


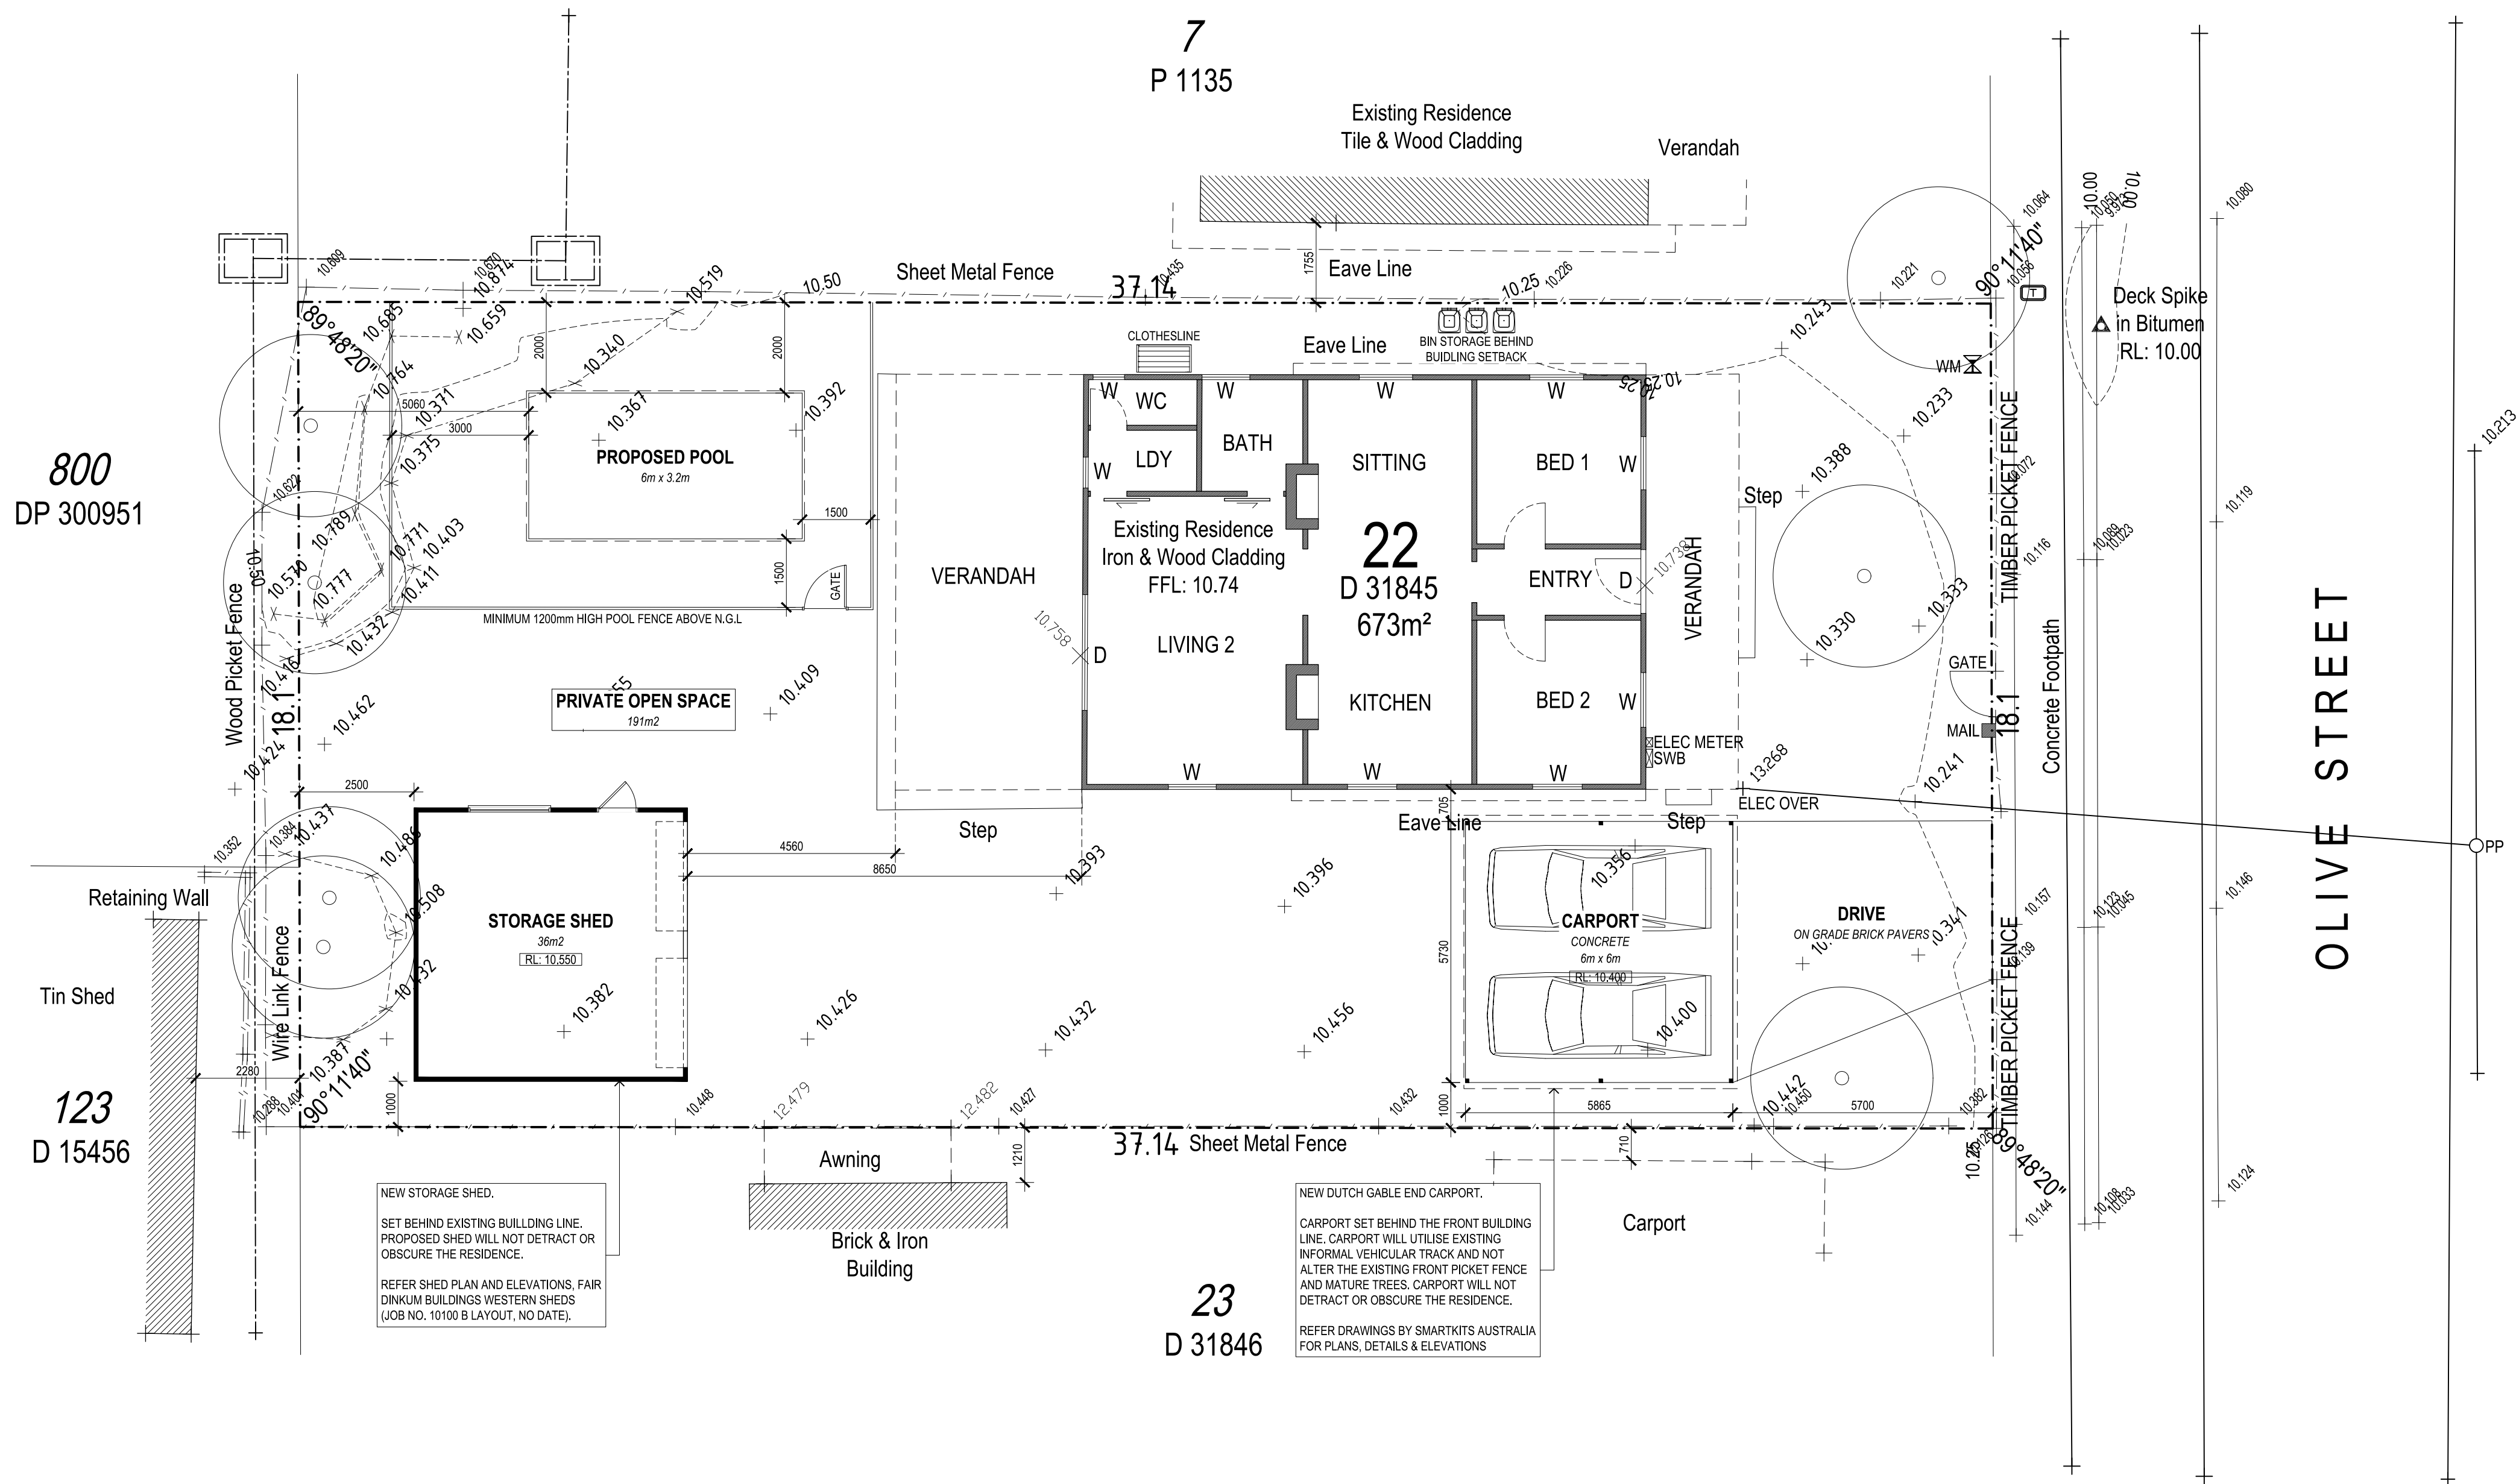

PROPOSED SITE PLAN

SCALE: 1:100 @ A1

REV	DATE	DESCRIPTION	ADDRESS:	11 OLIVE STREET, GUILDFORD W.A. 6055			
A	25/06/2026	COUNCIL RFI	SHEET NAME:	PROPOSED SITE PLAN	PROJECT NO:	26015	
					DATE:	JUNE 2026	
			SHEET NO:	DA101	REV:	A	SCALE: AS SHOWN @A1

NORTH

WEST


EAST

INDICATES

GUTTER: GQ



ROOFING: RS6

 


1072: P1,2,3,4,5,6





6 x 75 x 75mm Posts
Into Concrete Footings

1087F:

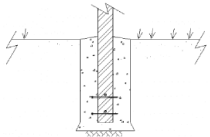



1027: D1,2

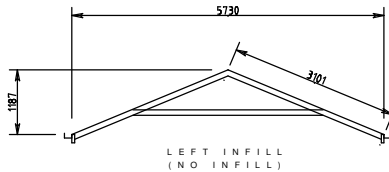 


LEFT INFILL
(NO INFILL)

Beam BS100 lengths (net)
Rafter = 3006
Collar Tie = 3002

Free Standing 6000mm x 6000mm
Dutch Gable End

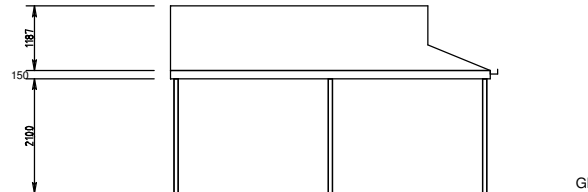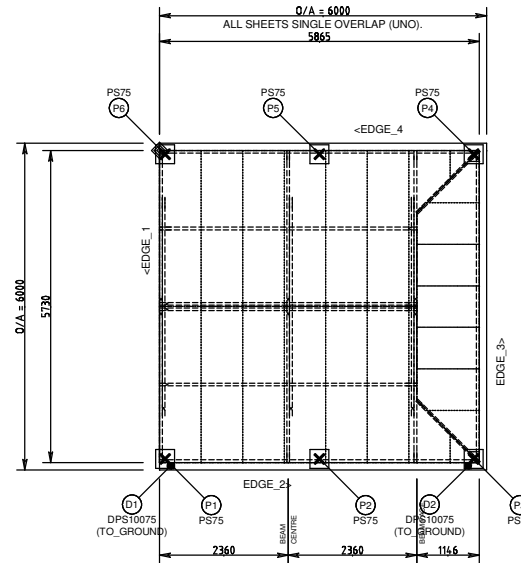



Open Gable End Option Shown Here with
Dutch Gable Front

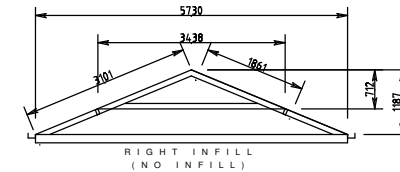



Beam BS100 lengths (net)
Rafter = 3006
Dutch Hip = 1548
Dutch Tie = 2430
Collar Tie = 3002




Building For:
Sharna True
UNKNOWN GUILDFORD
Job Number: 101008
Produced by:
Fair Dinkum Builds Western Sheds (Northside)
Phone: 08 9417 8880

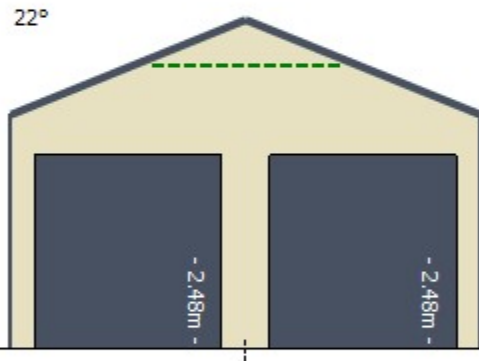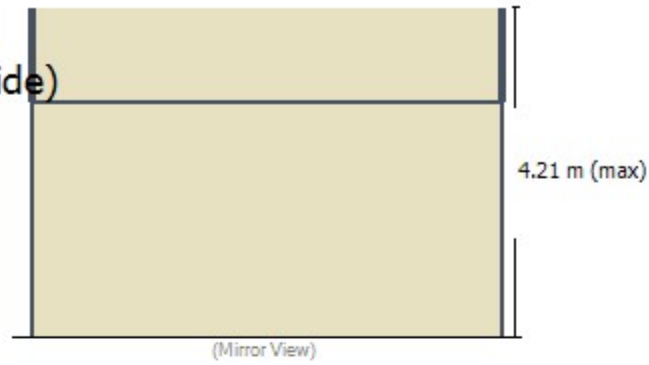

Left End

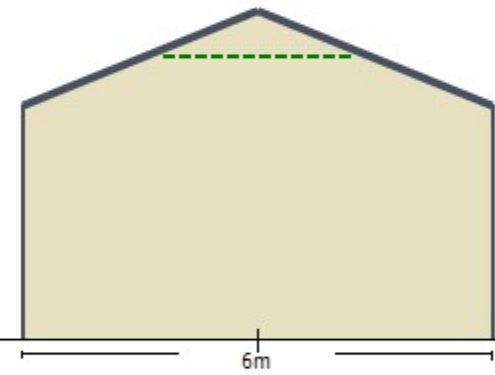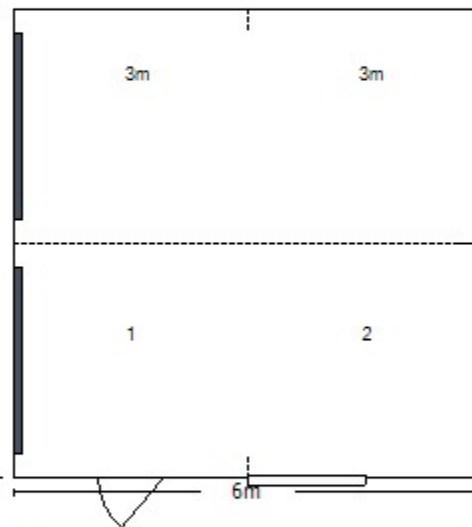

Right End

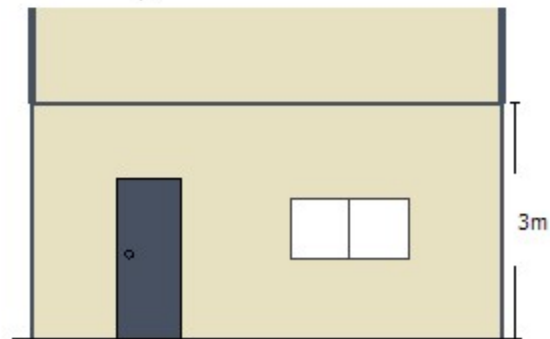

Side