

Site Classification: S
(refer Eng. details)
N2 Wind classification
TC2.5 Terrain Category
NS Shielding
T0 Topography
R1 Corrosion Classification

NOTE!
3 PHASE POWER

NOTE!
BAL N/A APPLIES
TO THIS SITE

NOTES:
* STORMWATER DISPOSAL TO SHIRE REQUIREMENTS
(SHOWN DIAGRAMMATICALLY)
* SAND PAD LEVEL MAY VARY 100mm EITHER WAY DUE
TO ON SITE RESTRICTIONS

AREAS		
ID	Area	Perimeter
GROUND FLOOR		
HOUSE 1	106.58	59.24
HOUSE 2	63.35	38.52
GARAGE 2	19.17	18.36
GARAGE 2	18.79	18.14
ALFRESCO	13.75	15.58
PORCH	2.81	6.82
PORCH 2	1.49	4.99
	225.94 m ²	161.65 m

PAVING AREA	
LOCATION	AREA
PORCH 2	1.50
PORCH 1	2.81
LHS PATH	9.12
DRYING AREA 2	9.84
DRYING AREA 1	5.66
DRIVEWAY + FRONT PATH	33.37
CROSS OVER	18.40
COURTYARD 2	11.57
COURTYARD 1	13.79
	106.06 m ²

APPROX TRUE NORTH



WARNINGS

- UNDERGROUND SERVICES HAVE BEEN PLOTTED FROM PLANS SUPPLIED BY THE RELEVANT AUTHORITIES THROUGH THE "DIAL BEFORE YOU DIG" SERVICE. ACCURATE LOCATION OF SERVICES CAN ONLY BE GUARANTEED BY EXCAVATION. PRIOR TO ANY DEMOLITION, EXCAVATION OR CONSTRUCTION ON THE SITE, THE RELEVANT AUTHORITY SHOULD BE CONTACTED TO ASCERTAIN THE POSSIBLE LOCATION OF FURTHER UNDERGROUND SERVICES AND DETAILED LOCATION OF ALL SERVICES.
- DETAILS OF NEIGHBOURING PROPERTIES HAVE BEEN MEASURED FROM WITHIN SUBJECT SITE. THE POSITION OF THESE IS THEREFORE APPROXIMATE. ACCESS TO RELEVANT PROPERTIES WILL NEED TO BE ARRANGED TO PROVIDE ACCURATE DETAIL.

NOTATIONS

- COORDINATES ARE ON A LOCAL PLANE DATUM BASED UPON ARBITRARY BEARINGS.
- LAND IN SURVEY IS SHOWN ENCLOSED WITHIN THICK MAGENTA CONTINUOUS LINES.
- LEVEL SHOWN ON THIS PLAN ARE ARBITRARY IN METRES.
- ONLY VISIBLE SERVICES AT SURFACE LEVEL HAVE BEEN LOCATED.
- ONLY WINDOWS DIRECTLY FACING THE SUBJECT SITE HAVE BEEN LOCATED WHERE PRACTICABLE.
- ALL PLOTTED EXISTING SERVICES WERE DERIVED FROM INFORMATION PROVIDED BY DIAL BEFORE YOU DIG.
- ALL DIMENSIONS SHOWN TAKE PRECEDENCE OVER SCALE AND LINEWORK.

TITLE BOUNDARIES

A RE-ESTABLISHMENT SURVEY HAS NOT BEEN UNDERTAKEN AS PART OF THIS SURVEY.

THE LOT BOUNDARIES DEPICTED ON THE SURVEY RELY SOLELY ON THE DEVELOPER PLAN. DIMENSION AND ANGLE SHOWN IS HEAVILY BASED ON ASSUMPTION AND APPROXIMATION.

IT'S IMPORTANT TO NOTE THAT THE TITLE SEARCH IS NOT FACTORED IN, POTENTIALLY OMITTING EASEMENTS OR OTHER INTERESTS NOT INDICATED ON THE PLAN. IT'S ADVISABLE TO REVIEW THE TITLE FOR CONFIRMATION OF ALL LOT DETAILS AND TO IDENTIFY ANY EASEMENTS OR OTHER INTERESTS THAT COULD IMPACT PROPERTY DEVELOPMENT.

LEGEND

CONTOUR & FEATURE SURVEY

LOT	LOT 69 (DP N/A)
ADDRESS	#N/A BARLETTA VISTA, BULLSBROOK
LGA	CITY OF SWAN
CLIENT	SELECT LIVING
ORDER	106976
GPS	LAT:-31.656580 , LNG: 116.041610
SSA	AREA 425m ²



Level 1, #3 Teakle Rd, Osborne Park, W.A, 6017 (08) 9446 2822 www.selectiving.com.au

CLIENT: Timoth Sanya & Pamela Tinotenda Sanya
PROJECT ADDRESS:
LOT 69 BARLETTA VISTA BULLSBROOK

JN: 5348

PAGE:1 of 14



SURVEYORS REFERENCE: 106976
VERSION NUMBER: 1
DATE OF SURVEY: 08/12/2025
SURVEYOR: BB
DRAWN: FI
CHECKED: ZY

VERSION INFORMATION:

Ver:	DATE:	CHANGES:
1	10/12/2025	FIRST ISSUE.

PLAN OF
EXISTING
CONDITIONS

GENERAL NOTES:


- * Check all dimension on site prior to construction
- * All services to be chased into walls except at meterbox location.
- * R4.1 insulation to internal ceilings & garage only
- * 2c face brickwork (laid THIRD) b/work throughout unless otherwise noted (walls start w/- longreach)
- * Shelf & rail @ 1700 aft to robes
- * 4 equal shelves to linen & pantry (where applicable)
- * FH Vinyl sliding doors w/- cornice soffits to robes & linen (where applicable) unless noted otherwise
- * Metal beads ** to all trafficable corners
- * Final position of exhaust fans, rainwater pipes (DP) will be determined on site to suit relevant situation
- * Termite protection to garage parapet wall (REFER SPEC)
- * Provide removable lift off Hinges to all WC/toilets where distance to door is less than 1200mm




Roof Area
234.47 m ²







ELEVATION REFERENCE

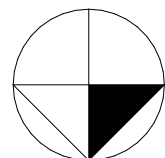

N

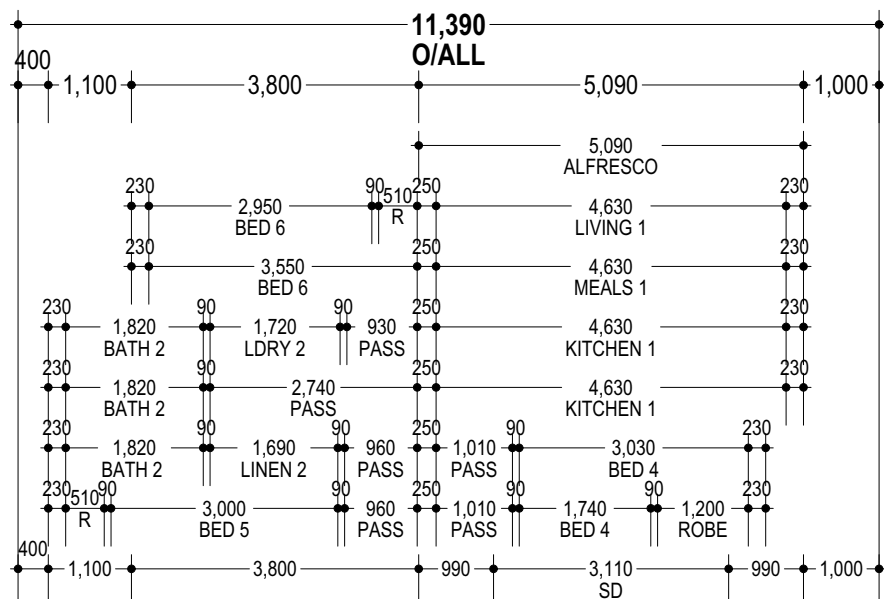

POST 4,910 POST

 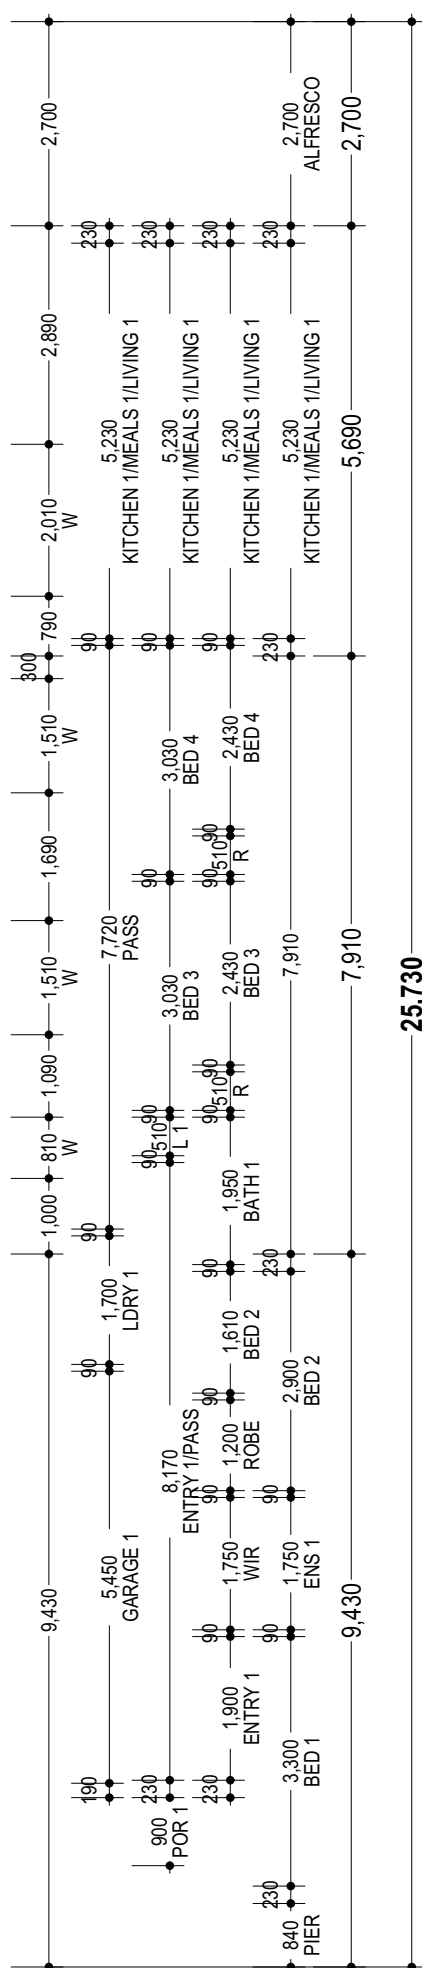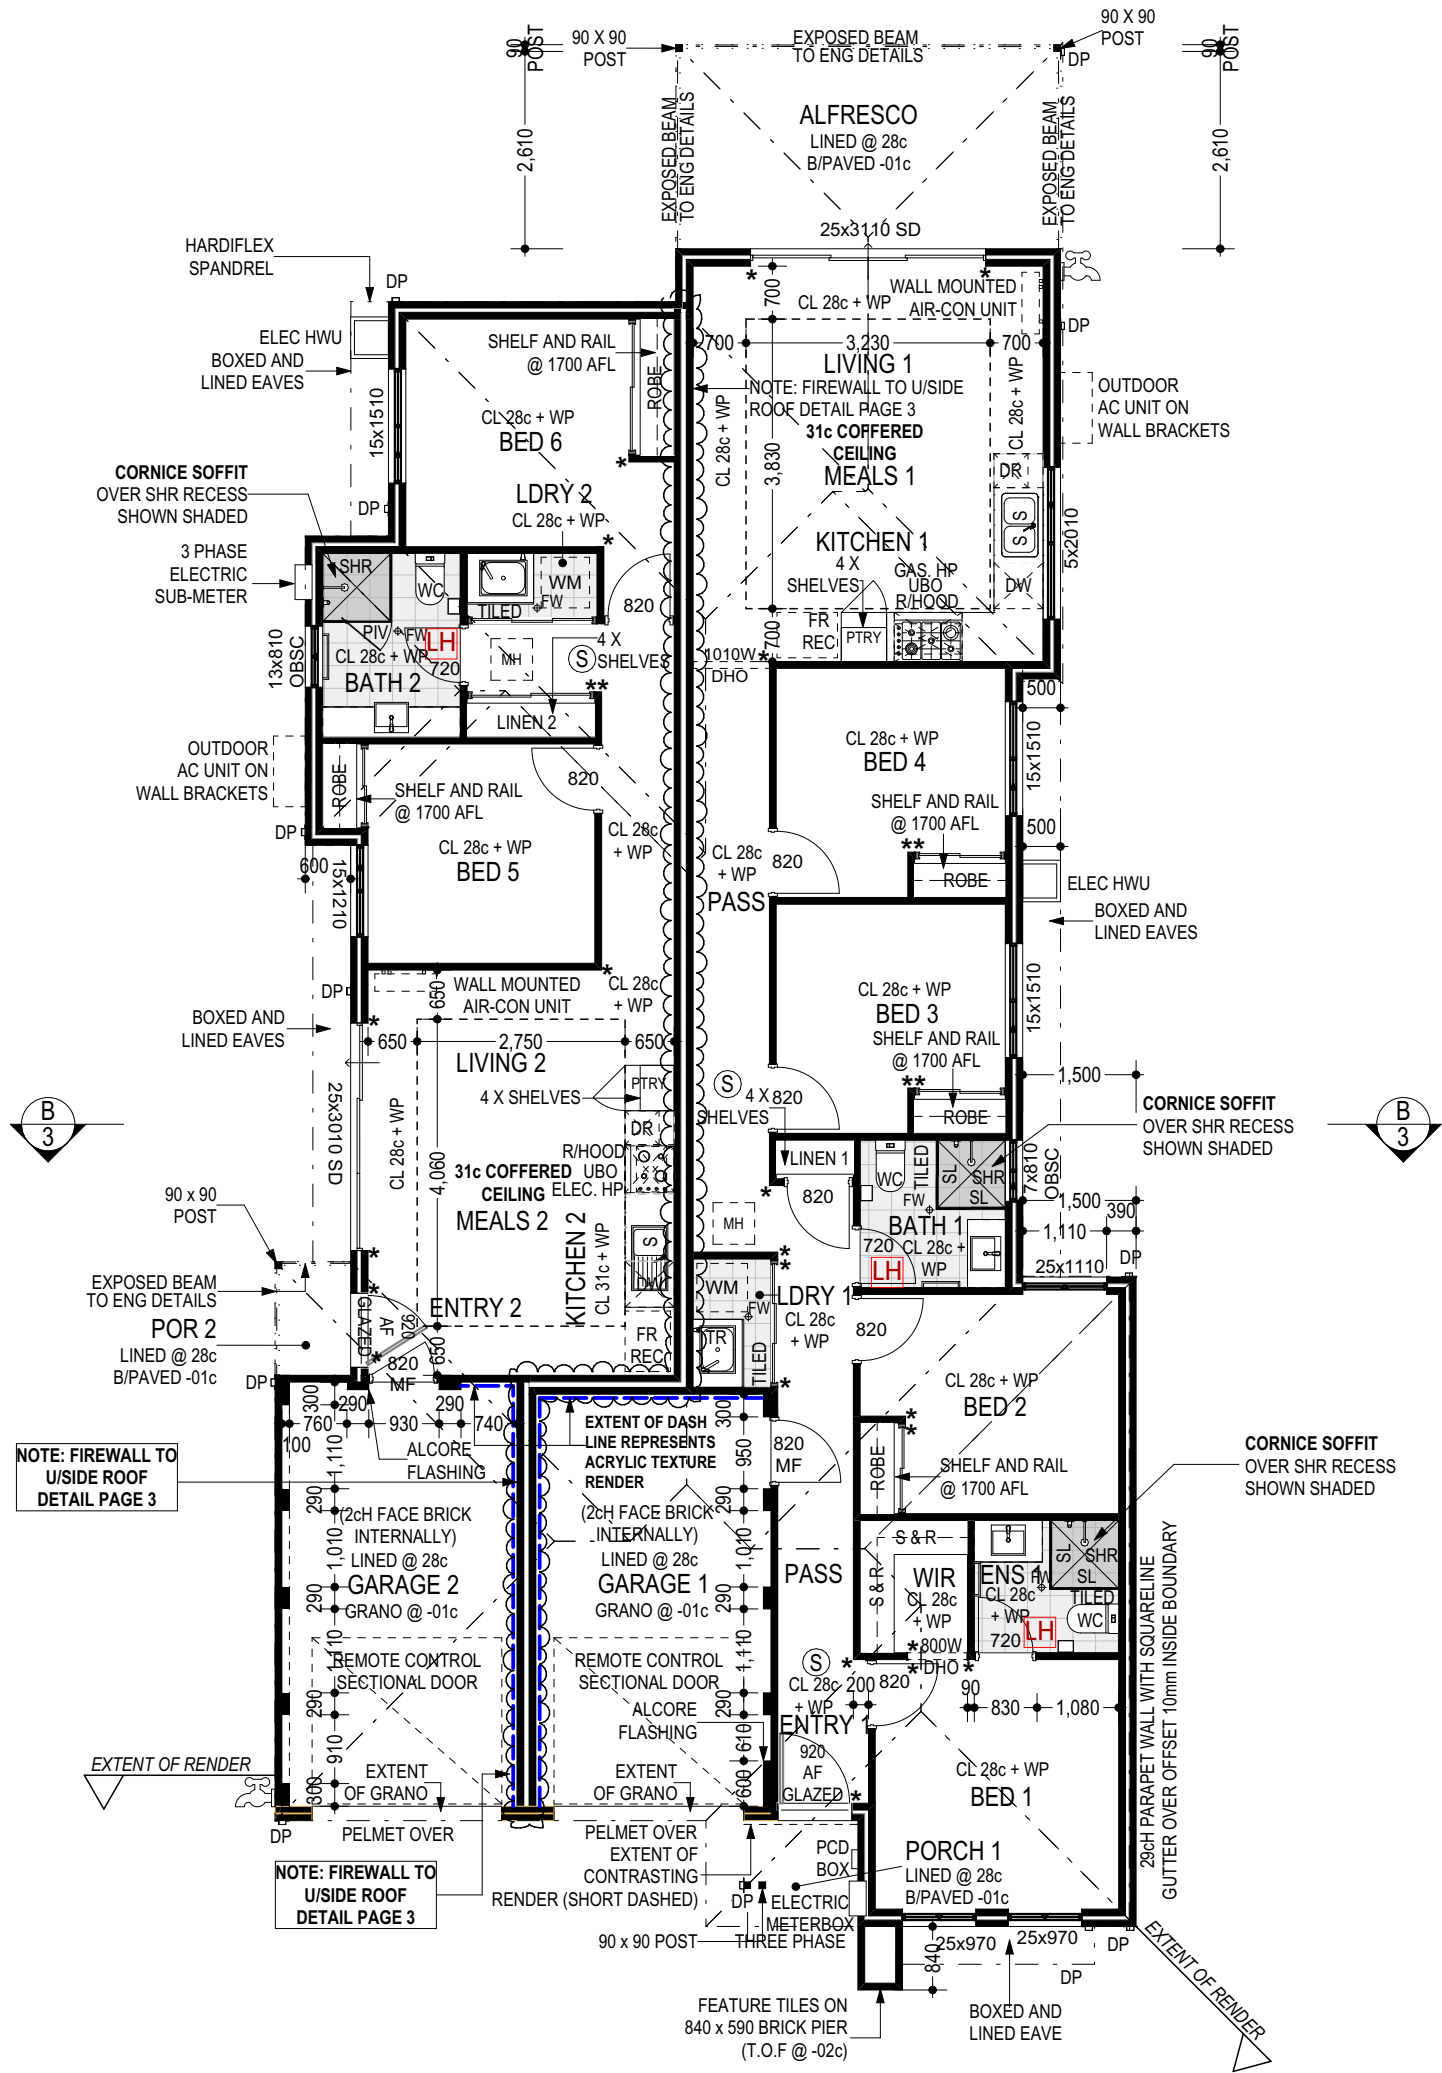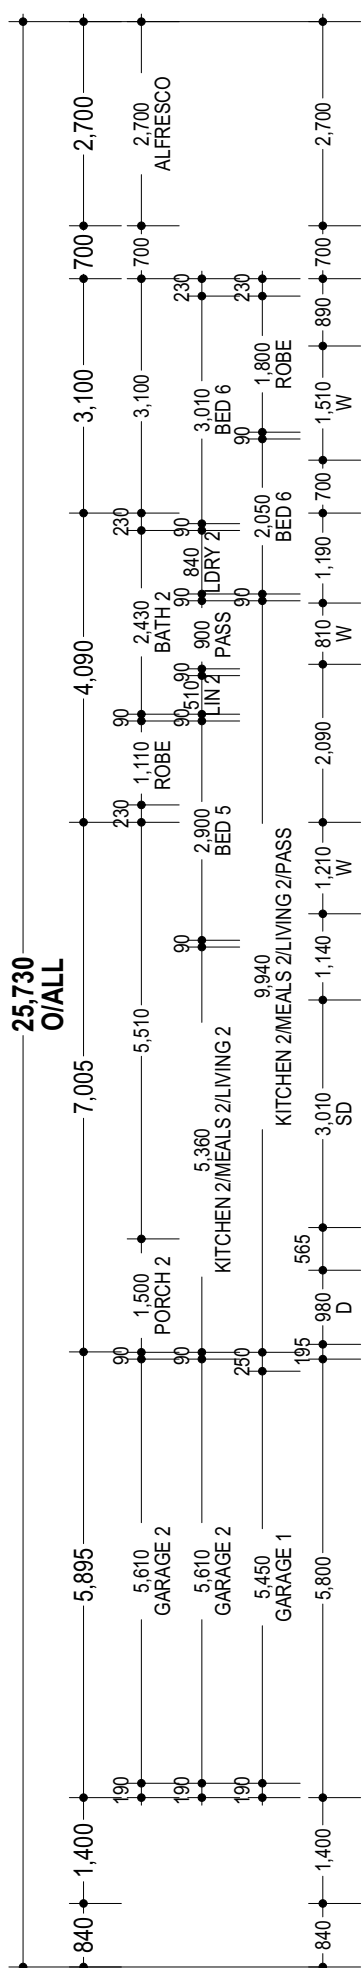

POST 1,220 POST


ENGINEERING NOTES:

WIND CLASS N2


- * Plans to be read in conjunction w/- engineer's details
- * Refer to engineer's details for tie down requirements
- * Head & Sill flashing to all windows/sliding doors as required
- * Roof holding down straps to be built into brickwork at max 1200 centres and fixed over roof purlins
- * Longreach bricks over internal/external door and windows with openings greater than 1600 and/or less than 3c brickwork above (including T-bar)
- * Screw fixed all sliding door heads to lintel/t-bar over
- * Reinforced bed joints to b/work over t-bars throughout as per engineers details
- * Galvanised rods to isolated piers throughout as engineer's details

FLOOR PLAN

1:100

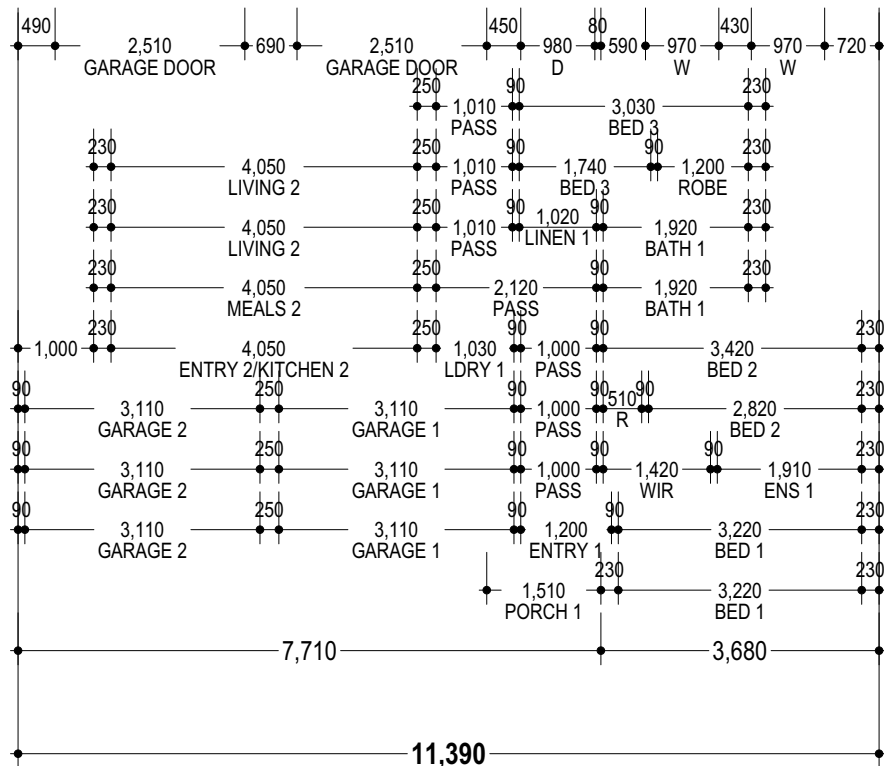

NOTE!
BAL N/A
TO THIS SITE

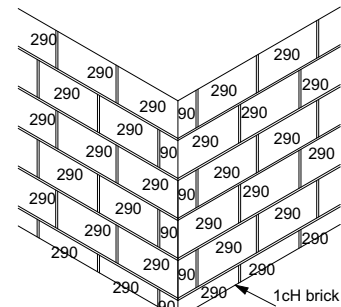

Isometric view 2cH bk/wk 3rd bond detail

AREAS		
ID	Area	Perimeter
GROUND FLOOR		
HOUSE 1	106.58	59.24
HOUSE 2	63.35	38.52
GARAGE 2	19.17	18.36
GARAGE 2	18.79	18.14
ALFRESCO	13.75	15.58
PORCH	2.81	6.82
PORCH 2	1.49	4.99
	225.94 m ²	161.65 m

CLIENT:

Timoth Sanya & Pamela Tinotenda Sanya

JN: 5348

PAGE: 3 of 14

PROJECT ADDRESS:

LOT 69 BARLETTA VISTA BULLSBROOK
BULLSBROOK HEIGHTS ESTATE

LOT AREA: 425m²

ZONING: R20

BAL: N/A

DATE: 28/2/26

DRAWN: VVV-MK

HOUSE TYPE: THE ATHENA MK2 - INDUSTRY ELEVATION

VERSION DATE DESCRIPTION

VO1 25-7-25 VARIATION 1



SELECT
BUILT FOR LIVING


Level 1, #3 Teakle Rd, Osborne Park, W.A. 6017

(08) 9446 2822


www.selectiving.com.au

© COPYRIGHT


This plan shall remain the sole property of
WESTLAKE GROUP PTY LTD and must not be given,
lent, used or otherwise disposed or copied
without the permission in writing of the company.

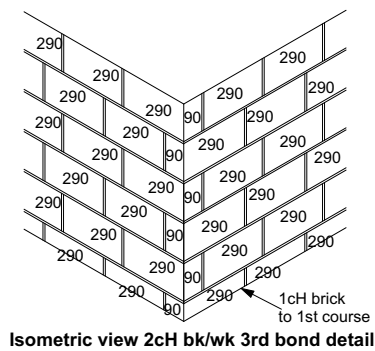


Isometric view 2ch bk/wk 3rd bond detail

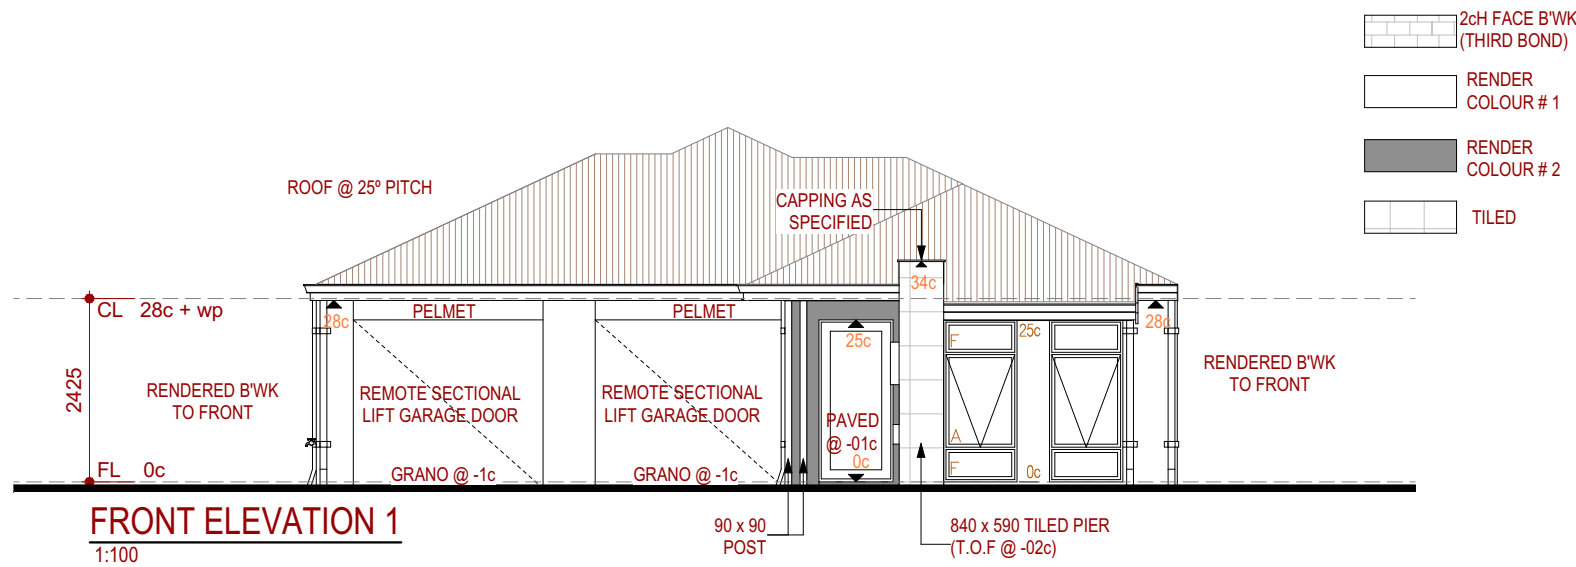


FRONT ELEVATION 1
1:100

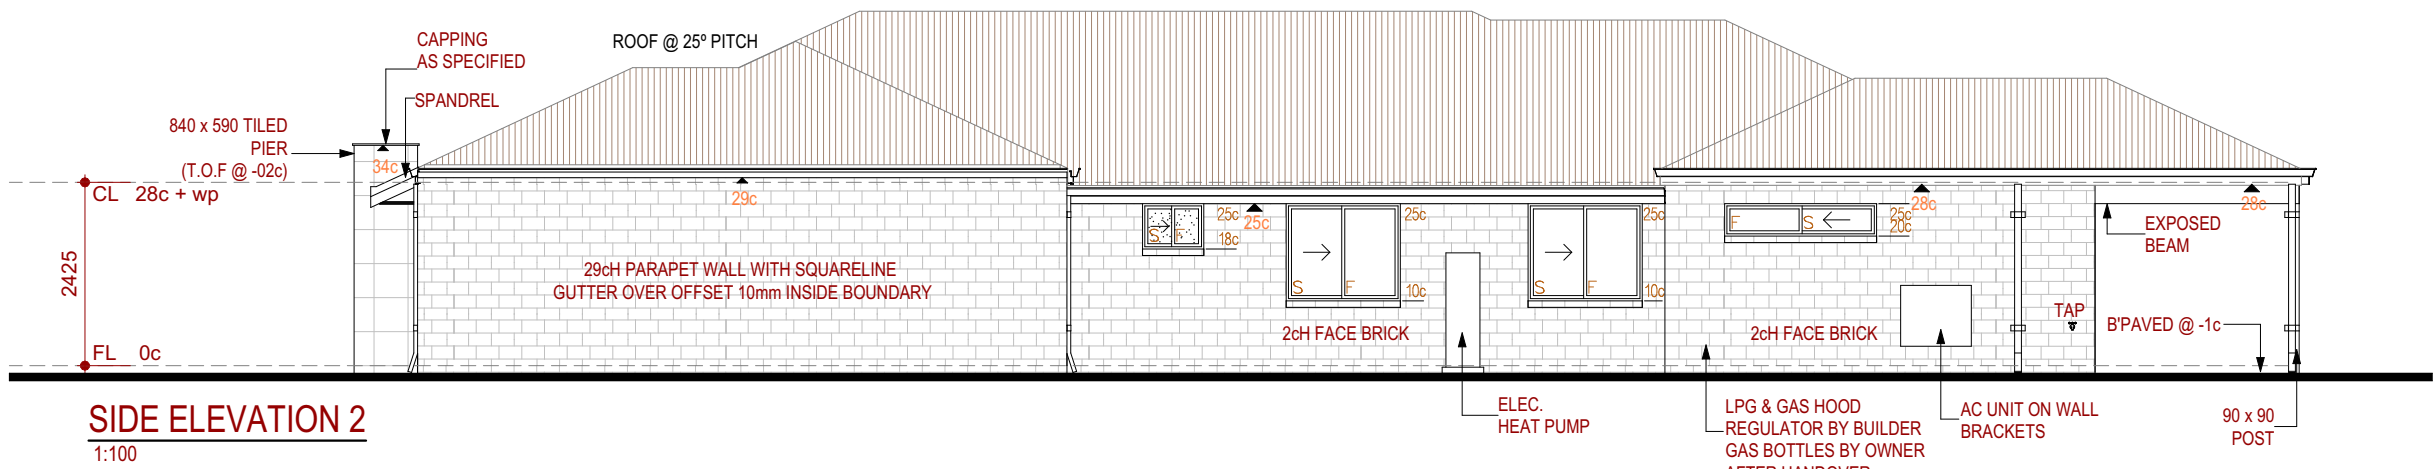

SIDE ELEVATION 2
1:100

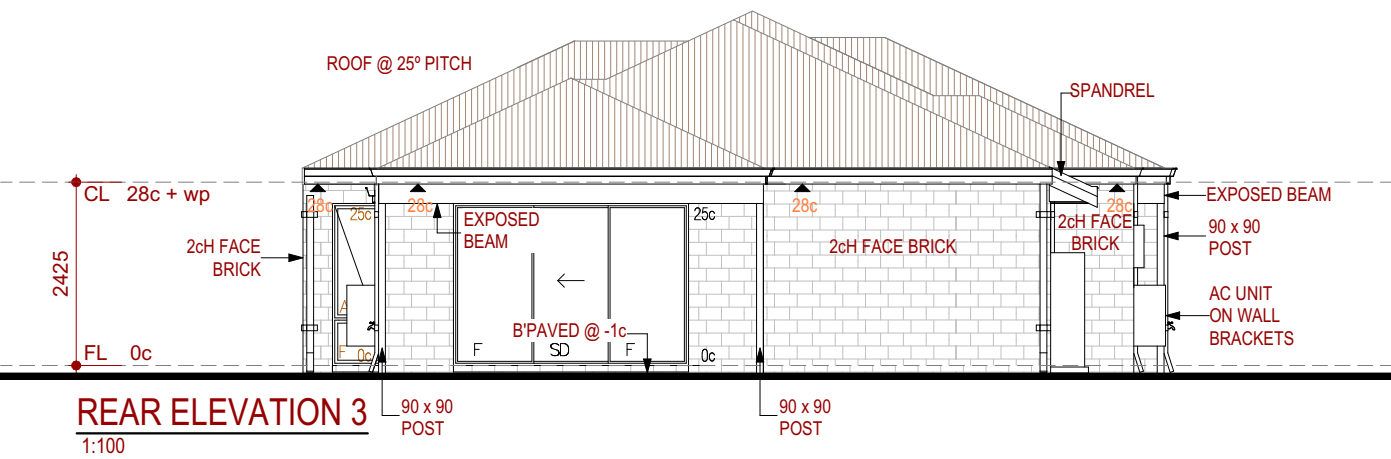

REAR ELEVATION 3
1:100

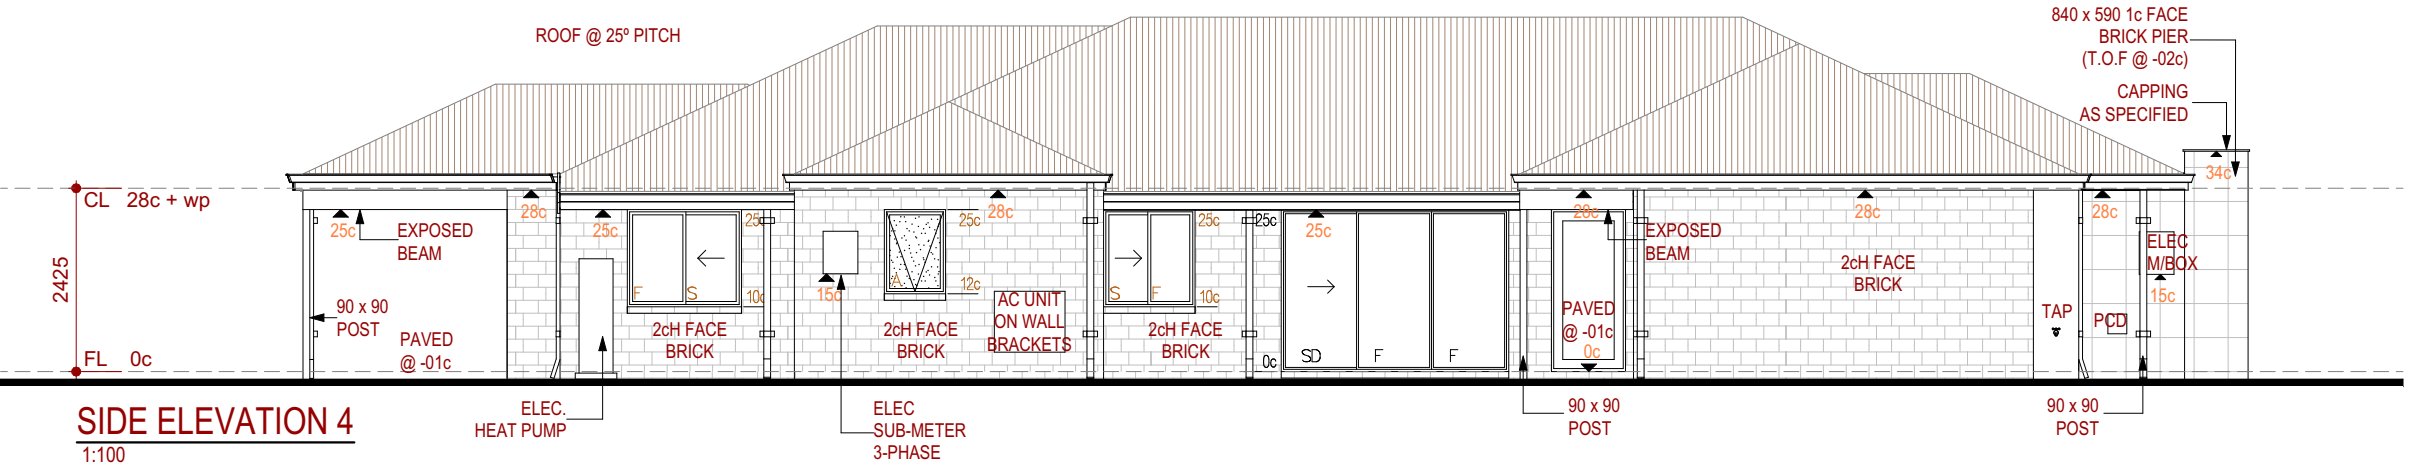

SIDE ELEVATION 4
1:100

CLIENT:
Timoth Sanya & Pamela Tinotenda Sanya

PROJECT ADDRESS:
LOT 69 BARLETTA VISTA BULLSBROOK
BULLSBROOK HEIGHTS ESTATE

JN: 5348

PAGE: 5 of 14

LOT AREA: 425m²
ZONING: R20
BAL: N/A
DATE: 28/2/26
DRAWN: VVW-MK

HOUSE TYPE: THE ATHENA MK2 - INDUSTRY ELEVATION

VERSION	DATE	DESCRIPTION
VO1	25-7-25	VARIATION 1



Level 1, #3 Teakle Rd, Osborne Park, W.A. 6017
(08) 9446 2822
www.selectiving.com.au

© COPYRIGHT
This plan shall remain the sole property of
WESTLAKE CORP P/L and must not be given,
lent, used or otherwise disposed or copied
without the permission in writing of the company.