

LOCATION PLAN

1:5000

STORMWATER NOTE:
SHED AREA: 121.60m²
**STORMWATER DISPOSAL VIA
EXISTING WATER TANKS**

SITE WORKS NOTE:
MINIMAL EARTHWORKS
REQUIRED TO MATCH THE
FLOOR OF EXISTING SHED

©COPYRIGHT


	CLIENT:	PROJECT NAME:	JOB REF:	REV	DESCRIPTION	DWN	DATE	DWG REF:
	PETER NEWTON	SHED ADDITION	10098	-	READY FOR CLIENT'S REVIEW	CC	11.06.26	A01
	ADDRESS: 240 MAYO ROAD GIDGEGANNUP 6083	PAGE: LOCATION PLAN	DRAWN	A	AMENDMENTS	CC	16.06.26	
			CC	-	READY FOR CLIENT'S REVIEW	CC	16.06.26	REV: A
			DATE DRAWN:					
			11.06.26					SCALE: AS NOTED AT A3
			CHECKED:					
			JC					

NOTE! DO NOT SCALE THIS DRAWING. IT IS THE BUILDER'S EXPRESS RESPONSIBILITY TO CHECK ALL SITE DIMENSIONS PRIOR TO FABRICATION OR COMMENCEMENT OF ANY WORK. ANY FORM OF REPRODUCTION OF THIS DRAWING IN FULL OR IN PART WITHOUT WRITTEN PERMISSION OF THE DESIGNER CONSTITUTES AN INFRINGEMENT OF COPYRIGHT.

NOTE! THE BUILDER/ CONTRACTOR IS TO ENSURE THAT THE SUPPORTING ELEMENTS TO WHICH THE PROPOSED STRUCTURE IS ATTACHING ARE STRUCTURALLY ADEQUATE, OR ADEQUATELY REINFORCED, TO WITHSTAND THE ADDITIONAL LOADS IMPOSED.

NOTE! ALL CONSTRUCTION TO BE IN ACCORDANCE WITH ALL ENGINEERS DETAILS, ALL RELEVANT AUSTRALIAN STANDARDS & THE BUILDING CODE OF AUSTRALIA

NOTE! ALL CONSTRUCTION TO BE IN ACCORDANCE WITH THE NATIONAL CONSTRUCTION CODE (NCC) 2022 (VOL 2) AMENDMENT 2 & HOUSING PROVISIONS

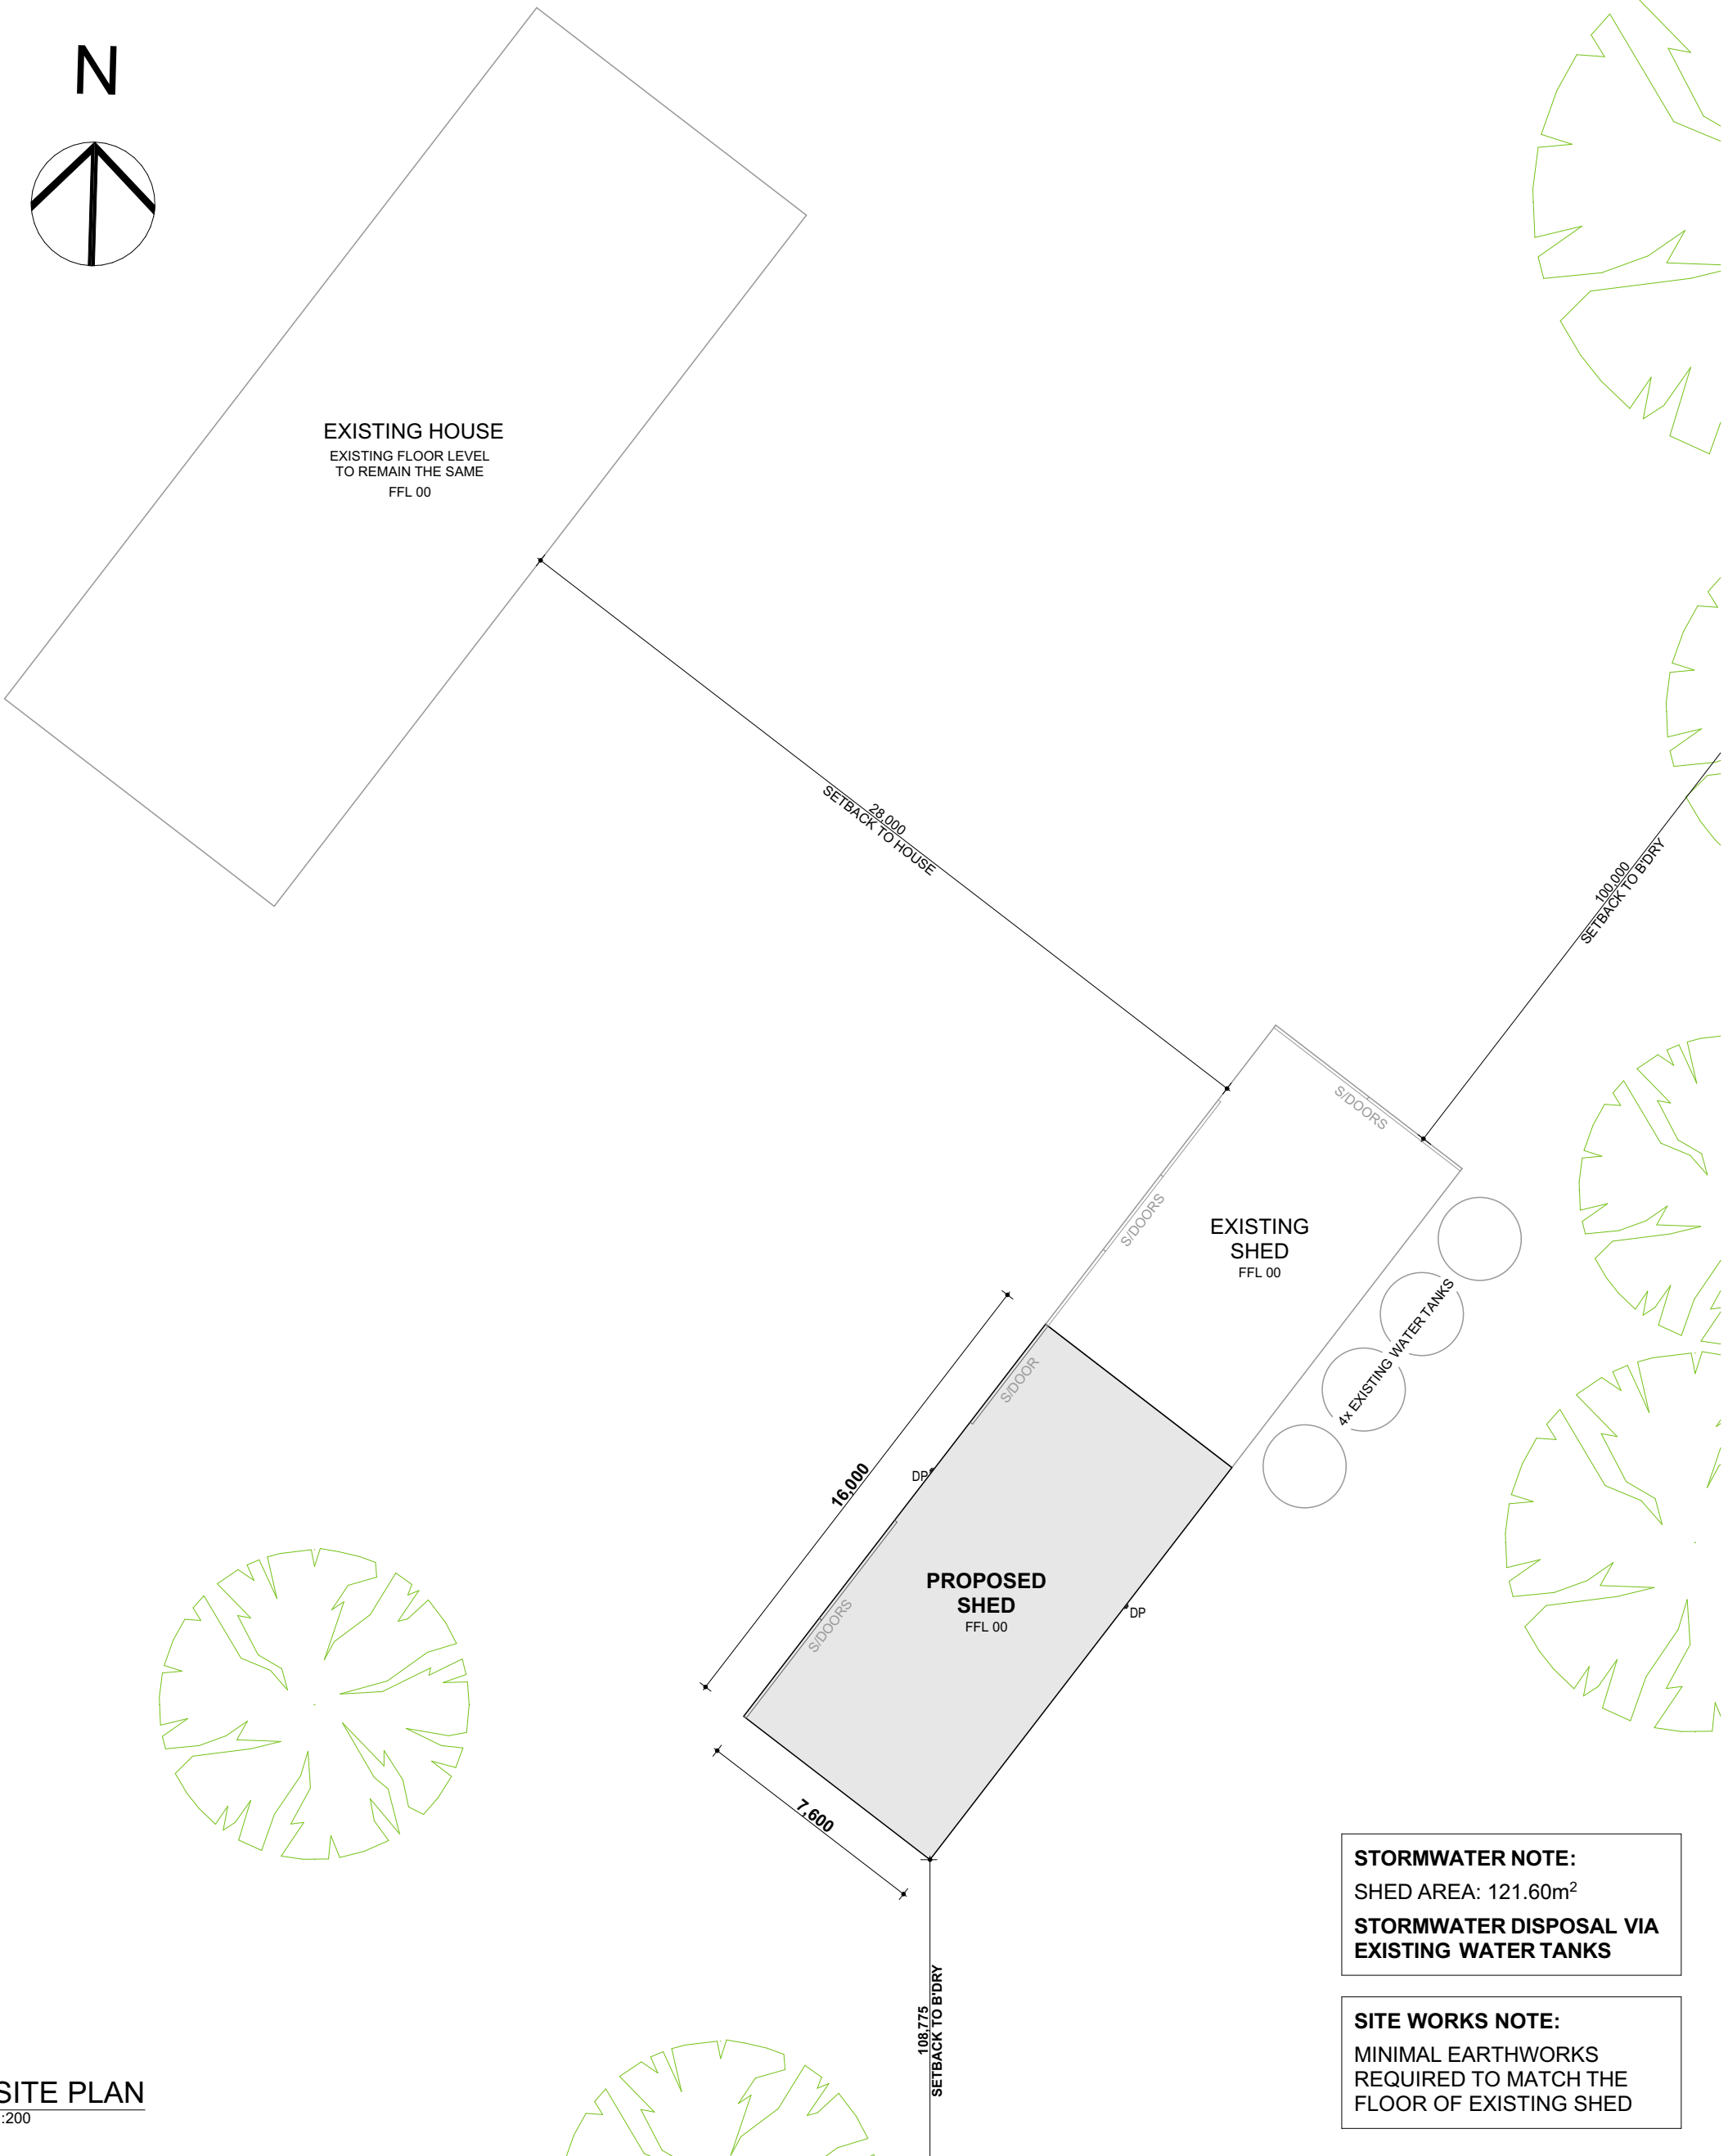

SITE PLAN
1:200

©COPYRIGHT

	CLIENT: PETER NEWTON	PROJECT NAME: SHED ADDITION	JOB REF: 10098	REV	DESCRIPTION	DWN	DATE	DWG REF: A02
	ADDRESS: 240 MAYO ROAD GIDGEGANNUP 6083	PAGE: SITE PLAN	DRAWN CC	-	READY FOR CLIENT'S REVIEW	CC	11.06.26	REV: A
				A	AMENDMENTS	CC	16.06.26	
			DATE DRAWN: 11.06.26	-	READY FOR CLIENT'S REVIEW	CC	16.06.26	
								SCALE: AS NOTED AT A3
			CHECKED: JC					

STORMWATER NOTE:
SHED AREA: 121.60m²
**STORMWATER DISPOSAL VIA
EXISTING WATER TANKS**



SITE WORKS NOTE:
MINIMAL EARTHWORKS
REQUIRED TO MATCH THE
FLOOR OF EXISTING SHED

NOTE! DO NOT SCALE THIS DRAWING. IT IS THE BUILDER'S EXPRESS RESPONSIBILITY TO CHECK ALL SITE DIMENSIONS PRIOR TO FABRICATION OR COMMENCEMENT OF ANY WORK. ANY FORM OF REPRODUCTION OF THIS DRAWING IN FULL OR IN PART WITHOUT WRITTEN PERMISSION OF THE DESIGNER CONSTITUTES AN INFRINGEMENT OF COPYRIGHT.

NOTE! THE BUILDER/ CONTRACTOR IS TO ENSURE THAT THE SUPPORTING ELEMENTS TO WHICH THE PROPOSED STRUCTURE IS ATTACHINGARE STRUCTURALLY ADEQUATE, OR ADEQUATELY REINFORCED, TO WITHSTAND THE ADDITIONAL LOADS IMPOSED.

NOTE! ALL CONSTRUCTION TO BE IN ACCORDANCE WITH ALL ENGINEERS DETAILS, ALL RELEVANT AUSTRALIAN STANDARDS & THE BUILDING CODE OF AUSTRALIA

NOTE! ALL CONSTRUCTION TO BE IN ACCORDANCE WITH THE NATIONAL CONSTRUCTION CODE (NCC) 2022 (VOL 2) AMENDMENT 2 & HOUSING PROVISIONS

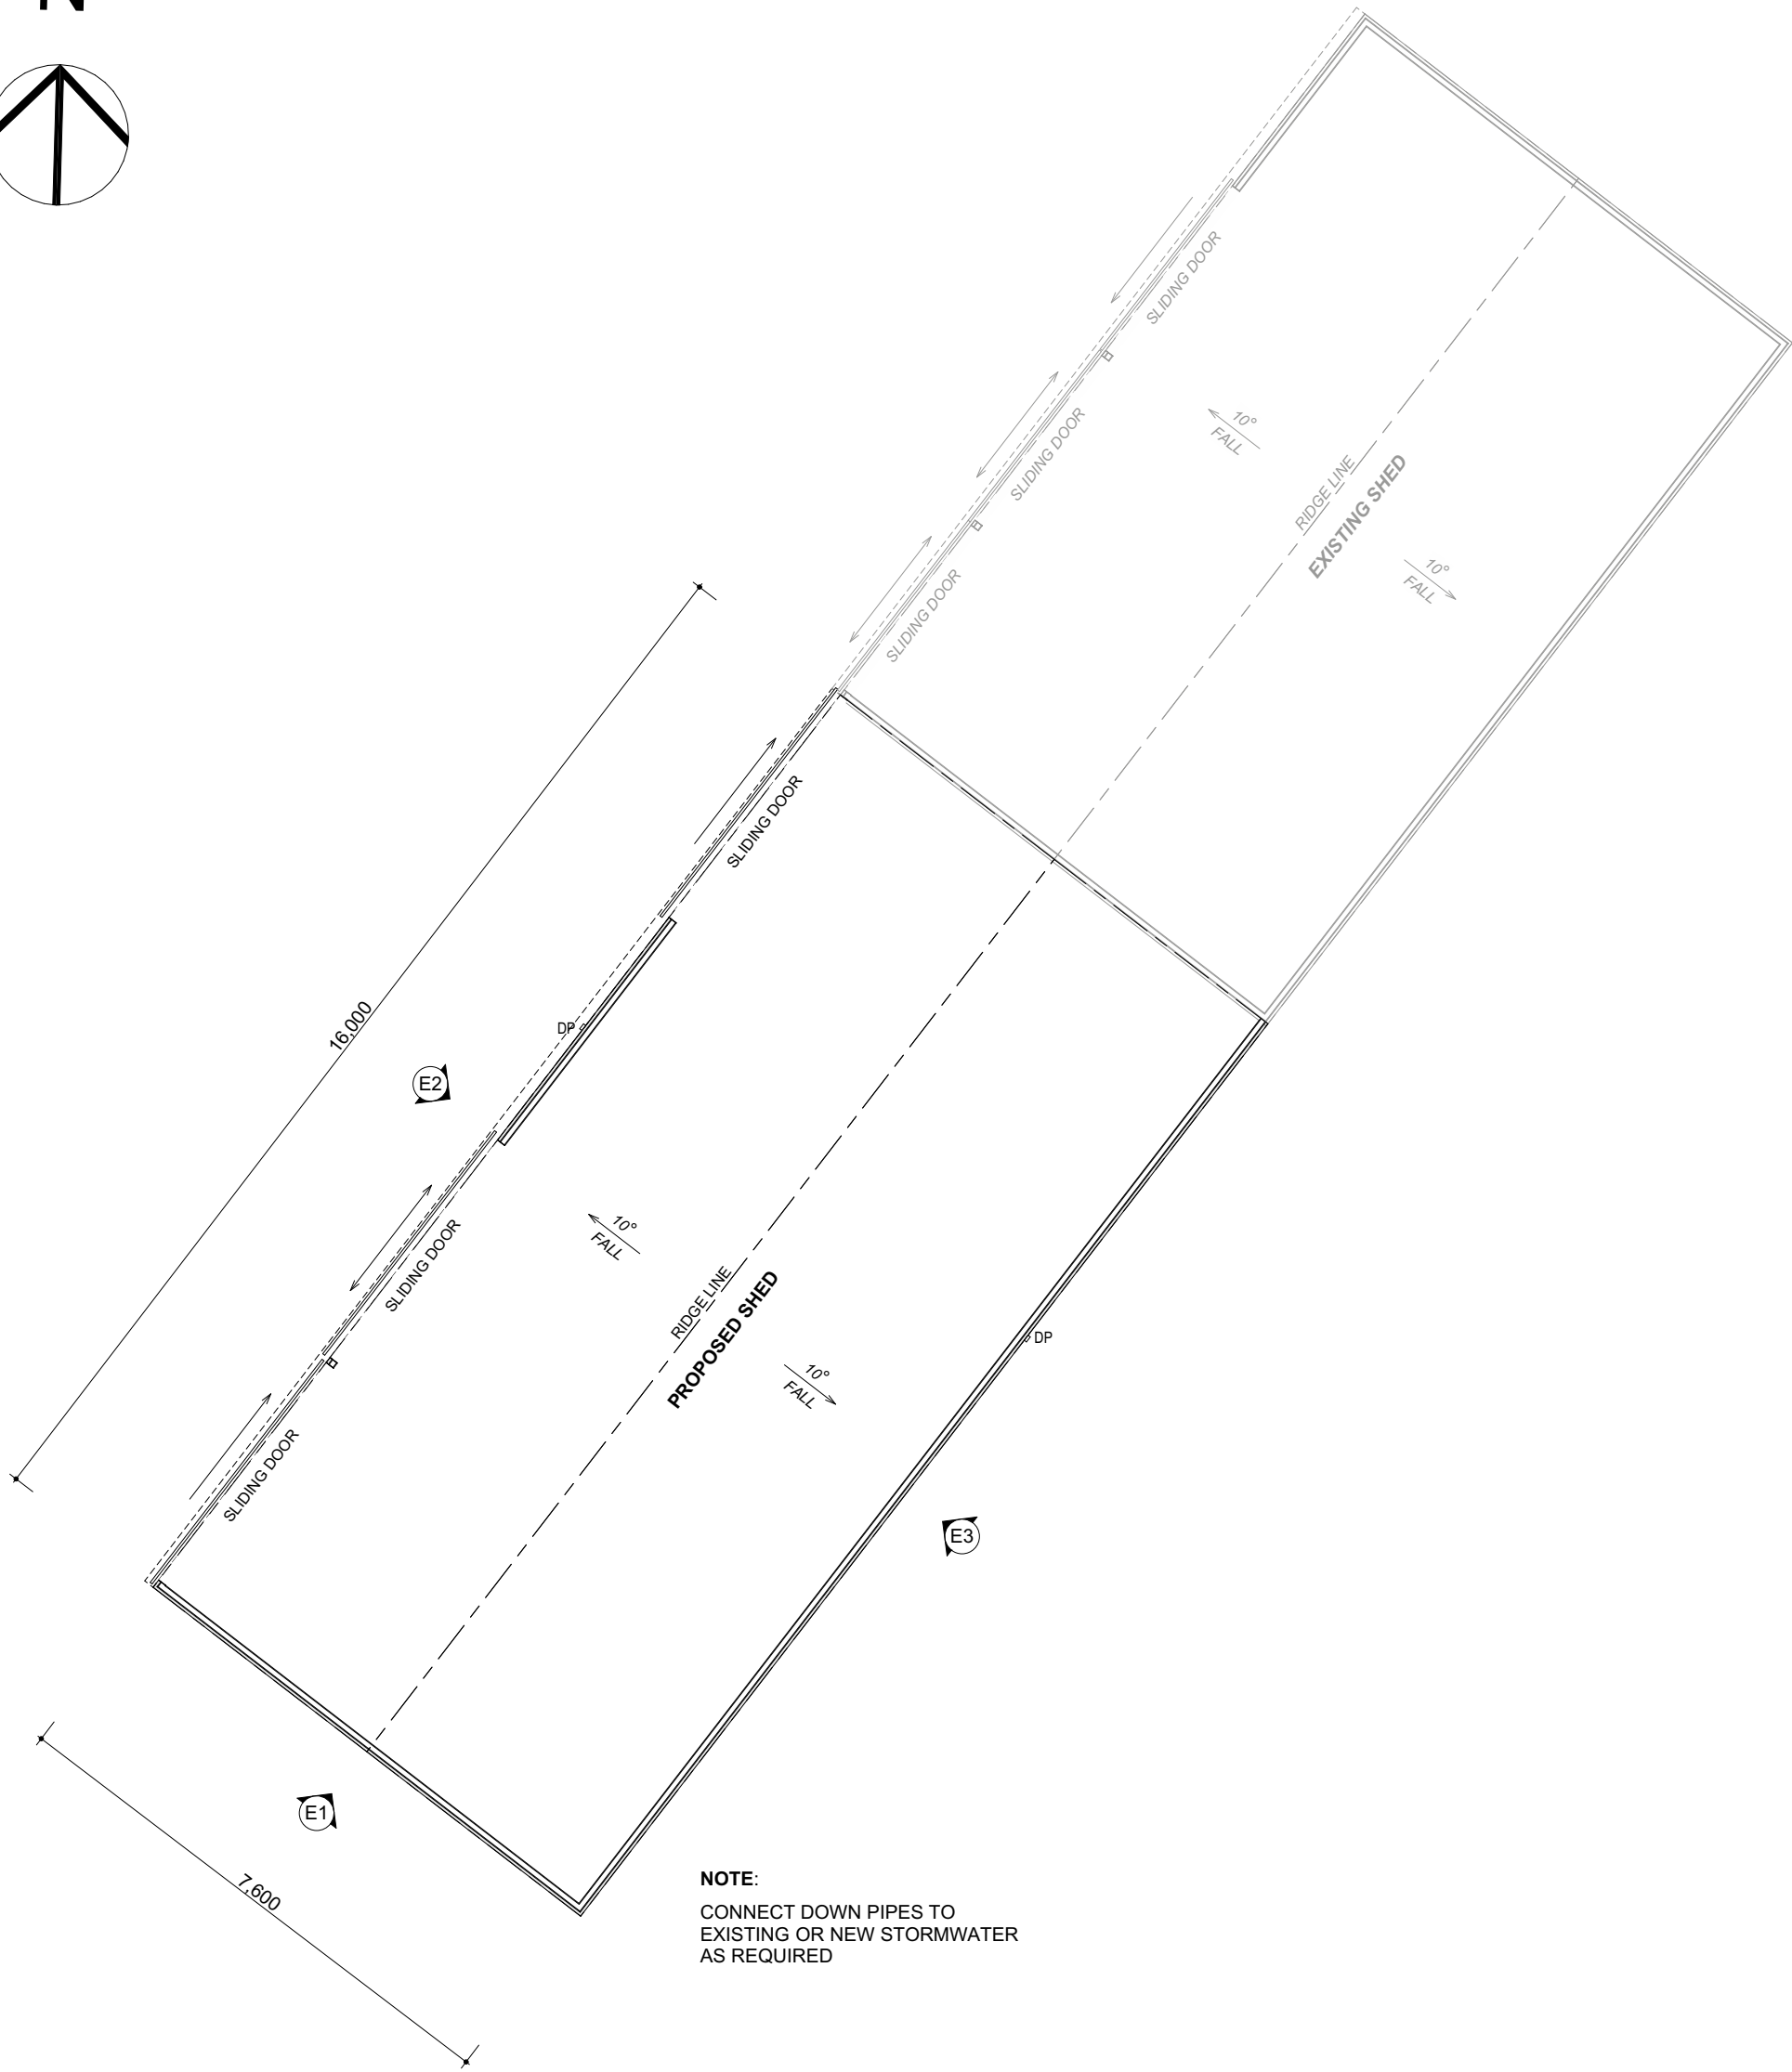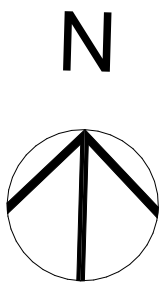

PROPOSED SHED PLAN

1:100

©COPYRIGHT


	CLIENT: PETER NEWTON	PROJECT NAME: SHED ADDITION	JOB REF: 10098	REV	DESCRIPTION	DWN	DATE	DWG REF:
	ADDRESS: 240 MAYO ROAD GIDGEGANNUP 6083	PAGE: SHED PLAN	DRAWN CC	-	READY FOR CLIENT'S REVIEW	CC	11.06.26	A03
				A	AMENDMENTS	CC	16.06.26	REV: A
				-	READY FOR CLIENT'S REVIEW	CC	16.06.26	
				DATE DRAWN:	11.06.26			
				CHECKED:	JC			SCALE: AS NOTED AT A3

NOTE! DO NOT SCALE THIS DRAWING. IT IS THE BUILDER'S EXPRESS RESPONSIBILITY TO CHECK ALL SITE DIMENSIONS PRIOR TO FABRICATION OR COMMENCEMENT OF ANY WORK. ANY FORM OF REPRODUCTION OF THIS DRAWING IN FULL OR IN PART WITHOUT WRITTEN PERMISSION OF THE DESIGNER CONSTITUTES AN INFRINGEMENT OF COPYRIGHT.

NOTE! THE BUILDER/ CONTRACTOR IS TO ENSURE THAT THE SUPPORTING ELEMENTS TO WHICH THE PROPOSED STRUCTURE IS ATTACHINGARE STRUCTURALLY ADEQUATE, OR ADEQUATELY REINFORCED, TO WITHSTAND THE ADDITIONAL LOADS IMPOSED.


NOTE! ALL CONSTRUCTION TO BE IN ACCORDANCE WITH ALL ENGINEERS DETAILS, ALL RELEVANT AUSTRALIAN STANDARDS & THE BUILDING CODE OF AUSTRALIA

NOTE! ALL CONSTRUCTION TO BE IN ACCORDANCE WITH THE NATIONAL CONSTRUCTION CODE (NCC) 2022 (VOL 2) AMENDMENT 2 & HOUSING PROVISIONS

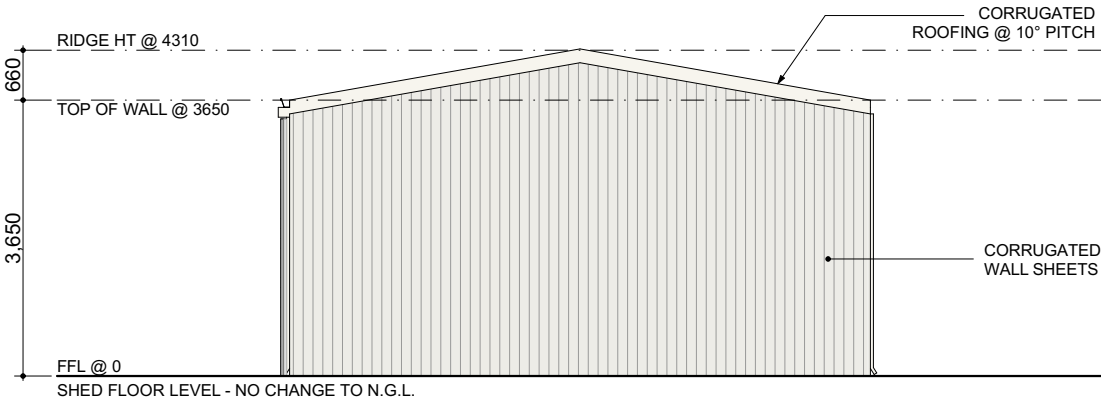


ELEVATION 1

1:100

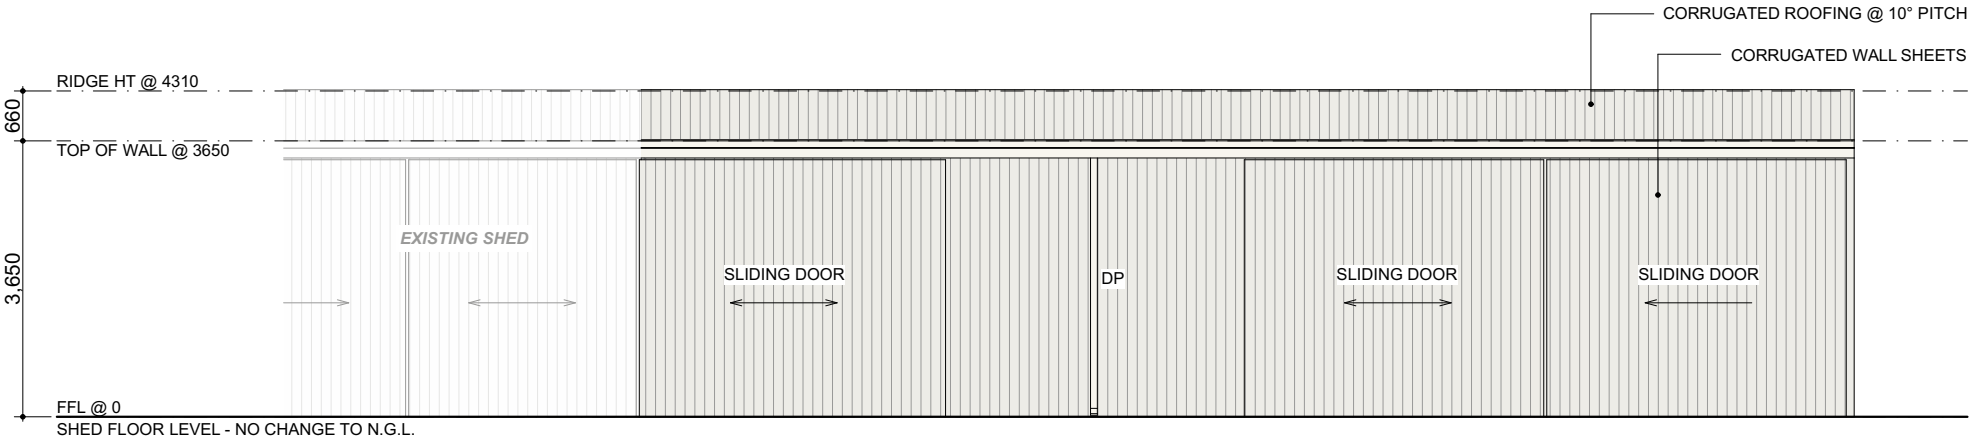

ELEVATION 2

1:100

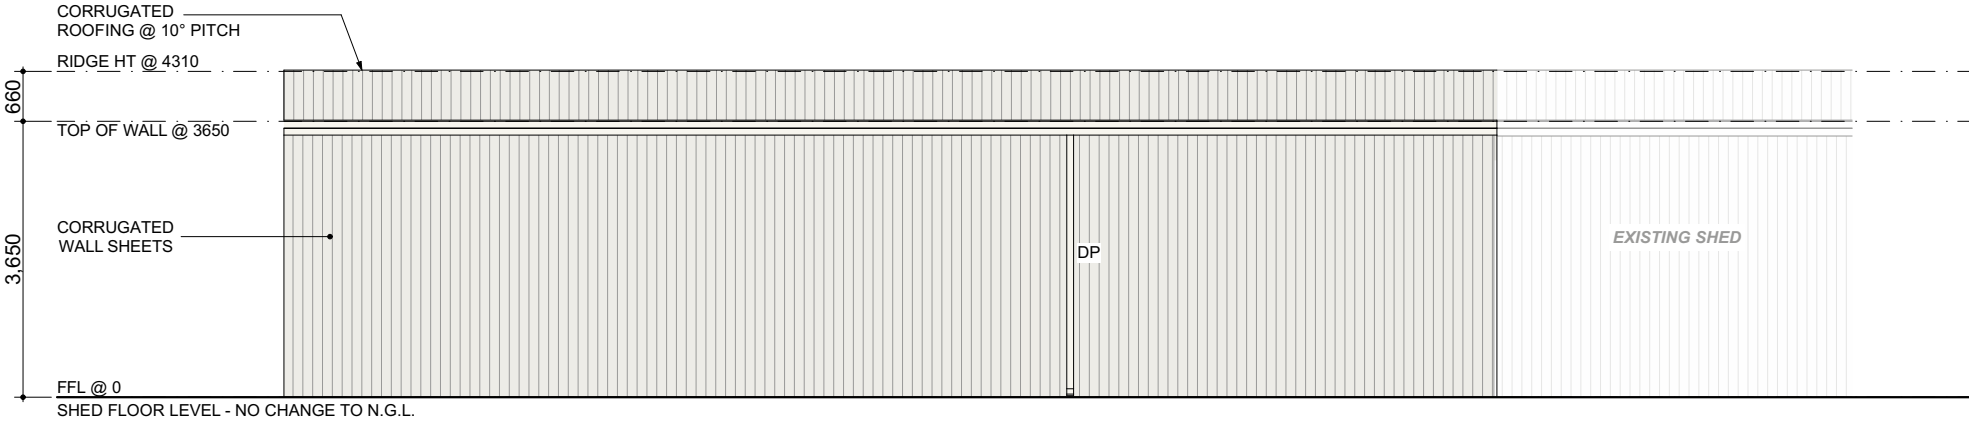

ELEVATION 3

1:100

©COPYRIGHT

	CLIENT: PETER NEWTON	PROJECT NAME: SHED ADDITION	JOB REF: 10098	REV	DESCRIPTION	DWN	DATE	DWG REF:
	ADDRESS: 240 MAYO ROAD GIDGEGANNUP 6083	PAGE: ELEVS	DRAWN CC DATE DRAWN: 11.06.26 CHECKED: JC	-	READY FOR CLIENT'S REVIEW	CC	11.06.26	A04
				A	AMENDMENTS	CC	16.06.26	REV: A
				-	READY FOR CLIENT'S REVIEW	CC	16.06.26	
								SCALE: AS NOTED AT A3

NOTE! DO NOT SCALE THIS DRAWING. IT IS THE BUILDER'S EXPRESS RESPONSIBILITY TO CHECK ALL SITE DIMENSIONS PRIOR TO FABRICATION OR COMMENCEMENT OF ANY WORK. ANY FORM OF REPRODUCTION OF THIS DRAWING IN FULL OR IN PART WITHOUT WRITTEN PERMISSION OF THE DESIGNER CONSTITUTES AN INFRINGEMENT OF COPYRIGHT.

NOTE! THE BUILDER/ CONTRACTOR IS TO ENSURE THAT THE SUPPORTING ELEMENTS TO WHICH THE PROPOSED STRUCTURE IS ATTACHINGARE STRUCTURALLY ADEQUATE, OR ADEQUATELY REINFORCED, TO WITHSTAND THE ADDITIONAL LOADS IMPOSED.

NOTE! ALL CONSTRUCTION TO BE IN ACCORDANCE WITH ALL ENGINEERS DETAILS, ALL RELEVANT AUSTRALIAN STANDARDS & THE BUILDING CODE OF AUSTRALIA

NOTE! ALL CONSTRUCTION TO BE IN ACCORDANCE WITH THE NATIONAL CONSTRUCTION CODE (NCC) 2022 (VOL 2) AMENDMENT 2 & HOUSING PROVISIONS