



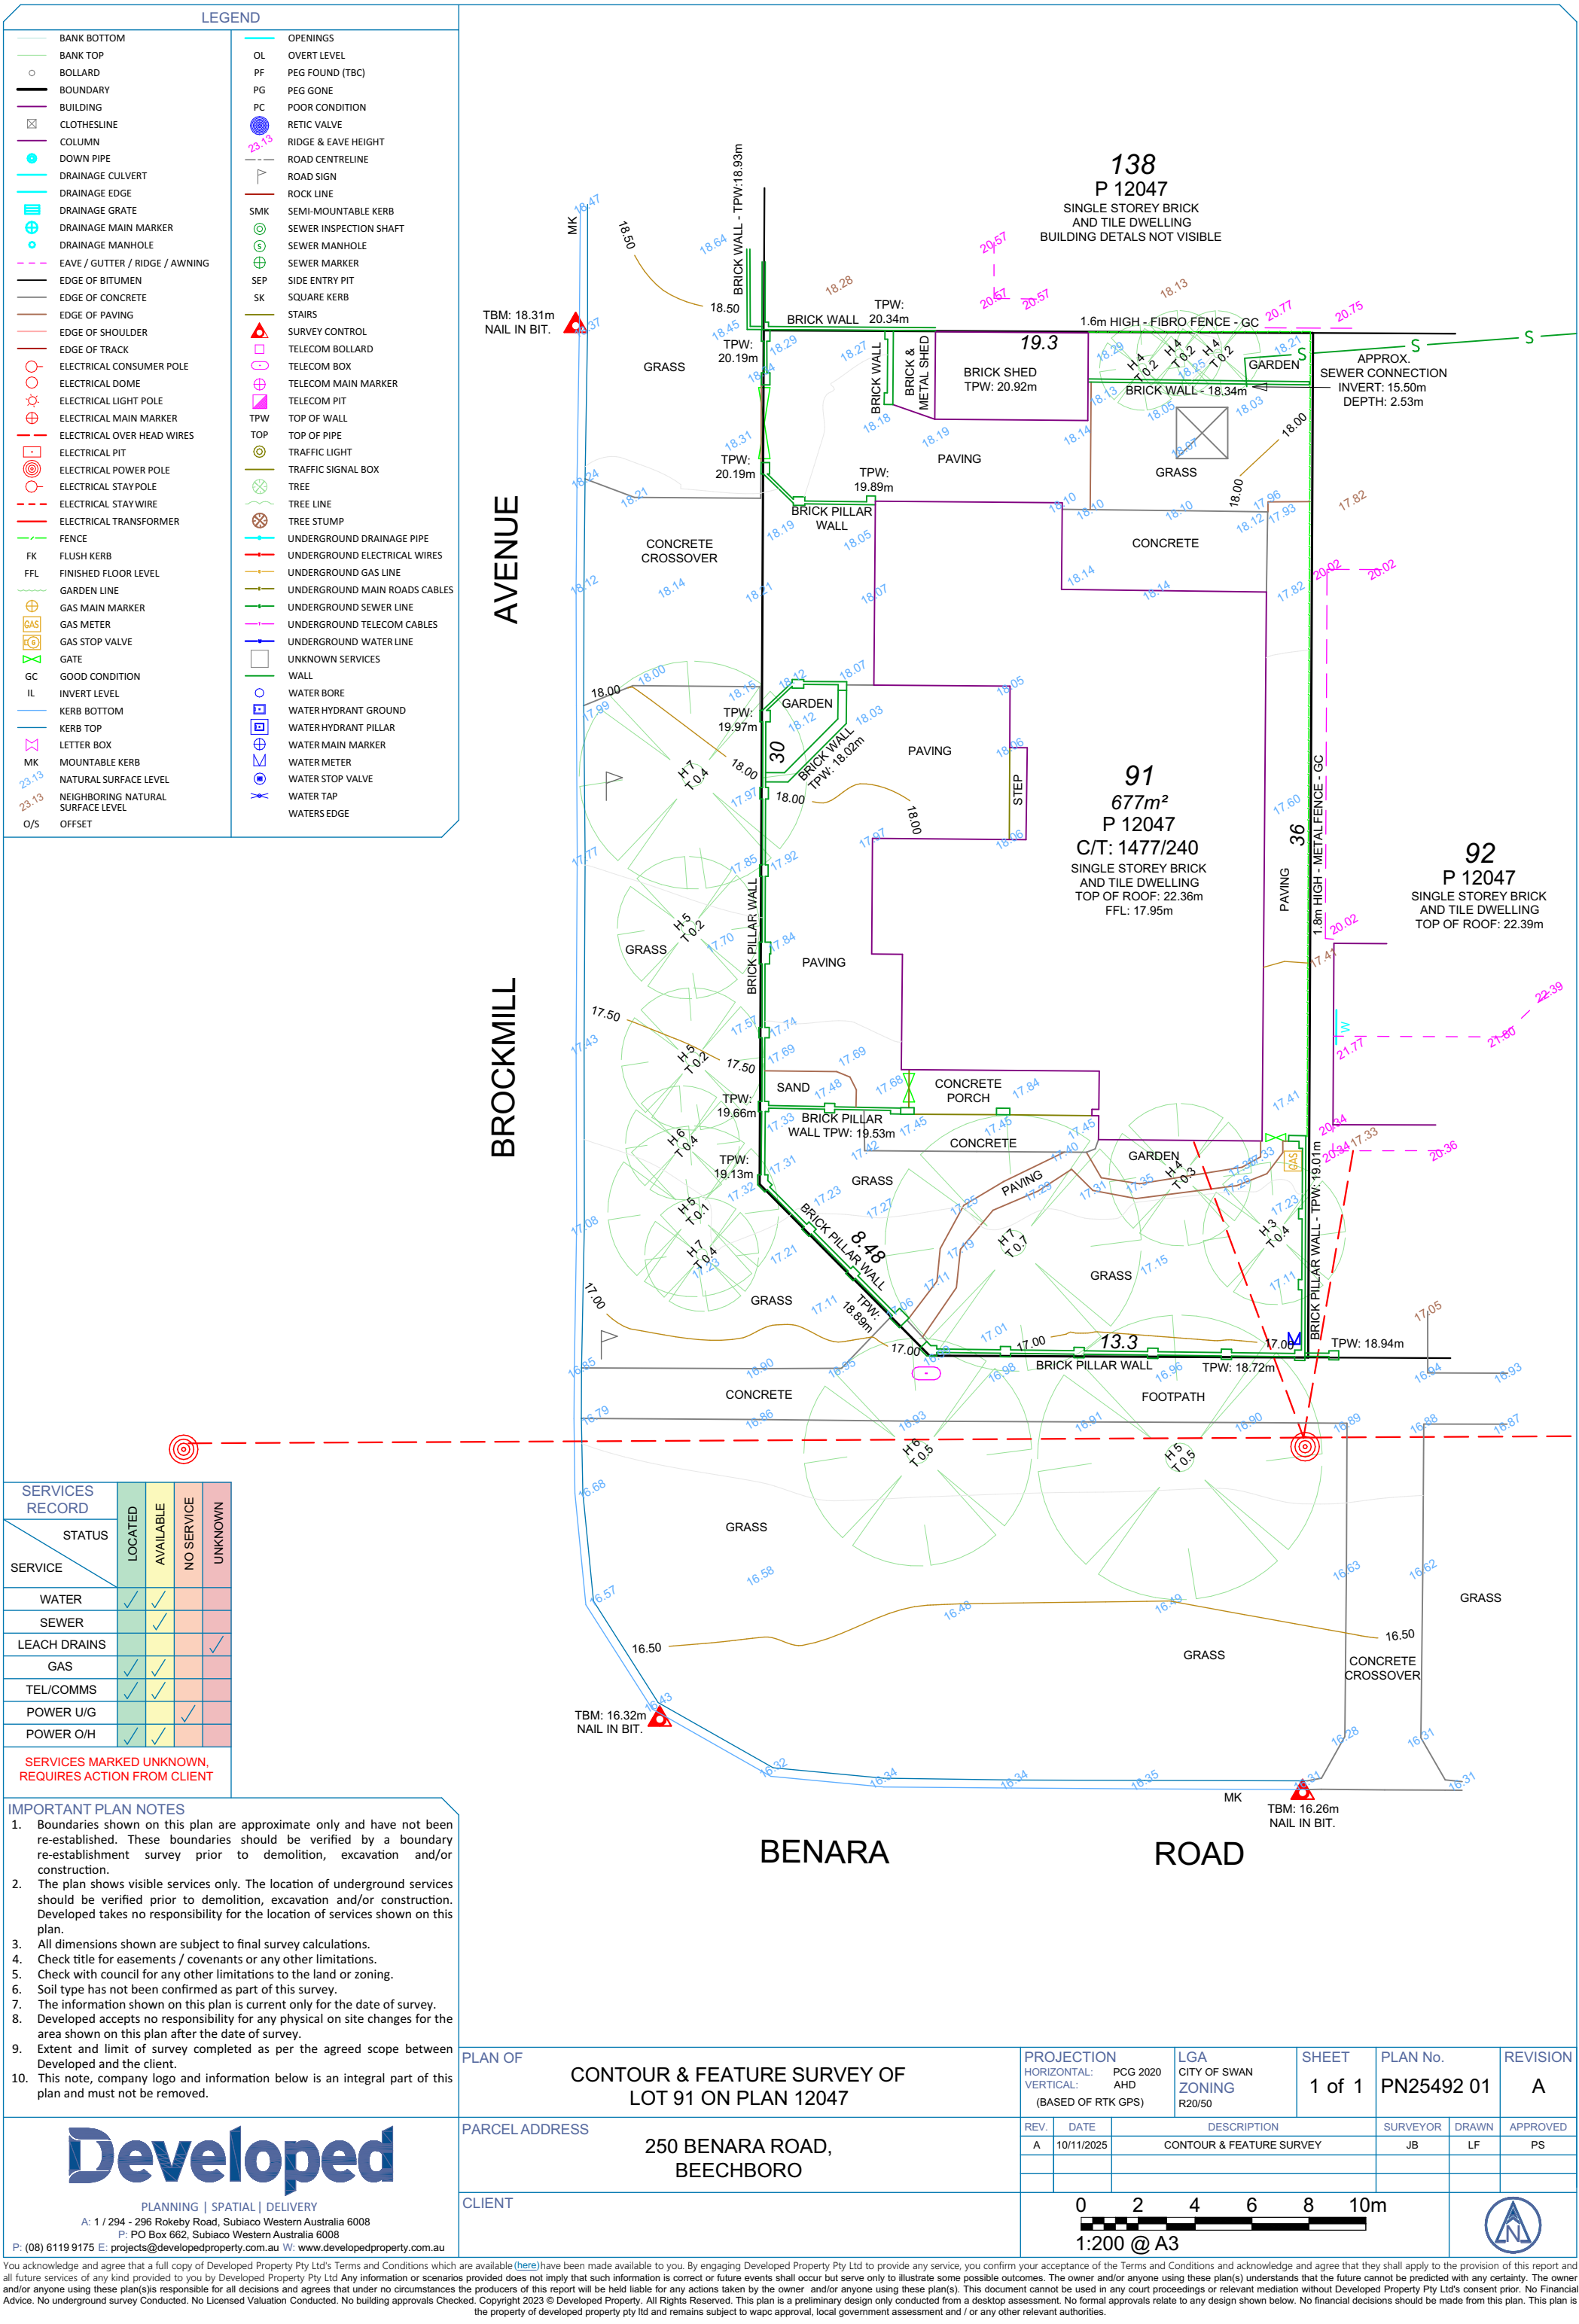

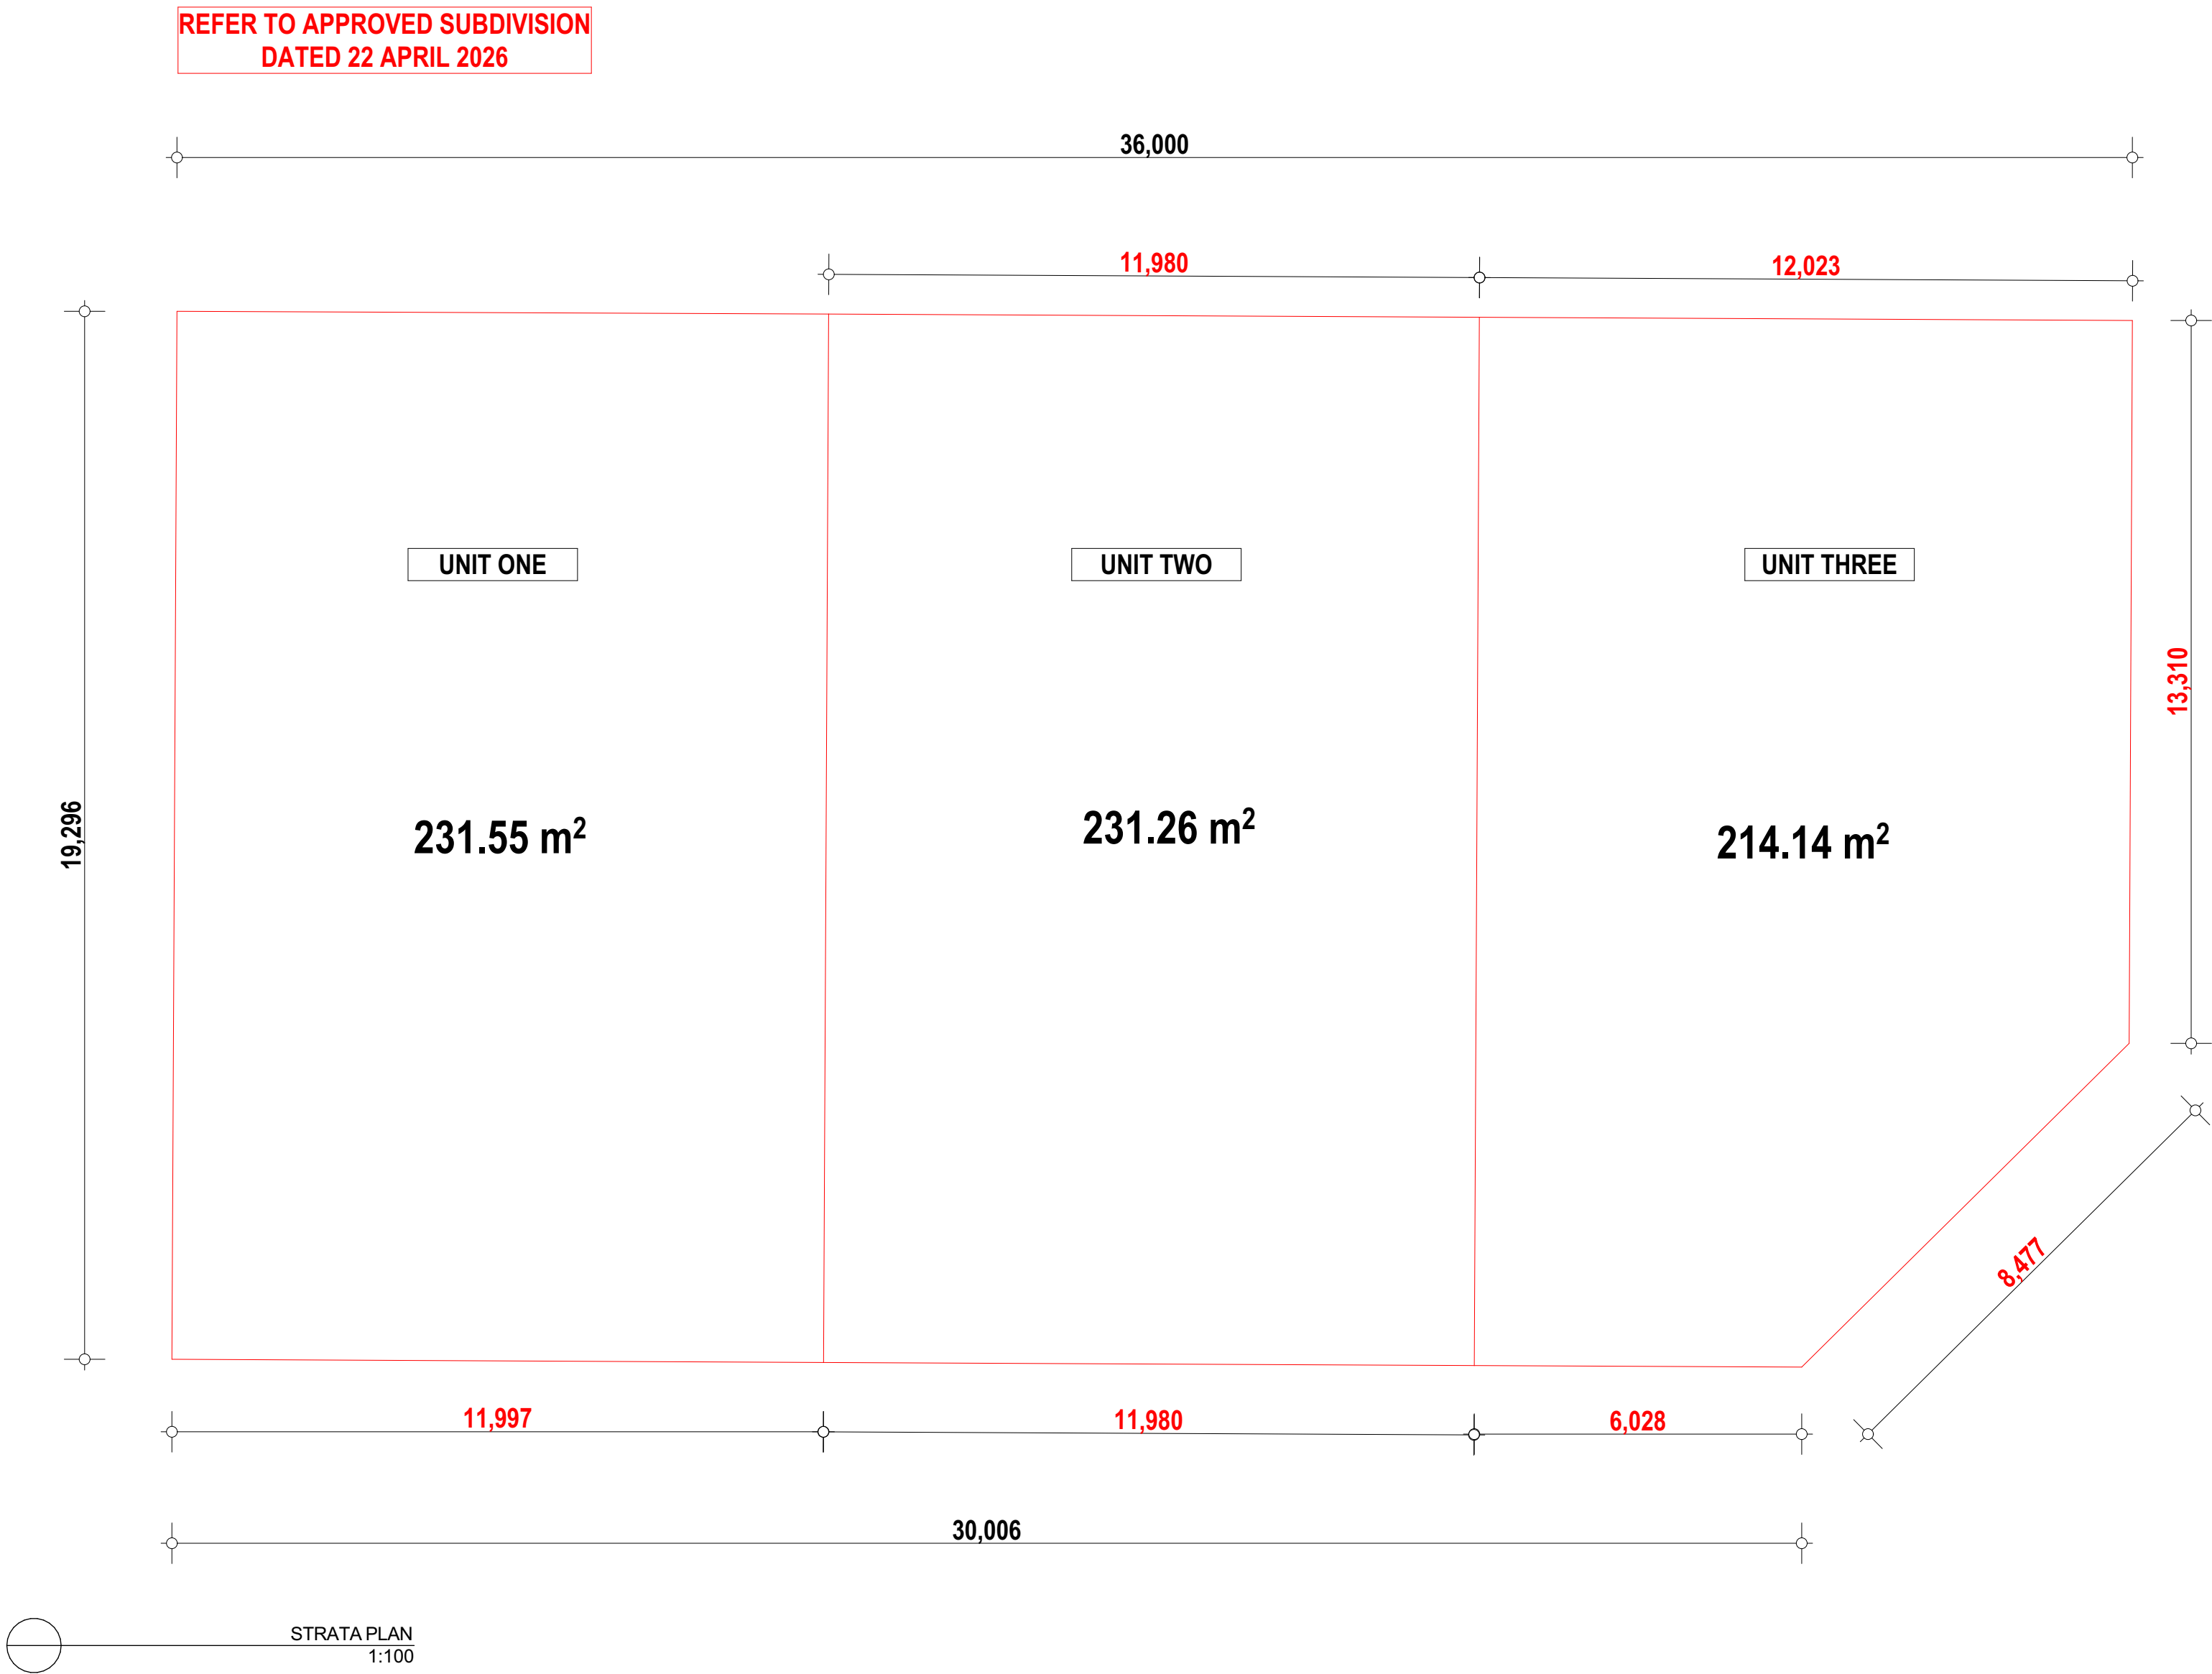



LIANO DESIGN & DEVELOPMENTS.	CLIENT NAME	PROJECT	REV	DATE	DESCRIPTION
		THREE GROUPED DWELLINGS	DA03	05/05/26	DA LODGED
	ADDRESS		DA04	24/09/26	AMENDED RESPONSE COUNCIL RFI
	250 Benara Road, Beechboro				
	DRAWING NAME				
	SITE PLAN				
STAGE	REVISION	PAGE	SHEET		
DA	DA04	03 OF 16	@ A2		

NOTE:
THE BUILDER RESERVES THE RIGHT TO MAKE MINOR ALTERATIONS DURING CONSTRUCTION IN THE INTEREST OF PRODUCT IMPROVEMENT.
ALL DIMENSIONS TO BE VERIFIED / CHECKED ON SITE PRIOR TO COMMENCING ANY WORK. FIGURED DIMENSIONS SHALL TAKE PRECEDENCE TO SCALED DIMENSIONS. DRAWINGS TO BE READ IN CONJUNCTION WITH RELEVANT CONSULTANTS DOCUMENTATIONS. ALL WORK TO BE DONE IN ACCORDANCE WITH THE BUILDING CODE OF AUSTRALIA AND ALL LOCAL AUTHORITY REGULATIONS. EXECUTE ALL WORK TO THE SATISFACTION OF THE BUILDER.
COPYRIGHT:
THIS PLAN IS COPYRIGHT UNDER LIANO DESIGN AND DEVELOPMENT. REPRODUCTION OF THIS PLAN IS ILLEGAL WITHOUT THE WRITTEN PERMISSION OF LIANO DESIGN AND DEVELOPMENT.



LIANO
DESIGN & DEVELOPMENTS.

CLIENT NAME
PROJECT
THREE GROUPED DWELLINGS

ADDRESS
250 Benara Road, Beechboro

DRAWING NAME
FLOOR PLAN

STAGE
DA

REVISION
DA04

PAGE
04 OF 16


SHEET
@ A2

REV	DATE	DESCRIPTION
DA03	05/05/26	DA LODGED
DA04	24/09/26	AMENDED RESPONSE COUNCIL RFI


NOTE:
THE BUILDER RESERVES THE RIGHT TO MAKE MINOR ALTERATIONS DURING CONSTRUCTION IN THE INTEREST OF PRODUCT IMPROVEMENT.

ALL DIMENSIONS TO BE VERIFIED / CHECKED ON SITE PRIOR TO COMMENCING ANY WORK. FIGURED DIMENSIONS SHALL TAKE PRECEDENCE TO SCALED DIMENSIONS. DRAWINGS TO BE READ IN CONJUNCTION WITH RELEVANT CONSULTANTS DOCUMENTATIONS. ALL WORK TO BE DONE IN ACCORDANCE WITH THE BUILDING CODE OF AUSTRALIA AND ALL LOCAL AUTHORITY REGULATIONS. EXECUTE ALL WORK TO THE SATISFACTION OF THE BUILDER.


COPYRIGHT:
THIS PLAN IS COPYRIGHT UNDER LIANO DESIGN AND DEVELOPMENT. REPRODUCTION OF THIS PLAN IS ILLEGAL WITHOUT THE WRITTEN PERMISSION OF LIANO DESIGN AND DEVELOPMENT.

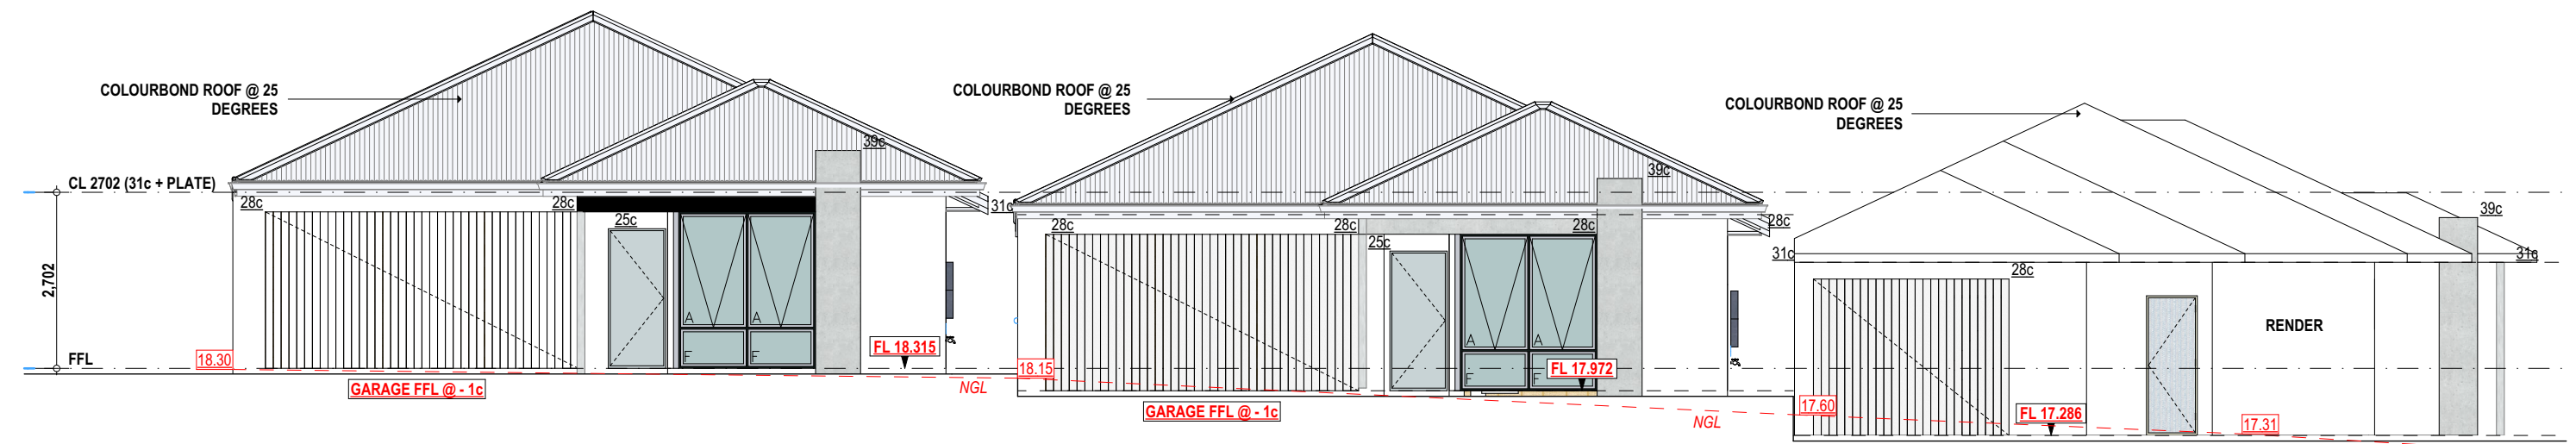


E1
ELEVATION 1
1:100

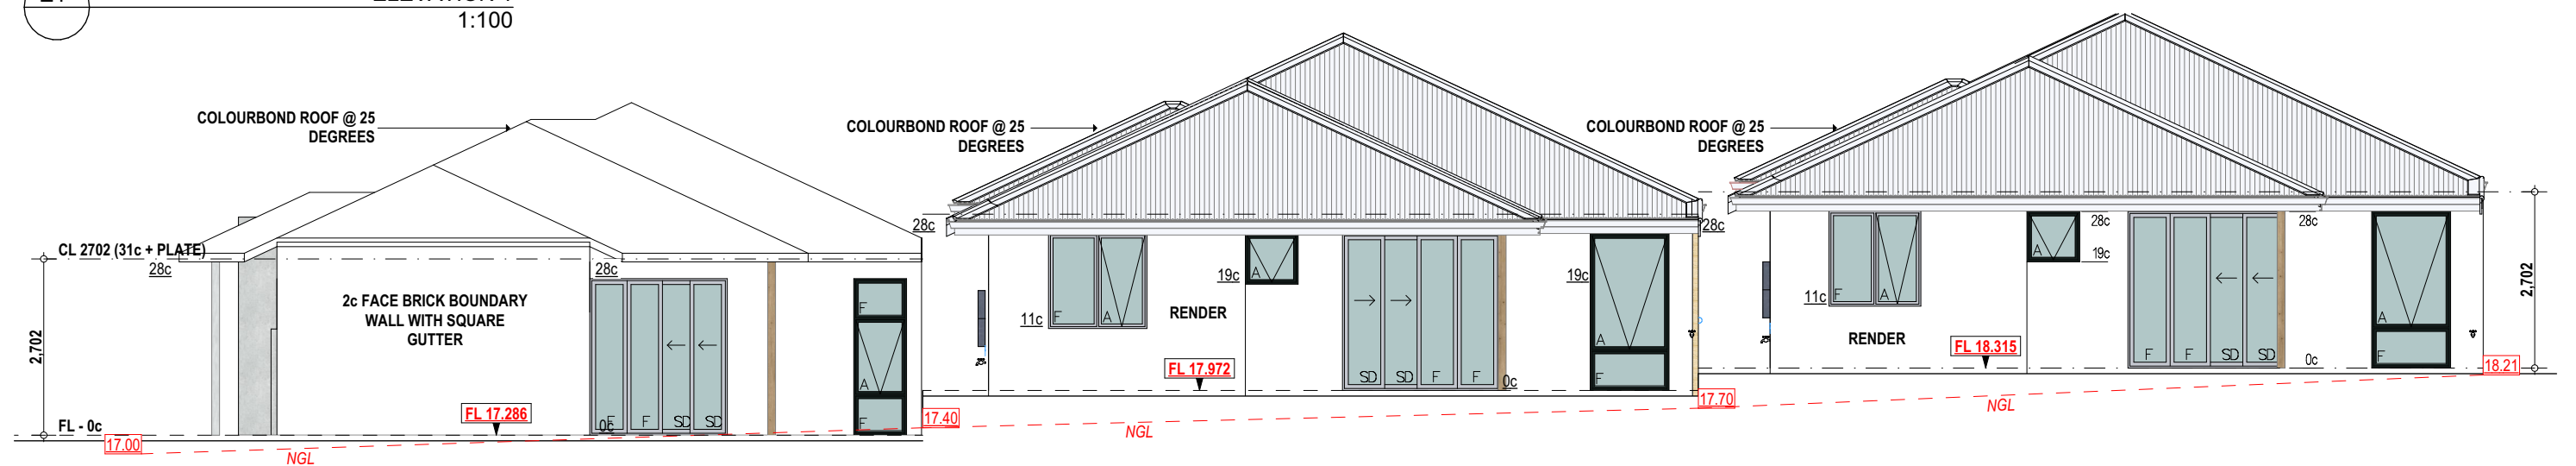

E3
ELEVATION 3
1:100

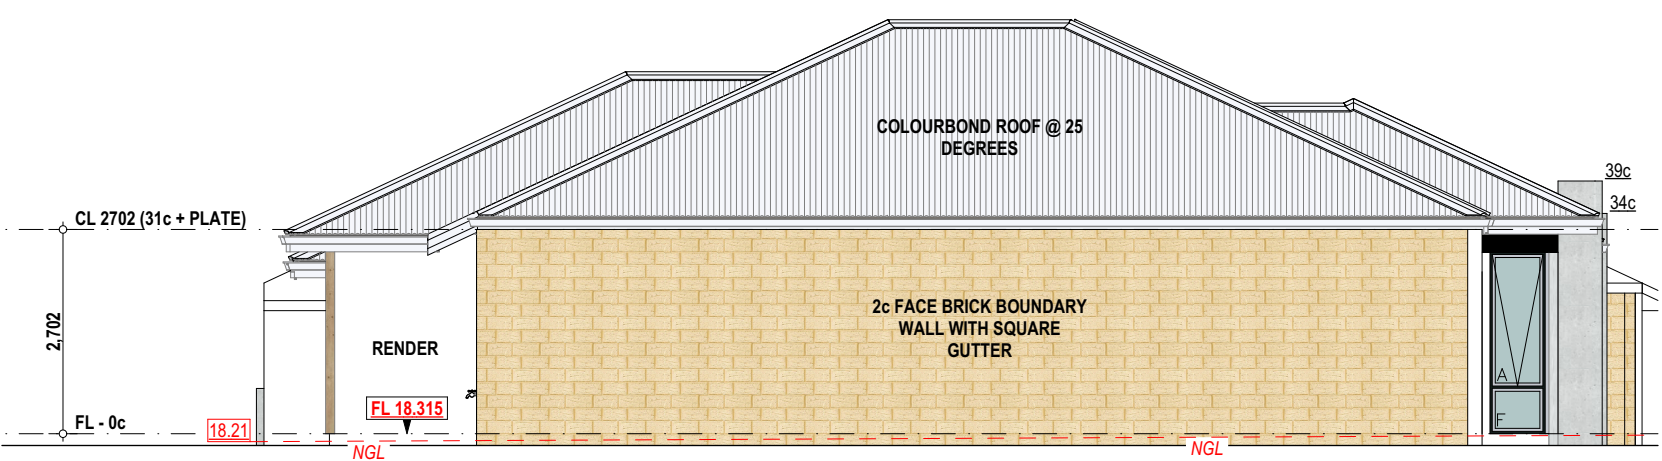

E2
ELEVATION 2
1:100

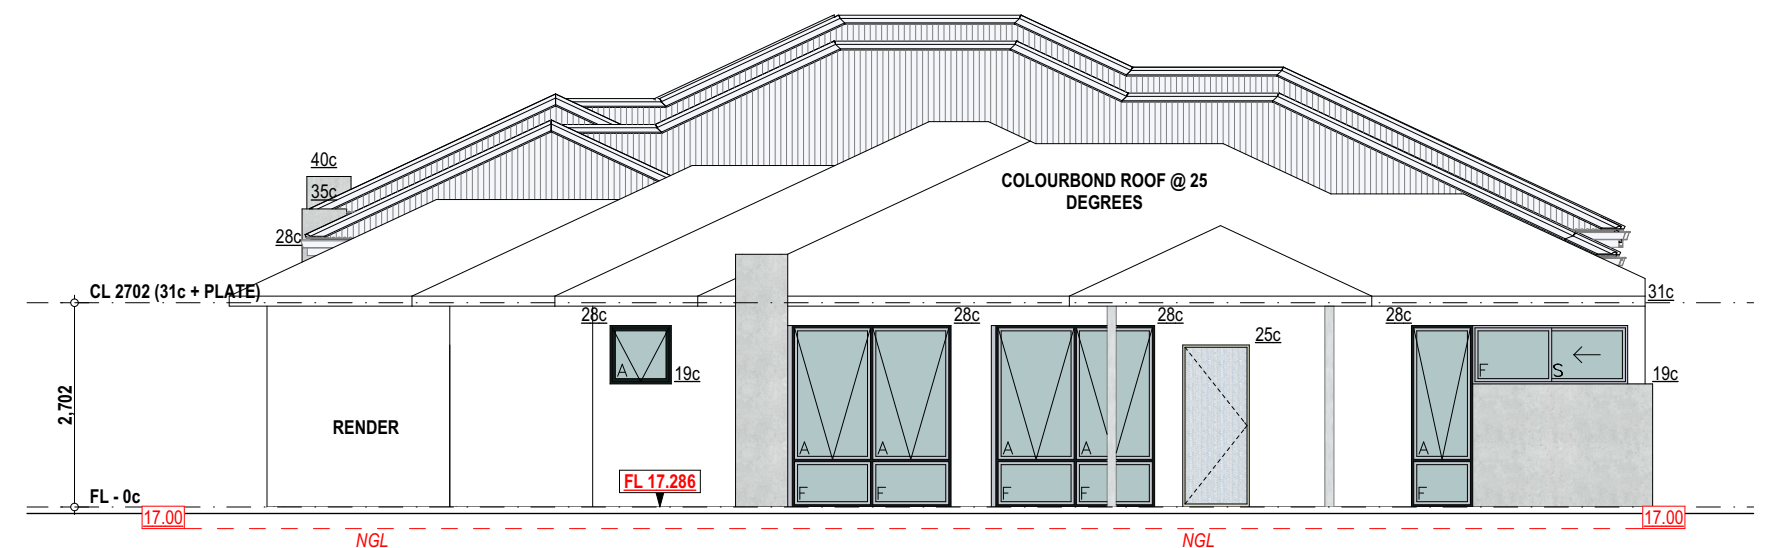

E4
ELEVATION 4
1:100

LIANO
DESIGN & DEVELOPMENTS.

CLIENT NAME
THREE GROUPED DWELLINGS

ADDRESS
250 Benara Road, Beechboro

DRAWING NAME
ELEVATIONS

STAGE
DA



REVISION
DA04

PAGE
05 OF 16

SHEET
@ A2

REV	DATE	DESCRIPTION
DA03	05/05/26	DA LODGED
DA04	24/09/26	AMENDED RESPONSE COUNCIL RFI

NOTE:
THE BUILDER RESERVES THE RIGHT TO MAKE MINOR ALTERATIONS DURING CONSTRUCTION IN THE INTEREST OF PRODUCT IMPROVEMENT.
ALL DIMENSIONS TO BE VERIFIED / CHECKED ON SITE PRIOR TO COMMENCING ANY WORK. FIGURED DIMENSIONS SHALL TAKE PRECEDENCE TO SCALED DIMENSIONS. DRAWINGS TO BE READ IN CONJUNCTION WITH RELEVANT CONSULTANTS DOCUMENTATIONS. ALL WORK TO BE DONE IN ACCORDANCE WITH THE BUILDING CODE OF AUSTRALIA AND ALL LOCAL AUTHORITY REGULATIONS. EXECUTE ALL WORK TO THE SATISFACTION OF THE BUILDER.
COPYRIGHT:
THIS PLAN IS COPYRIGHT UNDER LIANO DESIGN AND DEVELOPMENT. REPRODUCTION OF THIS PLAN IS ILLEGAL WITHOUT THE WRITTEN PERMISSION OF LIANO DESIGN AND DEVELOPMENT.

  

- Note:

 - All landscaped areas to be mulched to a minimum depth as per City reqs
 - All planting and turf areas to be irrigated via a fully automatic system
 - Irrigation system to be dual program to allow landscaped and turf areas to be sepearate
 - Irrigation system to be programed to set council watering days
- Dianella (Little Rev)

Ornamental Pear (Pyrus Calleryana)

Rhaphiolepis
-
- LANDSCAPE
1:200
- LIANO

DESIGN & DEVELOPMENTS.

admin@lianodesign.com.au

0467059001

548 Charles Street, North Perth

CLIENT NAME

250 Benara Road, Beechboro

DRAWING NAME

LANDSCAPE

STAGE

DA

REVISION

DA04

PAGE

07 OF 16

SHEET

@ A2

PROJECT

THREE GROUPED DWELLINGS

REV	DATE	DESCRIPTION
DA03	05/05/26	DA LODGED
DA04	24/09/26	AMENDED RESPONSE COUNCIL RF1

NOTE:
THE BUILDER RESERVES THE RIGHT TO MAKE MINOR ALTERATIONS DURING CONSTRUCTION IN THE INTEREST OF PRODUCT IMPROVEMENT.
ALL DIMENSIONS TO BE VERIFIED / CHECKED ON SITE PRIOR TO COMMENCING ANY WORK. FIGURED DIMENSIONS SHALL TAKE PRECEDENCE TO SCALED DIMENSIONS. DRAWINGS TO BE READ IN CONJUNCTION WITH RELEVANT CONSULTANTS DOCUMENTATIONS. ALL WORK TO BE DONE IN ACCORDANCE WITH THE BUILDING CODE OF AUSTRALIA AND ALL LOCAL AUTHORITY REGULATIONS. EXECUTE ALL WORK TO THE SATISFACTION OF THE BUILDER.
COPYRIGHT:
THIS PLAN IS COPYRIGHT UNDER LIANO DESIGN AND DEVELOPMENT. REPRODUCTION OF THIS PLAN IS ILLEGAL WITHOUT THE WRITTEN PERMISSION OF LIANO DESIGN AND DEVELOPMENT.