




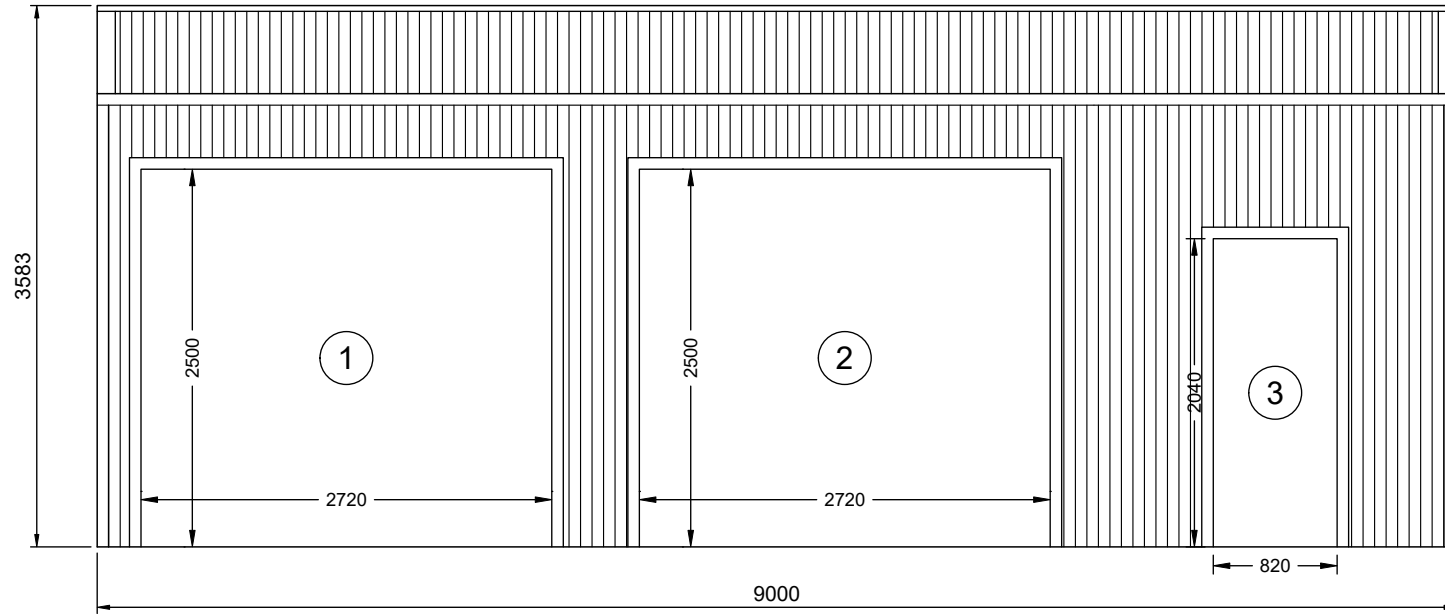


1 RIGHT ELEVATION
2 SCALE: 1:50

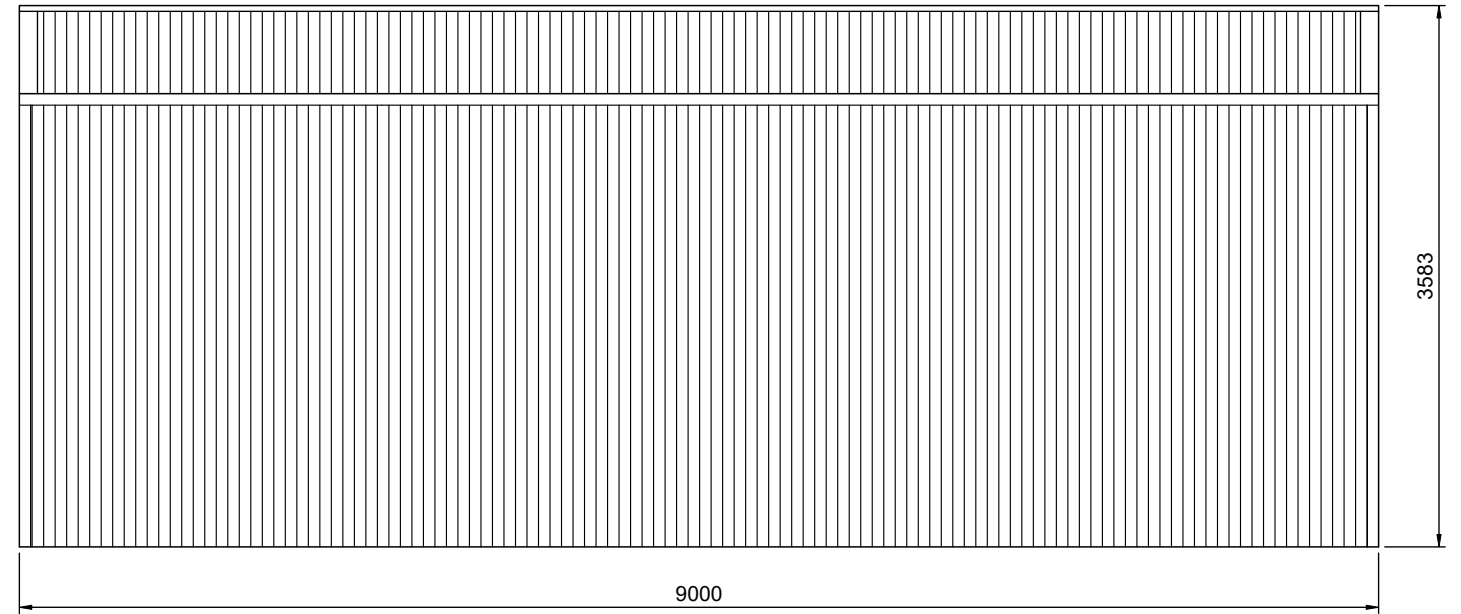


2 LEFT ELEVATION
2 SCALE: 1:50

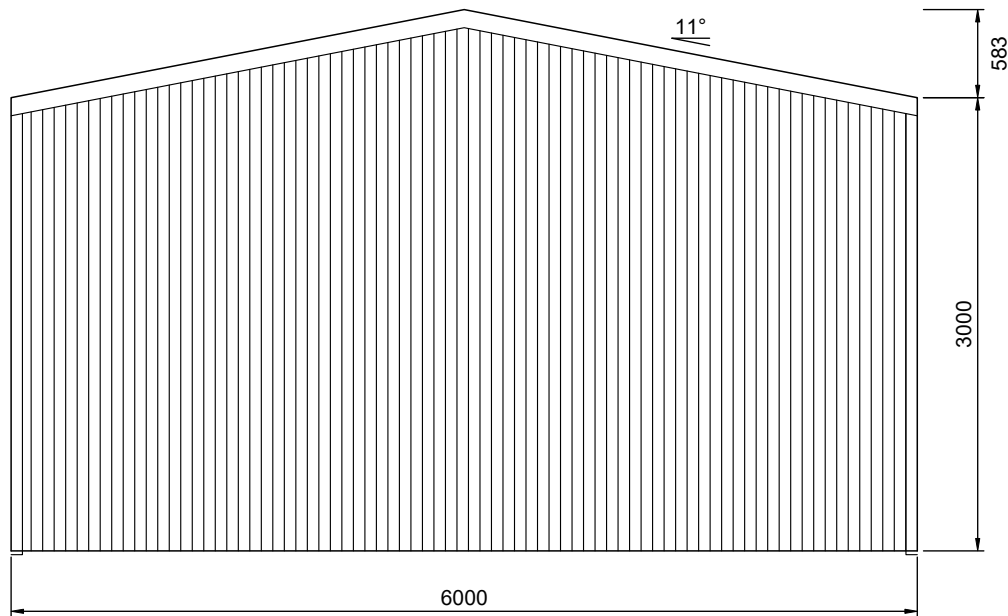


2 FRONT ELEVATION
3 SCALE: 1:50

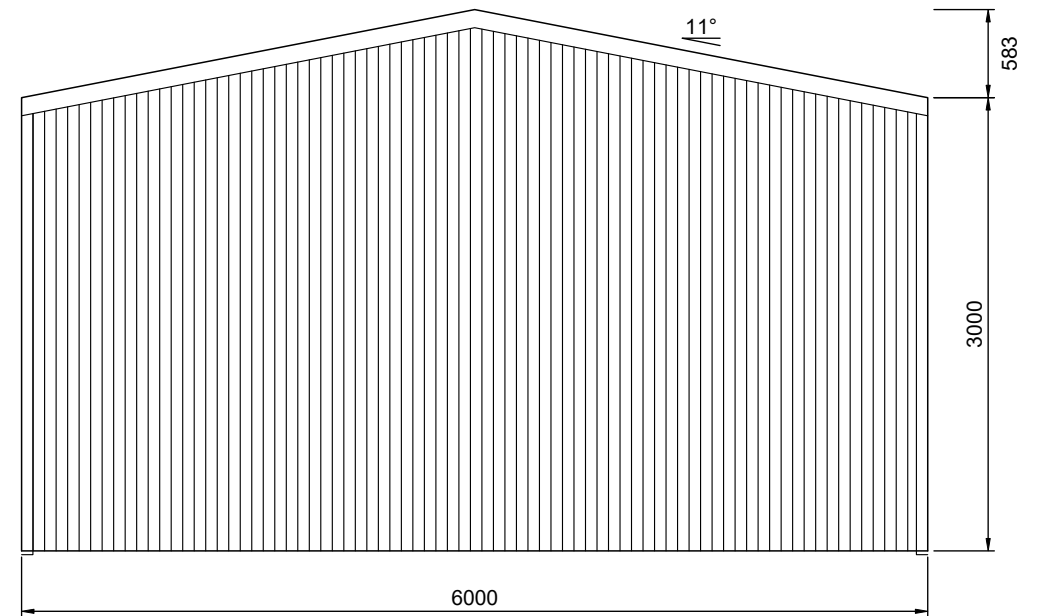


1 REAR ELEVATION
3 SCALE: 1:50

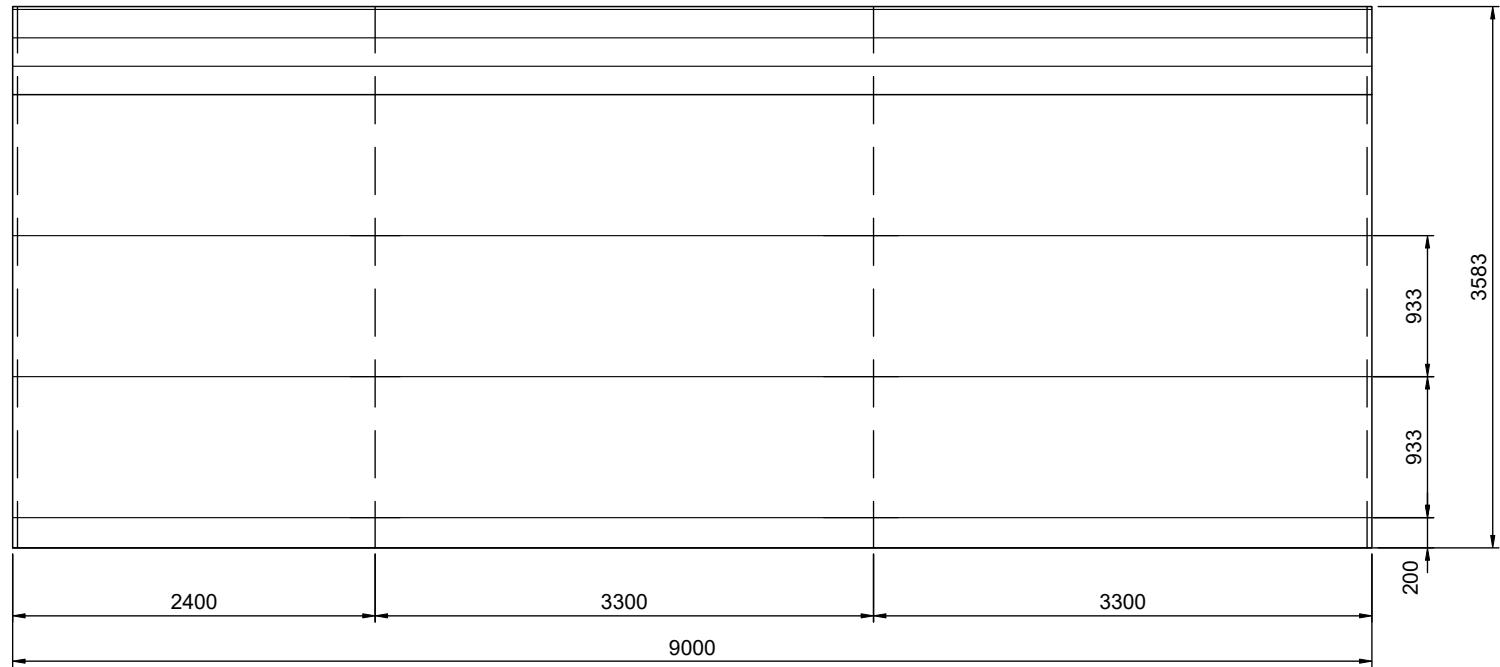


2 LEFT ELEVATION
4 SCALE: 1:50

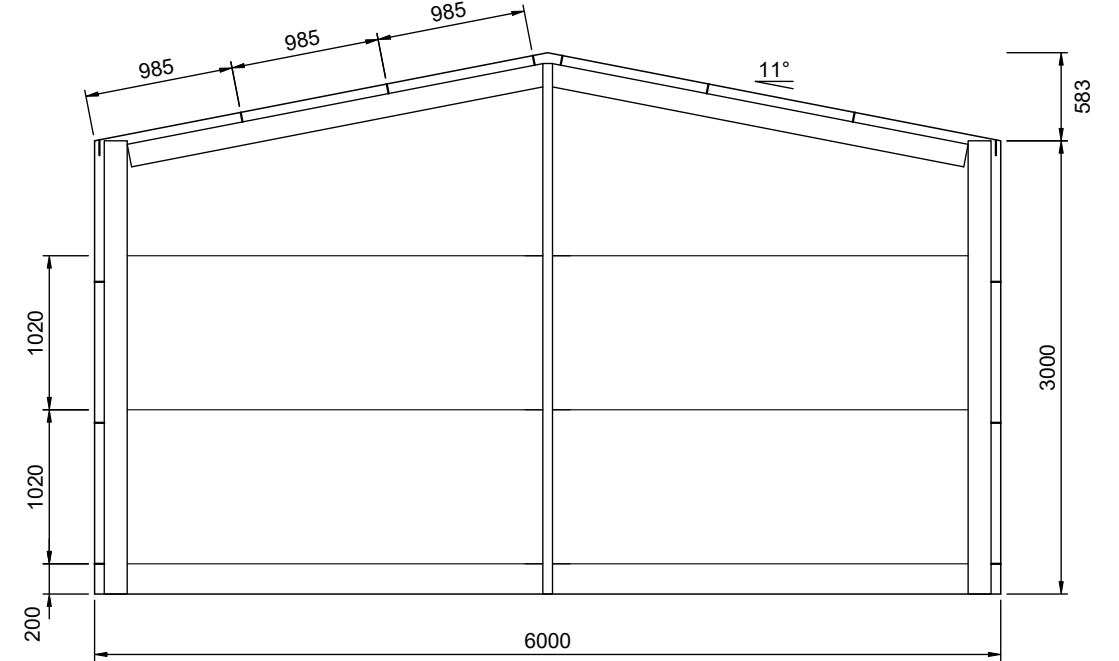


3 REAR ELEVATION
4 SCALE: 1:50 FRAME #4

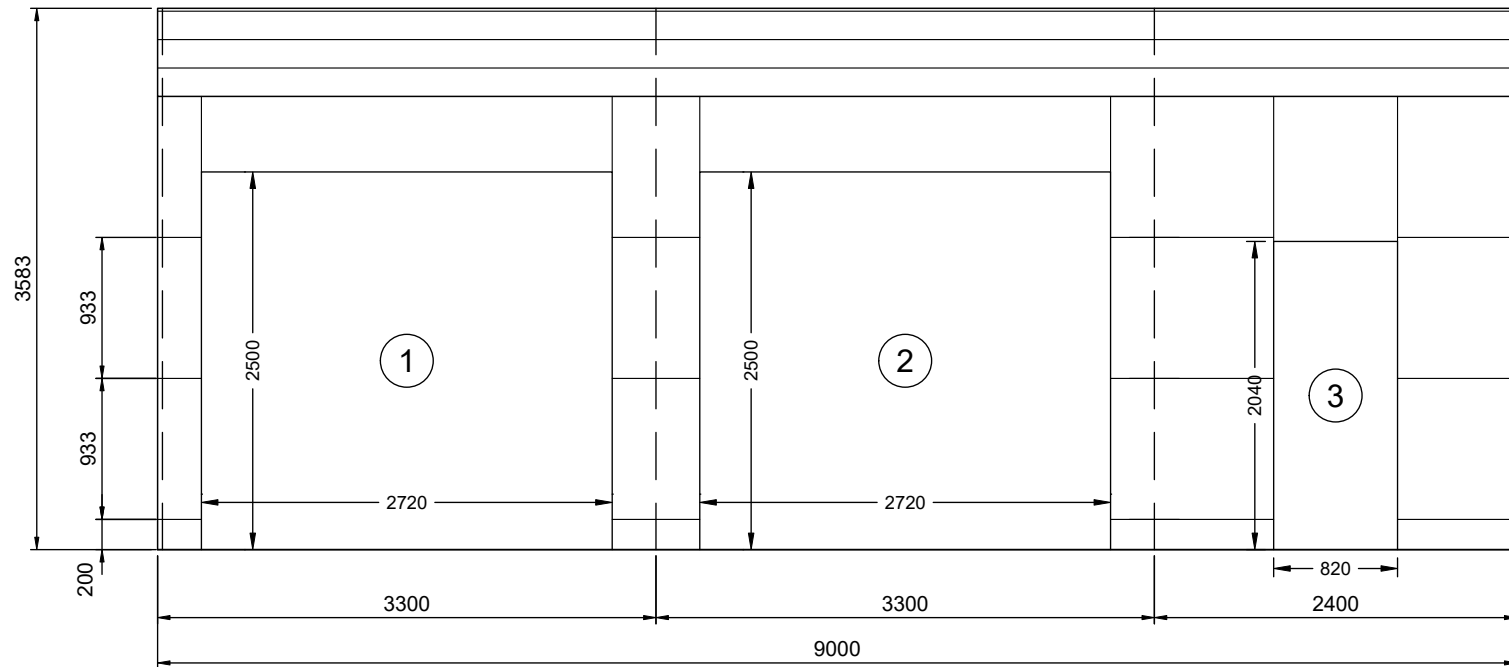



1 RIGHT ELEVATION
4 SCALE: 1:50

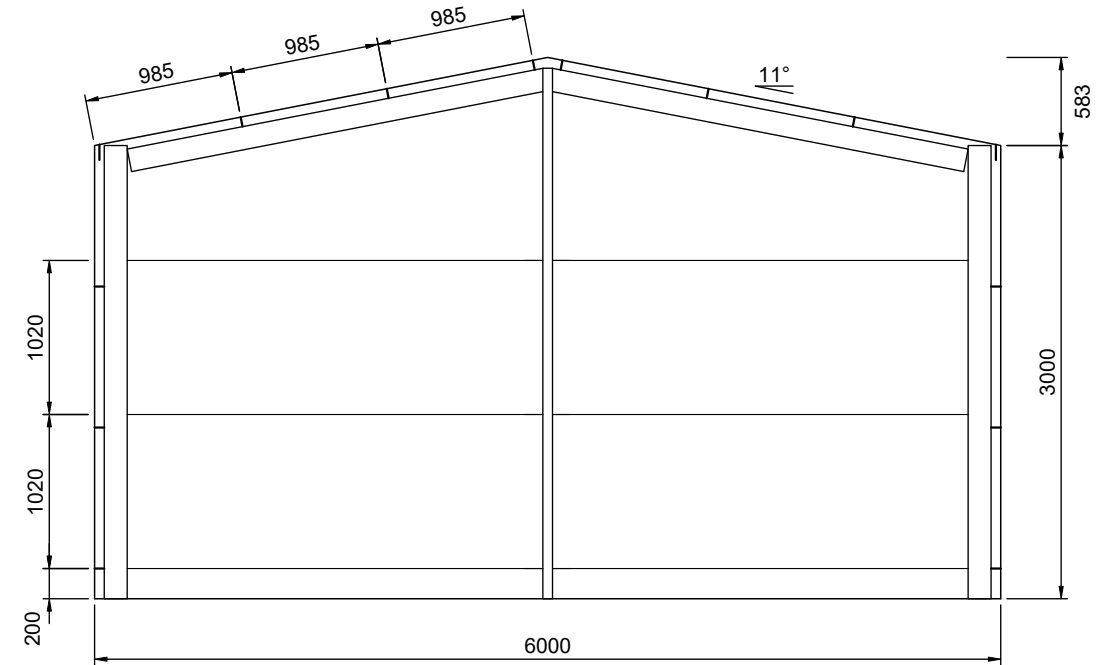

4 FRONT ELEVATION
4 SCALE: 1:50 FRAME #1

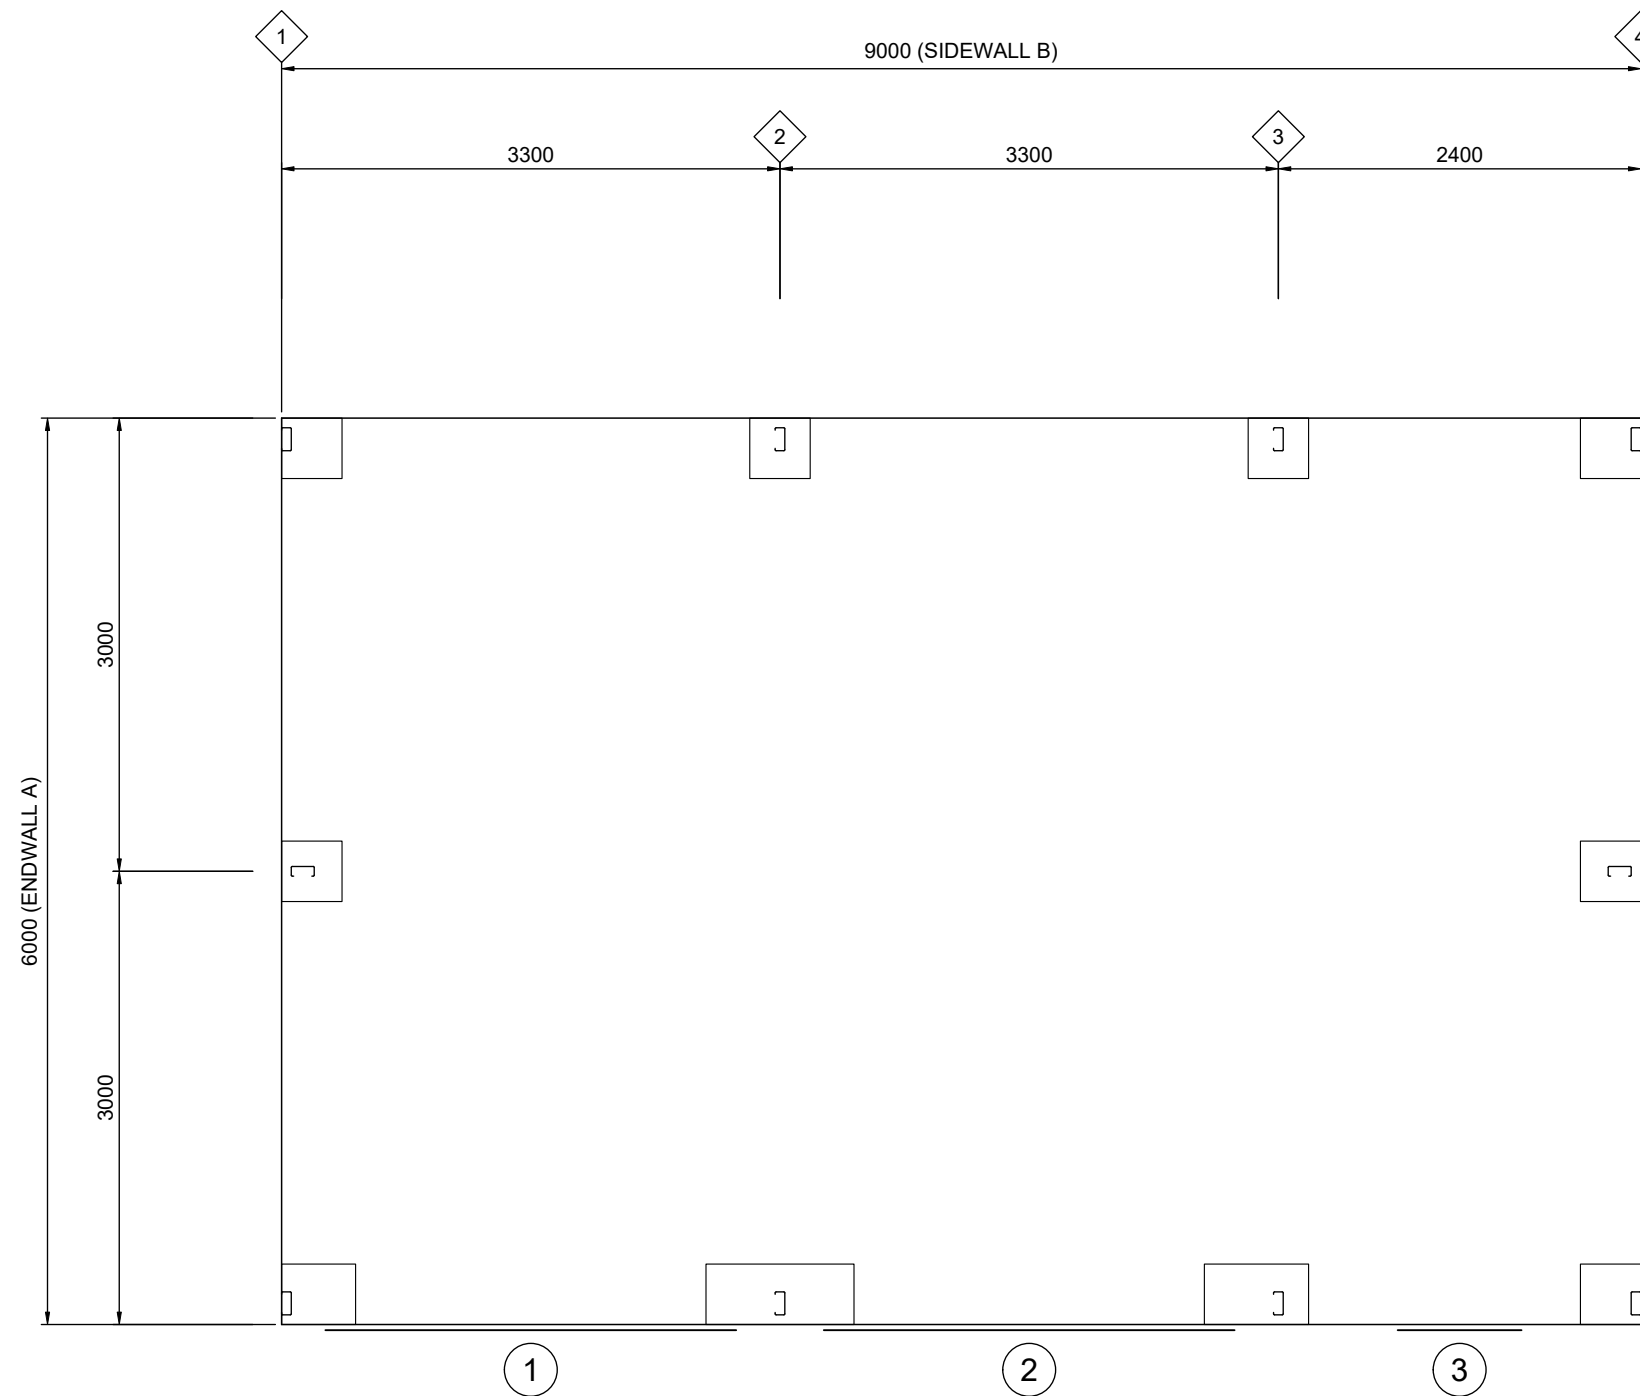

1 FLOOR PLAN
5 SCALE: 1:50

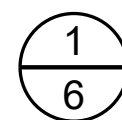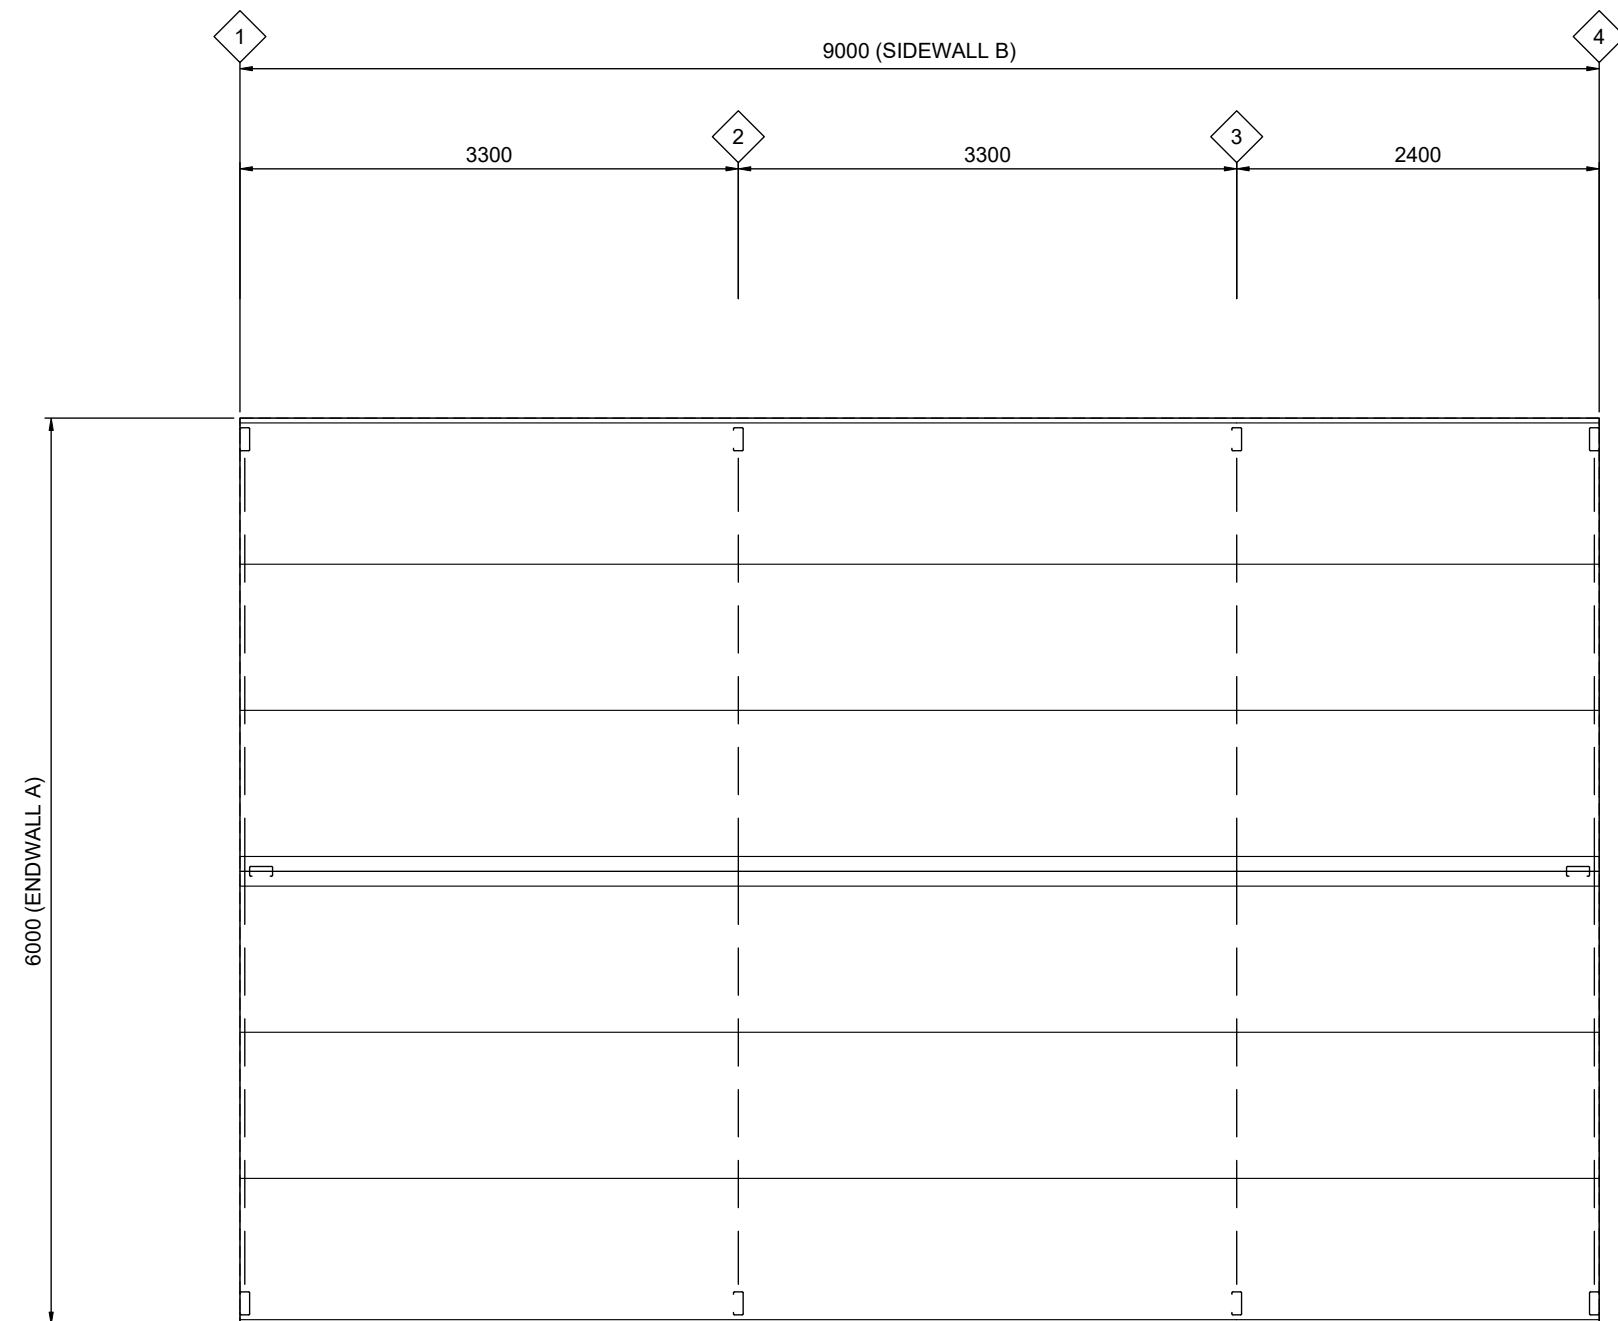

ROOF FRAMING PLAN

SCALE: 1:50



151 Smeaton Grange Road,
Smeaton Grange, NSW, 2567
Phone: 02 4648 7777
Fax: 02 4648 7700
Email: sales@bestsheds.com.au



CIVIL & STRUCTURAL ENGINEERS
COMMERCIAL - INDUSTRIAL - RESIDENTIAL - FORENSIC - STEEL DETAILING
CAMILO PINEDA MORENO
Bend MIEAust RPEng
RPEQ 15562 TBP PE003976 (VIC)

Signature: 

Date: 11.06.2026

Customer Name: Elisabeth Reutens
Site Address: 125 Bronzewing Ave
Ellenbrook,
WA, 6069

DATE 11-06-2026
JOB NO. 0434081109
SHEET 6 of 8

CITY OF SWAN
Lot 524
P P023364
Vol/ Folio 2183/386

Total Land Area 759m2
Shed Additions 54m2

Proposed works to include:

Proposed Shed
(Freestanding outbuilding)

PROPOSED
SHED



125 BRONZEWING AVENUE,
ELLENBROOK 6069

CHRIS & ELIZABETH REUTENS
Chrisreutens@hotmail.com

WABC Pty Ltd

Drawn by MJ / mary_wabc@outlook.com

