

Site Calculations	
SITE AREA	689.01m ²
EXISTING FLOOR AREA	123.02m ²
PROPOSED AREA	63.00m ²


Notes

1

BE 9/7/26 4:19 pm

Proposed non-reflective Colorbond (Woodland Grey) 7x9m shed at 3.5m high and 4.117m to the ridge. This outbuilding is not intended for commercial use or human habitation. Stormwater by others, clear of building and contained on property. Earthworks Notes: NGL: 58.8, FFL: 58.9. Earthworks will be prepared with clean fill and free from rubble, tree roots and other debris. Fill will be suitably placed and compacted in accordance with the engineering plans



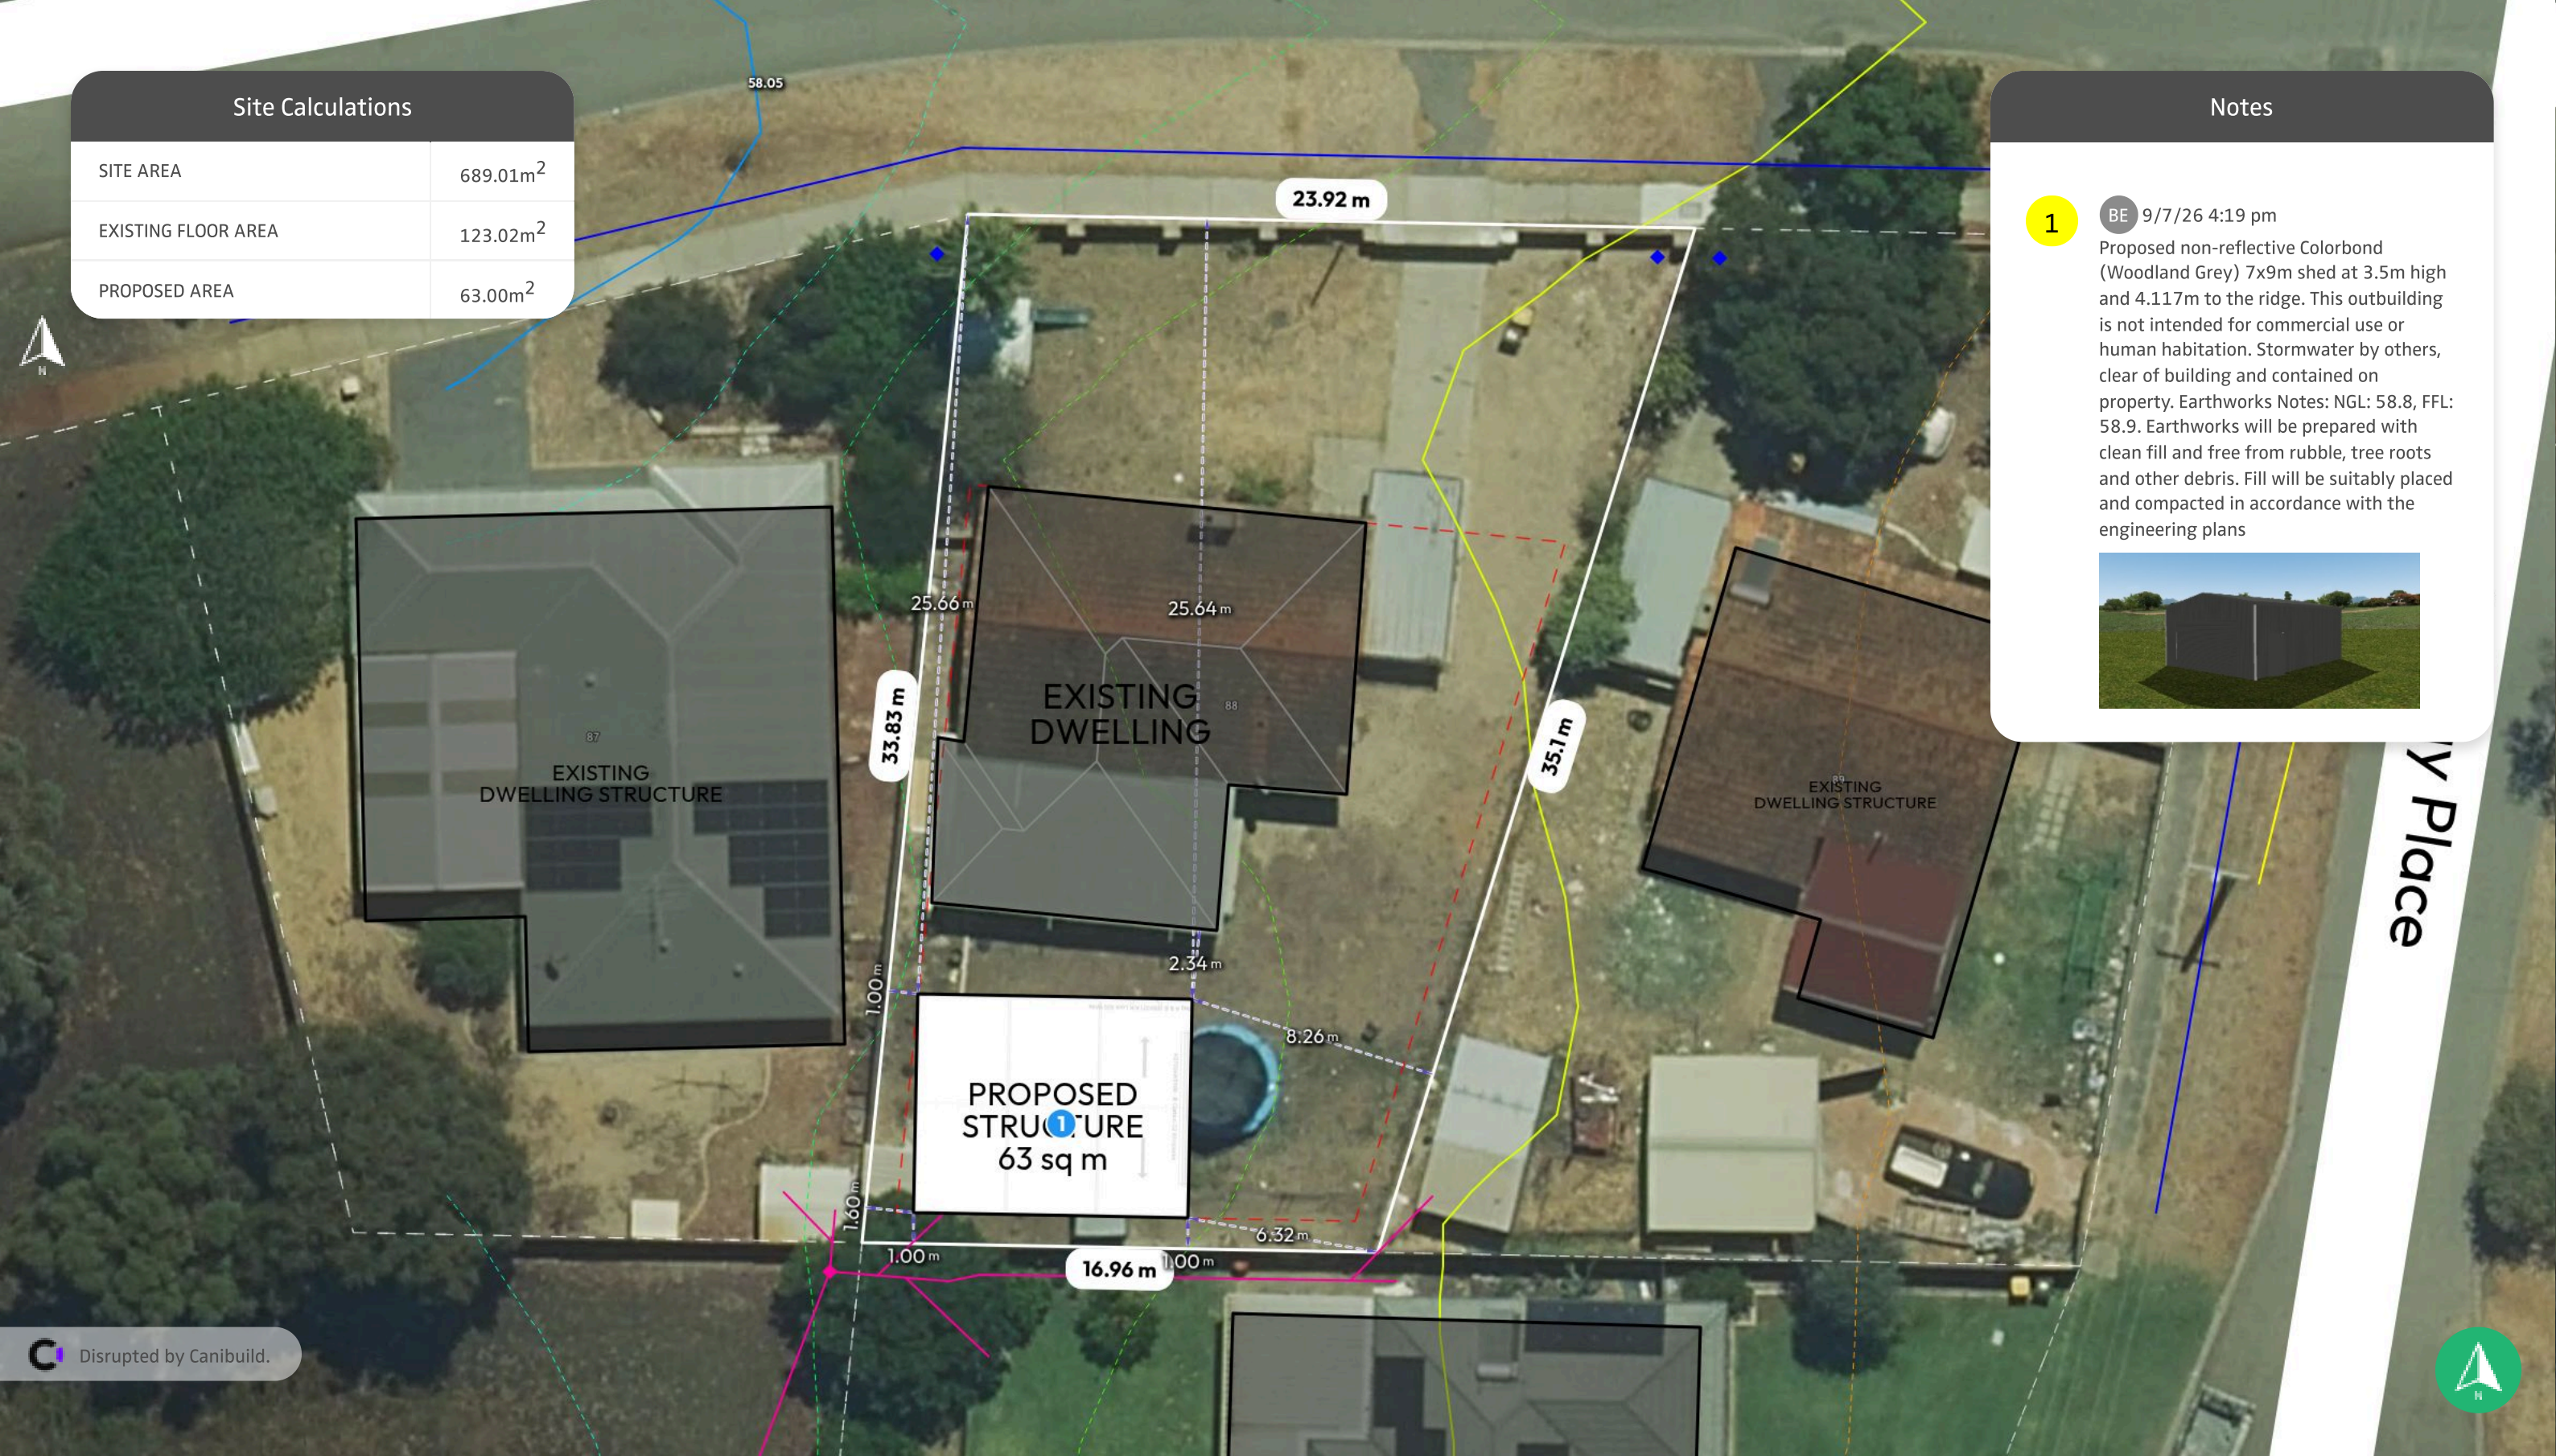

Client Name Wyatt


Client Email dilwyatt@hotmail.com

Client Phone 0450634135

Signature _____


Copyright Statement This plan always remains the copyright of designer & shall not be used other than for the project work intended without written authority. No part may be reproduced by any other exclusive right be exercised without permission. Legal enforcement will be taken on copyright infringement. Disclaimer This is not an official document, and may not comply with current laws or industry standards. You should make your own enquiries and seek independent advice from relevant industry professionals before acting or relying on the contents of this document. ALL DIMENSIONS ARE IN METRES. DO NOT SCALE FROM PLANS.	Generated by Ben Eggleston info@castlerocksheds.com		Phone +61402125611	Sheet Name Site Plan	Sheet no. 1	Lic no.	Job no.
	Property Details 30 Bowman St, Bullsbrook, WA 6084, Australia Lot/DP: P009470 88			Design Wyatt		Scale 1:200@A3	
				1st version date: 09/07/2026		Current version date: 09/07/2026	Version # 1



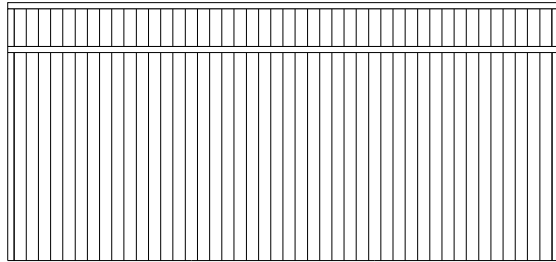

9000


Back

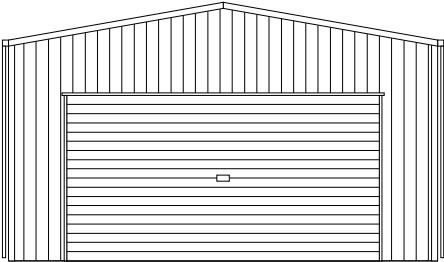

7000


3500
4117

Left

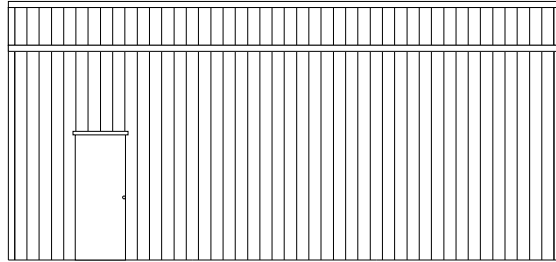

9000

Front

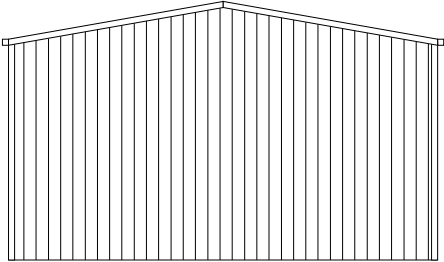

7000

3500
4117

Right

Company: CASTLEROCK BUILDING CONTRACTORS
Address: PO Box 503
Phone: 0402 125 611



CLIENT NAME: **Dillon Wyatt**
SITE ADDRESS:
30 Bowman Street
Bullsbrook, WA, PC: 6084

CLIENT SIGNATURE:

.....

TITLE: **Elevations View**

QUOTE No: CRKBE42822	SCALE: NTS	REV. A
DATE: 07/07/2026	PAGES: 2 of 2	