


STORMWATER NOTE
STORMWATER DISPOSAL VIA: NEW SOAKWELL - by client

PROPOSED SHED AREA: 85.5m²
REQUIRED CAPACITY: 85.5 x 0.015 = 1.28m³
PROPOSED SOAKWELL SIZE: QTY 1x Ø1500 x 900 = 1.59 m³
OR QTY 2x 1200Ø x 900 = 2.0m³

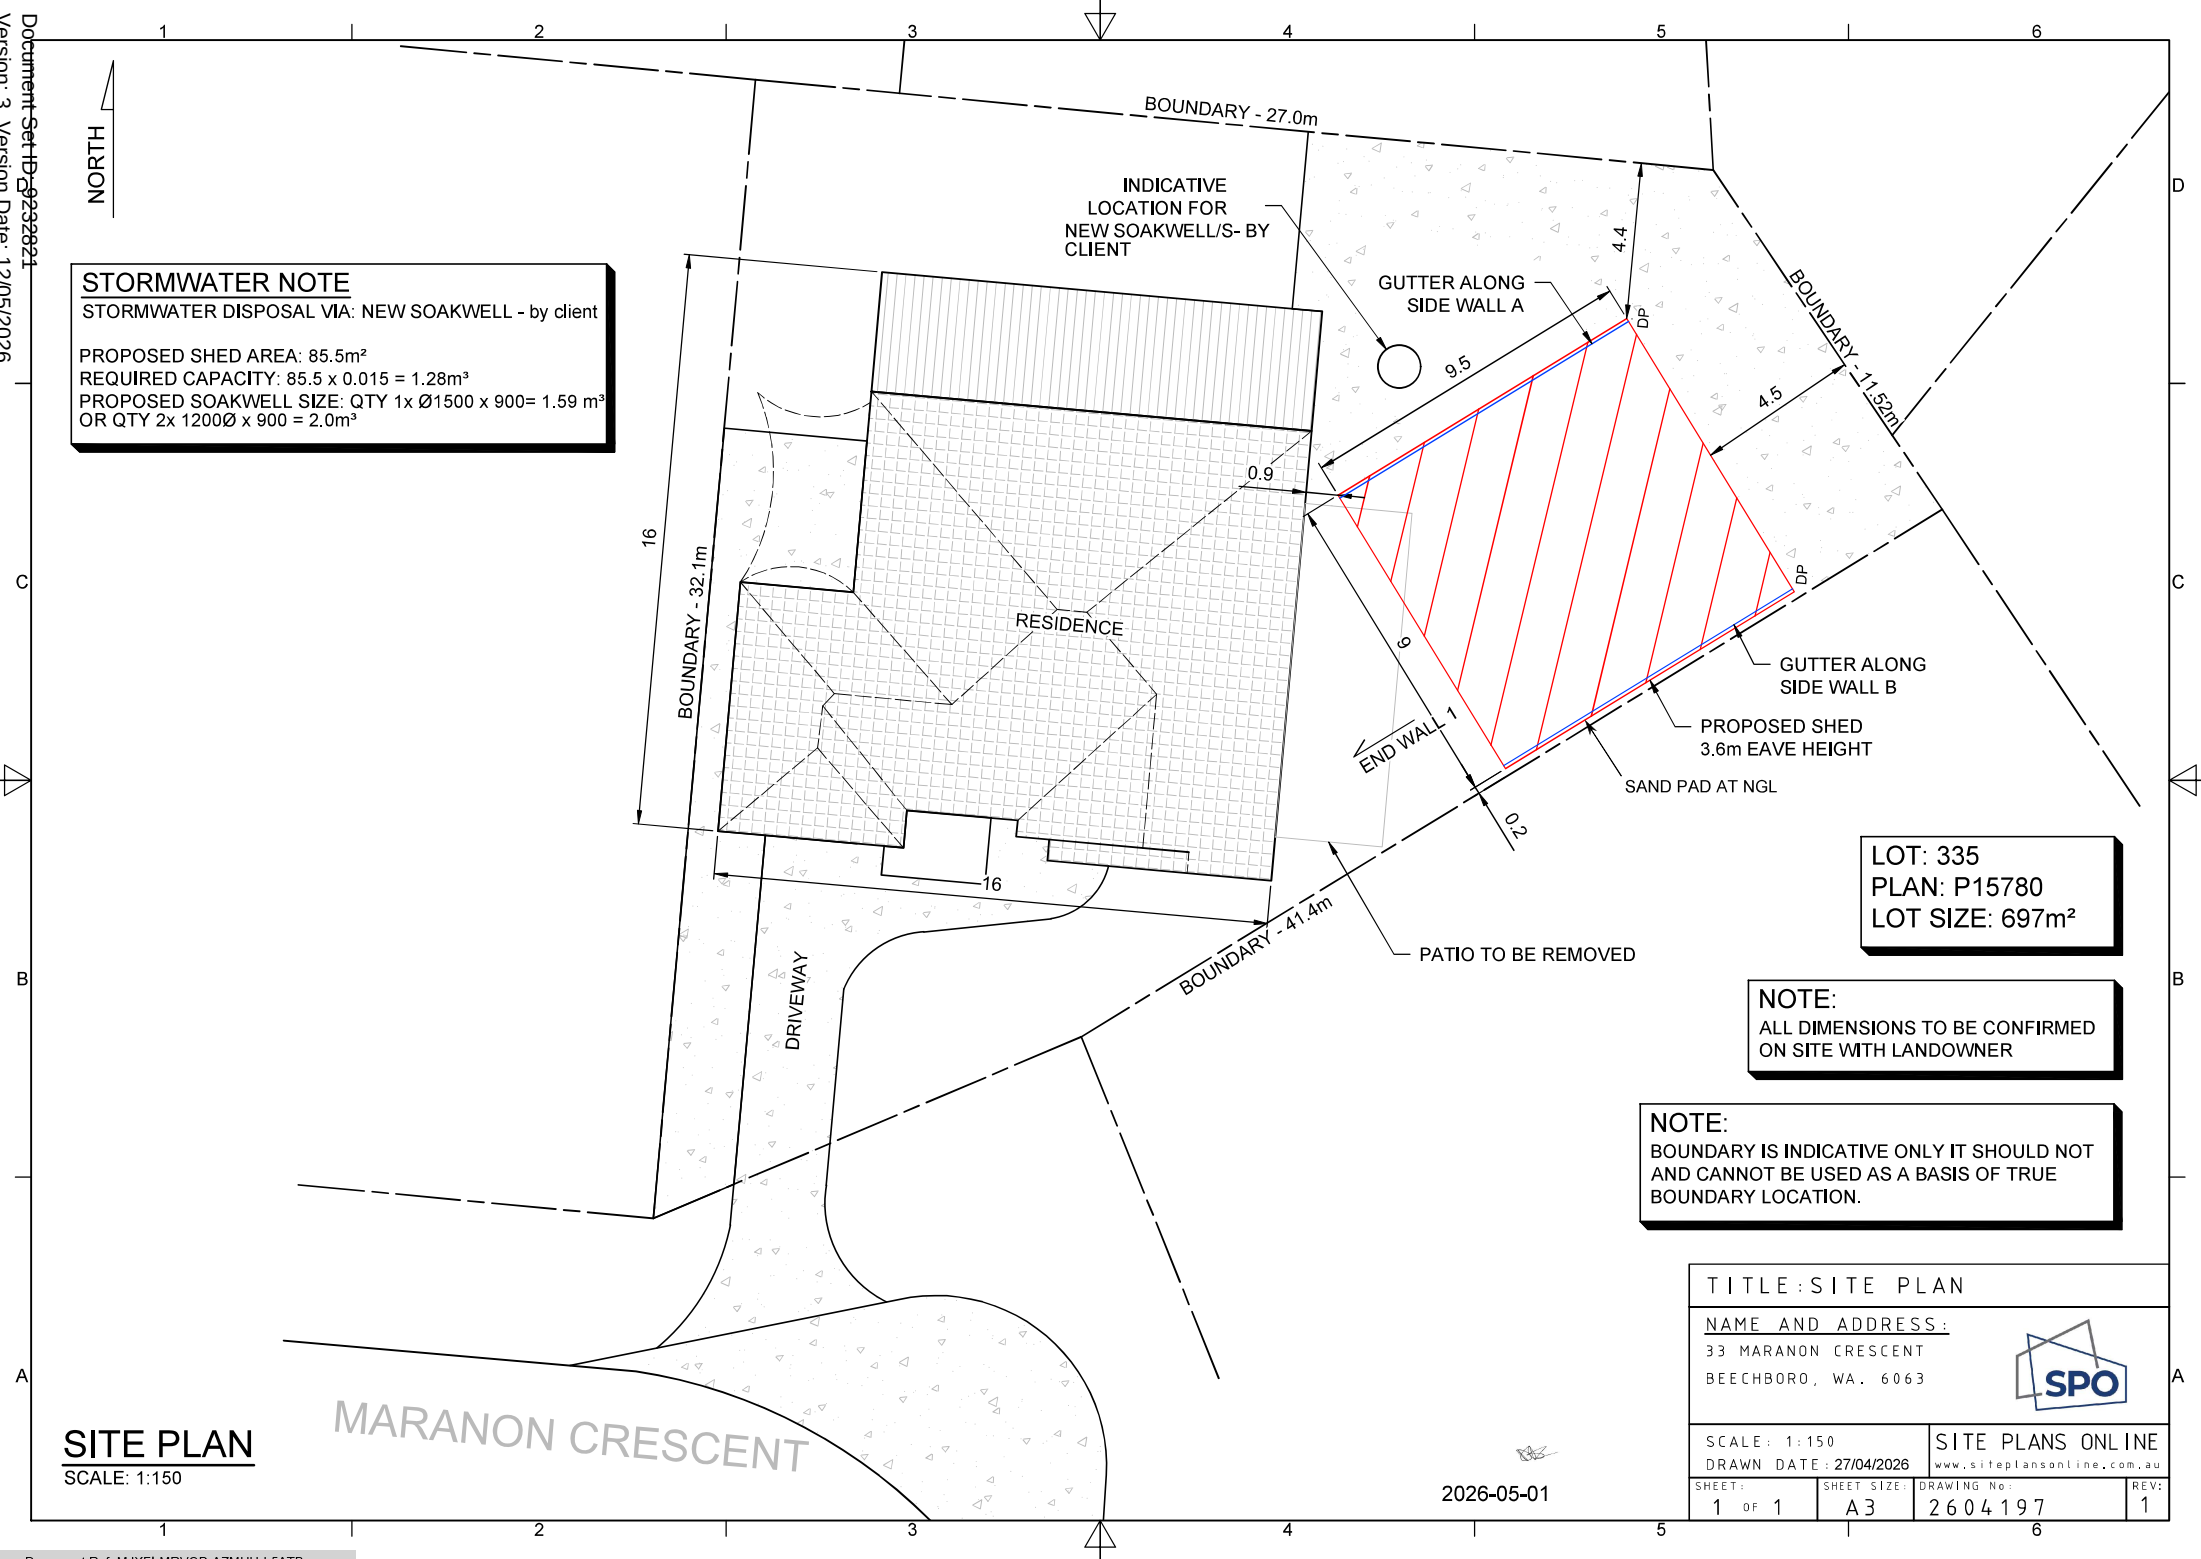

SITE PLAN
SCALE: 1:150


MARANON CRESCENT

TITLE: SITE PLAN			
NAME AND ADDRESS: 33 MARANON CRESCENT BEECHBORO, WA. 6063			
SCALE: 1:150		SITE PLANS ONLINE	
DRAWN DATE: 27/04/2026		www.siteplansonline.com.au	
SHEET: 1 OF 1	SHEET SIZE: A3	DRAWING No: 2604197	REV: 1

2026-05-01



3D View

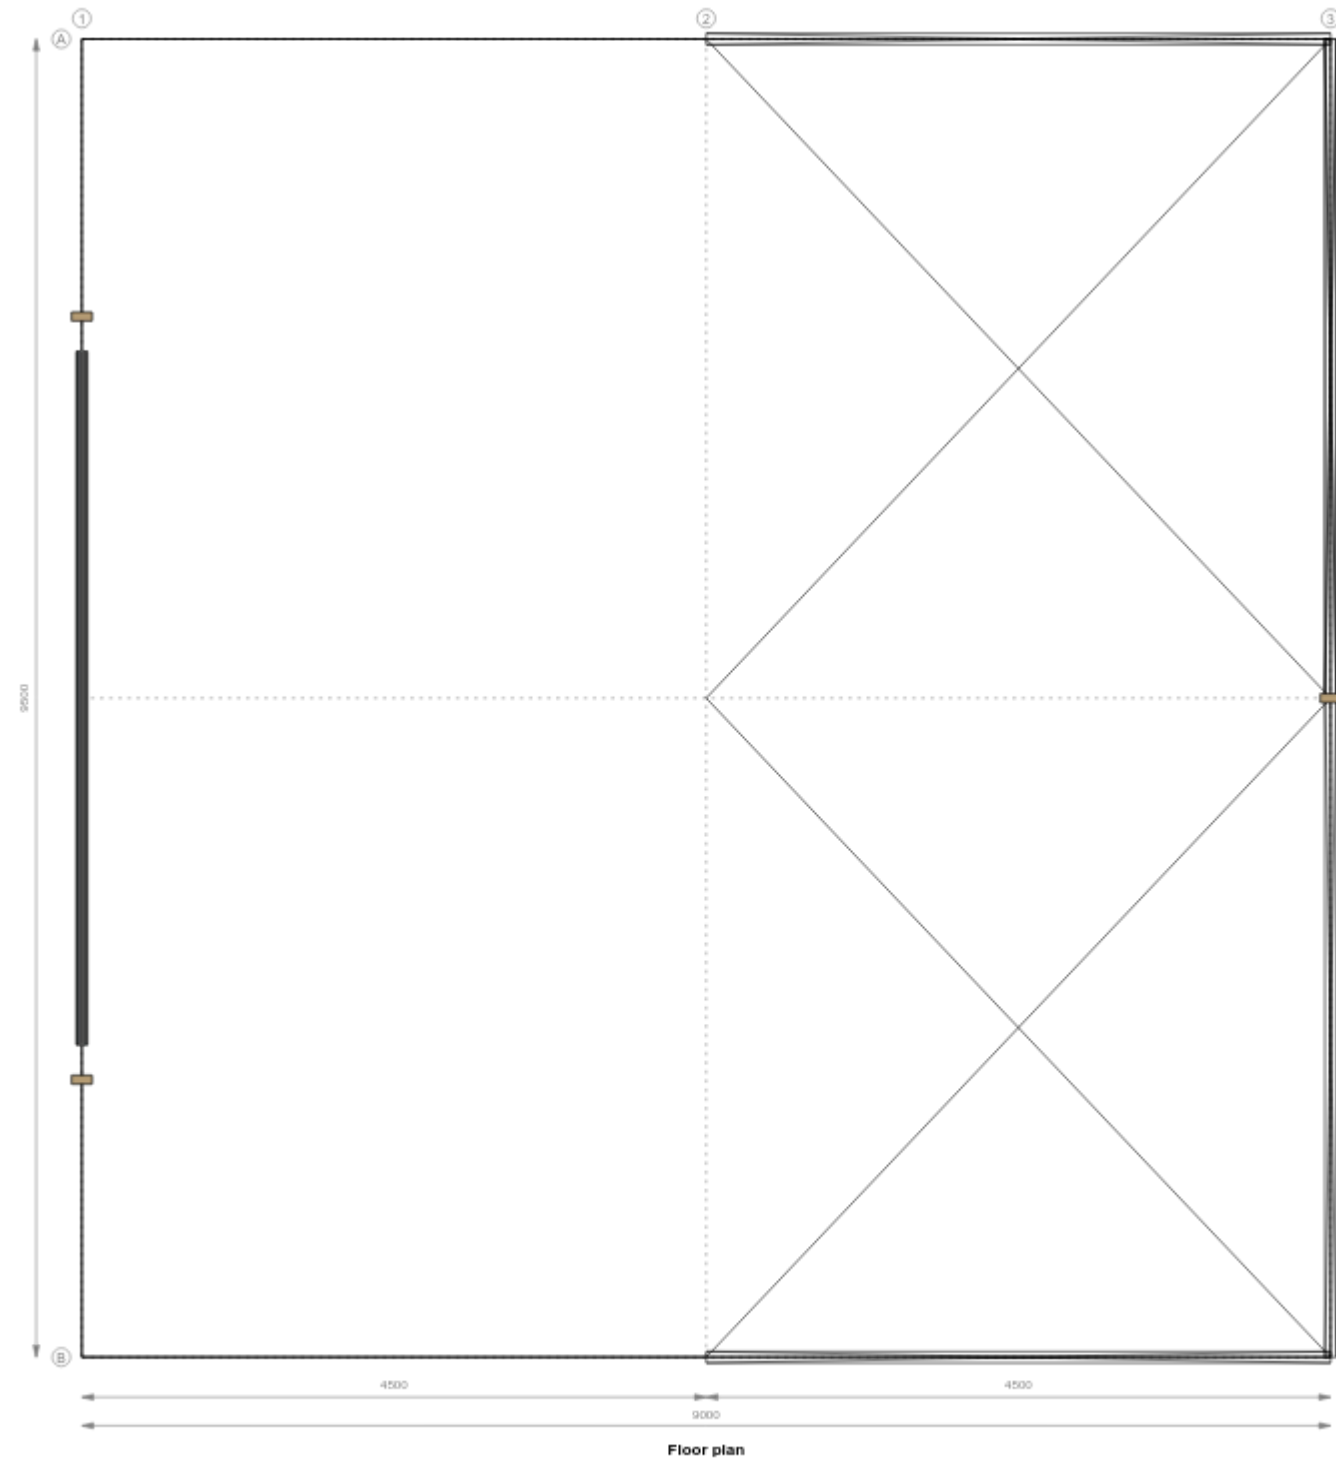

Rev	Date	Description

Client / Representative:
Dylan Cutri

Signature:
Date:



Title Name: CONTRACT PLANS
FOR A SHED 9.5M x 9.0M x 3.6M





Client: Dylan Cutri

Site address: 33 Maranon Cresent
Beechboro, Western Australia, 6063

Job No.	AMC-286506-1	
Dwg No.	02	
Date	23-Apr-2026	
Rev	1	A3



3D View

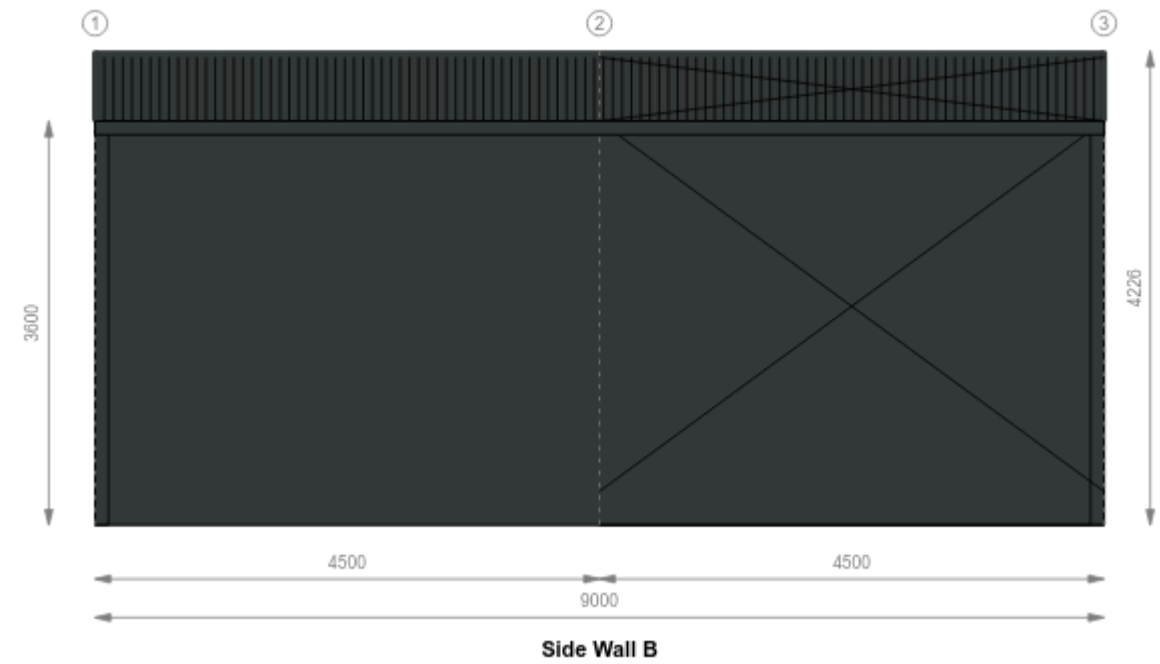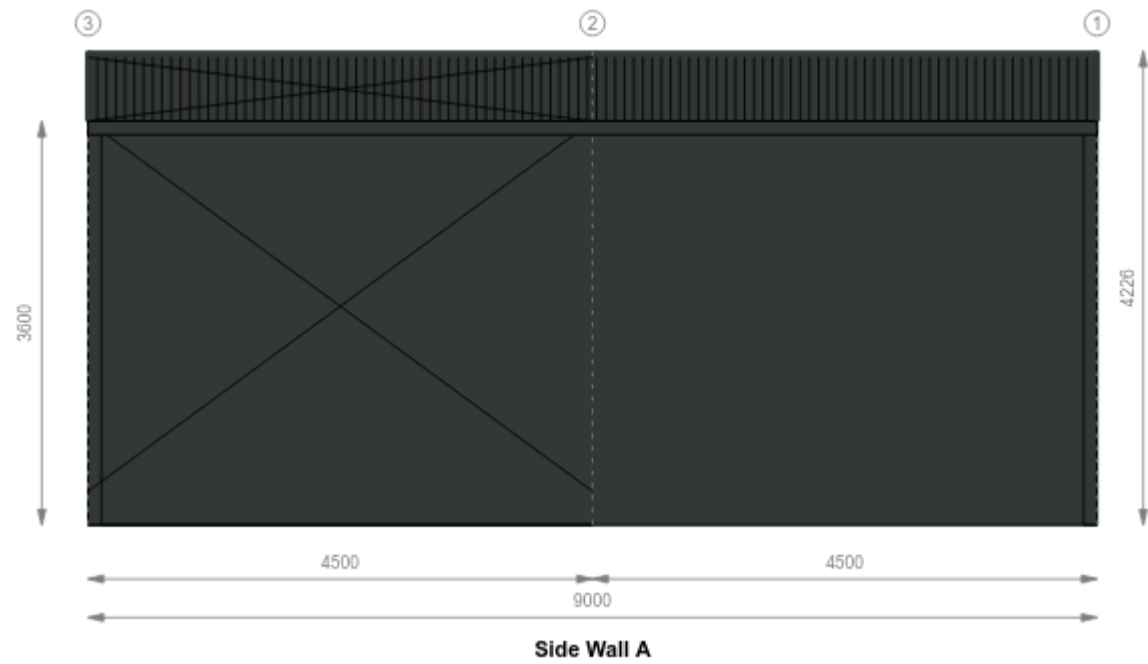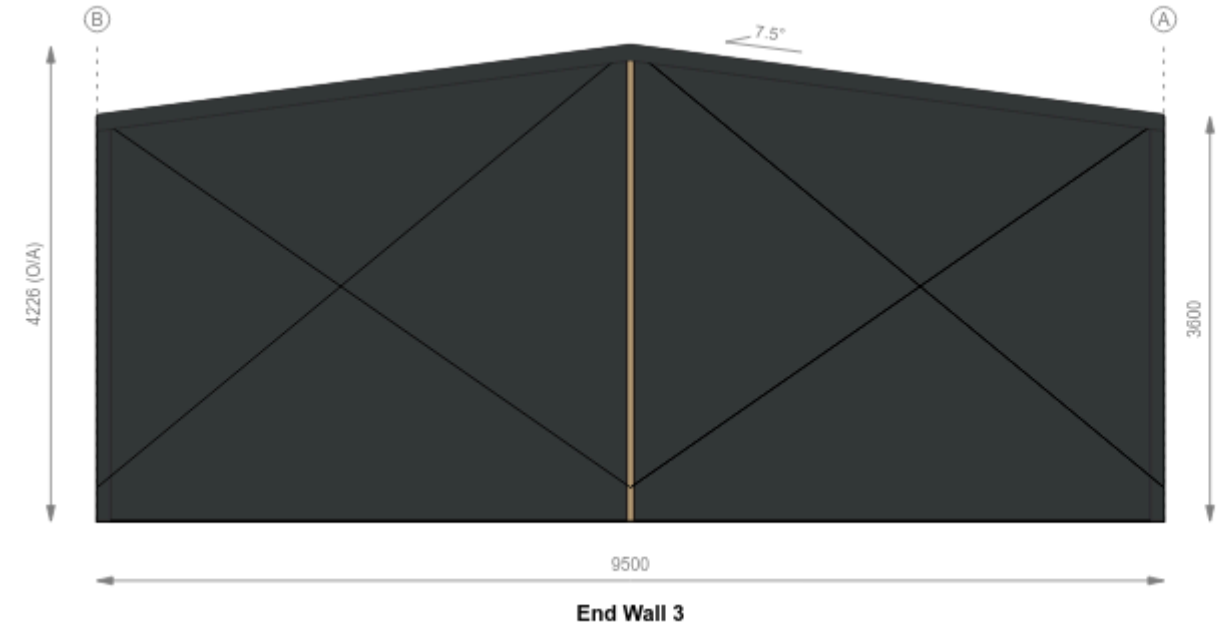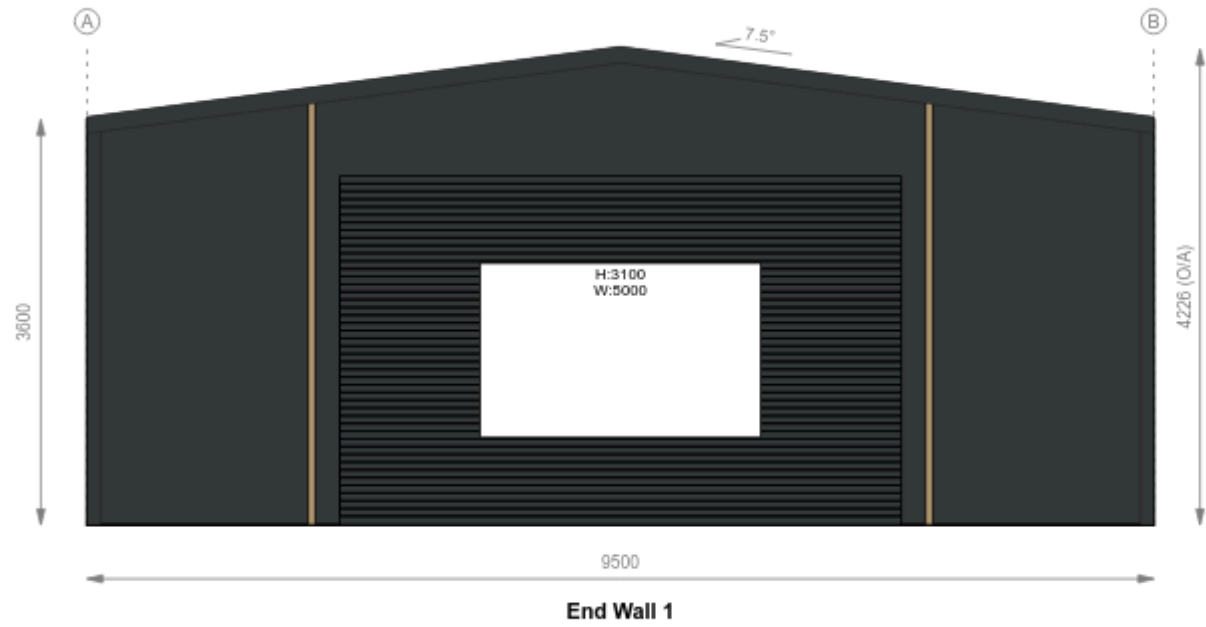

Rev	Date	Description

Client / Representative:
Dylan Cutri

Signature:
Date:




Title Name:	CONTRACT PLANS FOR A SHED 9.5M x 9.0M x 3.6M	
Client:	Dylan Cutri	
Site address:	33 Maranon Cresent Beechboro, Western Australia, 6063	

Job No.	AMC-286506-1	
Dwg No.	01	
Date	23-Apr-2026	
Rev	1	A3



3D View

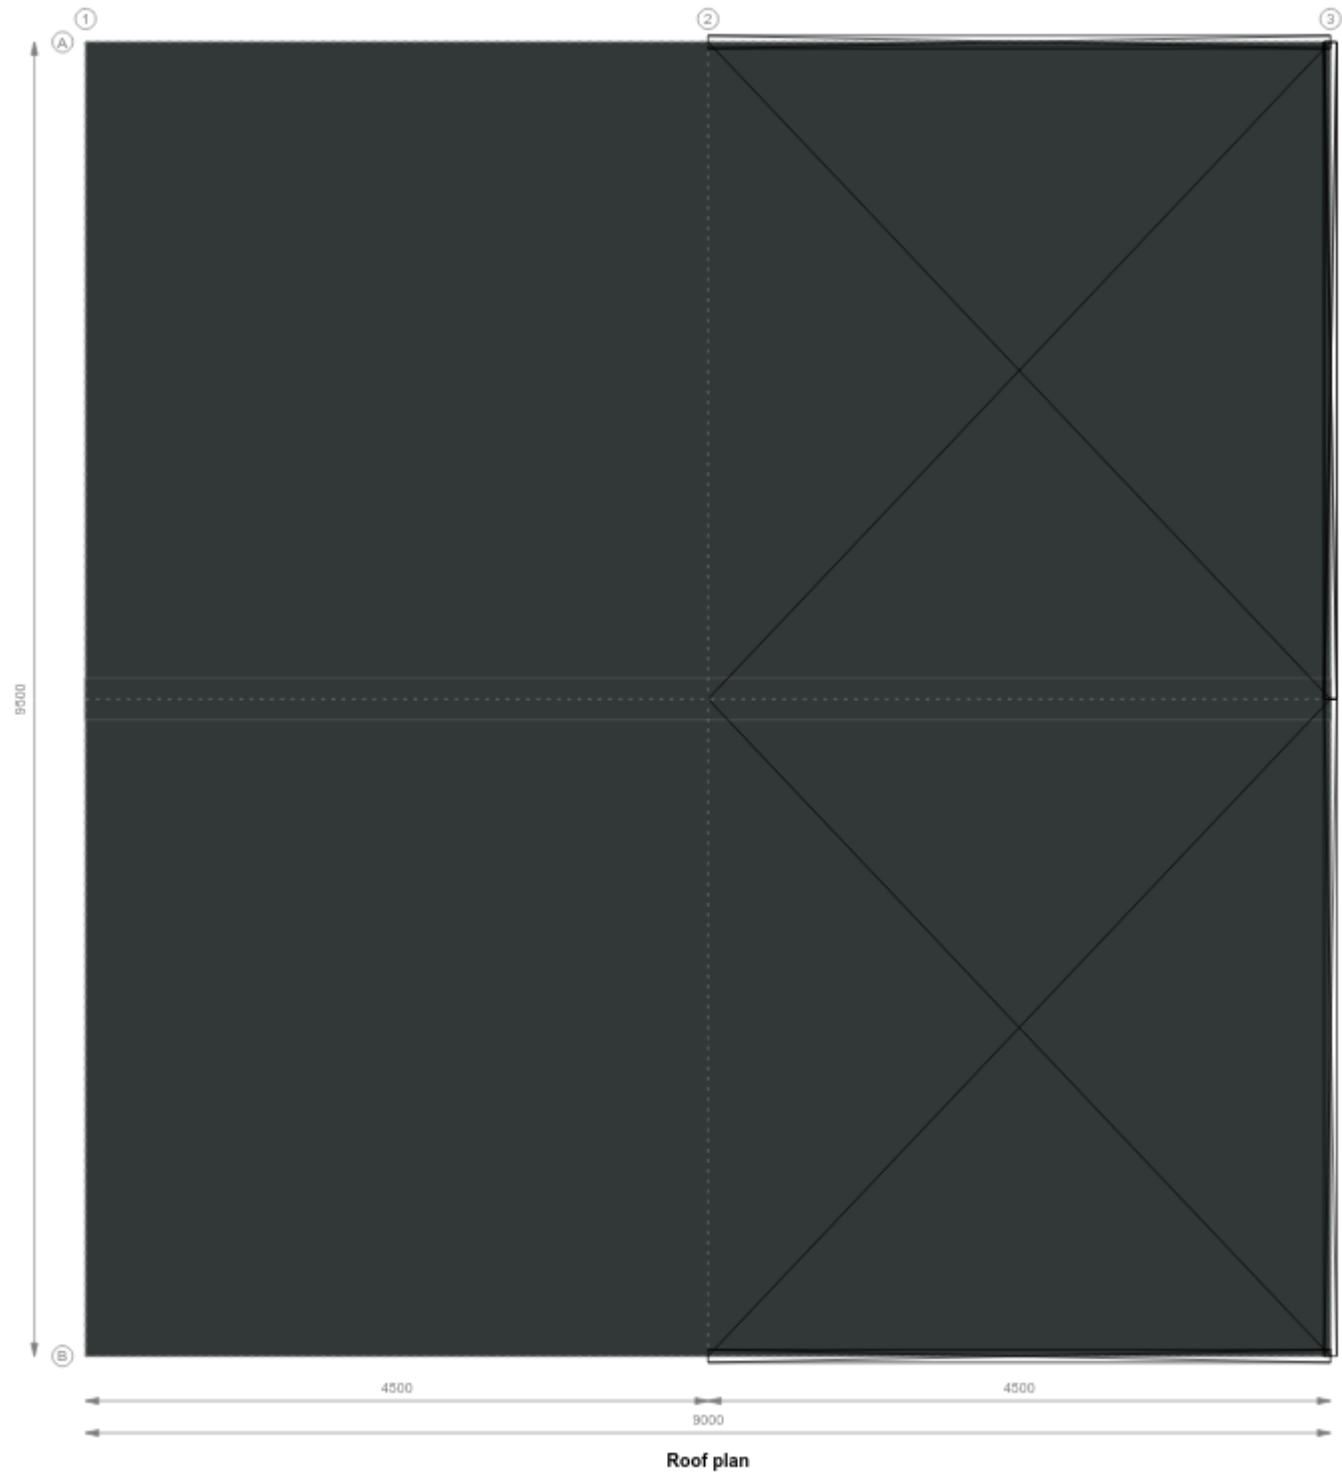

Rev	Date	Description

Client / Representative:
Dylan Cutri

Signature:

Date:



Title Name: CONTRACT PLANS
FOR A SHED 9.5M x 9.0M x 3.6M

Client: Dylan Cutri

Site address: 33 Maranon Cresent
Beechboro, Western Australia, 6063

Job No.	AMC-286506-1	
Dwg No.	03	
Date	23-Apr-2026	
Rev	1	A3