

Appendix 6

Ablution Block Drawings

Floor plan and external elevations.




PERSPECTIVE

SCALE


NTS

	PROJECT TITLE:	OWNER:	SHEET CONTENT:	DESIGNED BY:	APPROVED BY:	SHEET NO: 1 OF 7	DATE: 4/6/2025
	TOILET BUILDING	NAME & SIGNATURE				A001	
				DRAWN BY:	CHECKED BY:		
				DIANE			
				SCALE:1:50	PAPER SIZE:A3		

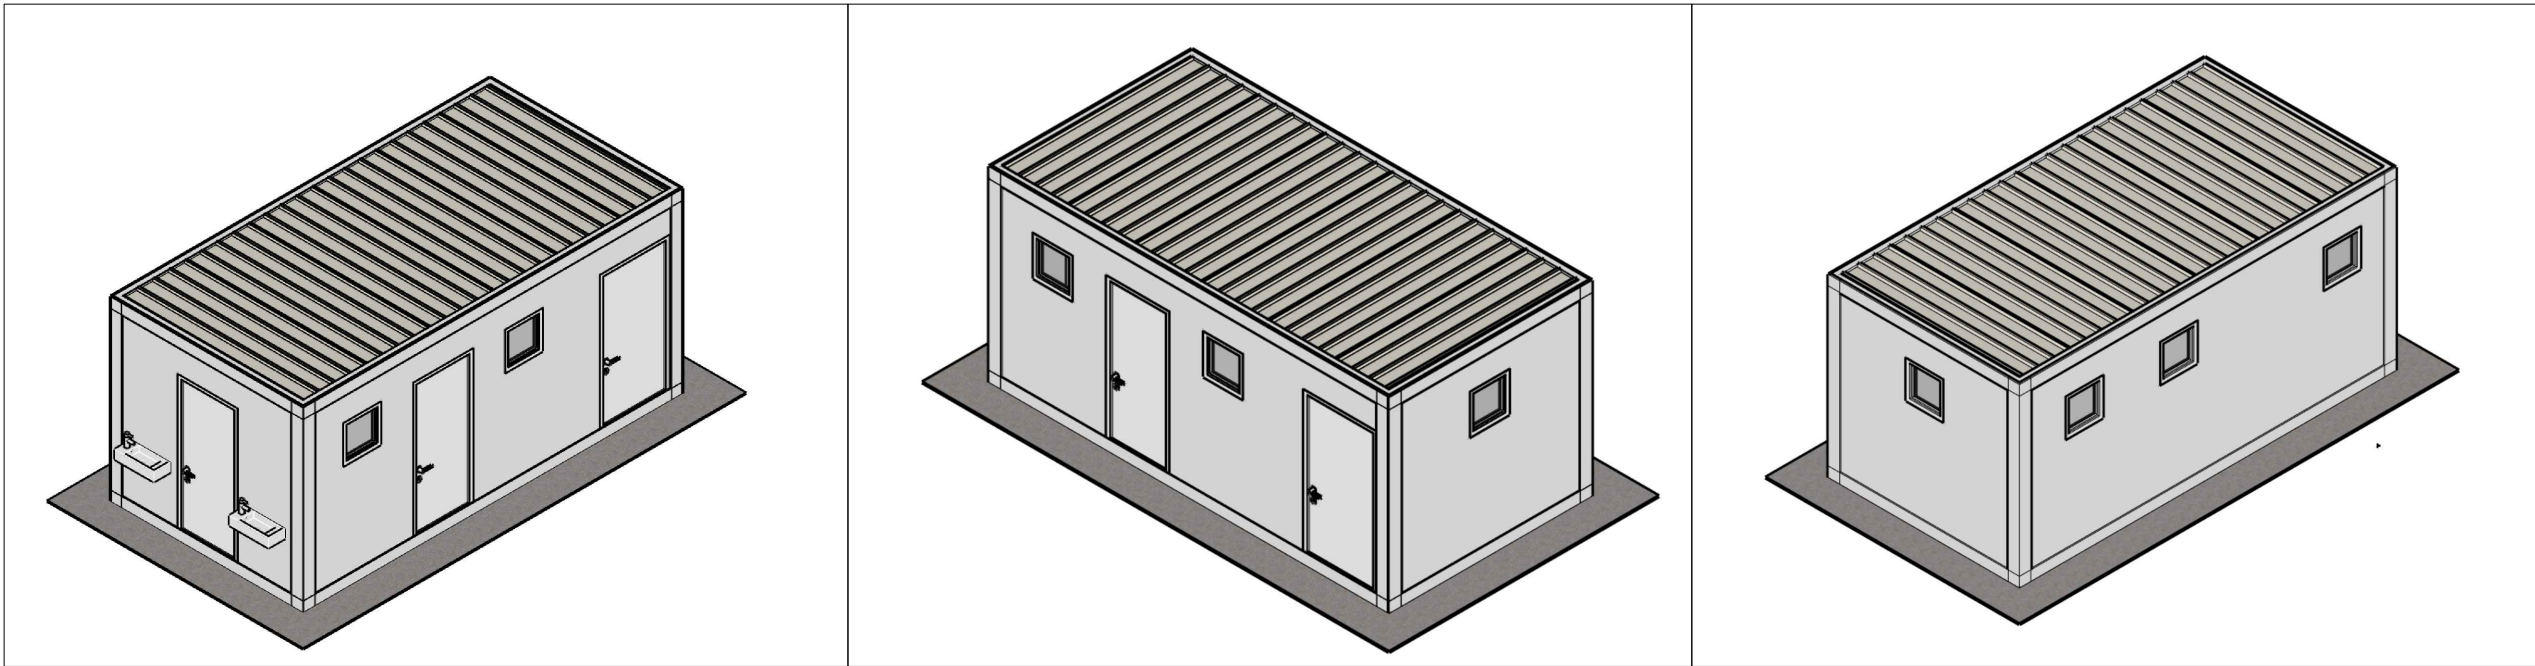


 **D I A G R A M S**
SCALE NTS


	PROJECT TITLE:	OWNER:	SHEET CONTENT:	DESIGNED BY:	APPROVED BY:	SHEET NO: 2 OF 7	DATE: 4/6/2025
	TOILET BUILDING	NAME & SIGNATURE				A002	
				DRAWN BY:	CHECKED BY:		
				DIANE			
	SCALE:	1:50	PAPER SIZE:	A3			

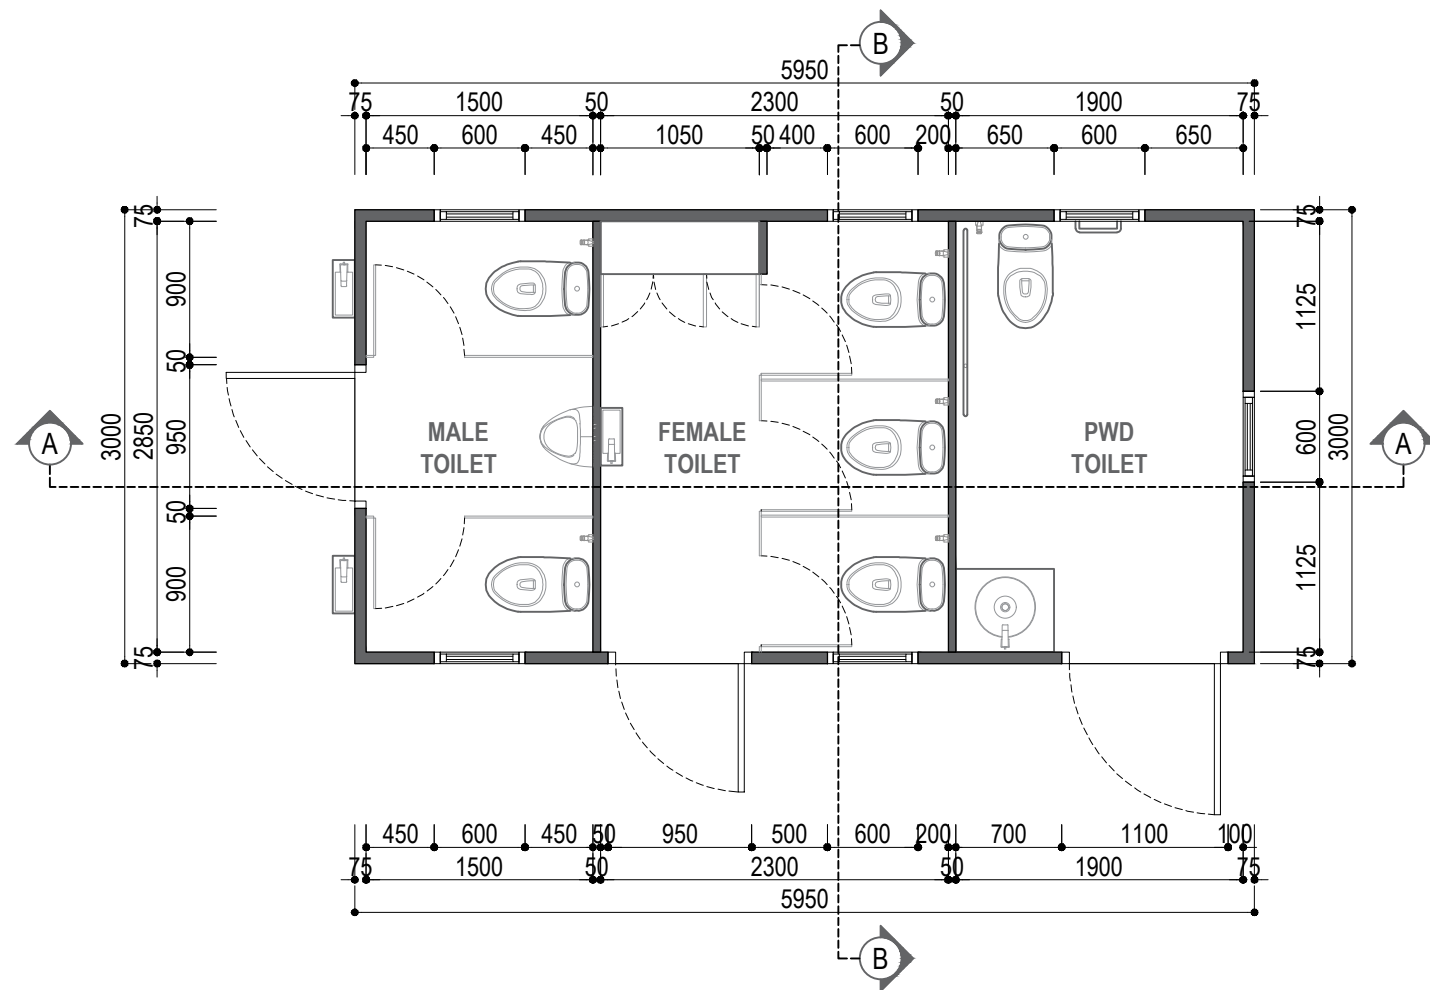

 **GROUND FLOOR PLAN**
SCALE 1:50 MTS

 LEGEND	
	MATERIAL: PLAIN PRE-FINISHED PANEL SIZE: 75MM (EXTERIOR)



	PROJECT TITLE:	OWNER:	SHEET CONTENT:	DESIGNED BY:	APPROVED BY:	SHEET NO: 3 OF 7	DATE: 4/6/2025
	TOILET BUILDING	NAME & SIGNATURE	Ground Floor Plan			A003	
				DRAWN BY:	CHECKED BY:		
				DIANE			
				SCALE: 1:50	PAPER SIZE: A3		

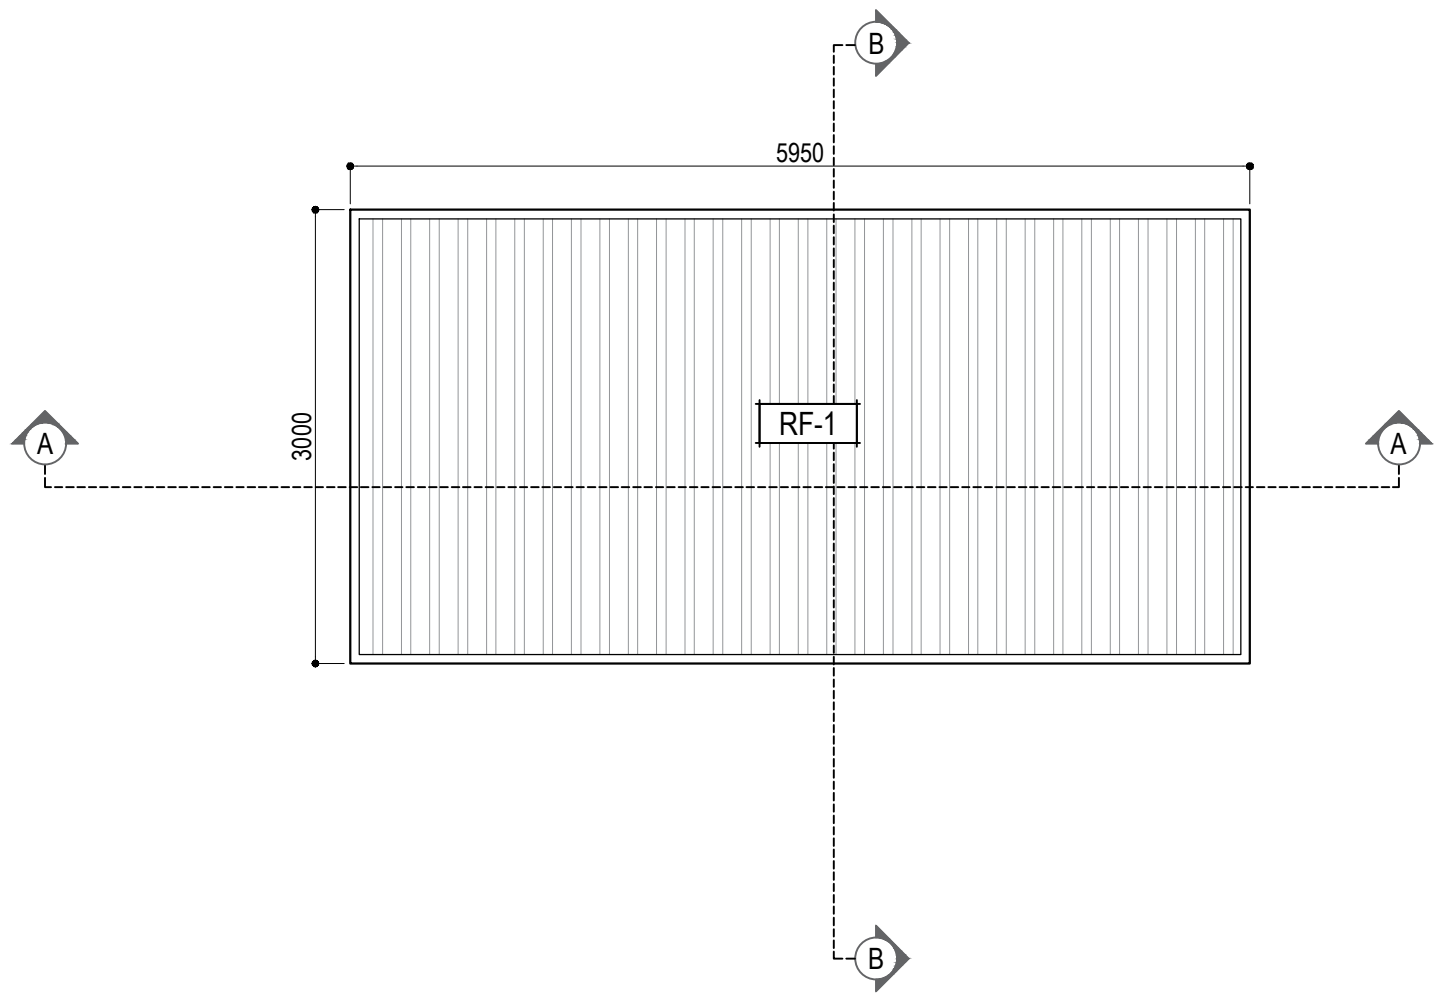




ROOF PLAN


SCALE1:50 MTS

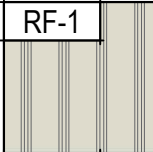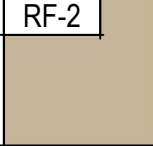LEGEND			
RF-1		MATERIAL: SOLARSPAN INSULATED ROOF PANEL COLOR: SURFMIST	
RF-2		MATERIAL: METAL FLASHING COLOR: PAPERBACK	

	PROJECT TITLE:	OWNER:	SHEET CONTENT:	DESIGNED BY:	APPROVED BY:	SHEET NO: 4 OF 7	DATE: 4/6/2025
	TOILET BUILDING	NAME & SIGNATURE	Roof Plan			A004	
				DRAWN BY:	CHECKED BY:		
				DIANE			
				SCALE:1:50	PAPER SIZE:A3		

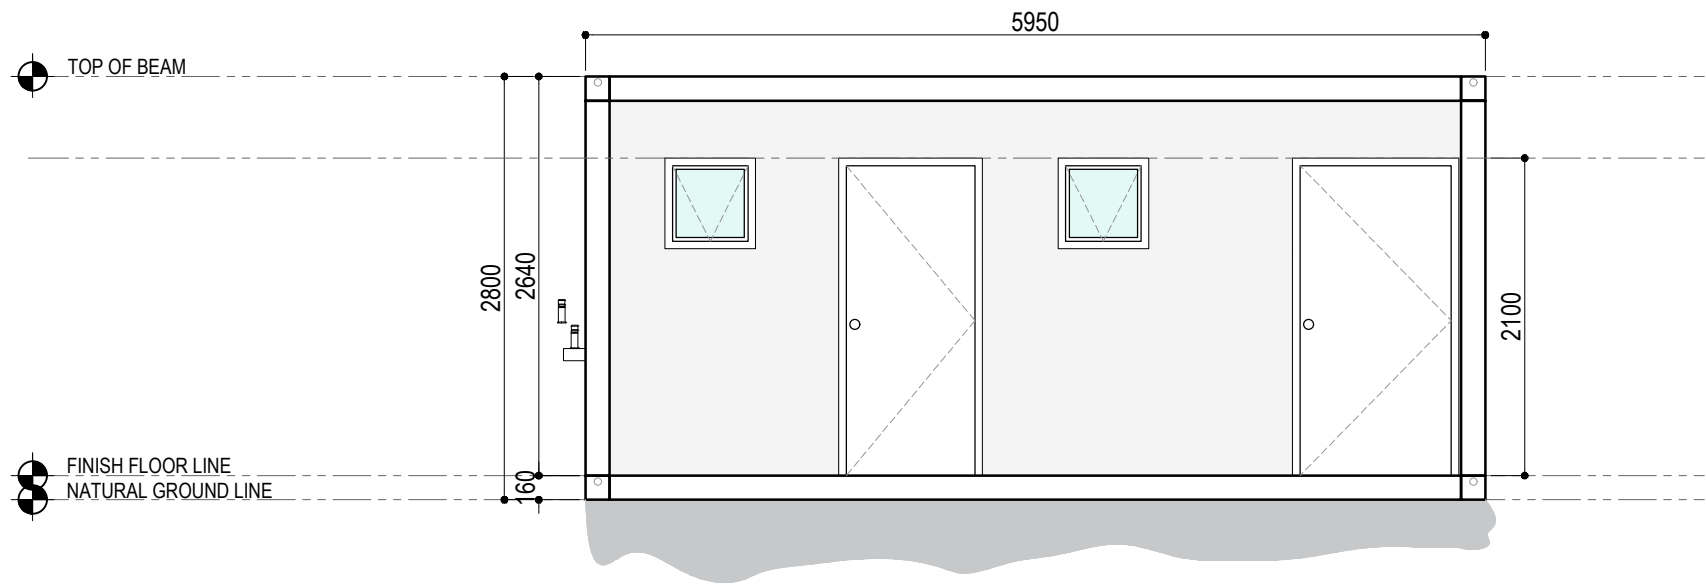


 **FRONT ELEVATION**
SCALE 1:50 MTS

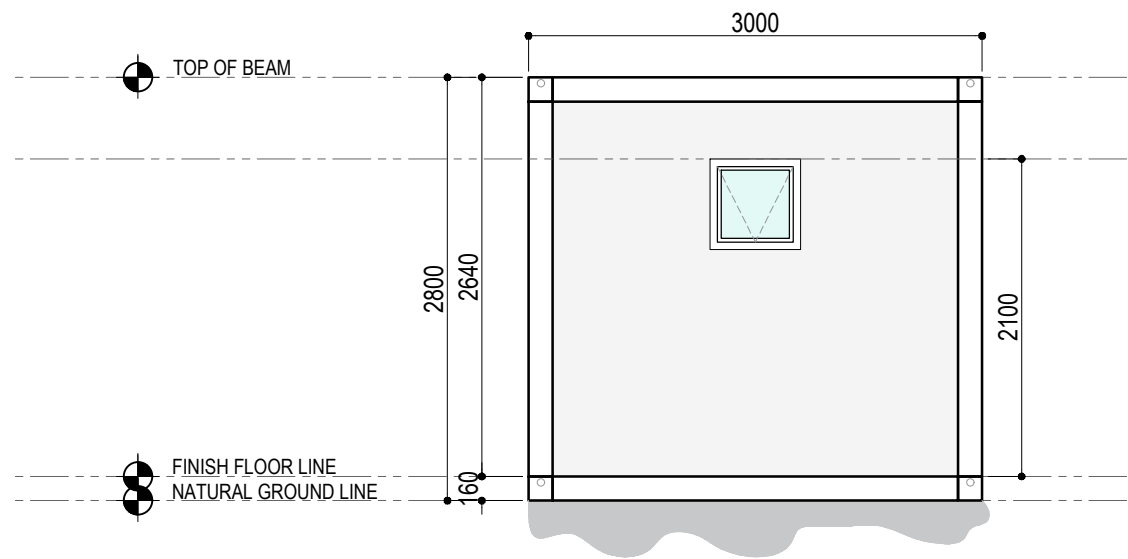


 **RIGHT SIDE ELEVATION**
SCALE 1:50 MTS

	PROJECT TITLE:	OWNER:	SHEET CONTENT:	DESIGNED BY:	APPROVED BY:	SHEET NO: 5 OF 7	DATE: 4/6/2025
	TOILET BUILDING	NAME & SIGNATURE		DRAWN BY:	CHECKED BY:	A005	
				DIANE			
				SCALE: 1:50	PAPER SIZE: A3		

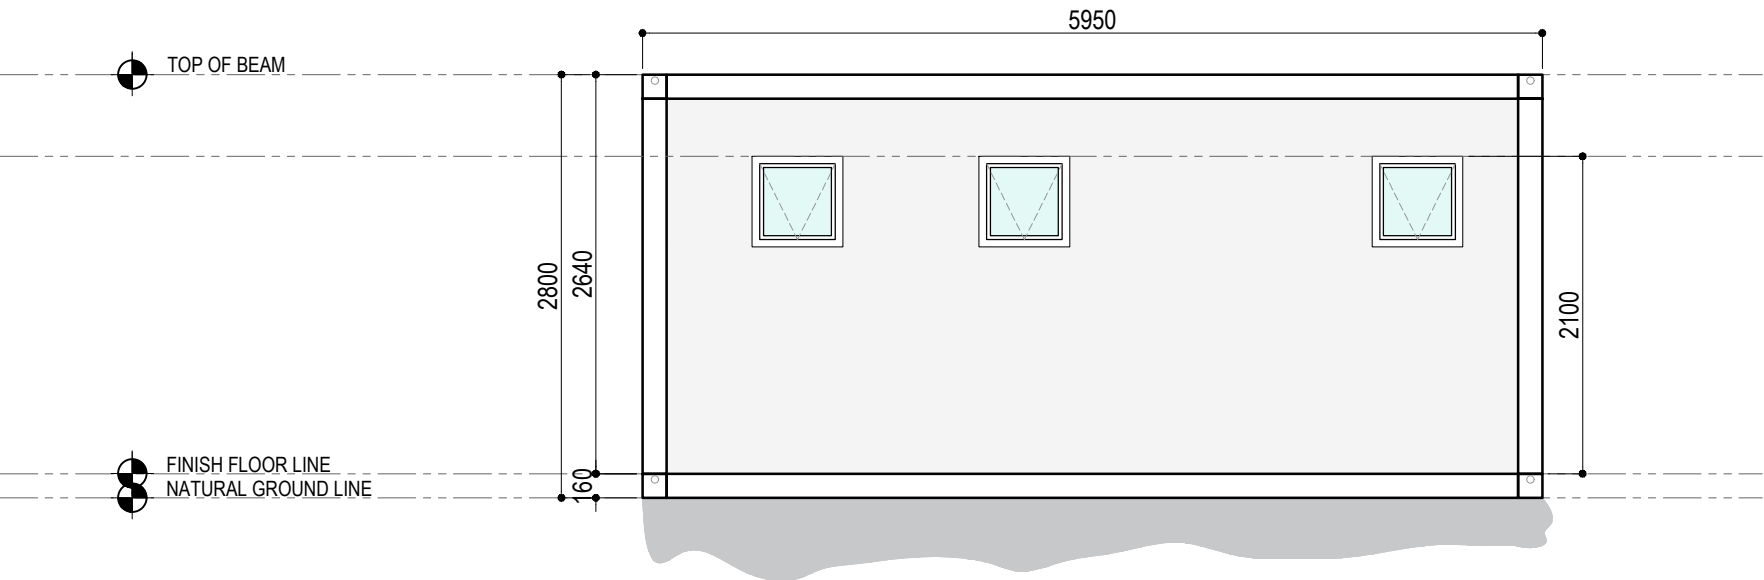

FRONT ELEVATION


SCALE 1:50 MTS

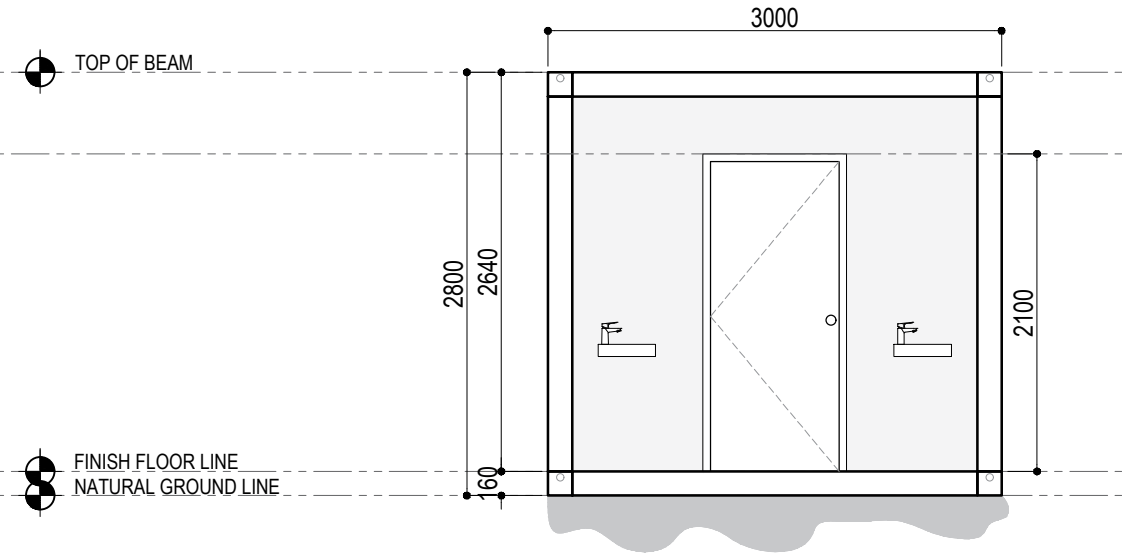


RIGHT SIDE ELEVATION

SCALE 1:50 MTS

	PROJECT TITLE:	OWNER:	SHEET CONTENT:	DESIGNED BY:	APPROVED BY:	SHEET NO: 6 OF 7	DATE: 4/6/2025
	TOILET BUILDING	NAME & SIGNATURE	Elevations			A006	
				DRAWN BY:	CHECKED BY:		
				DIANE			
				SCALE: 1:50	PAPER SIZE: A3		

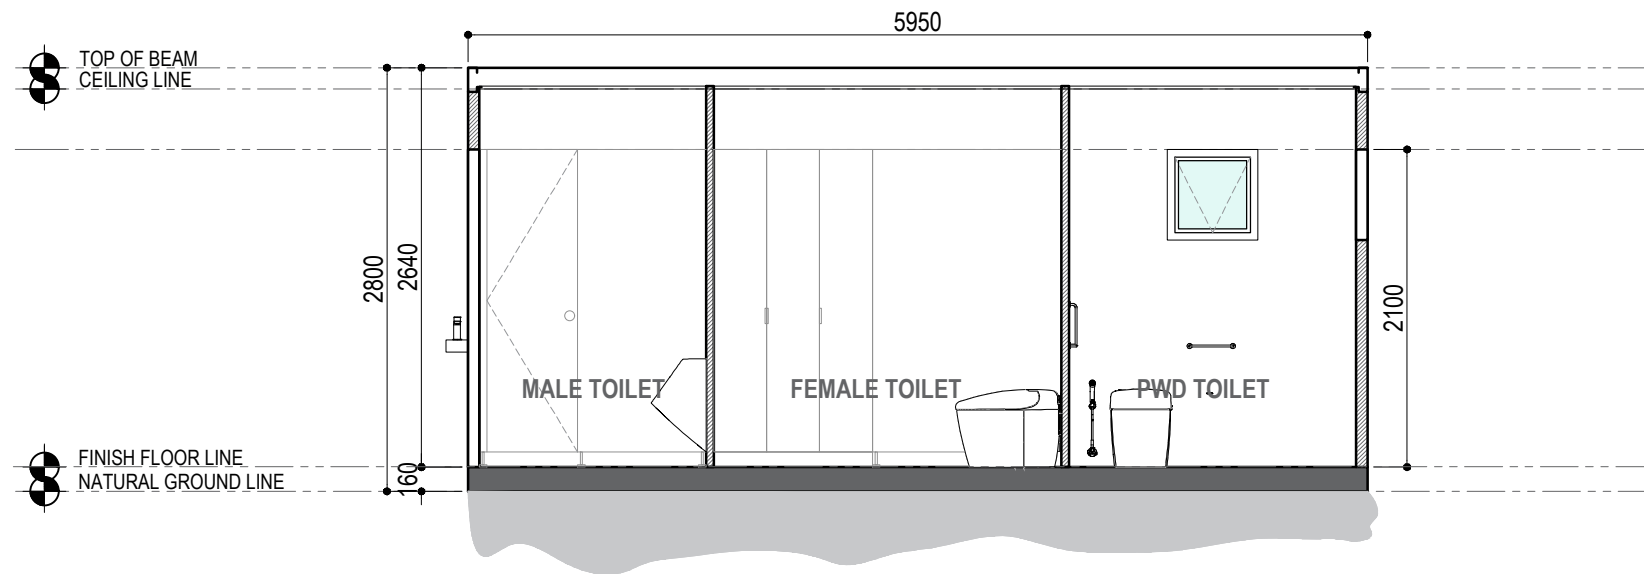

SECTION AA
SCALE 1:50 MTS

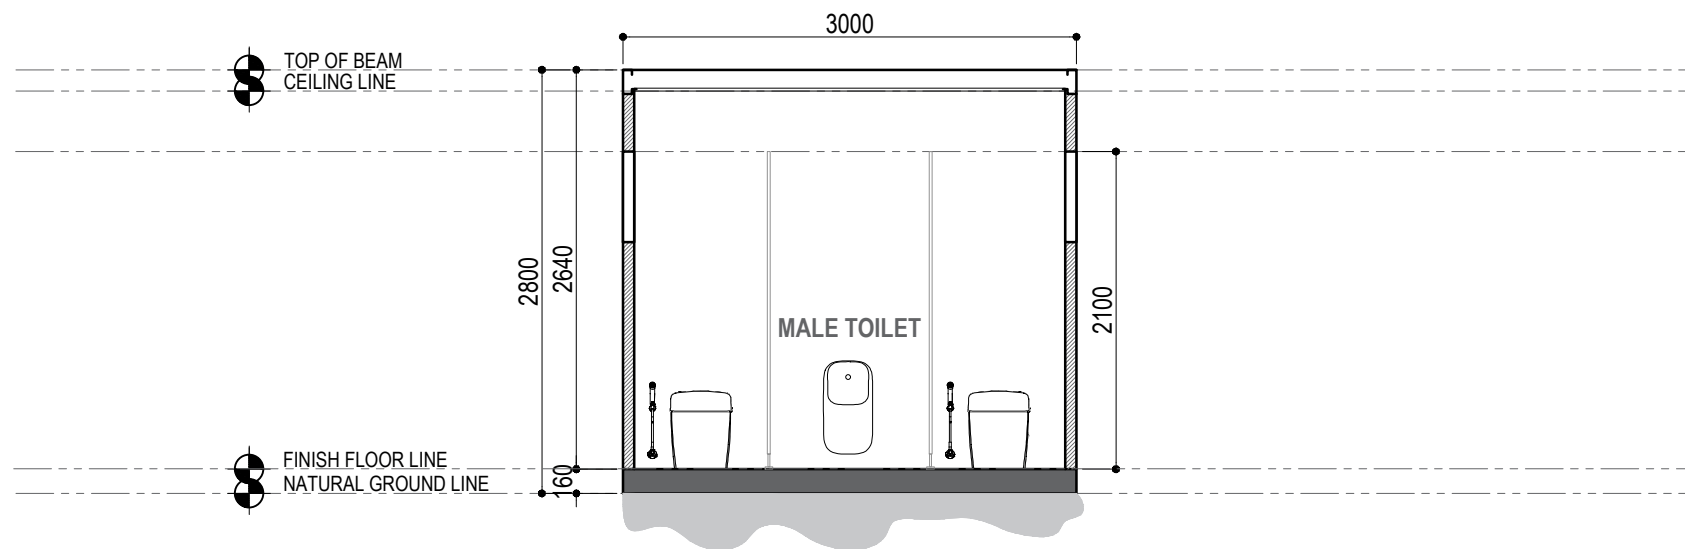

SECTION BB
SCALE 1:50 MTS

	PROJECT TITLE:		OWNER:		SHEET CONTENT:		DESIGNED BY:		APPROVED BY:		SHEET NO: 7 of 7		DATE: 4/6/2025	
	TOILET BUILDING		NAME & SIGNATURE		Sections						A007			
							DRAWN BY:		CHECKED BY:					
							DIANE							
SCALE:		1:50		PAPER SIZE:		A3								