



KEY PLAN

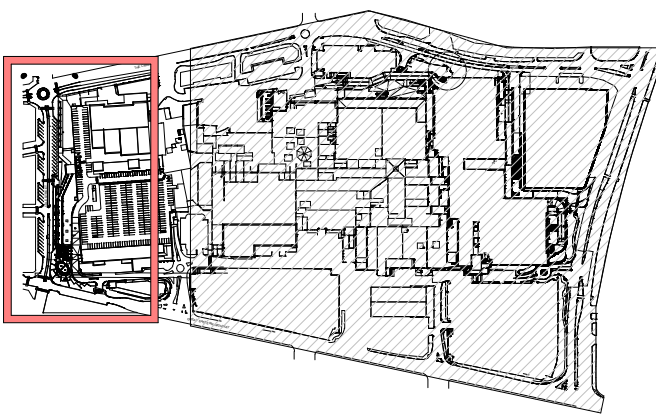

NOT IN SCOPE

SCOPE OF WORK

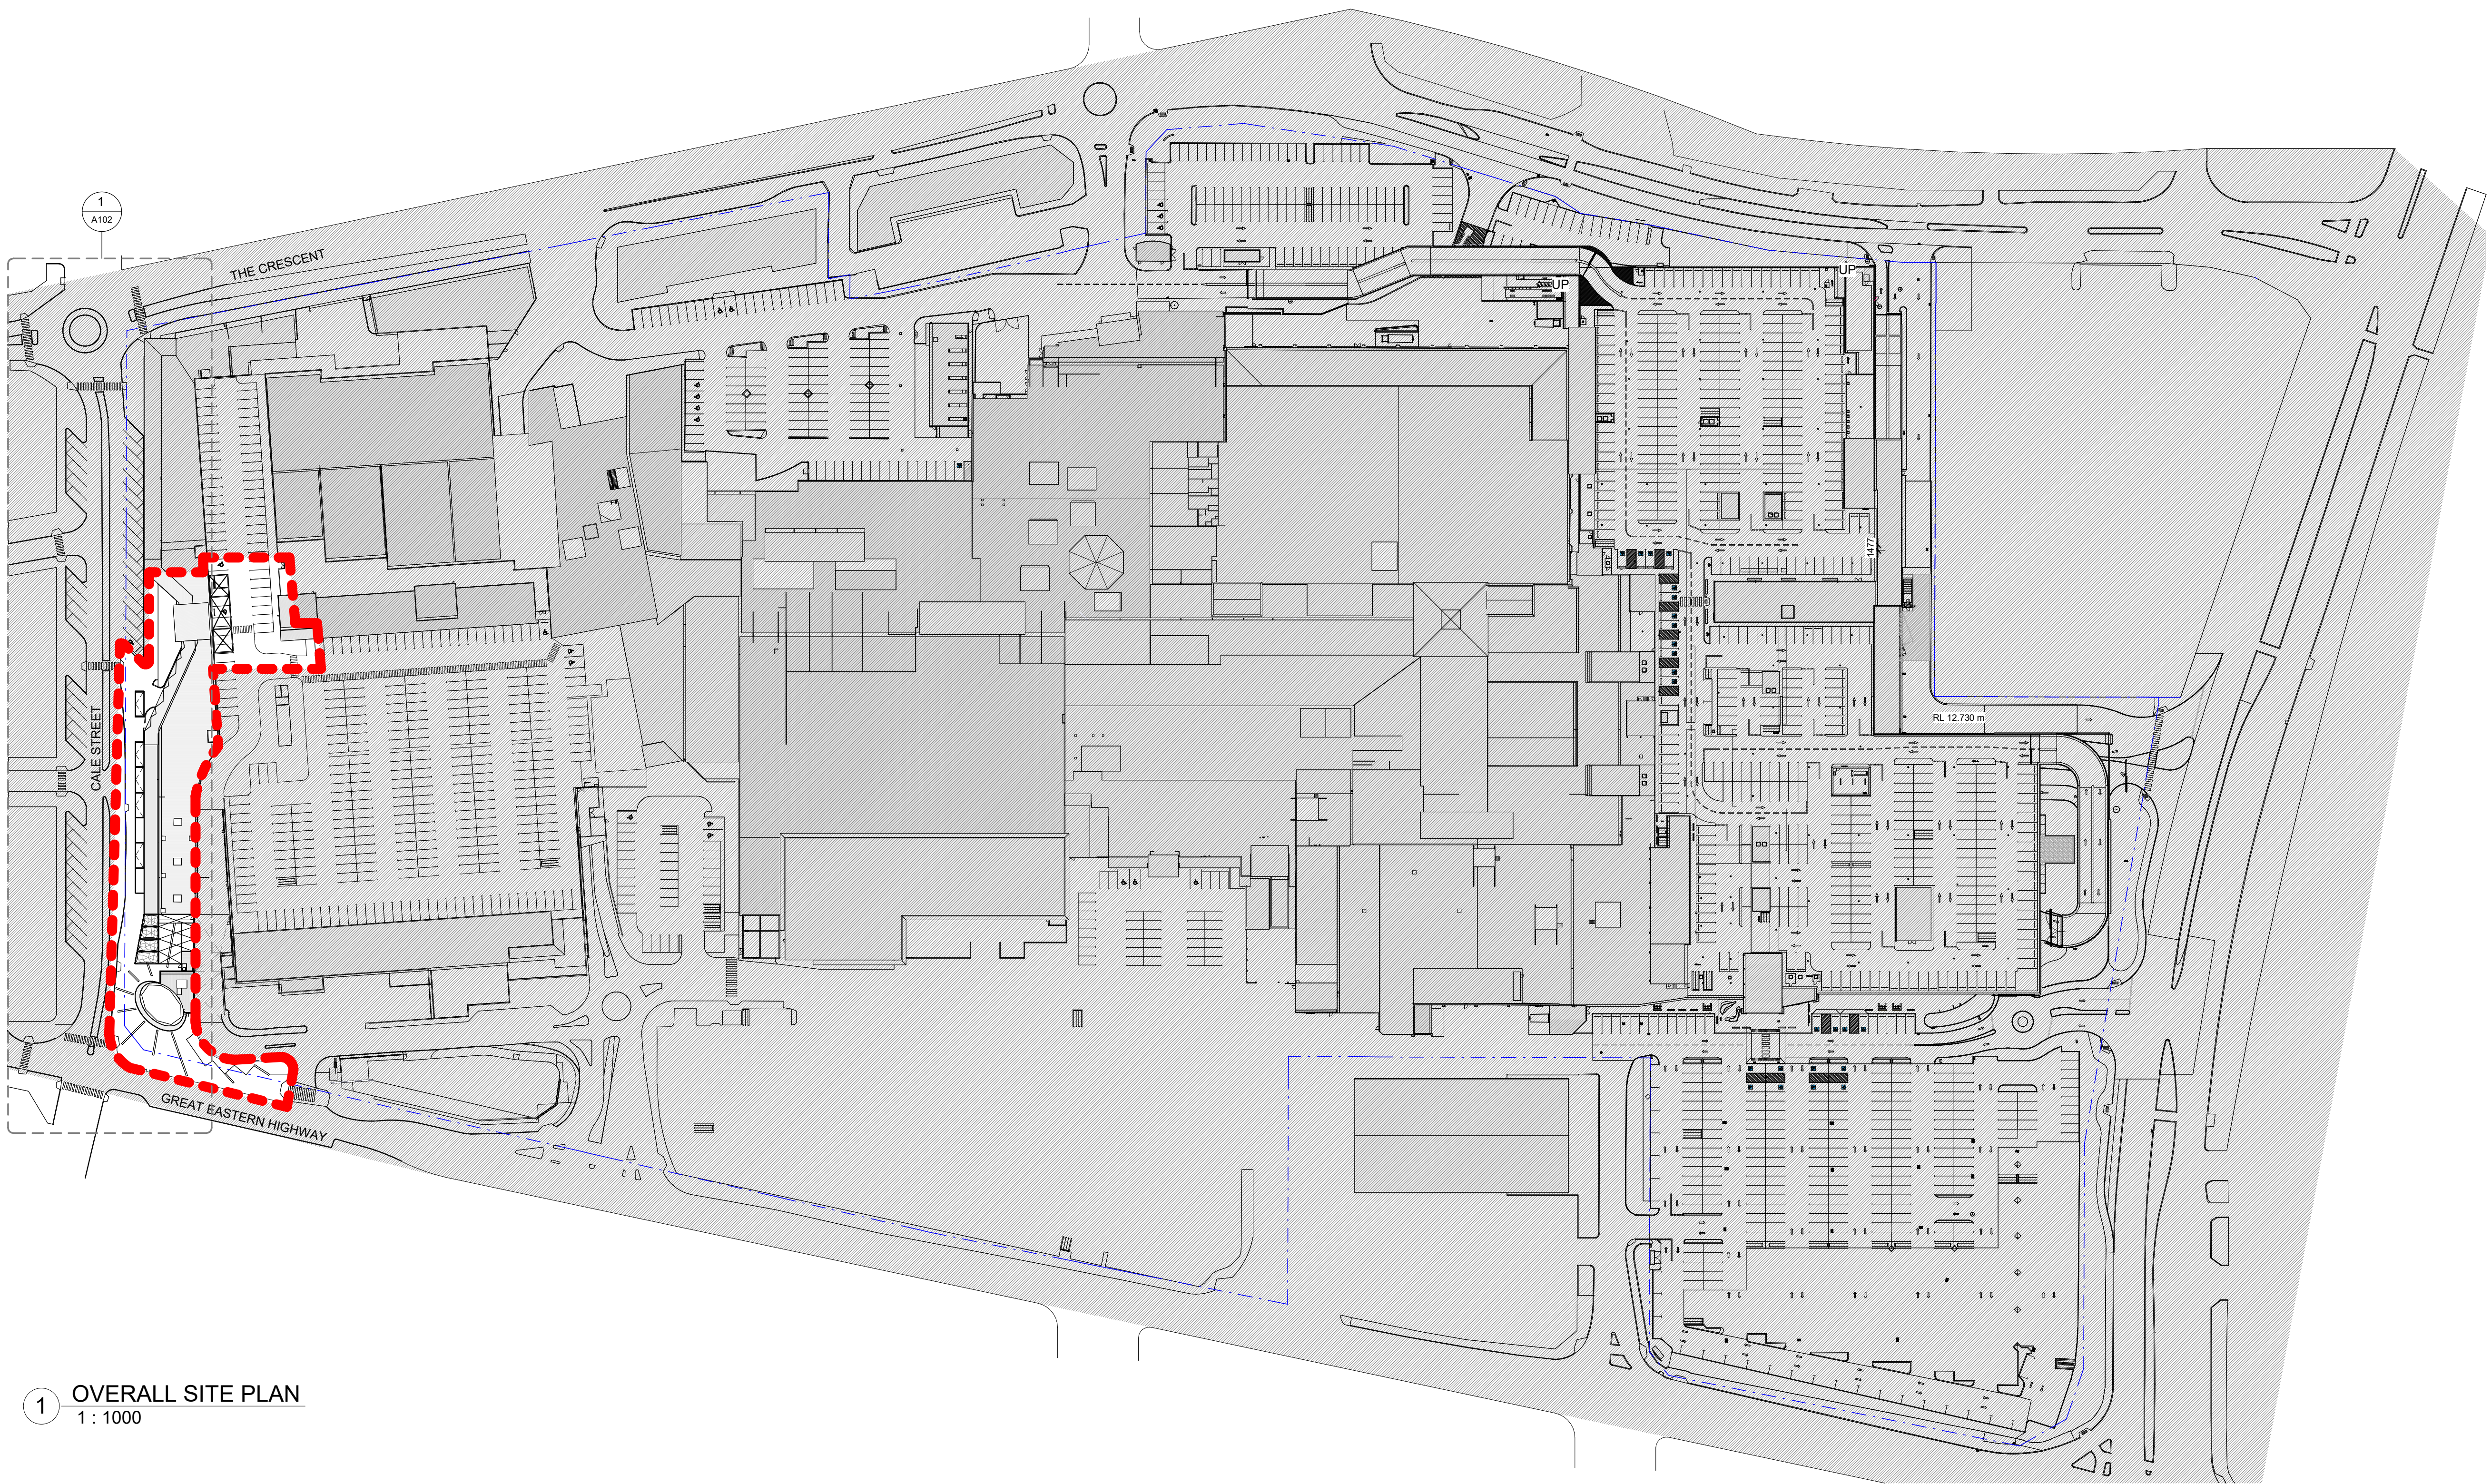

1 OVERALL SITE PLAN
1 : 1000


Project
**MIDLAND GATE
SHOPPING CENTRE -
CALE STREET
IMPROVEMENTS**
274 GREAT EASTERN HIGHWAY
MIDLAND WA 6056
Project Number
MG-25-005

Status
Date Plotted 26-05-2026 22:17:59
Date Issued
Scale 1 : 1000 @A1
0 10 20 40 60M
Drawing Title
OVERALL SITE PLAN


Drawing Number
A101

Revision

KEY PLAN

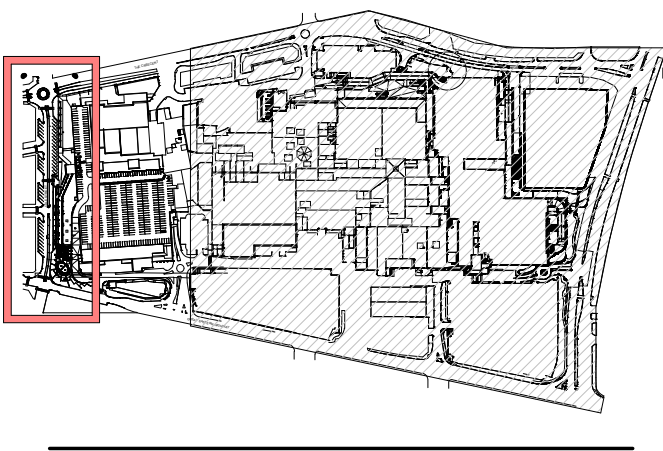

PEDESTRIAN MOVEMENT

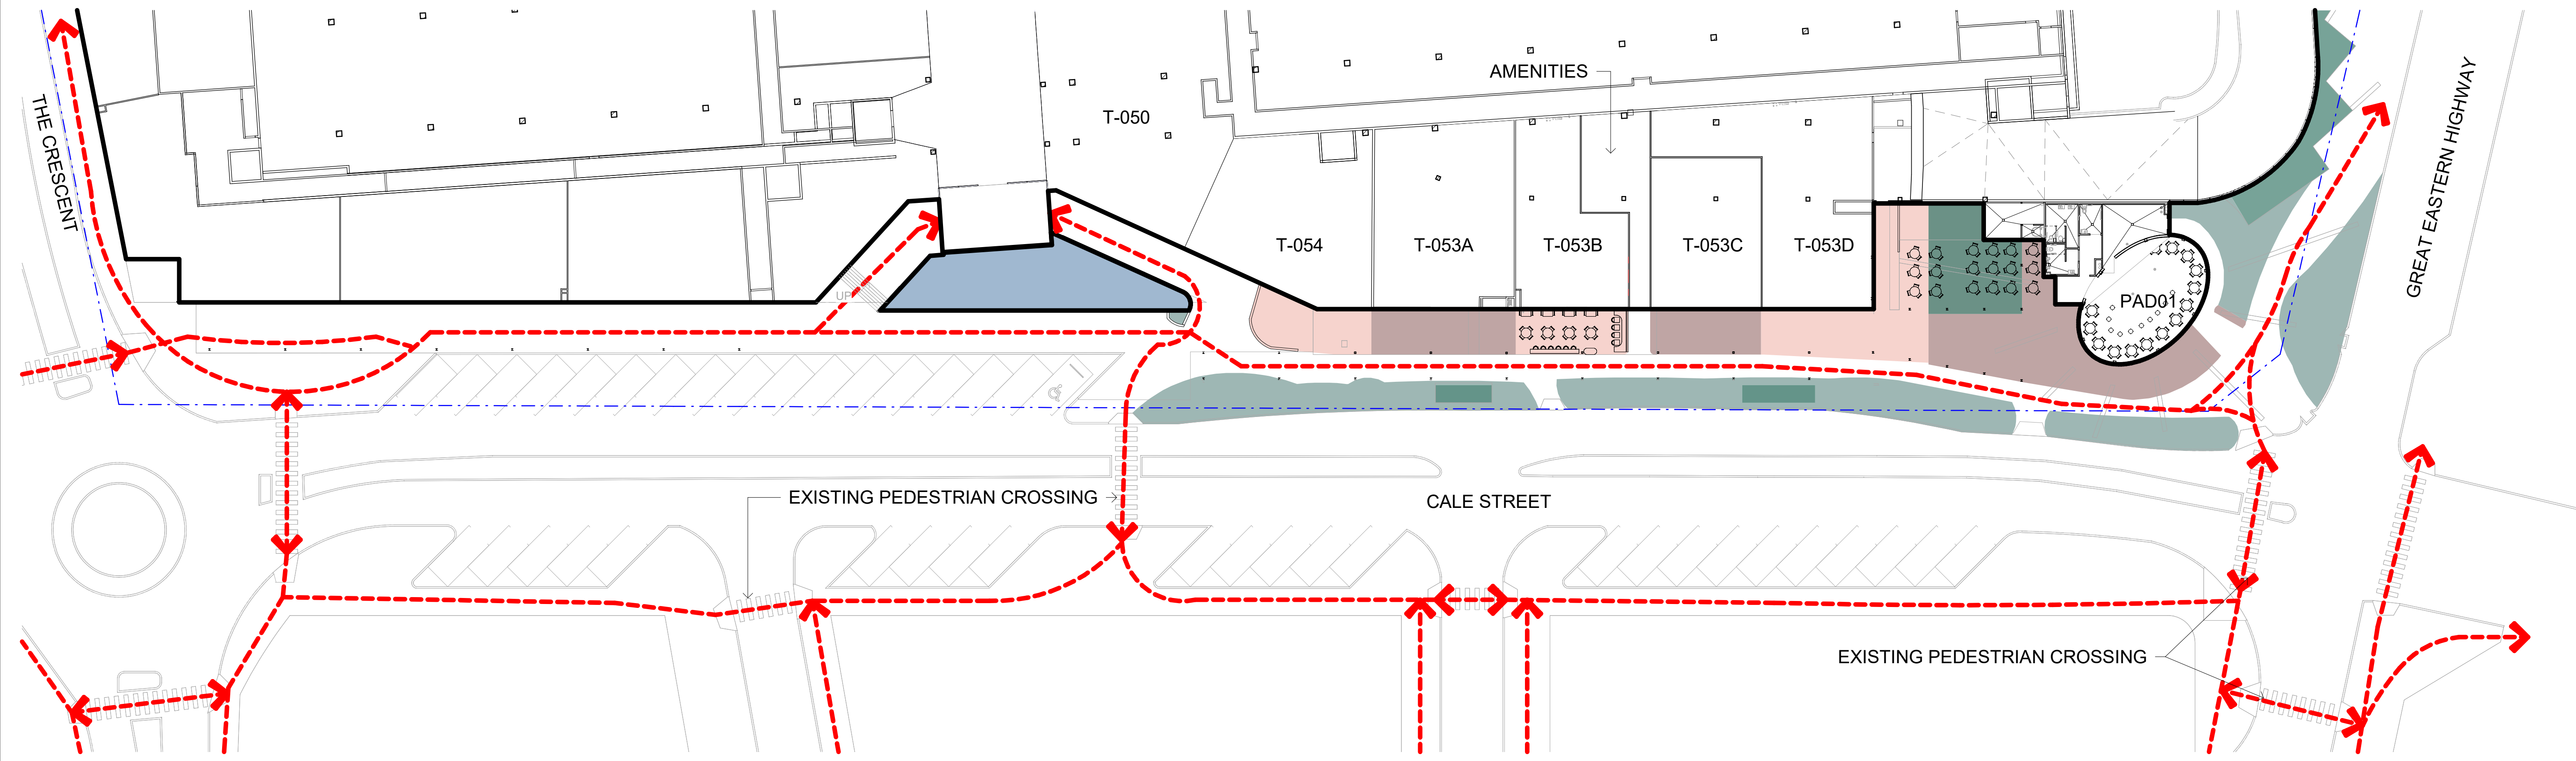

1 SITE PLAN
1 : 300

Project
MIDLAND GATE SHOPPING CENTRE - CALE STREET IMPROVEMENTS
274 GREAT EASTERN HIGHWAY
MIDLAND WA 6056
Project Number
MG-25-005

Status

Date Plotted 26-05-2026 22:18:04

Date Issued



Scale 1 : 300 @A1

Drawing Title
SITE PLAN


Drawing Number
A102

Revision

KEY PLAN

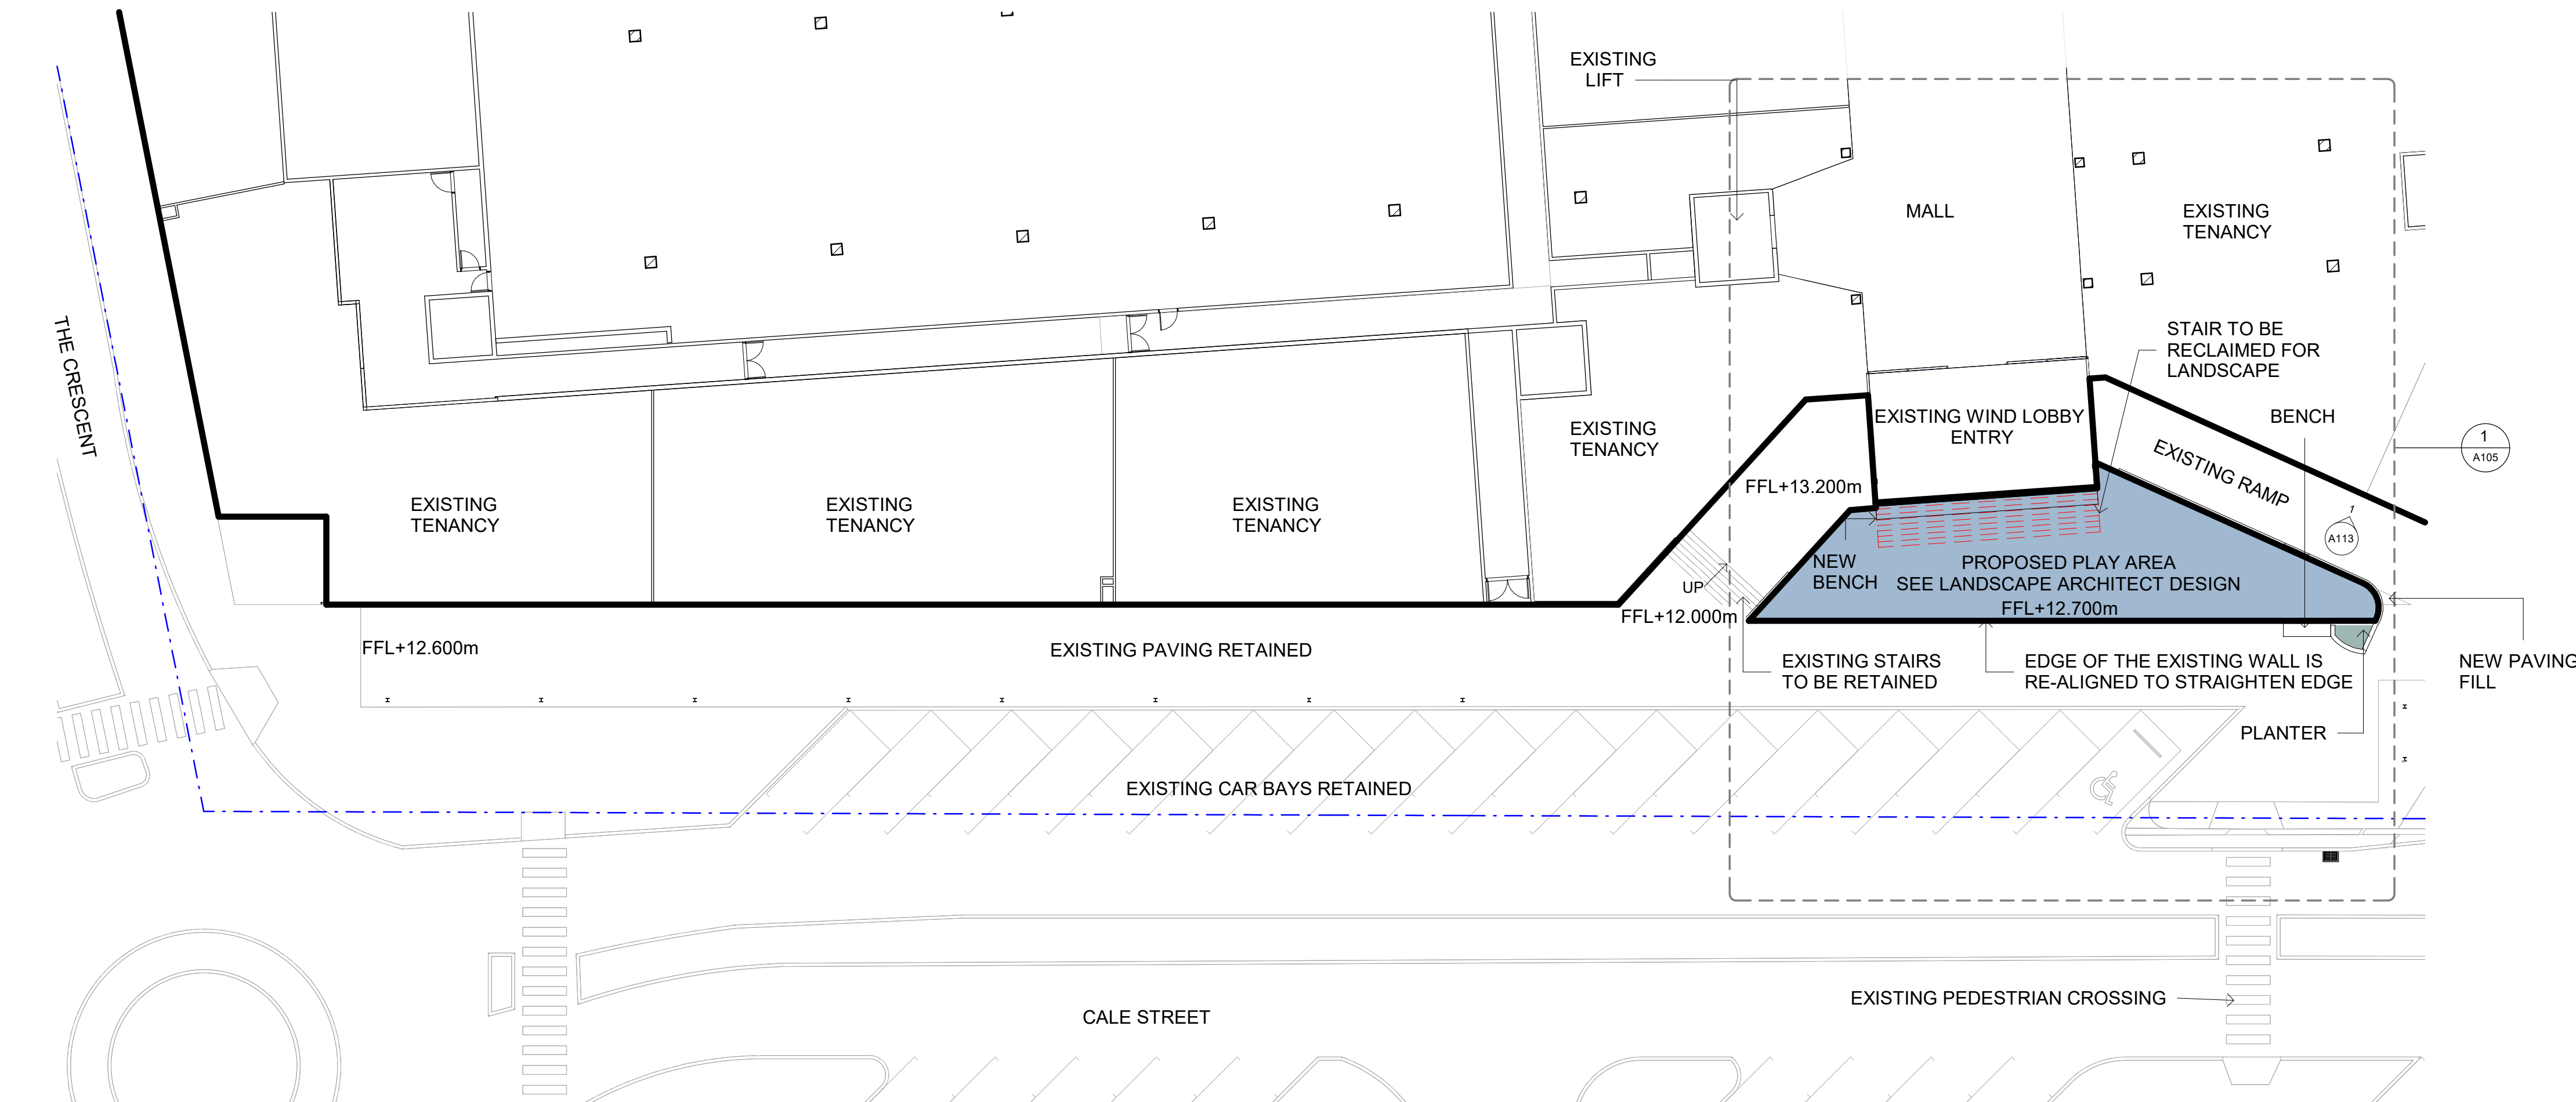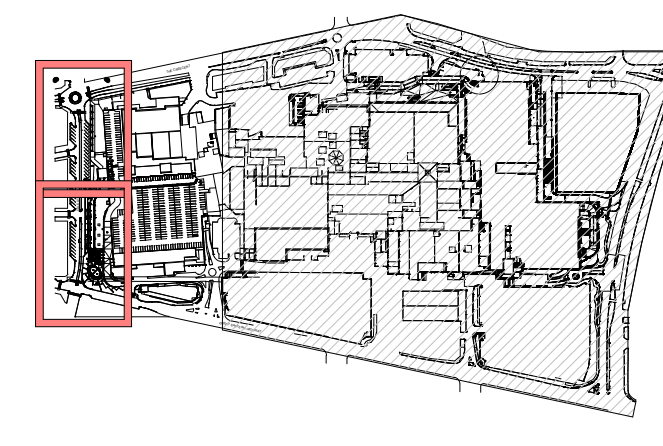

1 SITE PLAN - PART 1
1 : 200

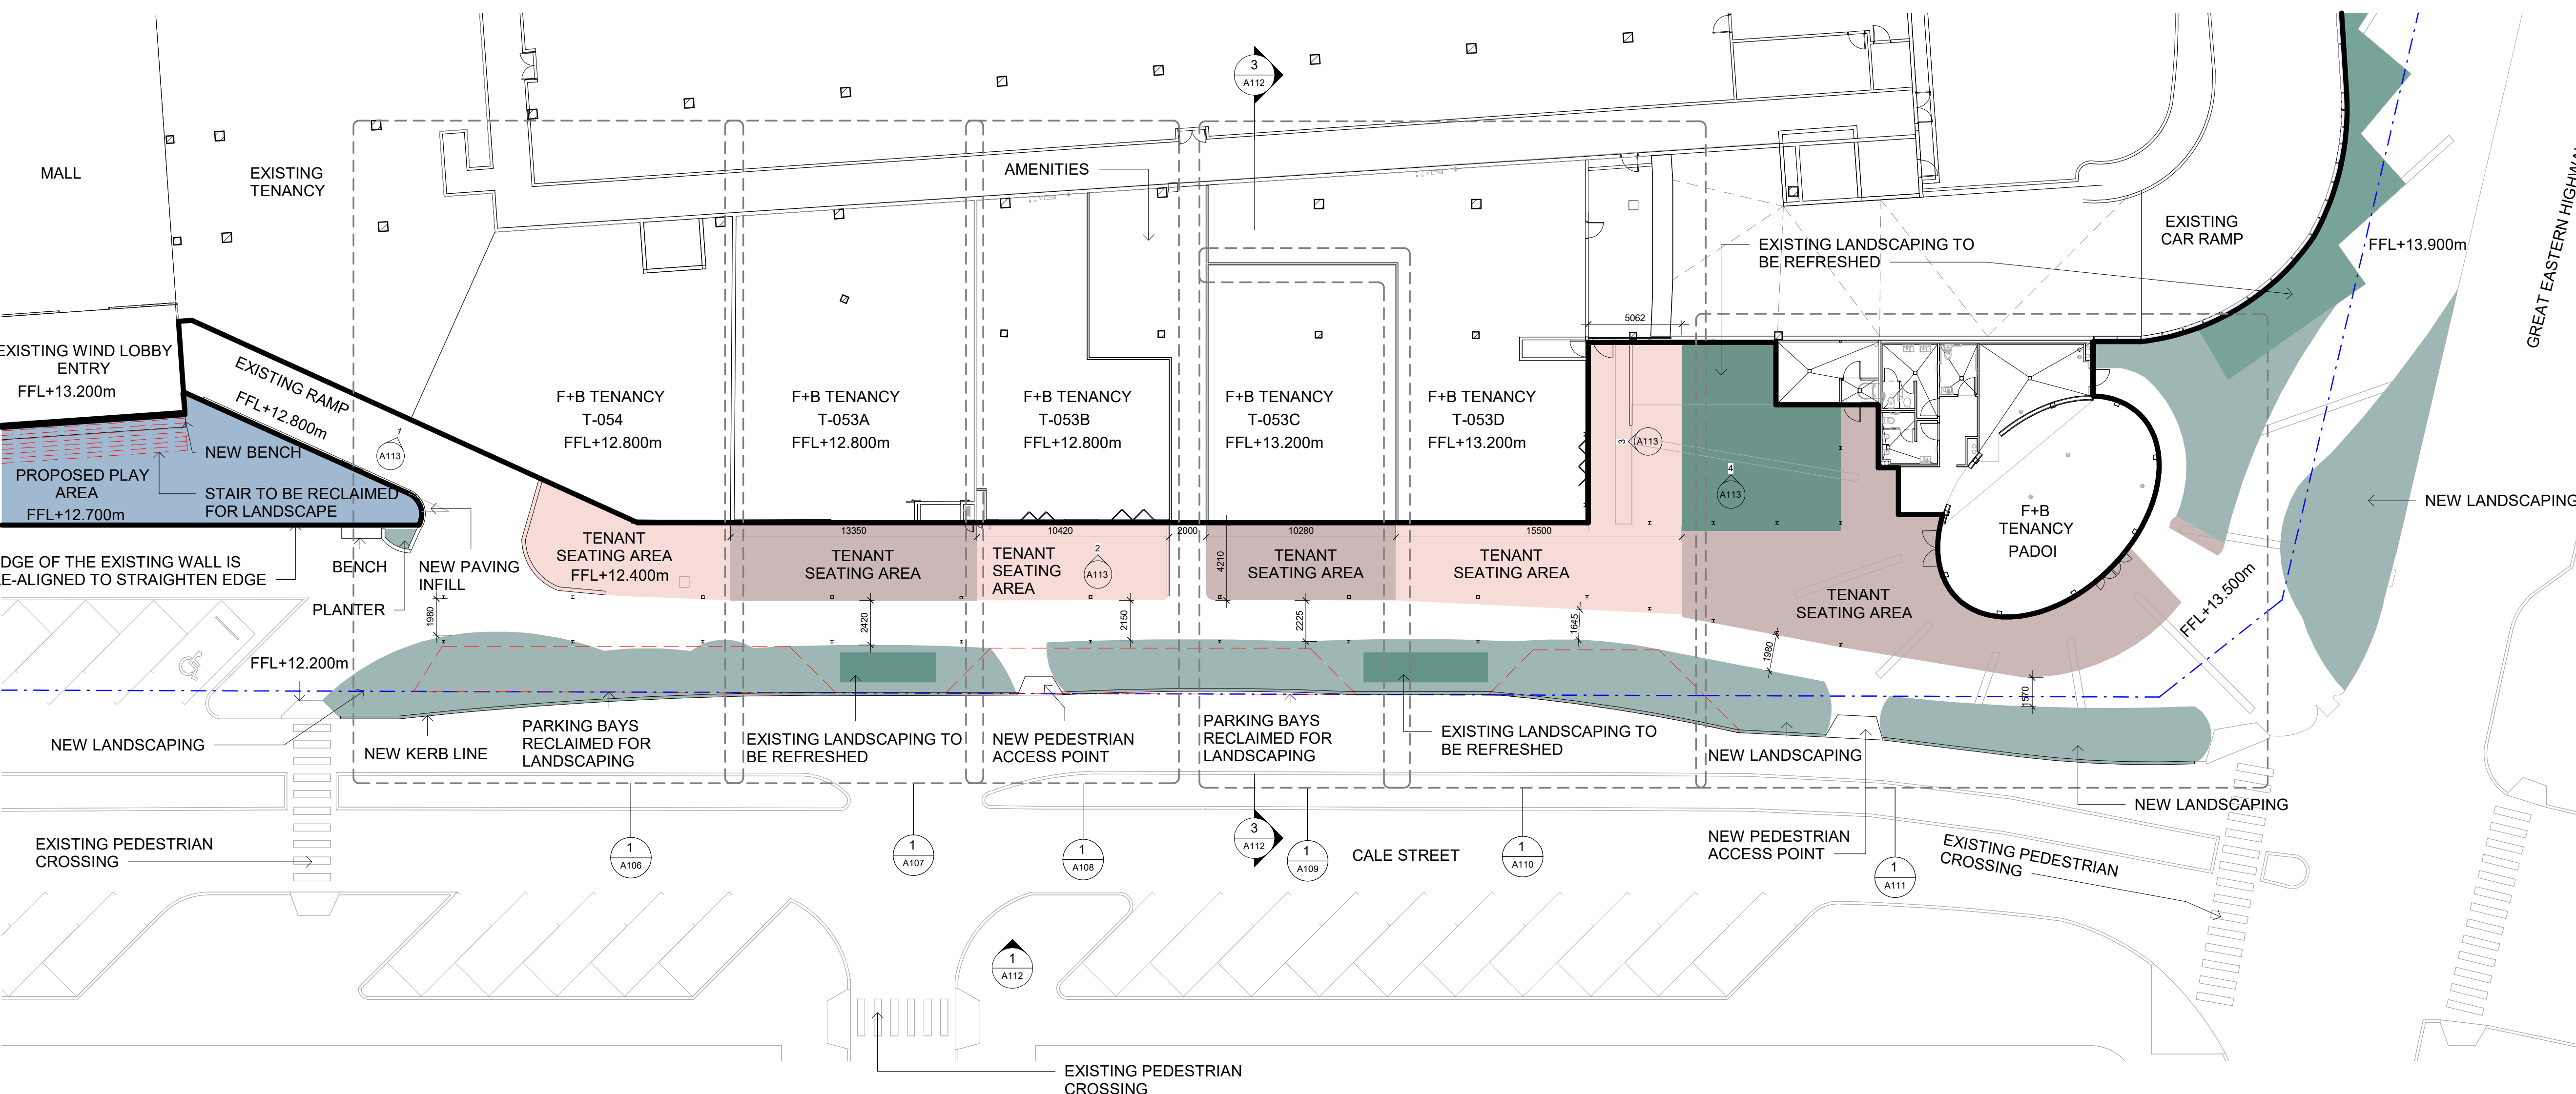

2 SITE PLAN - PART 2
1 : 200



Project
MIDLAND GATE SHOPPING CENTRE - CALE STREET IMPROVEMENTS
274 GREAT EASTERN HIGHWAY
MIDLAND WA 6056
Project Number
MG-25-005

Status
Date Plotted 26-05-2026 22:18:08
Date Issued
Scale 1 : 200 @A1
Drawing Title
ENLARGED SITE PLAN

Drawing Number
A103

create
works
Create Works Pty. Ltd.
ABN 666595967
Andre Jones
andre.jones@createnetworks.au

KEY PLAN

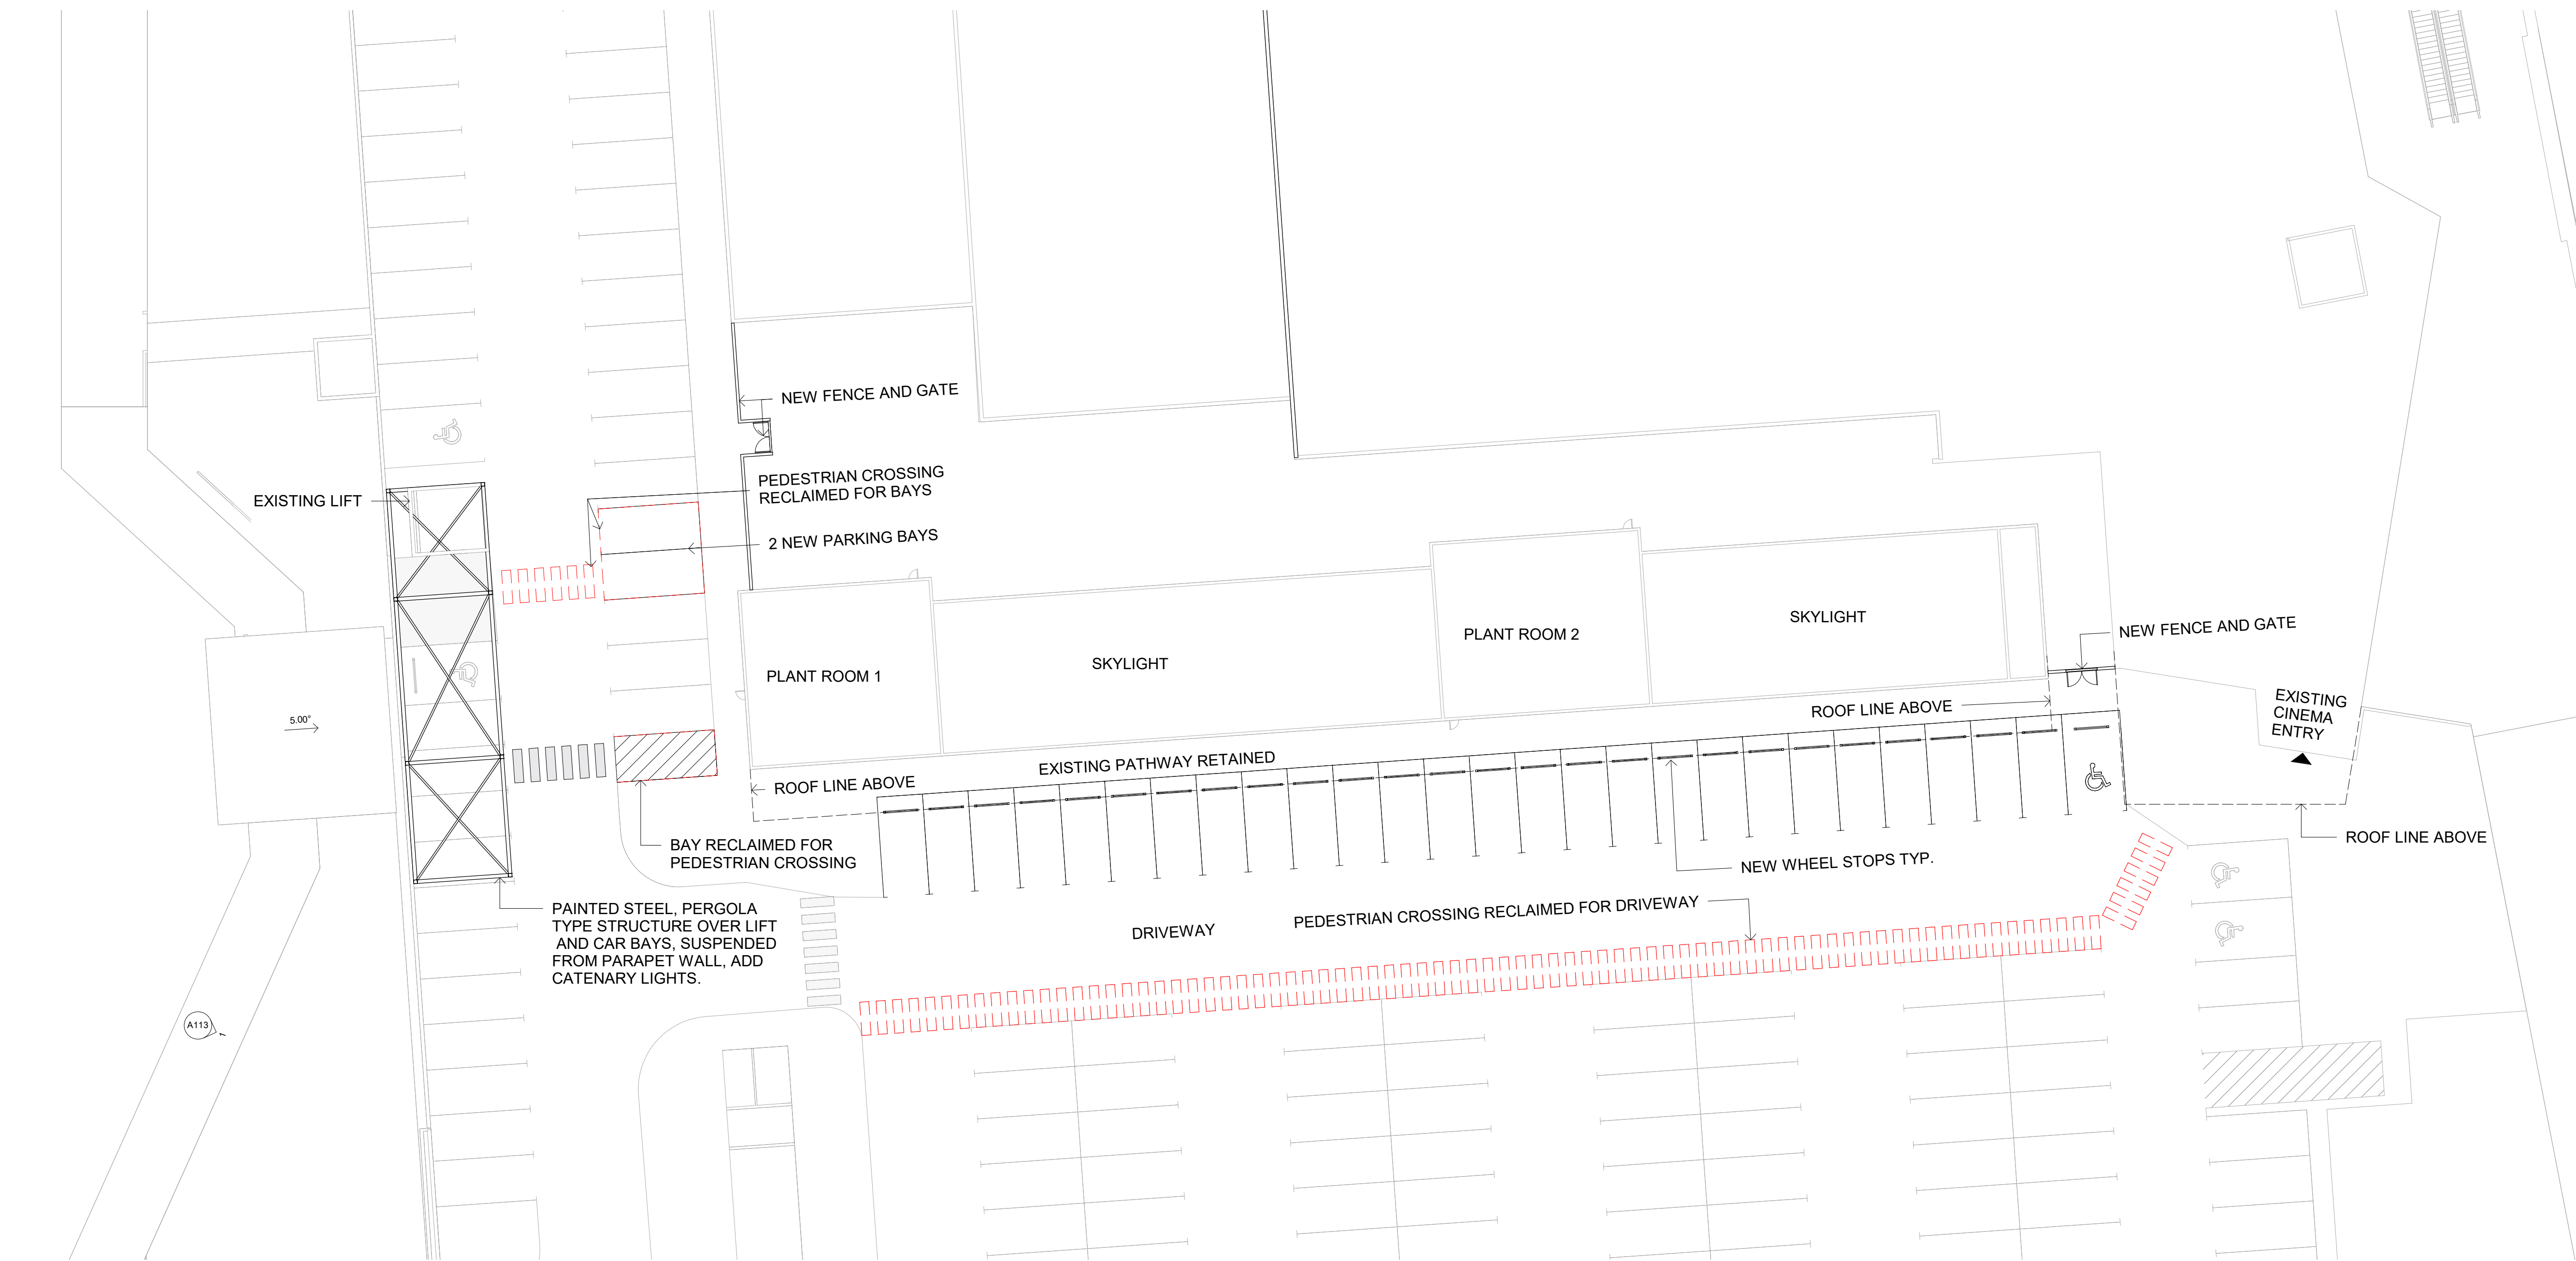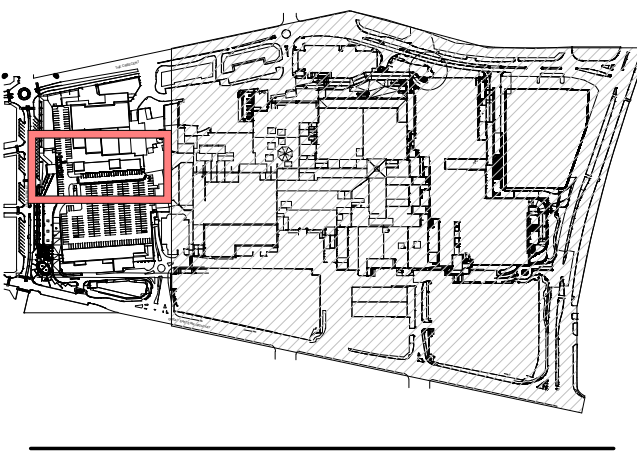


1 LEVEL1 PARKING
1 : 200

Project
MIDLAND GATE SHOPPING CENTRE - CALE STREET IMPROVEMENTS
274 GREAT EASTERN HIGHWAY
MIDLAND WA 6056
Project Number
MG-25-005

Status
Date Plotted 26-05-2026 22:18:09
Date Issued
Scale 1 : 200 @A1
0 10 20 40 60M
Drawing Title
LEVEL 1 PARKING

Drawing Number
A104
Revision

KEY PLAN

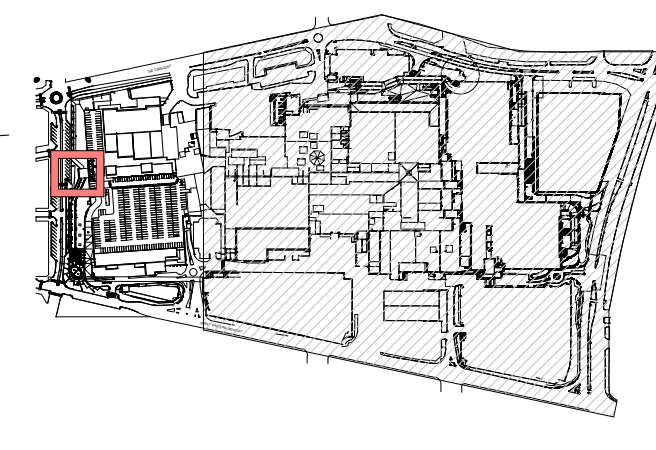

Project

**MIDLAND GATE
SHOPPING CENTRE -
CALE STREET**

IMPROVEMENTS

274 GREAT EASTERN HIGHWAY
MIDLAND WA 6056

Project Number
MG-25-005

Status

Date Plotted 26-05-2026 22:18:11

Date Issued

Scale 1 : 50 @A1

0 10 20 40 60M

Drawing Title

GROUND FLOOR - ZONE-1

Drawing Number
A105

Revision

**create
works**
Create Works Pty. Ltd.
ABN 6665595667
Andre Jones
andre.jones@createworks.au

FFL+12.000m

EXISTING CAR BAYS RETAINED

EXISTING PAVING RETAINED

PROPOSED
PLAY AREA
SEE
LANDSCAPE
ARCHITECT
DESIGN

FFL+12.700m

FFL+13.200m

EXISTING
TENANCY

MALL

EXISTING ENTRY
AIRLOCK

FFL+13.200m

STAIR TO BE
RECLAIMED
FOR
LANDSCAPE

NEW BENCH

FFL+12.800m

EXISTING
RAMP

T-050

FFL.+12.200m



EDGE OF THE
EXISTING WALL IS
RE-ALIGNED TO
STRAIGHTEN EDGE

NEW BENCH



PLANTER

NEW
KERB

KEY PLAN

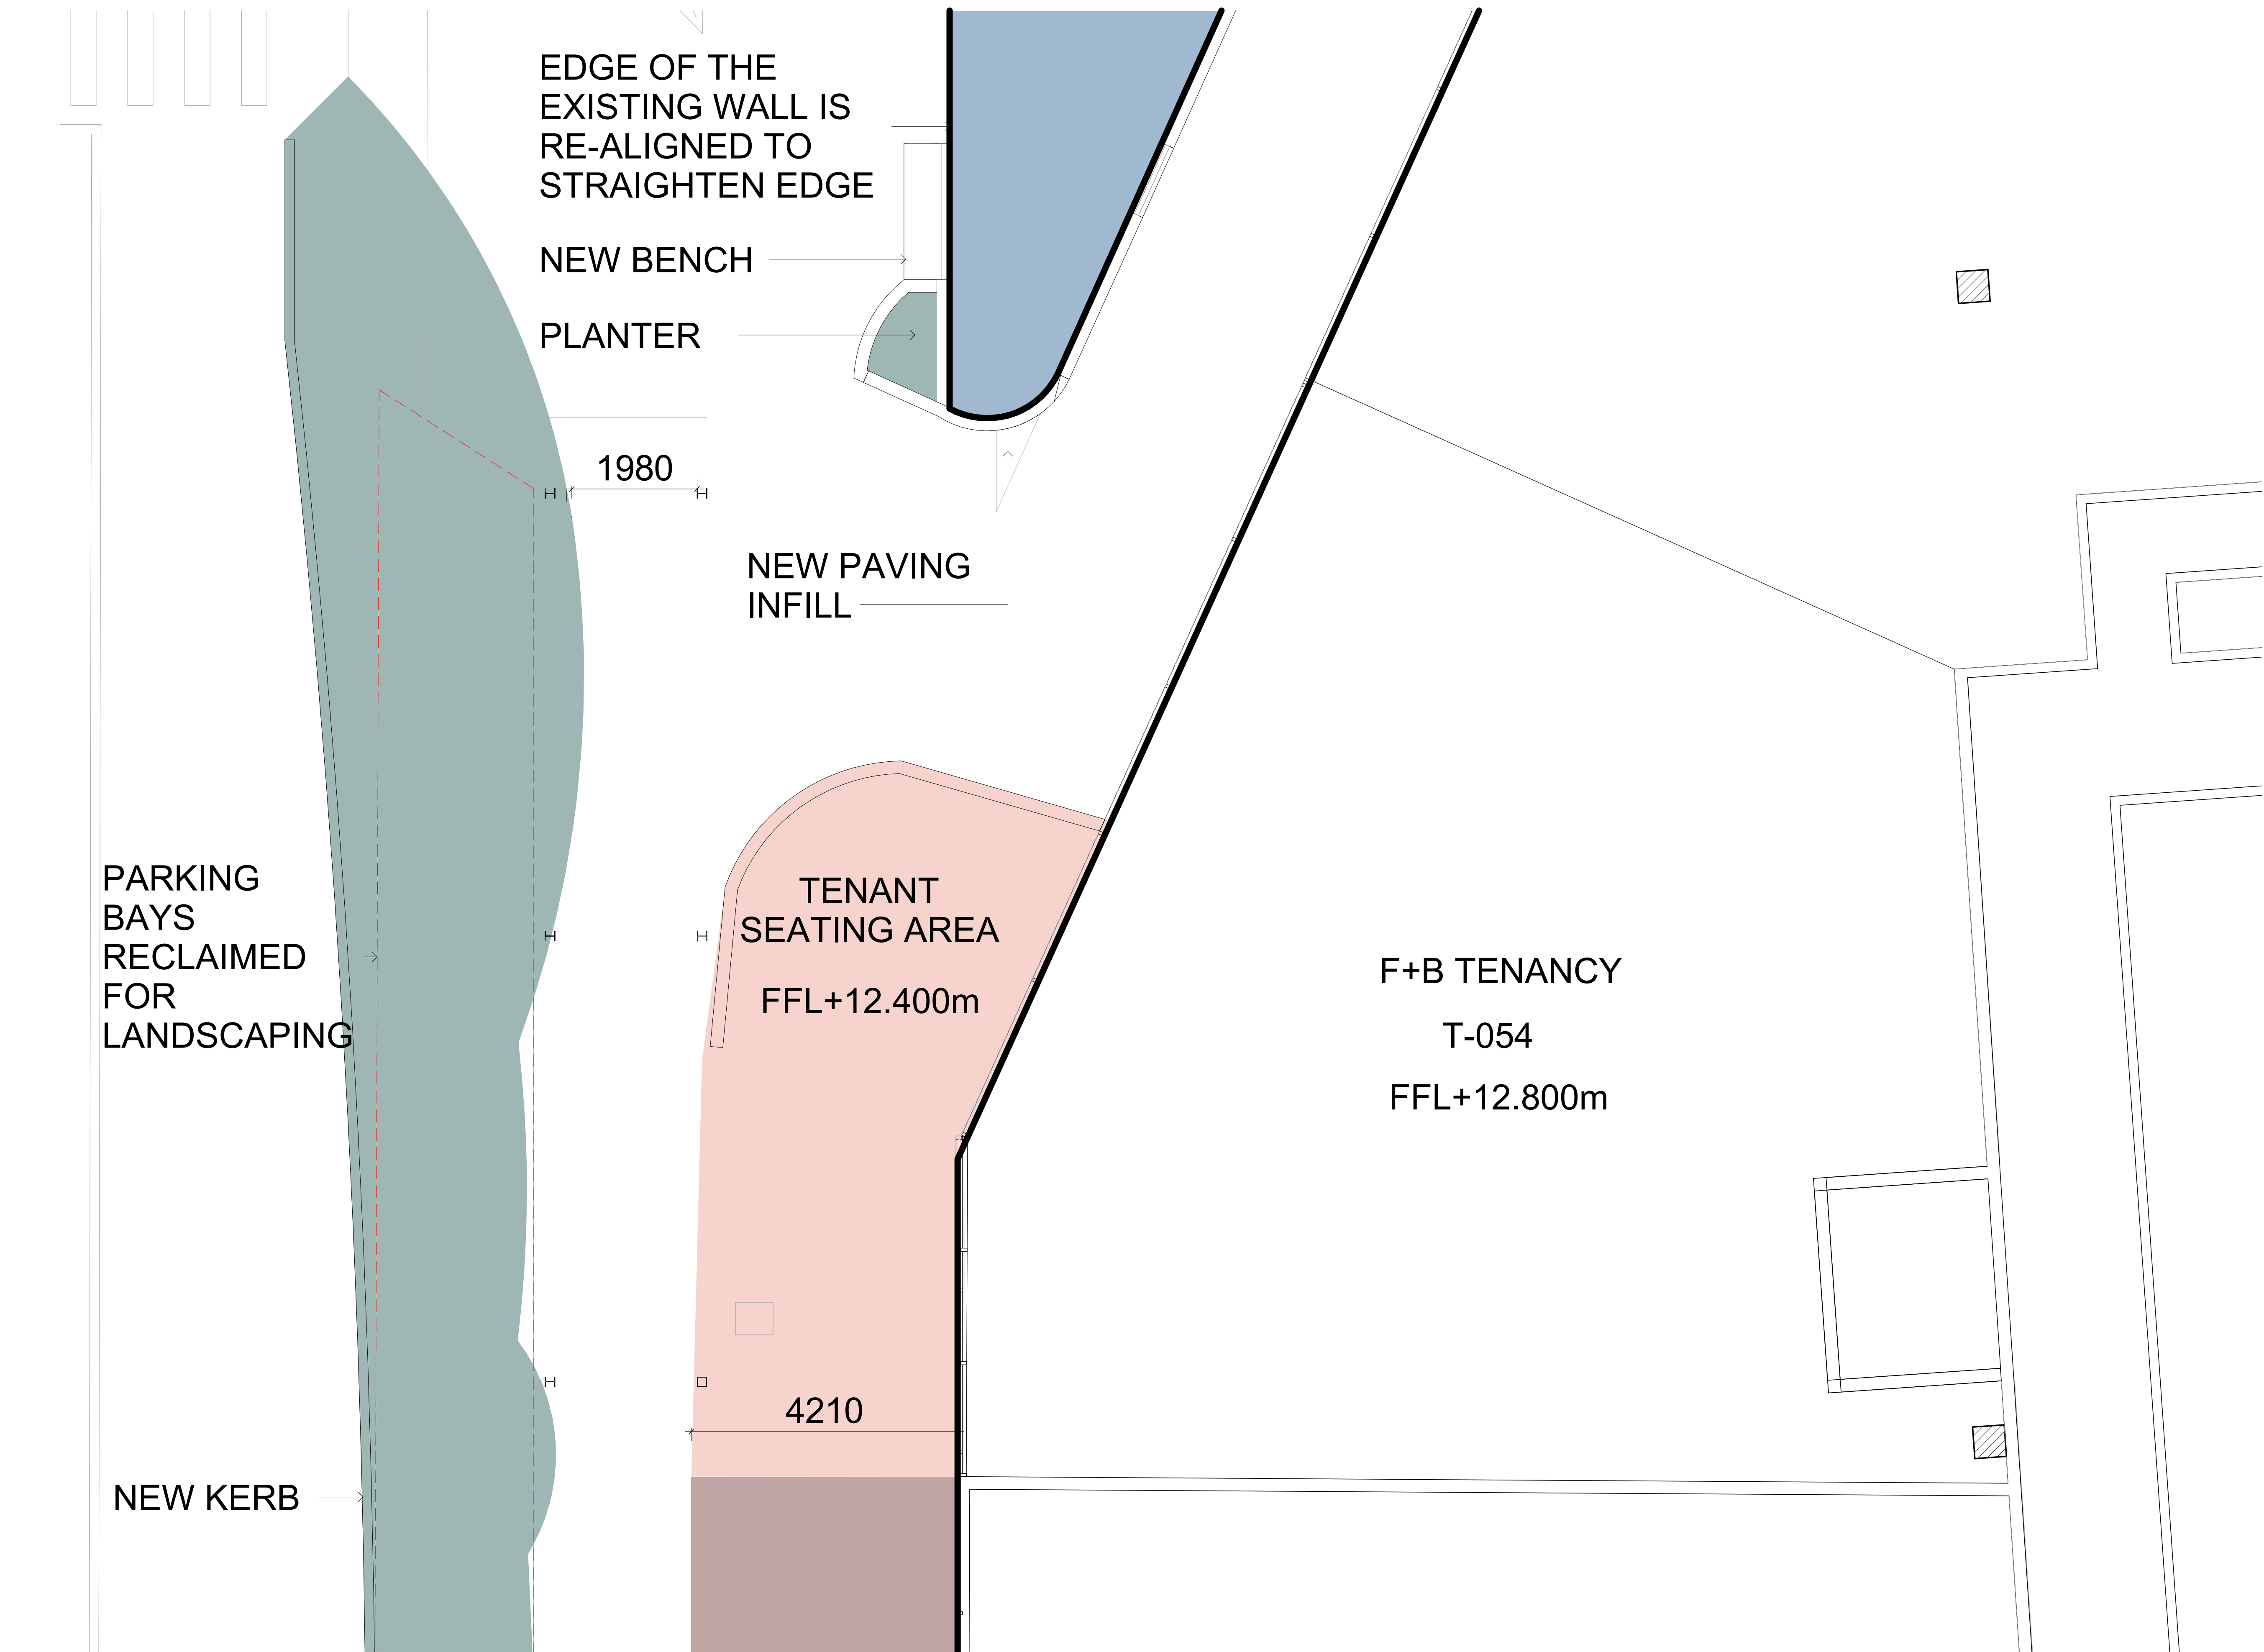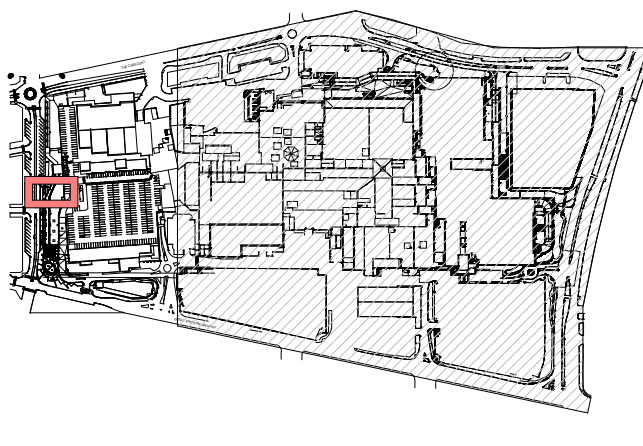

KEY PLAN

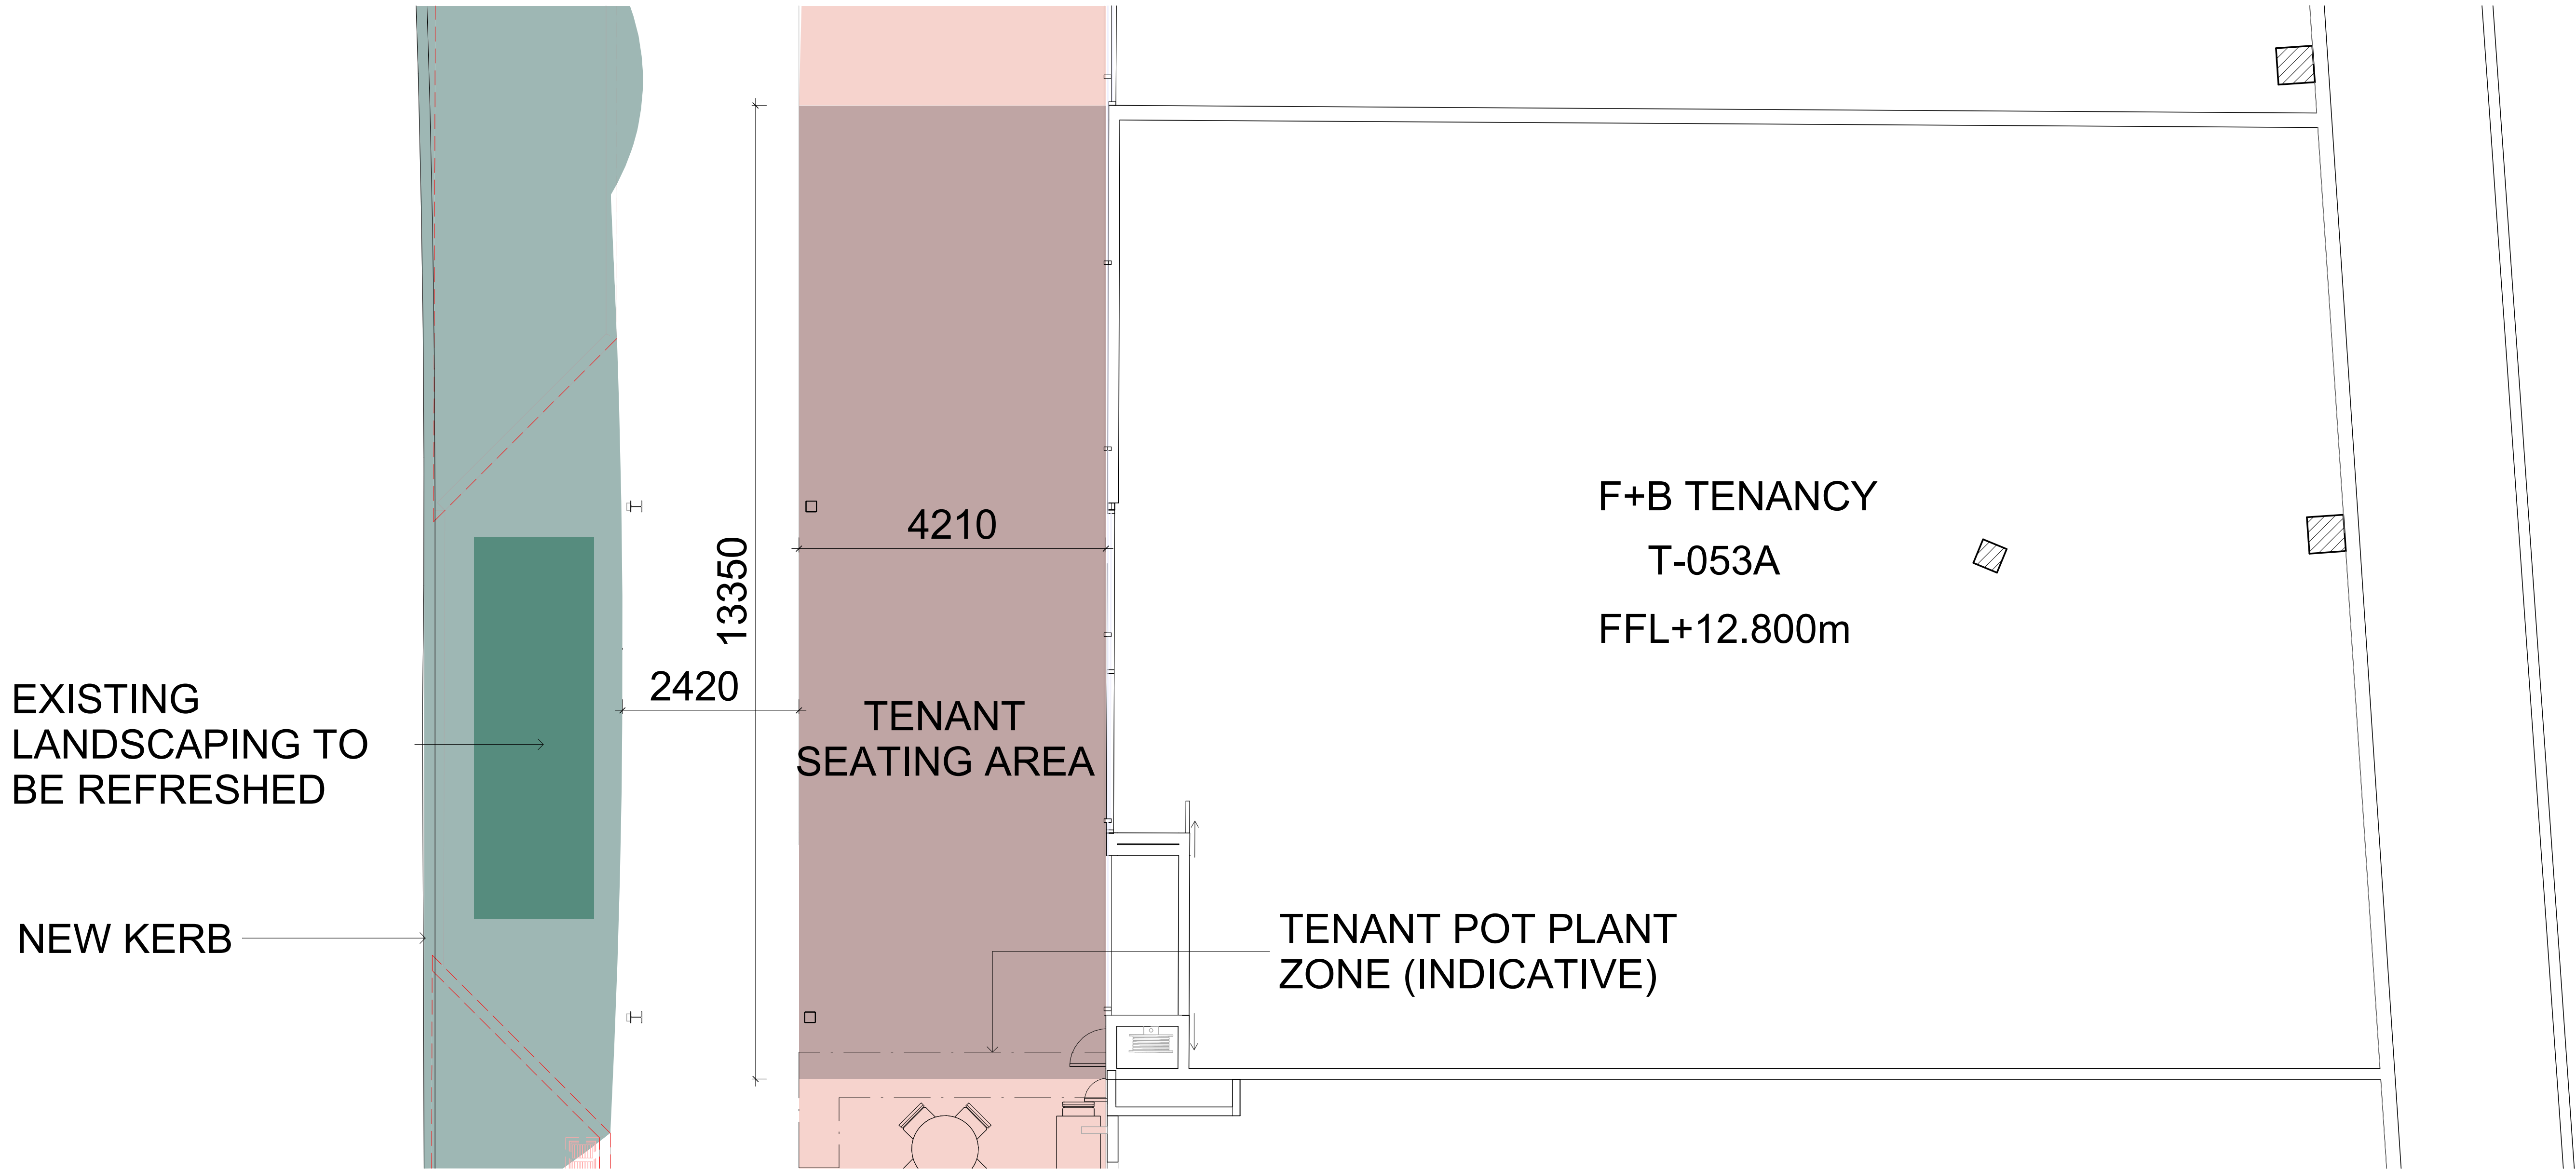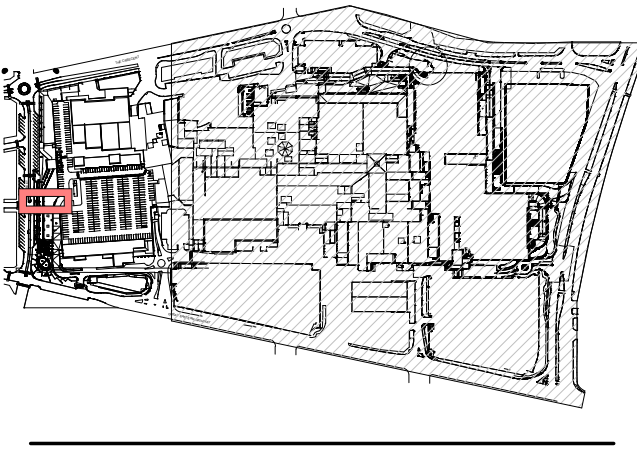



1 GROUND FLOOR - ZONE-3
1 : 50

Project
**MIDLAND GATE
SHOPPING CENTRE -
CALE STREET
IMPROVEMENTS**
274 GREAT EASTERN HIGHWAY
MIDLAND WA 6056
Project Number
MG-25-005

Status
Date Plotted 26-05-2026 22:18:14
Date Issued
Scale 1 : 50 @A1
0 10 20 40 60M
Drawing Title
GROUND FLOOR - ZONE-3

Drawing Number
A107

KEY PLAN

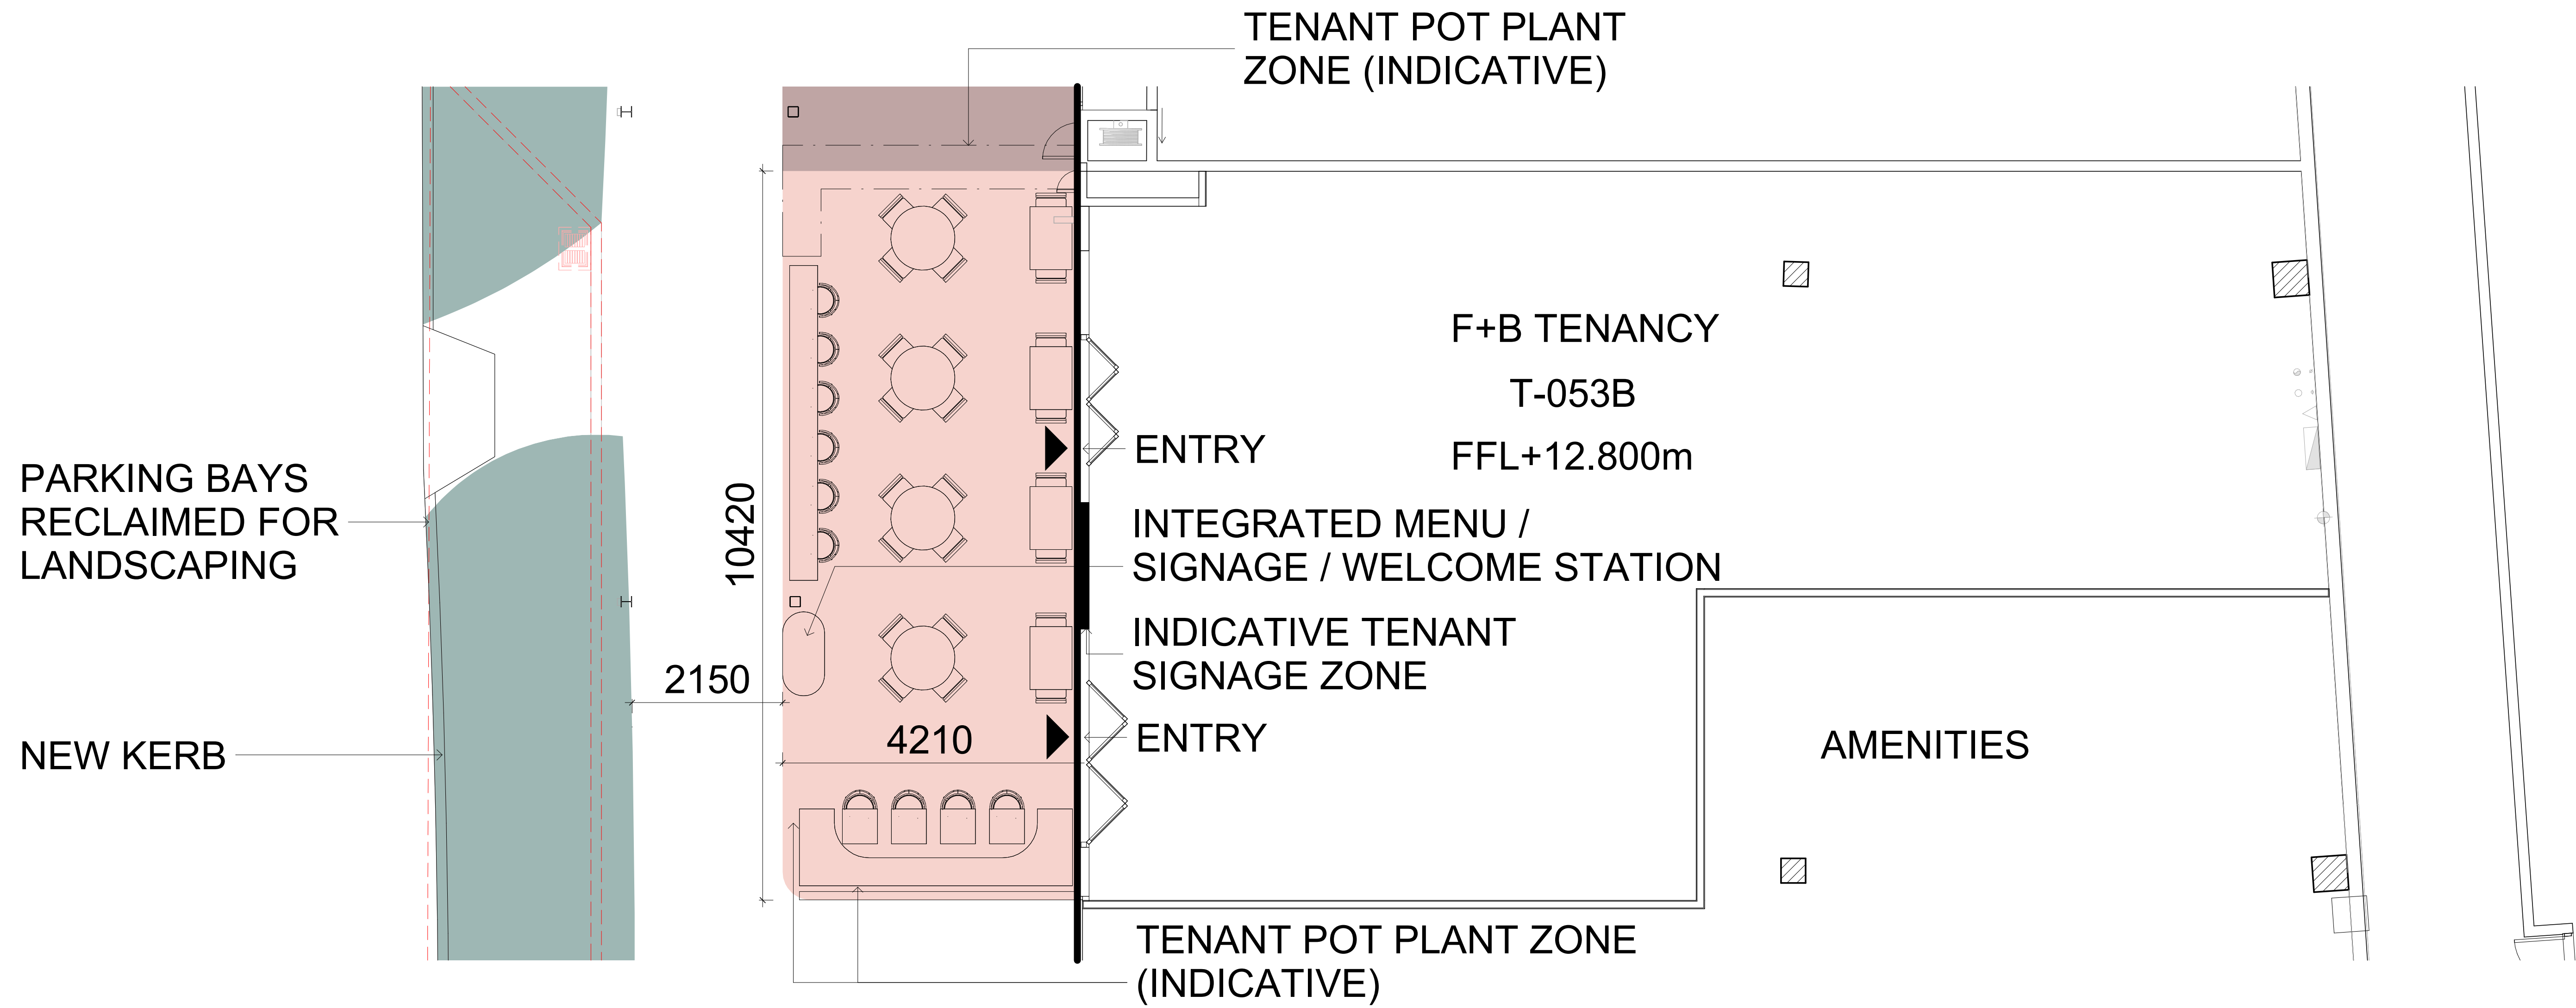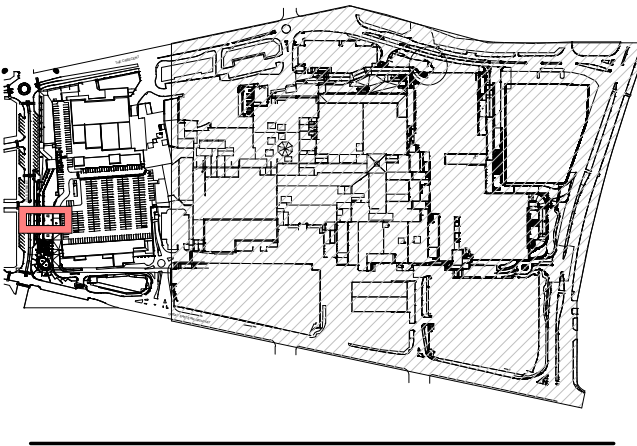

1 GROUND FLOOR - ZONE-4 - INDICATIVE TENANT SEATING LAYOUT
1 : 50

Project
MIDLAND GATE SHOPPING CENTRE - CALE STREET IMPROVEMENTS
274 GREAT EASTERN HIGHWAY
MIDLAND WA 6056
Project Number
MG-25-005

Status



Date Plotted 26-05-2026 22:18:16
Date Issued

Scale 1 : 50 @A1
0 10 20 40 60M

Drawing Title
GROUND FLOOR - ZONE-4

North Arrow

KEY PLAN

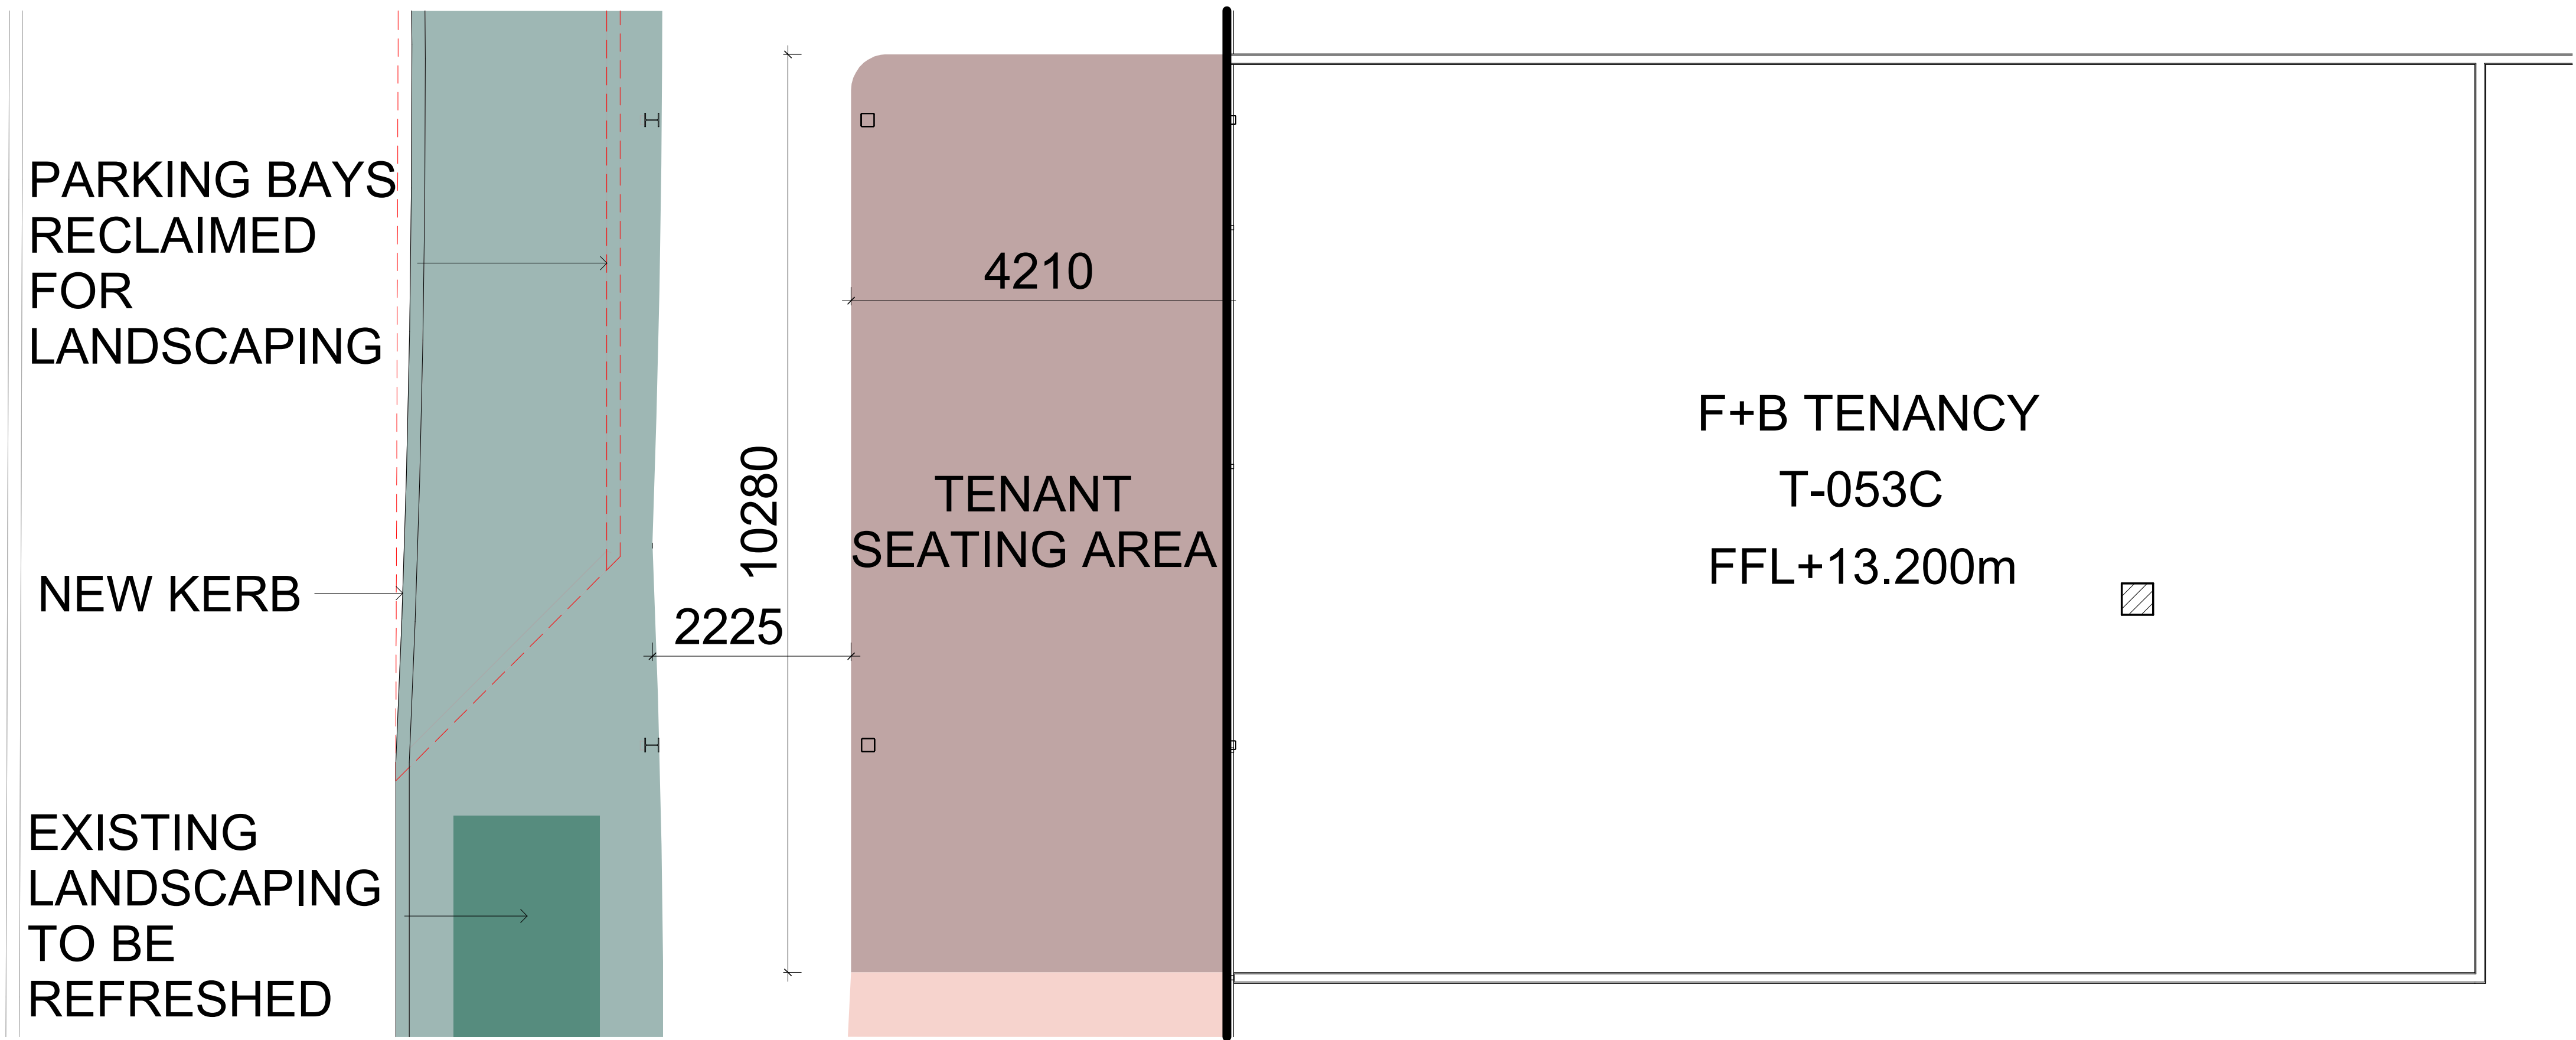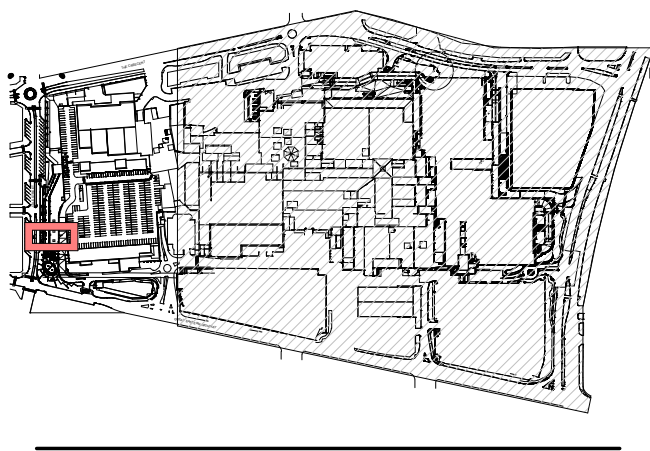

1 GROUND FLOOR - ZONE-5
1 : 50


Project
**MIDLAND GATE
SHOPPING CENTRE -
CALE STREET
IMPROVEMENTS**
274 GREAT EASTERN HIGHWAY
MIDLAND WA 6056
Project Number
MG-25-005

Status
Date Plotted 26-05-2026 22:18:17
Date Issued
Scale 1 : 50 @A1
0 10 20 40 60M
Drawing Title
GROUND FLOOR - ZONE-5

Drawing Number
A109

create
works
Create Works Pty. Ltd.
ABN 6665595667
Andre Jones
andre.jones@createworks.au

KEY PLAN

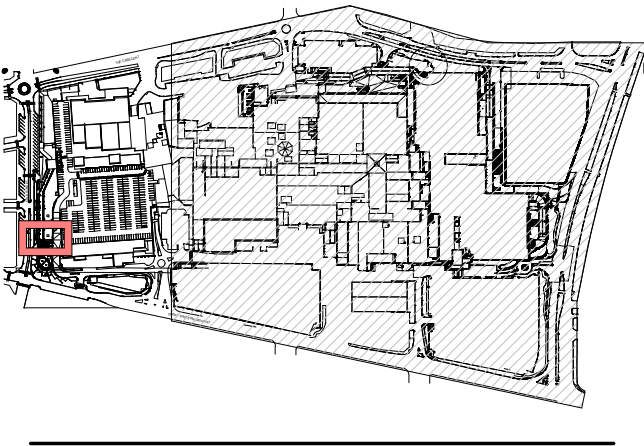

NEW KERB

PARKING
BAYS
RECLAIMED
FOR
LANDSCAPING

4210


TENANT
SEATING AREA

F+B TENANCY
T-053D
FFL+13.200m



15500

1645

5066

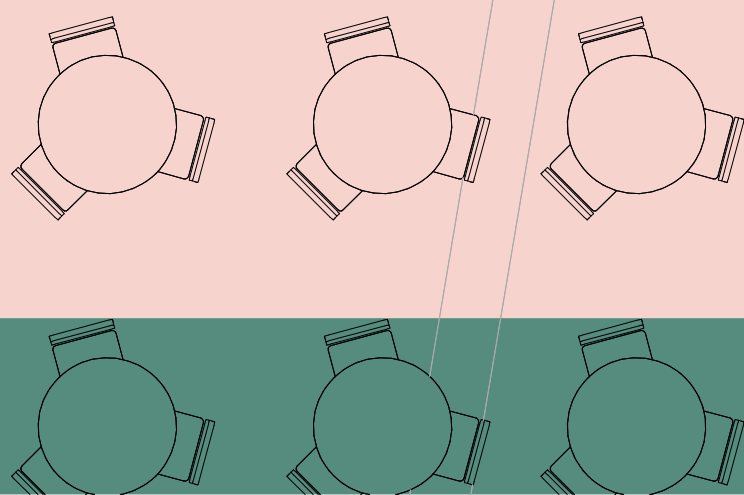

KEY PLAN

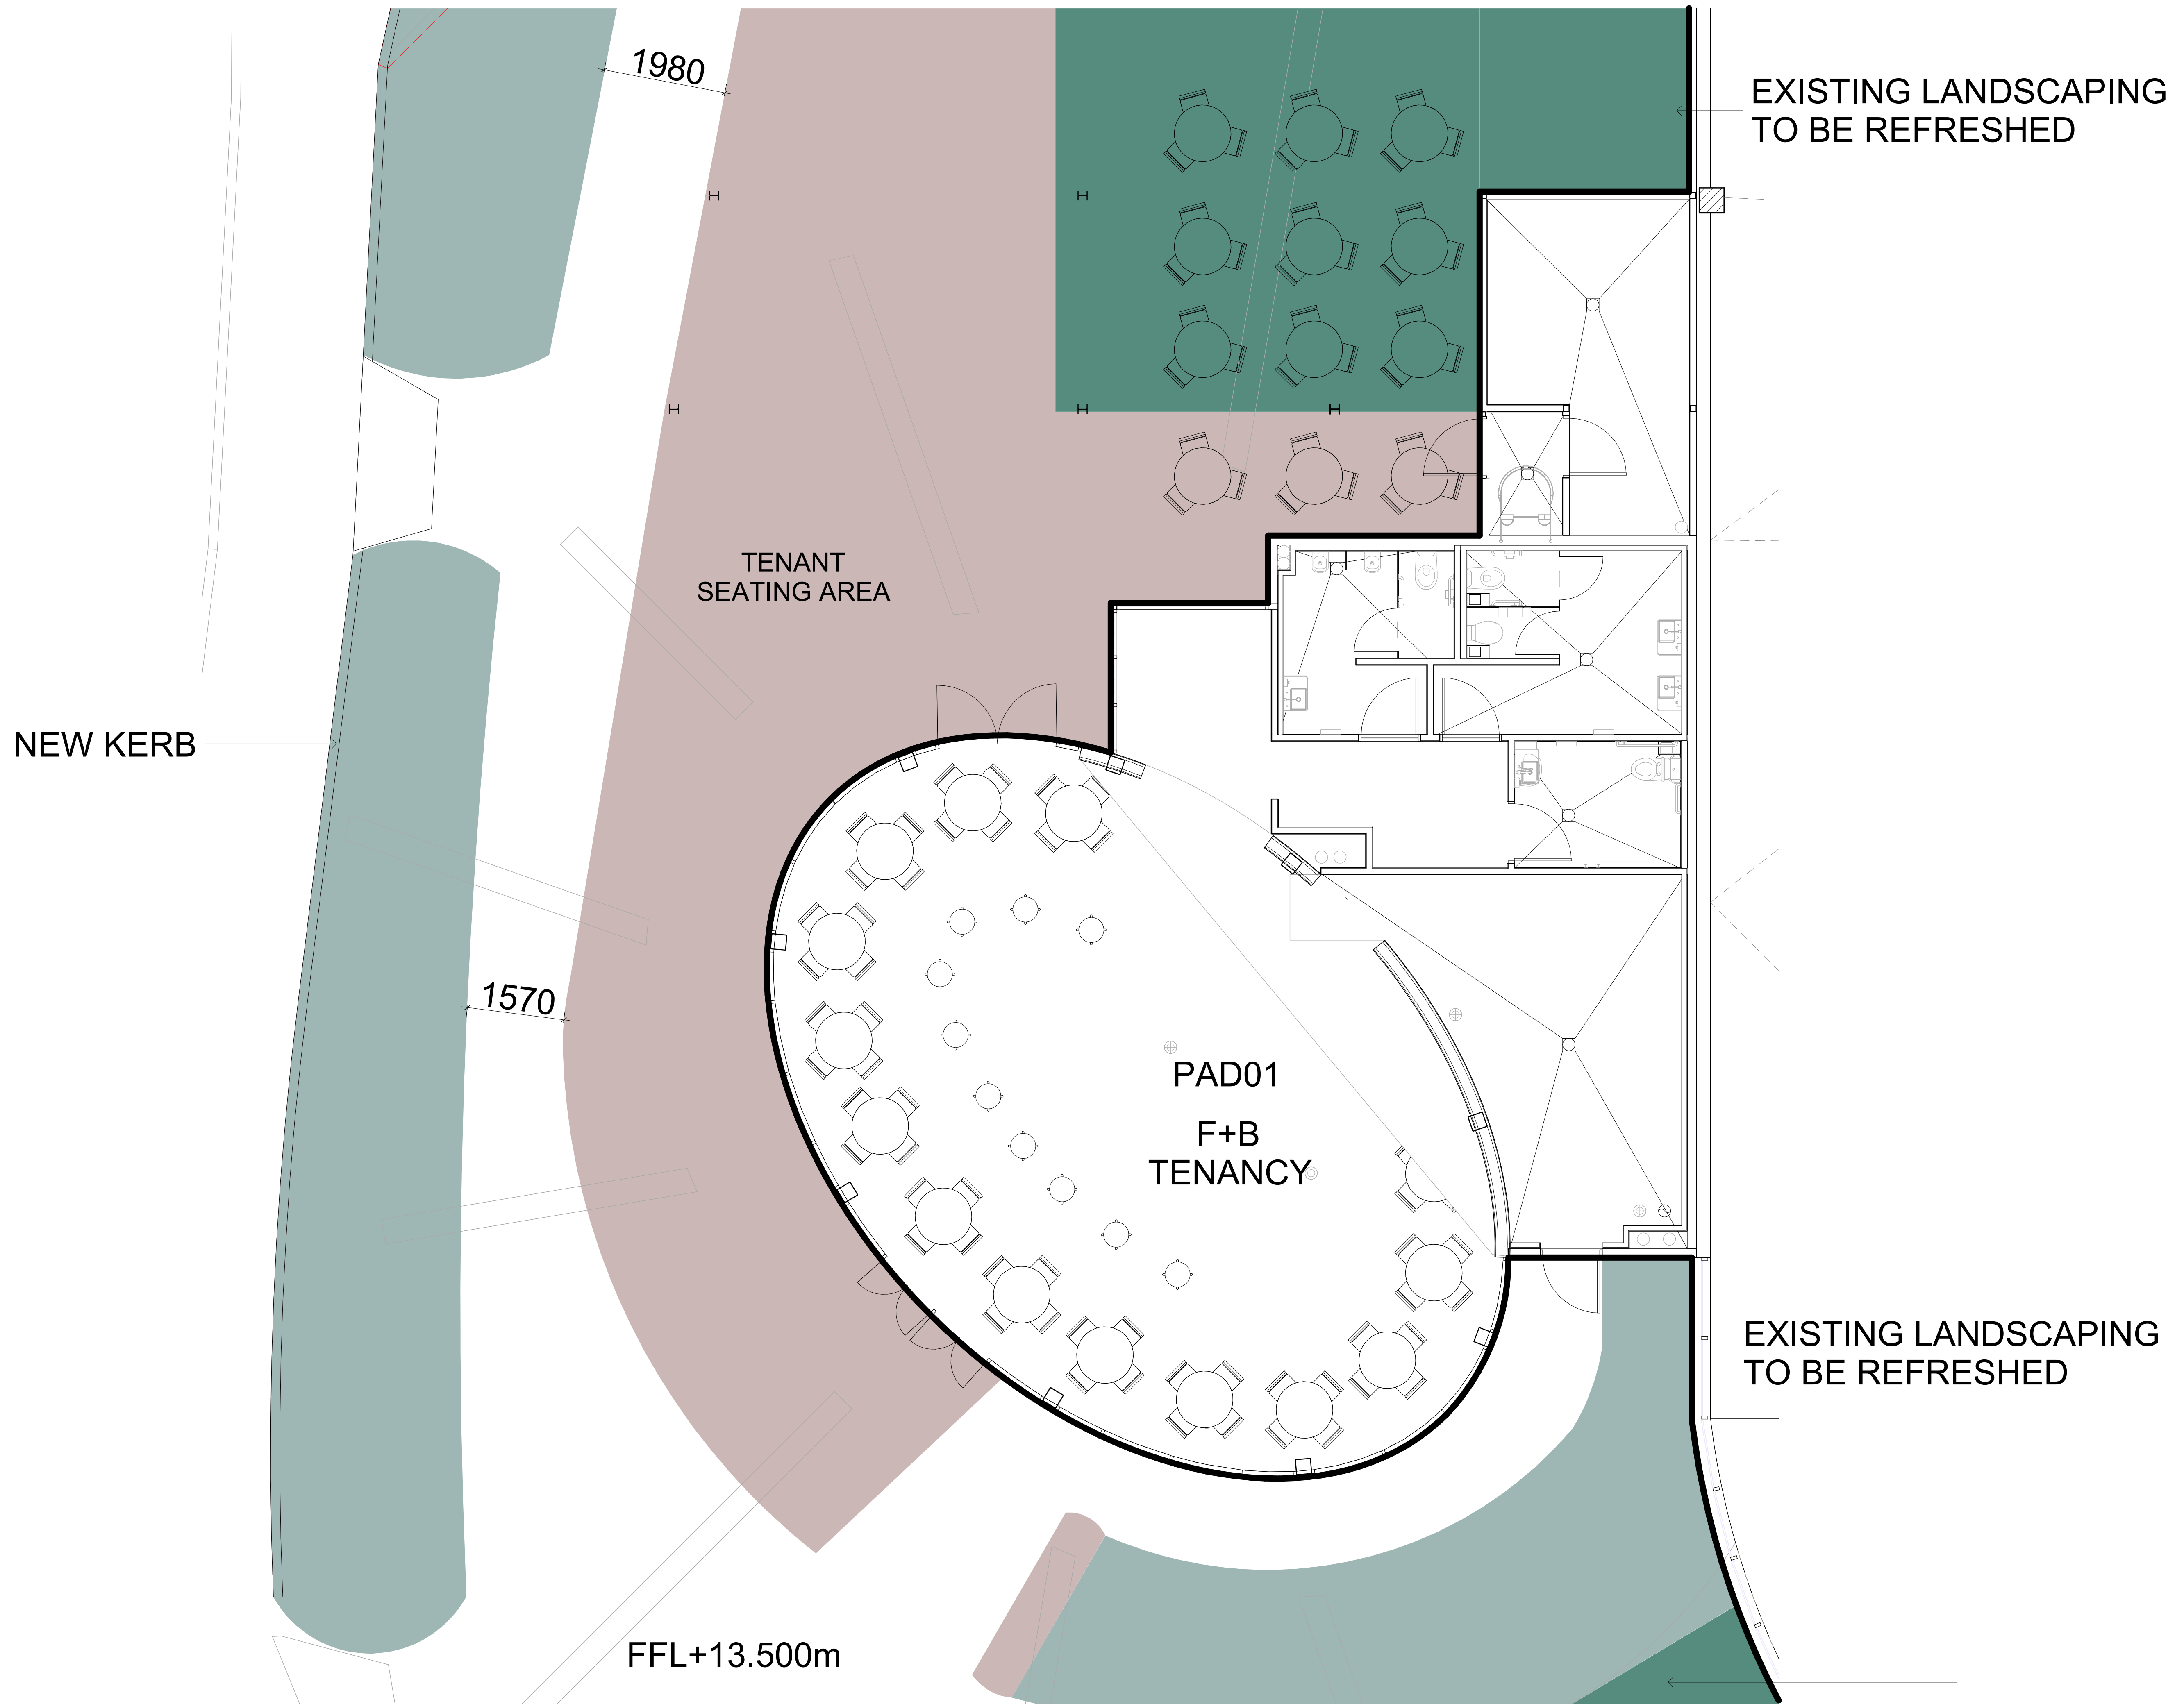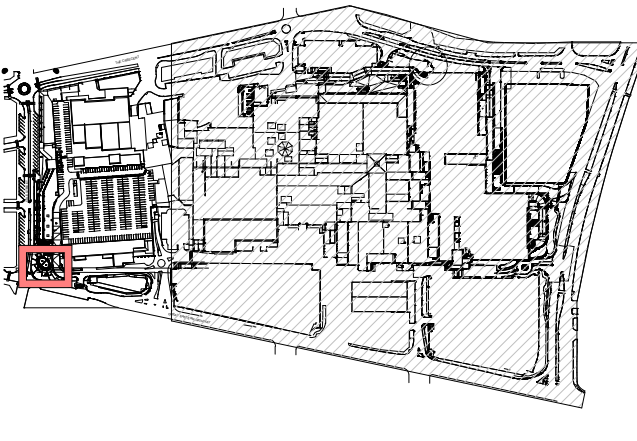

1 GROUND FLOOR - ZONE-7
1:50


Project
**MIDLAND GATE
SHOPPING CENTRE -
CALE STREET
IMPROVEMENTS**
274 GREAT EASTERN HIGHWAY
MIDLAND WA 6056
Project Number
MG-25-005

Status
Date Plotted 26-05-2026 22:18:21
Date Issued
Scale 1:50 @A1
0 10 20 40 60M
Drawing Title
GROUND FLOOR - ZONE-7

Drawing Number
A111



create
works

Create Works Pty. Ltd.
ABN 666595967
Andre Jones
andre.jones@createnetworks.au

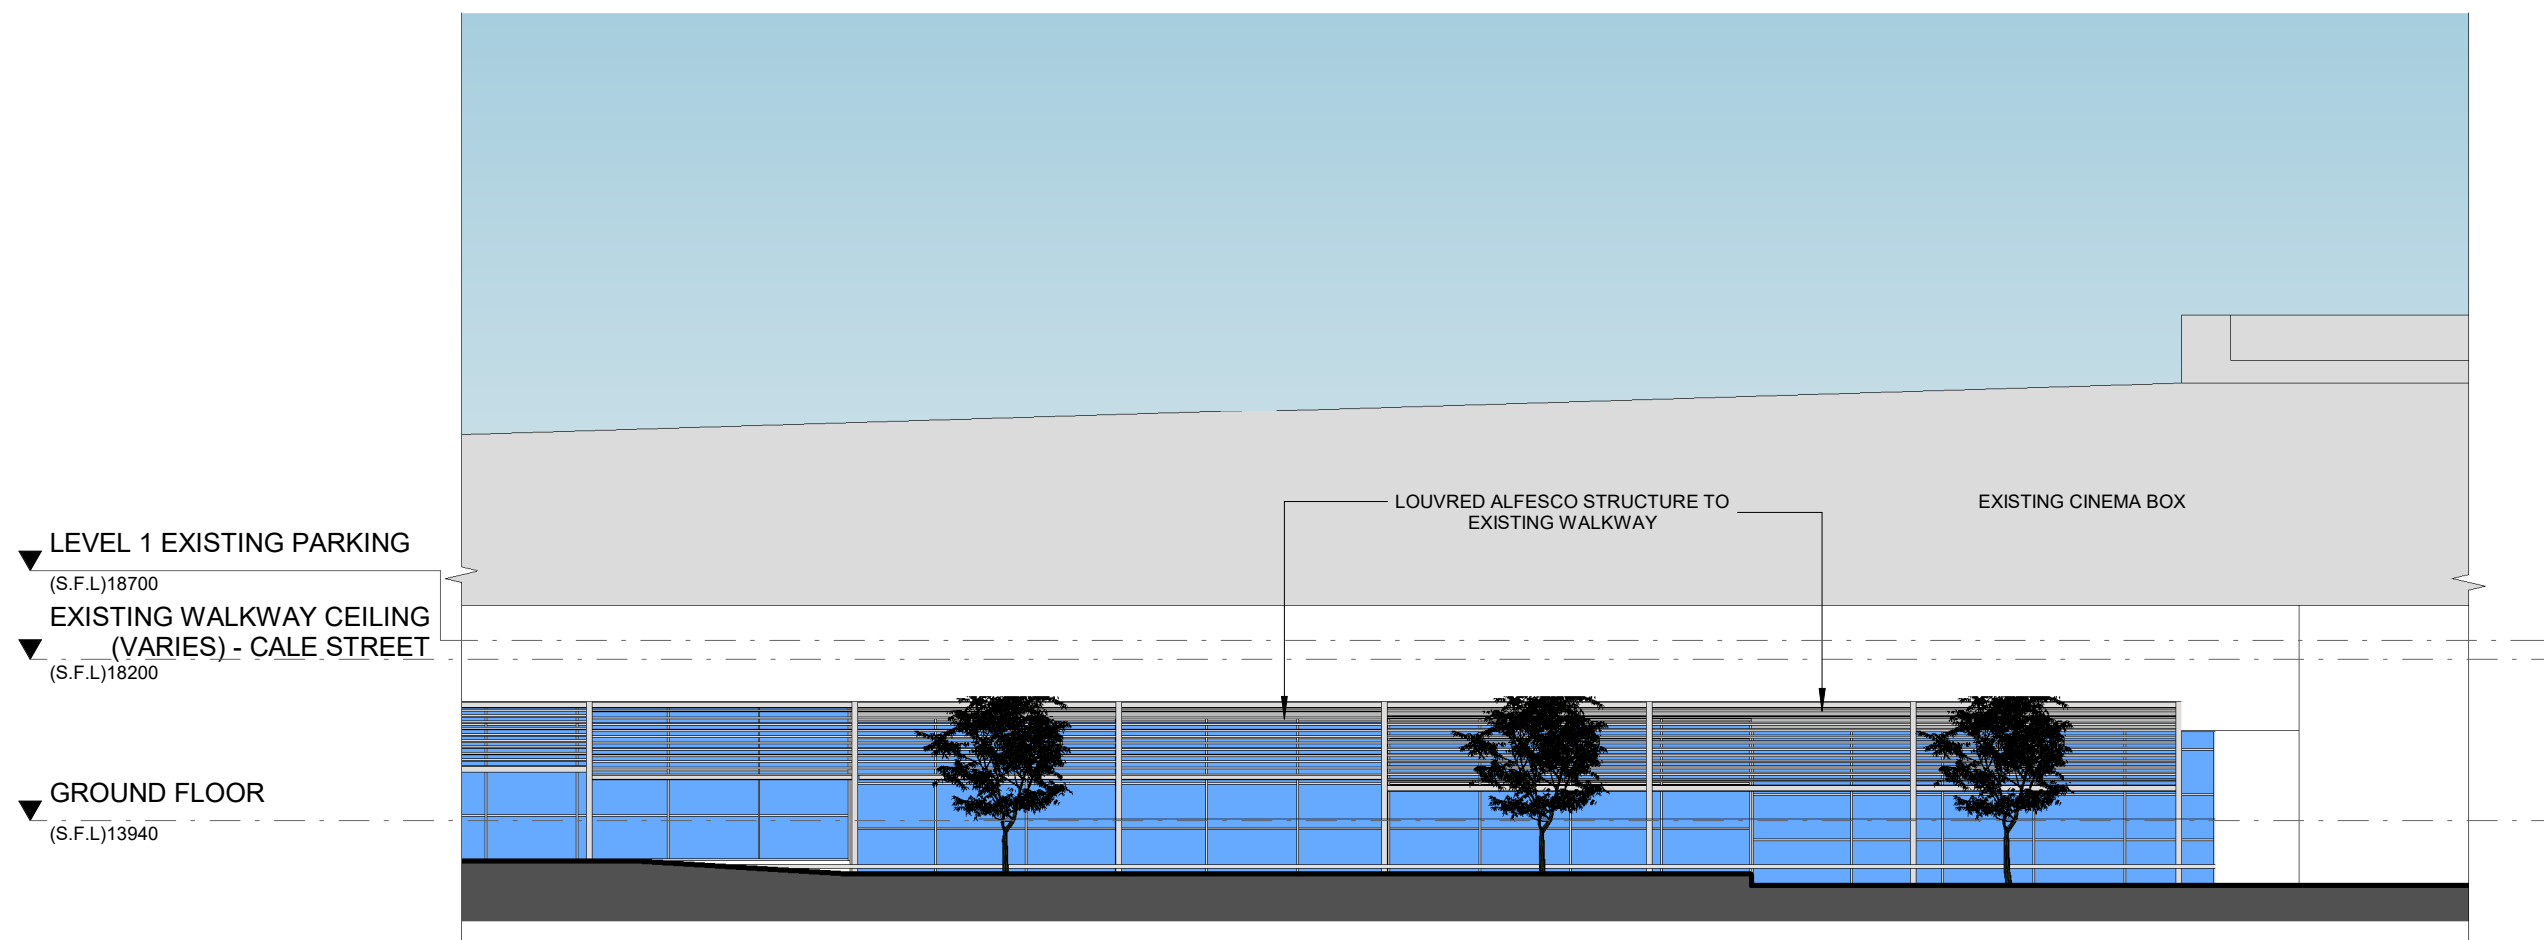


CALE STR CNR - WEST ELEVATION - PART 1 OF 2


KEY PLAN

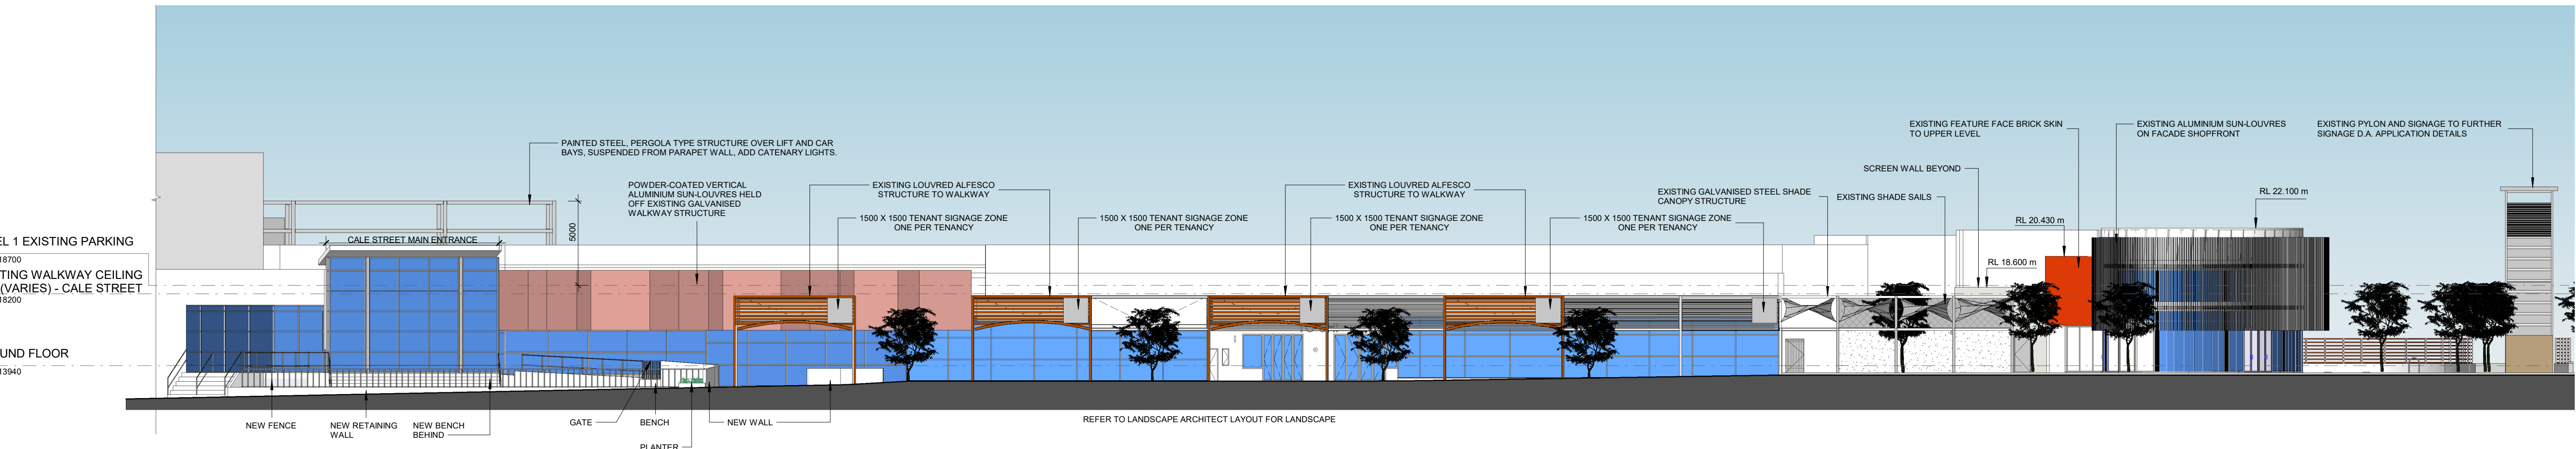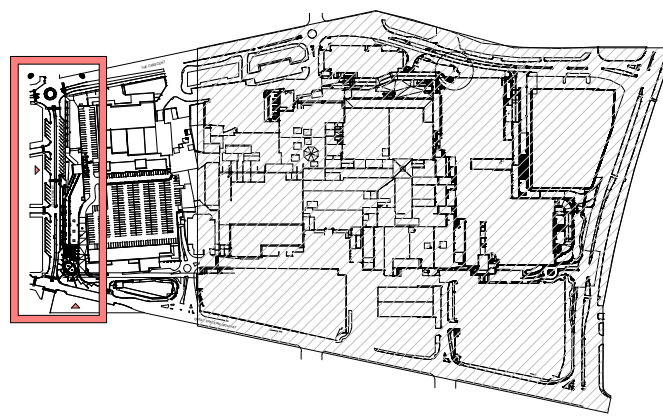

1 CALE STR CNR - WEST ELEVATION - PART 2 OF 2
1 : 200

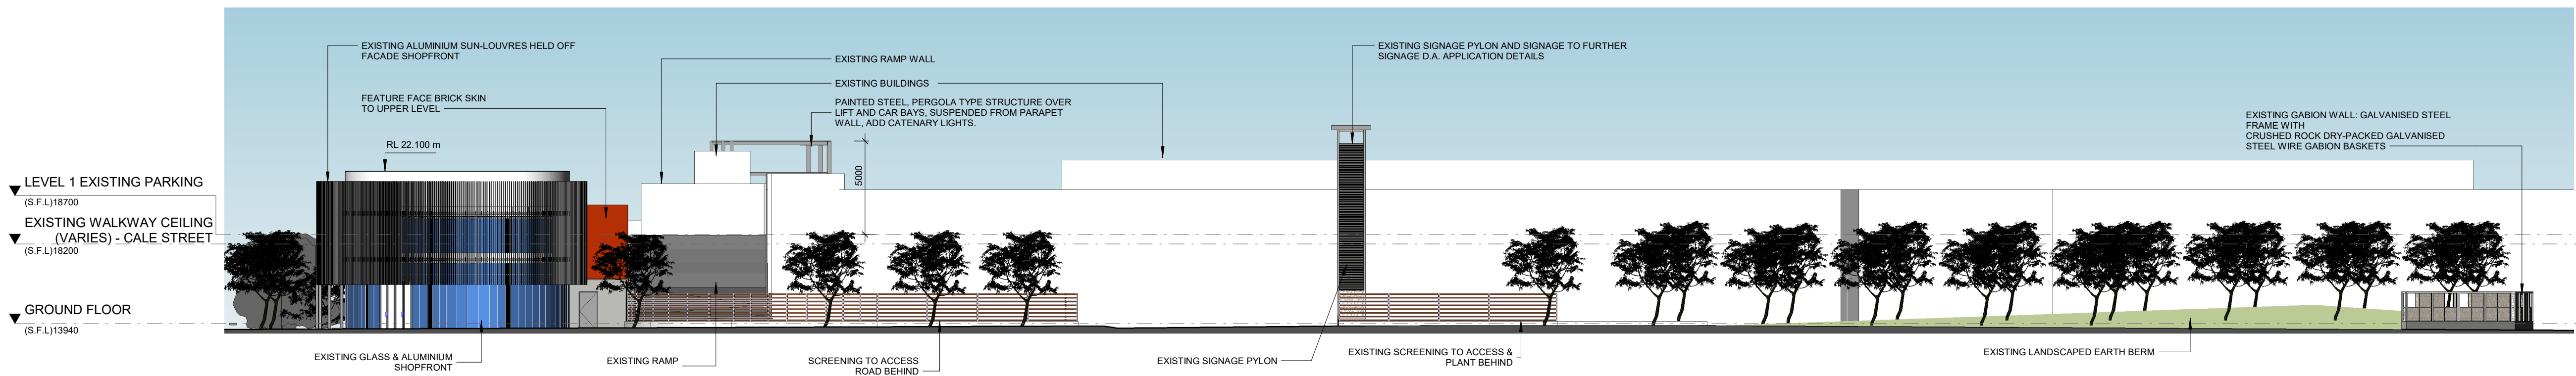

2 CALE STR CNR - SOUTH ELEVATION
1 : 200

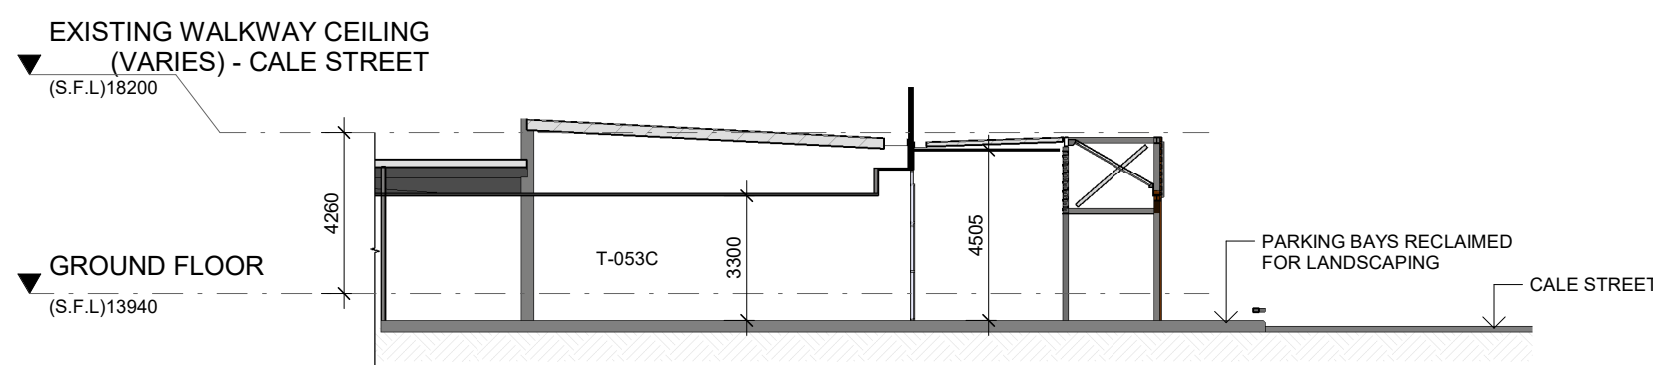

3 Section 1
1 : 200



Project
MIDLAND GATE SHOPPING CENTRE - CALE STREET IMPROVEMENTS
274 GREAT EASTERN HIGHWAY
MIDLAND WA 6056
Project Number
MG-25-005

Status
Date Plotted 26-05-2026 22:18:24
Date Issued
Scale 1 : 200 @A1
Drawing Title
ELEVATIONS & SECTIONS


Drawing Number
A112
Revision

create works
Create Works Pty. Ltd.
ABN 6665555667
Andre Jones
andre.jones@createworks.au


KEY PLAN

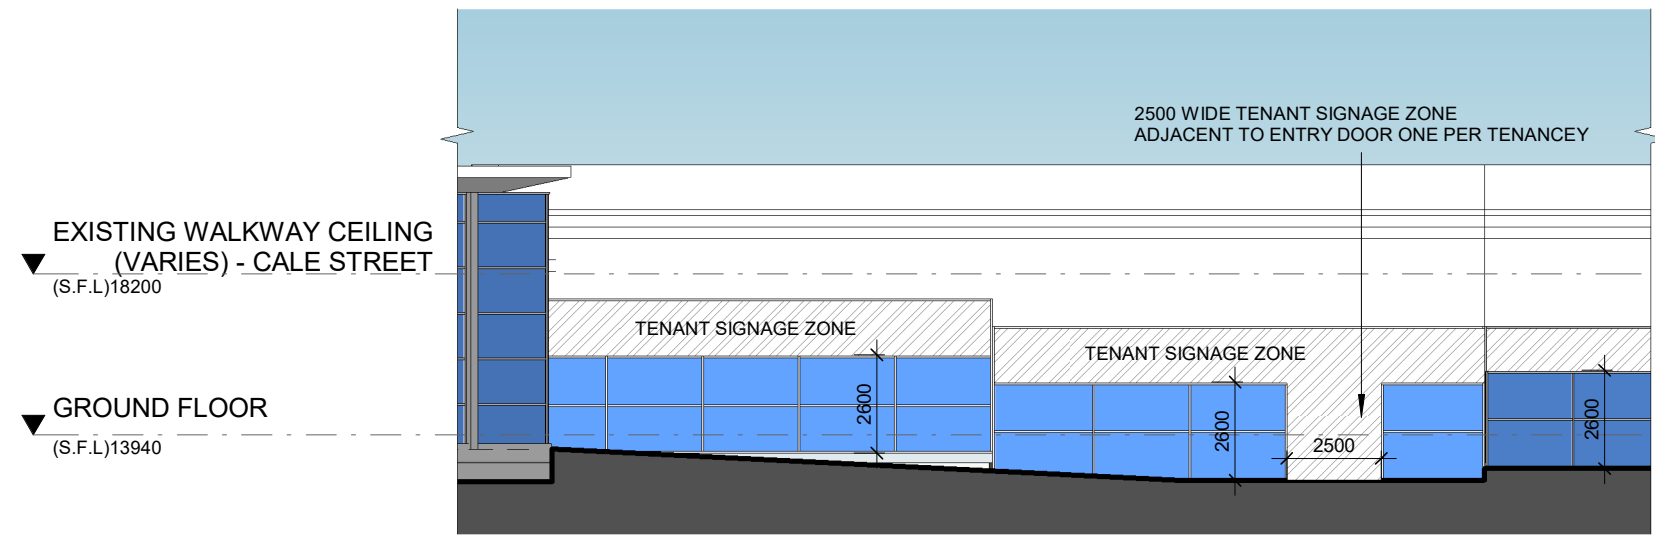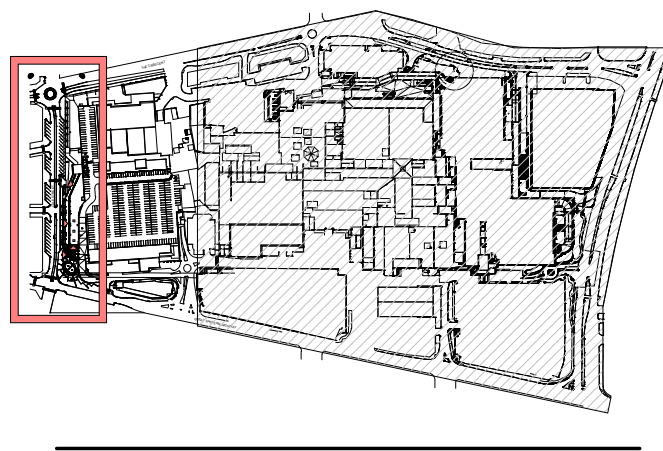


1 FACADE ELEVATION-1 - INDICATIVE TENANT SIGNAGE ZONE
1 : 200

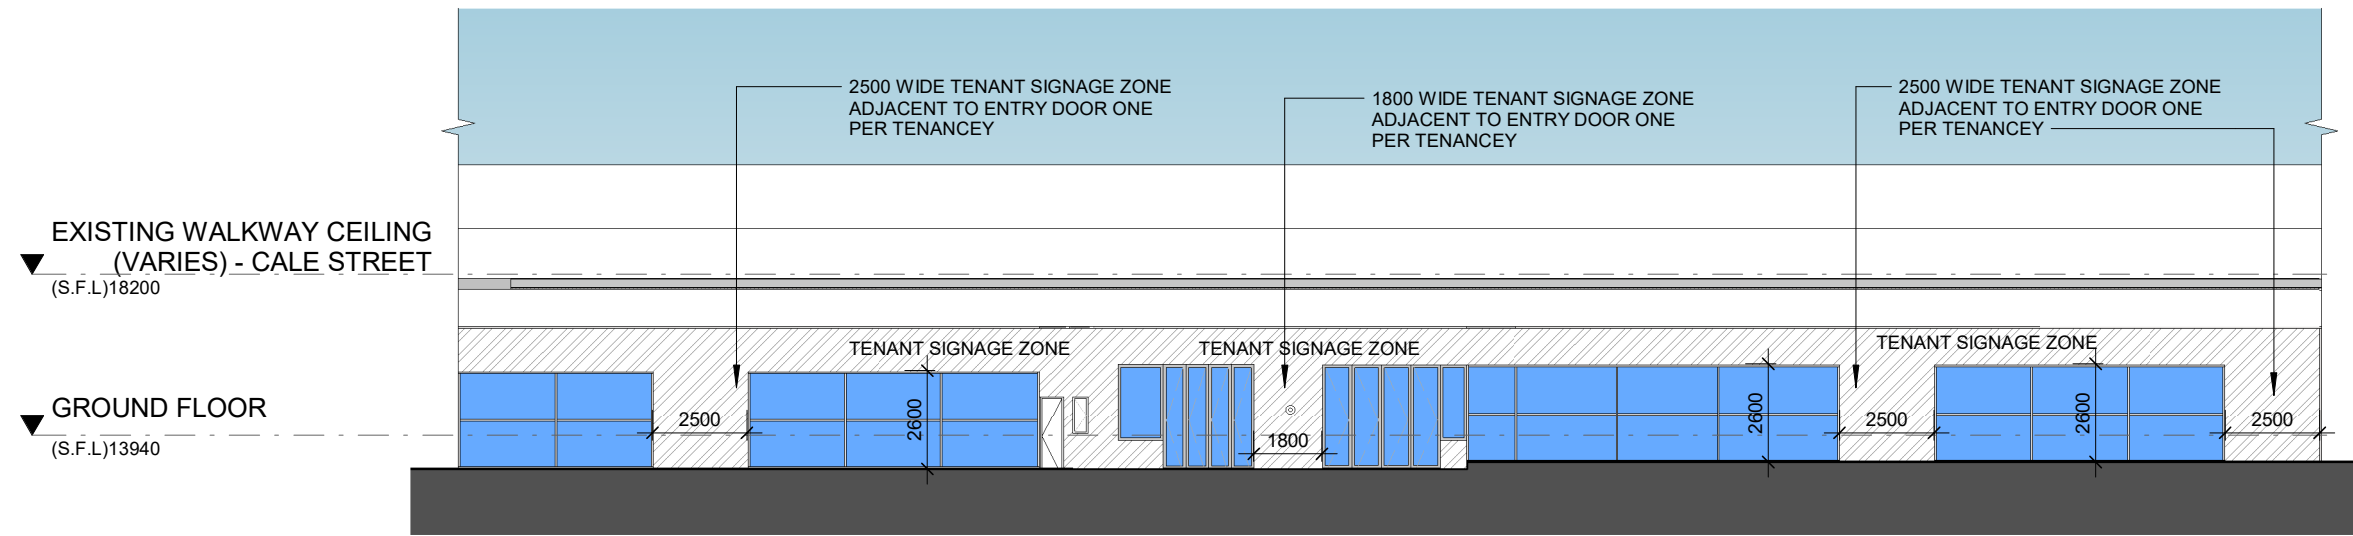

2 FACADE ELEVATION-2 - INDICATIVE TENANT SIGNAGE ZONE
1 : 200

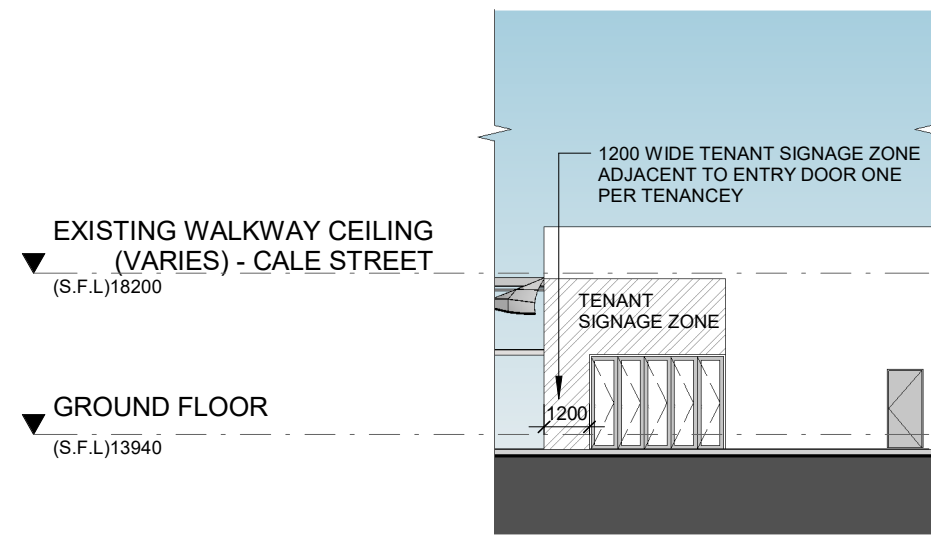

3 FACADE ELEVATION-3 - INDICATIVE TENANT SIGNAGE ZONE
1 : 200

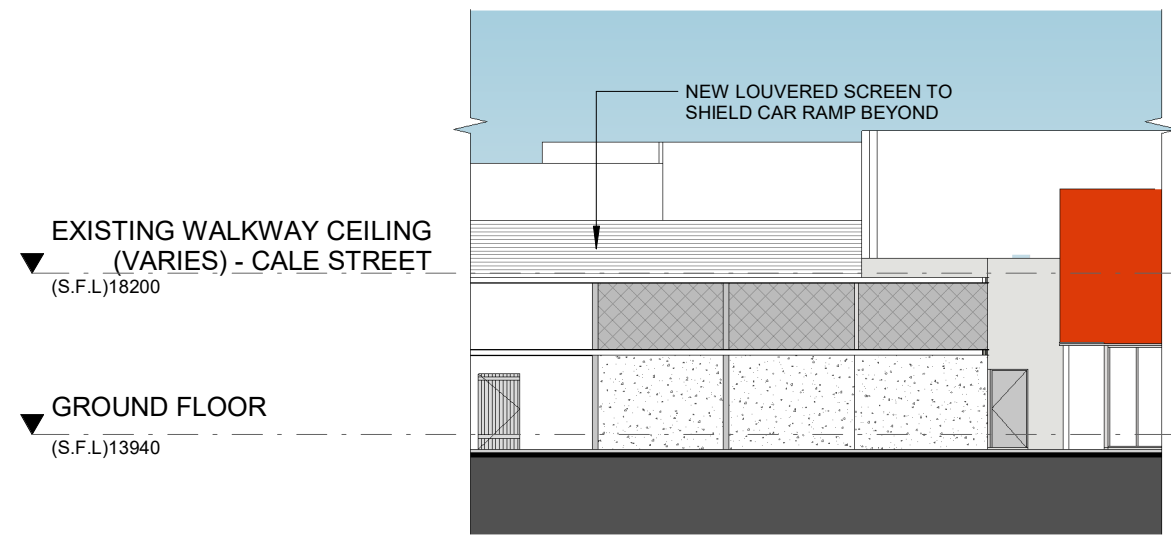

4 FACADE ELEVATION-4
1 : 200

Project

**MIDLAND GATE
SHOPPING CENTRE -
CALE STREET
IMPROVEMENTS**
274 GREAT EASTERN HIGHWAY
MIDLAND WA 6056
Project Number
MG-25-005

Status

Date Plotted 26-05-2026 22:18:25

Date Issued

Scale 1 : 200 @A1

0 10 20 40 60M

Drawing Title

**FACADE ELEVATIONS AND
SIGNAGE STRATEGY**

Drawing Number

A113

Revision

**create
works**

Create Works Pty. Ltd.
ABN 6665555667
Andre Jones
andre.jones@createnetworks.au