






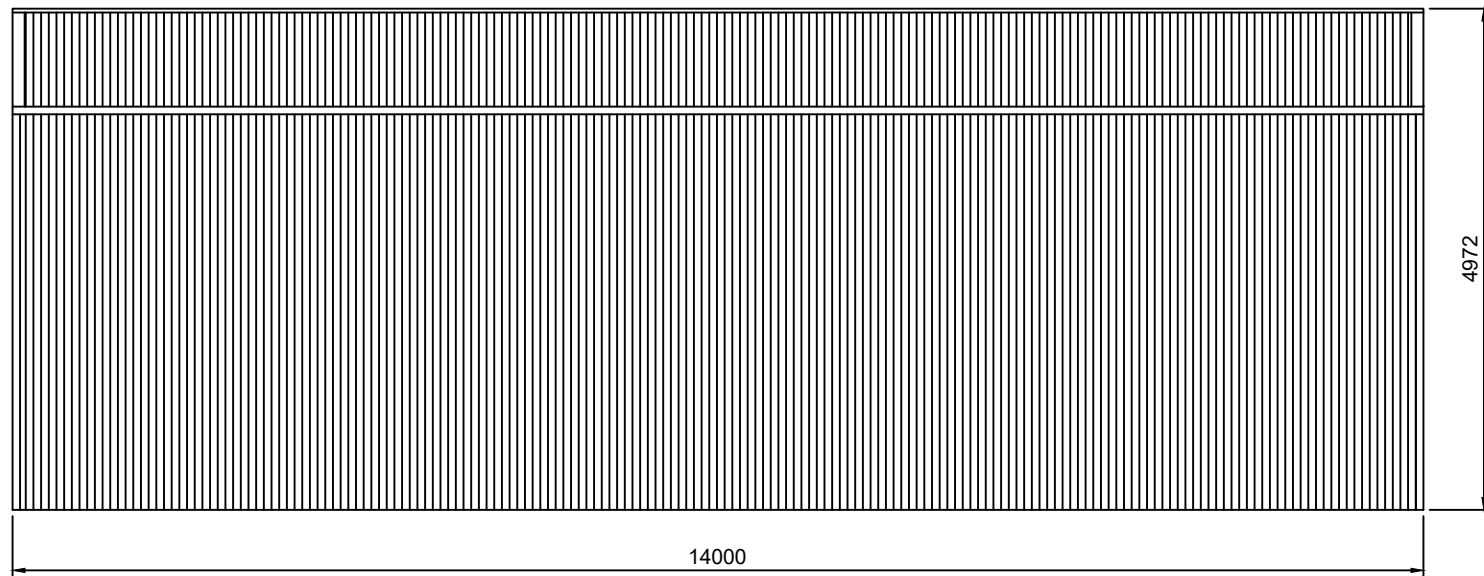


2 LEFT ELEVATION
2 SCALE: 1:75

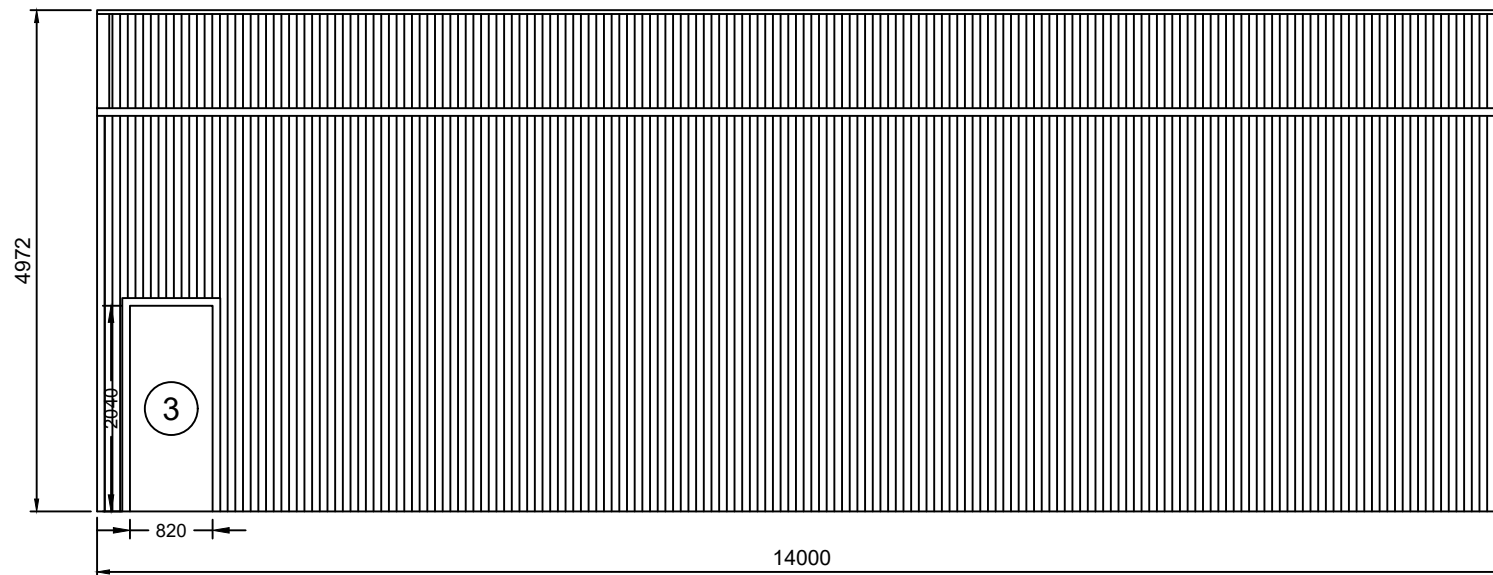

1 RIGHT ELEVATION
2 SCALE: 1:75

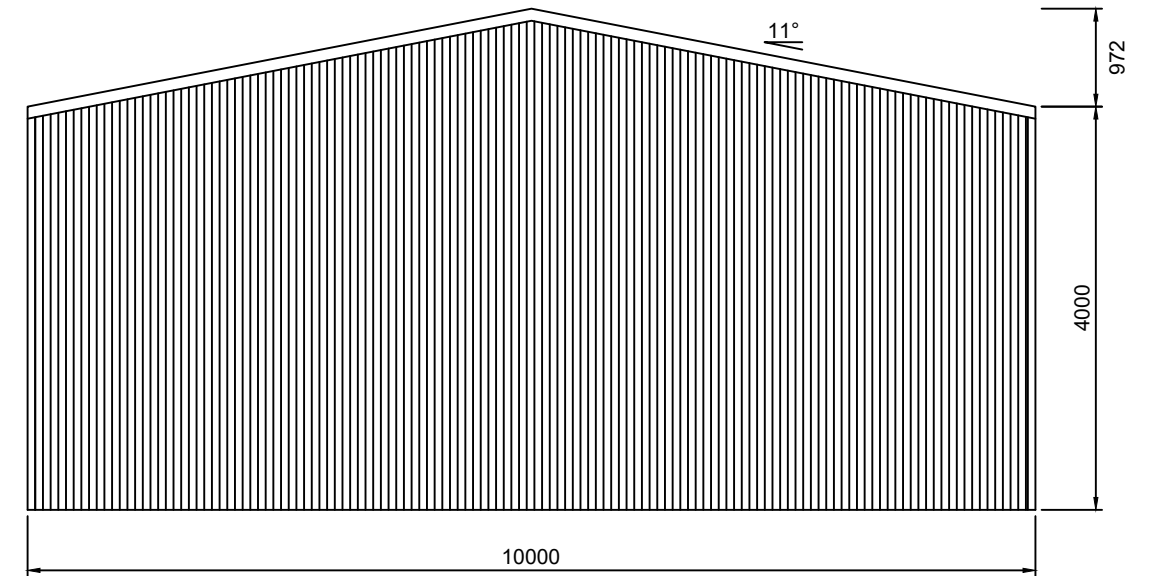


3 REAR ELEVATION
2 SCALE: 1:75

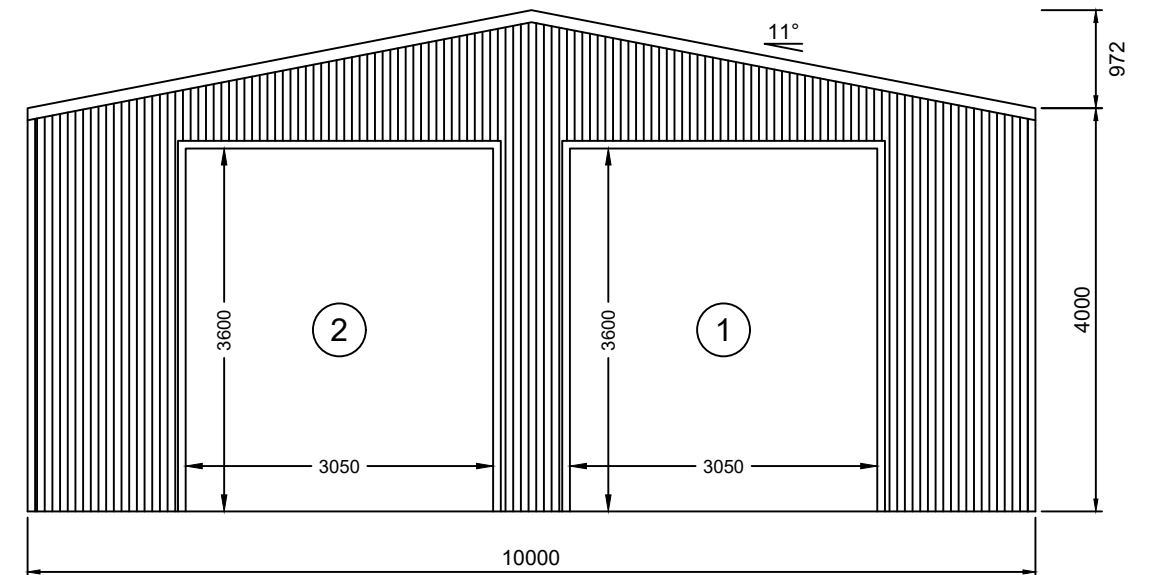

ROLLER DOORS SUPPLIED BY
OTHERS

4 FRONT ELEVATION
2 SCALE: 1:75

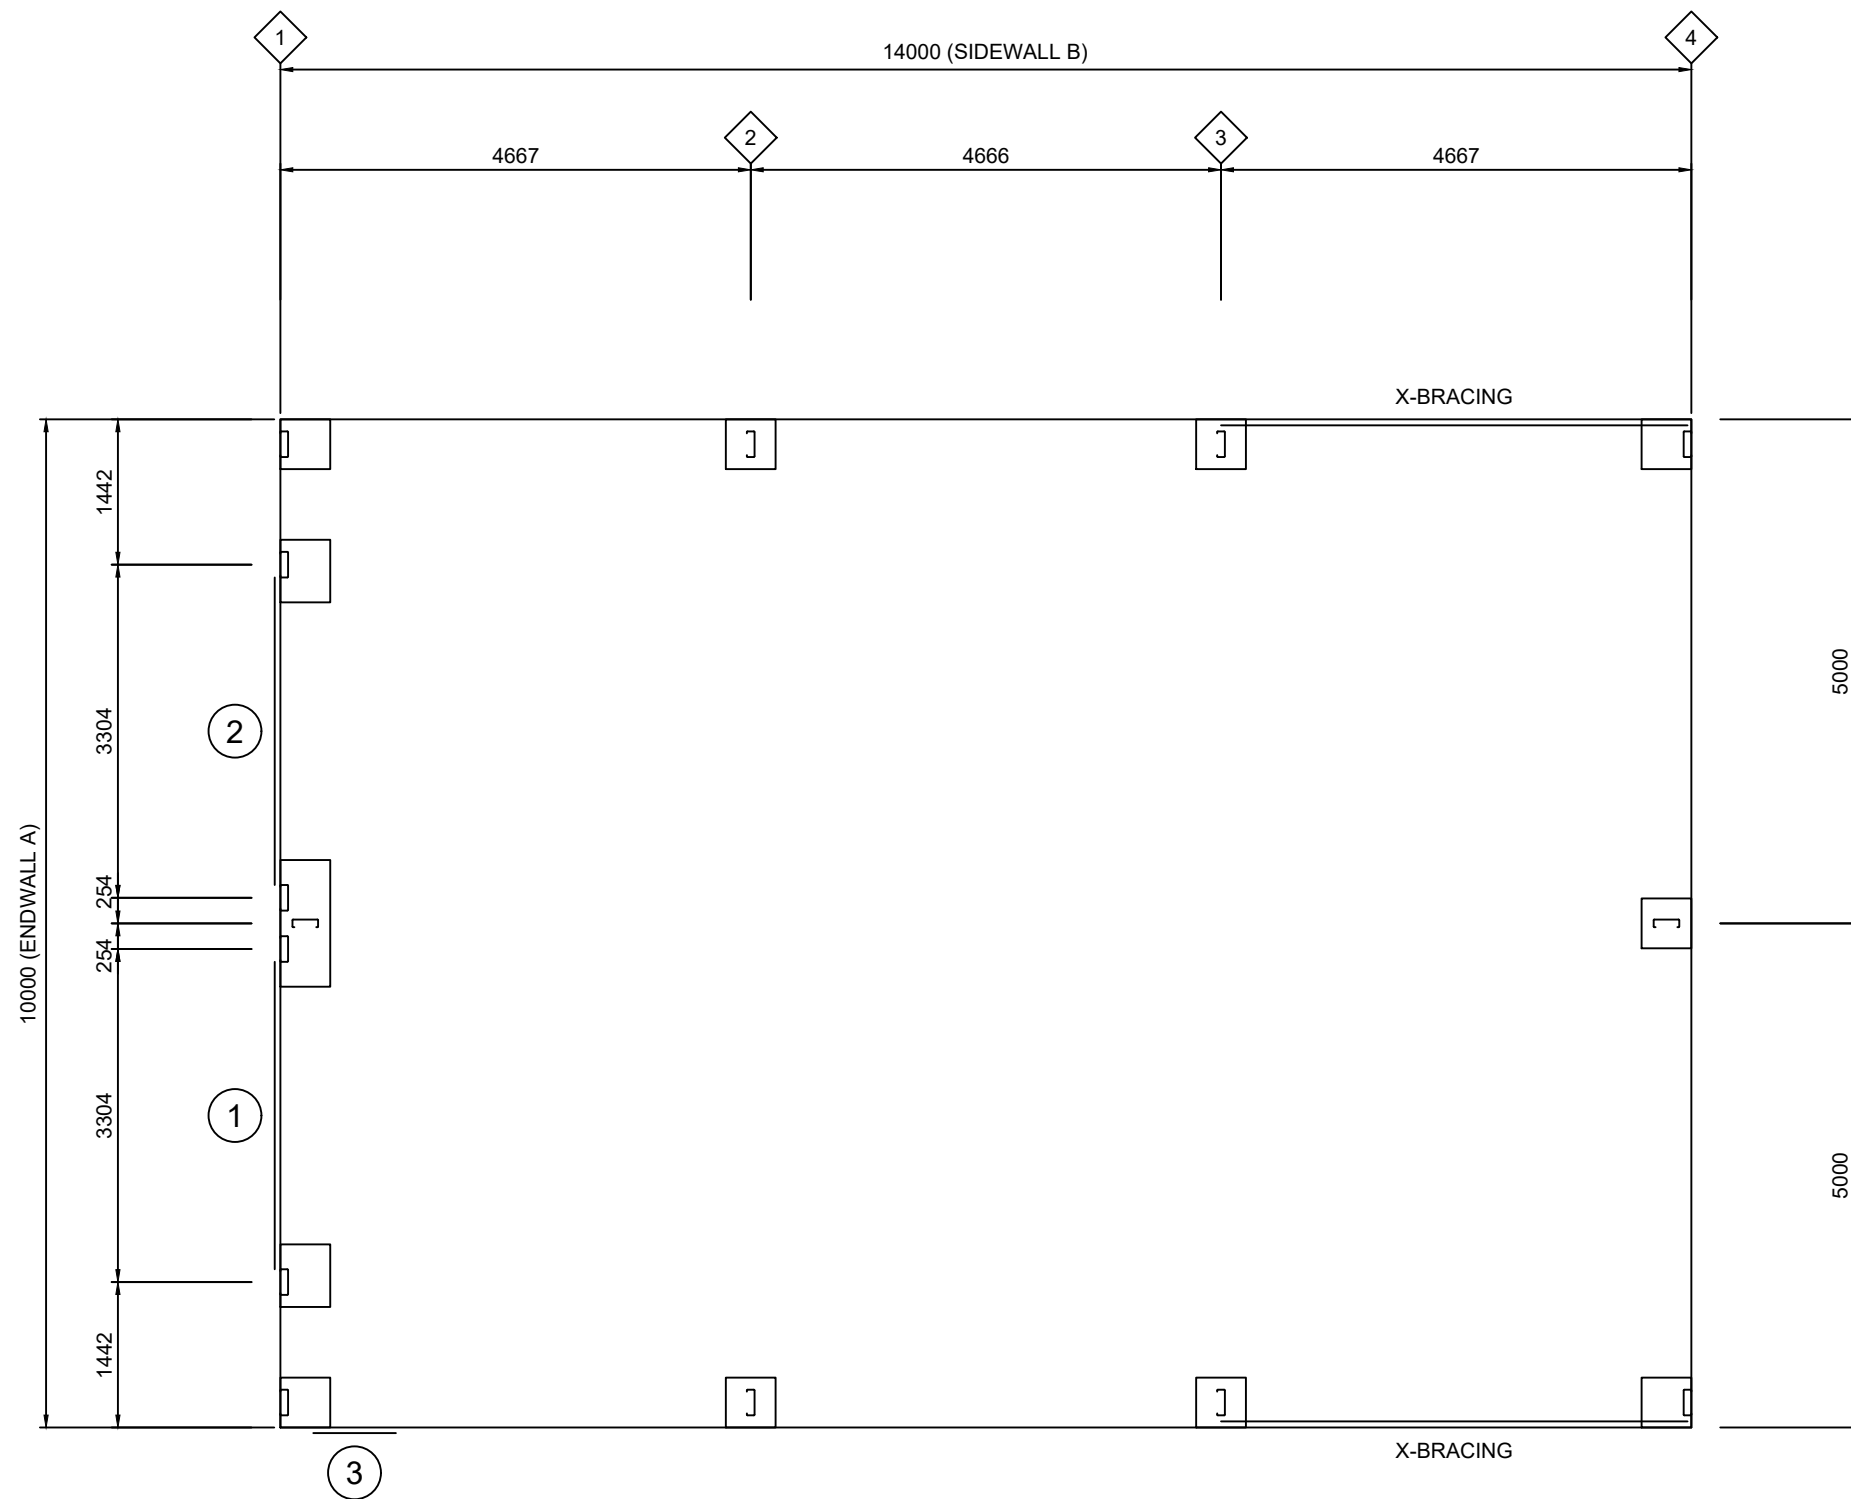

ROLLER DOORS SUPPLIED BY
OTHERS

1 4 FLOOR PLAN

SCALE: 1:75