


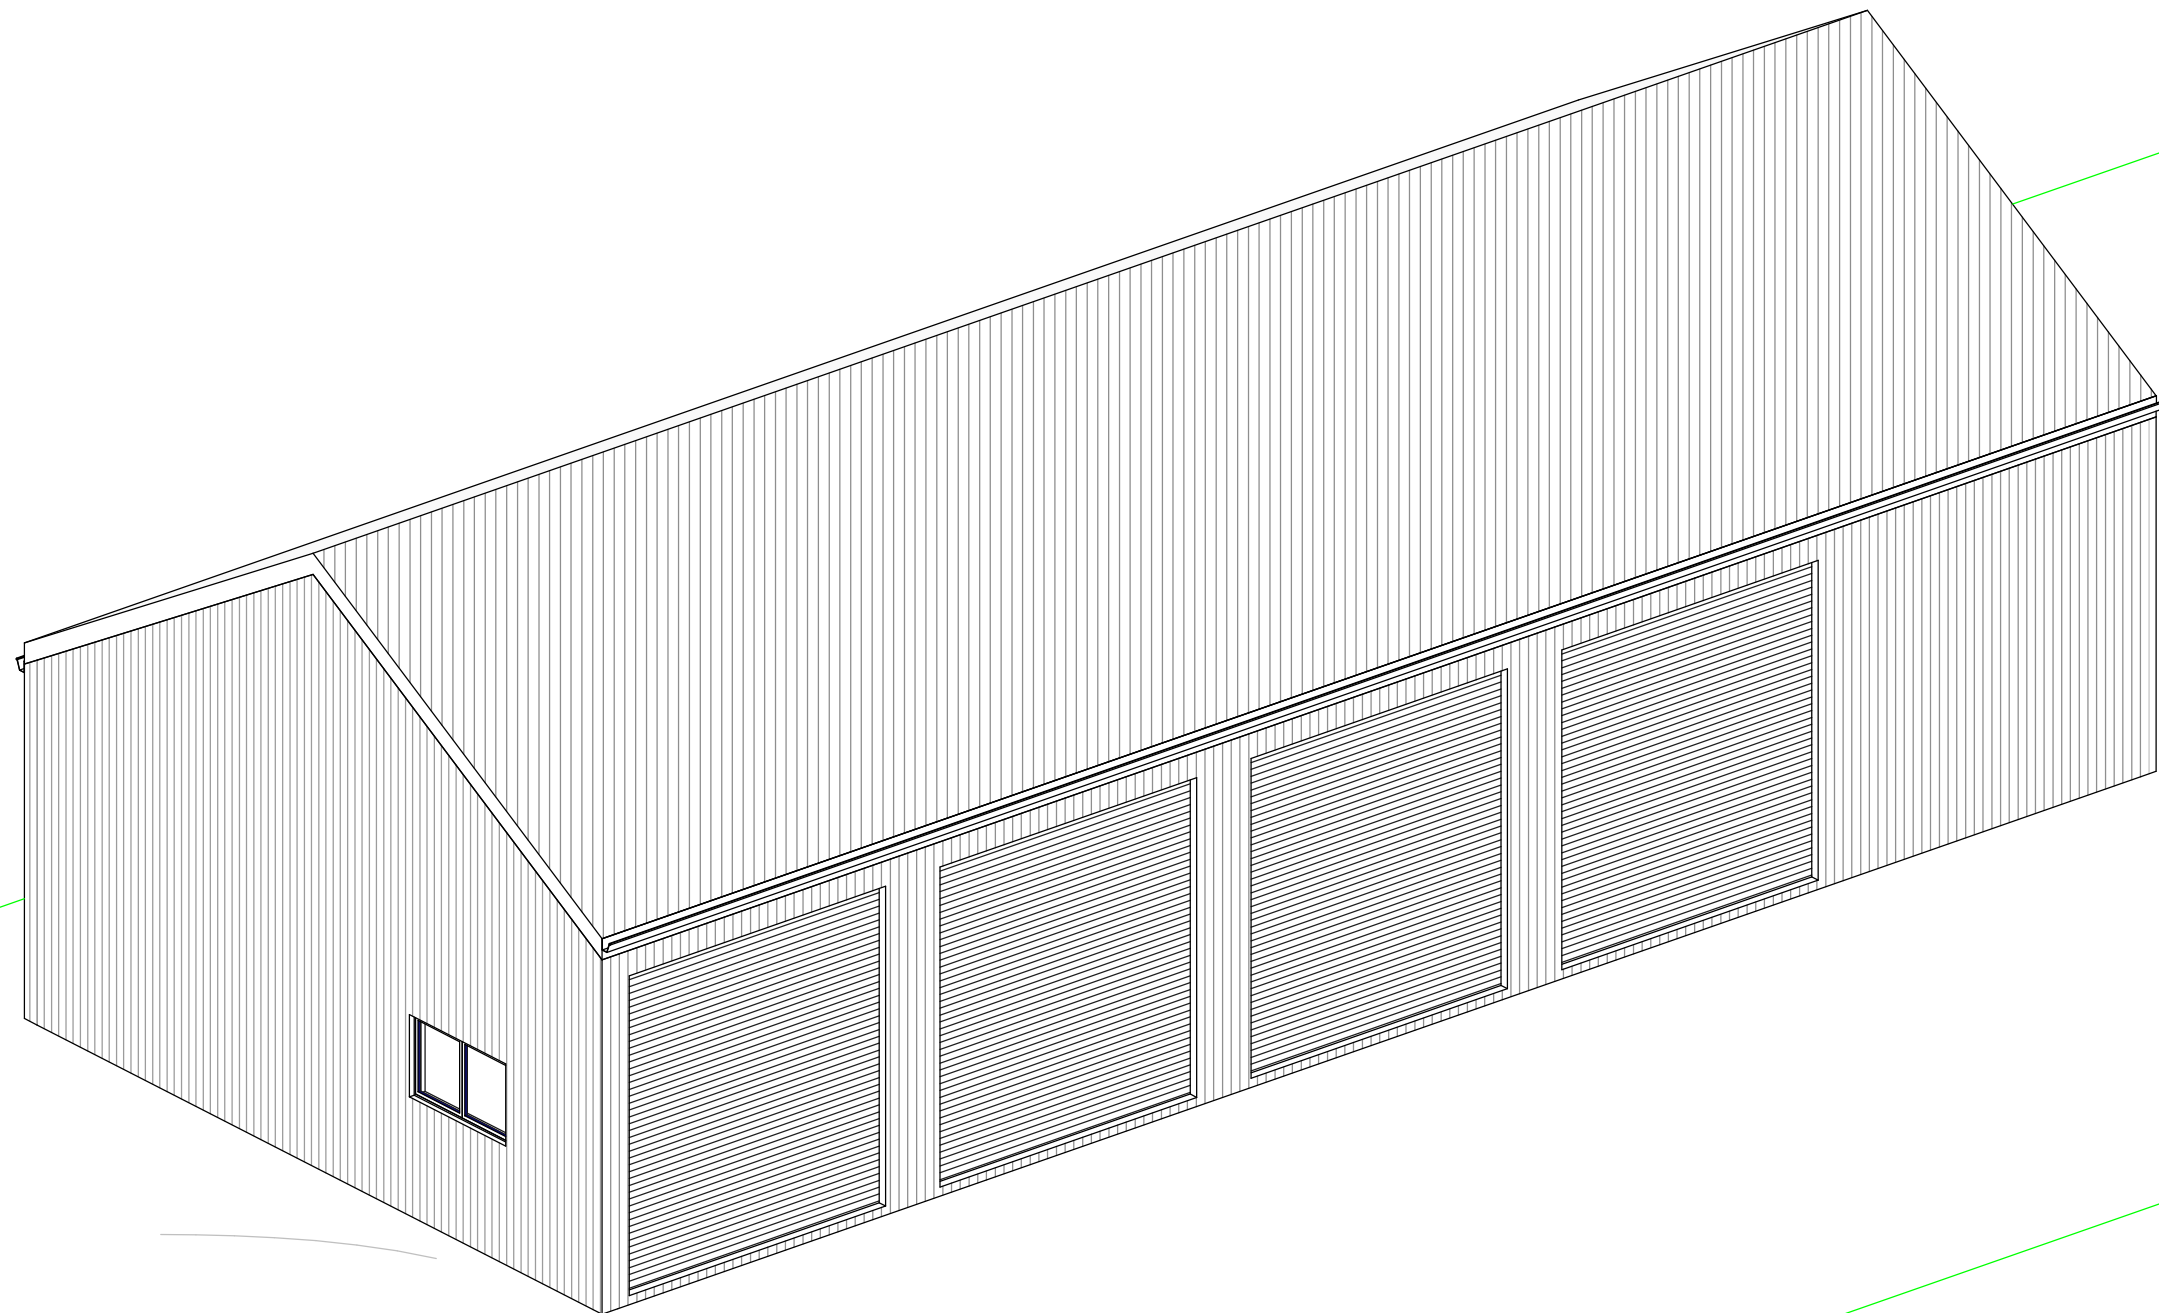

Revision Schedule

Revision Date

01 08/02/2026

34 Niabell, Caversham WA 6055

Stage: **PLANNING APPROVAL**

Drawing Schedule



01	COVER PAGE
02	ARCHITECTURAL SPECIFICATION
03	SITE PLAN
04	FLOOR PLAN
05	01 ELEVATIONS
06	02 ELEVATIONS
07	SECTION VIEW

PROPOSED SHED

BEN ACKLEY

DRAFTINGPLANS

Mob 0405 183 552
www.draftingplans.com.au
jonathon@draftingplans.com.au

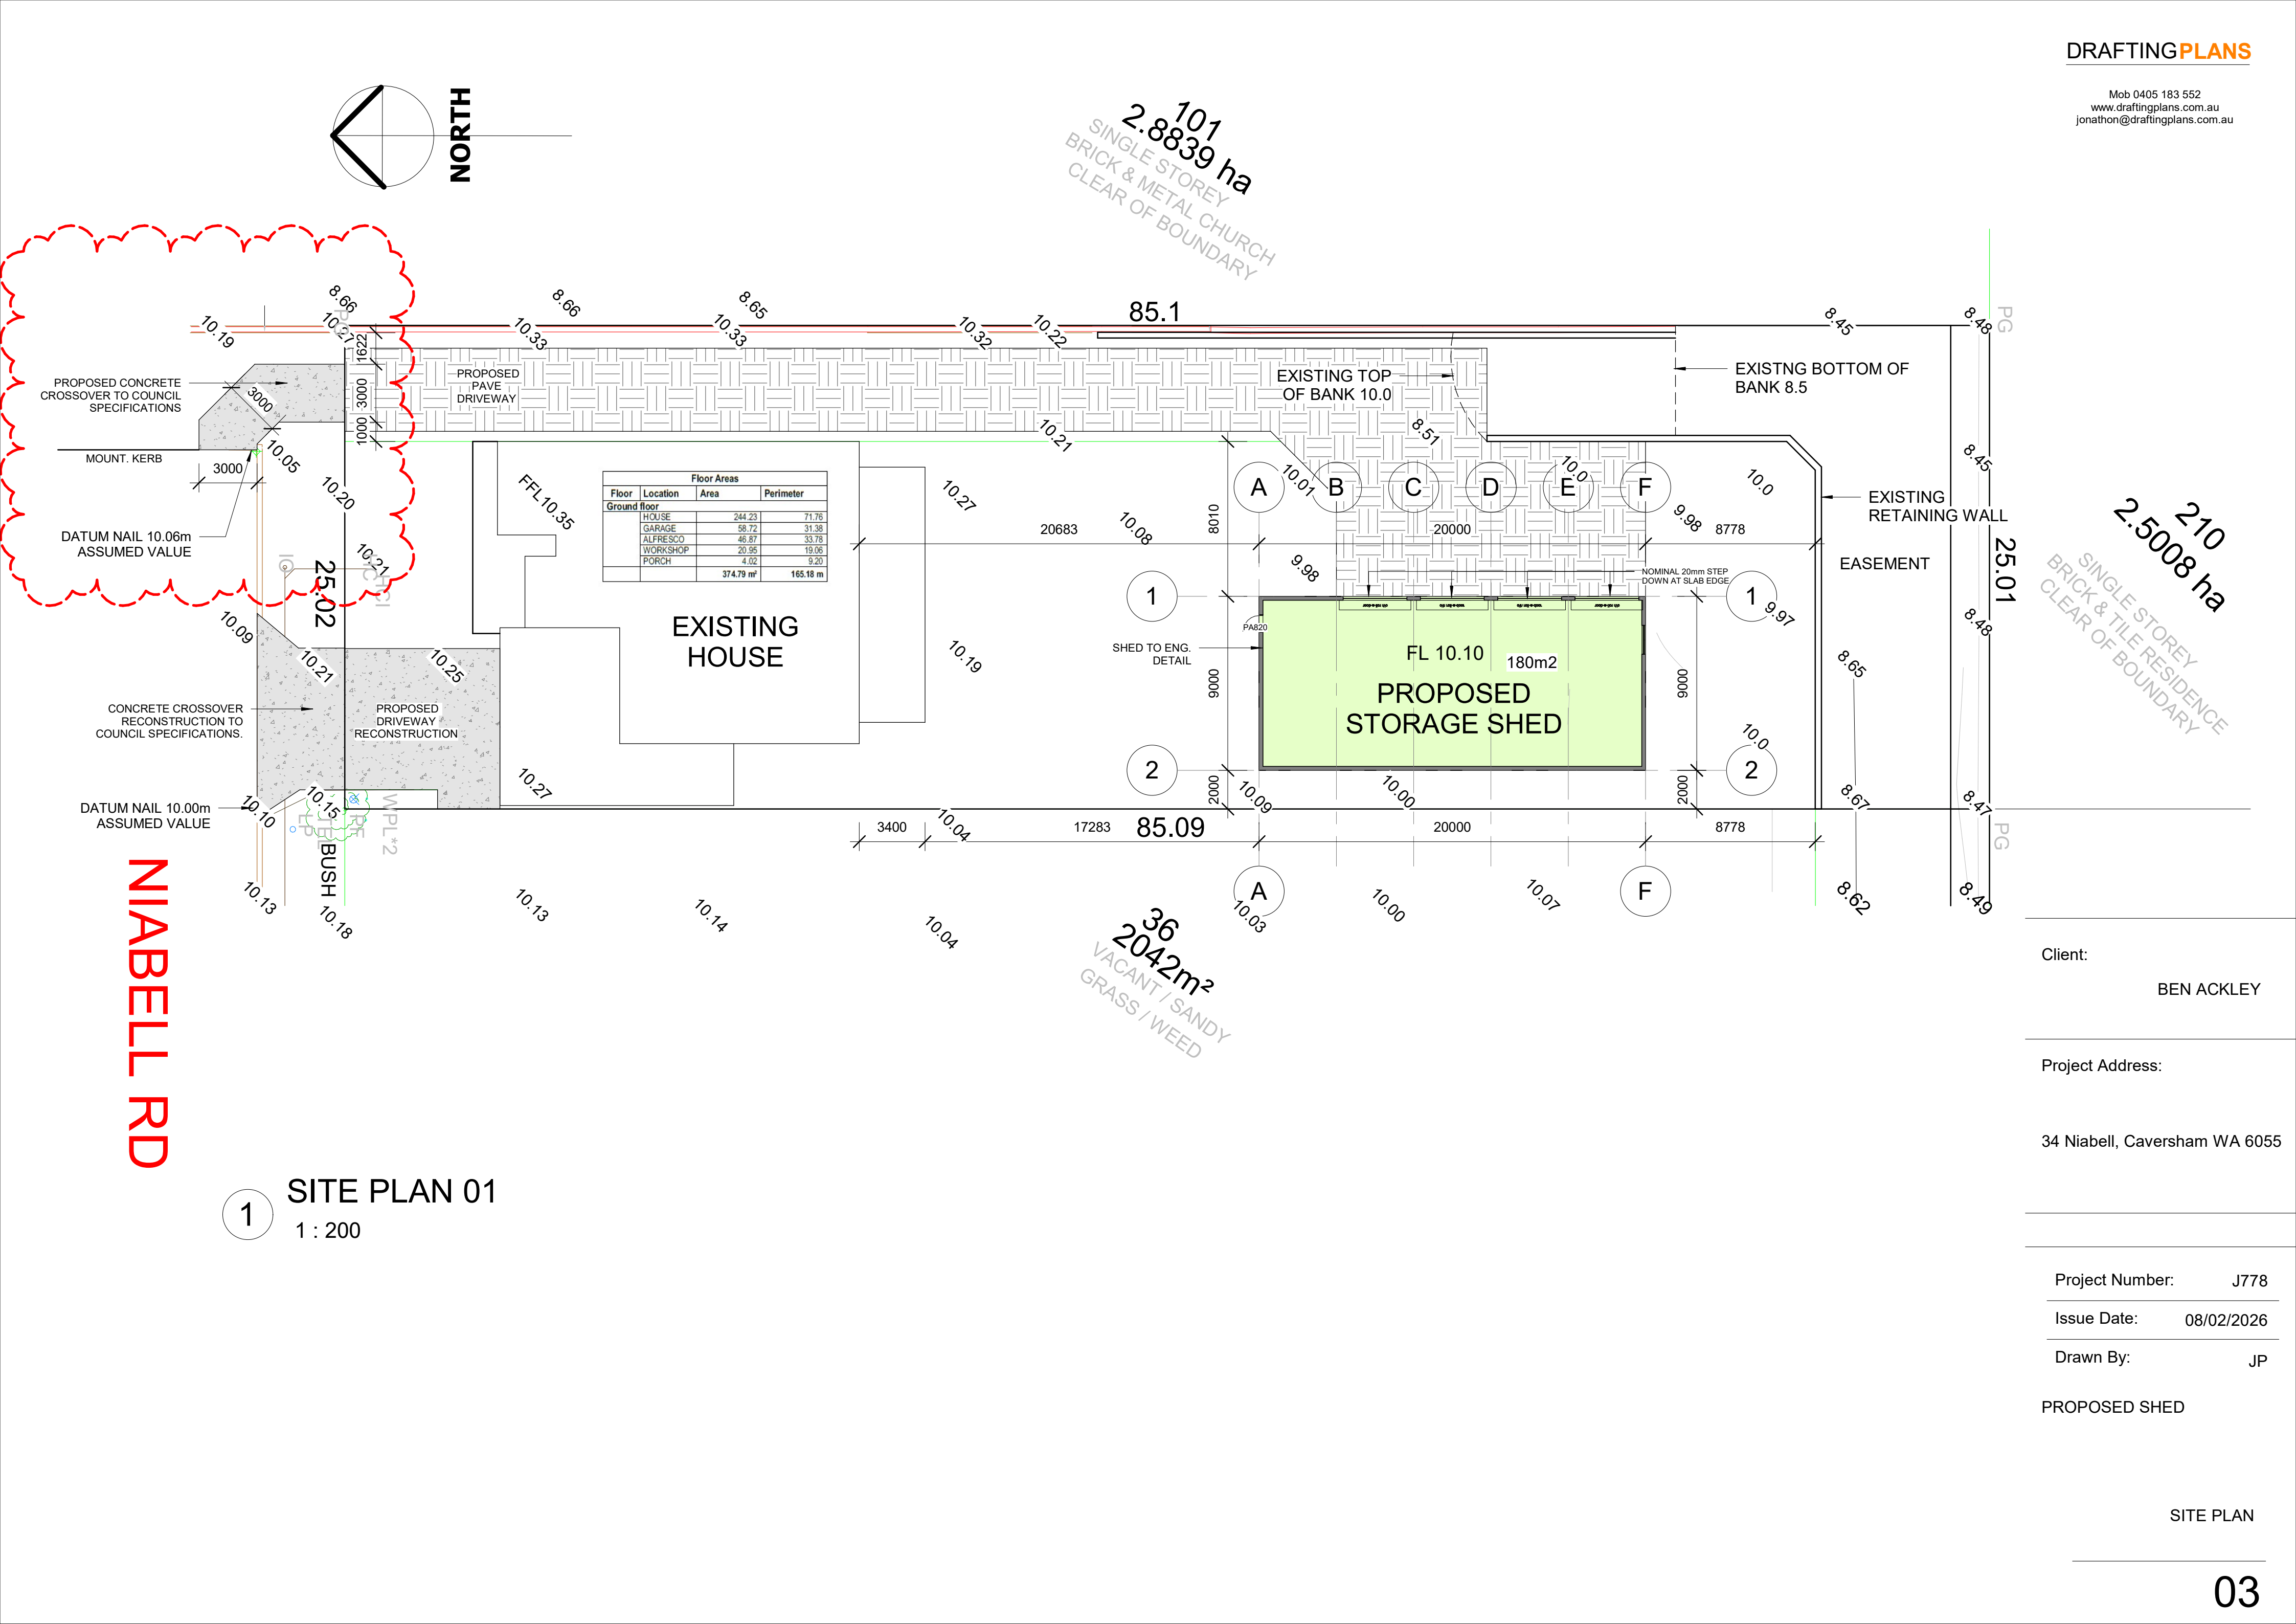
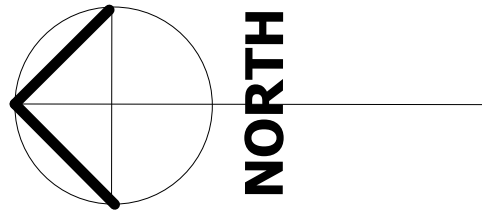


Client:
BEN ACKLEY

Project Address:
34 Niabell, Caversham WA 6055


Project Number: J778
Issue Date: 08/02/2026
Drawn By: JP

PROPOSED SHED

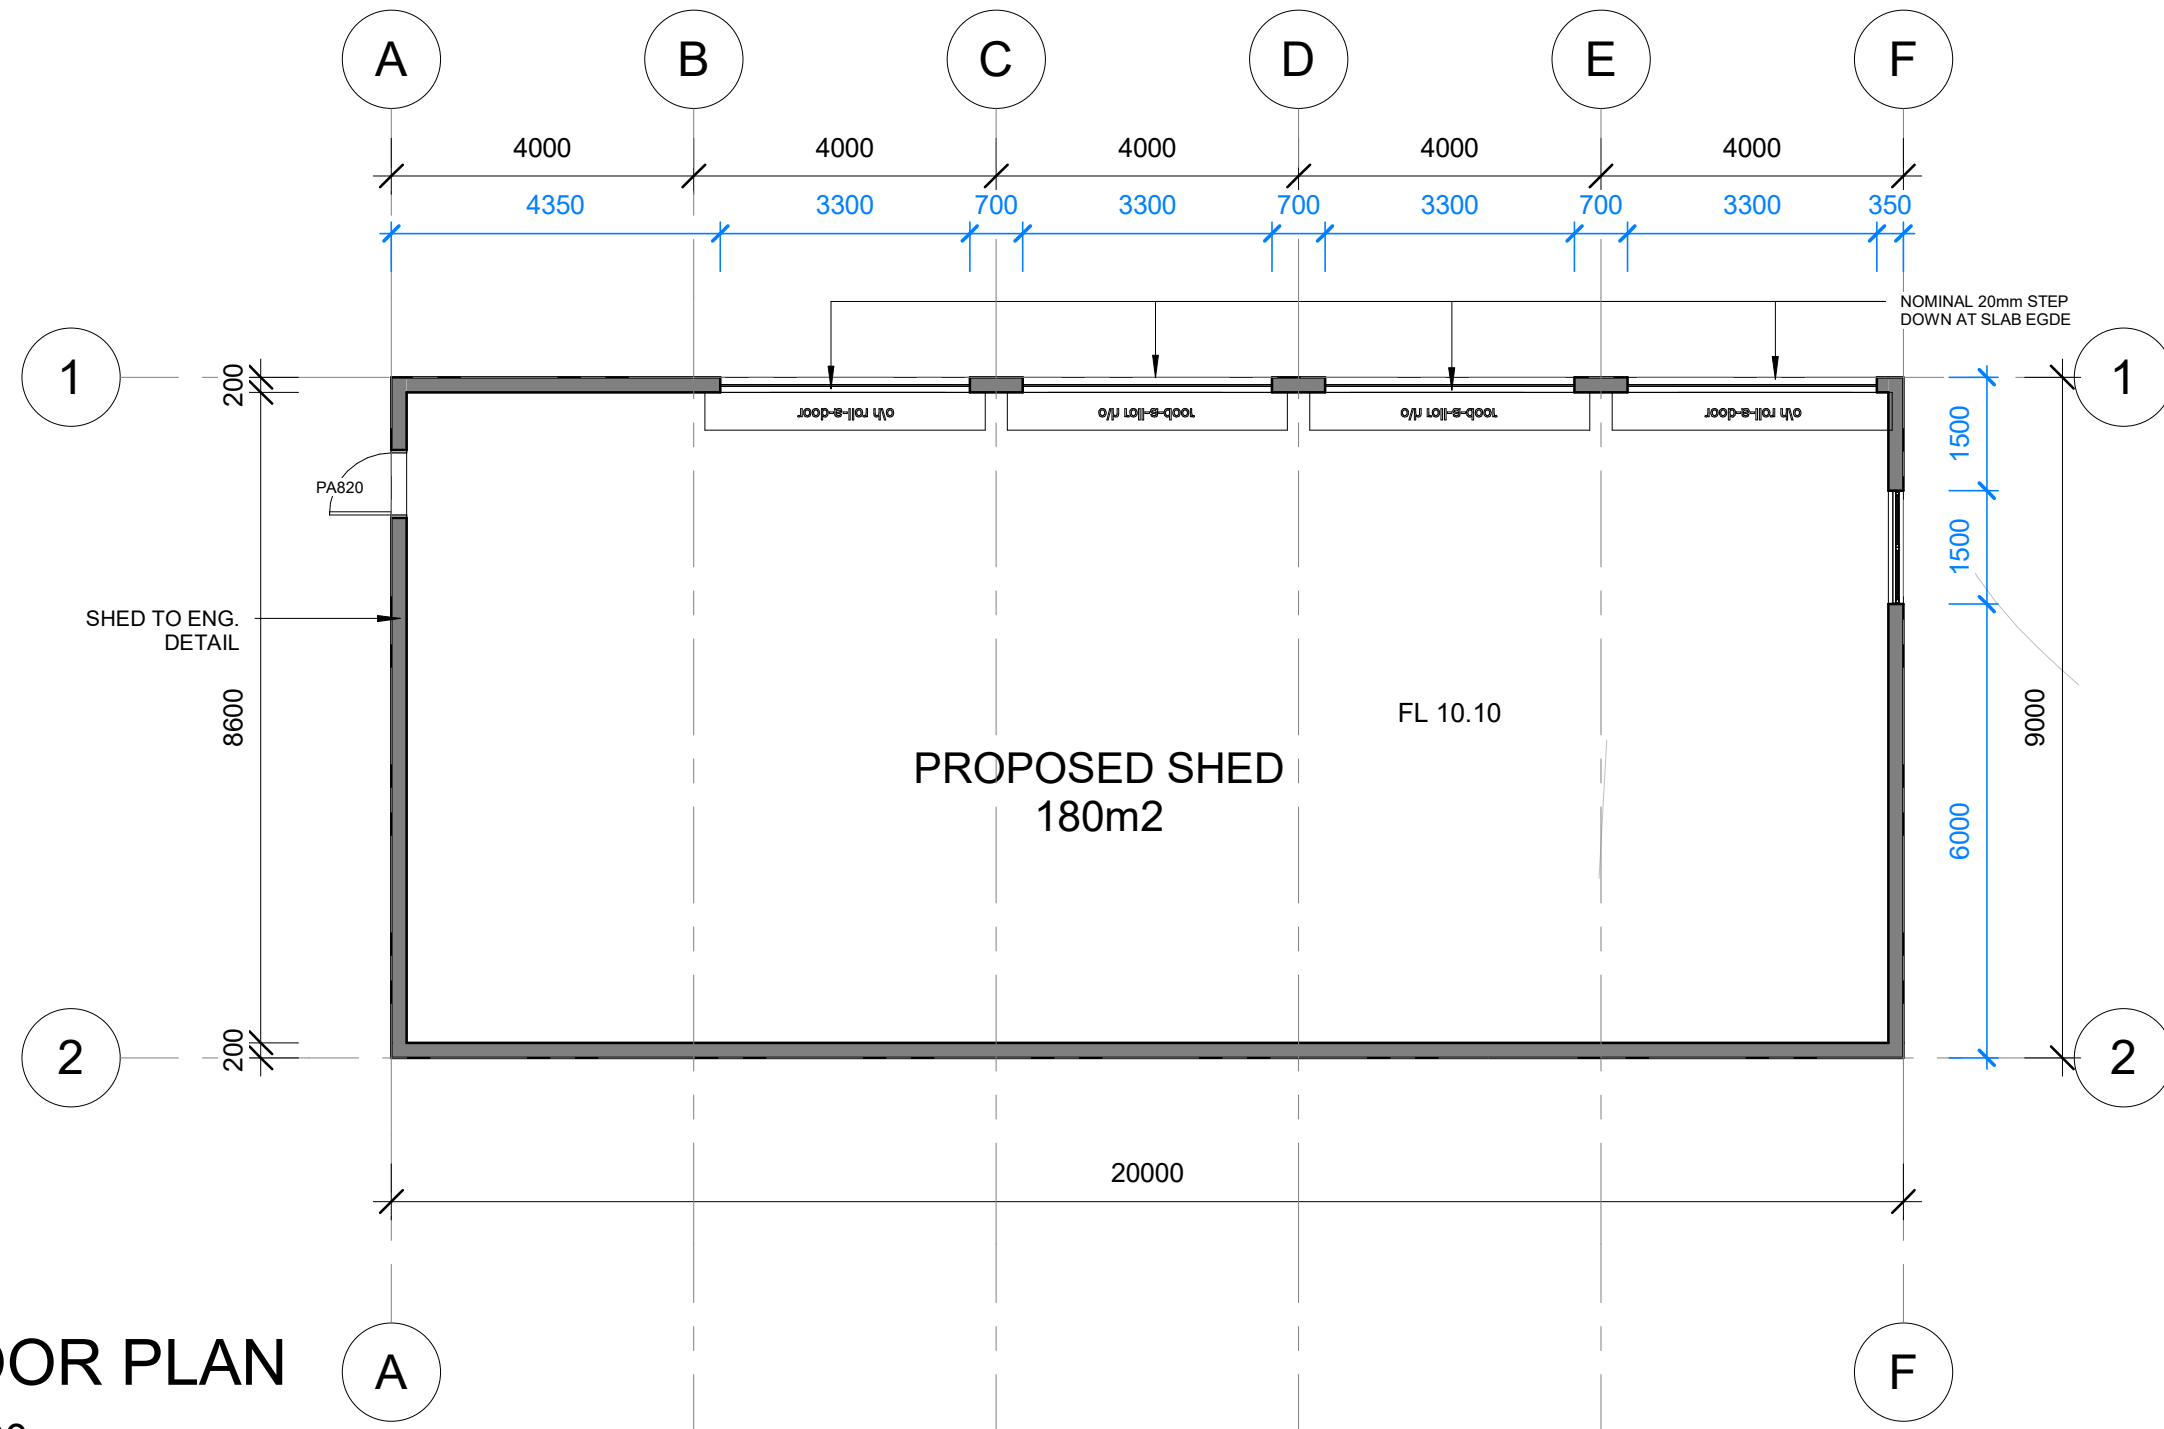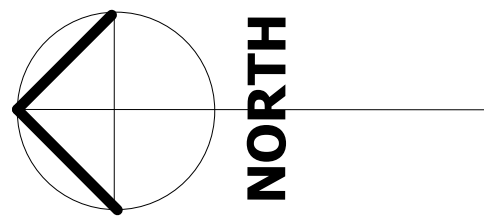


FLOOR PLAN


1 : 100

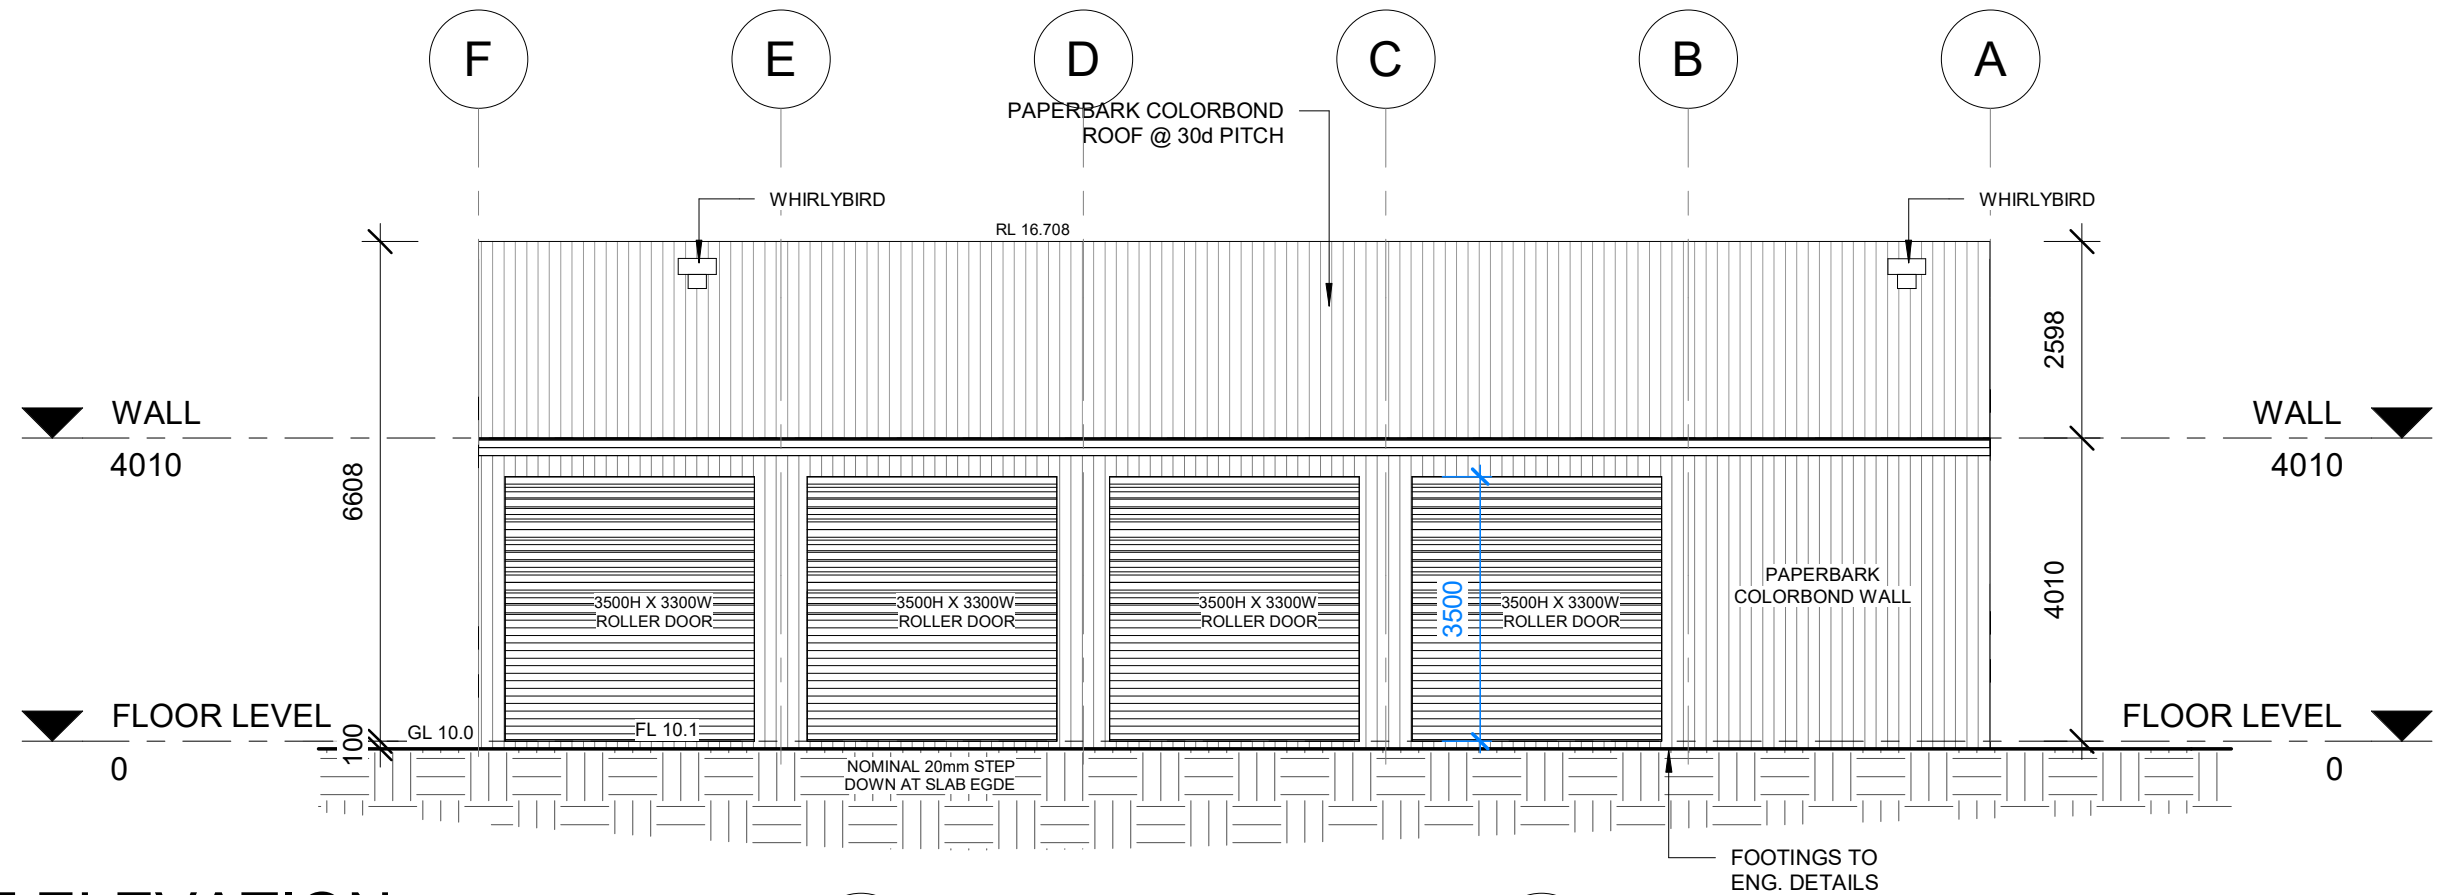


1 WEST ELEVATION
1 : 100

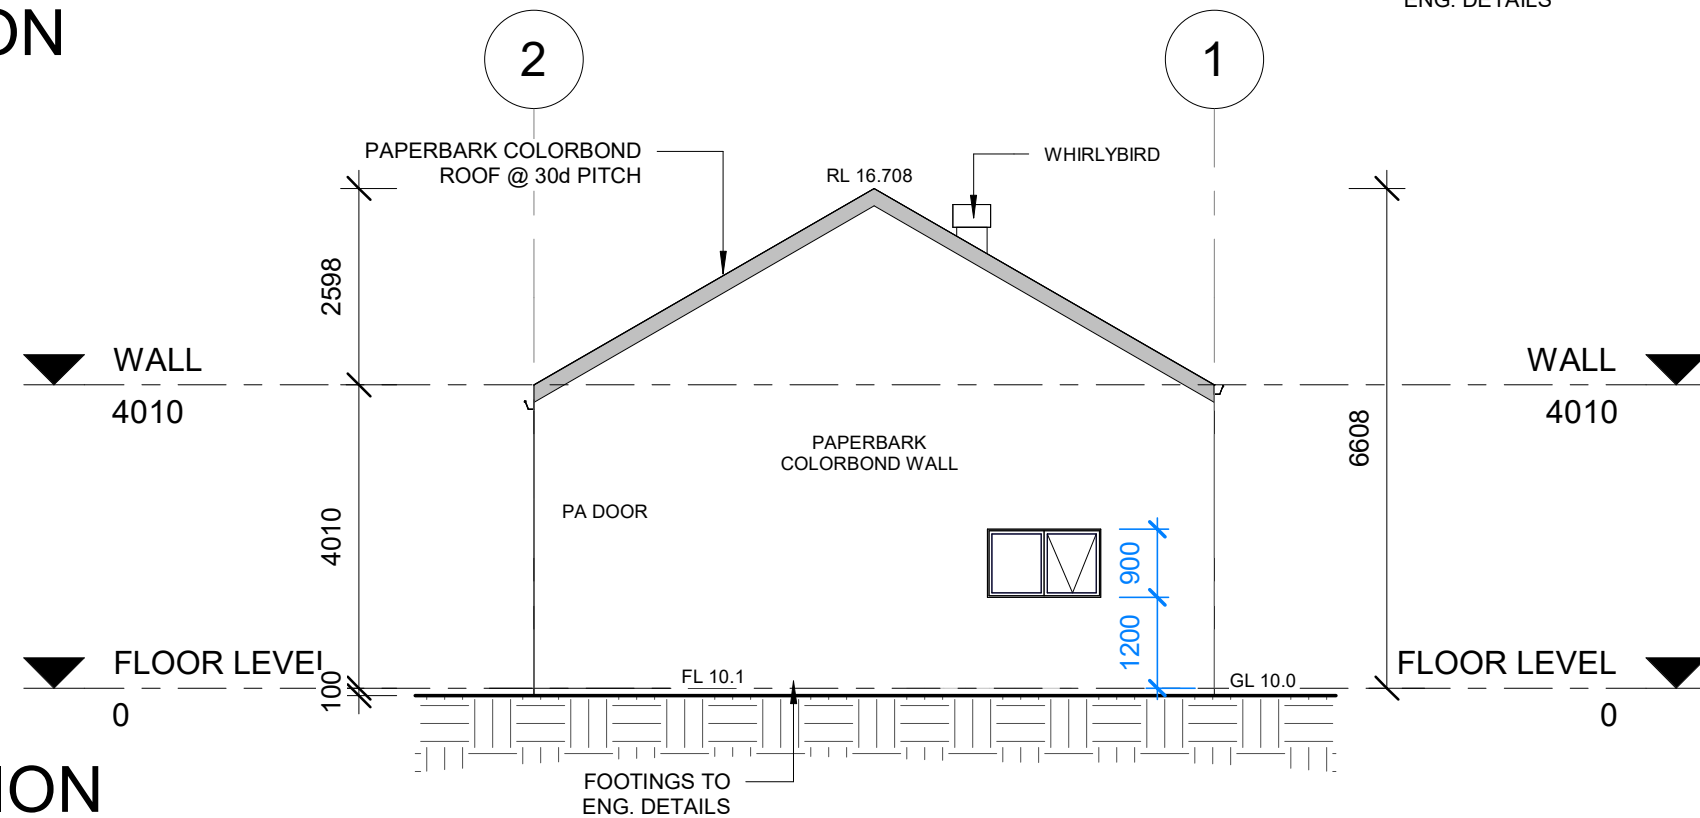


2 SOUTH ELEVATION
1 : 100

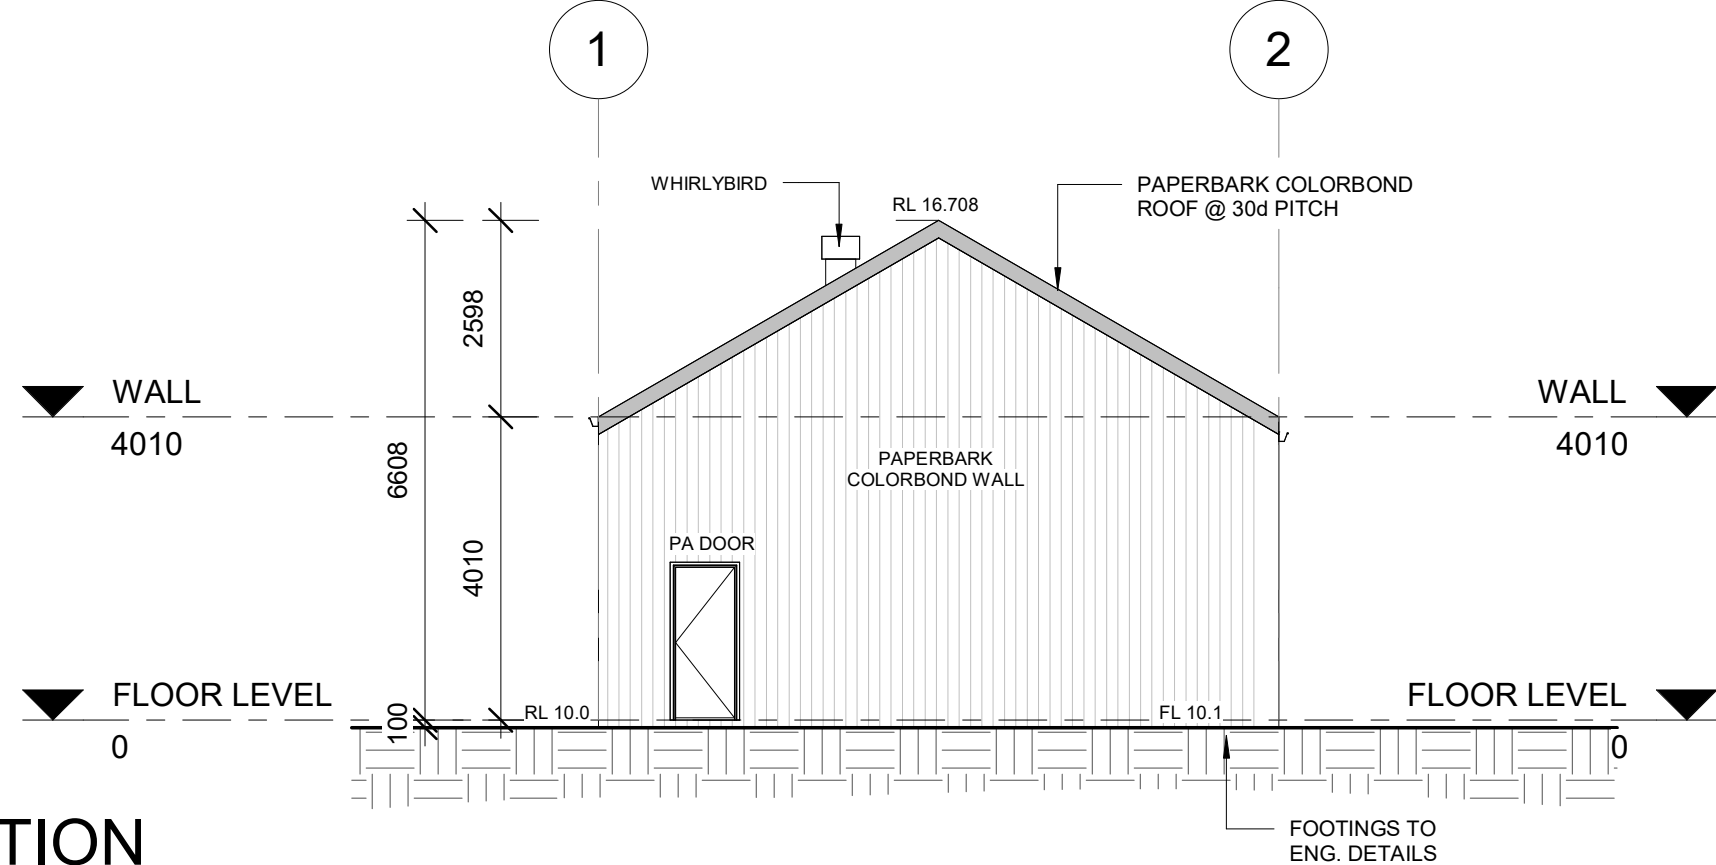

1 NORTH ELEVATION
1 : 100

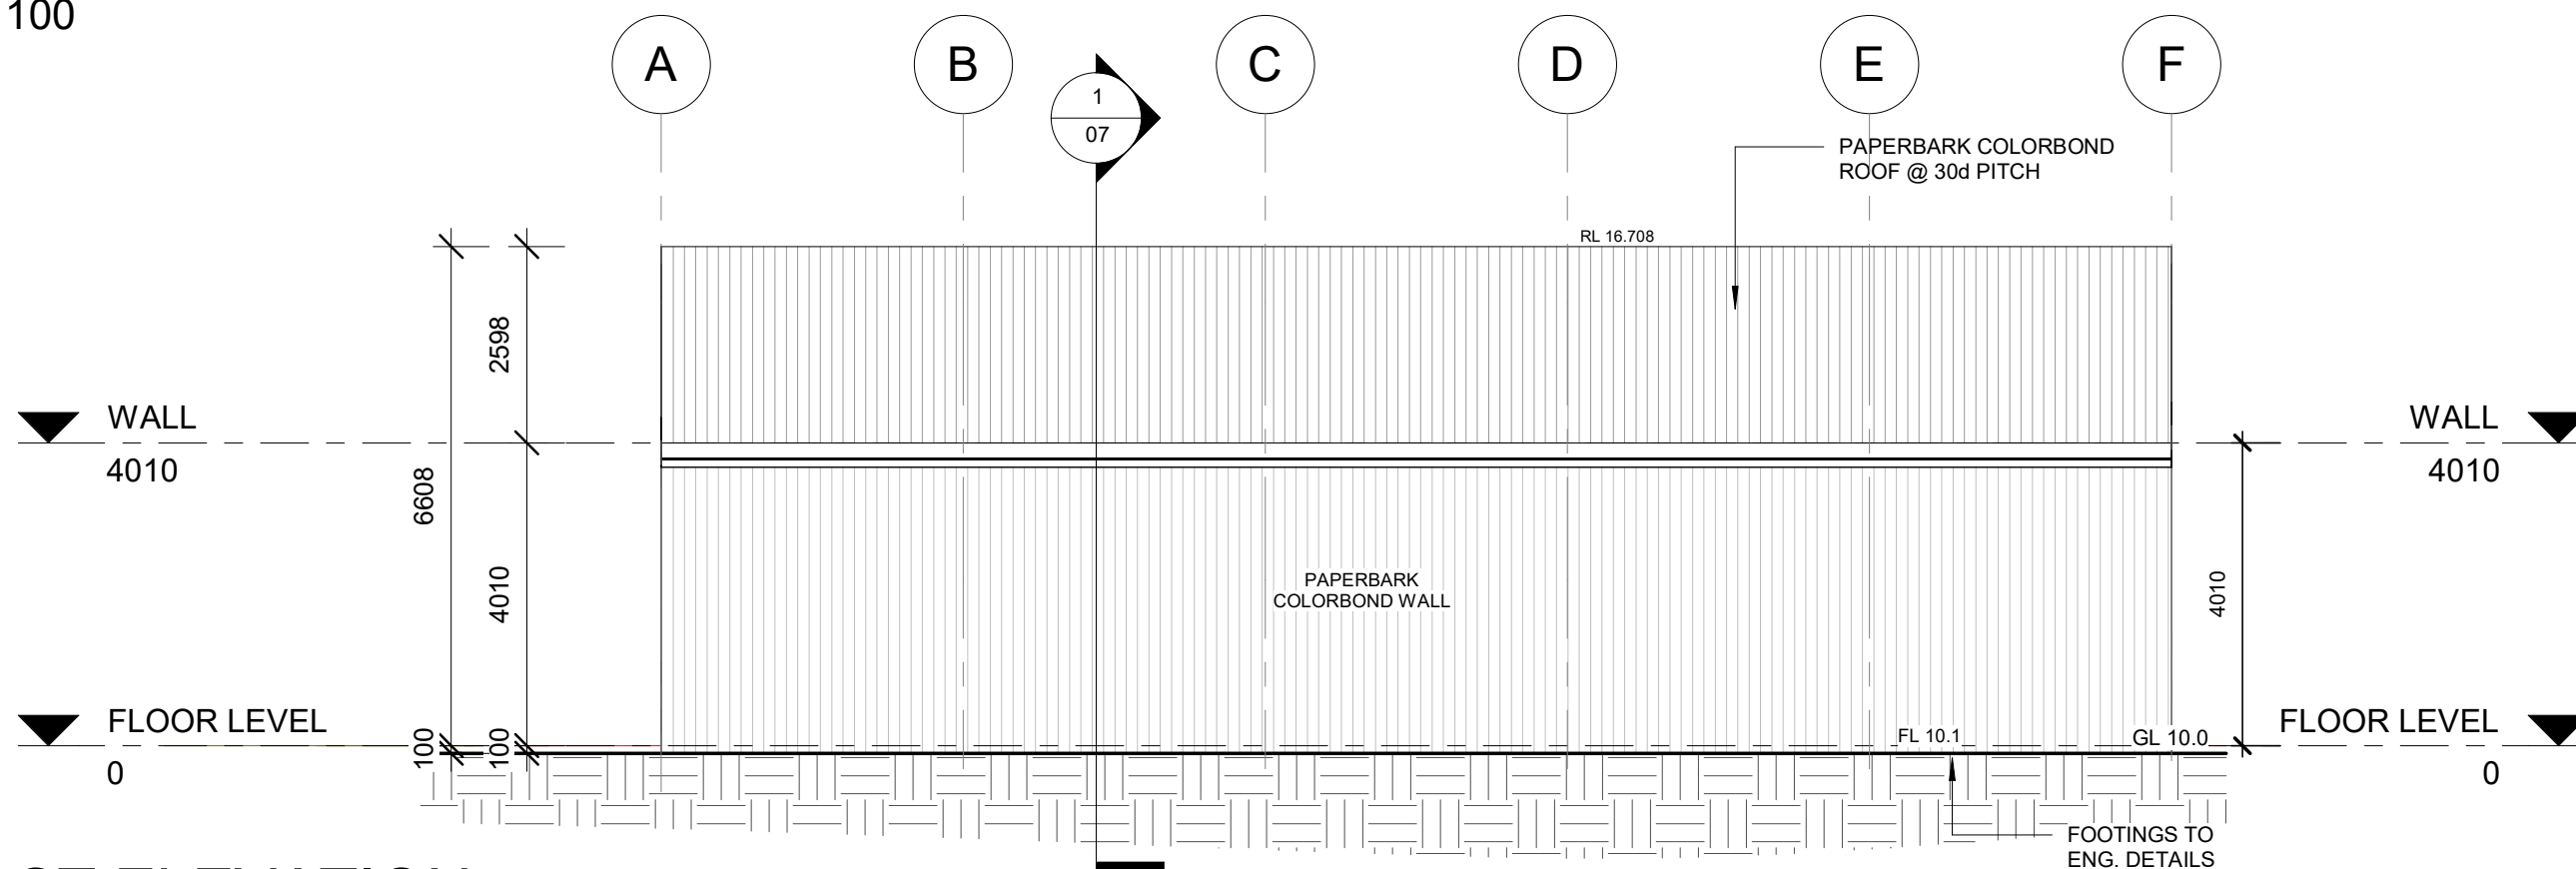

2 EAST ELEVATION
1 : 100

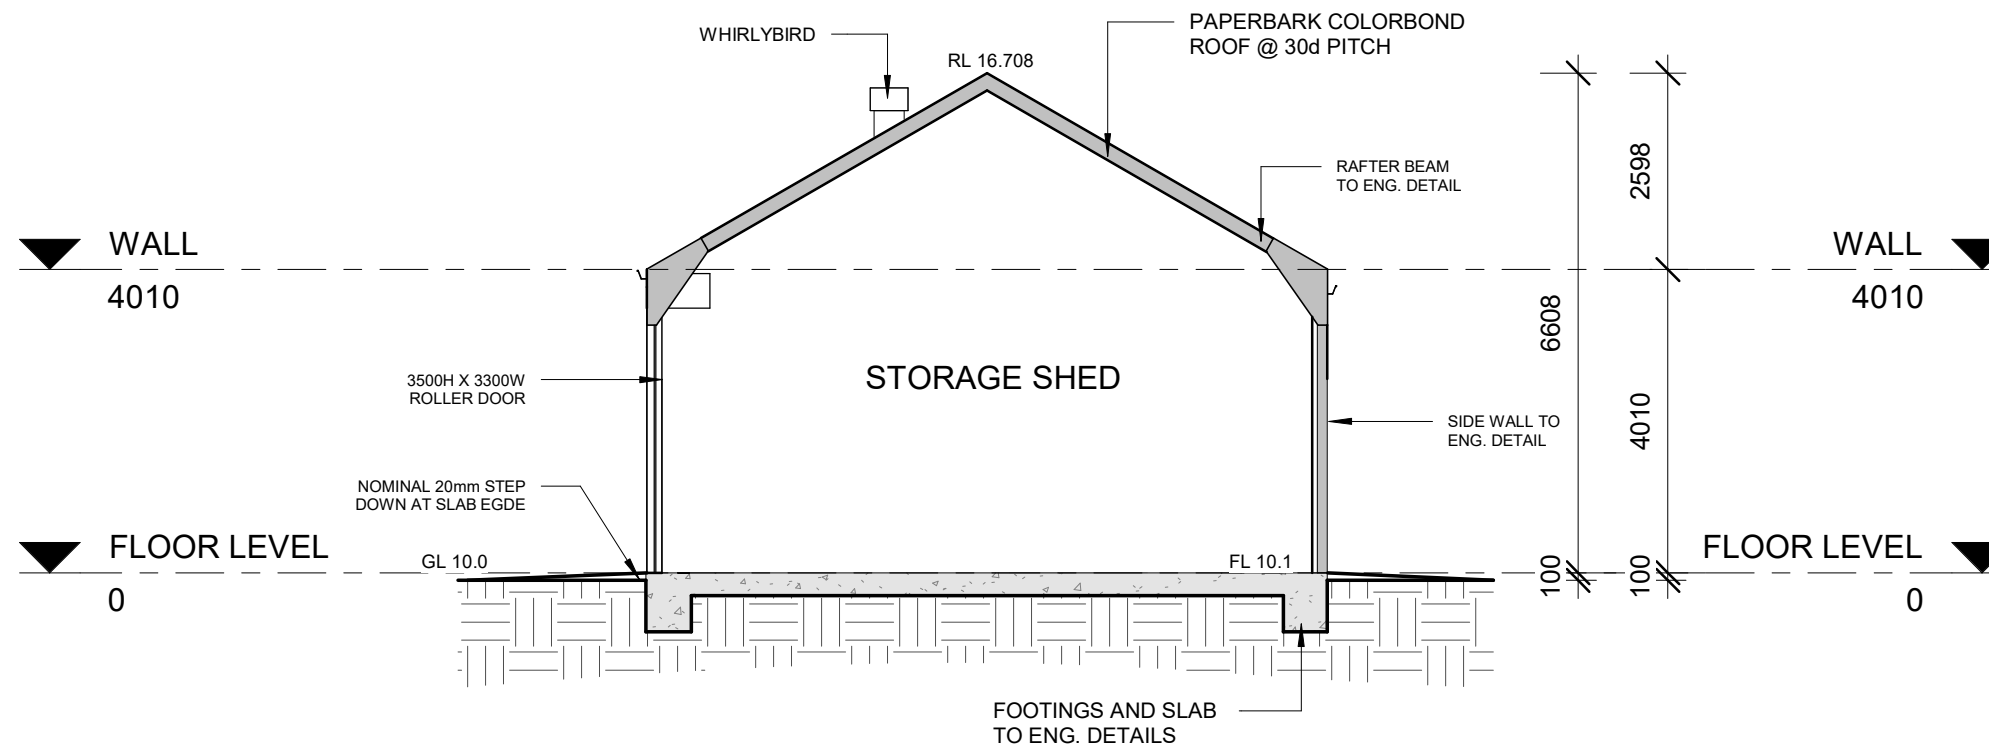

1 SECTION VIEW
1 : 100