

PLEASE NOTE:

SAFETY BARRIERS TO AS 1926.1-2012 AND AS 1926.2-2007 INCL. AMENDMENT NO 1 AND 2.

POOL FENCE TO BE AT LEAST:

1200 MM HIGH ON THE NON-POOL SIDE, W/ NO STEPS, RETAINING WALLS, OBJECTS OF LEVEL CHANGES THAT REDUCE THE HEIGHT OF THE BARRIER WITHIN 500MM OF THE BARRIER, WITH NCZ 1, 2, 3 AND 4 (WHERE REQUIRED),TO AS 1926.1-2012 AS MODIFIED BY REGULATION 15B, BUILDING REGULATIONS 2012

PROPOSED STAIR/ENTRY PLATFORM & POOL FENCE BY OWNER AND IS NOT PART OF THIS APPLICATION.

PROPOSED 1.60 M PRIVACY SCREEN BY OWNER AND IS NOT PART OF THIS APPLICATION.



POOL COVER PROVIDED COMPLIES WITH AS5348

INCLUDED H2P4 OVER FLOW DRAINAGE TO SOAKWELL

WATER RECIRCULATION SYSTEM COMPLIES WITH AS1926.3

LEGEND:

- PROPOSED POOL FENCE
- 1.60 M PERMEABLE PRIVACY SCREEN FENCE
- PROPOSED 1.0 BALUSTRADE RAILING

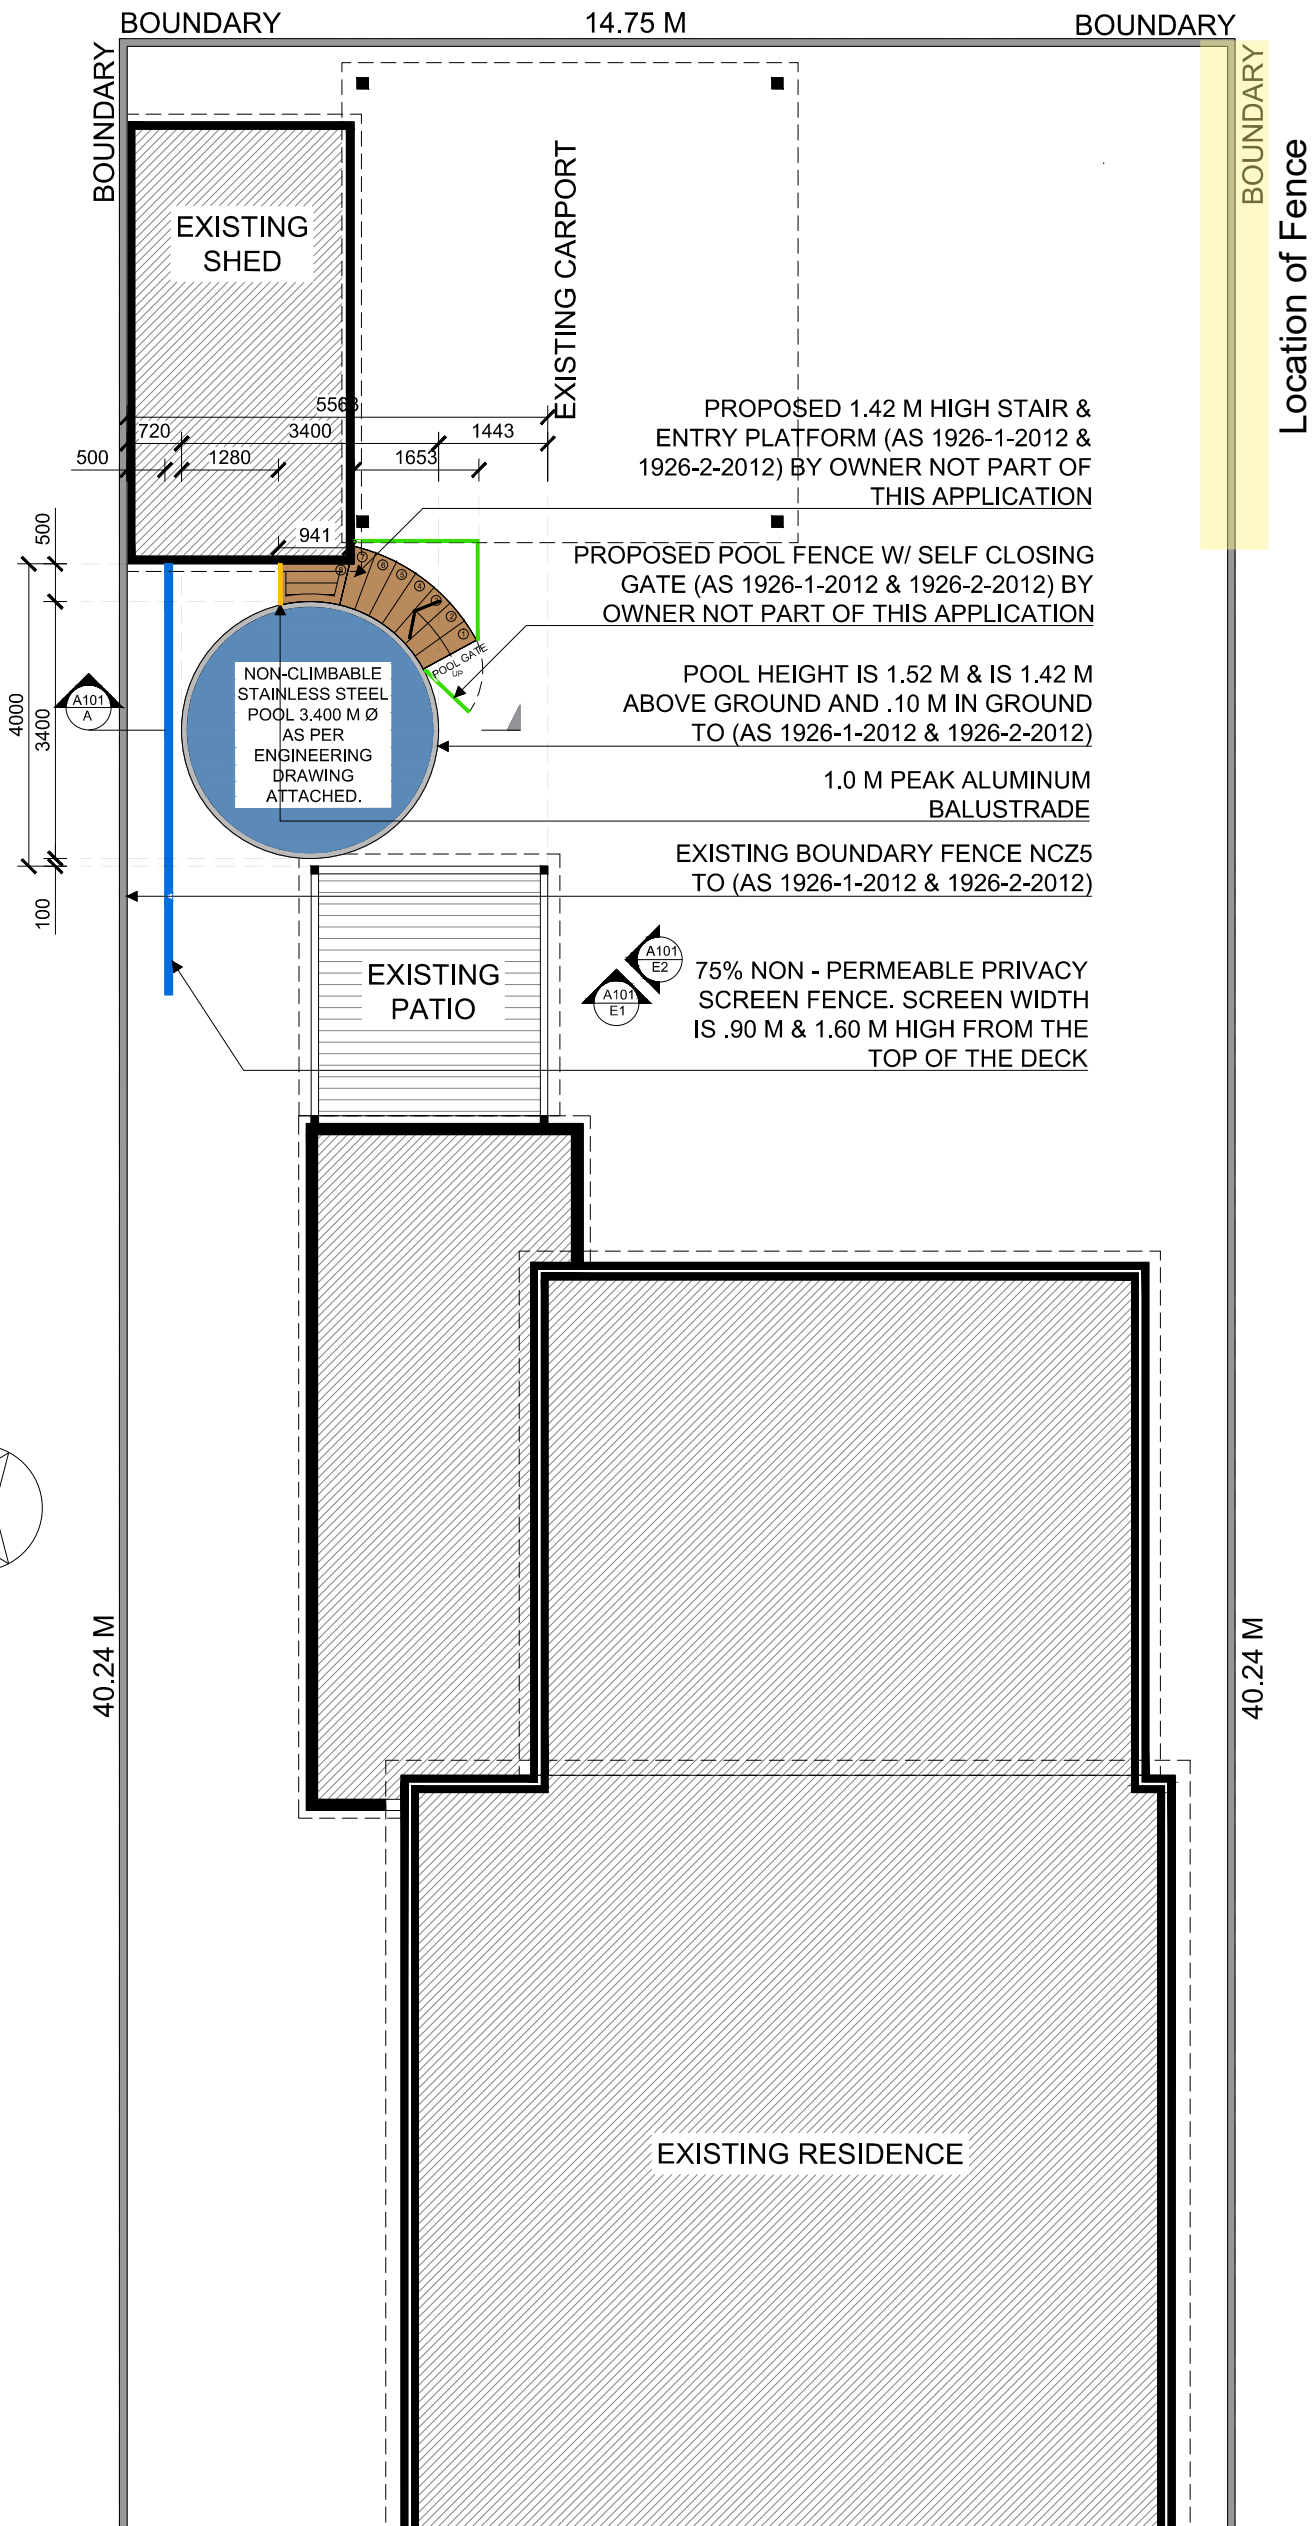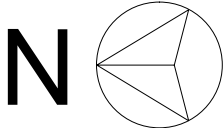

PROPOSED SITE PLAN
SCALE 1 : 100 M

Copyright:

© Copyright laws apply to these drawings. All designs and drawings remain the property of TravisMitchell Drafting & design and may not be used for any purpose without the written consent of TravisMitchell Drafting & design. All Plans are indicative only. 3D images for presentation purposes only. Design Plans Subject to Council Approval.

Contact:

Address: 14 Jacquard Way . Port Kennedy, WA 6172
Website:www.villaplungepools.com.au
Email:info@travismitchelldrafting.com.au
Phone Number: 08 6383 6352



PROJECT: FS	DRAWN : FS	CHECKED: HO	INT. DATE: BLANK	REVISION No. 1) NONE	PROJECT NO: BLANK
ADDRESS: 62 East St, Guildford, WA 6055, Australia	SCALE : 1 : 100	SHEET SIZE: A3	SHEET NO. A100		STATUS: BLANK
CLIENT: BLANK	DRAWING TITLE: 62 East St, Guildford, WA 6055, Australia				FILE NO: BLANK