



SITE PLAN
SCALE 1:150 (ON A3)


A	ISSUED FOR APPROVAL	DE	02/06/26
REV No.	DETAILS	BY	DATE

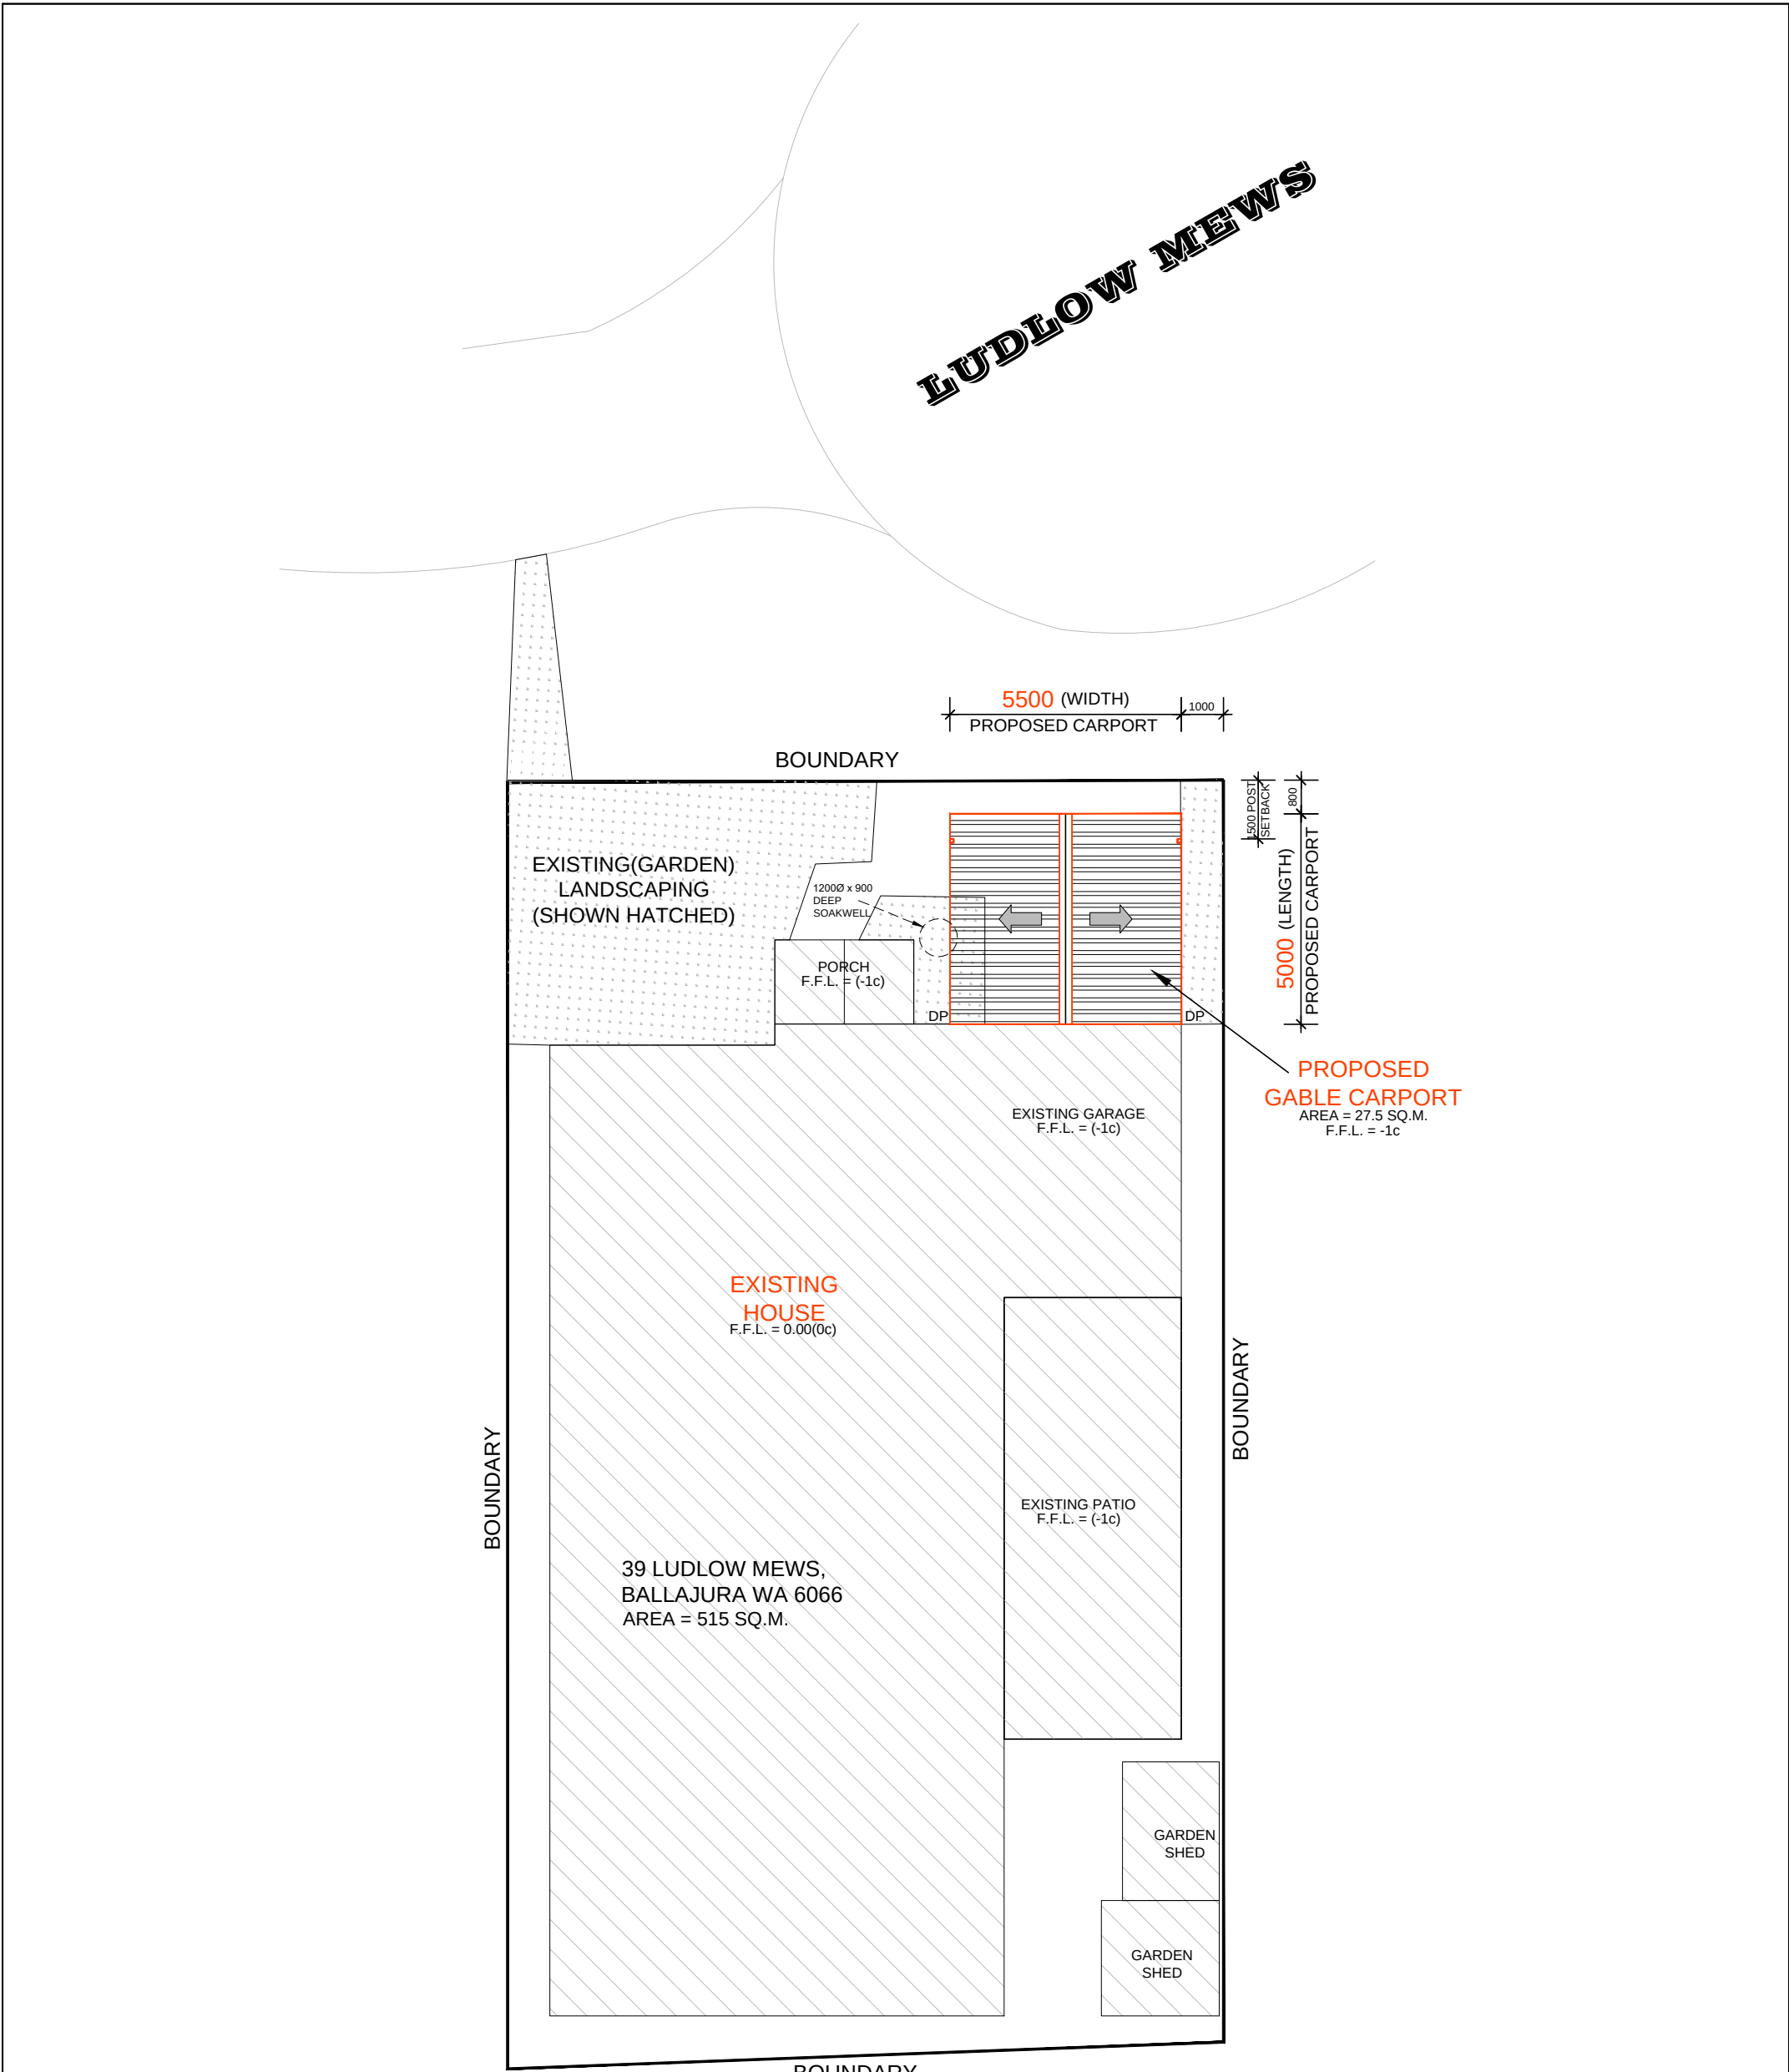


TITLE: SITE PLAN		A01 DRAWING NUMBER:	
OWNER: DENISE ELLEY			
ADDRESS: 39 LUDLOW MEWS BALLAJURA WA 6066		SHEET:	1 OF 2

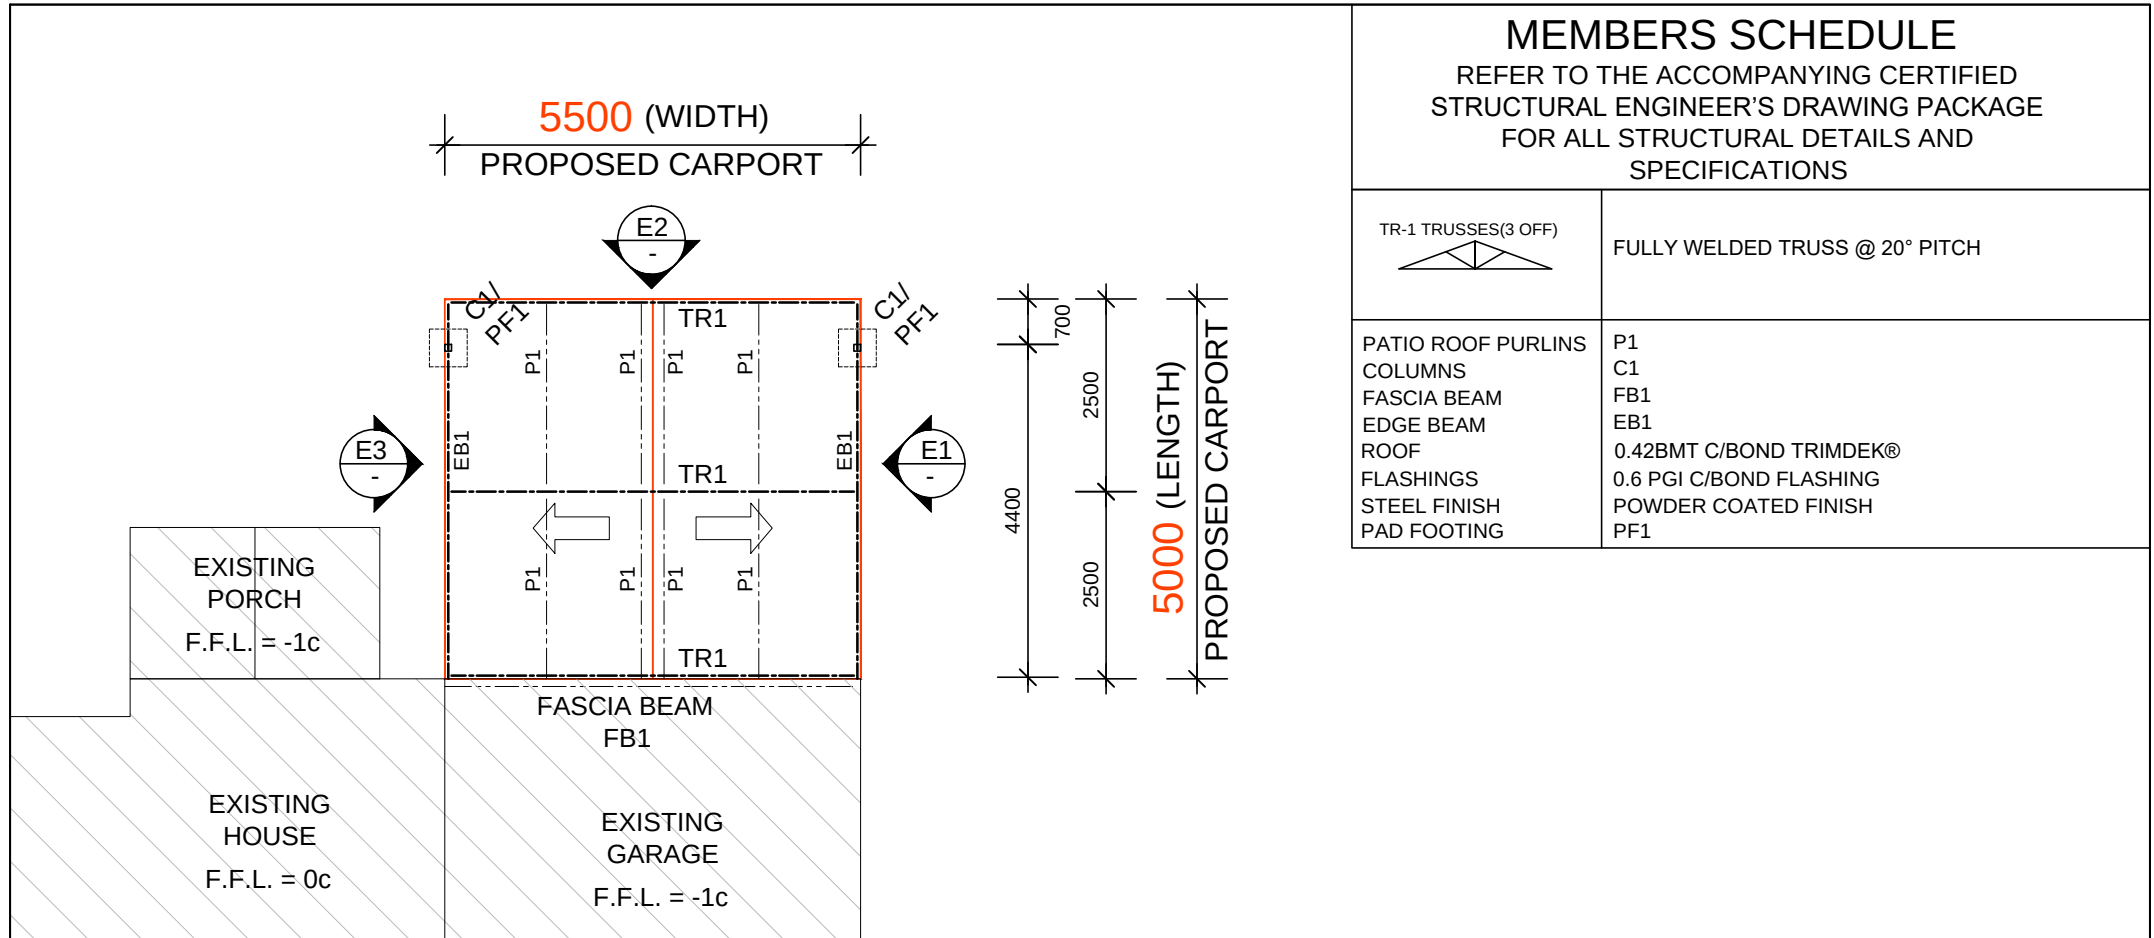


STRUCTURAL PLAN
SCALE 1:100 (ON A3)

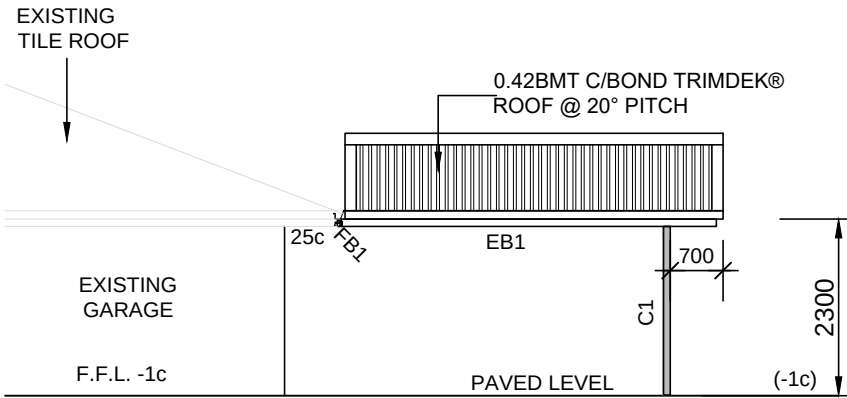

ELEVATION 1
SCALE 1:100

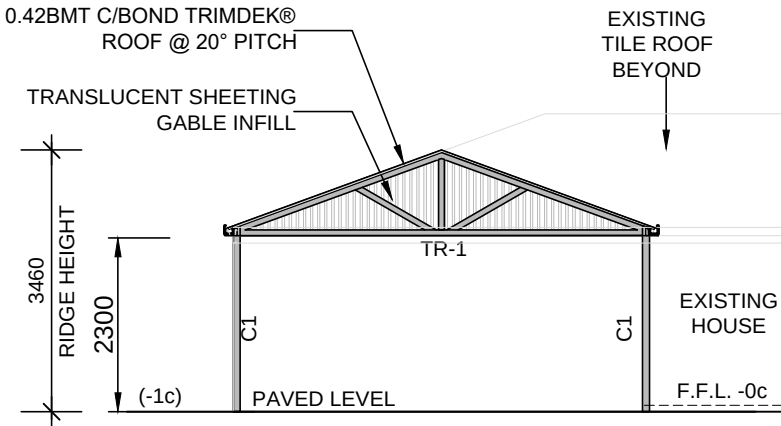

ELEVATION 2
SCALE 1:100

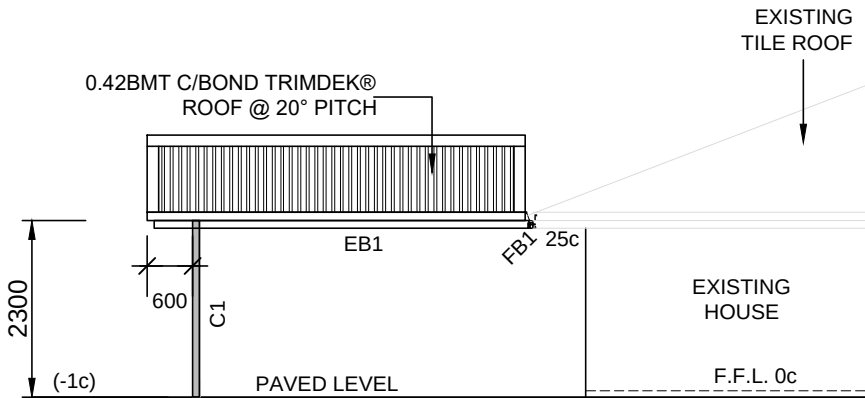

ELEVATION 3
SCALE 1:100

A	ISSUED FOR APPROVAL	DE	02/06/26
REV No.	DETAILS	BY	DATE



PERTH STEEL PATIOS

TITLE: FLOOR PLAN AND ELEVATIONS			
OWNER: DENISE ELLEY			A02 DRAWING NUMBER:
ADDRESS: 39 LUDLOW MEWS BALLAJURA WA 6066			
			SHEET: 2 OF 2