


LEGEND

- PROPOSED TREES - REFER TYPICAL DETAIL AND SPECIFICATION
- EXISTING TREES TO BE RETAINED
- PROPOSED FEATURE PAVING TYPE 1
- PROPOSED FEATURE PAVING TYPE 2
- IRRIGATED TURF
- IRRIGATED SHRUB PLANTING
- SOFT FALL MULCH
- LOG BALANCE BEAMS
- STEPPING/SEATING BOULDERS
- CUBBY FRAME
- BASKET SWING
- HANGING PALM CLIMBING FRAME
- TUBE SLIDE

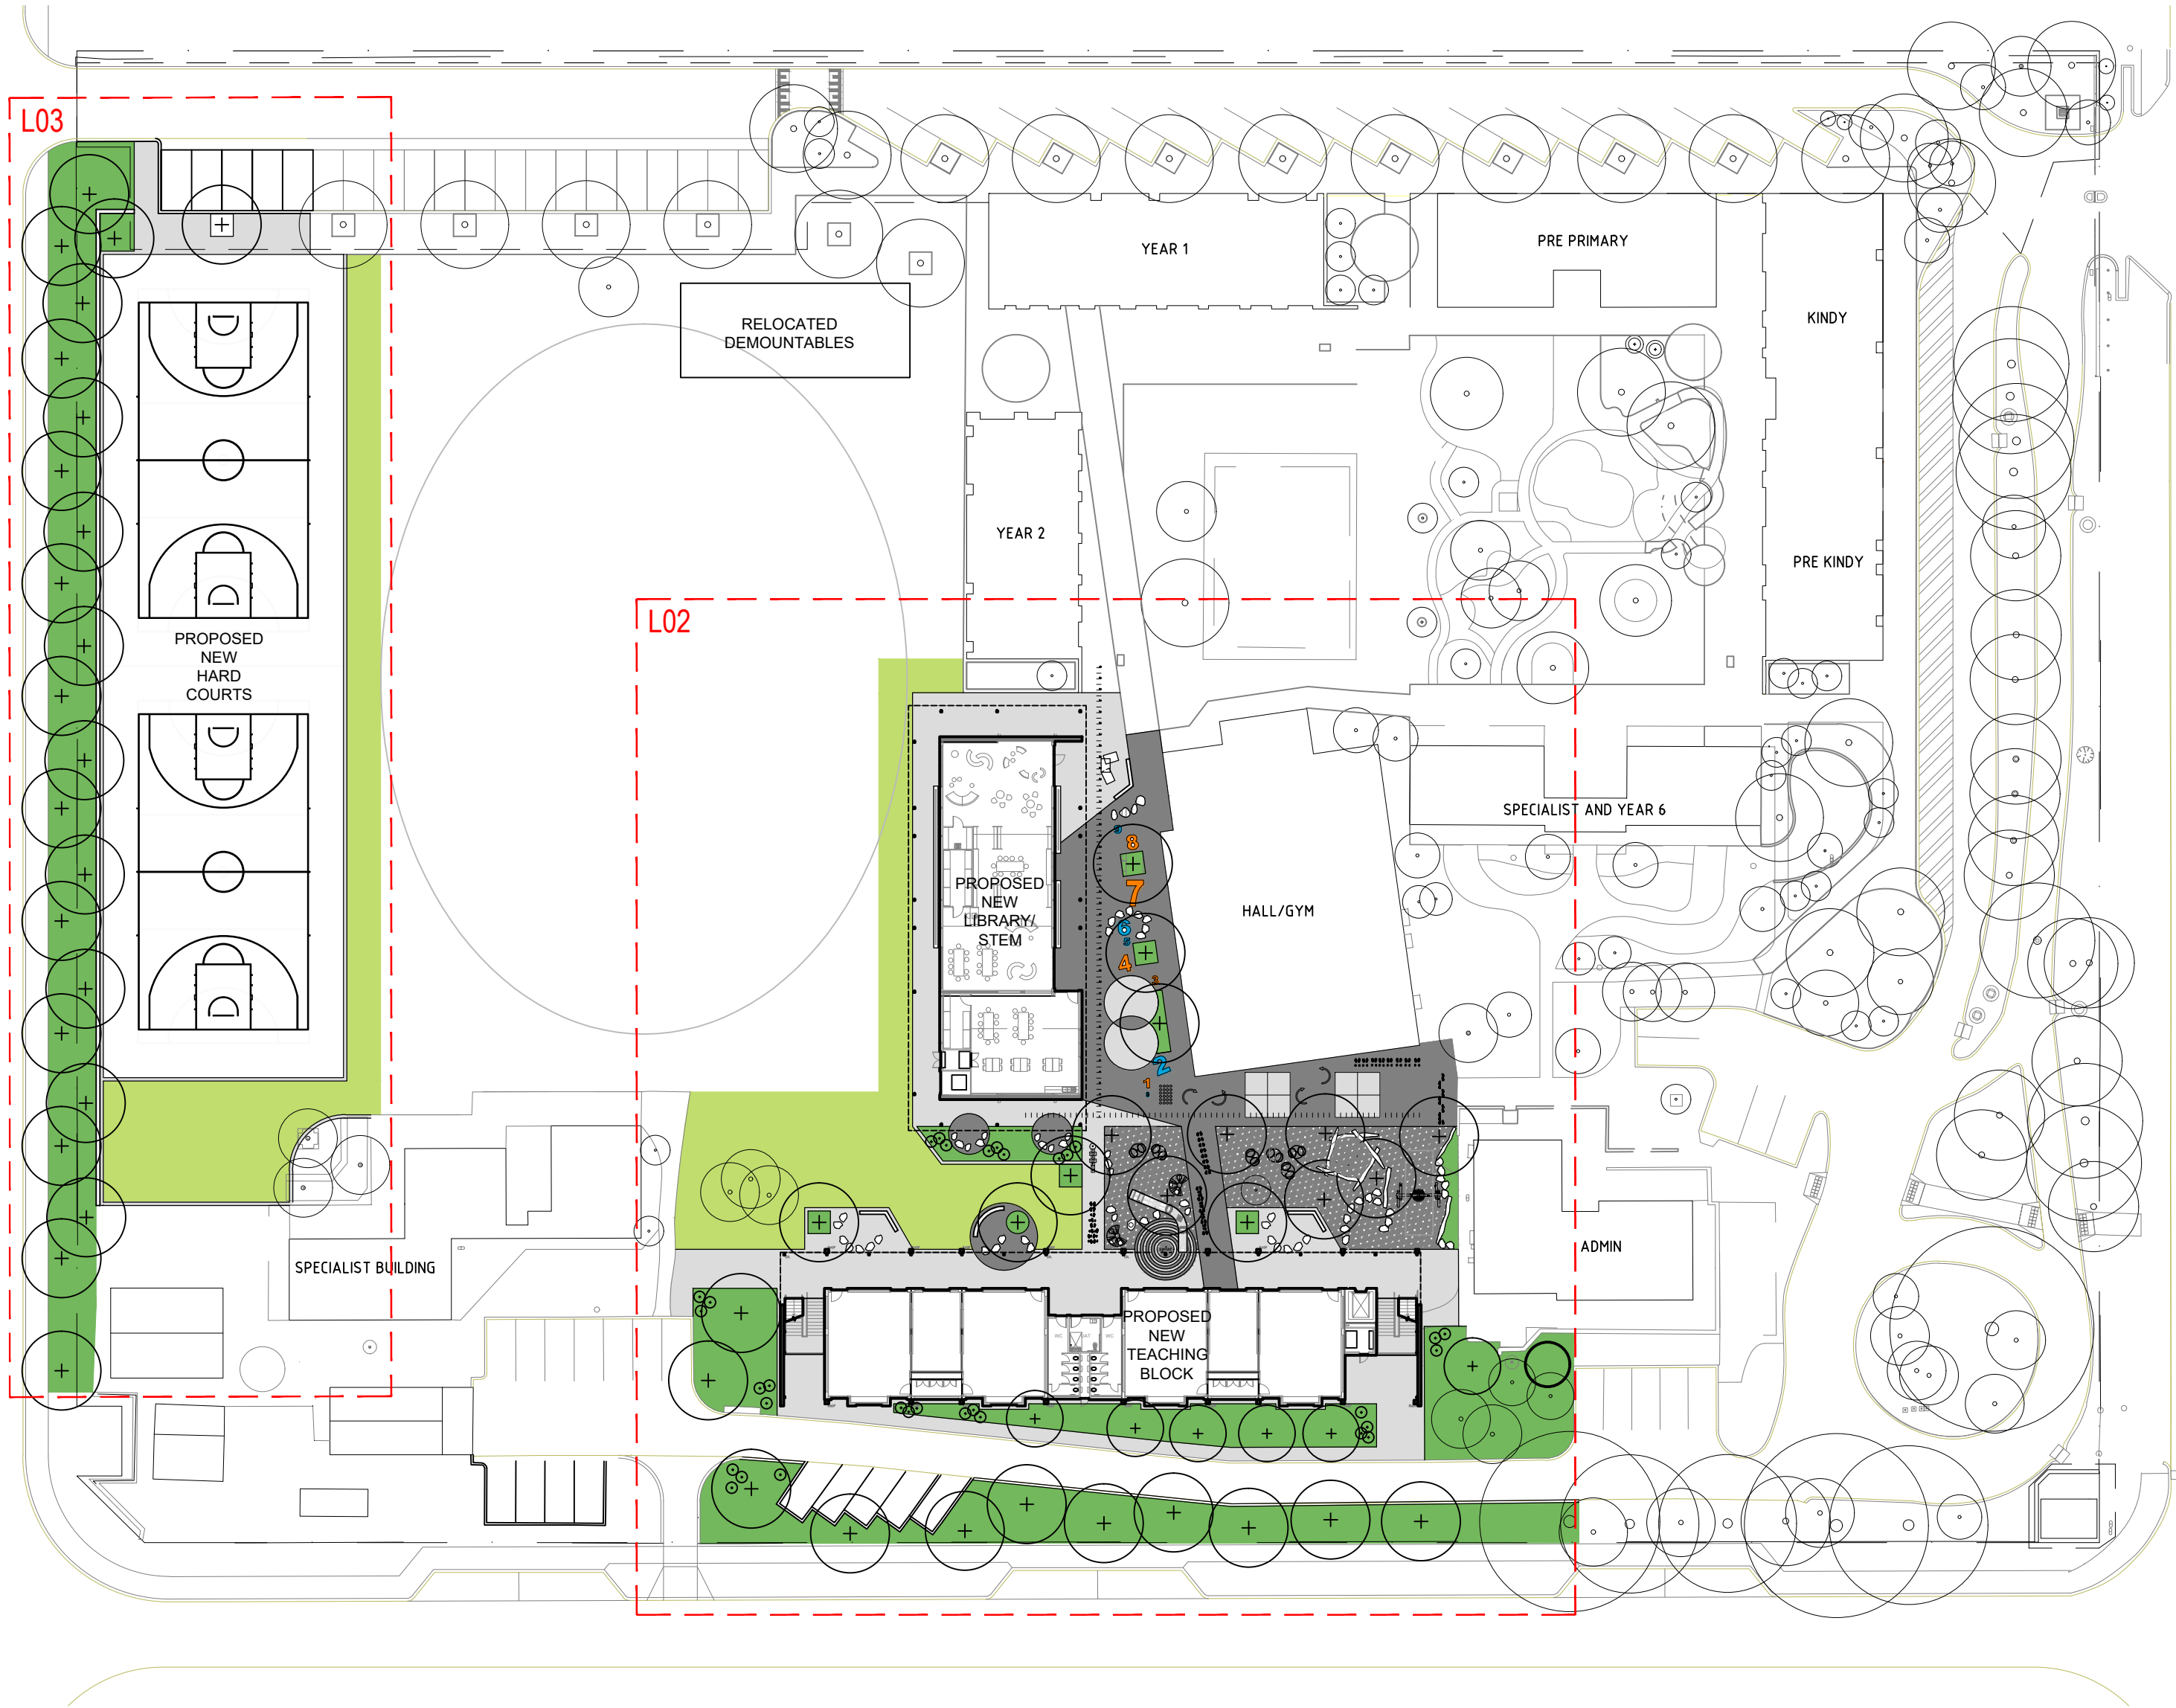

A	ISSUE FOR COORDINATION	16/06/2026	AT
REV	AMENDMENT	DATE	CHKD



ISSUE FOR INFORMATION

EMMAUS CATHOLIC PRIMARY SCHOOL
STAGE 3
LANDSCAPE SITE PLAN

DRAWN	4LS	DESIGNED	4LS	REDUCTION
CHECKED	AT	PRINCIPAL		0 12500
APPROVED	AT			
SCALE	1 : 500 @ A1	DATE	JUNE 2026	DRAWING NO.
4LS PROJ NO.	FOUR0484			REV NO.
				L01 A

THIS IS A CADD DRAWING
DO NOT AMEND MANUALLY