


ZONING: R30 / LDP
SITE AREA: 342 m²
SITE ALLOWANCE: 55% 188 m²
SITE COVERAGE: 178 m²

NOTE:
- ANY REPAIRS/REMOVAL/REINSTATING OF FENCING OR RETAINING WALLS WILL BE THE RESPONSIBILITY OF THE OWNER
- ALL TREES SHOWN HATCHED ARE TO BE REMOVED BY OWNER INCLUDING ALL GRUBBING OUT OF THE ROOTS.

STORMWATER DISPOSAL NOTE:
- ALL STORMWATER DISPOSAL TO BE CONTAINED ON SITE TO 1 x 1200Ø x 1200mm & 1 x 1500Ø x 900mm DEEP SOAKWELLS AS PER SHIRE REQUIREMENTS.
- SOAKWELL LOCATION MAY BE ADJUSTED AT PLUMBERS DISCRETION.

NOTE:
N1 WIND CLASSIFICATION. REFER TO ENGINEERS SPECIFICATION.
COASTAL CATEGORY R1

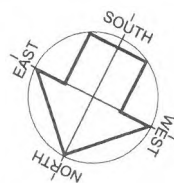

LOT 10854


344 m²
SANDY

THE INFORMATION ON THIS DRAWING IS CURRENT AS AT THE DATE OF SURVEY. SERVICES ARE TO BE CONFIRMED WITH RELEVANT AUTHORITIES. THIS INCLUDES WITHOUT LIMITATION: SEWERAGE, WATER SUPPLY, DRAINAGE, POWER SUPPLY, GAS SUPPLY & COMMUNICATIONS. FURTHER INTERESTS / NOTIFICATIONS / ENCUMBRANCES MAY BE LISTED ON THE CERTIFICATE OF TITLE.

COMMON LEGEND

PF	PEG FOUND
Pdist	PEG DISTURBED
PG	PEG GONE
+	DATUM / CONTROL
SV	STOP VALVE
HY (GROUND)	HYDRANT
FP	FLUSH POINT
TAP	WATER TAP
MC	METER CONNECTION
M	WATER METER
○	DRAINAGE MANHOLE
□	GRATE
□	SIDE ENTRY PIT
SEW	SEWER MANHOLE
IS	INSPECTION SHAFT
IO	INSPECTION OPENING
CP	CONSUMER POLE
PP	POWER POLE
LP	LAMP POST
SP	STAY POLE
PD	POWER DOME / PILLAR
TEL / NBN	TELSTRA / NBN PIT
GAS	GAS METER
× G	GAS LINE MARKER (PT)
99 TOW	TOP OF WALL
99 TOR	TOP OF RETAINER
99 STILL	STILL DEEPER
99 TOB	TOP OF BACKING BLOCK
99 TOF	TOP OF FOOTING
99 BOR	BOTTOM OF RETAINER
99 BOF	BOTTOM OF FENCE FRAME
SERVICE INFORMATION	
SEWERAGE:	YES
WATER:	YES
PRELAD:	YES LEFT
GAS:	YES BTC
COMM:	YES
POWER:	U/G
TBE - To Be Establish; BTC - Builder To Confirm	

LOT 10852

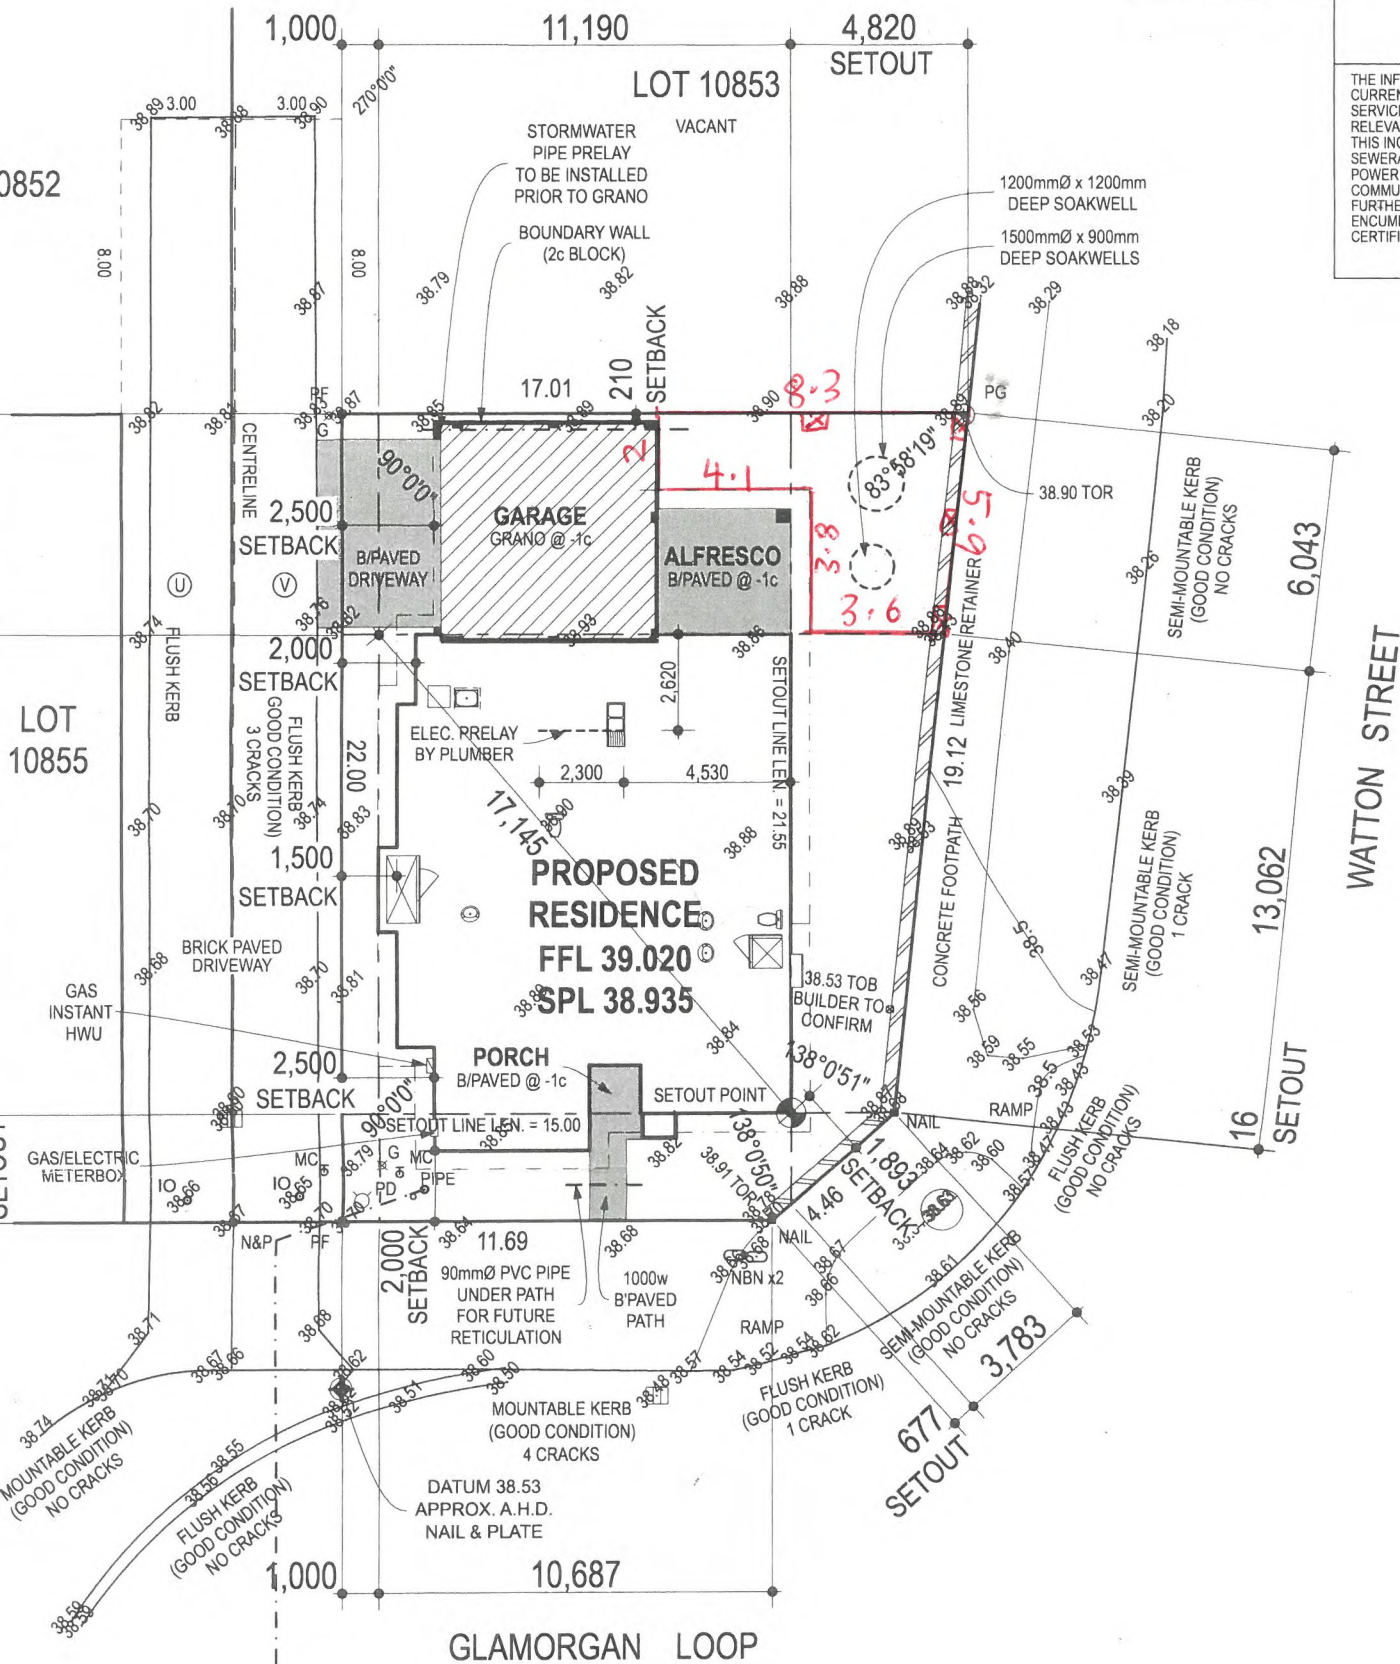


① EASEMENT (ACCESS)
SEC 136C OF THE TLA
BENEFIT TO: LOTS 10852, 10854 & 10855
LAND BURDENED: 10853

② EASEMENT (ACCESS)
SEC 136C OF THE TLA
BENEFIT TO: LOTS 10853, 10855
LAND BURDENED: 10852

③ POSITION OF SEWERAGE LINE AND SEWERAGE CONNECTION ARE APPROXIMATE ONLY
SEWER INVERT LEVEL 37.04
SEWER BROUGHT UP 1.2
DEPTH TO CONNECTION 0.5

NOTE: BOUNDARY POSITION AS PER ALIGNMENT

WARNING: BOUNDARY RE-PEG SURVEY WILL BE REQUIRED TO CONFIRM, REPLACE AND/OR ADJUST BOUNDARY MARKS TO THE CORRECT POSITIONS.

 

ALL DISTANCES ARE IN METRES

AUTOMATED SURVEYS PTY LTD
LICENSED SURVEYORS and DEVELOPMENT CONSULTANTS

3 HASLER RD, OSBORNE PARK, WA 6017
P.O.Box 1862, Osborne Park DC WA 6916
Telephone (08) 9214 1777
www.automatedsurveys.com.au



B					
A	02/09/2019	SITE SURVEY	VXI	ABR	
REV.	DATE OF SURVEY	DESCRIPTION	SURVEYOR	DRAFTER	CHECKED
BUILDER:	HOMESTART		PLAN:	DP 415075	
REF:	H 92736		C/T:	N/A	
H. Grid:	LOCAL	A.H.D level: 39.08	A.H.D. value	SEWER M/H	Distance
V. Datum:	APPROX.	Local level: 39.08	derived from:	AF0408	from Datum: 59.48 m


CLIENT:	ELLENS		
PROJECT:	LOT 10854 GLAMORGAN LOOP, ELLENBROOK		
AUTHORITY:	CITY OF SWAN		
PLAN:	SITE SURVEY		
UBD MAP:	171 /41 /14		
PACKAGE:	B		
SCALE:	1: 200 @ A3		
SHEET:	1 of 1	DRAWING No.:	228868
REV:	A		

FILE PATH : /Volumes/Shares/hst-dft/jobs/92000-92999/92736_V20/92736.pln

27 GLAMORGAN LOOP, ELLENBROOK.

NEIGHBOUR BOUNDARY

WATTON STREET

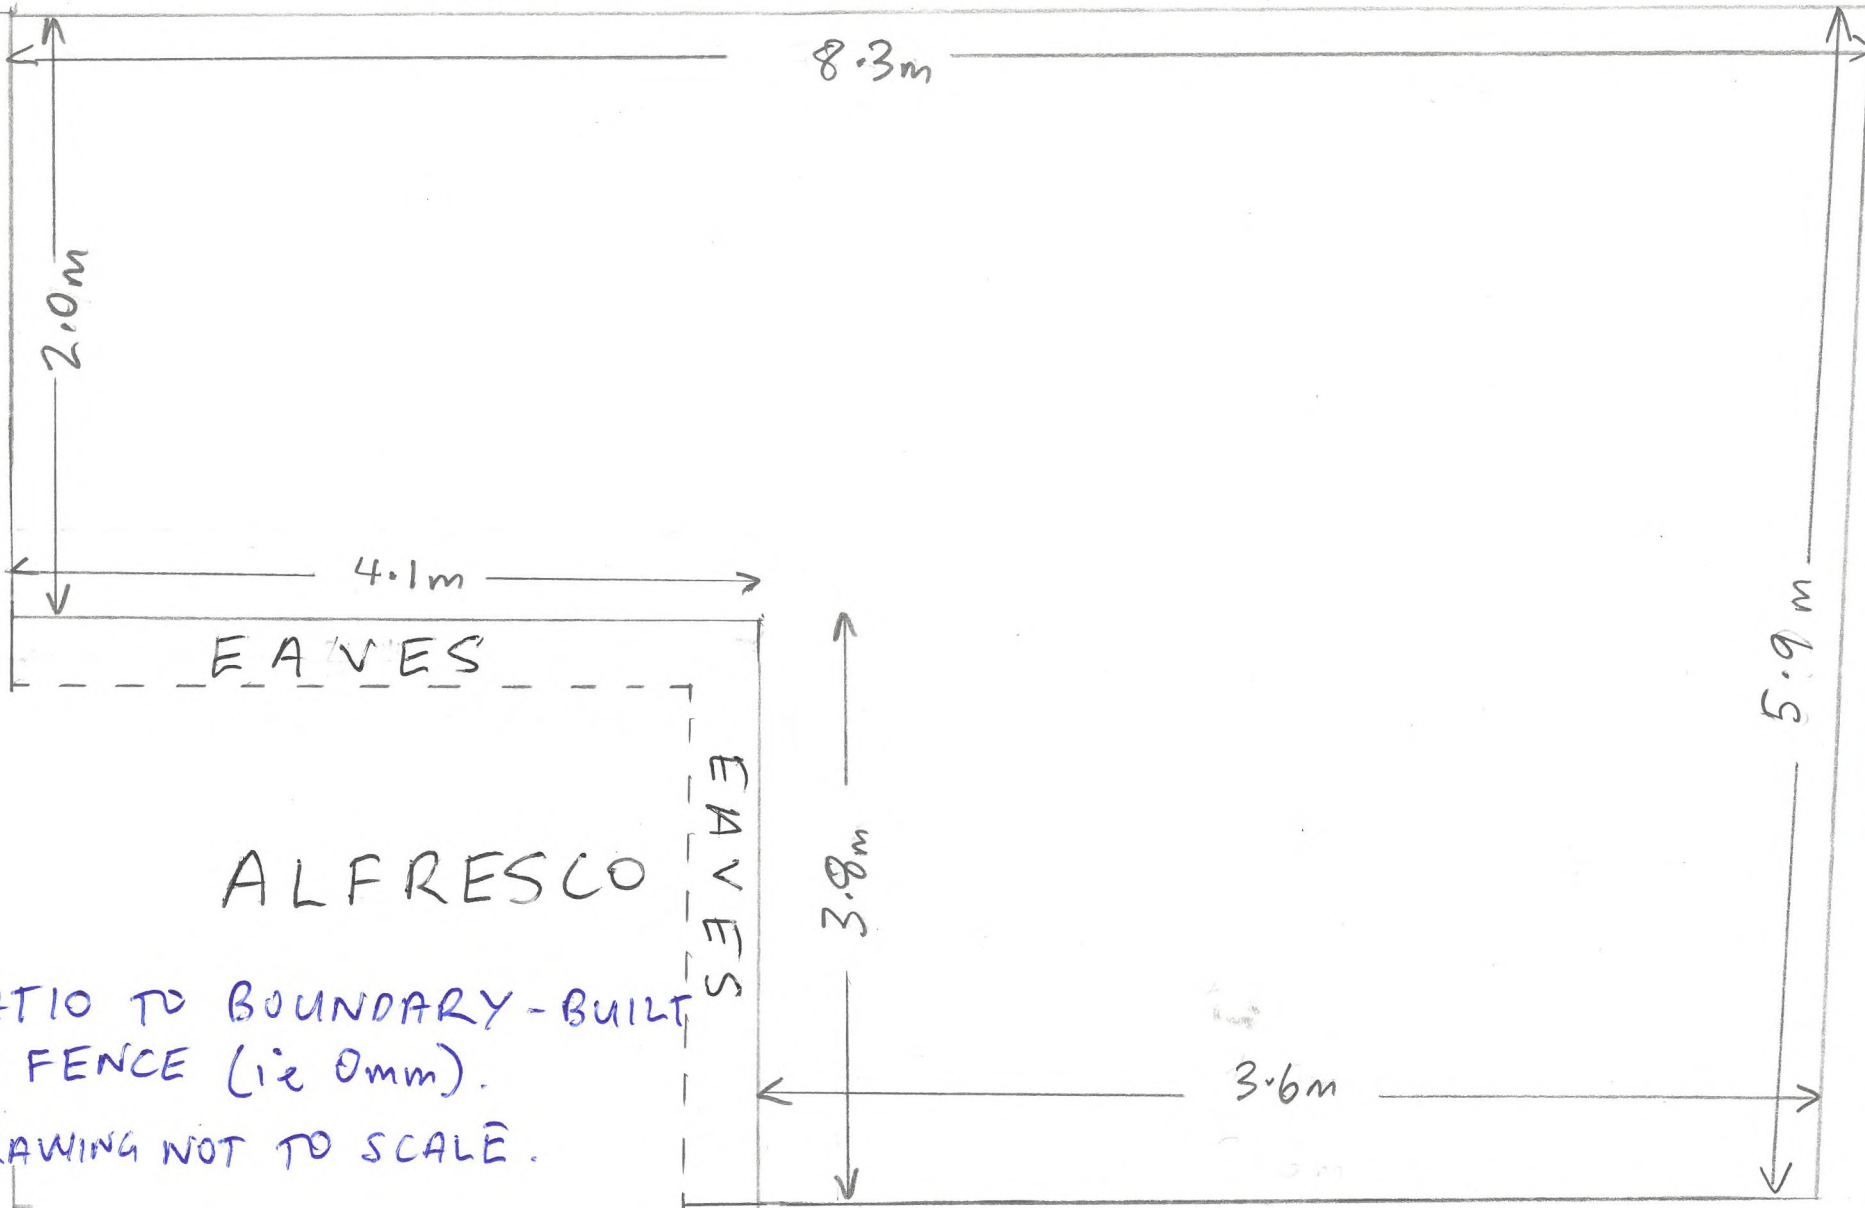





- PATIO TO BOUNDARY - BUILT TO FENCE (i.e 0mm).

- DRAWING NOT TO SCALE.

NOTE:
230 CAVITY RENDERED BRICKWORK TO FRONT ELEVATION WITH 230 CAVITY FACE BRICKWORK LAID 1/3 BOND TO REMAINDER.

NOTE:
ROOF TIE DOWN/FIXING STRAPS TO COMPLY WITH NCC CLAUSE 3.3 OR AS PER ENGINEER'S DETAIL.
COLORBOND ROOF ON 24°43'0" (25°) PITCH.

GLAZING NOTE:
OBSCURED GLAZING SHOWN AS 

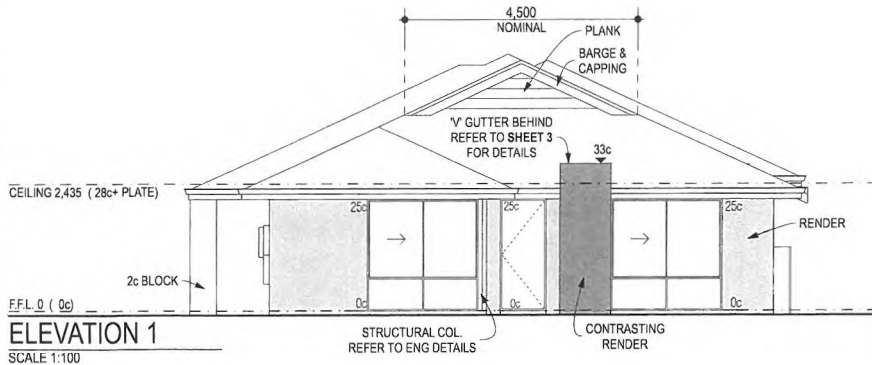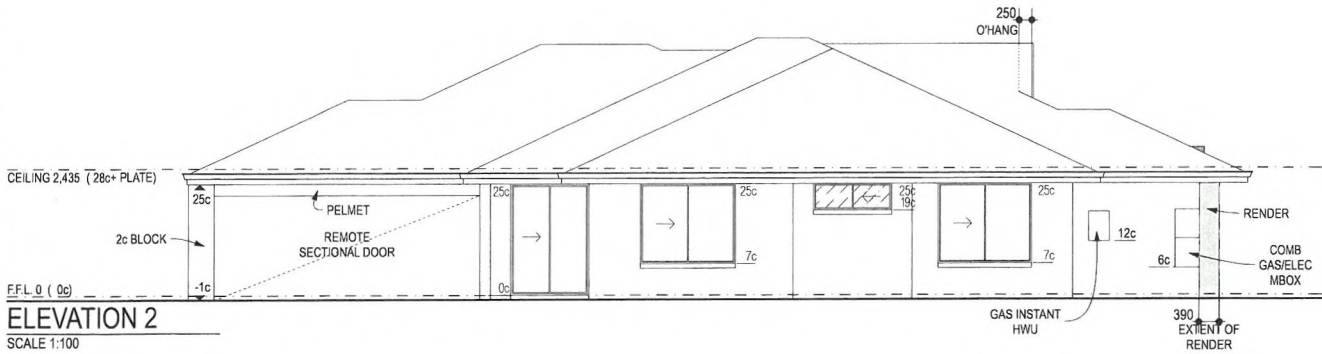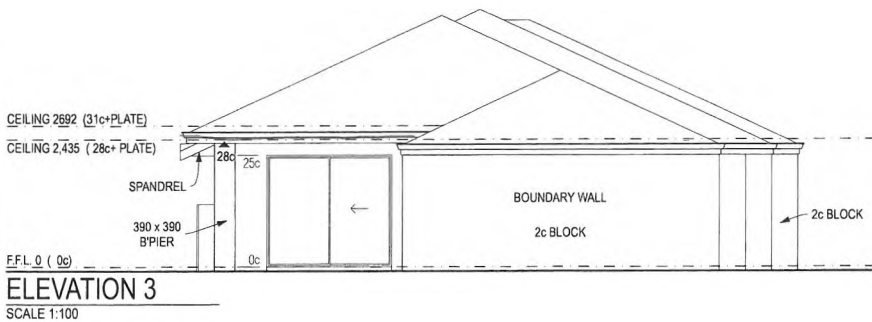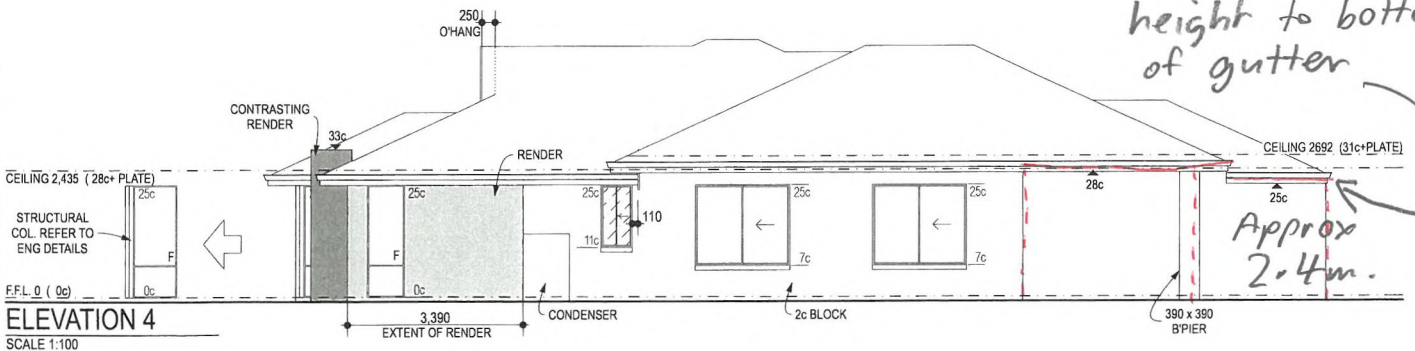

- colour - white
- Flat roof.
- patio roof height to bottom of gutter

Approx 2.4m.



6 Bennett Street, East Perth, WA 6004
Tel: (08) 6461 5300 Fax: (08) 6461 5304
P.O. Box 131, Mt. Hawthorn, W.A. 6915
Reg. Builder N° 6415 A.C.N. 009 063 076

REVISION	VO #	DRN DATE CH
	DAS	CJA 03/09/18 JCS
	DAS	CJA 03/09/18 JCS
	DAS	CJA 09/09/18 CJA
6" REPORT		CJA 09/09/18 CJA
SITE SURVEY		CJA 09/09/18 LT
PRESTART	1	JOS 27/09/18 JCS

Sub-contractors to verify all dimensions on site
ORIGINAL:

CLIENT: ELLENS
DATE:
CLIENT:
DATE:
BUILDER:
DATE:
OWNERS COPY
FINAL DRAWINGS

CLIENT: ELLENS
ADDRESS: LOT 10854
GLAMORGAN LOOP
ELLENBROOK
(LEXIA)

ONE-OFF	
DREAM HOME 3 x 2	SUPER PACK
MODEL N°	DATE
92001	27/09/19
MAP REF.	WIND RATING
171/41/14	N1
COASTAL CATEGORY	ENGINEERS DETAIL
R1	D10
JOB N°	SHEET N°
92736	2 OF 7

FILE PATH: \Volumes\Shares\hst-d\jobs\92000-92999\92736_V20\92736.pln