


Appendix 10




Shade/Greenhouse Drawings

Structure drawings, cooling pad layout and operational specifications.

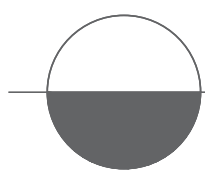


 **P E R S P E C T I V E**
SCALE NTS

	PROJECT TITLE:	OWNER:	SHEET CONTENT:	DESIGNED BY:	APPROVED BY:	SHEET NO: 1 OF 10	DATE: 4/6/2025
	SHADEHOUSE	NAME & SIGNATURE	Perspective			A001	
				DRAWN BY:	CHECKED BY:		
				DIANE			
				SCALE:	1:75	PAPER SIZE:	A1

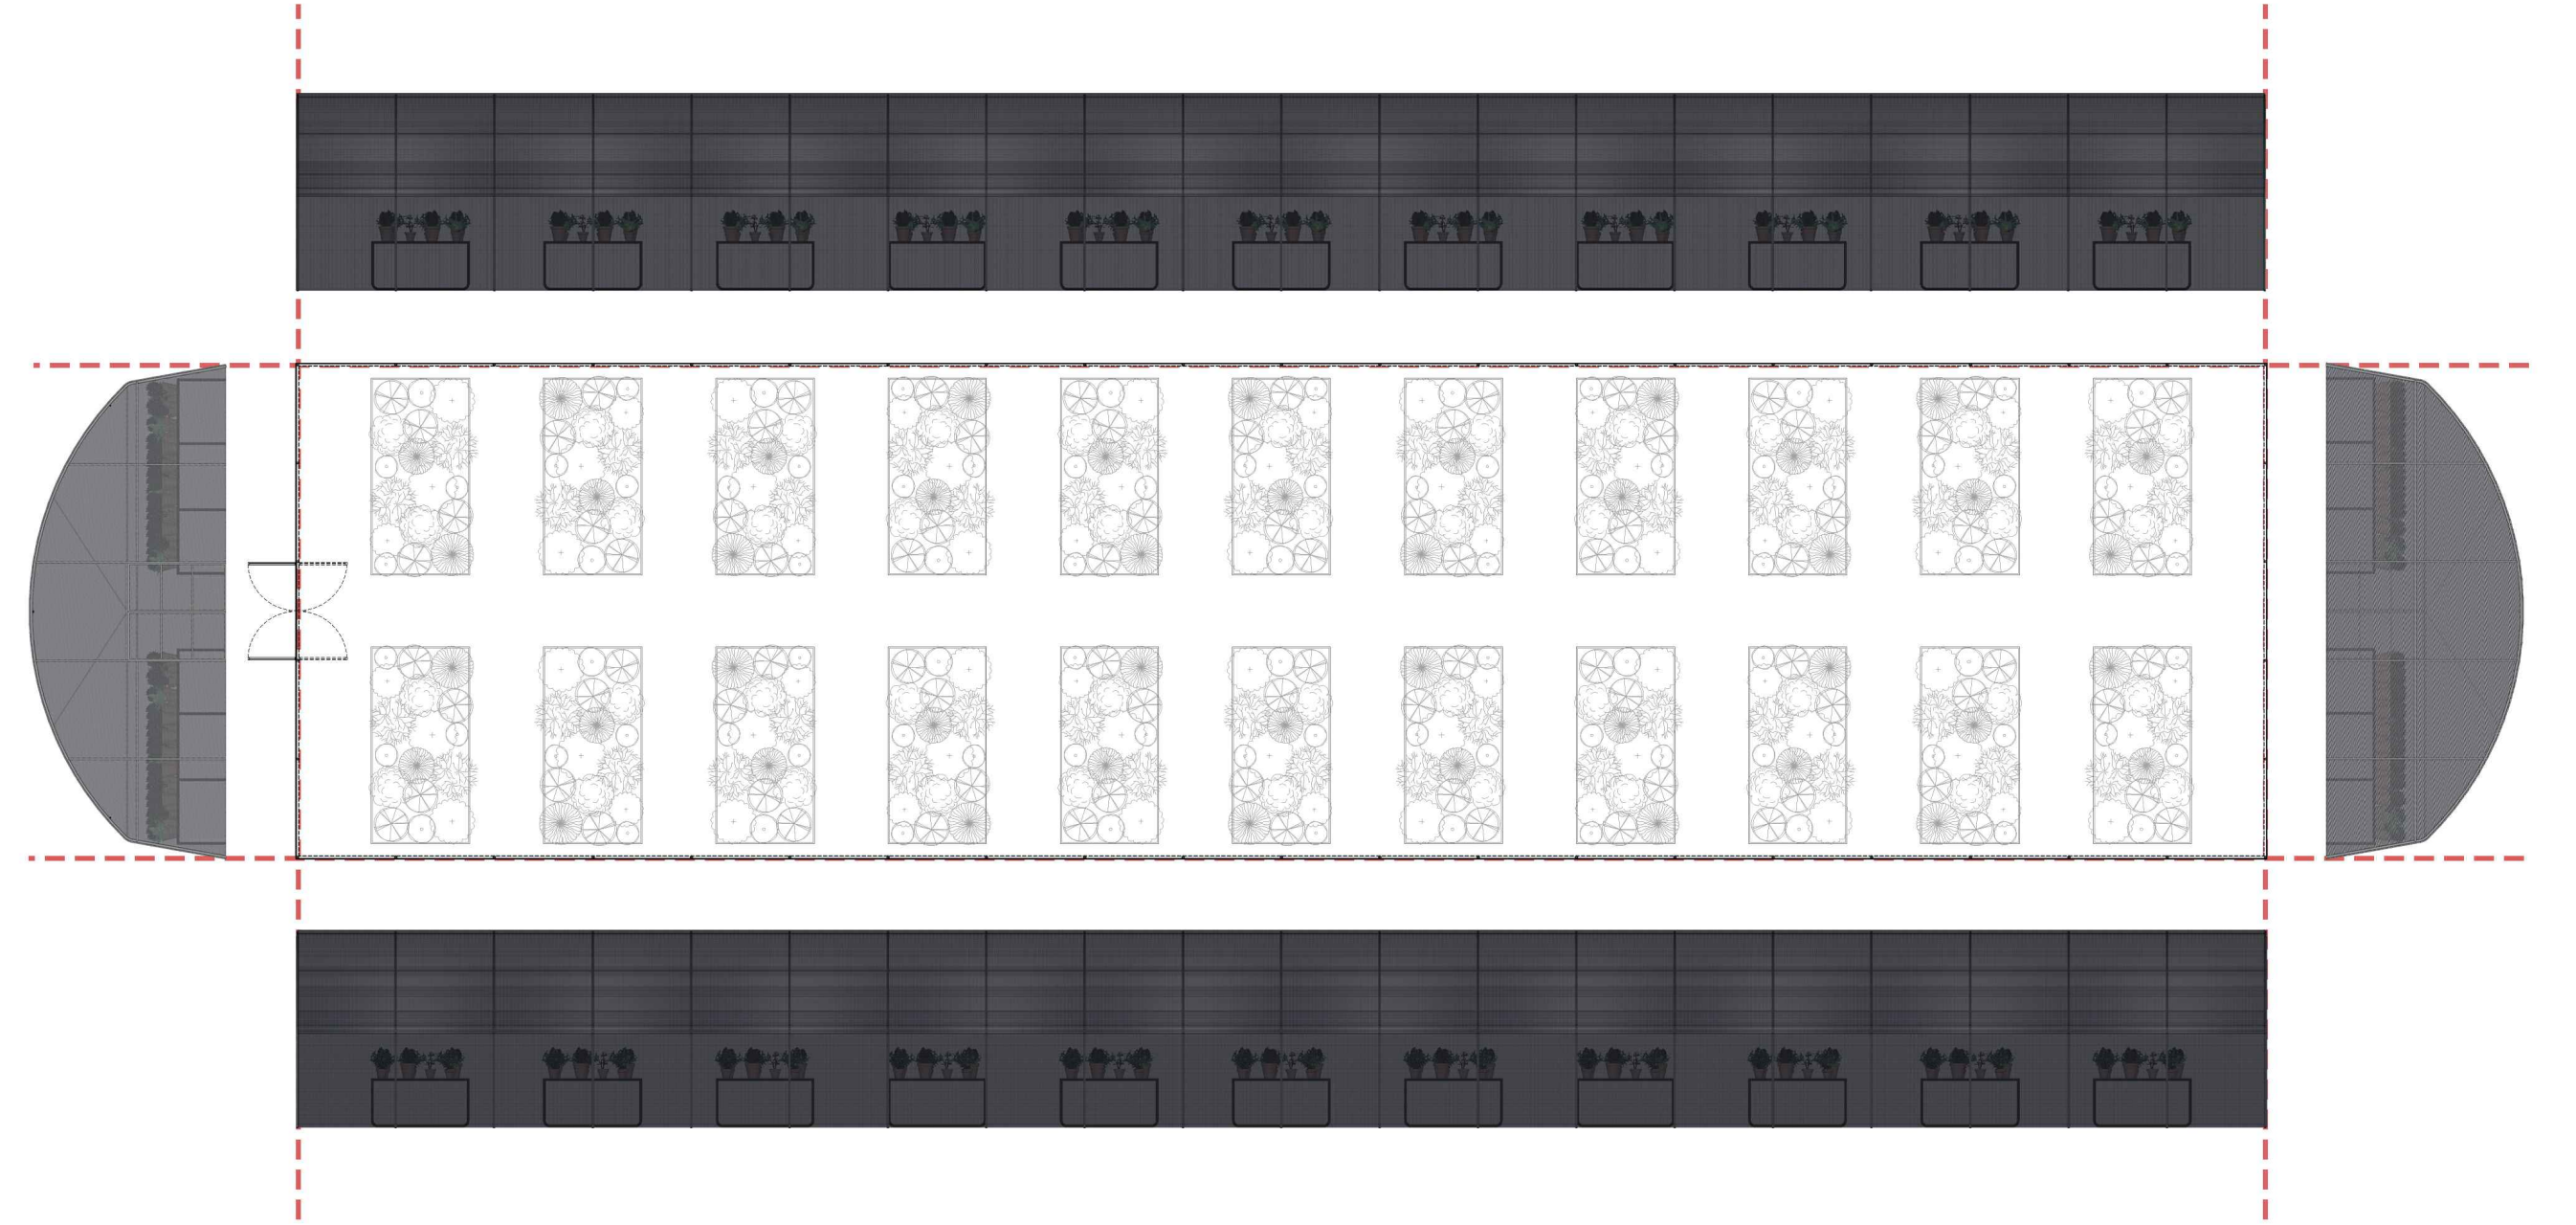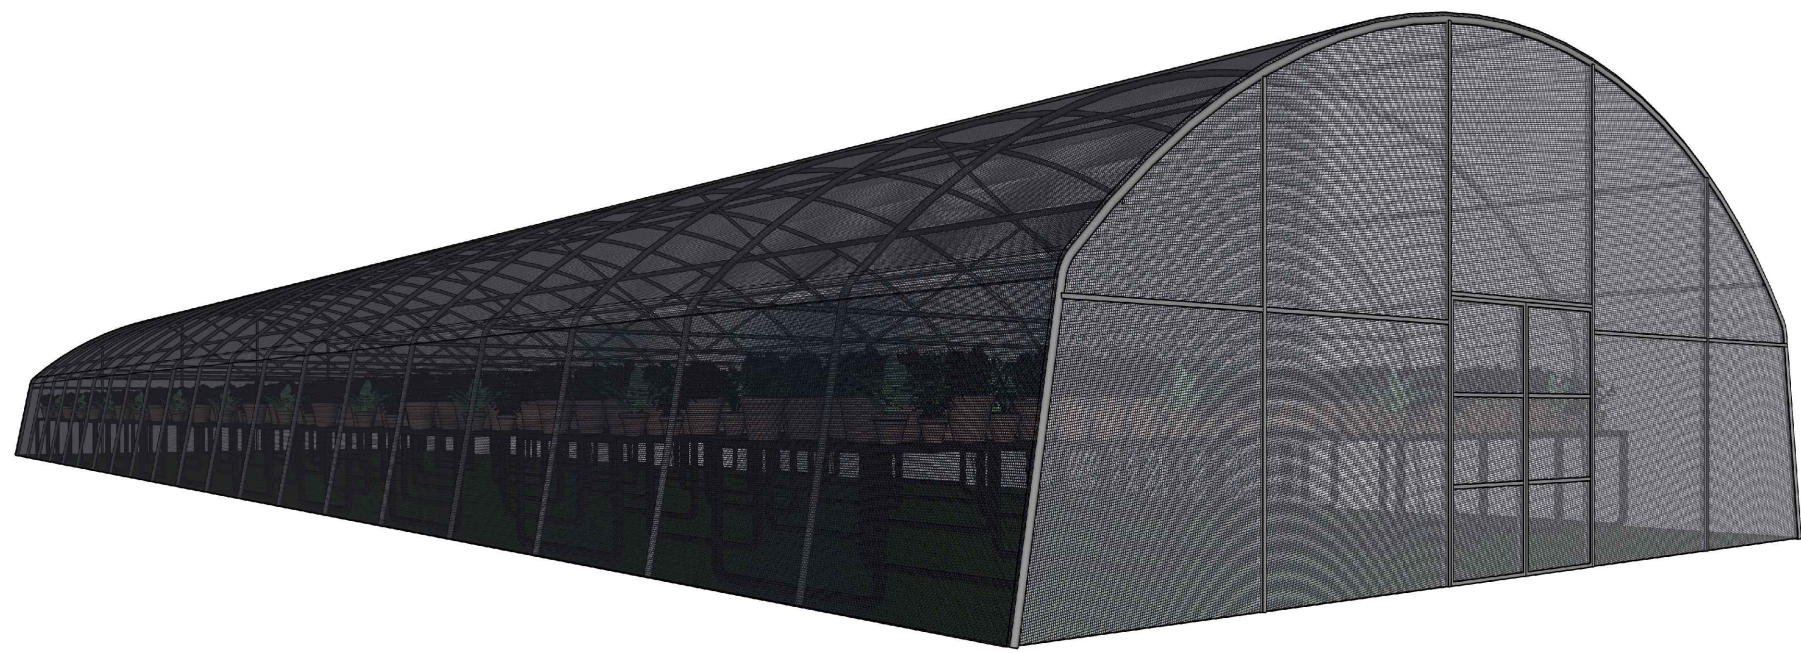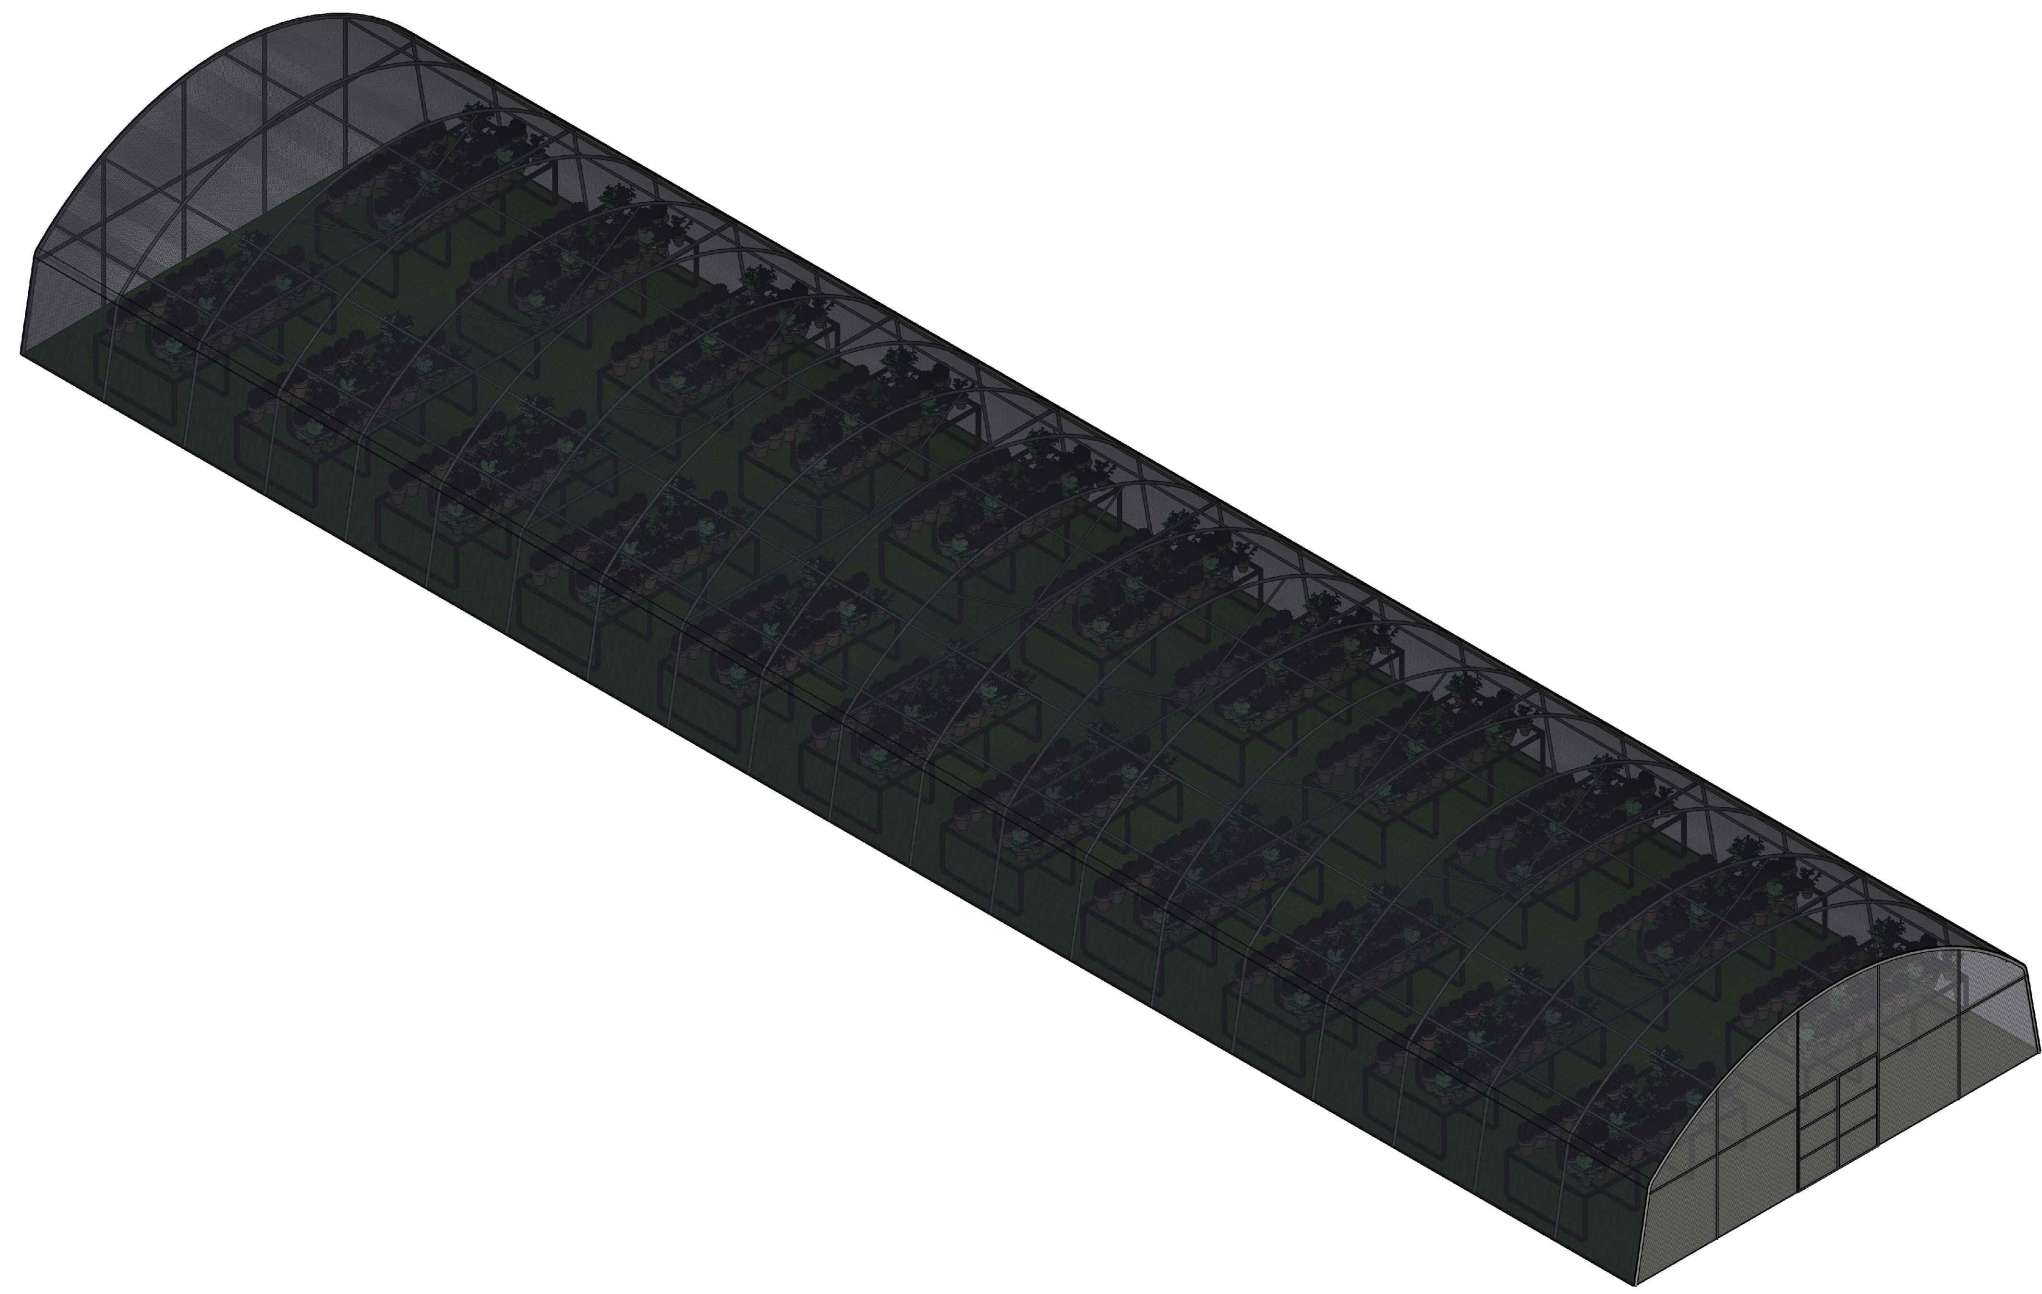


D I A G R A M S
SCALE NTS

	PROJECT TITLE:	OWNER:	SHEET CONTENT:	DESIGNED BY:	APPROVED BY:	SHEET NO: 2 OF 10	DATE: 4/6/2025
	SHADEHOUSE	NAME & SIGNATURE	Diagrams			A002	
				DRAWN BY:	CHECKED BY:		
				DIANE			
				SCALE:	1:75	PAPER SIZE:	A1

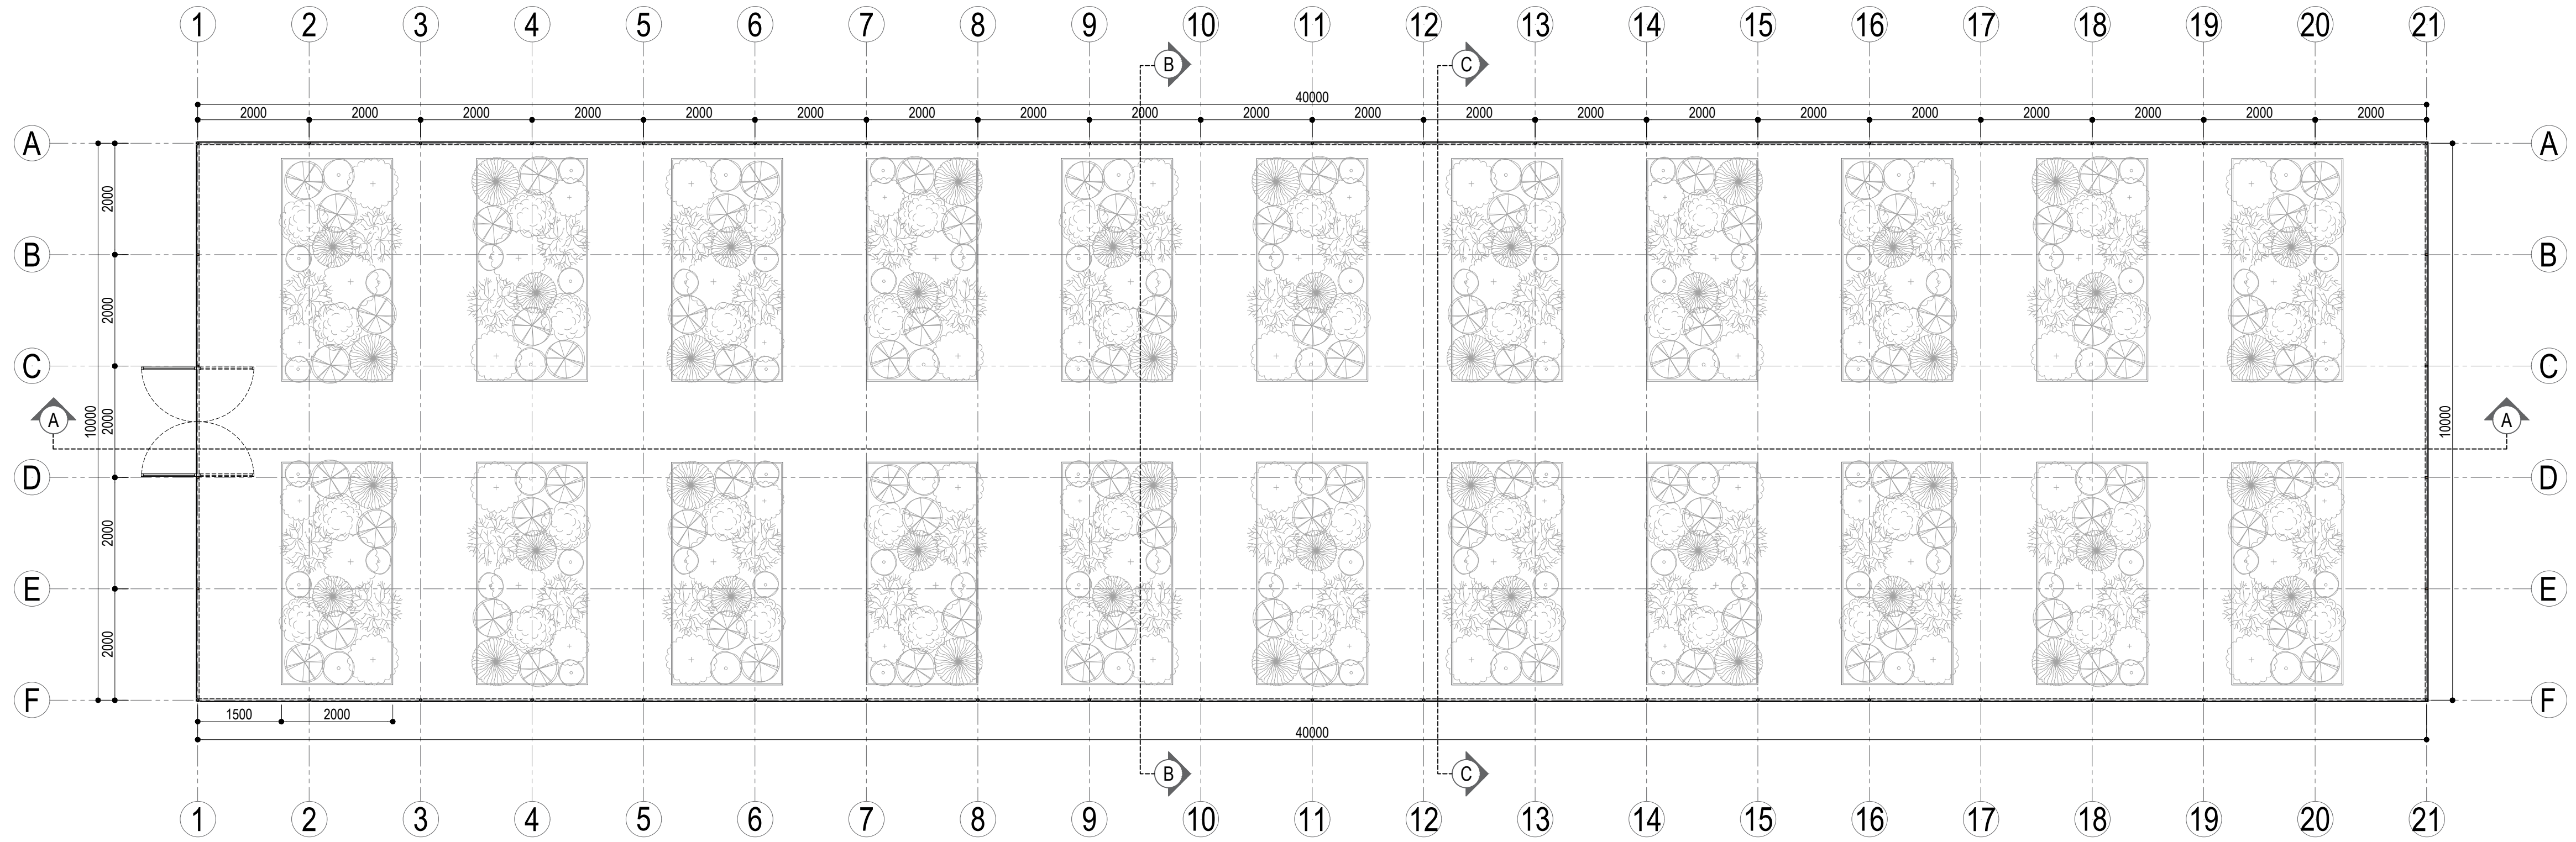

GROUND FLOOR PLAN

SCALE 1:75 MTS

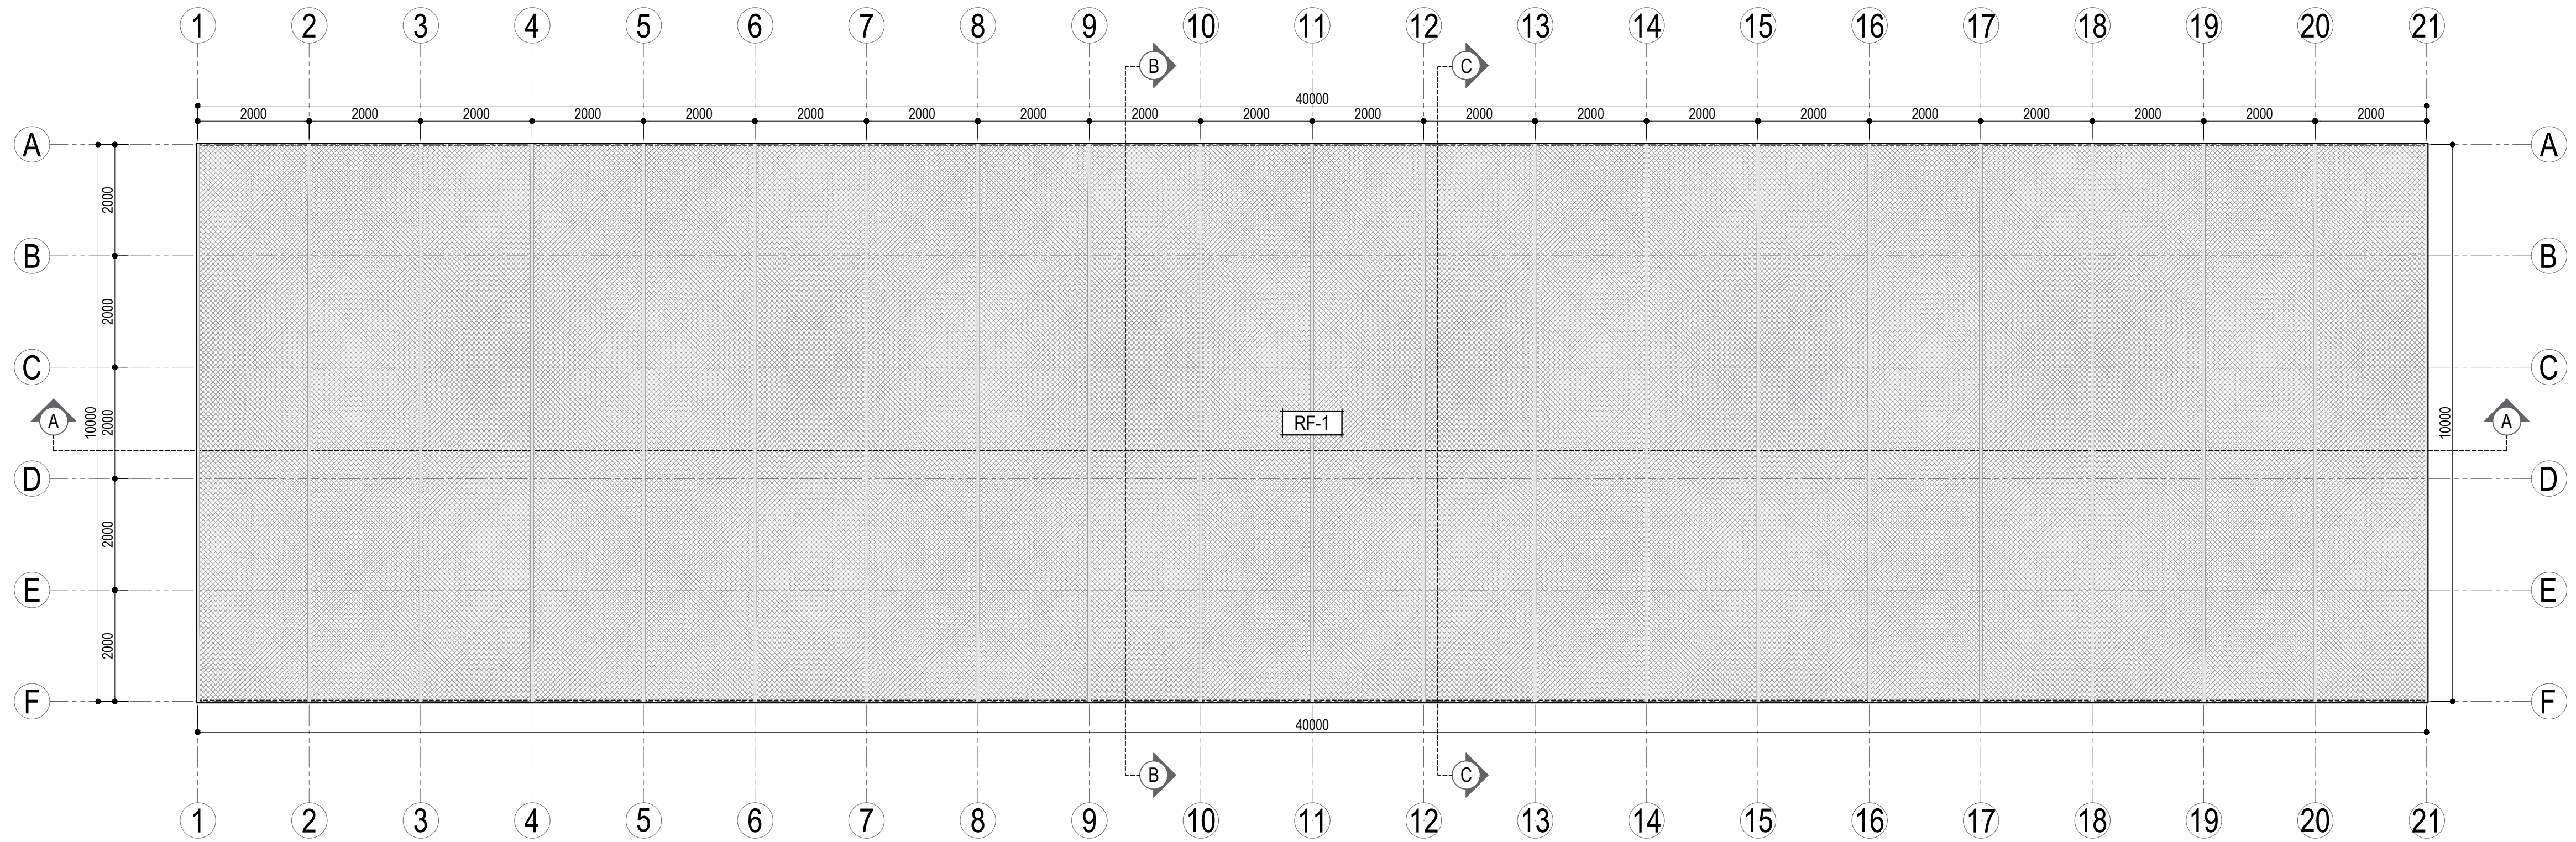

ROOF PLAN

SCALE 1:75 MTS

LEGEND	
RF-1	MATERIAL: SHADE NET COVERING

PROJECT TITLE:

SHADEHOUSE

OWNER:

NAME & SIGNATURE

SHEET CONTENT:

Ground Floor Plan
Roof Plan

DESIGNED BY:

APPROVED BY:

SHEET NO: 3 OF 10

DATE: 4/6/2025

DRAWN BY:

CHECKED BY:

DIANE


SCALE:

1:75

PAPER SIZE:

A1


A003

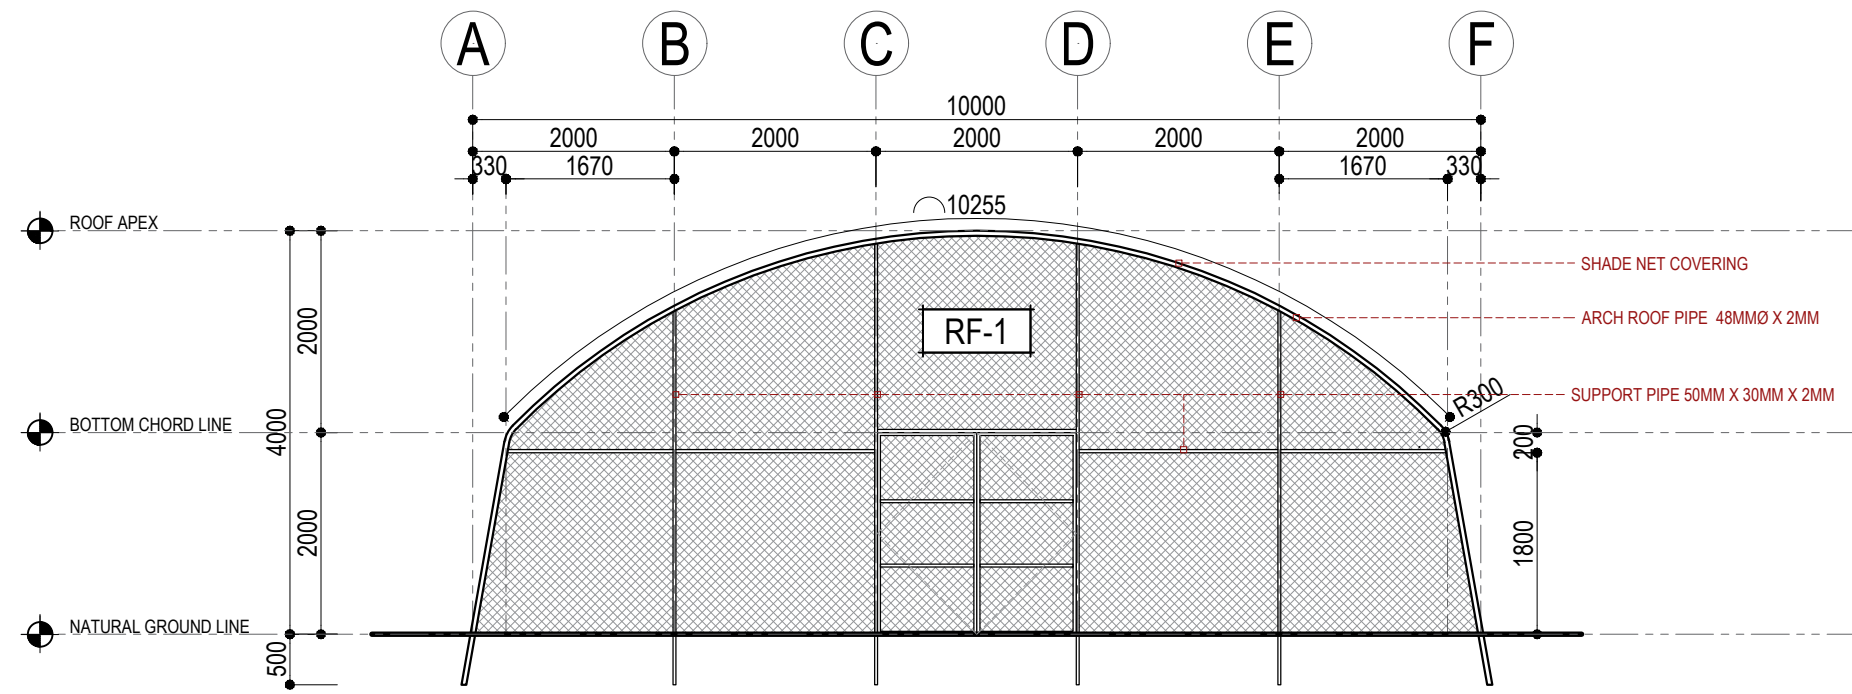

FRONT ELEVATION

SCALE


1:75 MTS

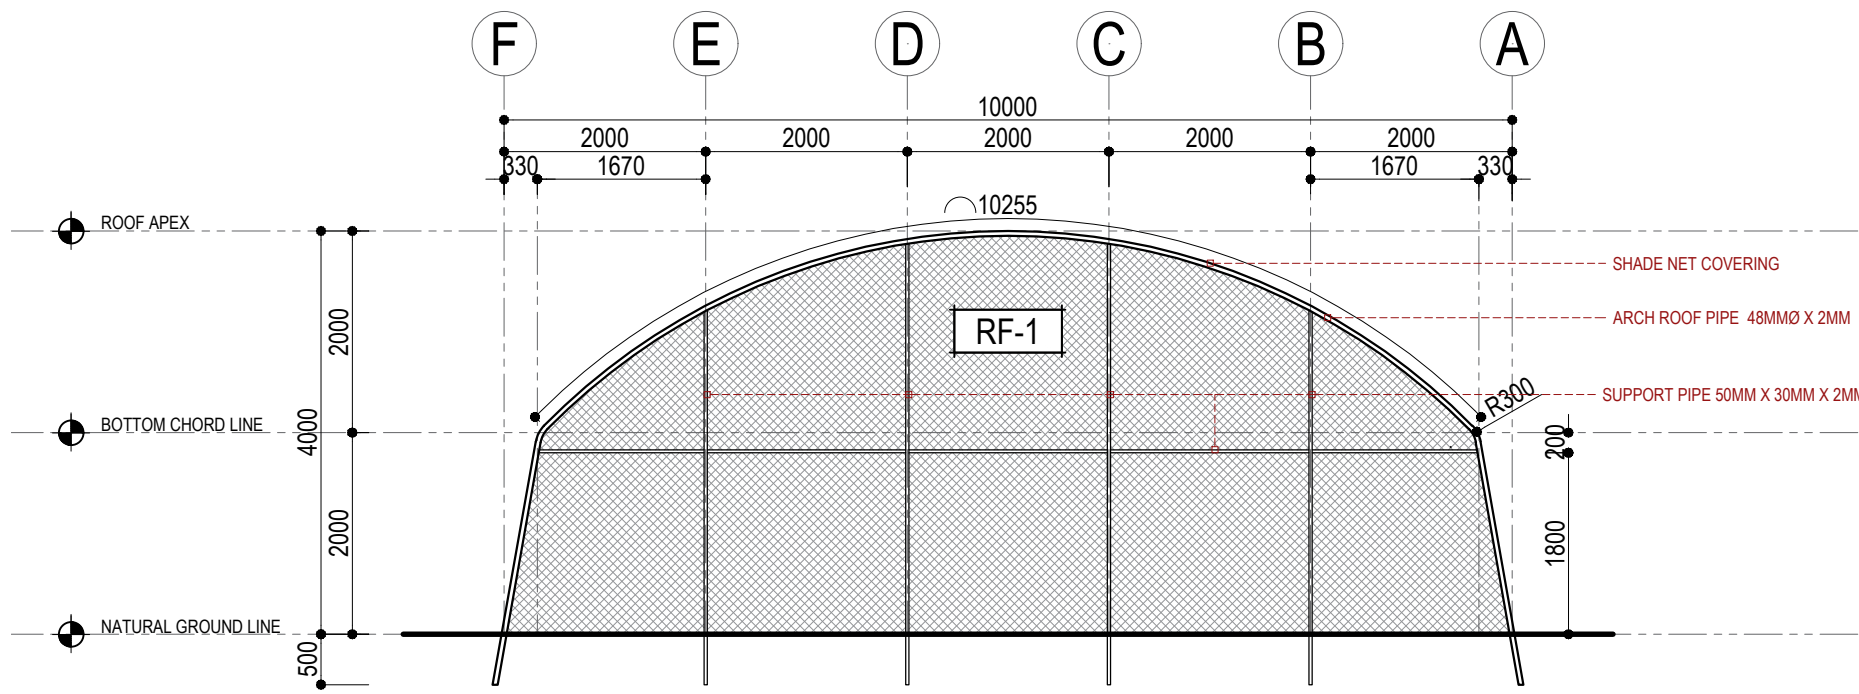

REAR ELEVATION

SCALE


1:75 MTS

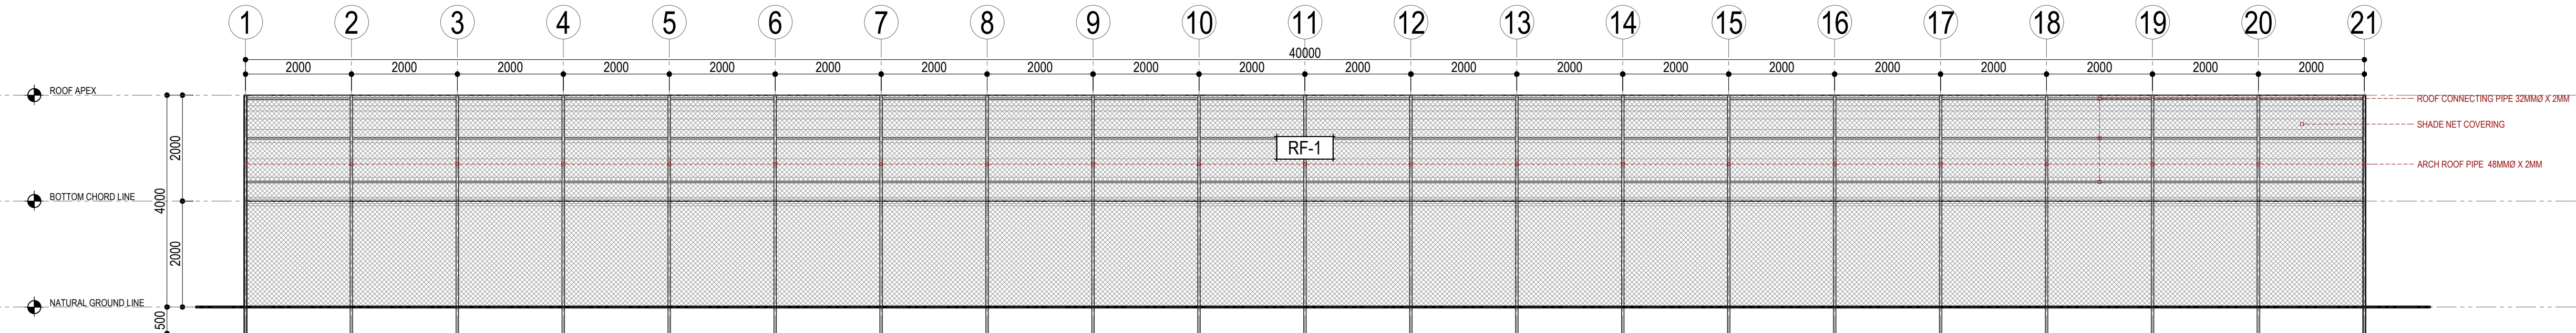

RIGHT SIDE ELEVATION

SCALE

1:75 MTS

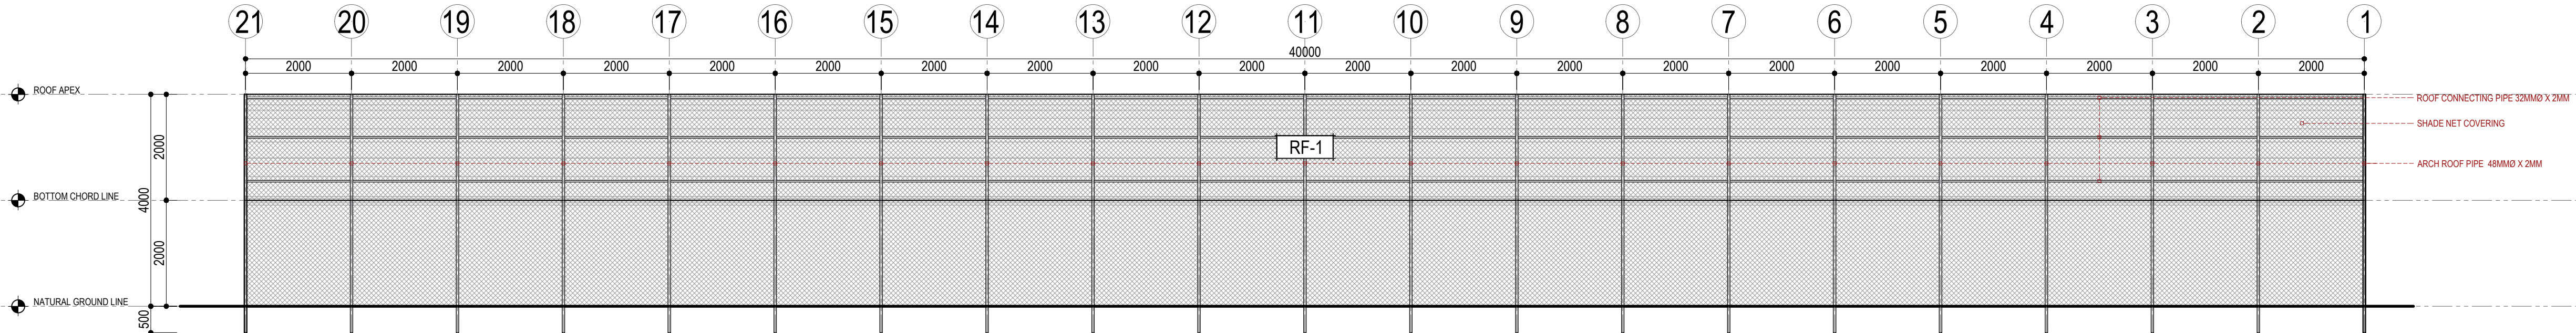

LEFT SIDE ELEVATION

SCALE

1:75 MTS

LEGEND	
RF-1	MATERIAL: SHADE NET COVERING

PROJECT TITLE:

SHADEHOUSE

OWNER:

NAME & SIGNATURE

SHEET CONTENT:

Elevations

DESIGNED BY:

DRAWN BY:

DIANE

SCALE:

APPROVED BY:


CHECKED BY:

PAPER SIZE:


SHEET NO: 4 OF 10

DATE: 4/6/2025


A004

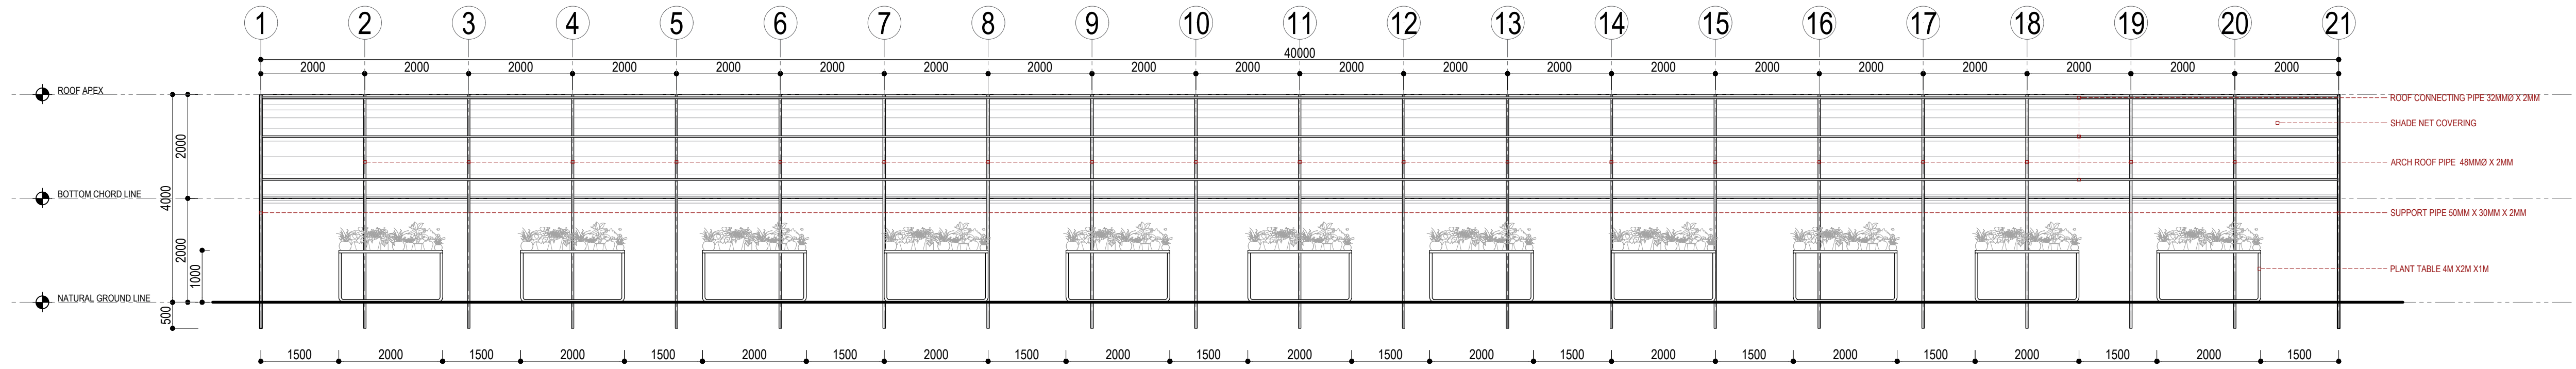

SECTION AA
SCALE 1:75 MTS

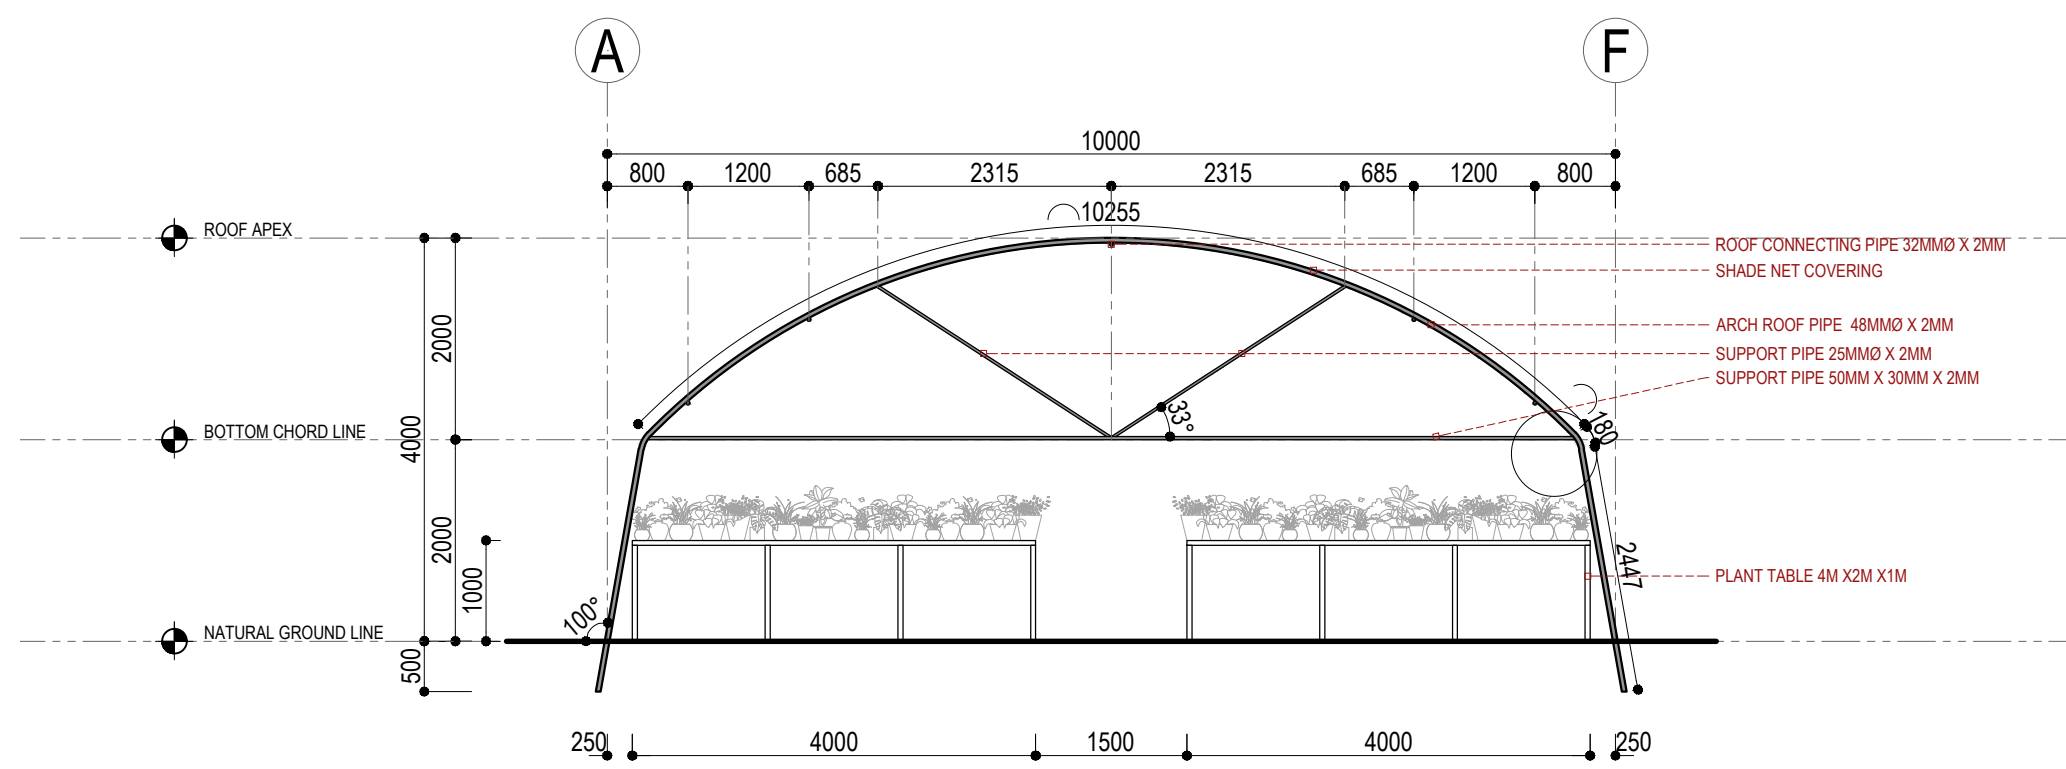

SECTION BB
SCALE 1:75 MTS

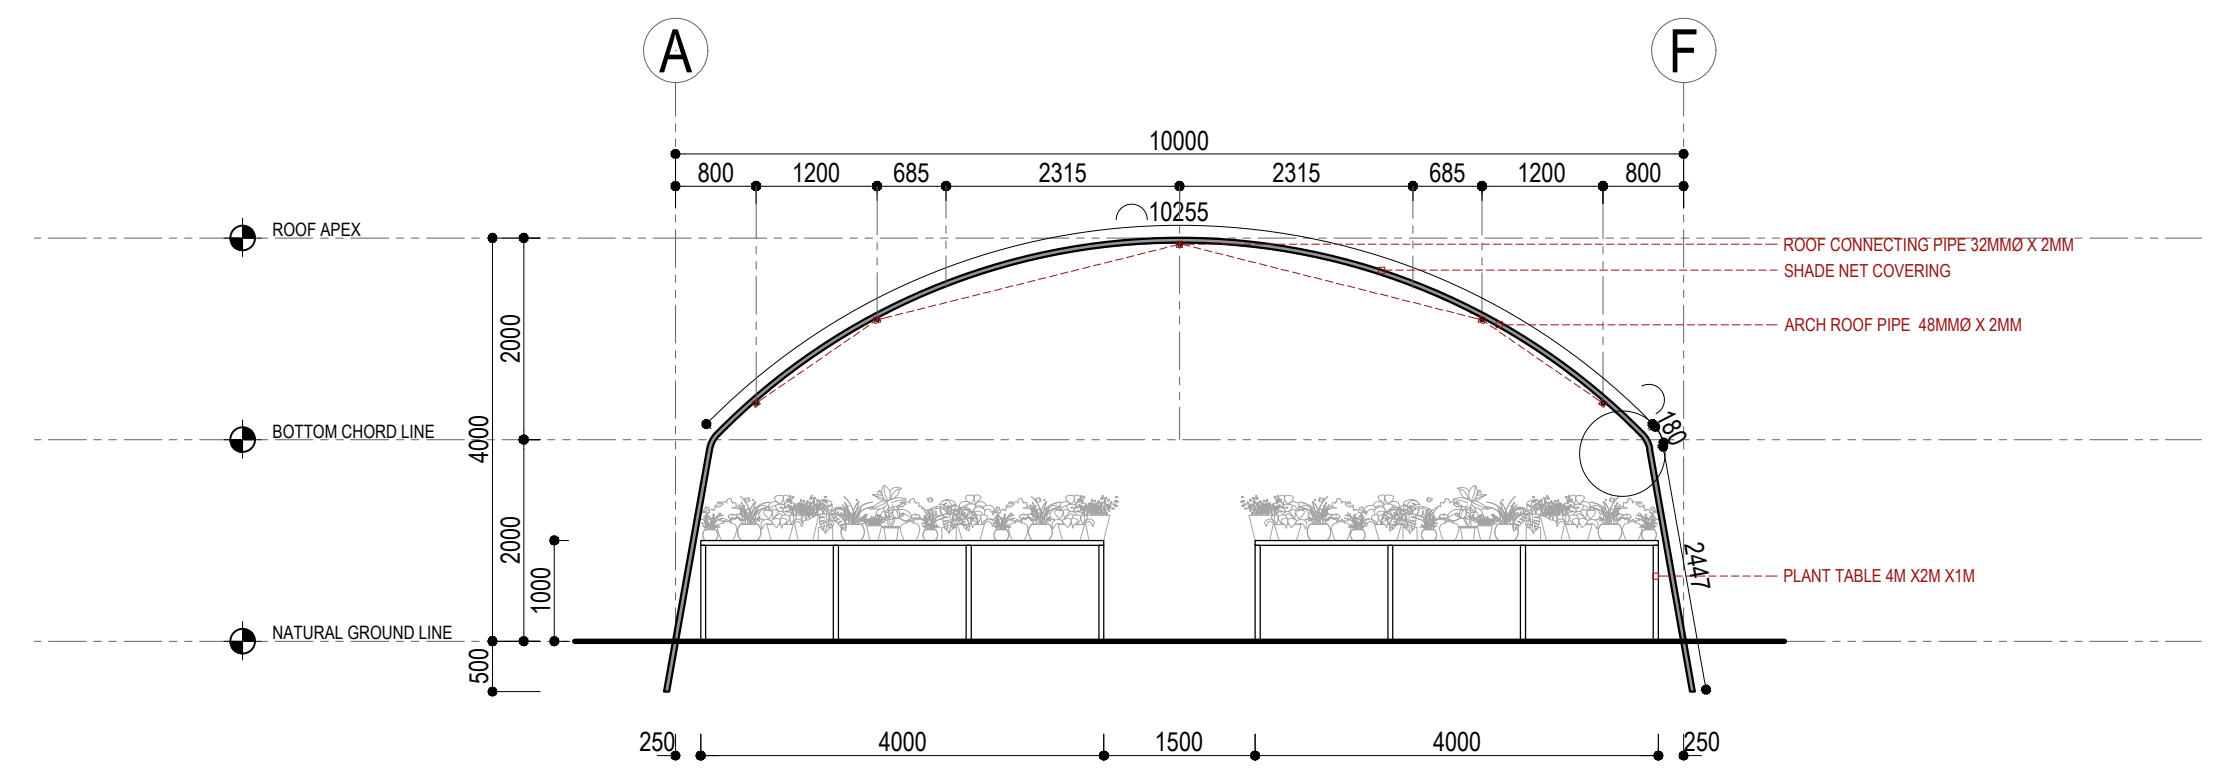

SECTION CC
SCALE 1:75 MTS



PROJECT TITLE:			OWNER:		SHEET CONTENT:		DESIGNED BY:		APPROVED BY:		SHEET NO: 5 OF 10		DATE: 4/6/2025	
SHADEHOUSE			NAME & SIGNATURE		Sections						A005			
							DRAWN BY:		CHECKED BY:					
							DIANE							
							SCALE:	1:75	PAPER SIZE:	A1				



P E R S P E C T I V E


SCALENTS

	PROJECT TITLE:	OWNER:	SHEET CONTENT:	DESIGNED BY:	APPROVED BY:	SHEET NO: 6 OF 10	DATE: 4/6/2025
	GREENHOUSE	NAME & SIGNATURE	Perspective			A006	
				DRAWN BY:	CHECKED BY:		
				DIANE			
				SCALE:	1:75	PAPER SIZE:	A1

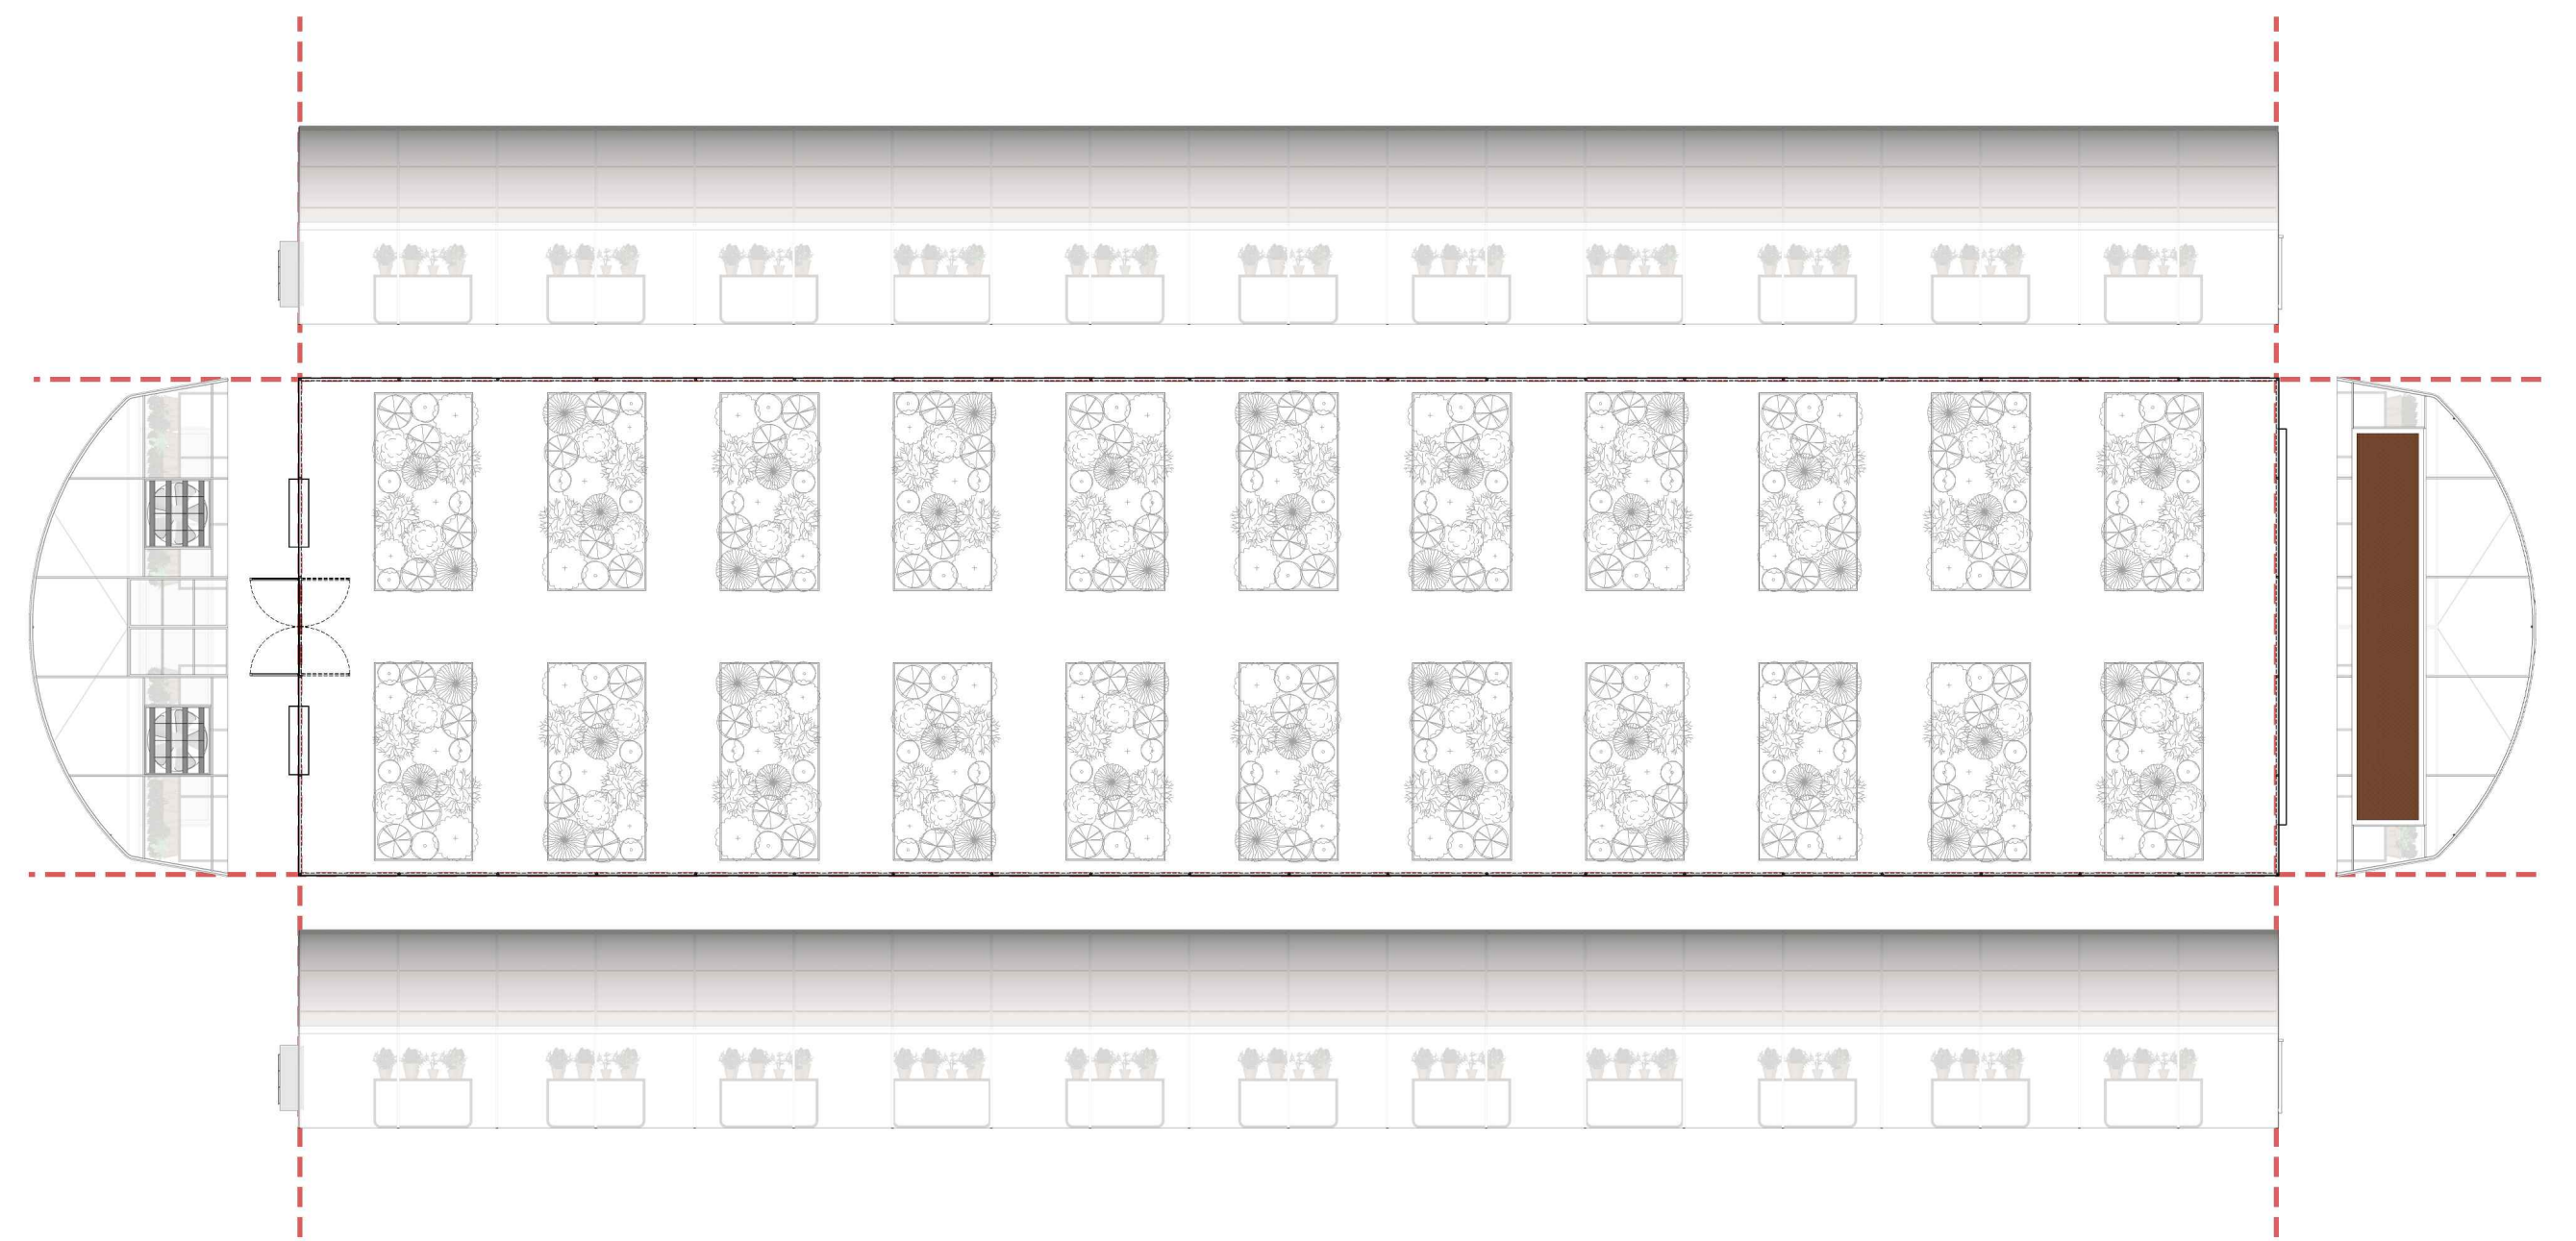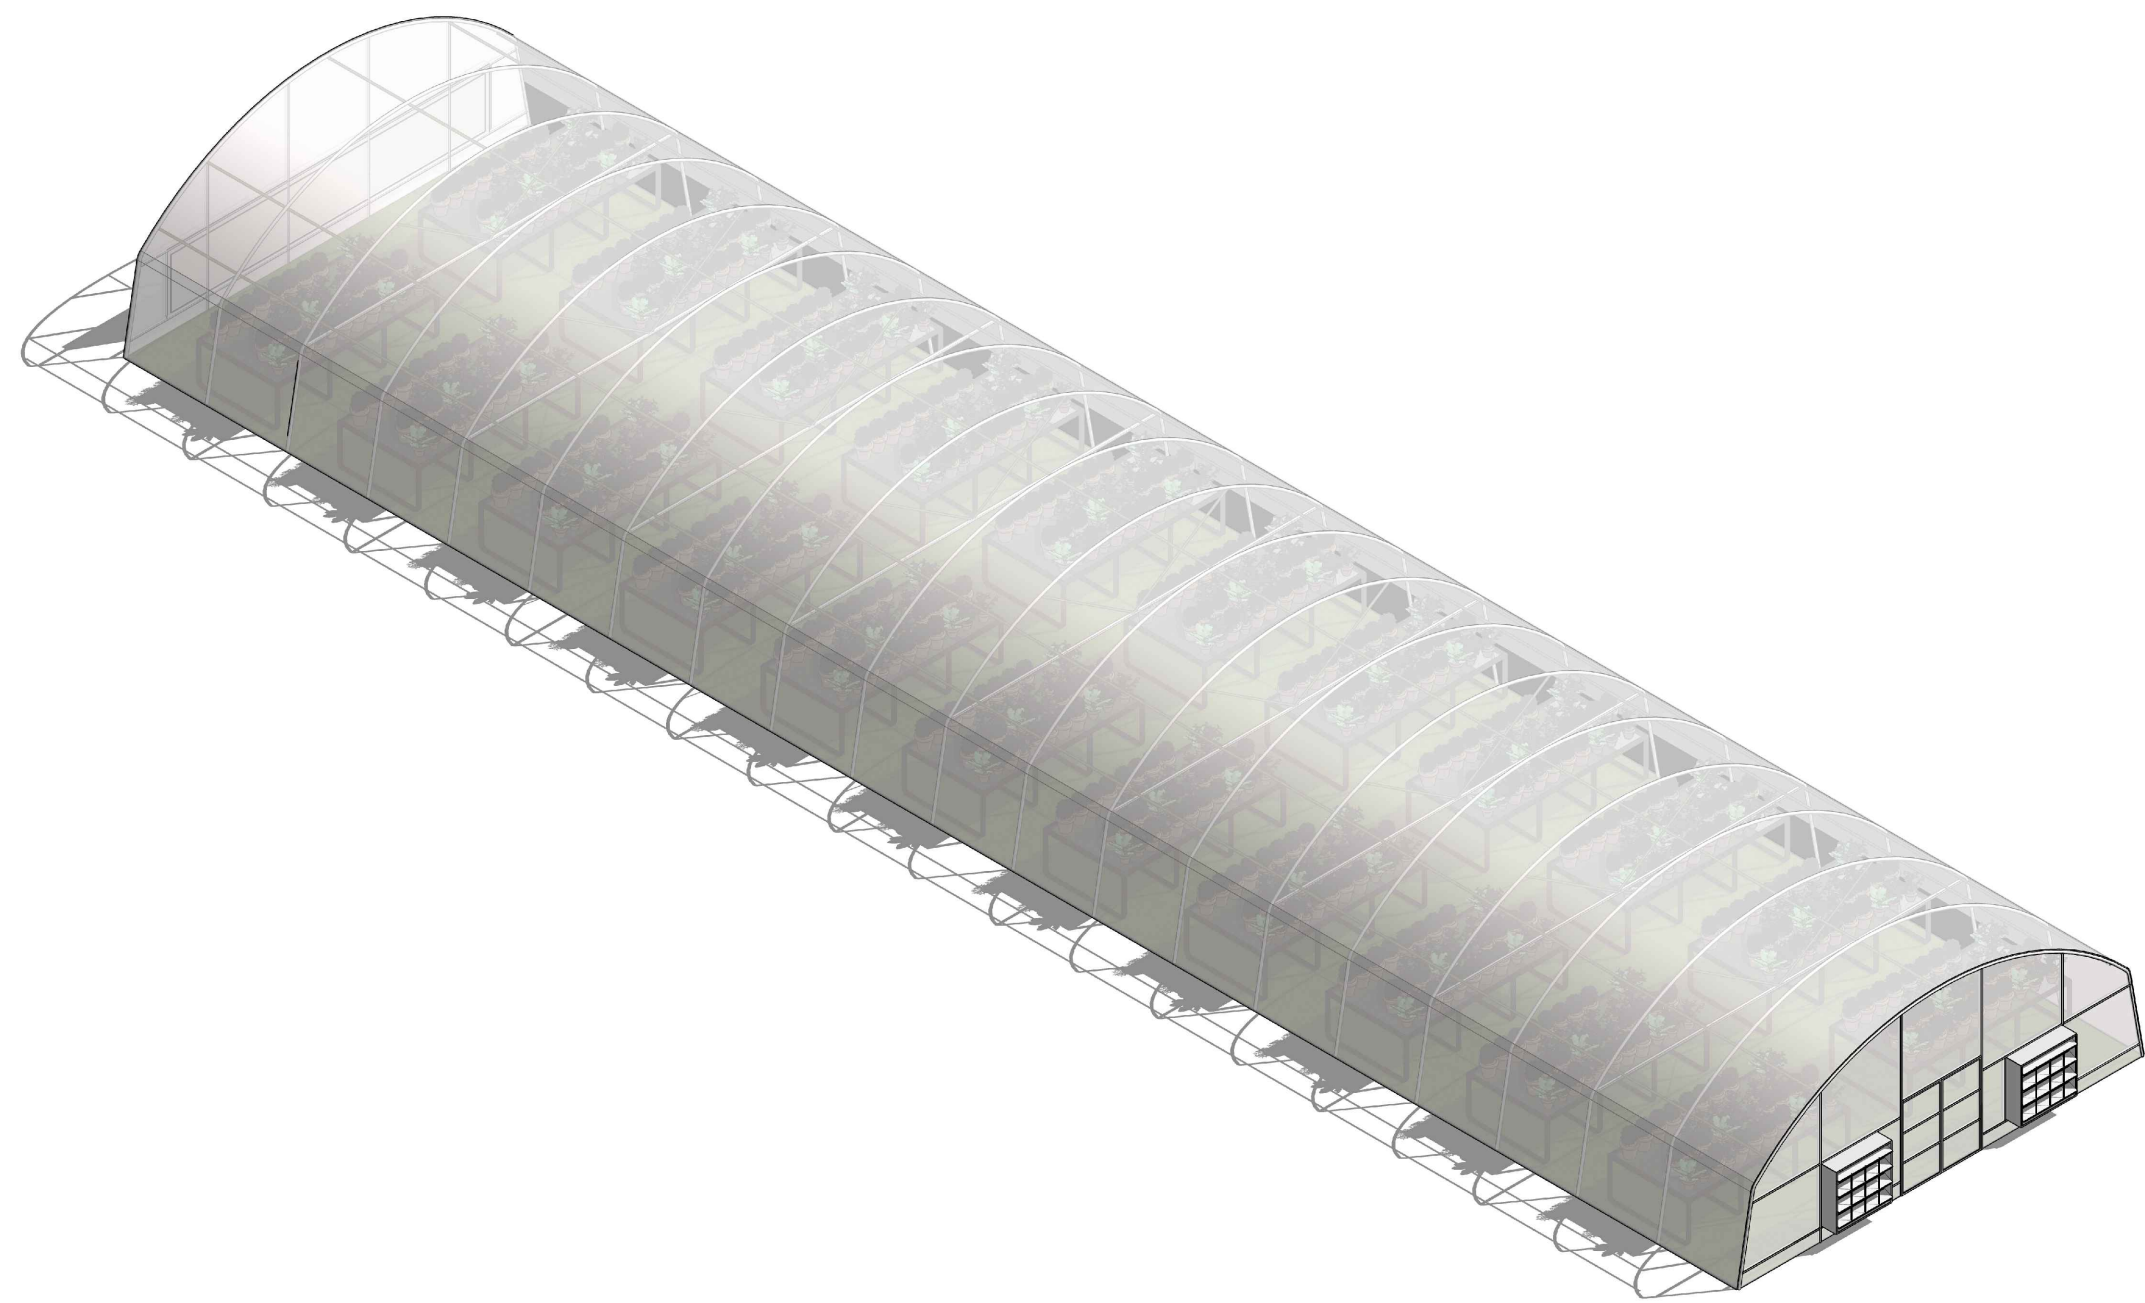


D I A G R A M S
SCALE NTS

	PROJECT TITLE:	OWNER:	SHEET CONTENT:	DESIGNED BY:	APPROVED BY:	SHEET NO: 7 OF 10	DATE: 4/6/2025
	GREENHOUSE	NAME & SIGNATURE	Diagrams			A007	
				DRAWN BY:	CHECKED BY:		
				DIANE			
				SCALE:	1:75	PAPER SIZE:	A1

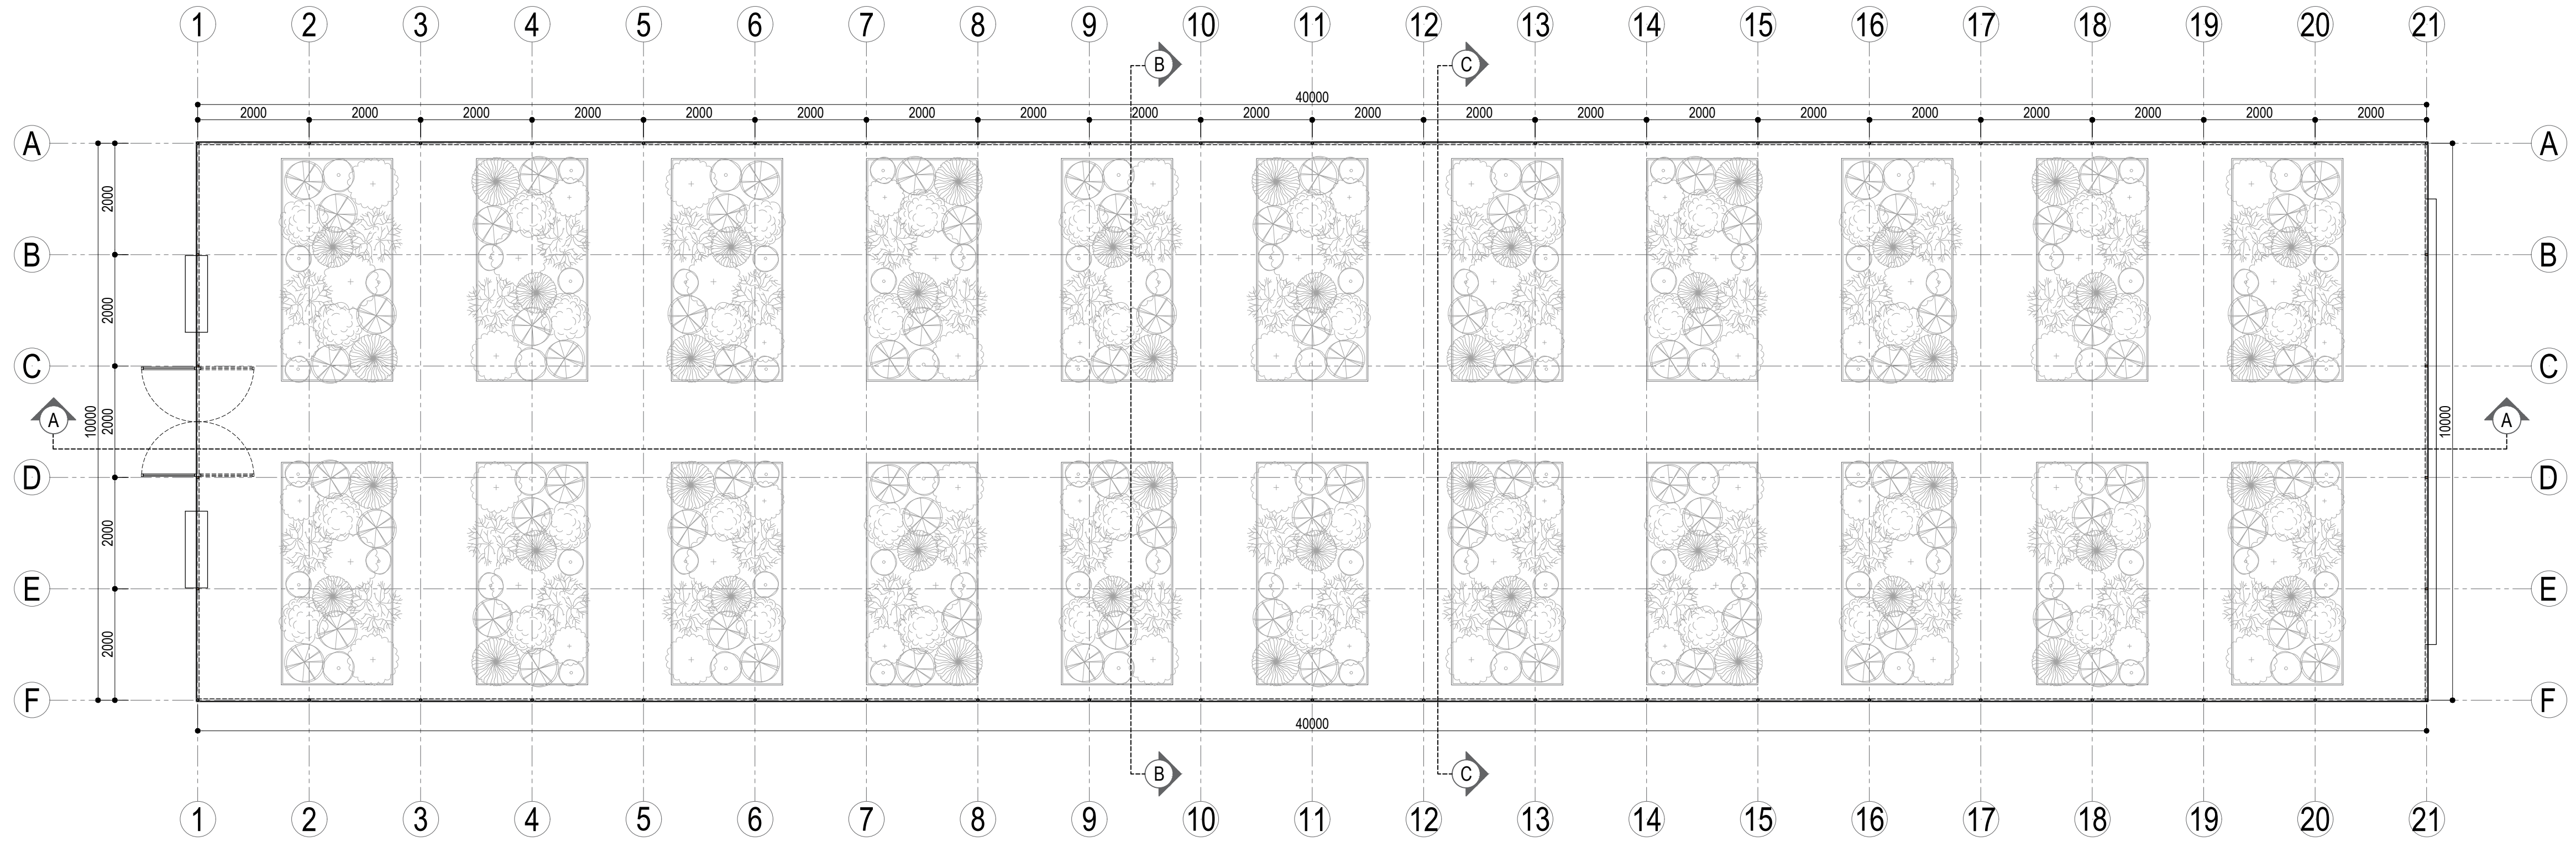


GROUND FLOOR PLAN
SCALE 1:75 MTS

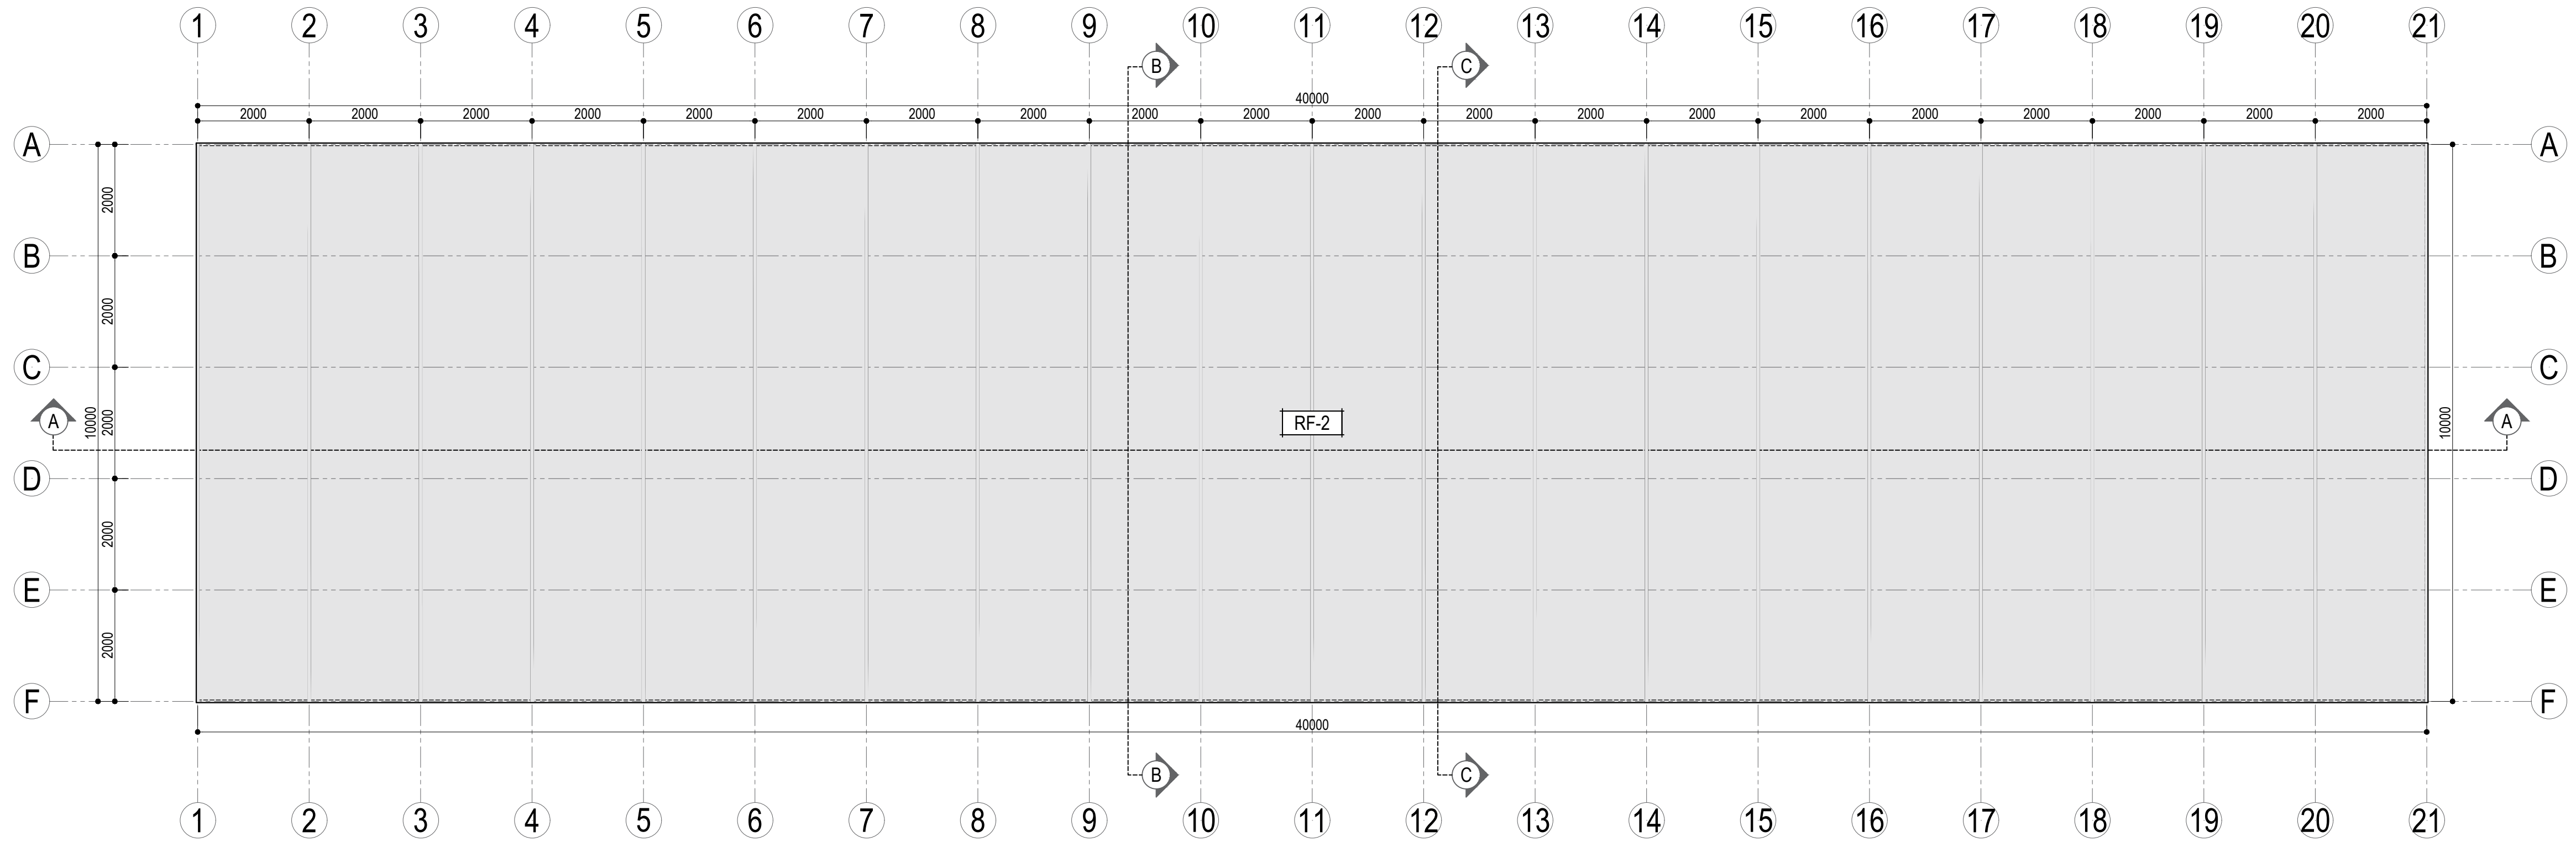

ROOF PLAN
SCALE 1:75 MTS

LEGEND	
RF-2	MATERIAL: PO FILM COVERING


	PROJECT TITLE:	OWNER:	SHEET CONTENT:	DESIGNED BY:	APPROVED BY:	SHEET NO: 8 OF 10	DATE: 4/6/2025
	GREENHOUSE	NAME & SIGNATURE	Ground Floor Plan Roof Plan			A008	
				DRAWN BY:	CHECKED BY:		
				DIANE			
				SCALE: 1:75	PAPER SIZE: A1		

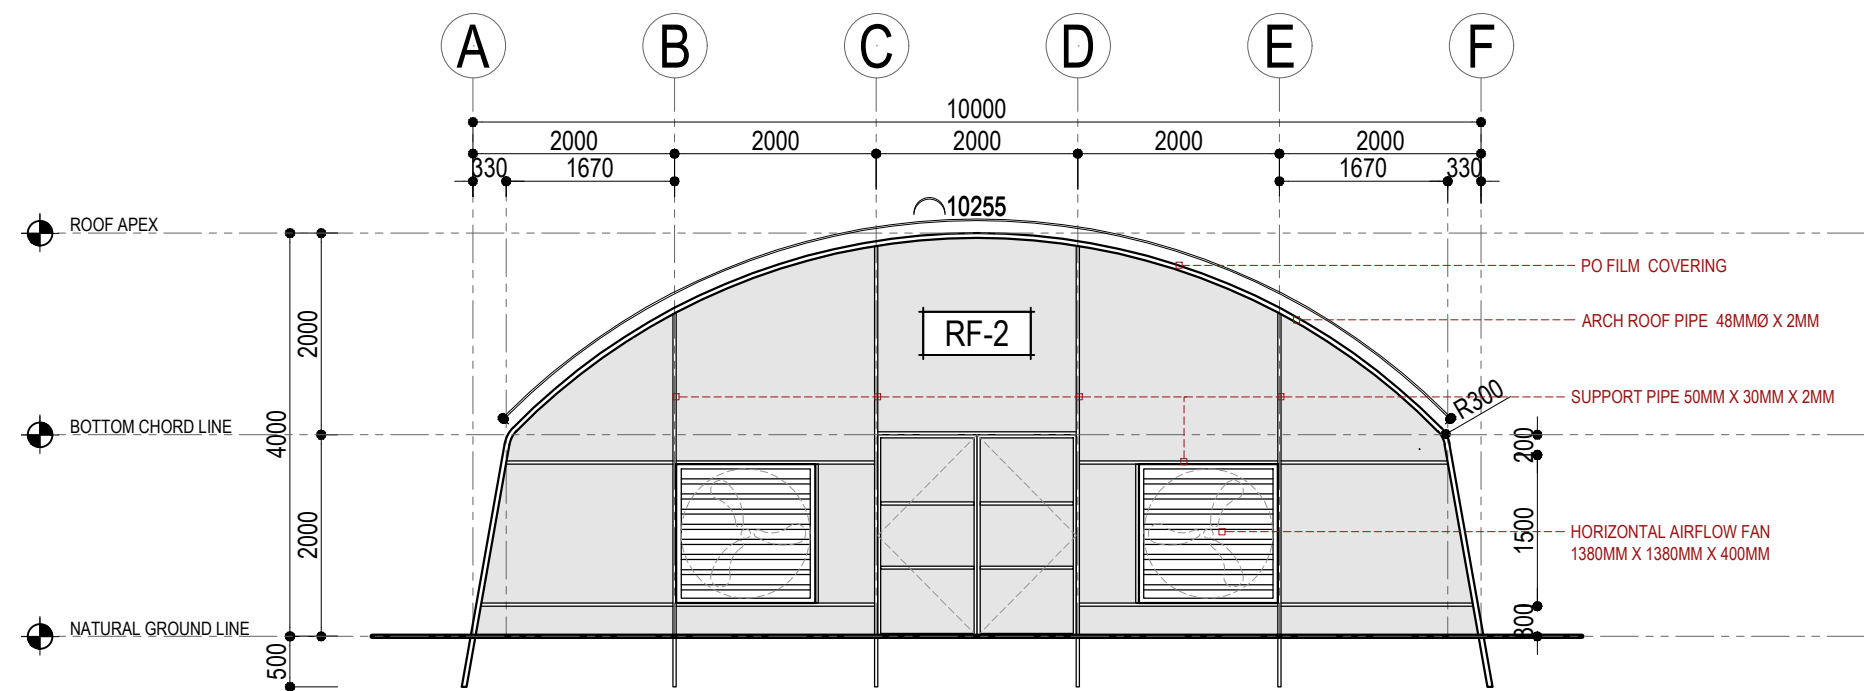

FRONT ELEVATION

SCALE


1:75 MTS

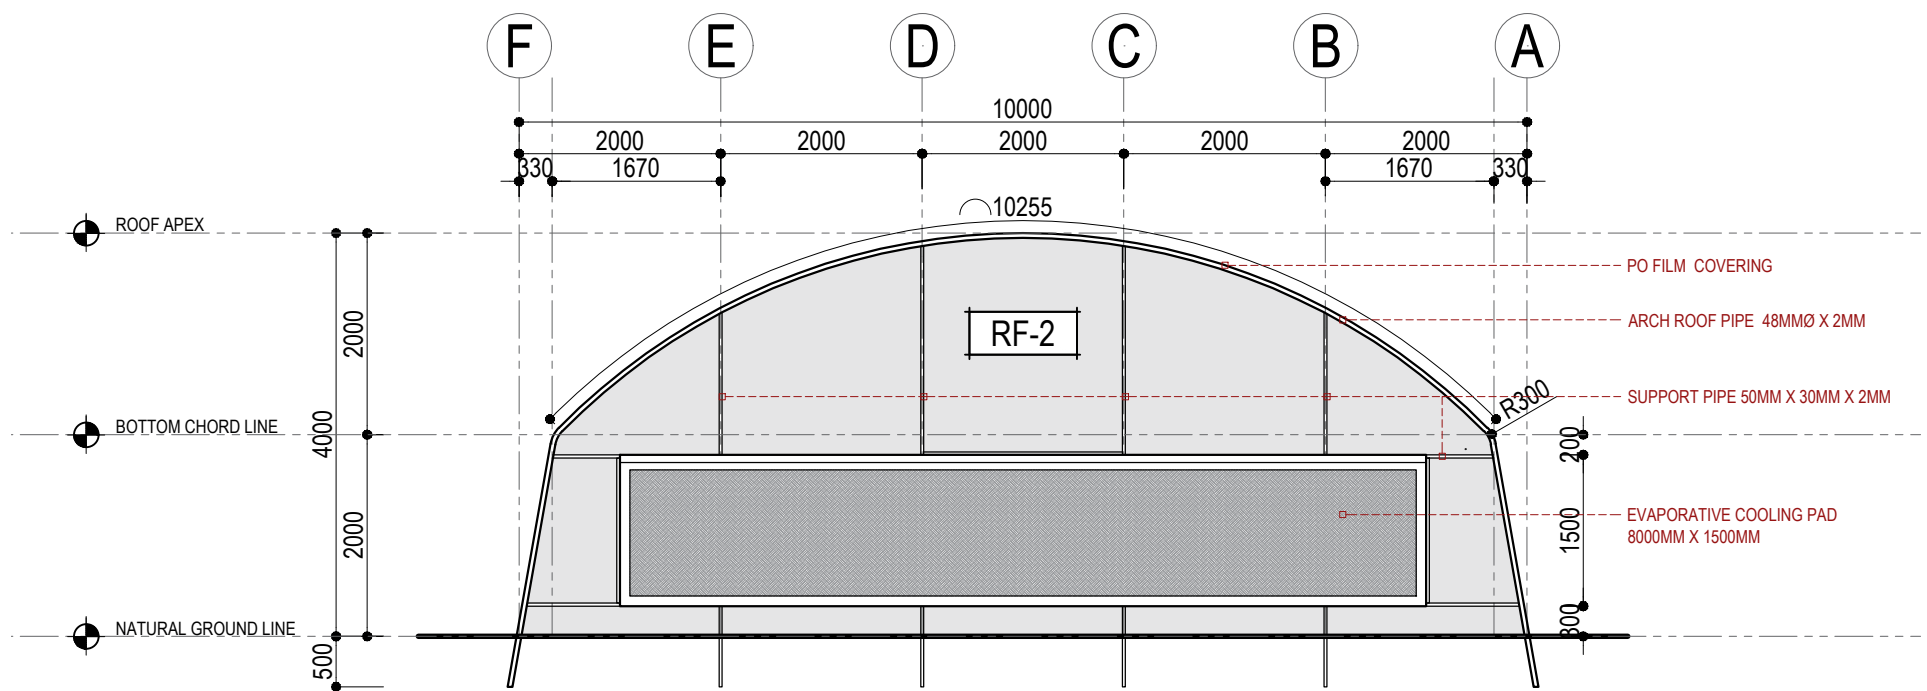

REAR ELEVATION

SCALE


1:75 MTS

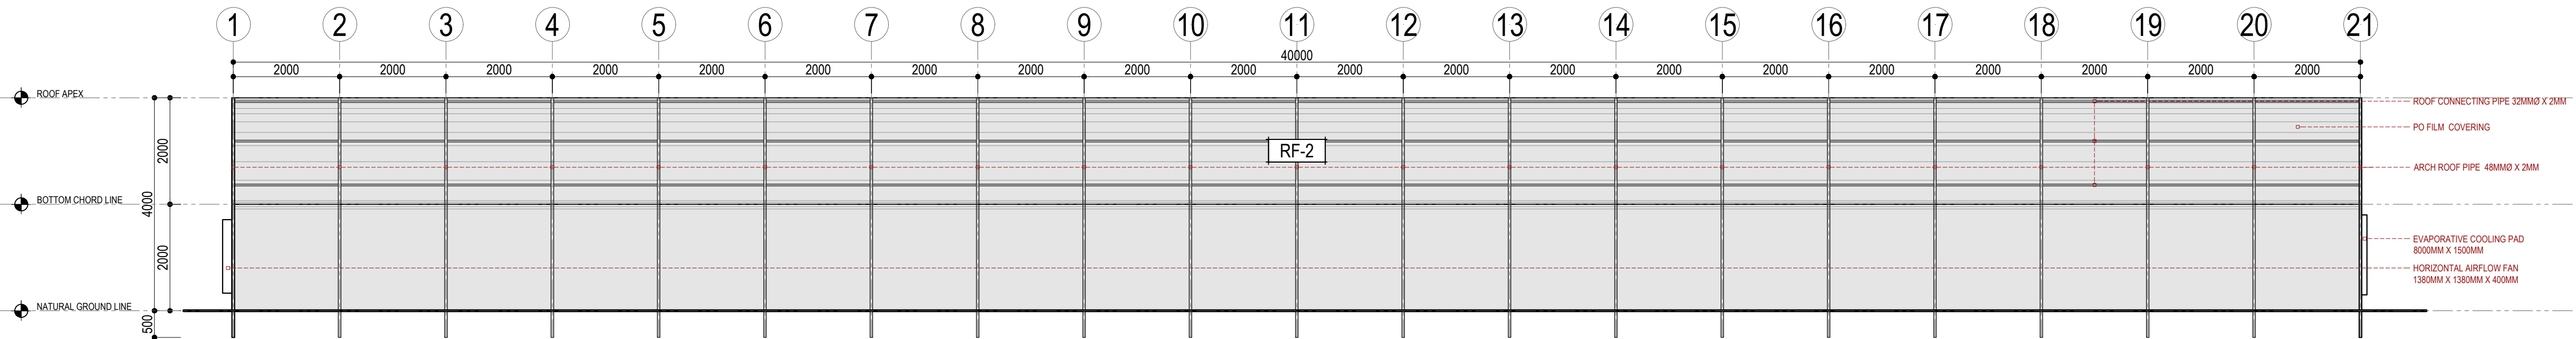

RIGHT SIDE ELEVATION

SCALE

1:75 MTS

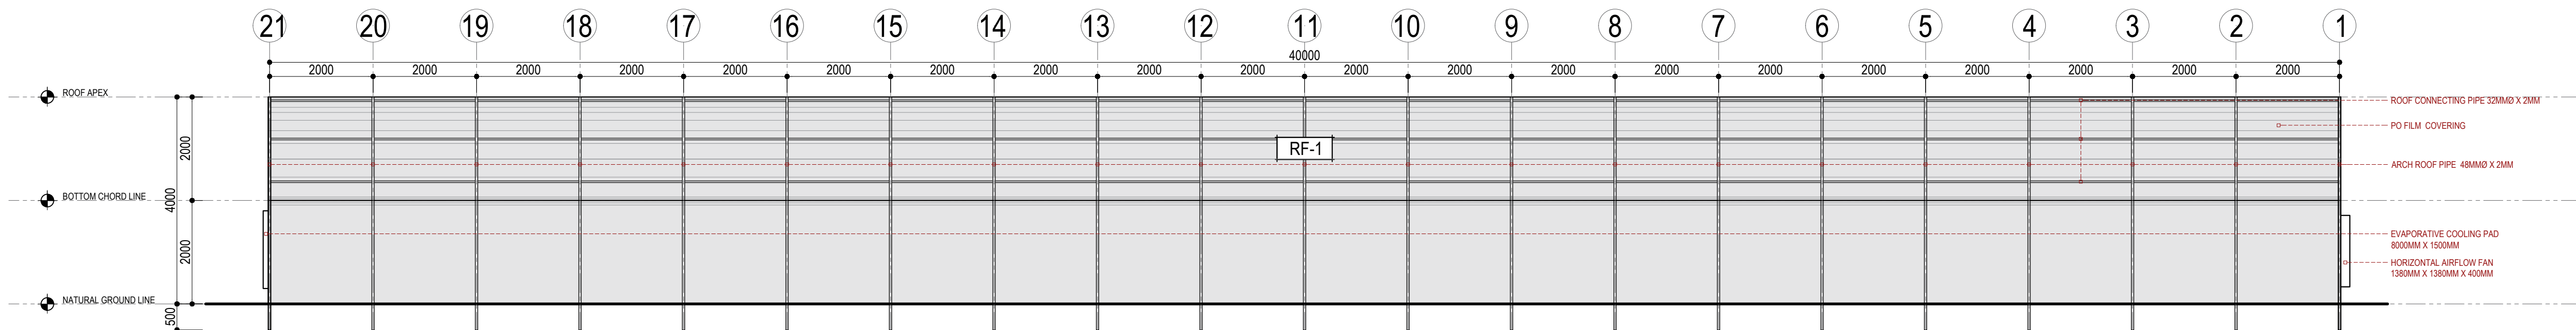

LEFT SIDE ELEVATION

SCALE

1:75 MTS

LEGEND
RF-2
MATERIAL:
PO FILM COVERING

PROJECT TITLE:

GREENHOUSE

OWNER:

NAME & SIGNATURE

SHEET CONTENT:

Elevations

DESIGNED BY:

DRAWN BY:

DIANE

SCALE:

APPROVED BY:


CHECKED BY:

PAPER SIZE:

SHEET NO: 9 OF 10


DATE: 4/6/2025

A009

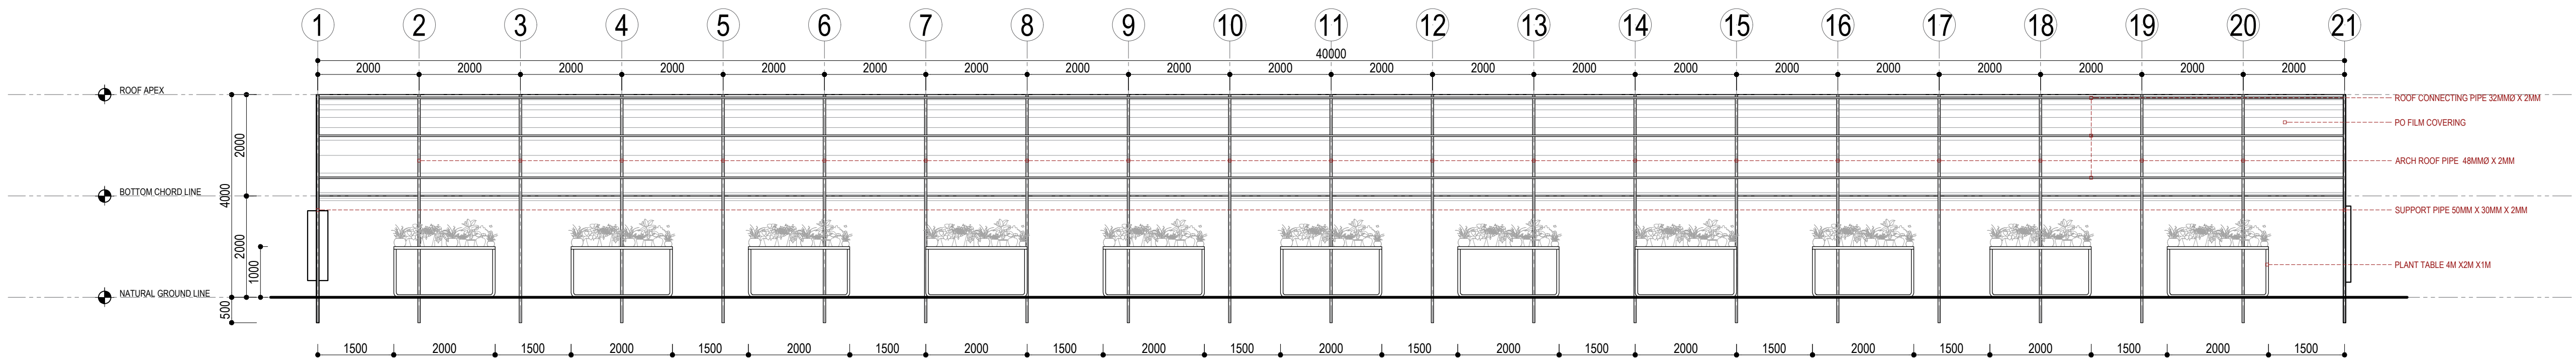


SECTION AA

SCALE 1:75 MTS

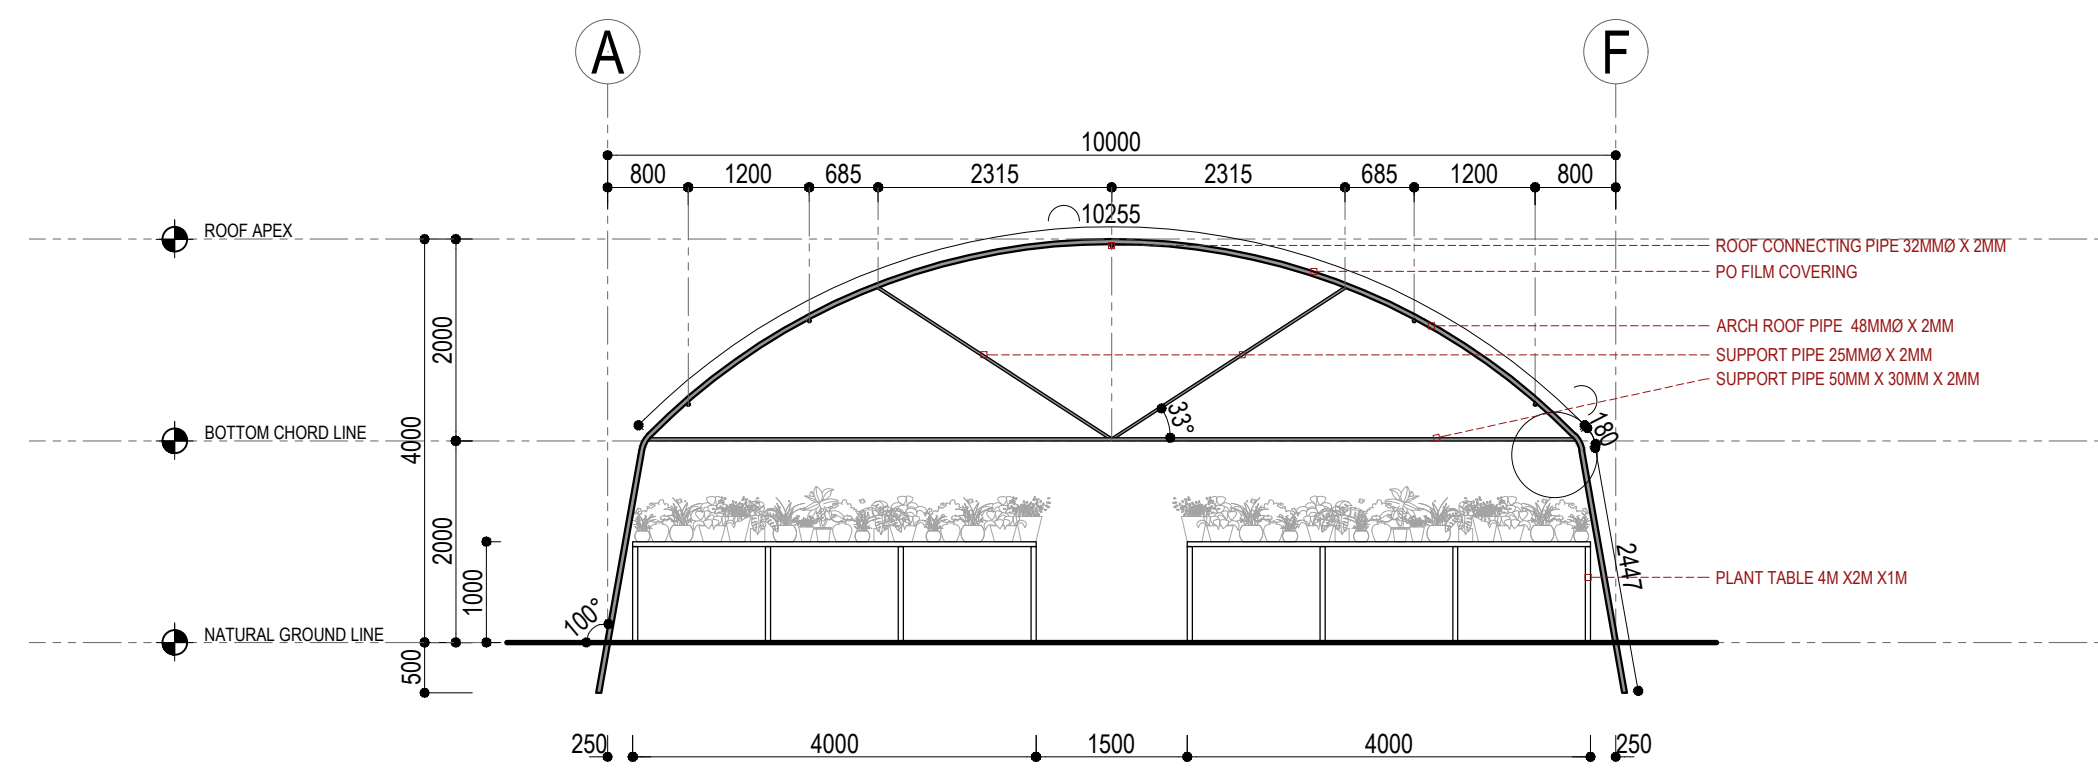

SECTION BB

SCALE 1:75 MTS

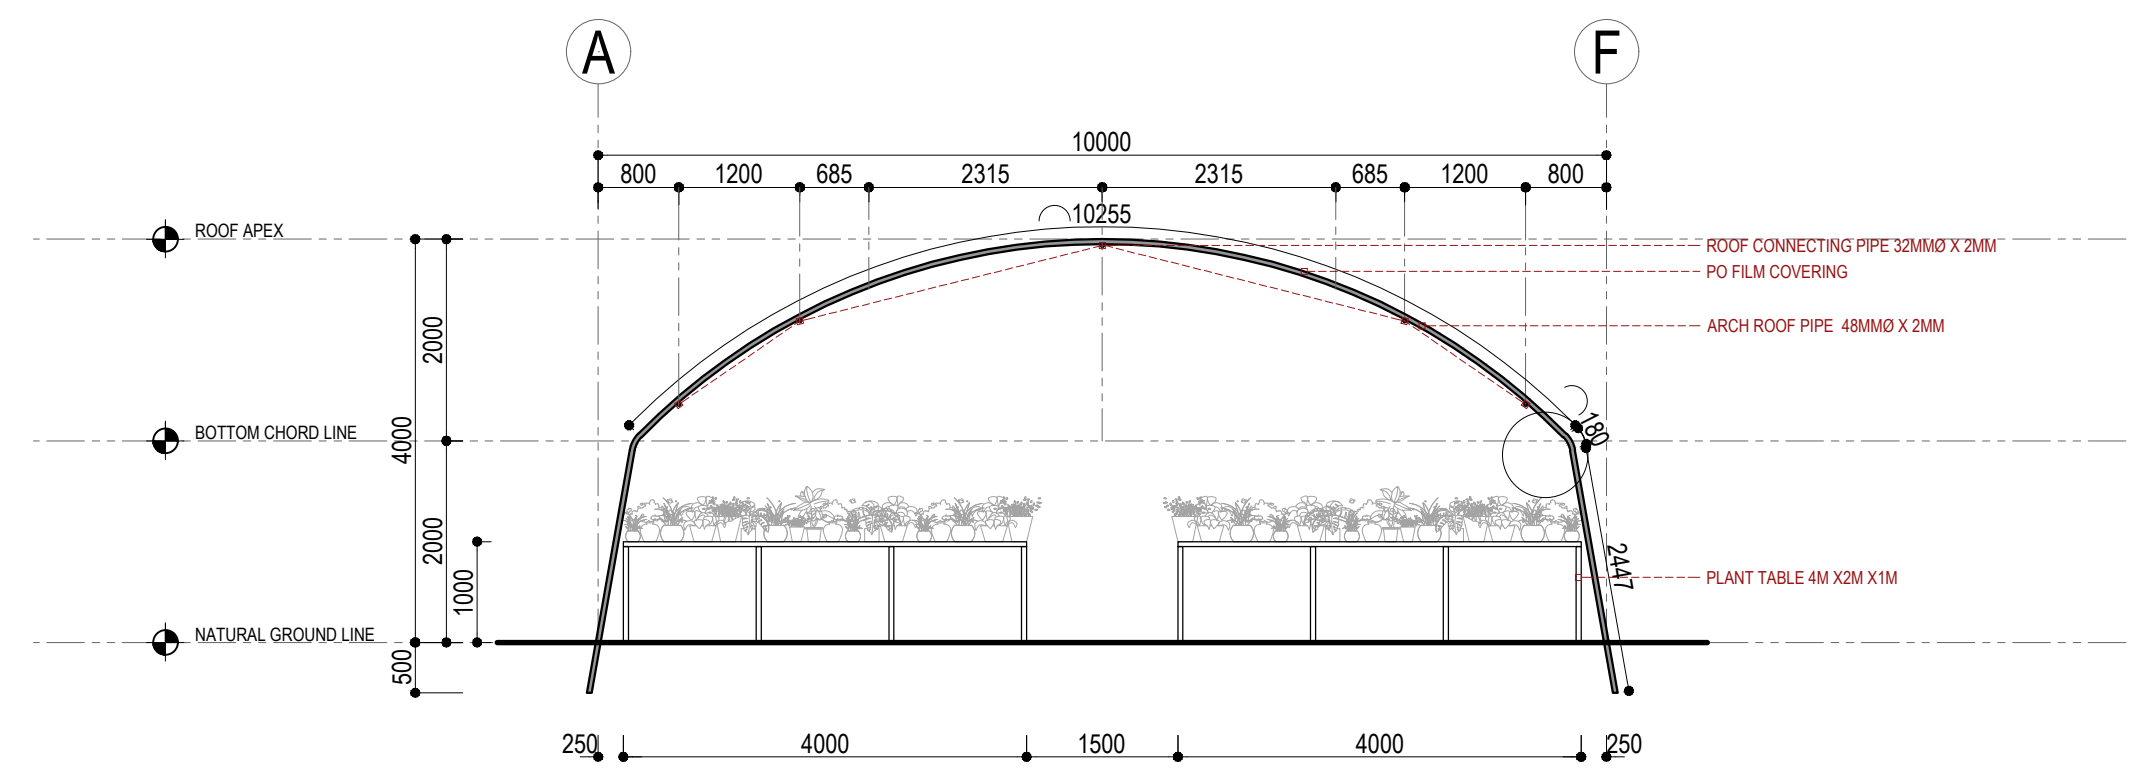

SECTION CC

SCALE 1:75 MTS

LEGEND	MATERIAL:
RF-1	SHADE NET COVERING

PROJECT TITLE:

GREENHOUSE

OWNER:

NAME & SIGNATURE

SHEET CONTENT:

Sections

DESIGNED BY:

DRAWN BY:

DIANE

SCALE:

1:75

APPROVED BY:

CHECKED BY:

PAPER SIZE:

A1

SHEET NO: 10 OF 10

DATE: 4/6/2025

A010