

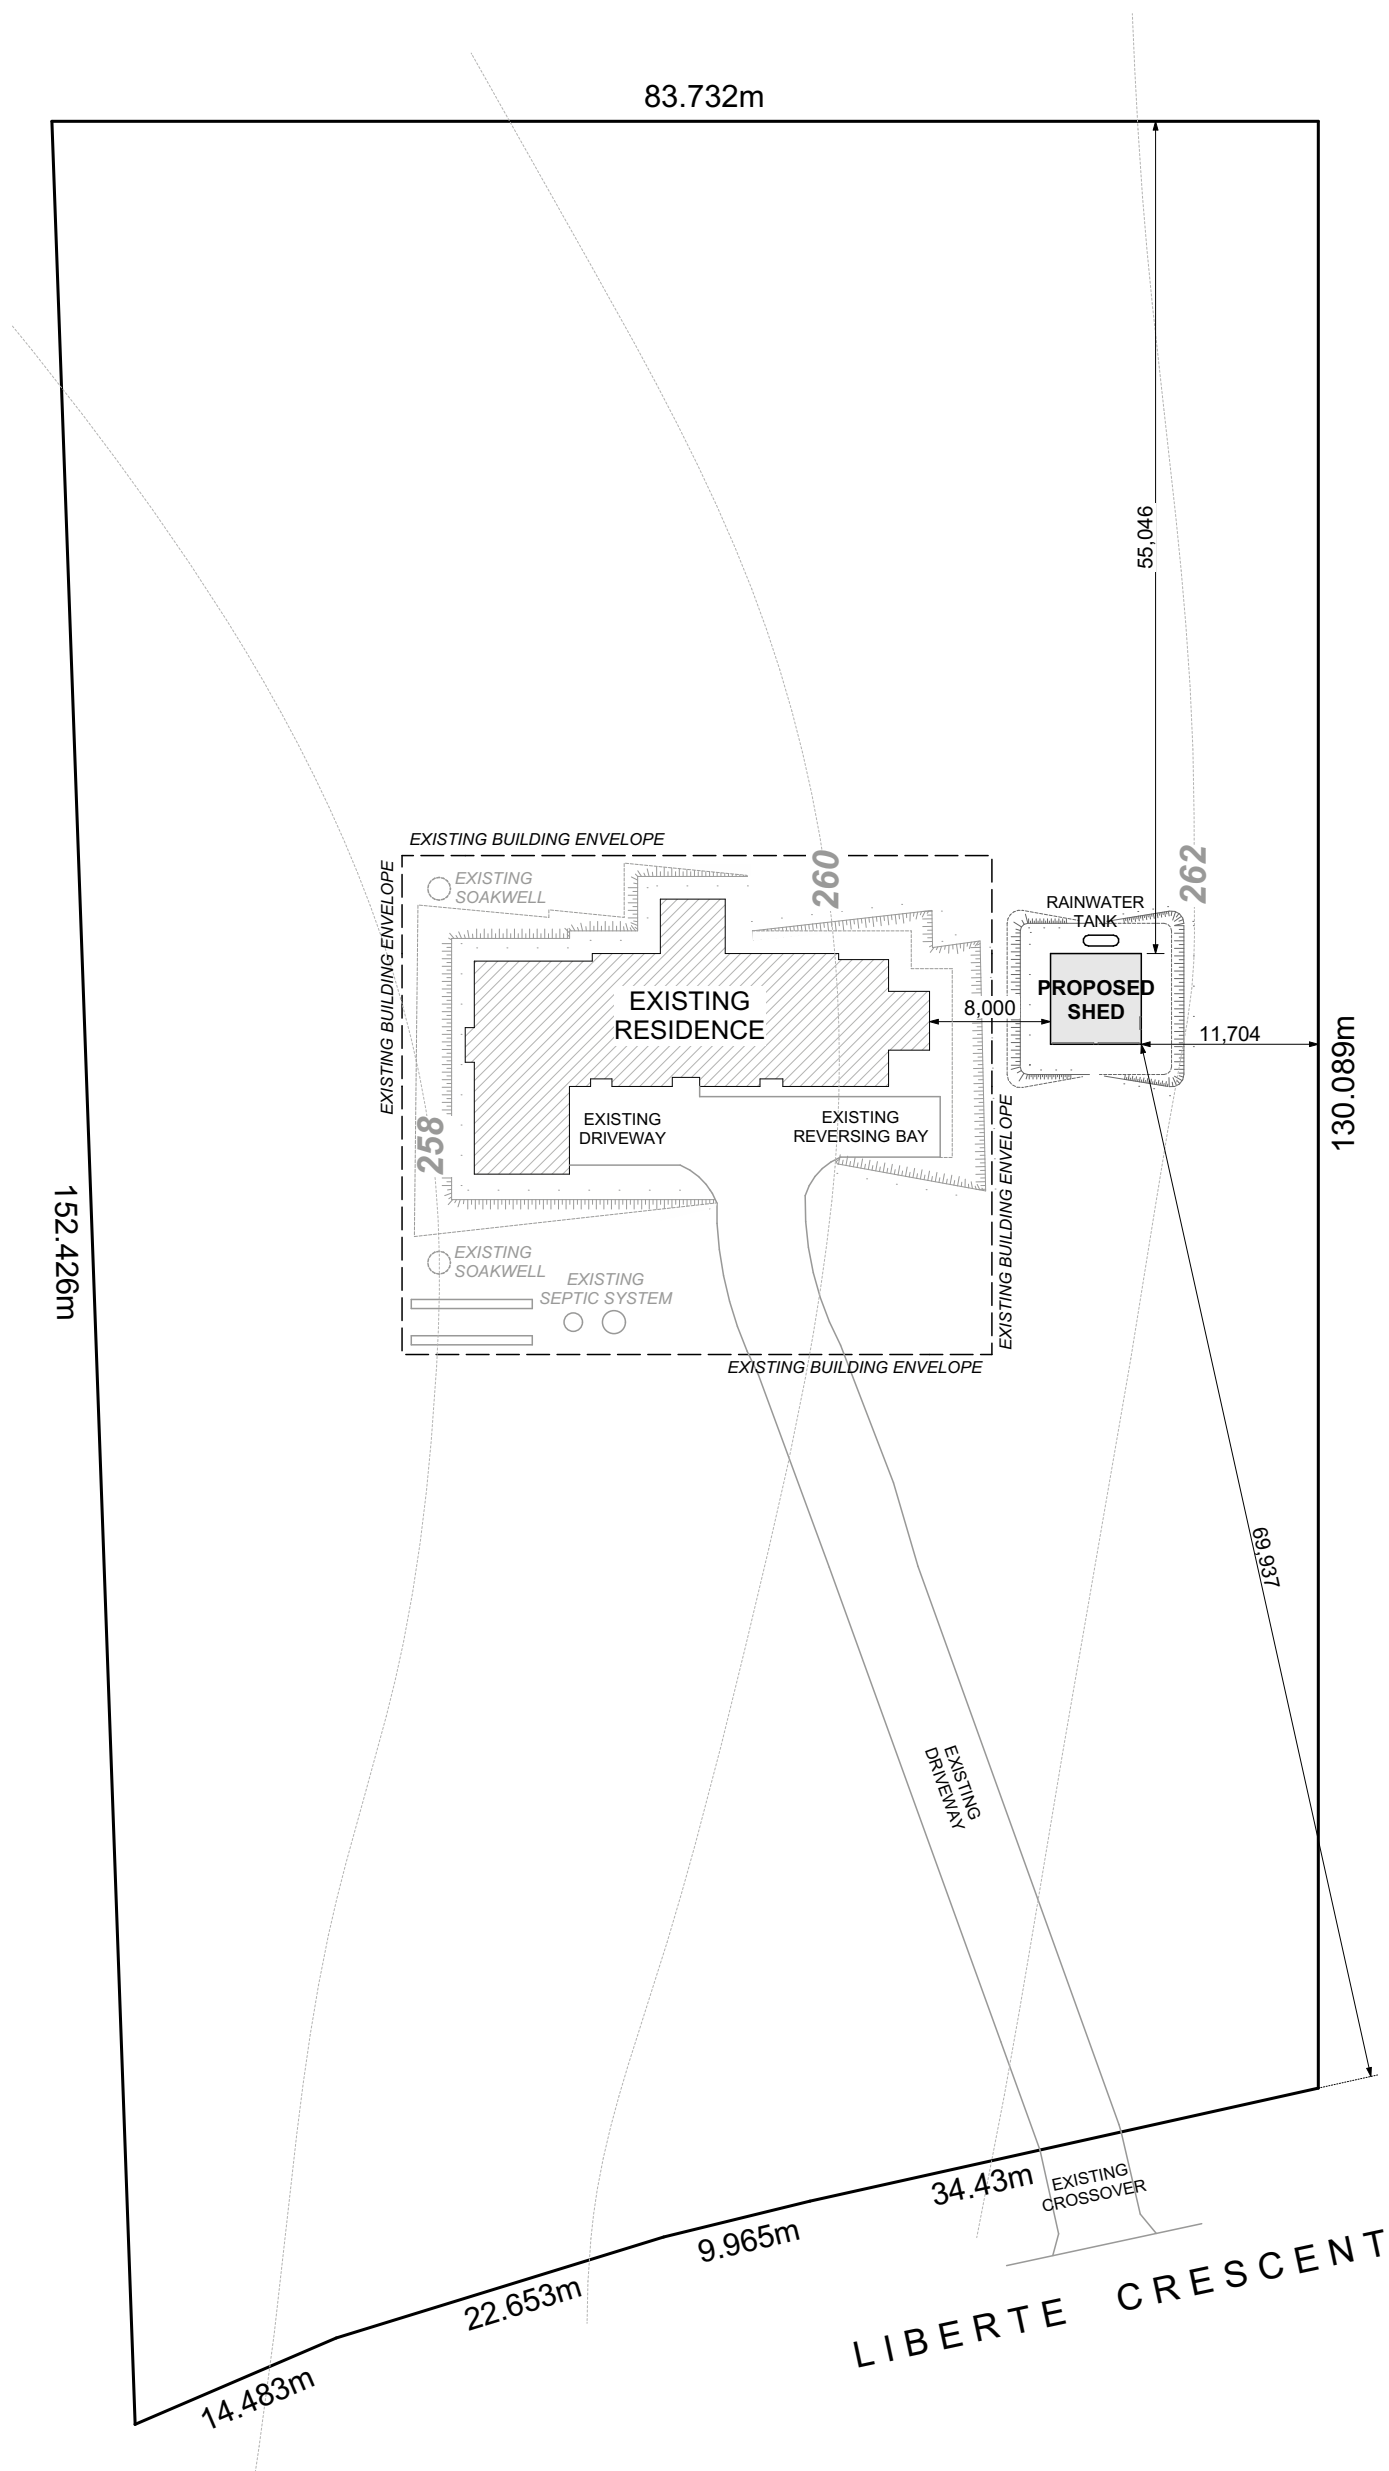


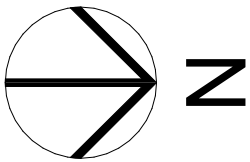

LOCATION PLAN
1:500


©COPYRIGHT

	CLIENT:	PROJECT NAME: SHED ADDITION	JOB REF: []	REV	DESCRIPTION	DWN	DATE	DWG REF:
				-	READY FOR CLIENT'S REVIEW	CC	12.02.26	A01
				A	ADD'T'L INFO	CC	11.05.26	
	ADDRESS: 42 LIBERTE CRESCENT BASKERVILLE 6056	PAGE: LOCATION PLAN	DATE DRAWN: 12.02.26	-	READY FOR CLIENT'S REVIEW	CC	11.05.26	REV:
								A
			CHECKED: JC					SCALE: AS NOTED AT A3

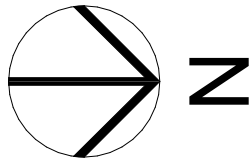

STORMWATER NOTE:
SHED AREA: 36m²
STORMWATER DISPOSAL
VIA RAINWATER TANK

SITE WORKS NOTE:
<500mm EARTHWORKS
TO LEVEL THE SITE

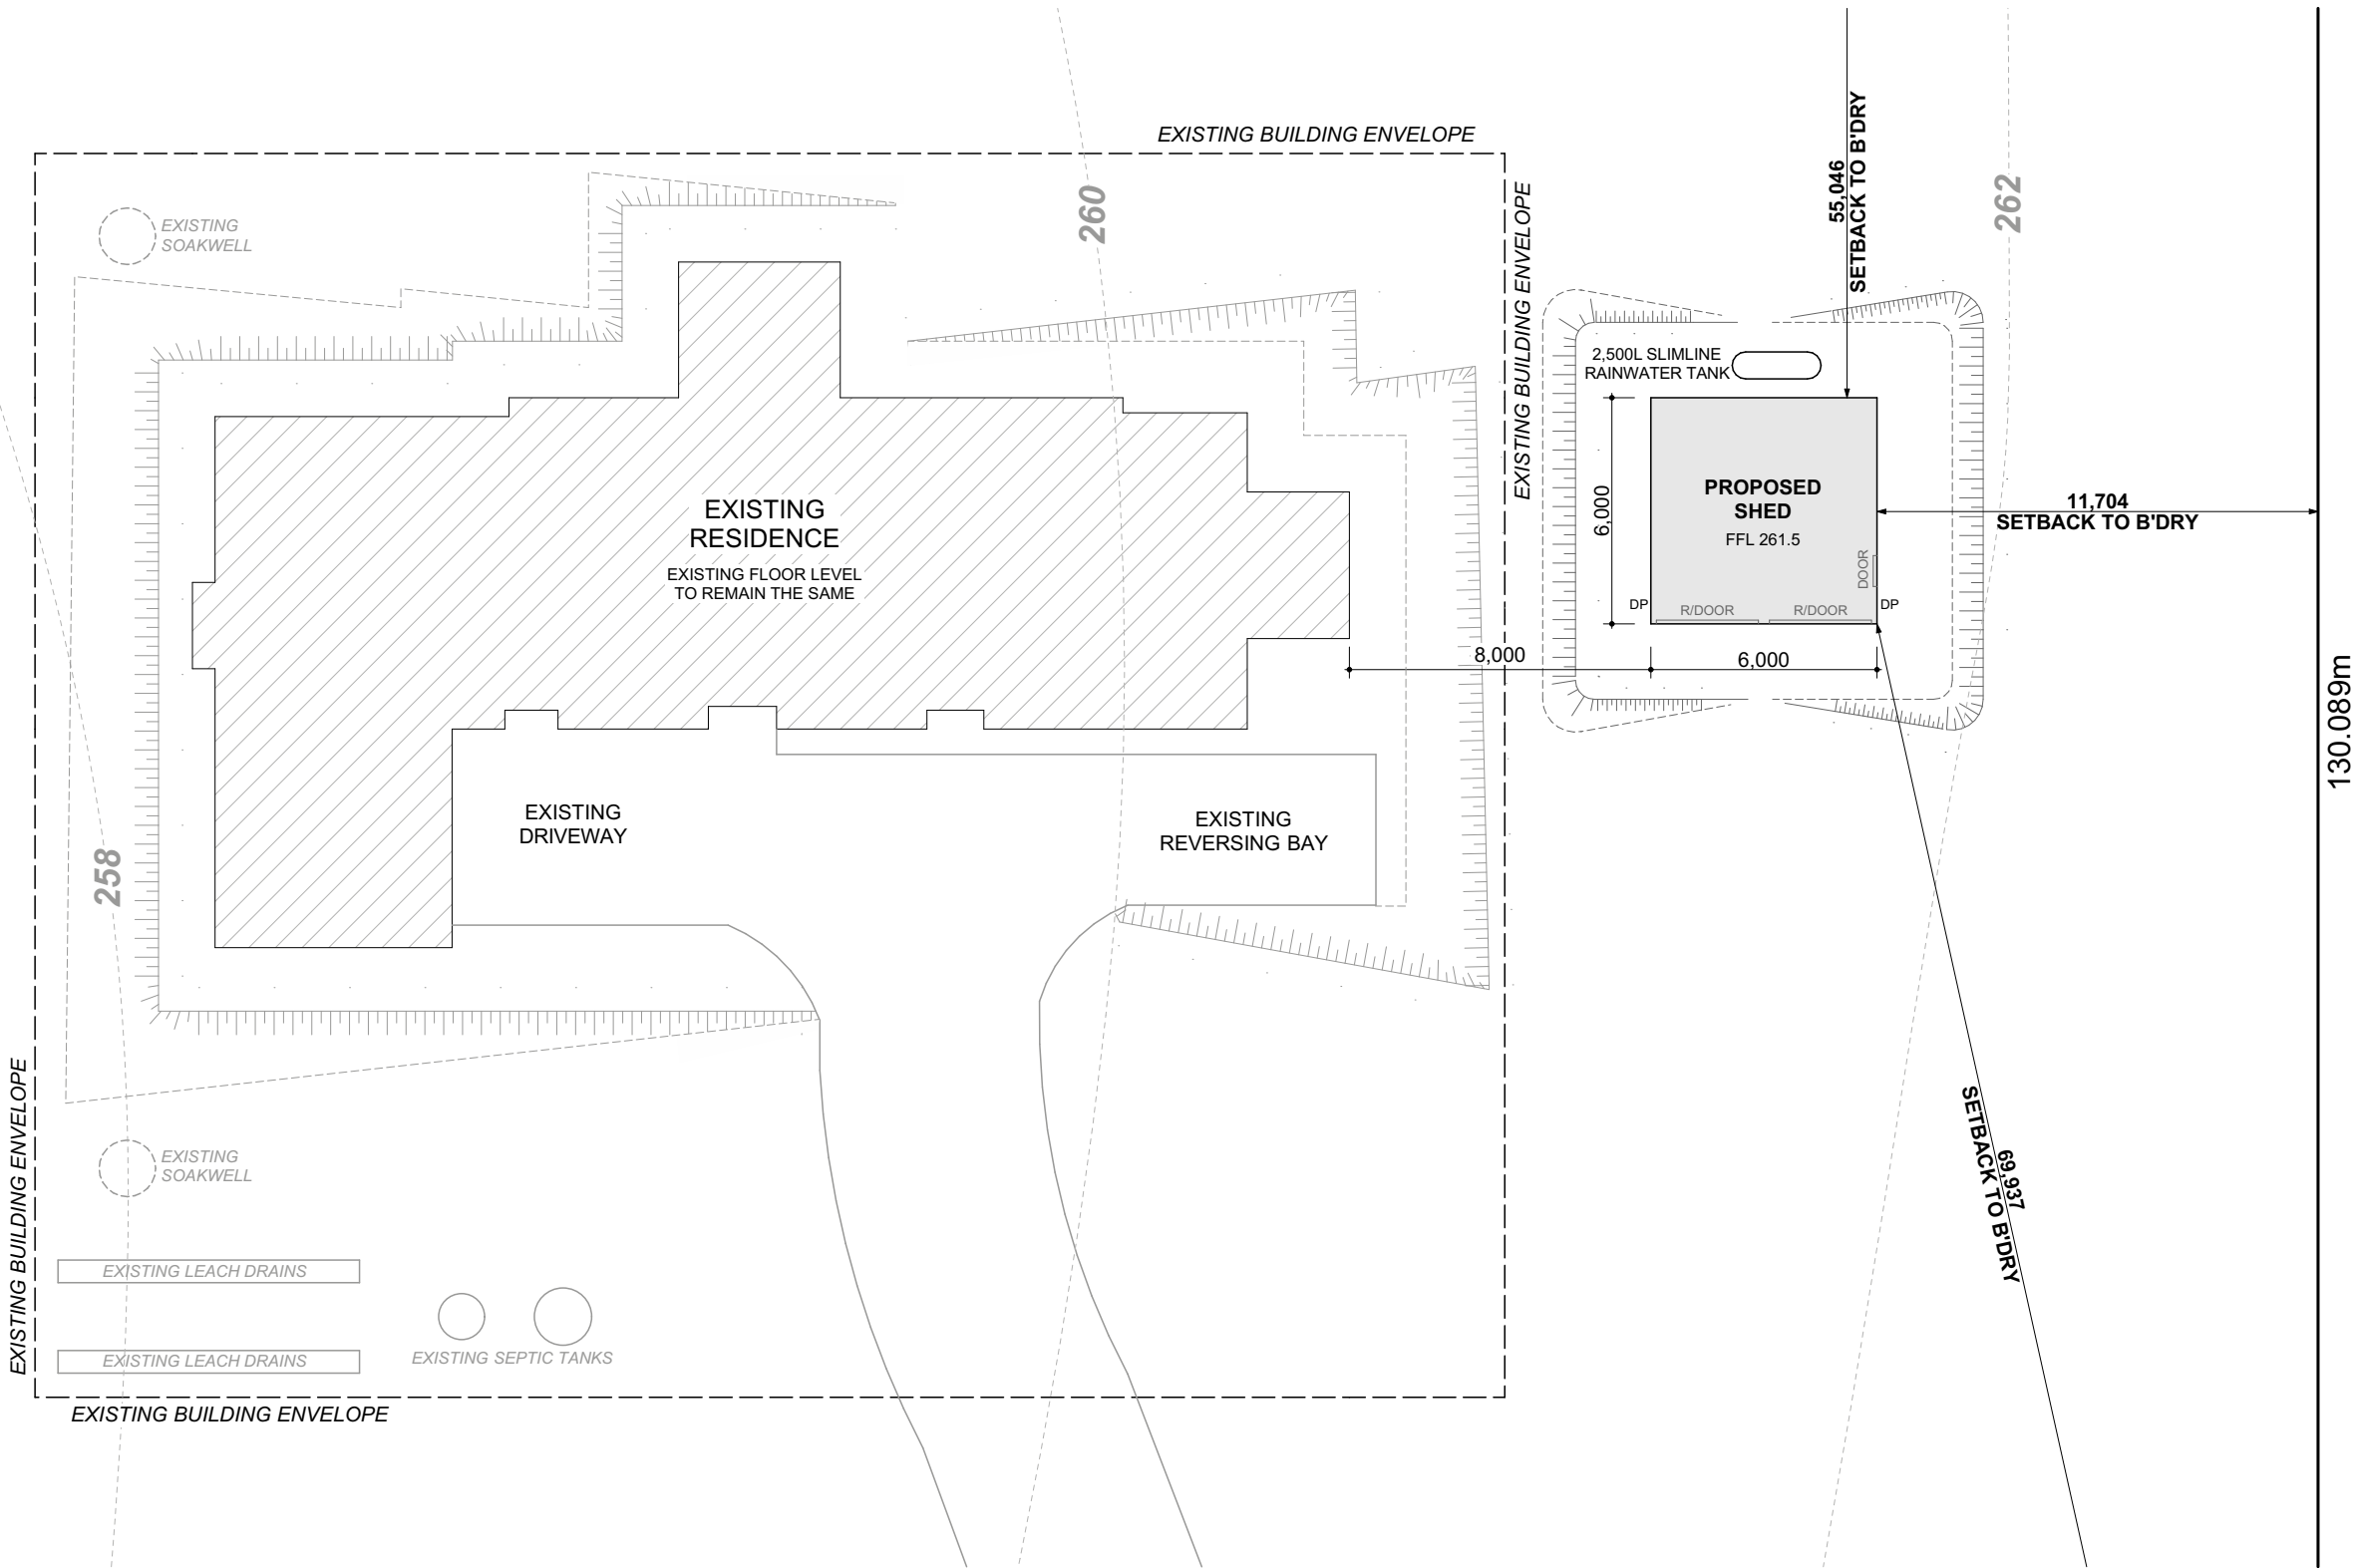


SITE PLAN

1:200

©COPYRIGHT


	CLIENT:	PROJECT NAME: SHED ADDITION	JOB REF: D	REV	DESCRIPTION	DWN	DATE	DWG REF:
				-	READY FOR CLIENT'S REVIEW	-	-	A02
	ADDRESS: 42 LIBERTE CRESCENT BASKERVILLE 6056	PAGE: SITE PLAN	DATE DRAWN: 12.02.26	A	ADDT'L INFO	CC	11.05.26	REV:
								A
				CHECKED:				SCALE:
				JC				AS NOTED AT A3

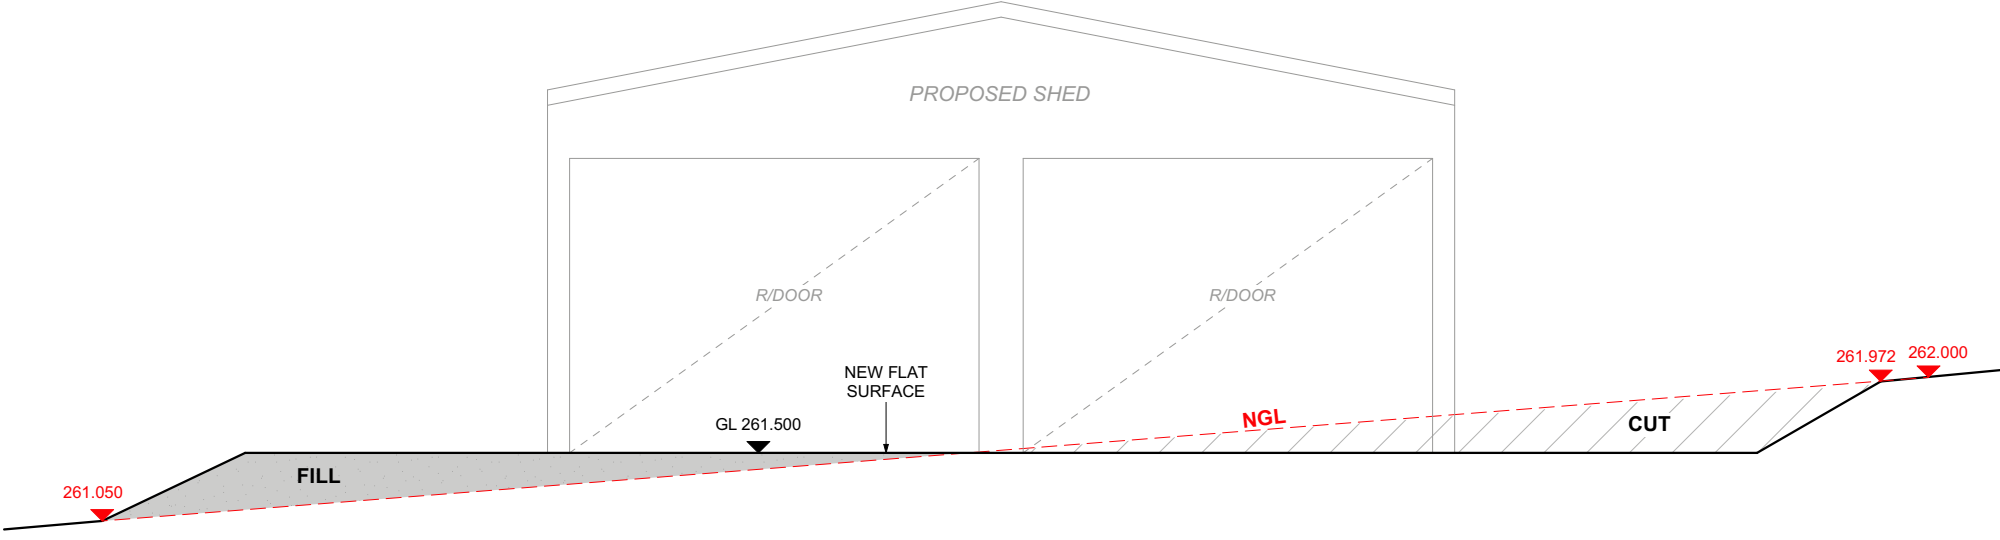


CUT & FILL
1:50

©COPYRIGHT


	CLIENT:	PROJECT NAME: SHED ADDITION	JOB REF: D	REV	DESCRIPTION	DWN	DATE	DWG REF: A03
				-	READY FOR CLIENT'S REVIEW	-	-	
				A	ADDT'L INFO	CC	11.05.26	
	ADDRESS: 42 LIBERTE CRESCENT BASKERVILLE 6056	PAGE: SECTION						REV: A
			DATE DRAWN: 12.02.26				SCALE: AS NOTED AT A3	
			CHECKED: JC					

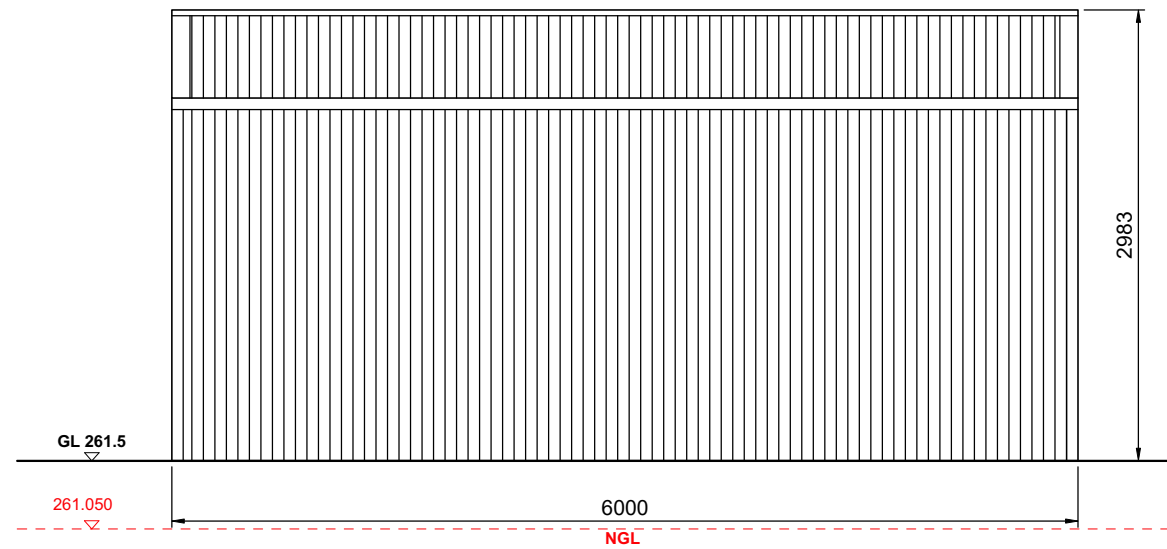


2 LEFT ELEVATION
2 SCALE: 1:50

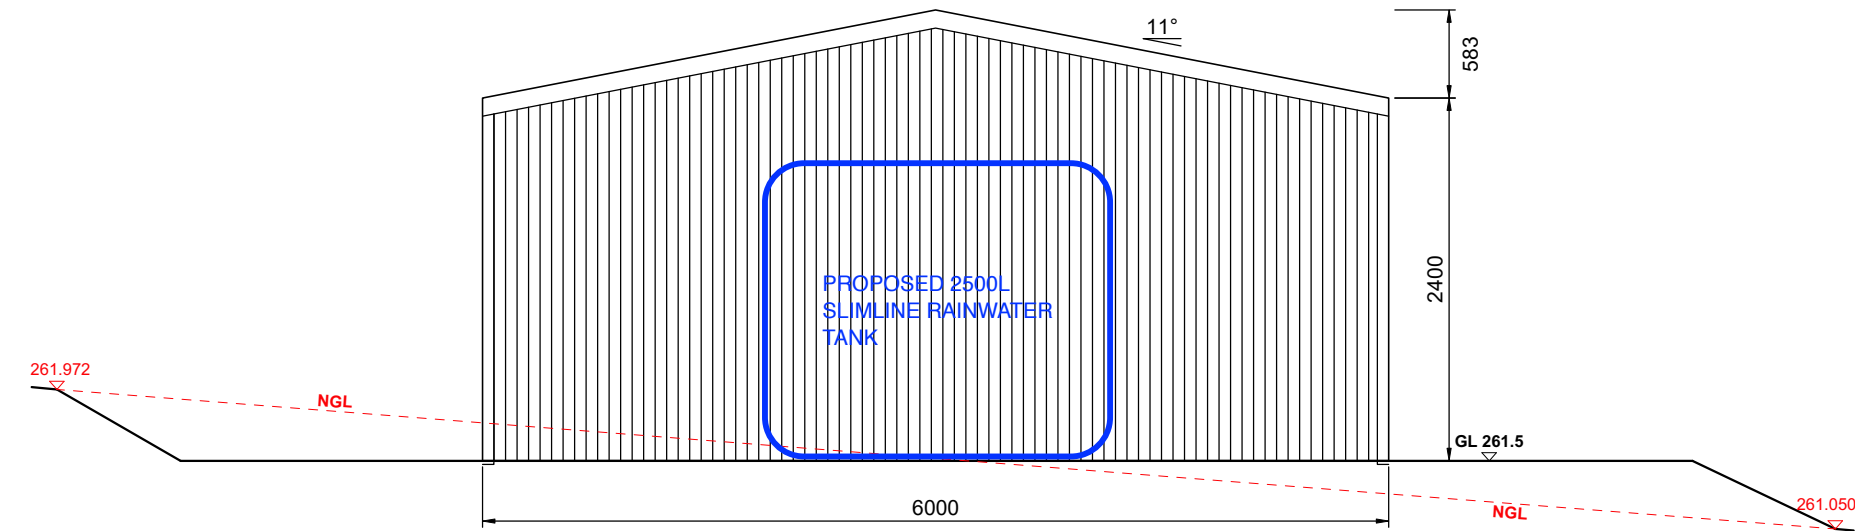

3 REAR ELEVATION
2 SCALE: 1:50

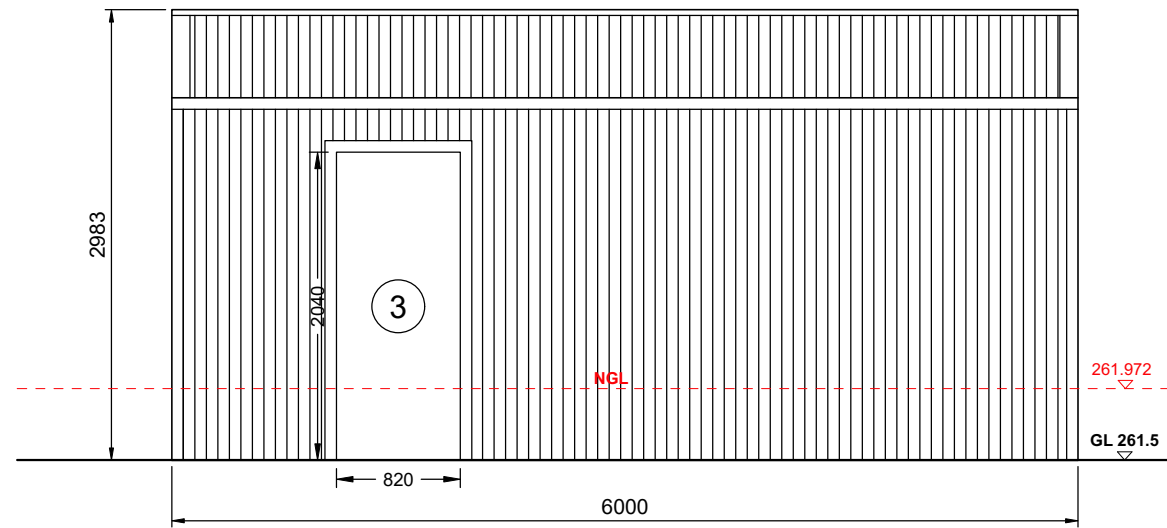

1 RIGHT ELEVATION
2 SCALE: 1:50

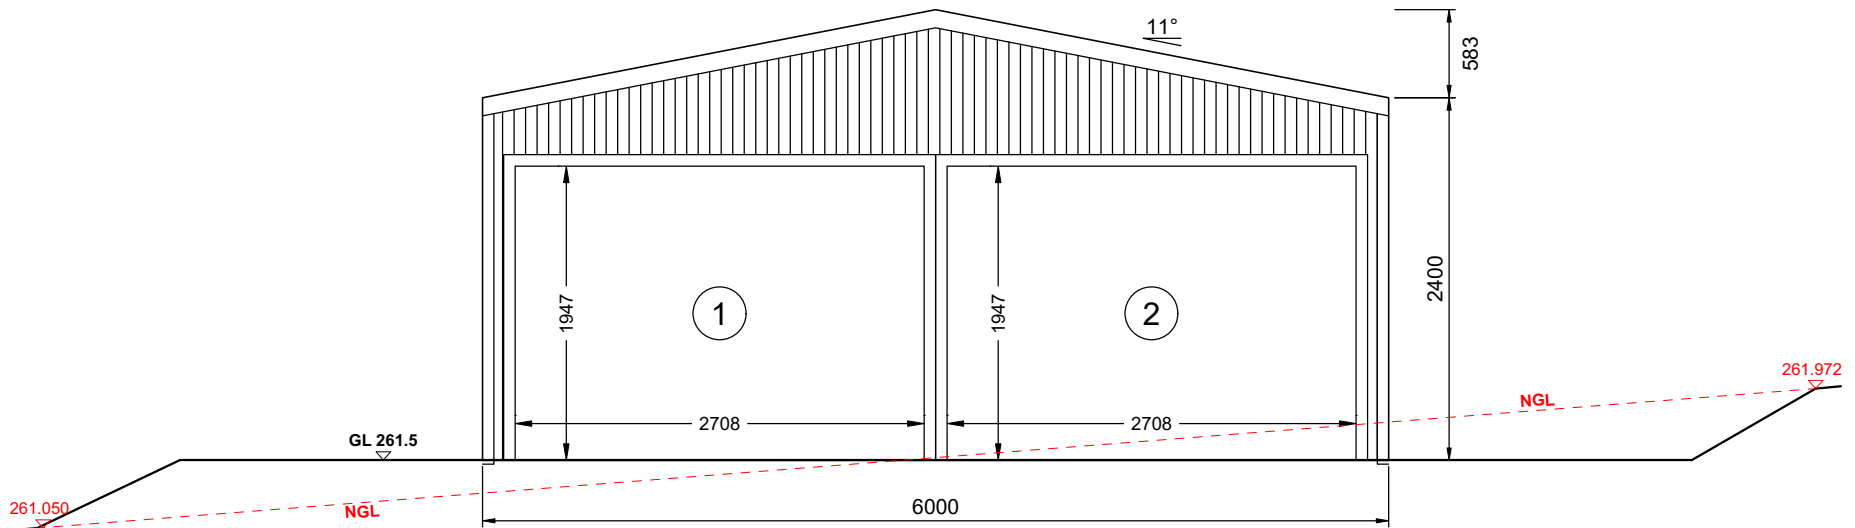

4 FRONT ELEVATION
2 SCALE: 1:50

		Customer Name: : Site Address: 42 Liberte Cres Baskerville, WA, 6083	DATE 29-01-2026 JOB NO. 7430519740 SHEET 2 of 7
--	--	---	---

A

B

C

D

E

F

A

B




C

D

E

F

WATER STORAGE SLIMLINE TANK
2,500L

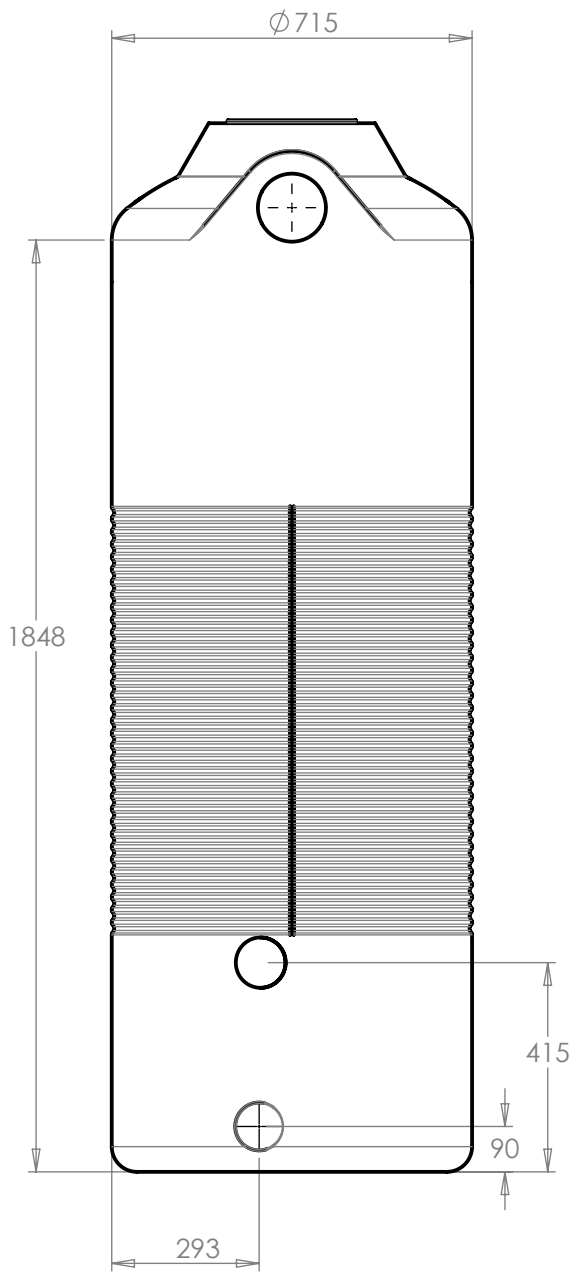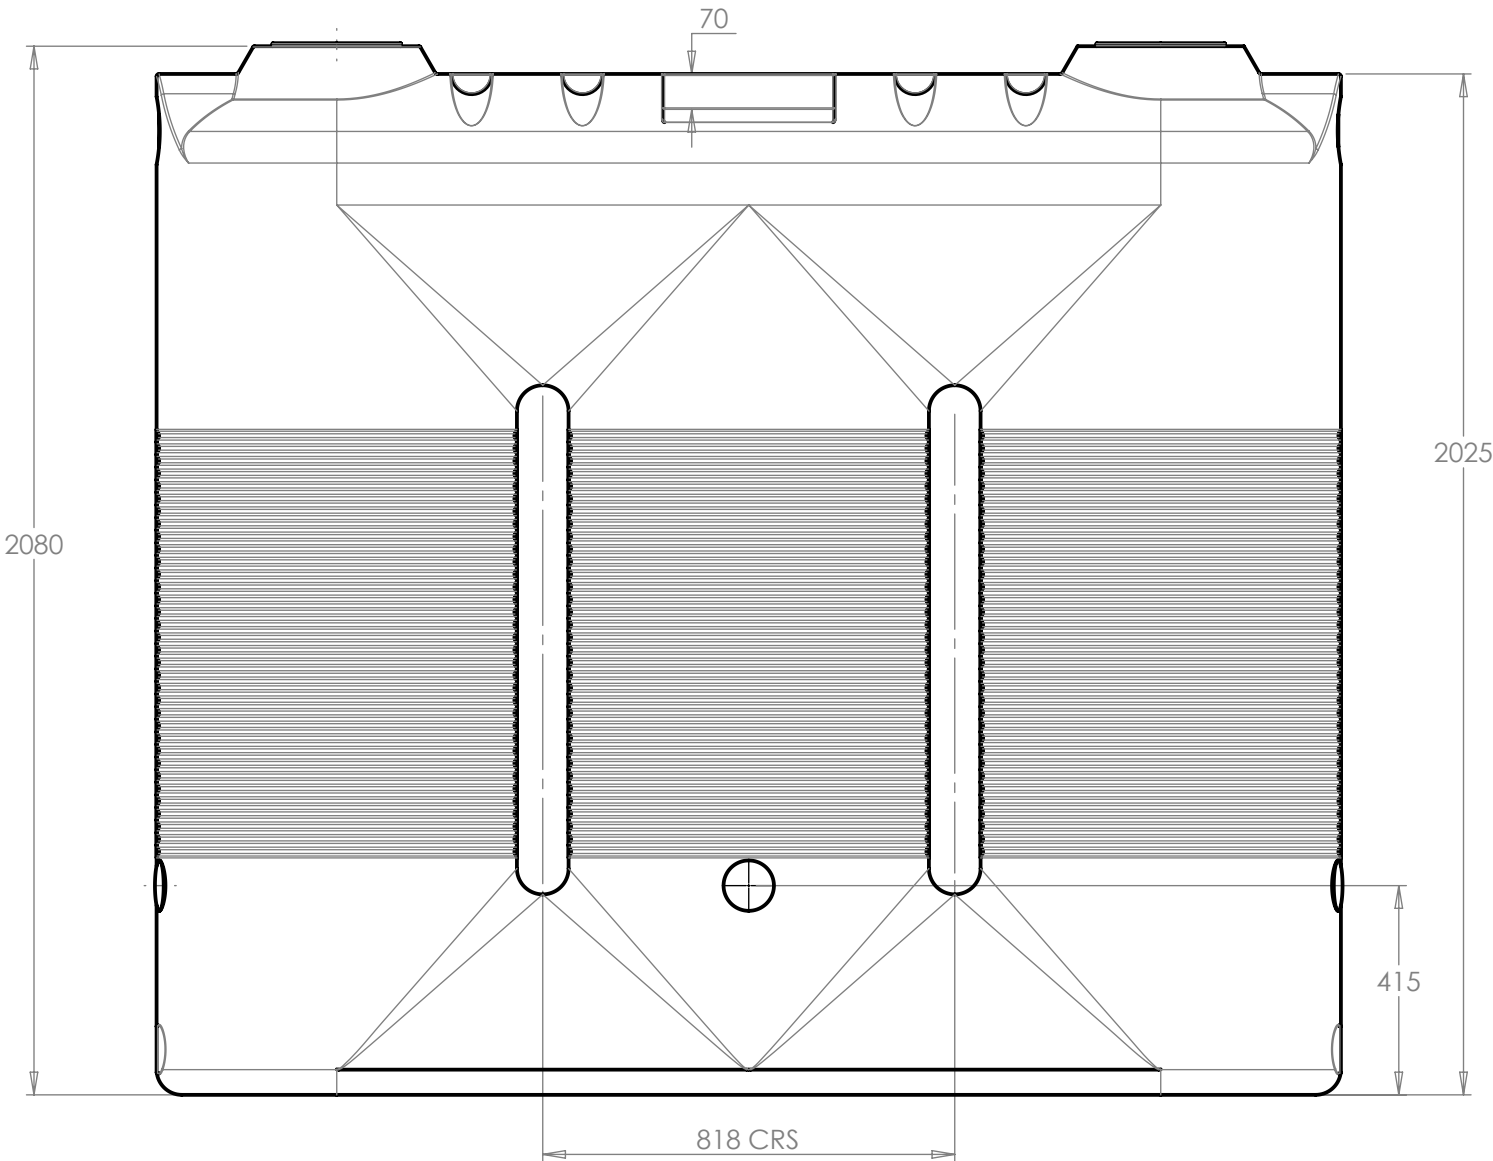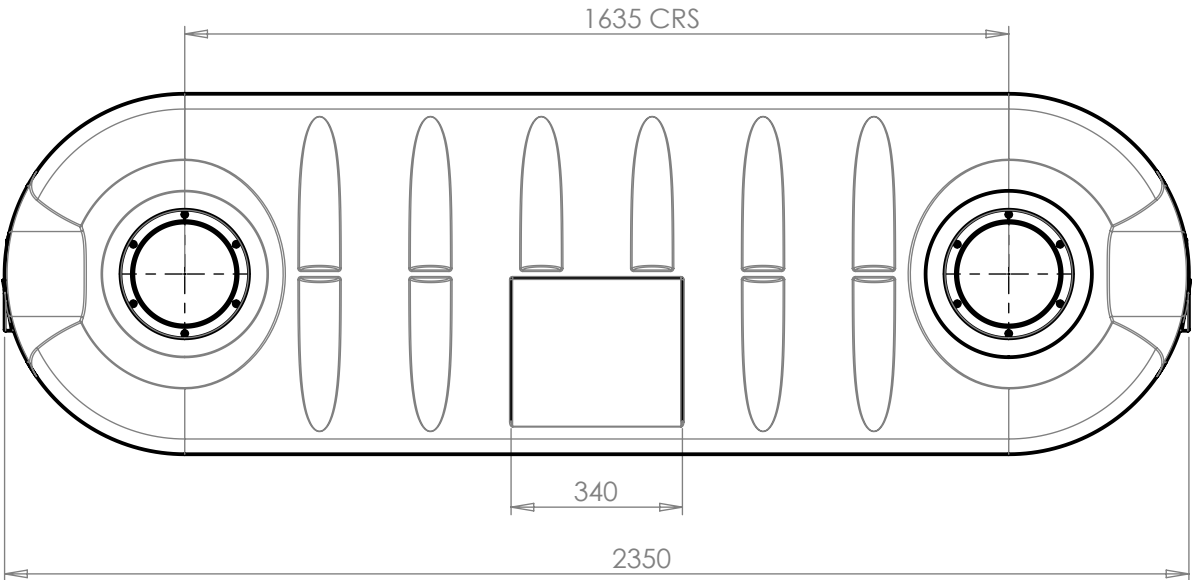

REV	DESCRIPTION	DATE
REVISIONS		

DESCRIPTION: 2,500lt SLIMLINE STORAGE TANK	CUSTOMER:	DATE:		A3
FILE NAME: 2,500lt (560 gallon) SLIMLINE STORAGE TANK		SCALE: 1:15		
		SHEET 1 OF 1		
This drawing is the property of West Coast Poly. It cannot be copied in part or full without the written permission of West Coast Poly.				12-567