


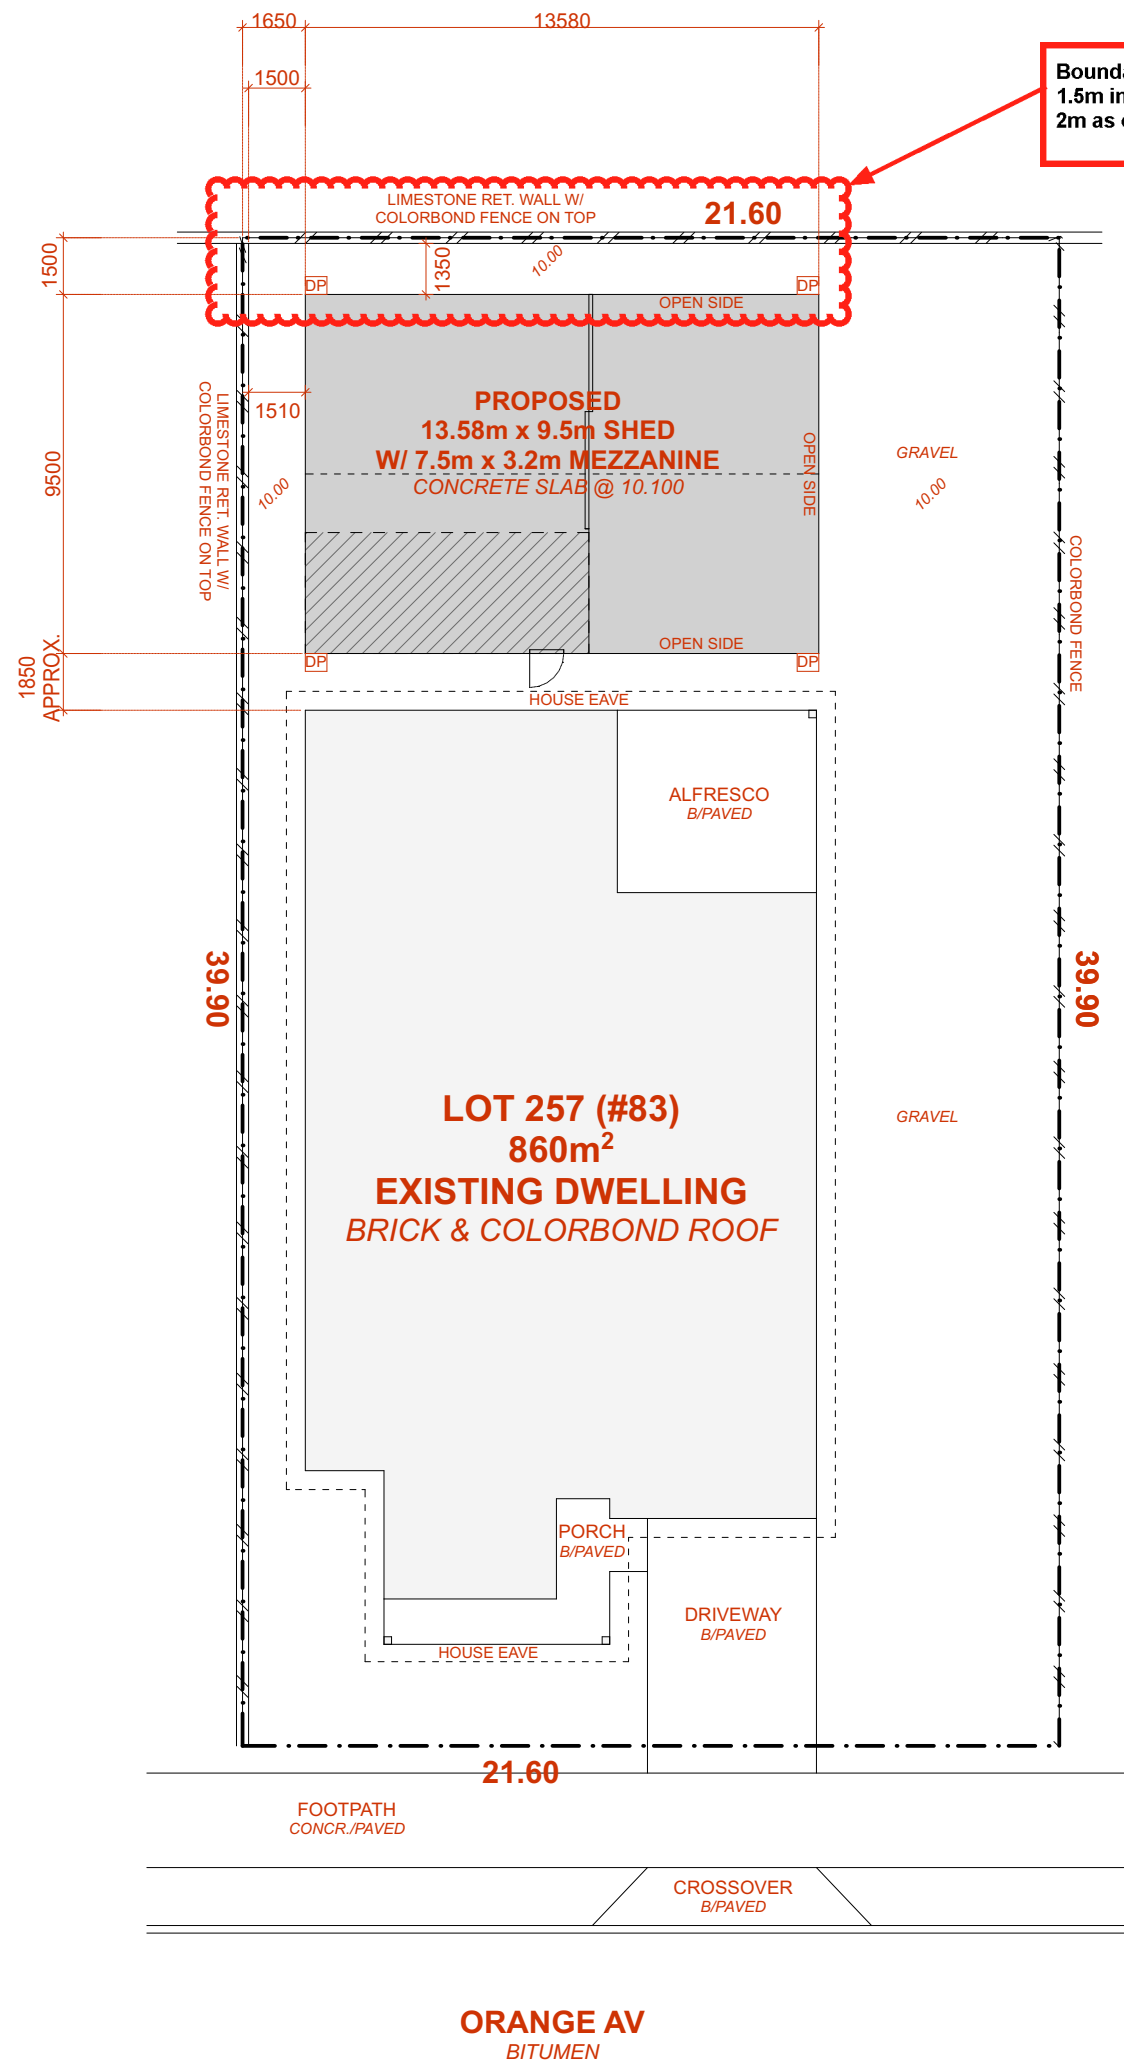


10.20

- DIMENSIONS SHOWN ARE TO BE FOLLOWED AND MUST BE CHECKED ON SITE.
- ALL STORMWATER TO BE RETAINED ON SITE AND TO COMPLY WITH LG REQUIREMENTS.
- LEVELS AND DIMENSIONS ARE APPROXIMATE ONLY AND SUBJECT TO SURVEY.


W: WWW.AMPLITUDEDESIGN.COM.AU
M: 0432 219 687

A3

3 Kpa mezzanine structure
+ 19mm Structafloor included
(3.2m x 7.5m @ 2700mmH)

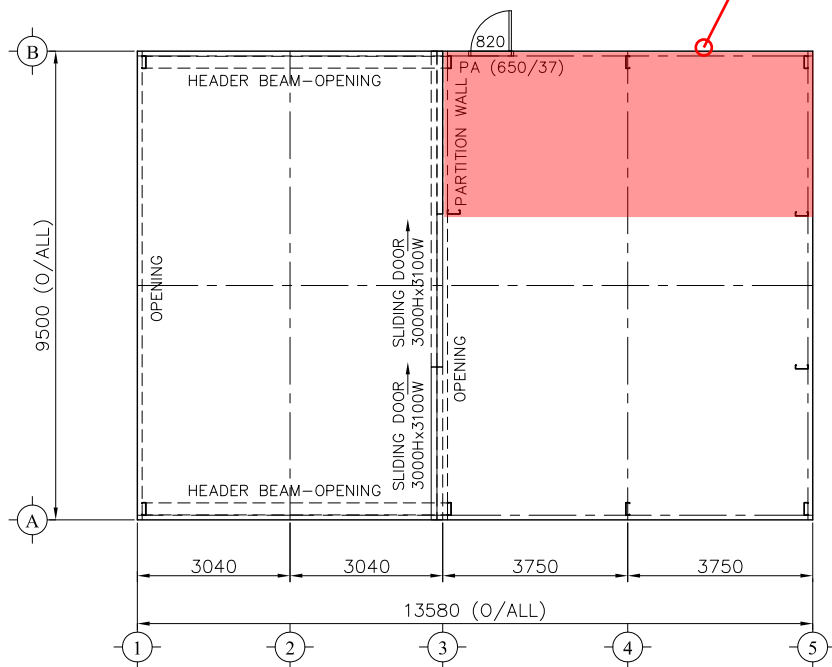

FLOOR PLAN

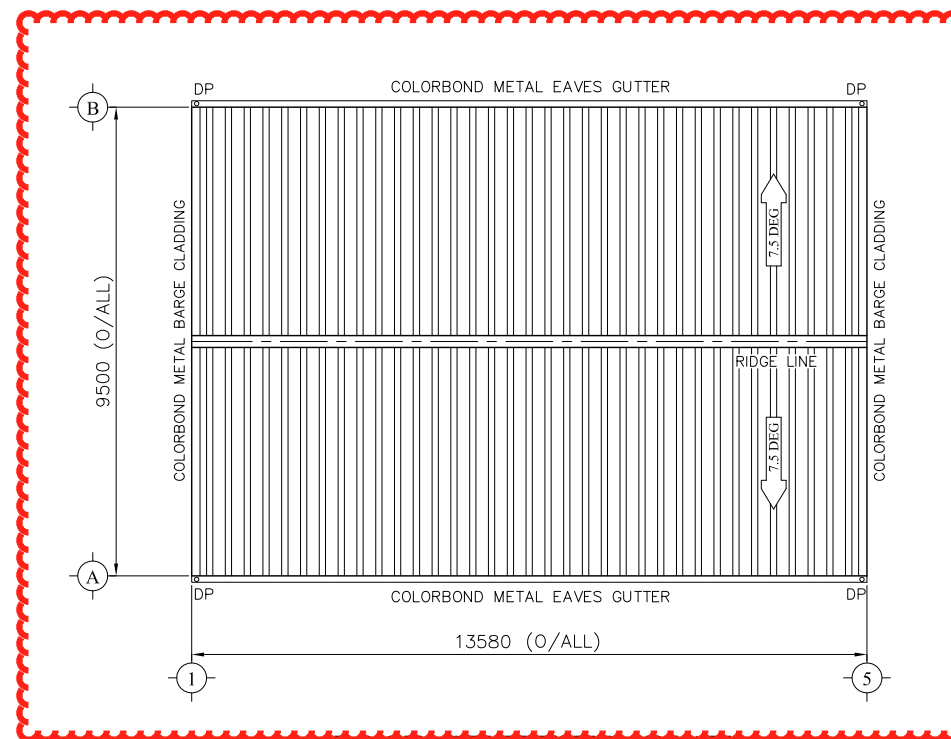

ROOF SHEETING PLAN

129 m2 shed in lieu of 60 m2 permitted as of right

APPROVED BY CUSTOMER:				
SIGNATURE :				
DATE :	NO..	DATE	BY	DESCRIPTION
	REVISIONS			




Unit 1/55 Erceg Road
Yangebup WA 6164
Ph: 1300 778 628
Fx: 086555 8043
E: sale@actionsheds.com.au
W: www.actionsheds.com.au


PROJECT:
SITE ADDRESS:
83 Orange Avenue, Upper Swan WA

TITLE:
FLOOR & ROOF PLAN
FOR A SHED 9.5M x 13.69M x 3.5M


RBP CERTIFICATION:		DRAWING NO.	REV.
DESIGNED: LK	SCALE: NTS	01	A
DRAWN: TH	JOB NO: MTLIC 40930		
CHECKED: MT	DATE: 4 MAR 26		

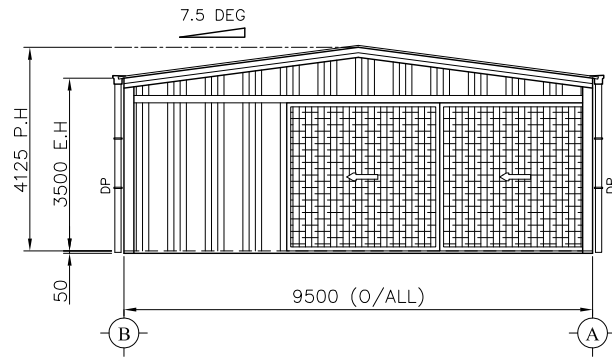


LEFT ELEVATION

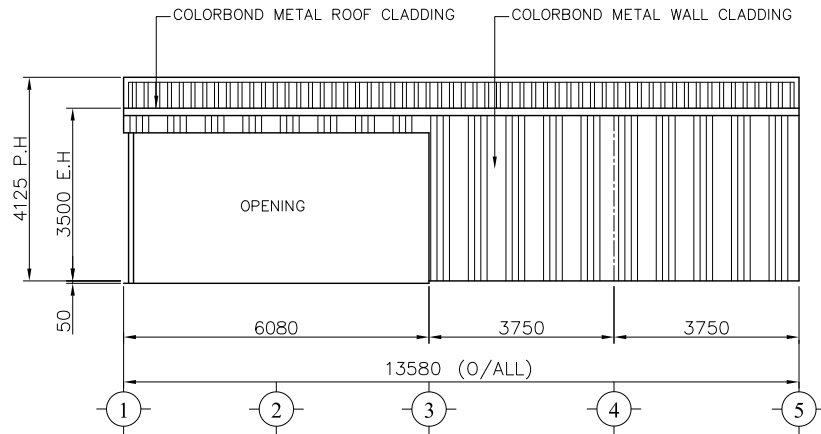

FRONT ELEVATION

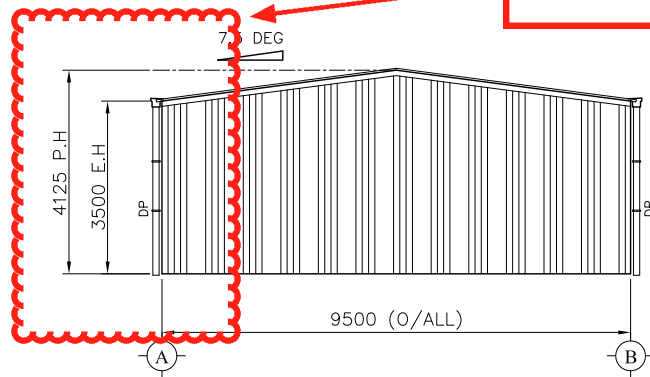

RIGHT ELEVATION

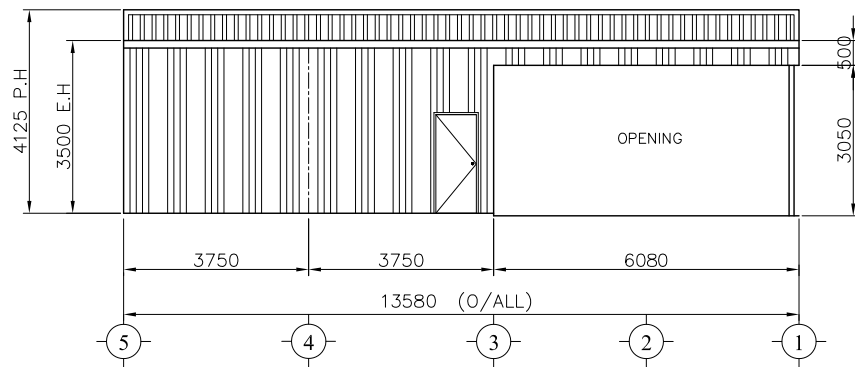

BACK ELEVATION

Wall height variation: 3.5m in lieu of 2.4m permitted as of right

APPROVED BY CUSTOMER:				
SIGNATURE :				
DATE :	NO..	DATE	BY	DESCRIPTION
REVISIONS				



Unit 1/55 Erceg Road
Yangebup WA 6164
Ph: 1300 778 628
Fx: 086555 8043
E: sale@actionsheds.com.au
W: www.actionsheds.com.au

PROJECT:
] SITE ADDRESS:
83 Orange Avenue, Upper Swan WA

TITLE:
ELEVATION
FOR A SHED 9.5M x 13.69M x 3.5M

RBP CERTIFICATION:		DRAWING NO.	REV.
DESIGNED: LK	SCALE: NTS	02	A
DRAWN: TH	JOB NO: MTLIC 40930		
CHECKED: MT	DATE: 4 MAR 26		