




PROJECT TITLE / CLIENT RESIDENTIAL DEVELOPMENT LOT 2976 (NO.68) BUSHSIDE DRIVE, ELLENBROOK				ZMH ZUIDVELD MARCHANT HUR ARCHITECTURE PLANNING INTERIOR DESIGN 64 Fitzgerald Street Northbridge Western Australia 6003 T 61 8 9227 0900 F 61 8 9227 0600	PRELIMINARY		DRAWING NUMBER
	DRAWN JB		DATE 07.05.2026		P2367 SK1.01		
	CAD FILE sk.dwg		SCALE 1:300 @ A3				
DRAWING TITLE SUBDIVISION PLAN	A	07.05.26	DESIGN REVIEW PANEL	JB			
	REV	DATE	DESCRIPTION	DWN			
					THIS DRAWING IS THE COPYRIGHT OF ZUIDVELD MARCHANT HUR PTY LTD AND SHALL NOT TO BE RETAINED, COPIED, USED OR TRANSMITTED WITHOUT PRIOR WRITTEN PERMISSION OF THE COPYRIGHT OWNER.		

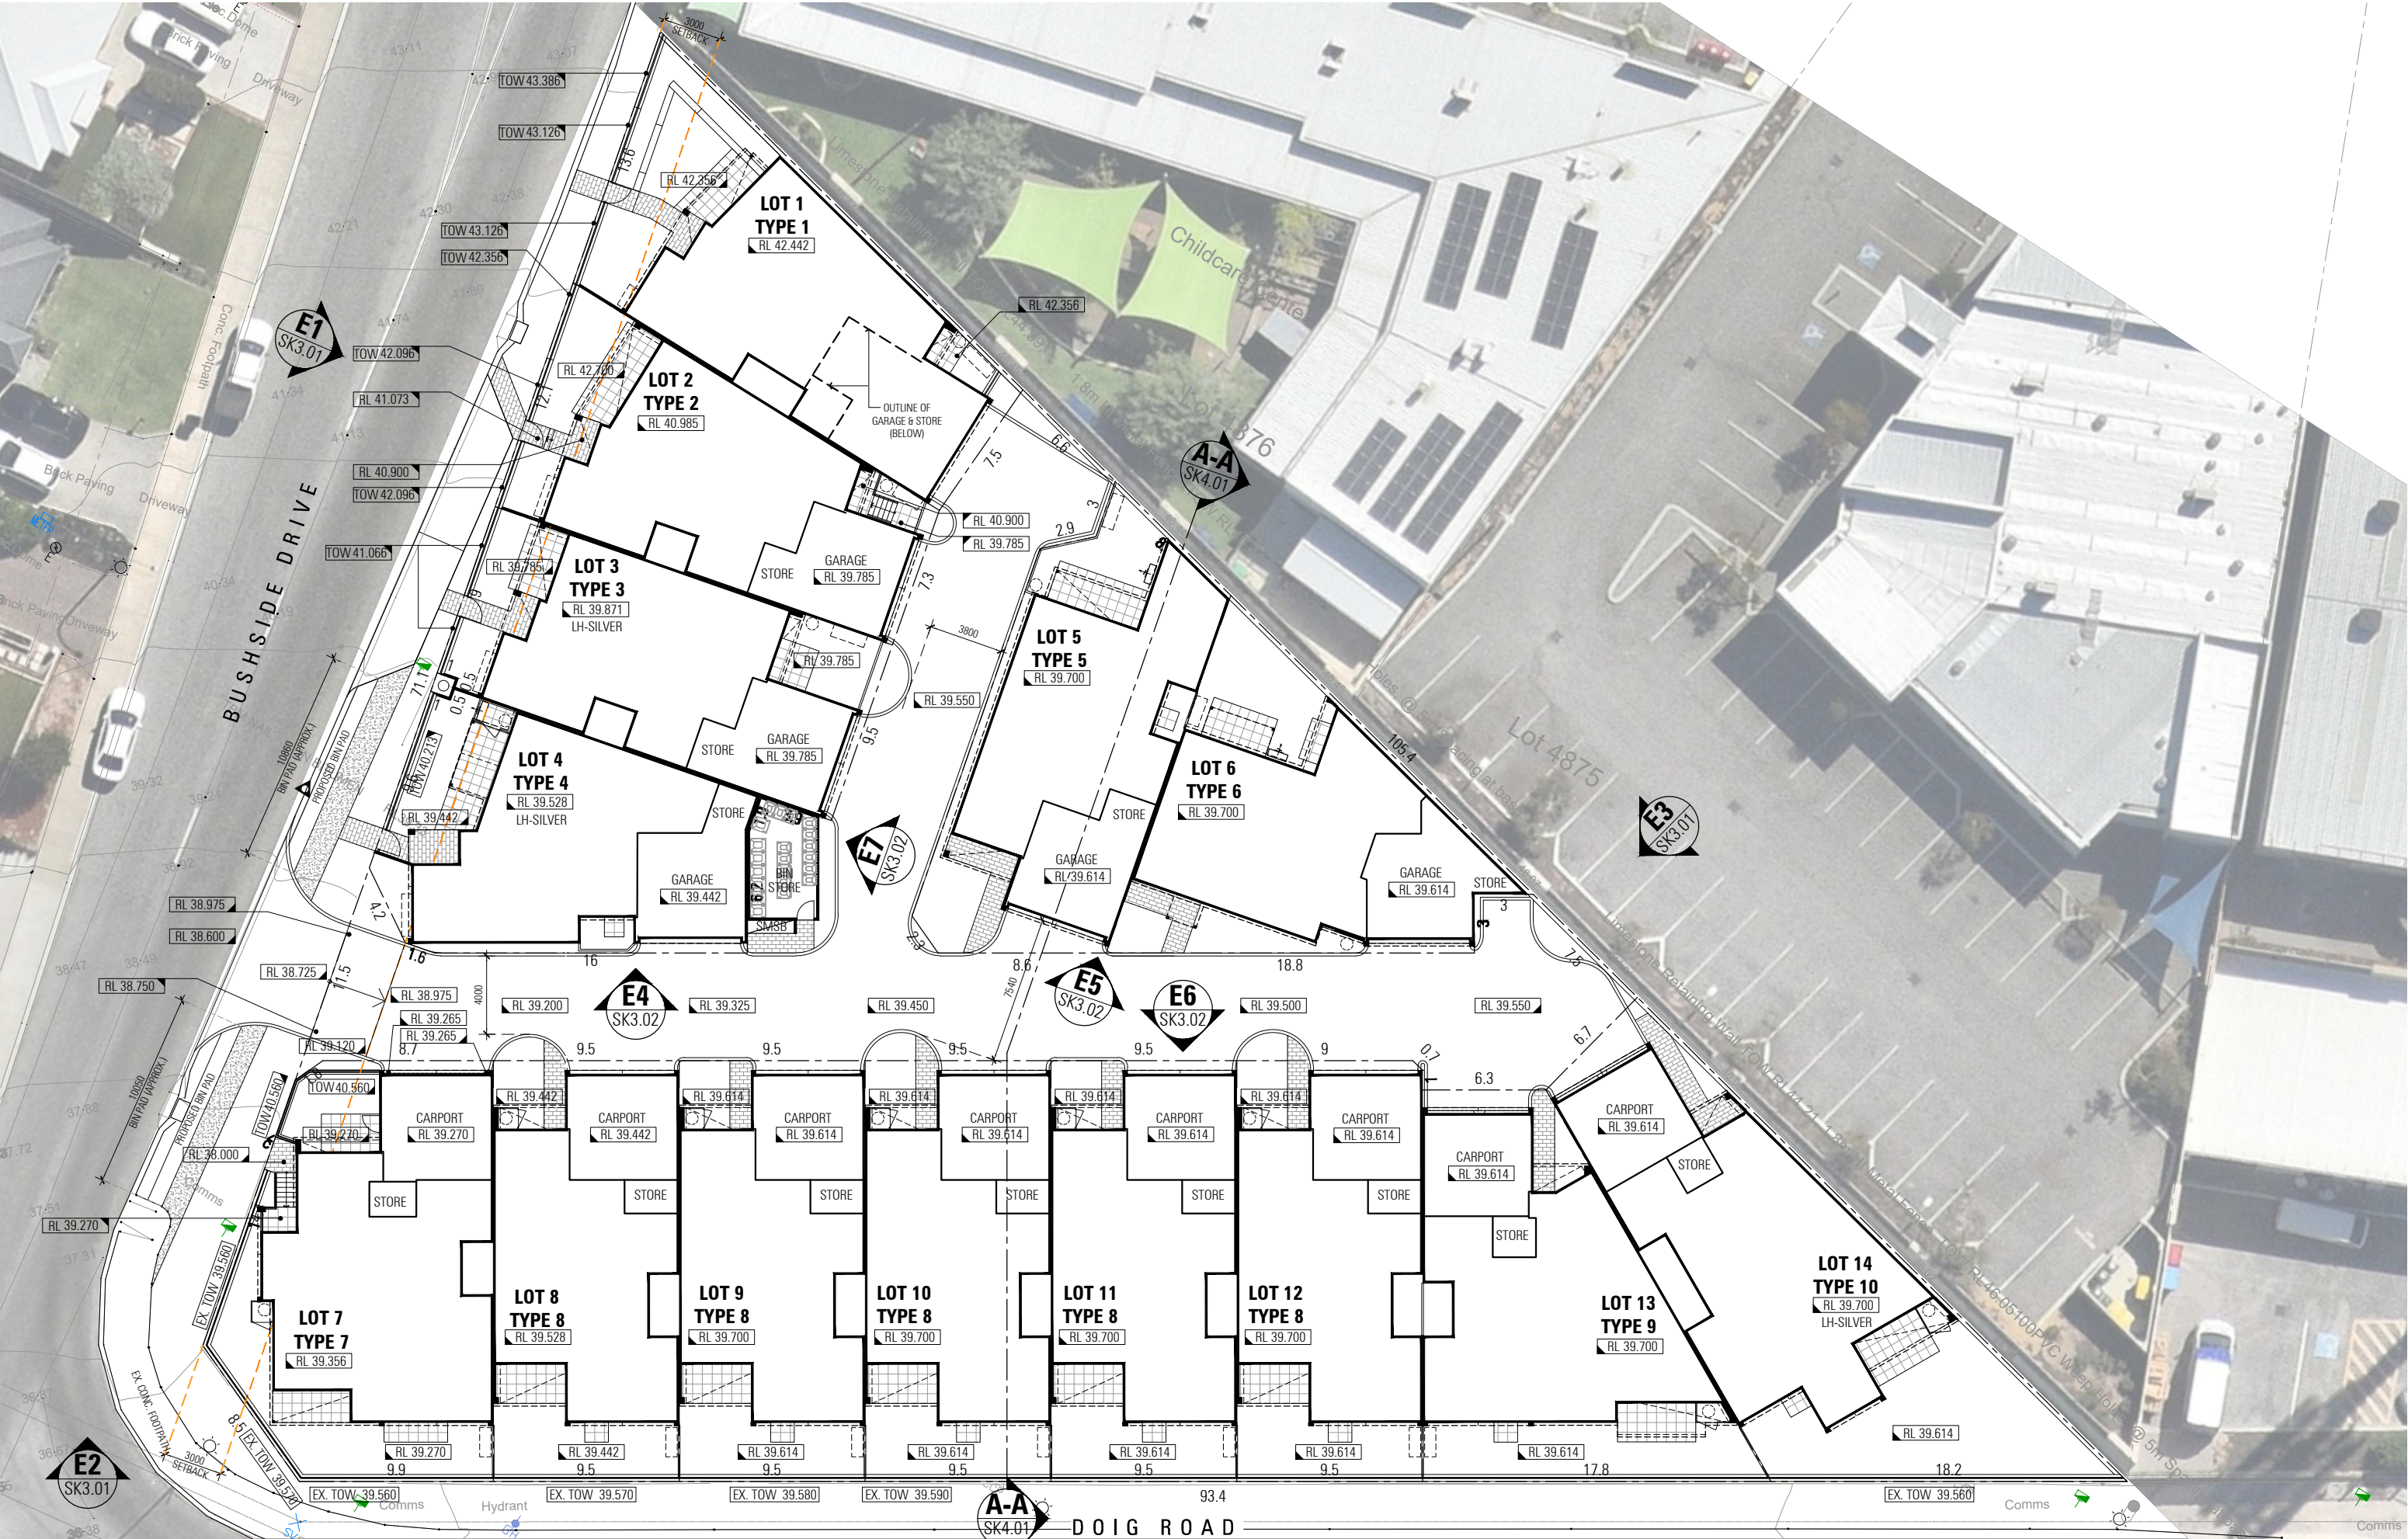

PROJECT TITLE / CLIENT
RESIDENTIAL DEVELOPMENT
LOT 2976 (NO.68) BUSHSIDE DRIVE, ELLENBROOK

DRAWING TITLE
SITE PLAN

A	07.05.26	DESIGN REVIEW PANEL	JB
REV	DATE	DESCRIPTION	DWN

ZMH

ZUIDEVELD
MARCHANT
HUR

ARCHITECTURE PLANNING INTERIOR DESIGN
64 Fitzgerald Street Northbridge Western Australia 6003 T 61 8 9227 0900 F 61 8 9227 0600

PRELIMINARY		DRAWING NUMBER	
DRAWN JB	DATE 07.05.2026	P2367 SK1.02	
CAD FILE sk.dwg	SCALE 1:300 @ A3	REVISION	A

THIS DRAWING IS THE COPYRIGHT OF ZUIDEVELD MARCHANT HUR PTY LTD AND SHALL NOT TO BE RETAINED, COPIED, USED OR TRANSMITTED WITHOUT PRIOR WRITTEN PERMISSION OF THE COPYRIGHT OWNER.



PROJECT TITLE / CLIENT
RESIDENTIAL DEVELOPMENT
LOT 2976 (NO.68) BUSHSIDE DRIVE, ELLENBROOK

DRAWING TITLE
ON-STREET PARKING

A	07.05.26	DESIGN REVIEW PANEL	JB
REV	DATE	DESCRIPTION	DWN


ZMH

ZUIDEVELD
MARCHANT
HUR

ARCHITECTURE PLANNING INTERIOR DESIGN
64 Fitzgerald Street Northbridge Western Australia 6003 T 61 8 9227 0900 F 61 8 9227 0600

PRELIMINARY		DRAWING NUMBER
DRAWN JB	DATE 07.05.2026	P2367 SK1.03
CAD FILE sk.dwg	SCALE 1:500 @ A3	REVISION B

THIS DRAWING IS THE COPYRIGHT OF ZUIDEVELD MARCHANT HUR PTY LTD AND SHALL NOT TO BE RETAINED, COPIED, USED OR TRANSMITTED WITHOUT PRIOR WRITTEN PERMISSION OF THE COPYRIGHT OWNER.

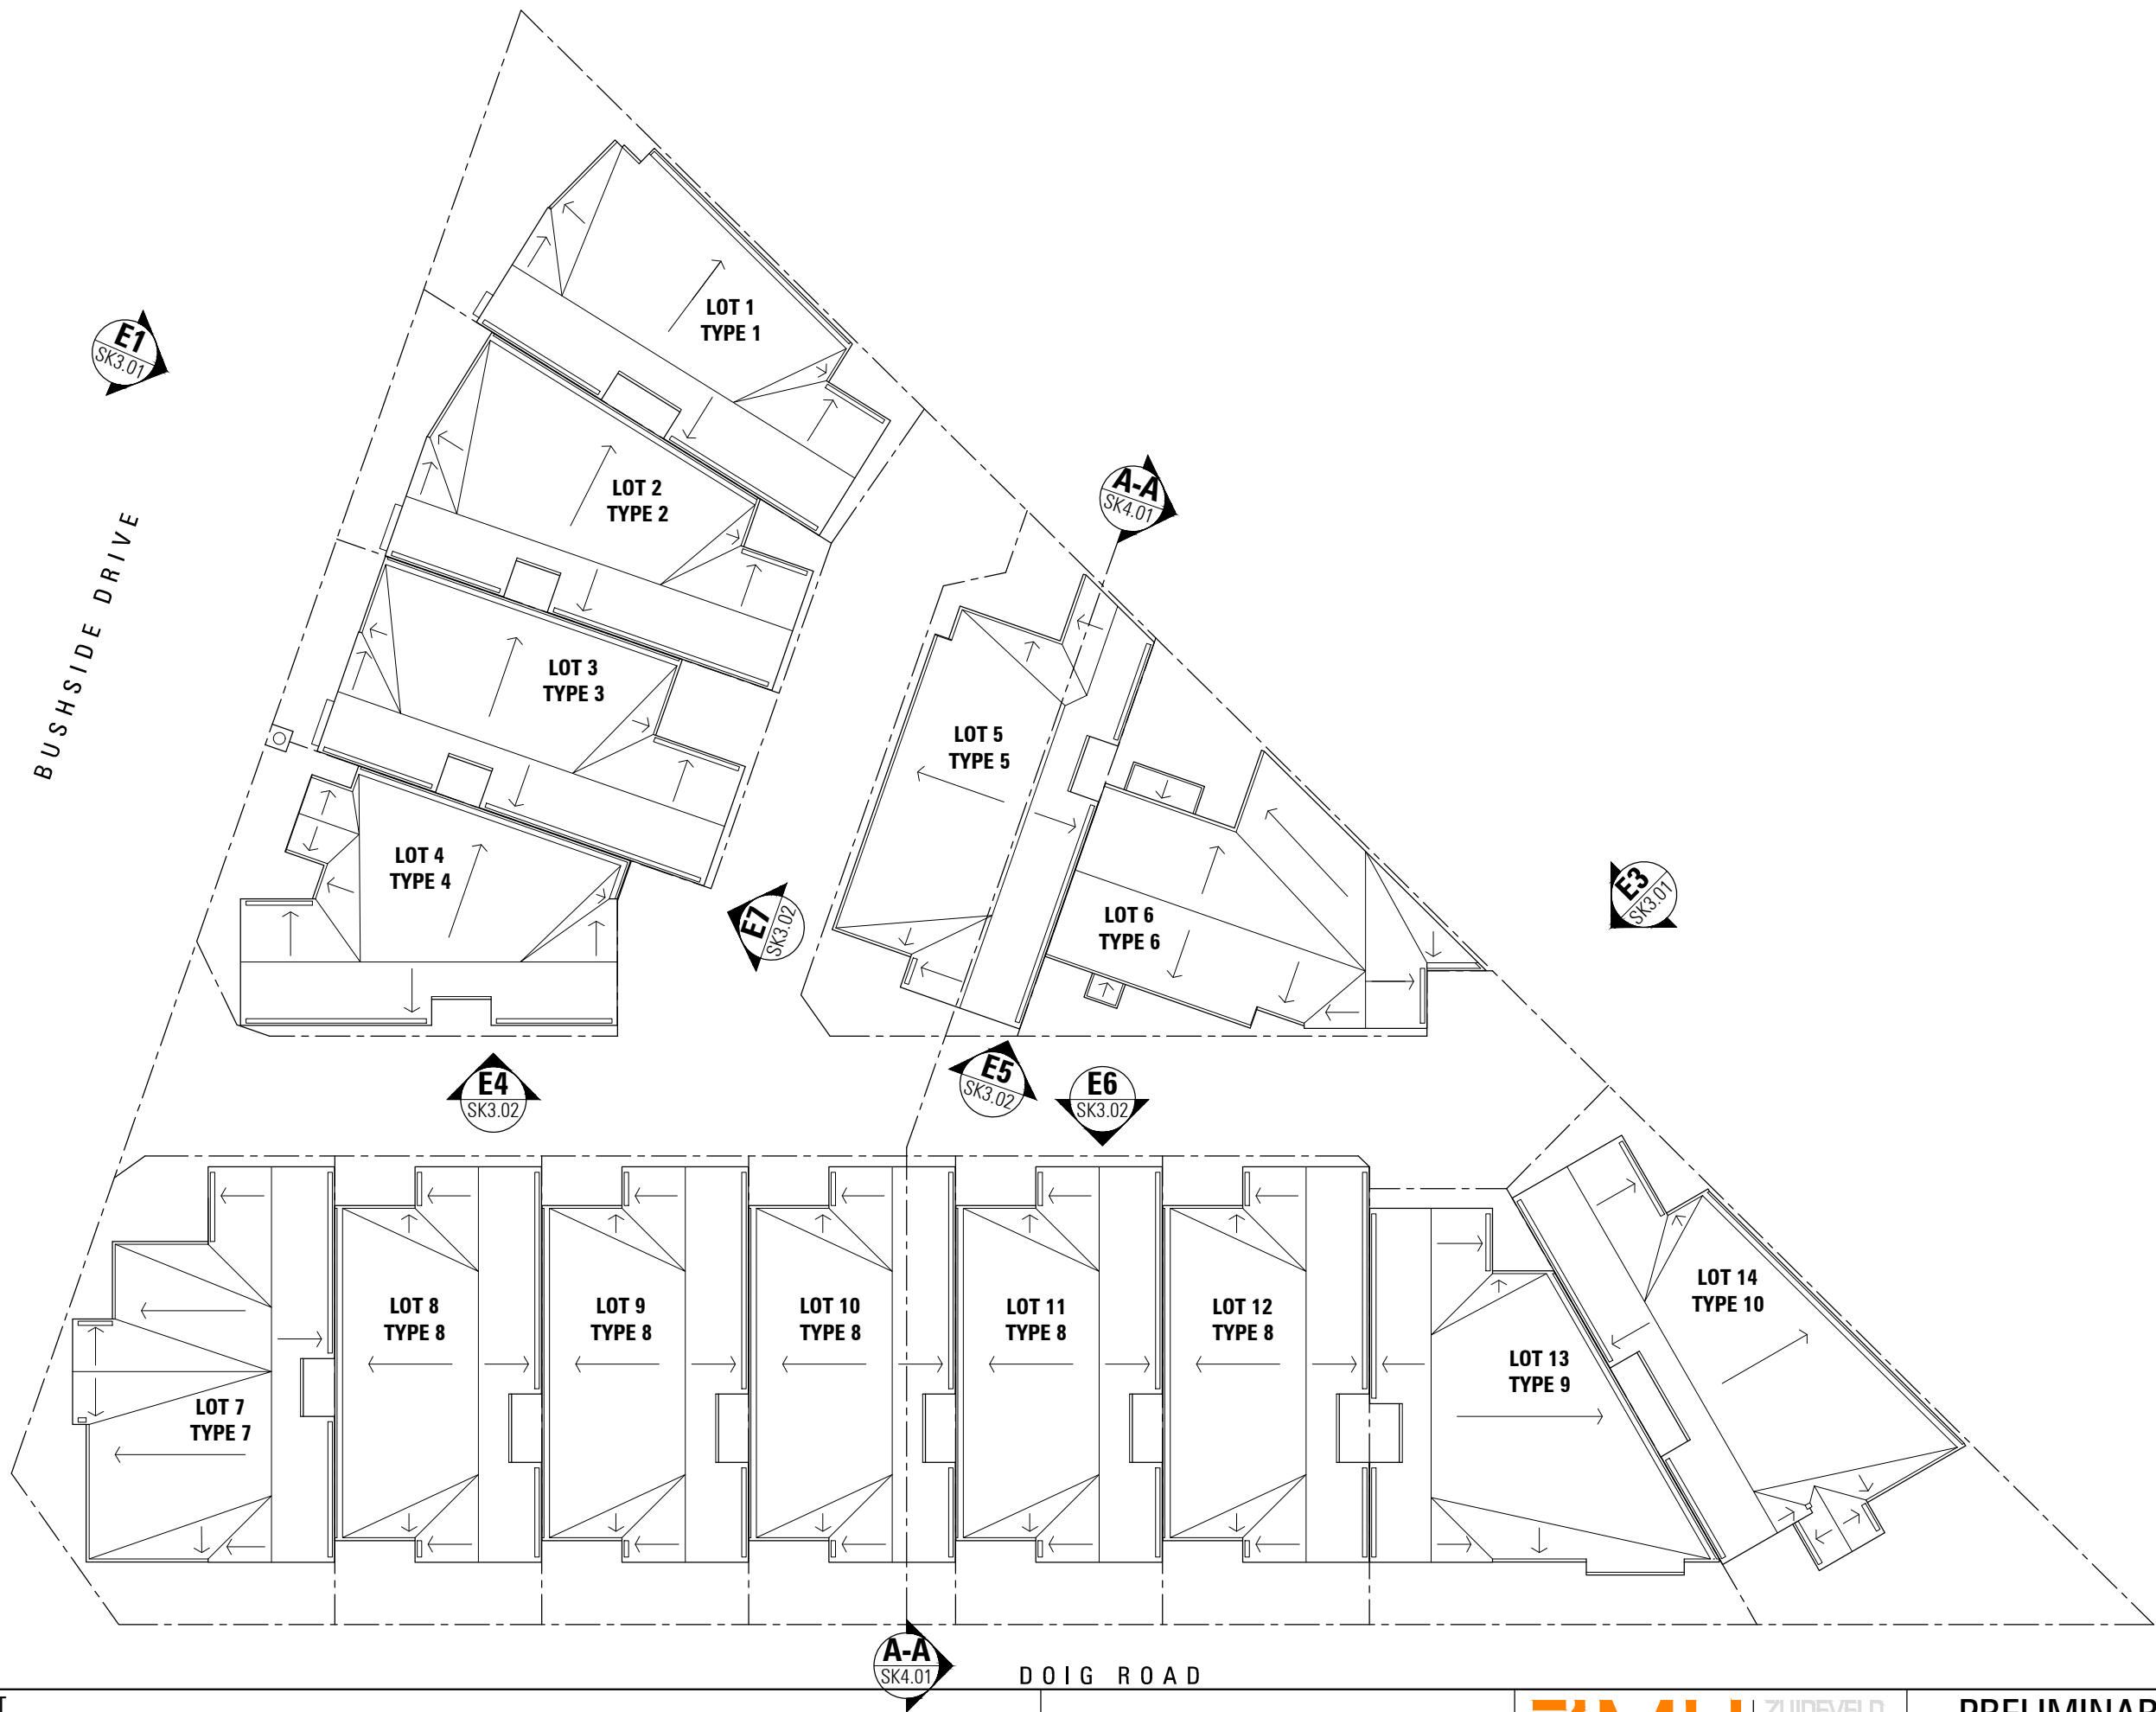

PROJECT TITLE / CLIENT
RESIDENTIAL DEVELOPMENT
LOT 2976 (NO.68) BUSHSIDE DRIVE, ELLENBROOK

DRAWING TITLE
OVERALL ROOF PLAN

DOIG ROAD

A	07.05.26	DESIGN REVIEW PANEL	JB
REV	DATE	DESCRIPTION	DWN


ZMH

ZUIDEVELD
MARCHANT
HUR

ARCHITECTURE PLANNING INTERIOR DESIGN
64 Fitzgerald Street Northbridge Western Australia 6003 T 61 8 9227 0900 F 61 8 9227 0600

PRELIMINARY			DRAWING NUMBER
DRAWN JB	DATE 07.05.2026	P2367 SK2.02	
CAD FILE sk.dwg	SCALE 1:300 @ A3	REVISION	A


THIS DRAWING IS THE COPYRIGHT OF ZUIDEVELD MARCHANT HUR PTY LTD AND SHALL NOT TO BE RETAINED, COPIED, USED OR TRANSMITTED WITHOUT PRIOR WRITTEN PERMISSION OF THE COPYRIGHT OWNER.

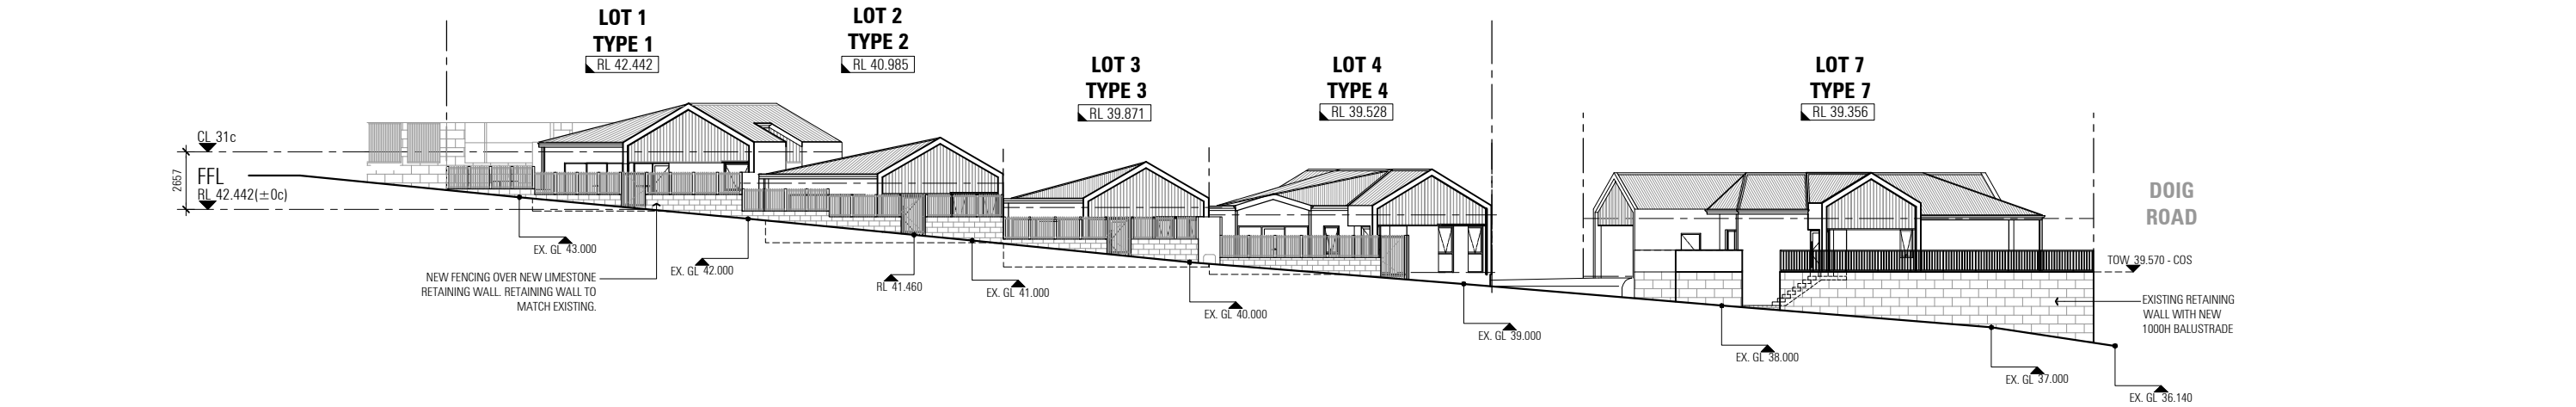

E1
SK2.01

ELEVATION 1 - BUSHSIDE DRIVE


SCALE 1:100

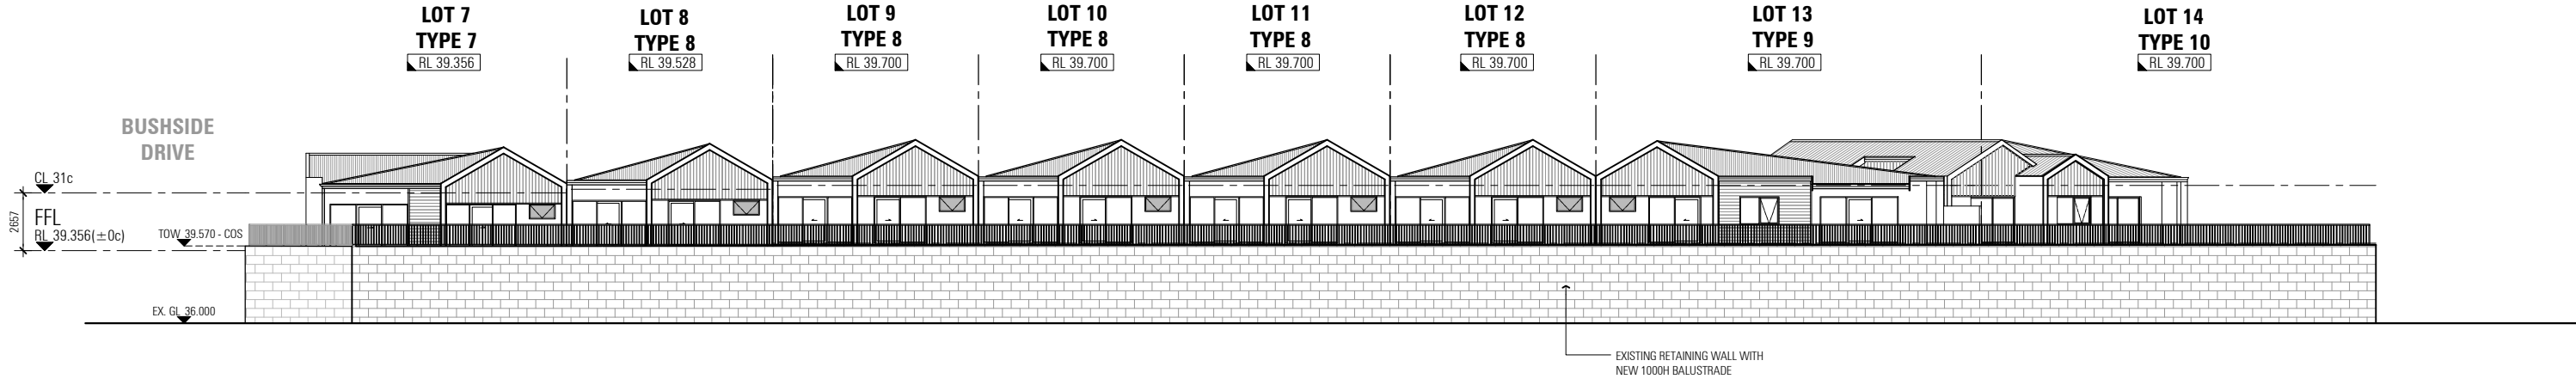

E2
SK2.01

ELEVATION 2 - DOIG ROAD

SCALE 1:100

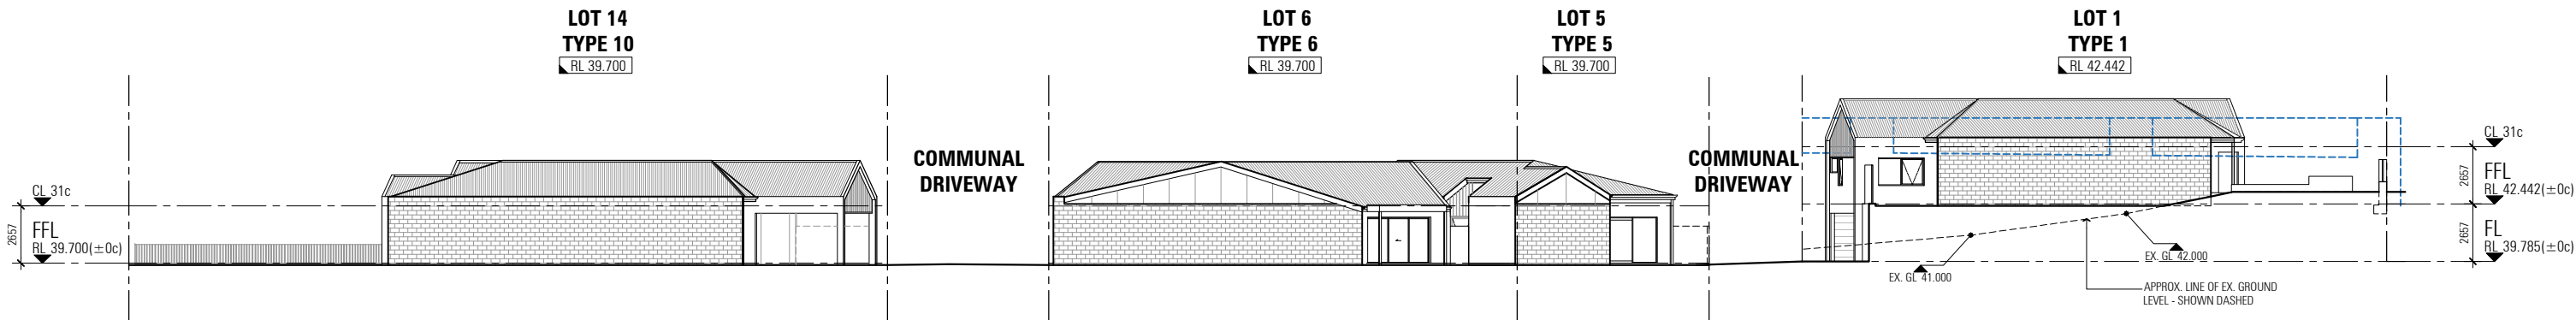


E3
SK2.01

ELEVATION 3


SCALE 1:100

PROJECT TITLE / CLIENT RESIDENTIAL DEVELOPMENT LOT 2976 (NO.68) BUSHSIDE DRIVE, ELLENBROOK				ZMH ZUIDEVELD MARCHANT HUR ARCHITECTURE PLANNING INTERIOR DESIGN 64 Fitzgerald Street Northbridge Western Australia 6003 T 61 8 9227 0900 F 61 8 9227 0600	PRELIMINARY		DRAWING NUMBER
	DRAWN	JB	DATE		07.05.2026	P2367 SK3.01	
	CAD FILE	sk.dwg	SCALE		1:300 @ A3	REVISION	A
	THIS DRAWING IS THE COPYRIGHT OF ZUIDEVELD MARCHANT HUR PTY LTD AND SHALL NOT TO BE RETAINED, COPIED, USED OR TRANSMITTED WITHOUT PRIOR WRITTEN PERMISSION OF THE COPYRIGHT OWNER.						
DRAWING TITLE SITE ELEVATIONS	A	07.05.26	DESIGN REVIEW PANEL	JB			
	REV	DATE	DESCRIPTION	DWN			

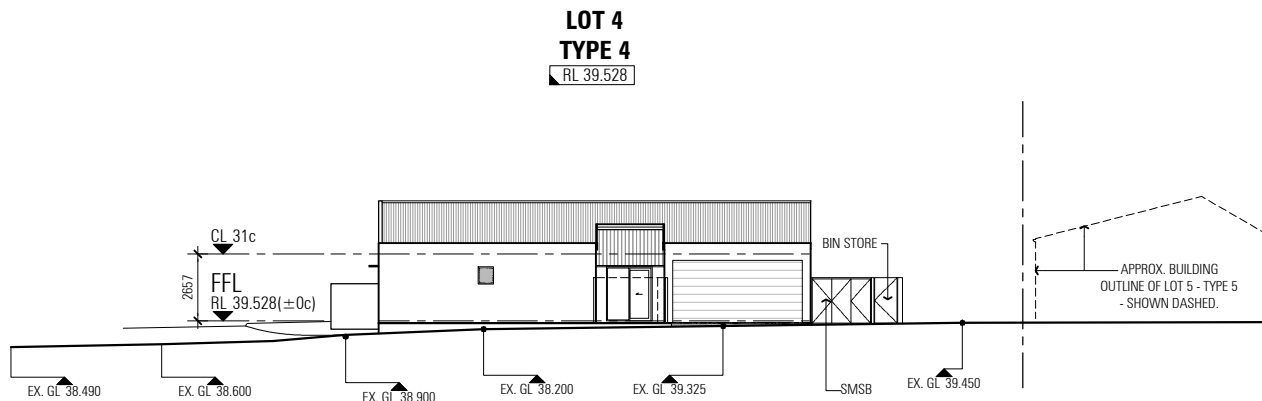


E4
SK2.01

ELEVATION 4 - COMMUNAL DRIVEWAY
SCALE 1:100

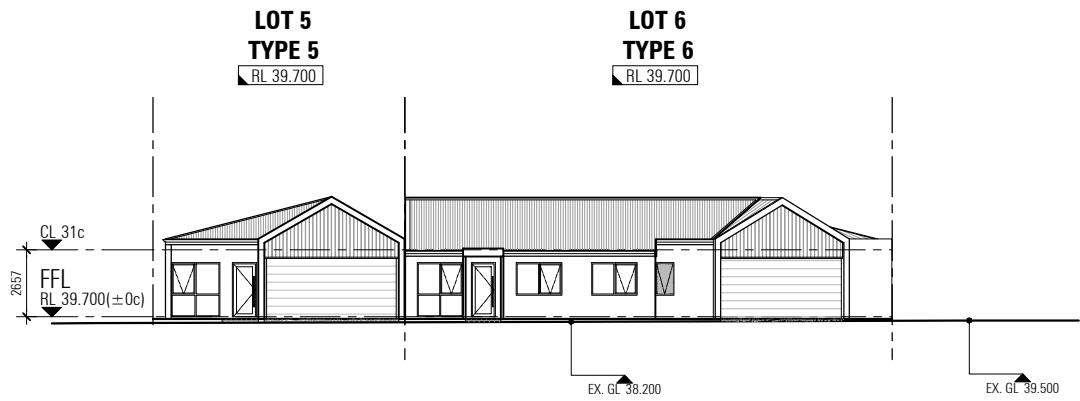


E5
SK2.01

ELEVATION 5 - COMMUNAL DRIVEWAY
SCALE 1:100

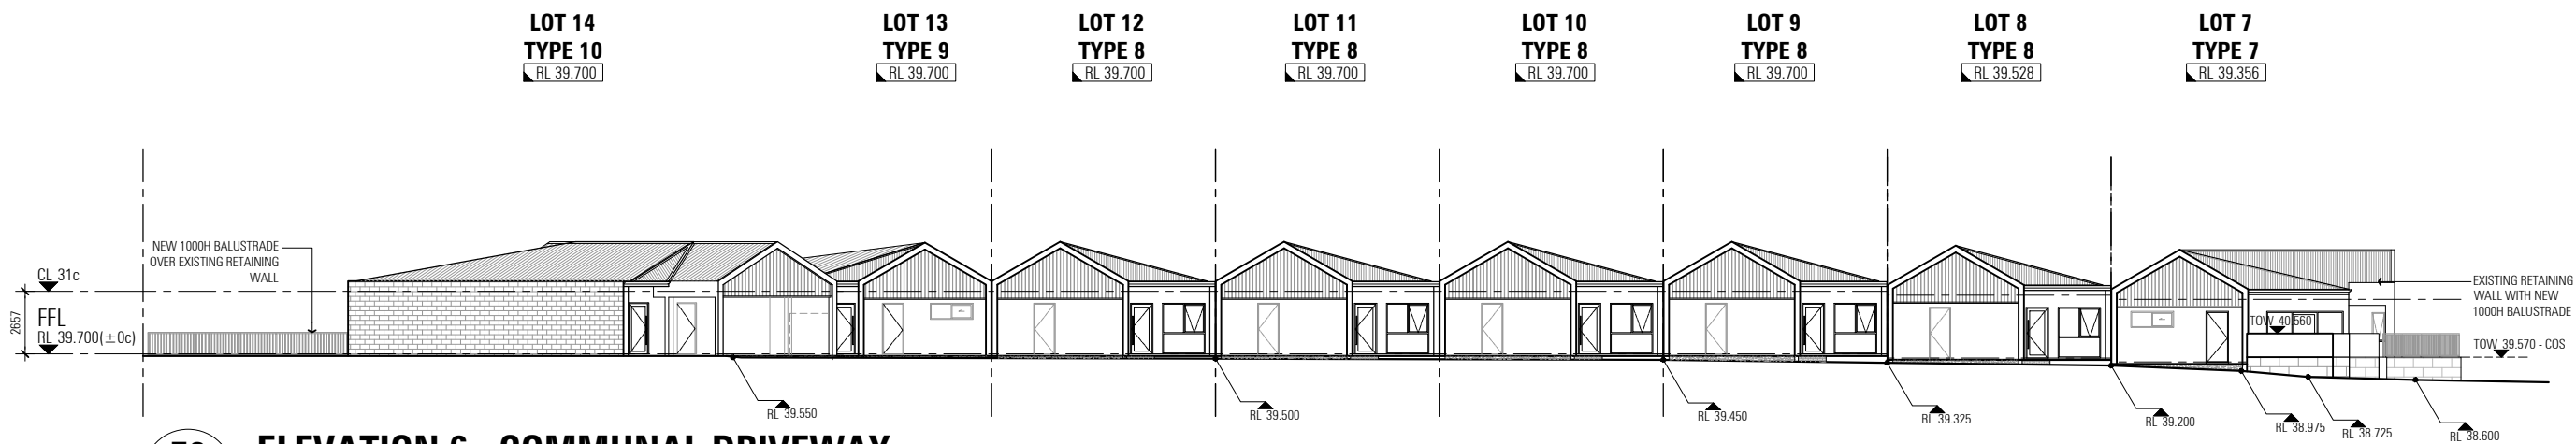

E6
SK2.01


ELEVATION 6 - COMMUNAL DRIVEWAY
SCALE 1:100

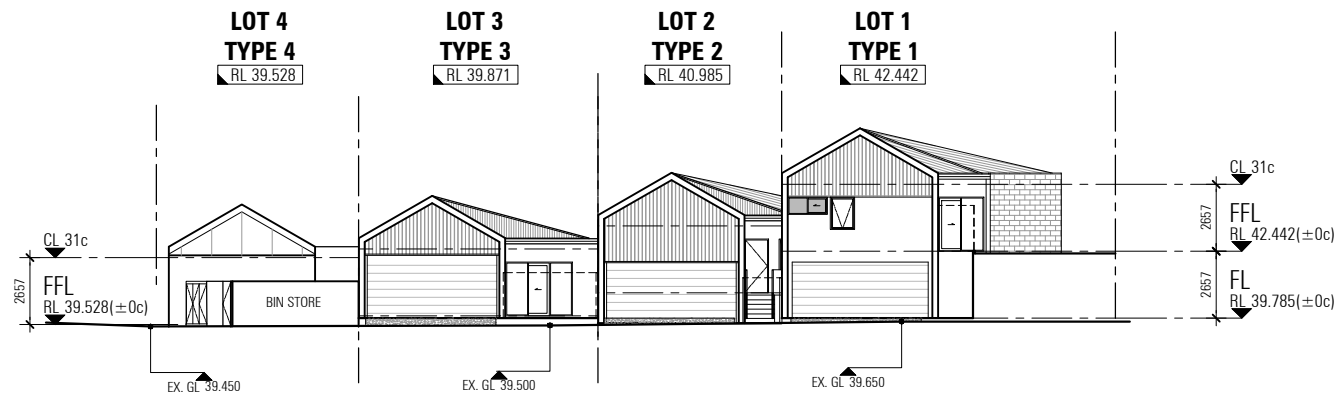

E7
SK2.01


ELEVATION 7 - COMMUNAL DRIVEWAY
SCALE 1:100

PROJECT TITLE / CLIENT RESIDENTIAL DEVELOPMENT LOT 2976 (NO.68) BUSHSIDE DRIVE, ELLENBROOK				ZMH ARCHITECTURE PLANNING INTERIOR DESIGN 64 Fitzgerald Street Northbridge Western Australia 6003 T 61 8 9227 0900 F 61 8 9227 0600 ZUIDVELD MARCHANT HUR	PRELIMINARY		DRAWING NUMBER
	DRAWN JB		DATE 07.05.2026		P2367 SK3.02		
	CAD FILE sk.dwg		SCALE 1:300 @ A3				
DRAWING TITLE SITE ELEVATIONS	A	07.05.26	DESIGN REVIEW PANEL	JB	REVISION A		
	REV	DATE	DESCRIPTION	DWN			

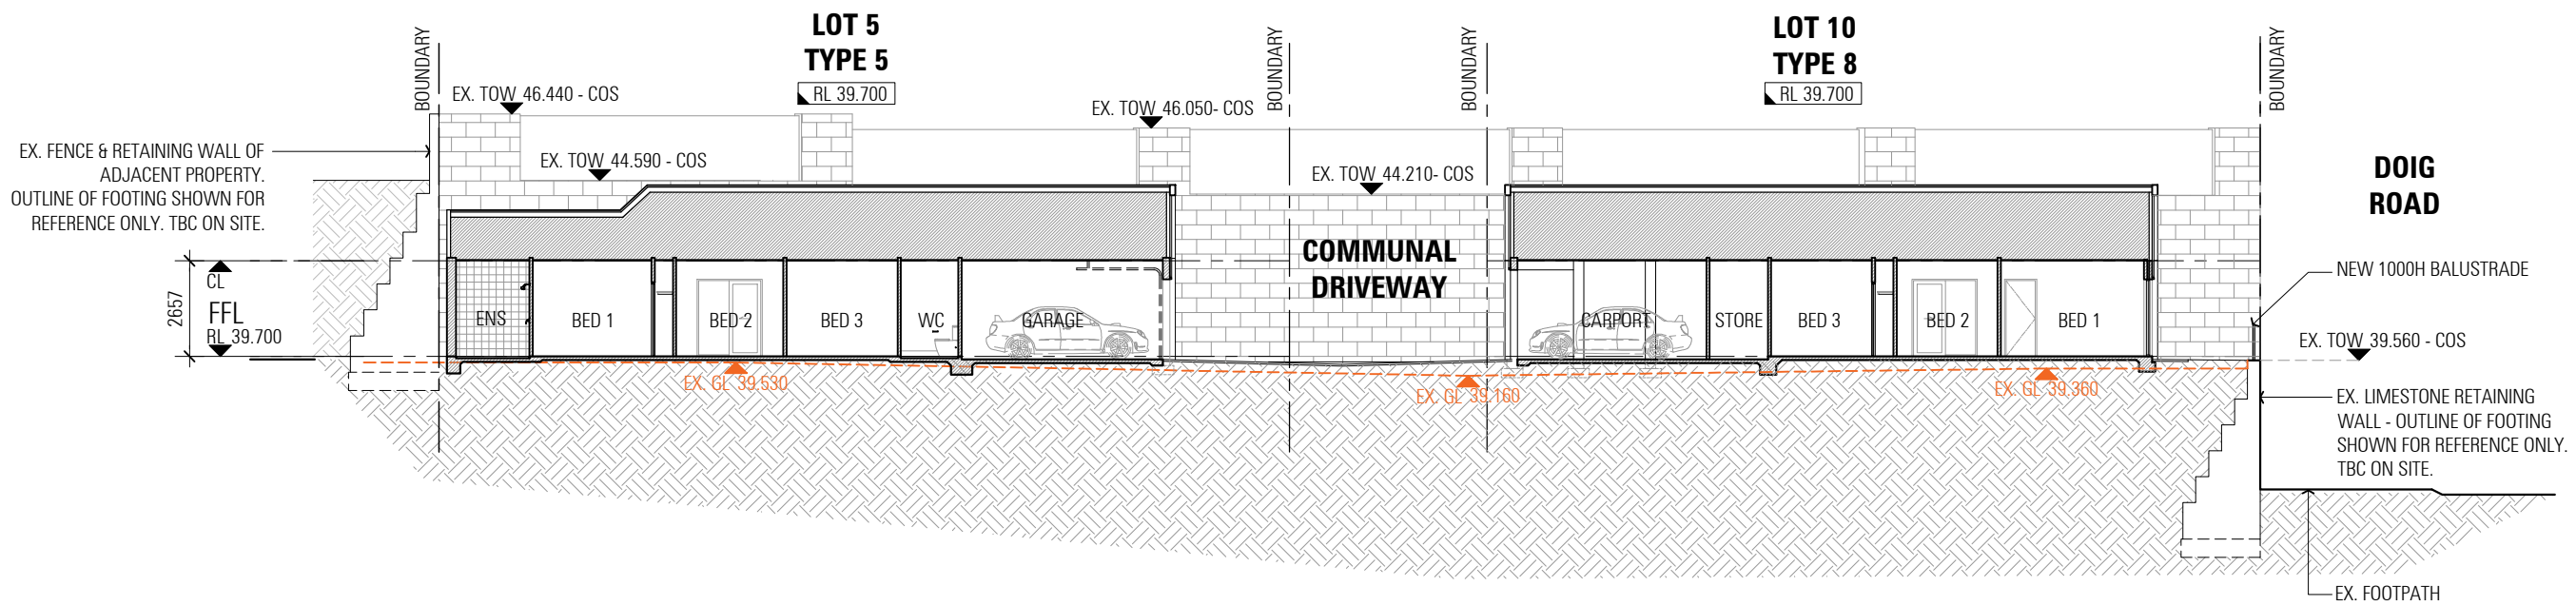

A-A SECTION
SK2.01 SCALE 1:200


PROJECT TITLE / CLIENT RESIDENTIAL DEVELOPMENT LOT 2976 (NO.68) BUSHSIDE DRIVE, ELLENBROOK				ZMH ZUIDEVELD MARCHANT HUR ARCHITECTURE PLANNING INTERIOR DESIGN 64 Fitzgerald Street Northbridge Western Australia 6003 T 61 8 9227 0900 F 61 8 9227 0600	PRELIMINARY		DRAWING NUMBER
	DRAWN	JB	DATE		07.05.2026	P2367 SK4.01	
	CAD FILE	sk.dwg	SCALE		1:200 @ A3	REVISION	A
	THIS DRAWING IS THE COPYRIGHT OF ZUIDEVELD MARCHANT HUR PTY LTD AND SHALL NOT TO BE RETAINED, COPIED, USED OR TRANSMITTED WITHOUT PRIOR WRITTEN PERMISSION OF THE COPYRIGHT OWNER.						
DRAWING TITLE SITE SECTION	REV	DATE	DESCRIPTION	DWN			
	A	07.05.26	DESIGN REVIEW PANEL	JB			

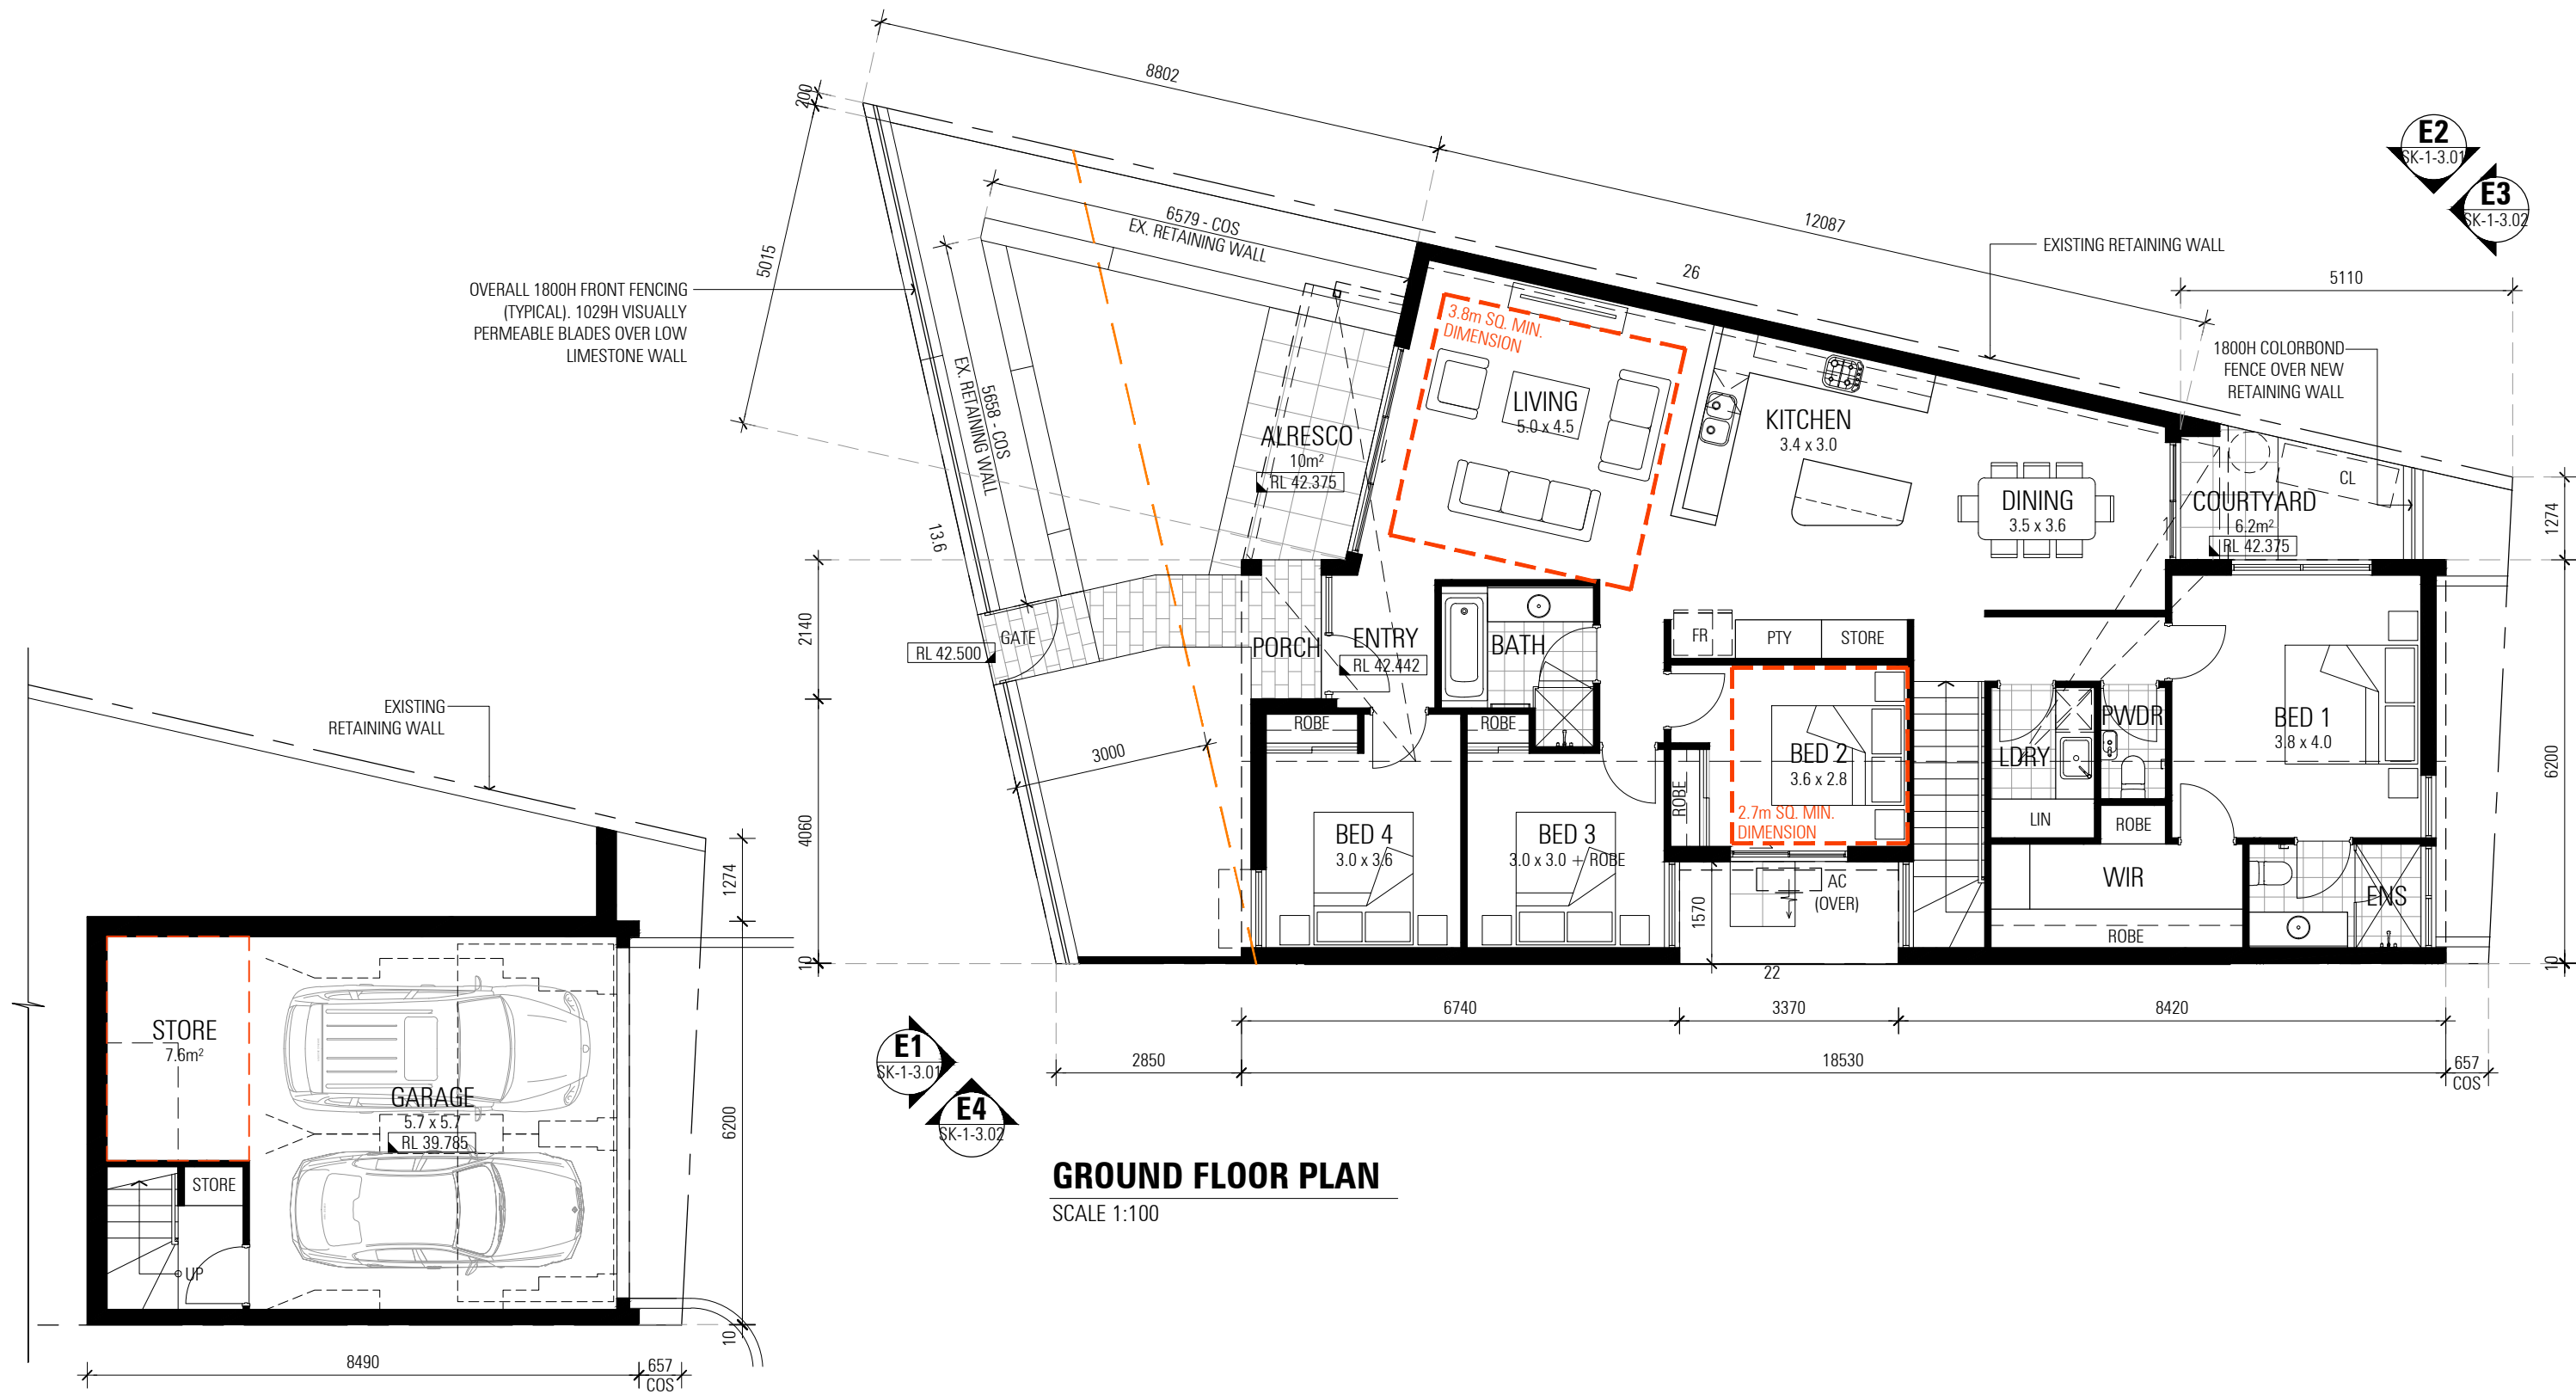


GARAGE FLOOR PLAN (LOWER GROUND)
SCALE 1:100

LEGEND:

- AC AC CONDENSER UNIT
- CL CLOTHES LINE
- HWU HOT WATER UNIT
- LIN LINEN
- PTY PANTRY

 

PROJECT TITLE / CLIENT RESIDENTIAL DEVELOPMENT LOT 2976 (NO.68) BUSHSIDE DRIVE, ELLENBROOK				ZMH ZUIDVELD MARCHANT HUR ARCHITECTURE PLANNING INTERIOR DESIGN 64 Fitzgerald Street Northbridge Western Australia 6003 T 61 8 9227 0900 F 61 8 9227 0600	PRELIMINARY DRAWN JB DATE 07.05.2026 CAD FILE sk - units.dwg SCALE 1:100	DRAWING NUMBER P2367 SK-1-2.01 REVISION A
	A	07.05.26	DESIGN REVIEW PANEL	JB		
	REV	DATE	DESCRIPTION	DWN		

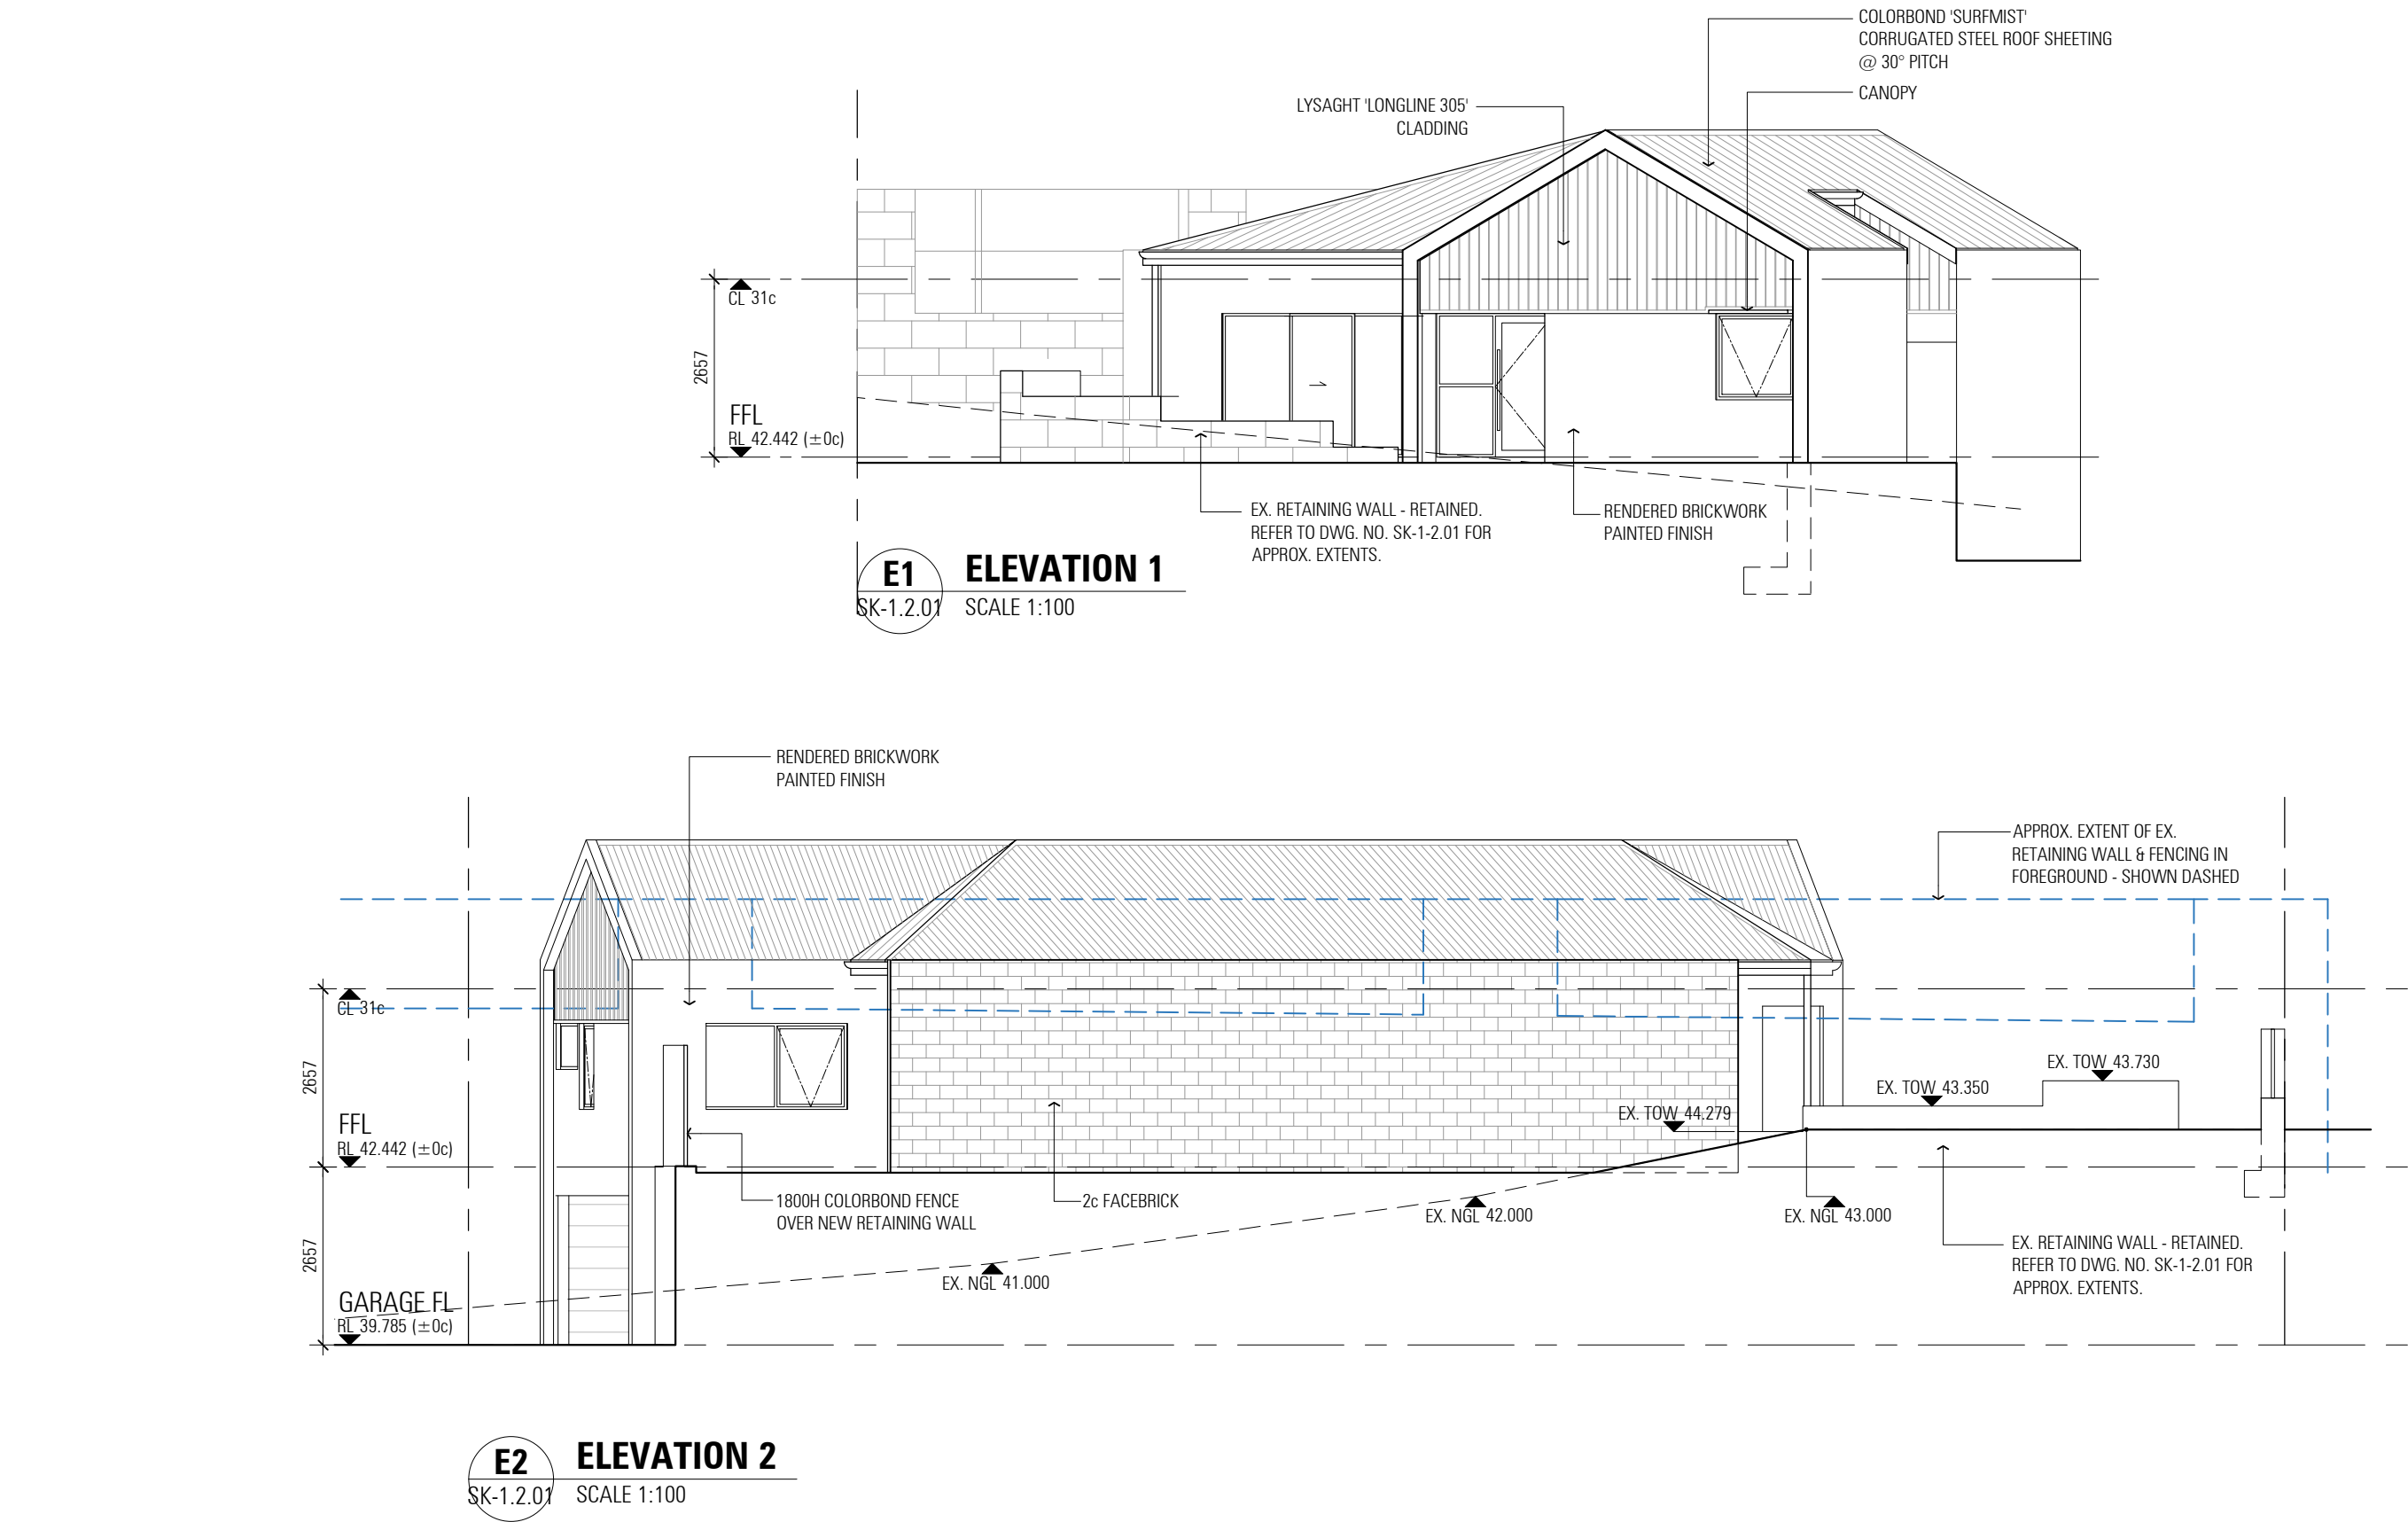

PROJECT TITLE / CLIENT
RESIDENTIAL DEVELOPMENT
LOT 2976 (NO.68) BUSHSIDE DRIVE, ELLENBROOK


DRAWING TITLE
LOT 1 - TYPE 1 ELEVATIONS

A	07.05.26	DESIGN REVIEW PANEL	JB
REV	DATE	DESCRIPTION	DWN


ZMH | ZUIDEVELD MARCHANT HUR
ARCHITECTURE PLANNING INTERIOR DESIGN
64 Fitzgerald Street Northbridge Western Australia 6003 T 61 8 9227 0900 F 61 8 9227 0600

PRELIMINARY		DRAWING NUMBER
DRAWN JB	DATE 07.05.2026	P2367 SK-1-3.01
CAD FILE sk - units.dwg	SCALE 1:100	REVISION A

THIS DRAWING IS THE COPYRIGHT OF ZUIDEVELD MARCHANT HUR PTY LTD AND SHALL NOT TO BE RETAINED, COPIED, USED OR TRANSMITTED WITHOUT PRIOR WRITTEN PERMISSION OF THE COPYRIGHT OWNER.

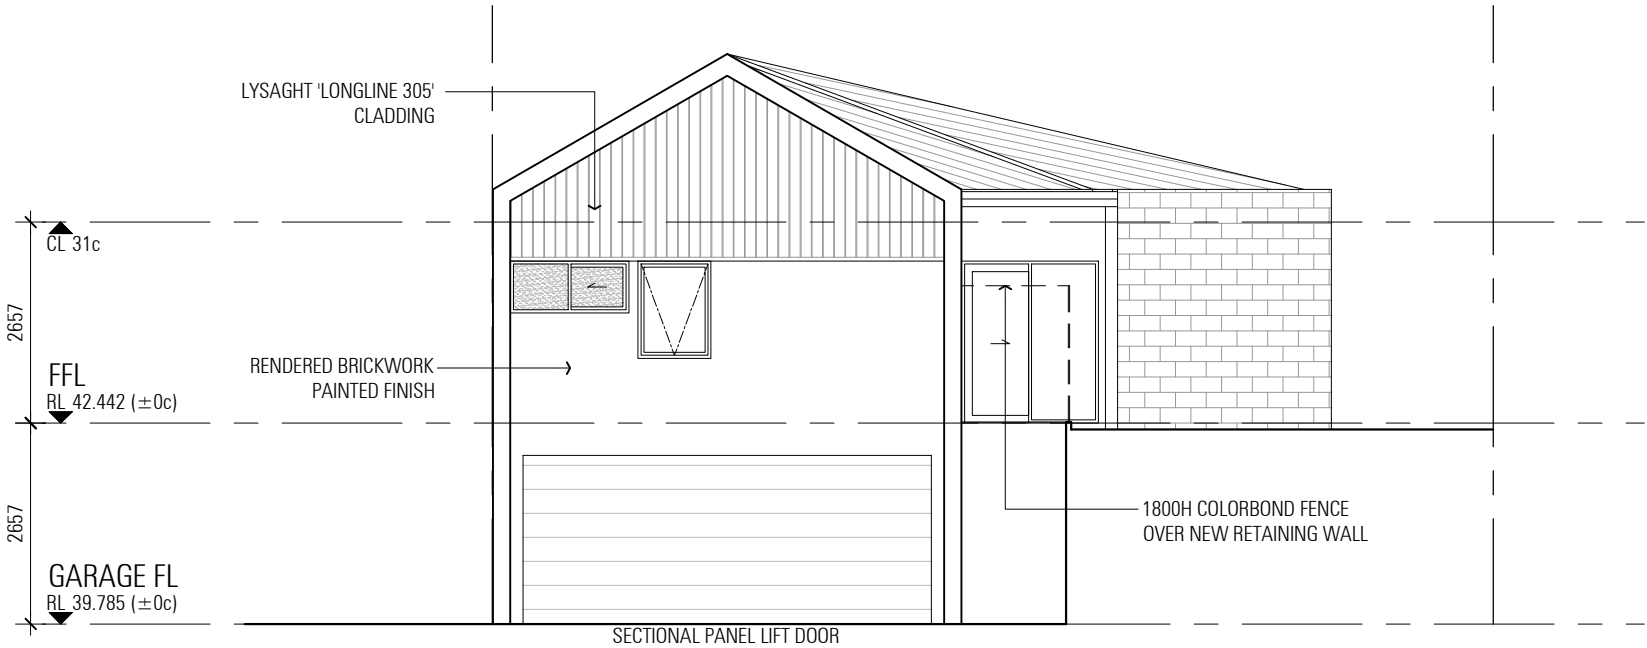

E3 ELEVATION 3
SK-1.2.01 SCALE 1:100

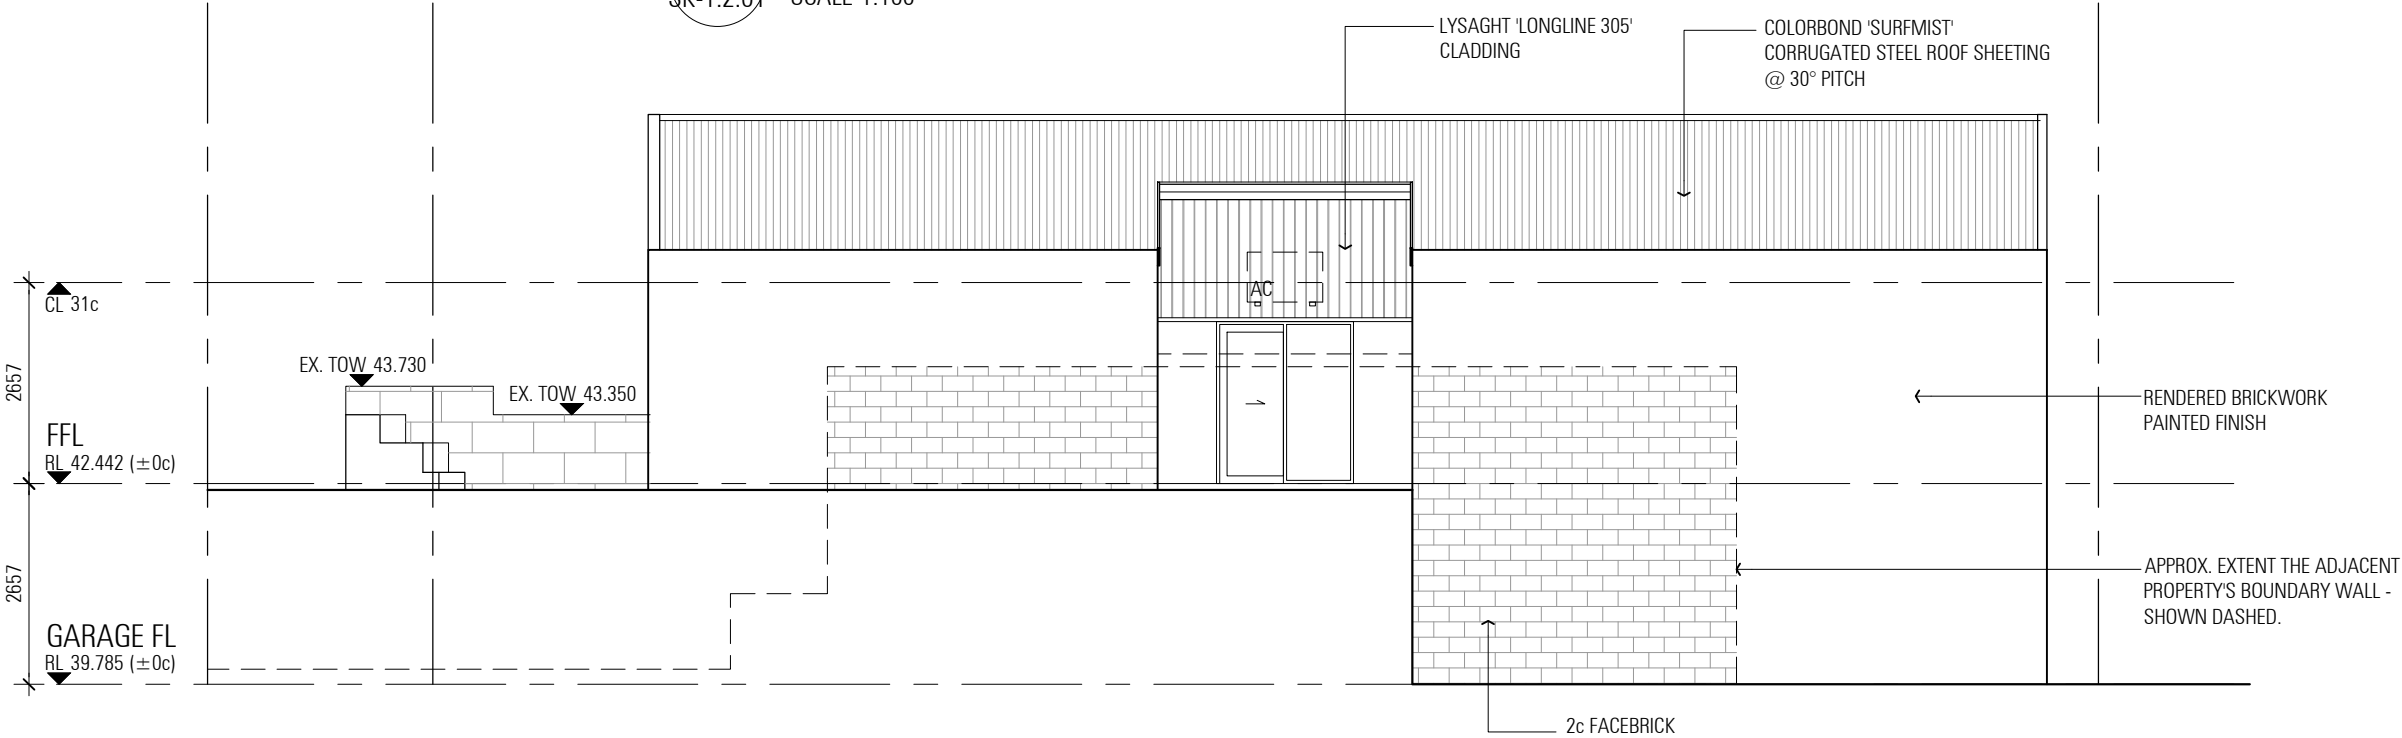

E4 ELEVATION 4
SK-1.2.01 SCALE 1:100

PROJECT TITLE / CLIENT
RESIDENTIAL DEVELOPMENT
LOT 2976 (NO.68) BUSHSIDE DRIVE, ELLENBROOK

DRAWING TITLE
LOT 1 - TYPE 1 ELEVATIONS

A	07.05.26	DESIGN REVIEW PANEL	JB
REV	DATE	DESCRIPTION	DWN


ZMH

ZUIDEVELD
MARCHANT
HUR


ARCHITECTURE PLANNING INTERIOR DESIGN
64 Fitzgerald Street Northbridge Western Australia 6003 T 61 8 9227 0900 F 61 8 9227 0600

PRELIMINARY		DRAWING NUMBER
DRAWN JB	DATE 07.05.2026	P2367 SK-1-3.02
CAD FILE sk - units.dwg	SCALE 1:100	REVISION A

THIS DRAWING IS THE COPYRIGHT OF ZUIDEVELD MARCHANT HUR PTY LTD AND SHALL NOT TO BE RETAINED, COPIED, USED OR TRANSMITTED WITHOUT PRIOR WRITTEN PERMISSION OF THE COPYRIGHT OWNER.

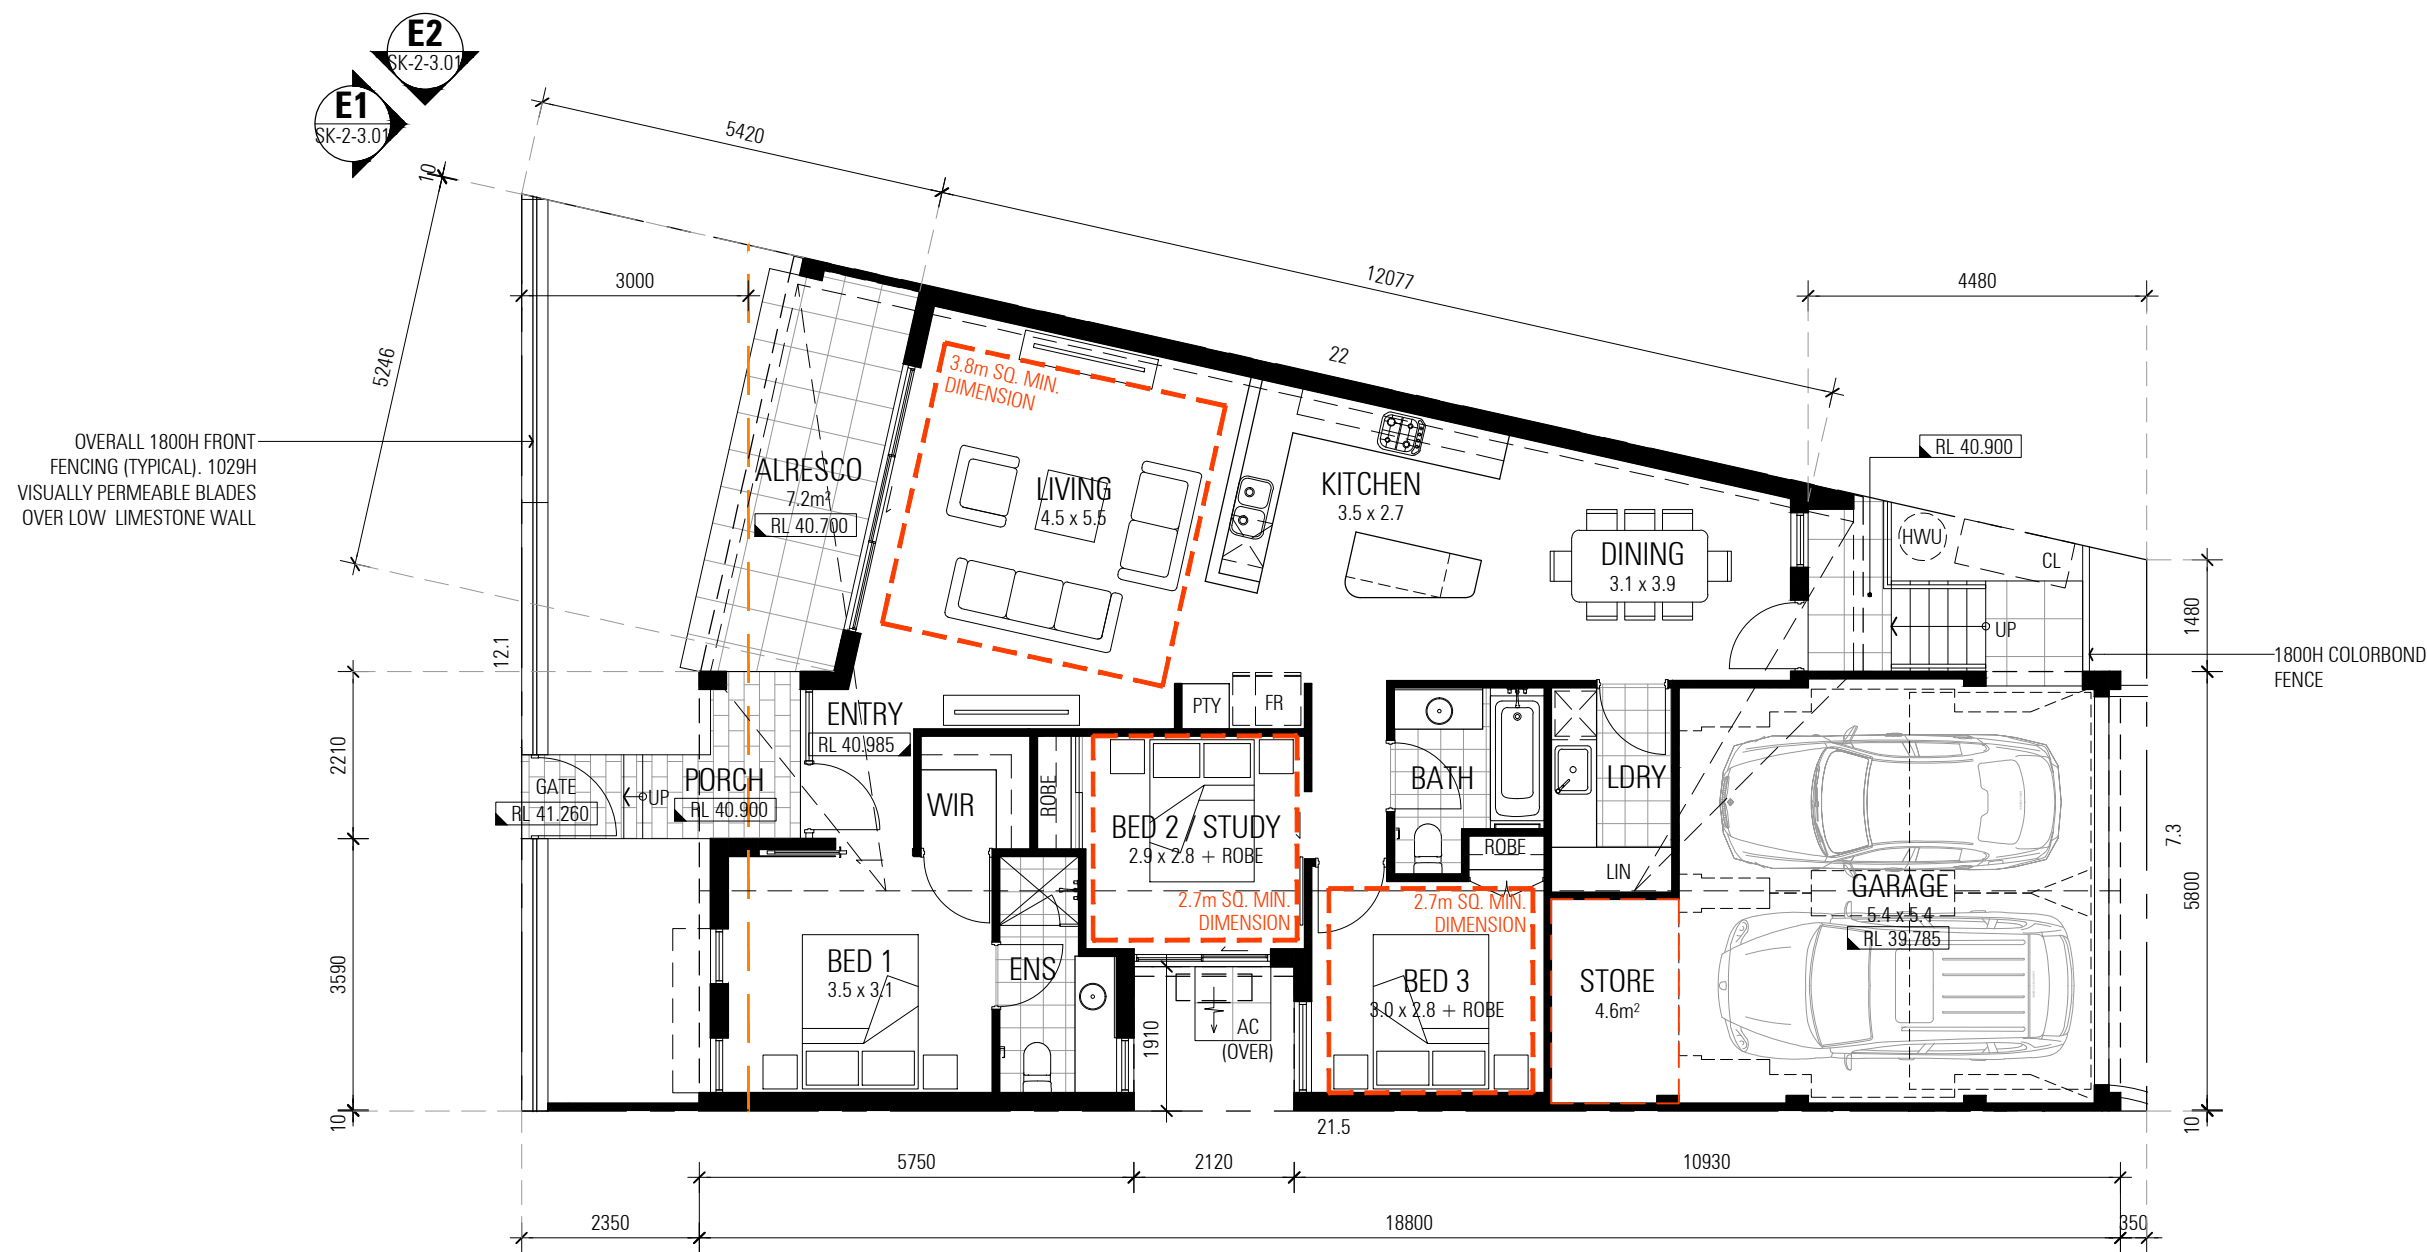


GROUND FLOOR PLAN
SCALE 1:100

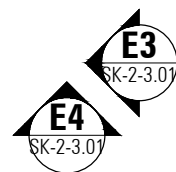

LEGEND:

AC	AC CONDENSER UNIT
CL	CLOTHES LINE
HWU	HOT WATER UNIT
LIN	LINEN
PTY	PANTRY

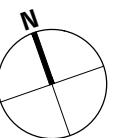





PROJECT TITLE / CLIENT
RESIDENTIAL DEVELOPMENT
LOT 2976 (NO.68) BUSHSIDE DRIVE, ELLENBROOK

DRAWING TITLE
LOT 2 - TYPE 2 FLOOR PLANS


A	07.05.26	DESIGN REVIEW PANEL	JB
REV	DATE	DESCRIPTION	DWN

ZMH ZUIDVELD MARCHANT HUR
ARCHITECTURE PLANNING INTERIOR DESIGN
64 Fitzgerald Street Northbridge Western Australia 6003 T 61 8 9227 0900 F 61 8 9227 0600


PRELIMINARY		DRAWING NUMBER
DRAWN JB	DATE 07.05.2026	P2367 SK-2-2.01
CAD FILE sk - units.dwg	SCALE 1:100	REVISION A

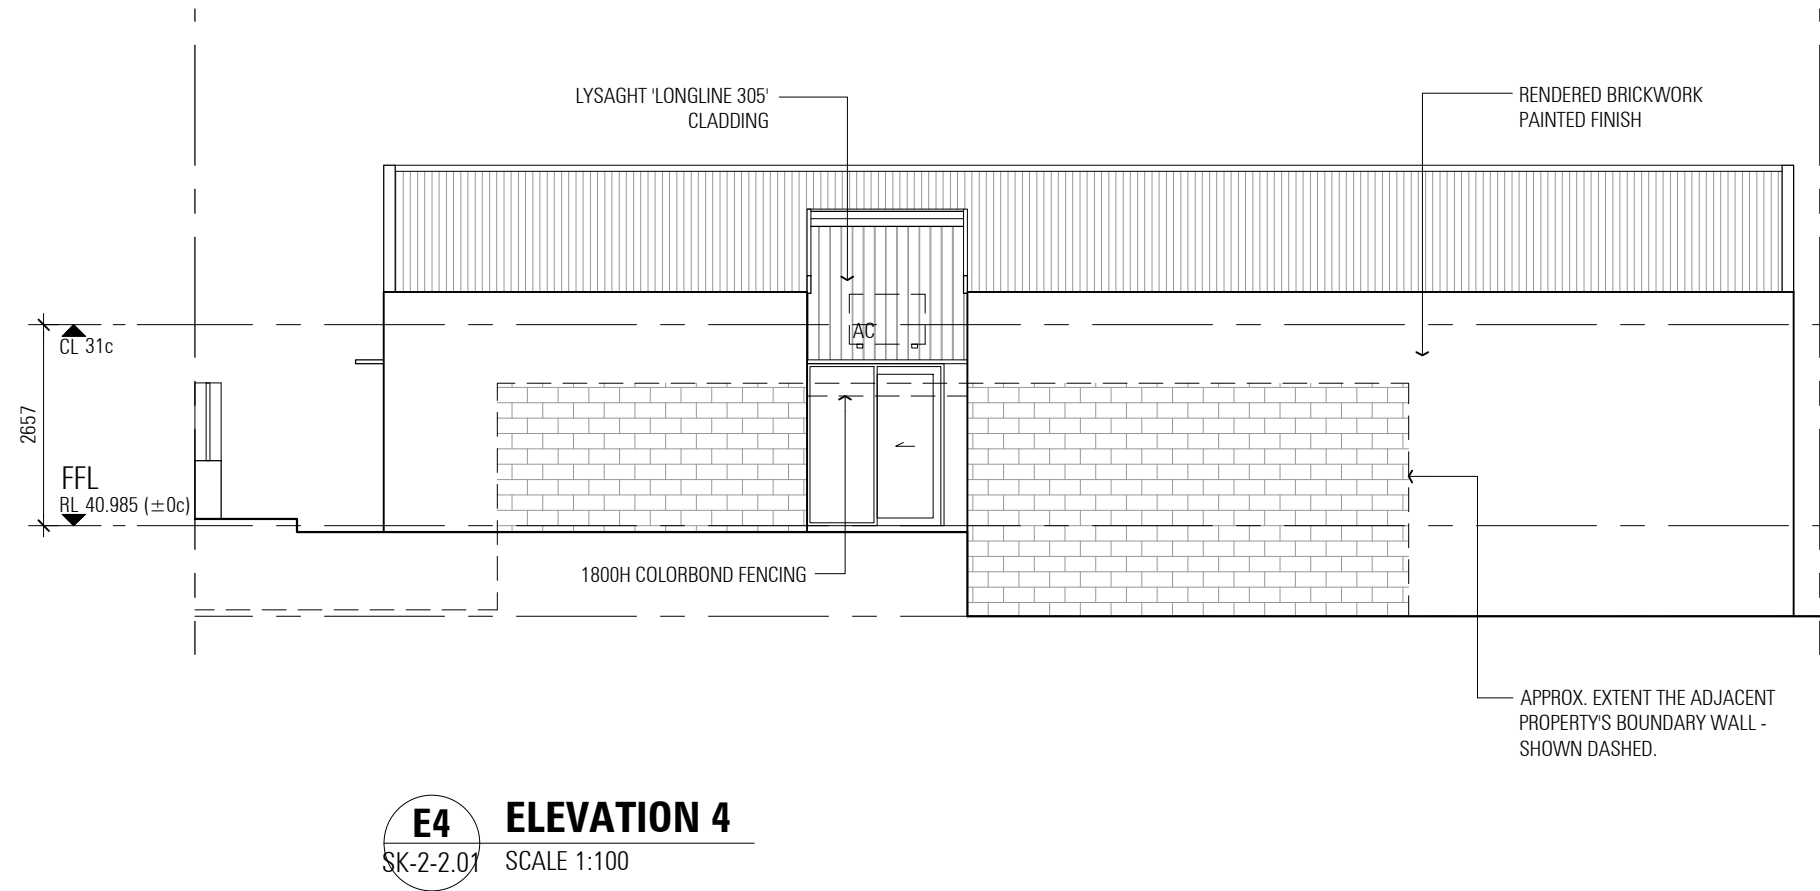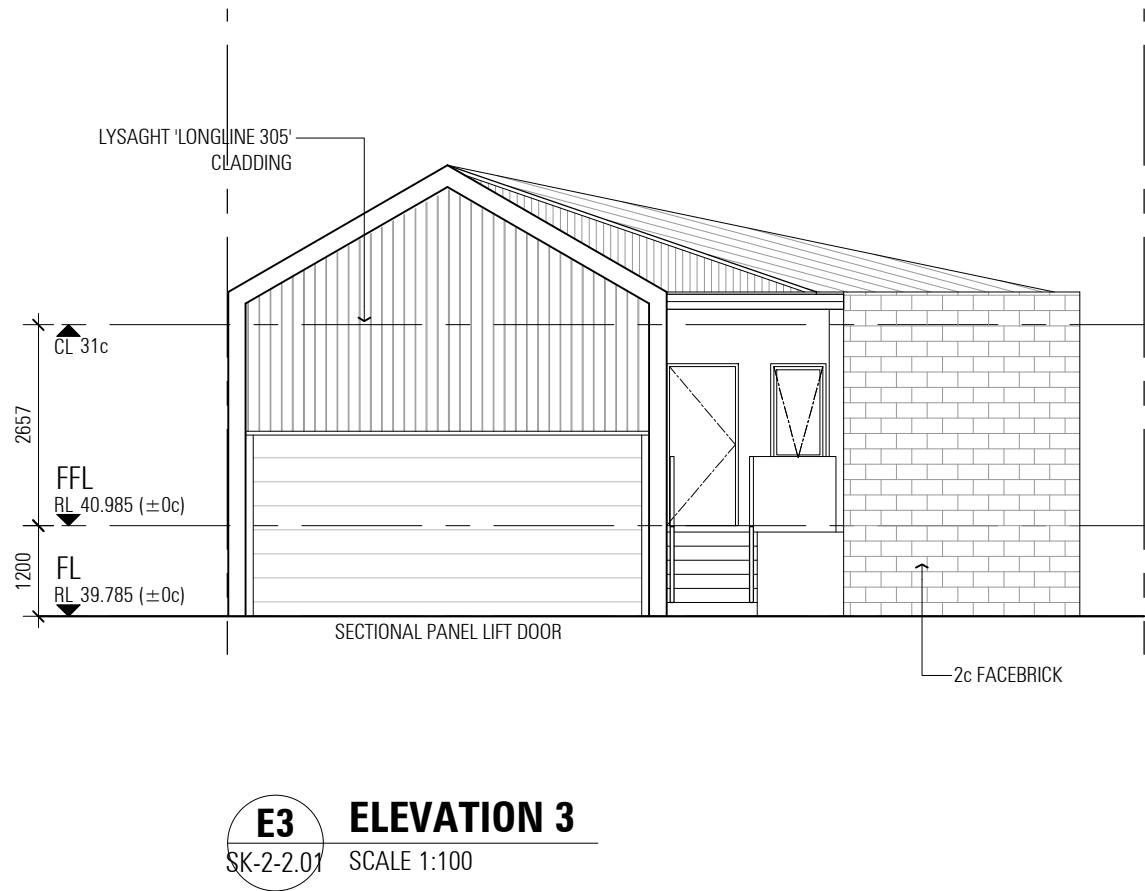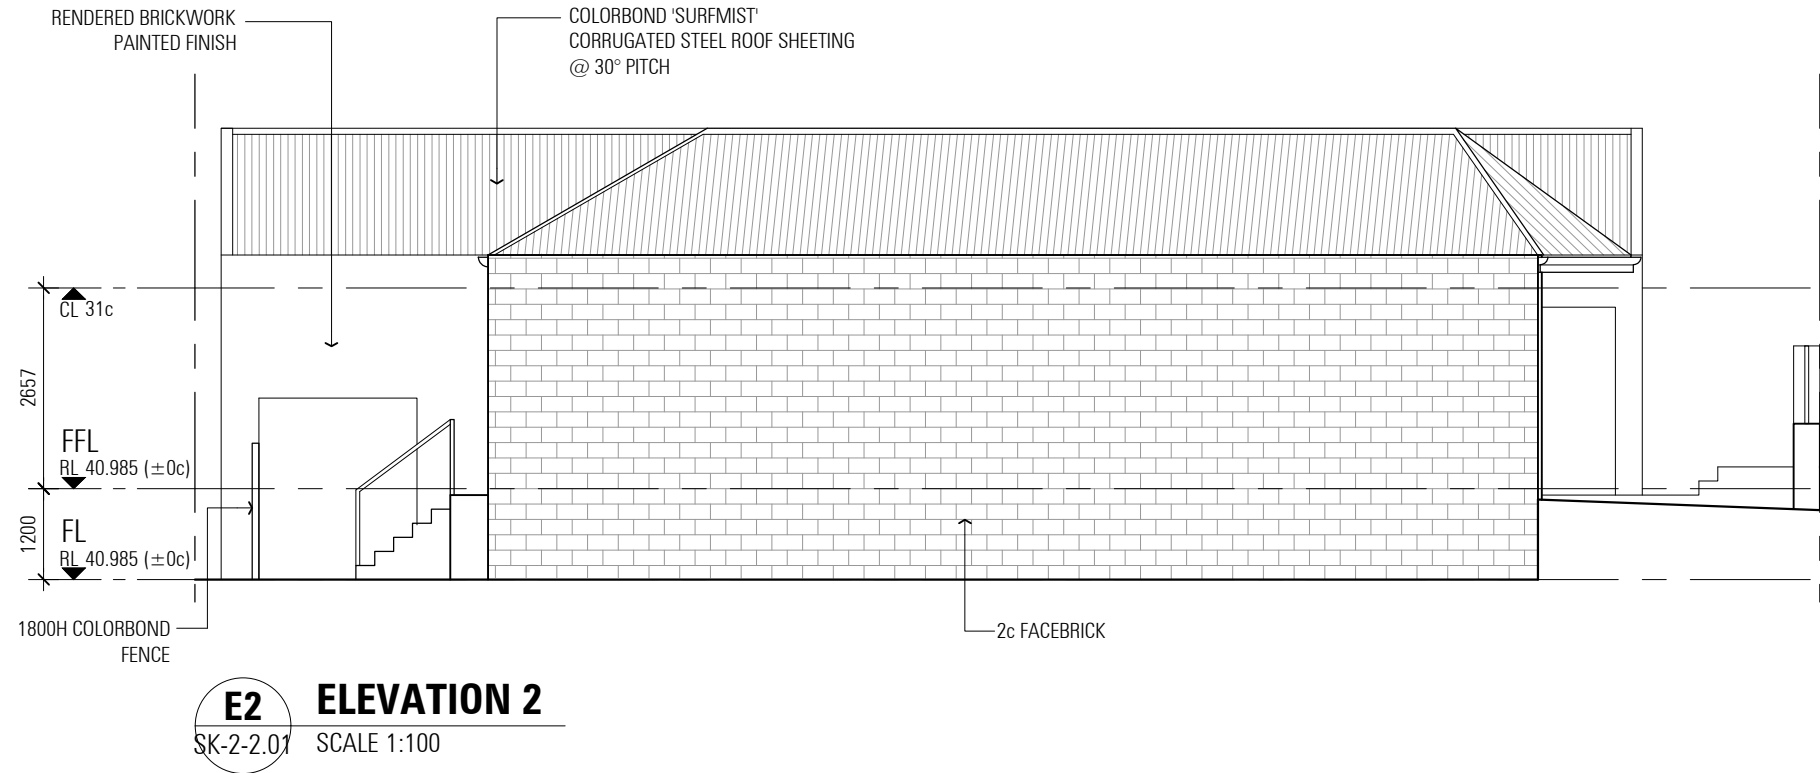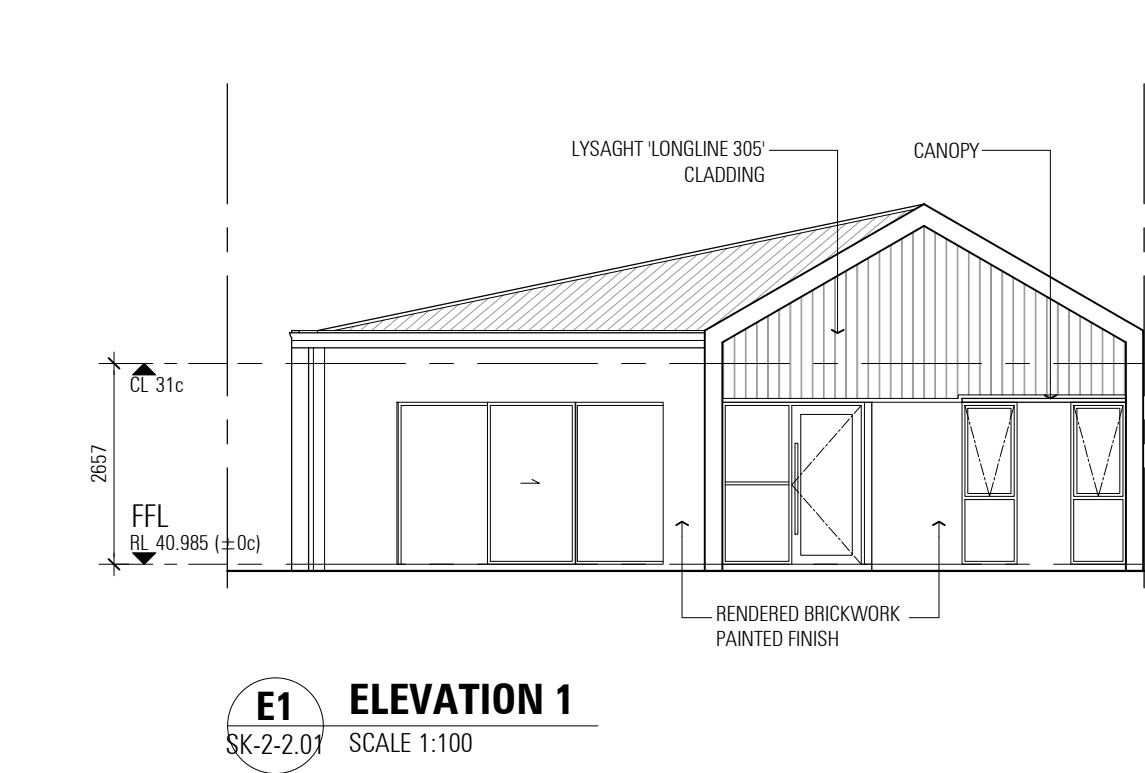


PROJECT TITLE / CLIENT RESIDENTIAL DEVELOPMENT LOT 2976 (NO.68) BUSHSIDE DRIVE, ELLENBROOK				ZMH ARCHITECTURE PLANNING INTERIOR DESIGN 64 Fitzgerald Street Northbridge Western Australia 6003 T 61 8 9227 0900 F 61 8 9227 0600 ZUIDVELD MARCHANT HUR	PRELIMINARY		DRAWING NUMBER
	DRAWN JB		DATE 07.05.2026		P2367 SK-2-3.01		
	CAD FILE sk - units.dwg		SCALE 1:100				
			REVISION A				
DRAWING TITLE LOT 2 - TYPE 2 ELEVATIONS	A 07.05.26	DESIGN REVIEW PANEL	JB				
	REV DATE	DESCRIPTION	DWN				

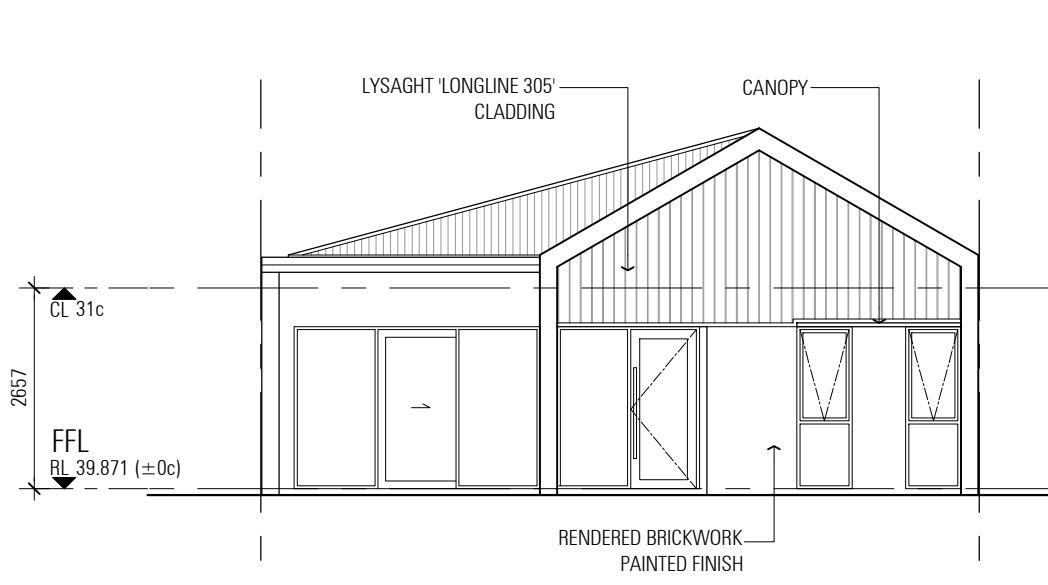


E1 ELEVATION 1
SK-3-2.01 SCALE 1:100

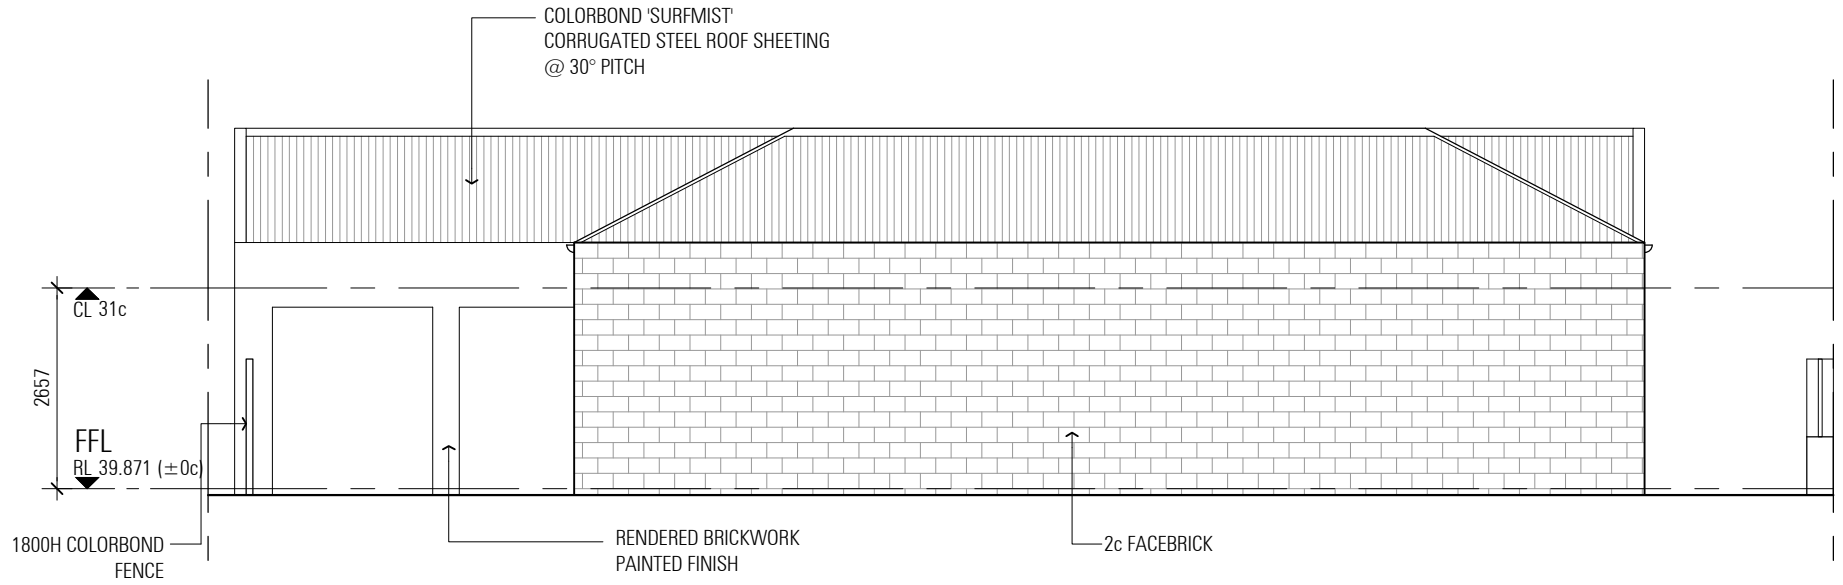

E2 ELEVATION 2
SK-3-2.01 SCALE 1:100

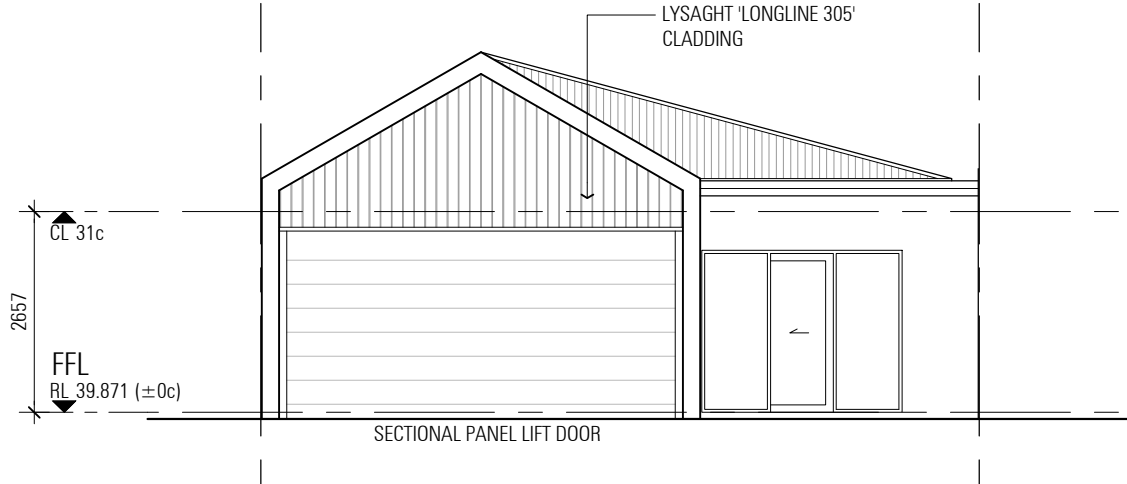


E3 ELEVATION 3
SK-3-2.01 SCALE 1:100

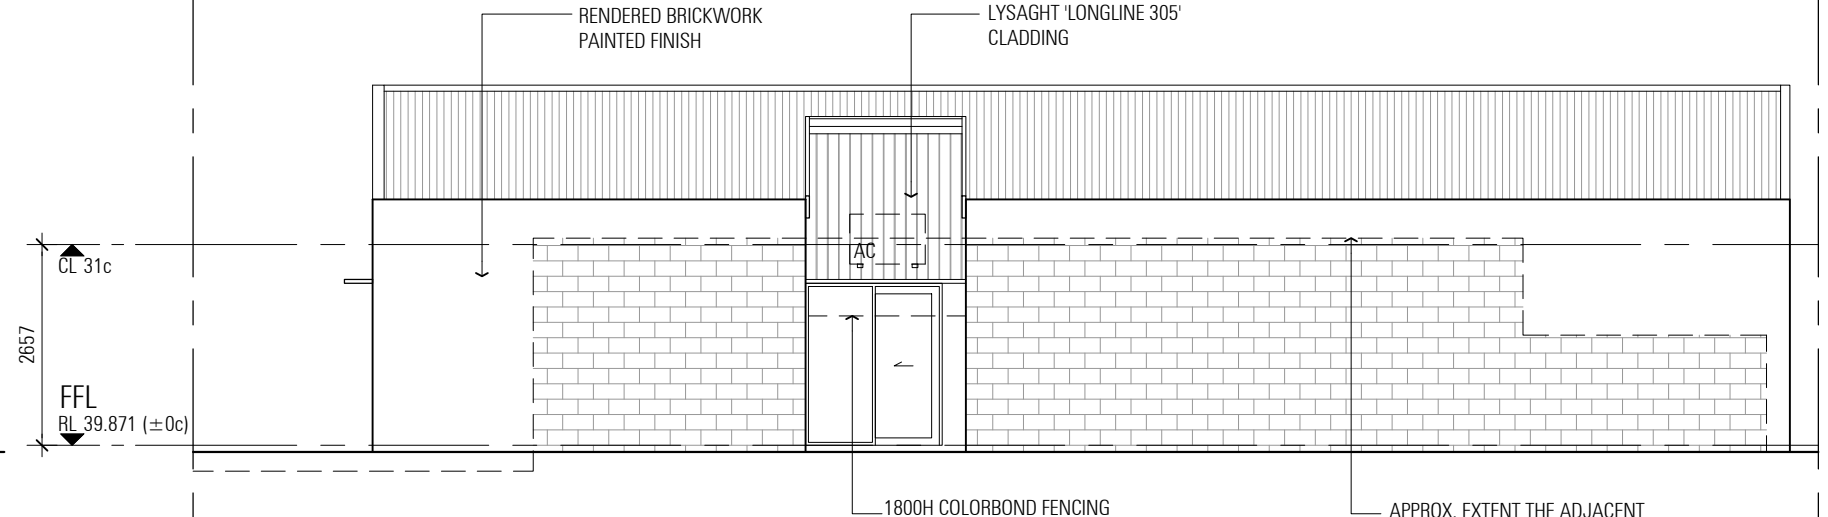


E4 ELEVATION 4
SK-3-2.01 SCALE 1:100


PROJECT TITLE / CLIENT RESIDENTIAL DEVELOPMENT LOT 2976 (NO.68) BUSHSIDE DRIVE, ELLENBROOK					ZMH ZUIDEVELD MARCHANT HUR ARCHITECTURE PLANNING INTERIOR DESIGN 64 Fitzgerald Street Northbridge Western Australia 6003 T 61 8 9227 0900 F 61 8 9227 0600	PRELIMINARY		DRAWING NUMBER
	DRAWN JB		DATE 07.05.2026	P2367 SK-3-3.01				
	CAD FILE sk - units.dwg		SCALE 1:100					
DRAWING TITLE LOT 3 - TYPE 3 ELEVATIONS	A	07.05.26	DESIGN REVIEW PANEL	JB			REVISION	A
	REV	DATE	DESCRIPTION	DWN			THIS DRAWING IS THE COPYRIGHT OF ZUIDEVELD MARCHANT HUR PTY LTD AND SHALL NOT TO BE RETAINED, COPIED, USED OR TRANSMITTED WITHOUT PRIOR WRITTEN PERMISSION OF THE COPYRIGHT OWNER.	

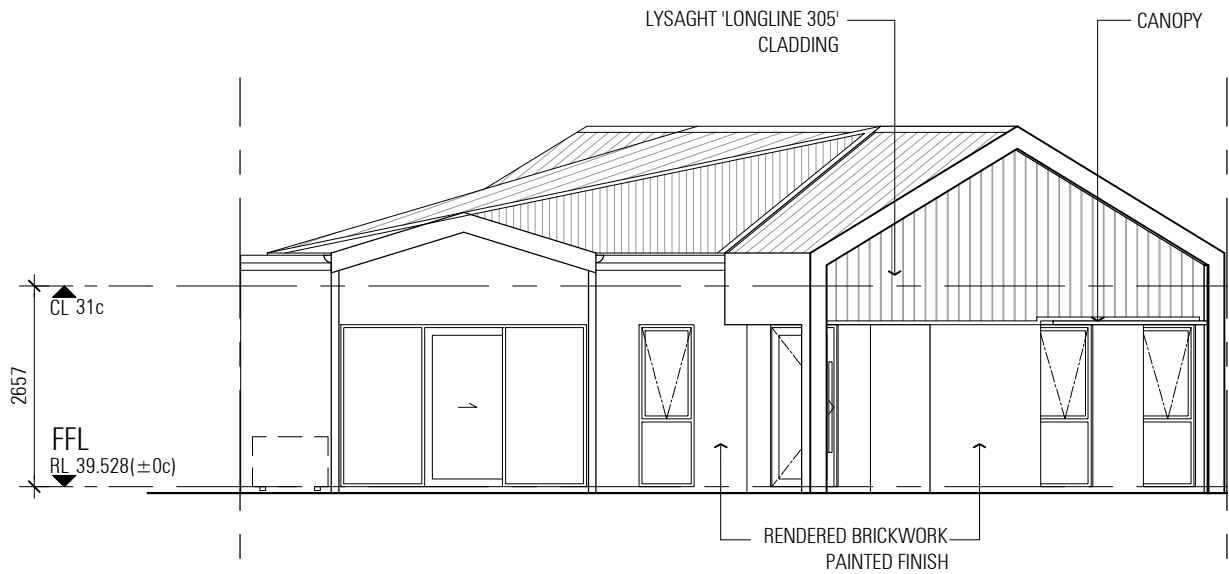


E1 ELEVATION 1
SK-4-2.01 SCALE 1:100

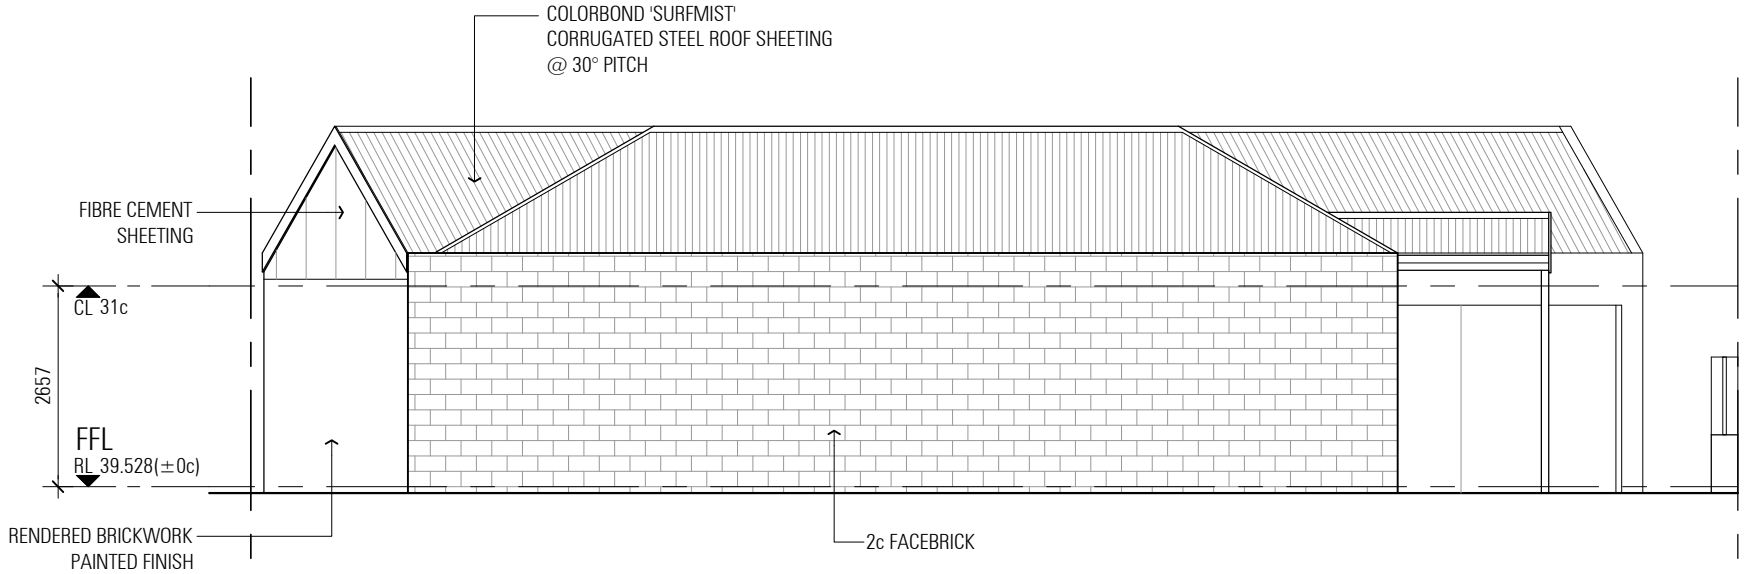

E2 ELEVATION 2
SK-4-2.01 SCALE 1:100

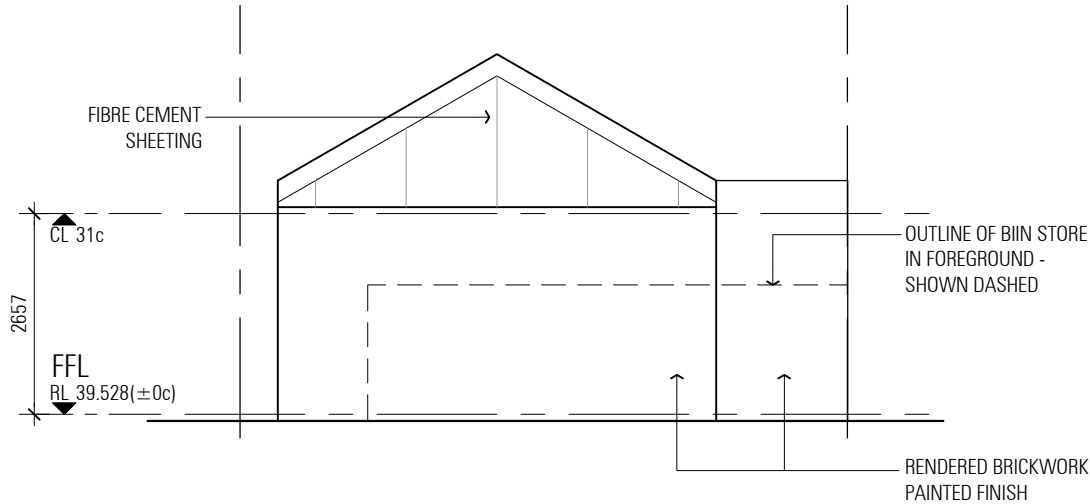


E3 ELEVATION 3
SK-4-2.01 SCALE 1:100

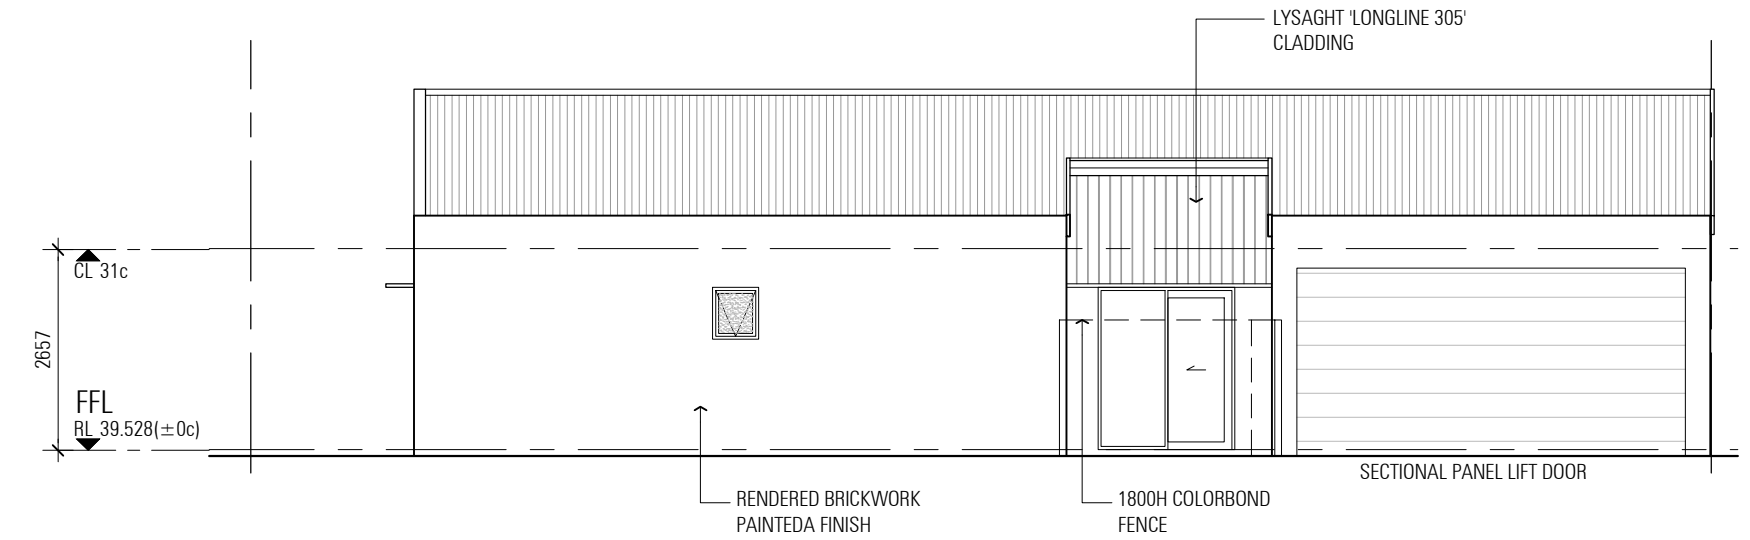


E4 ELEVATION 4
SK-4-2.01 SCALE 1:100

PROJECT TITLE / CLIENT RESIDENTIAL DEVELOPMENT LOT 2976 (NO.68) BUSHSIDE DRIVE, ELLENBROOK				ZMH ZUIDVELD MARCHANT HUR ARCHITECTURE PLANNING INTERIOR DESIGN 64 Fitzgerald Street Northbridge Western Australia 6003 T 61 8 9227 0900 F 61 8 9227 0600	PRELIMINARY		DRAWING NUMBER
	DRAWN JB		DATE 07.05.2026		P2367 SK-4-3.01		
	CAD FILE sk - units.dwg		SCALE 1:100				
DRAWING TITLE LOT 4 - TYPE 4 ELEVATIONS	A	07.05.26	DESIGN REVIEW PANEL	JB			
	REV	DATE	DESCRIPTION	DWN	THIS DRAWING IS THE COPYRIGHT OF ZUIDVELD MARCHANT HUR PTY LTD AND SHALL NOT TO BE RETAINED, COPIED, USED OR TRANSMITTED WITHOUT PRIOR WRITTEN PERMISSION OF THE COPYRIGHT OWNER.		

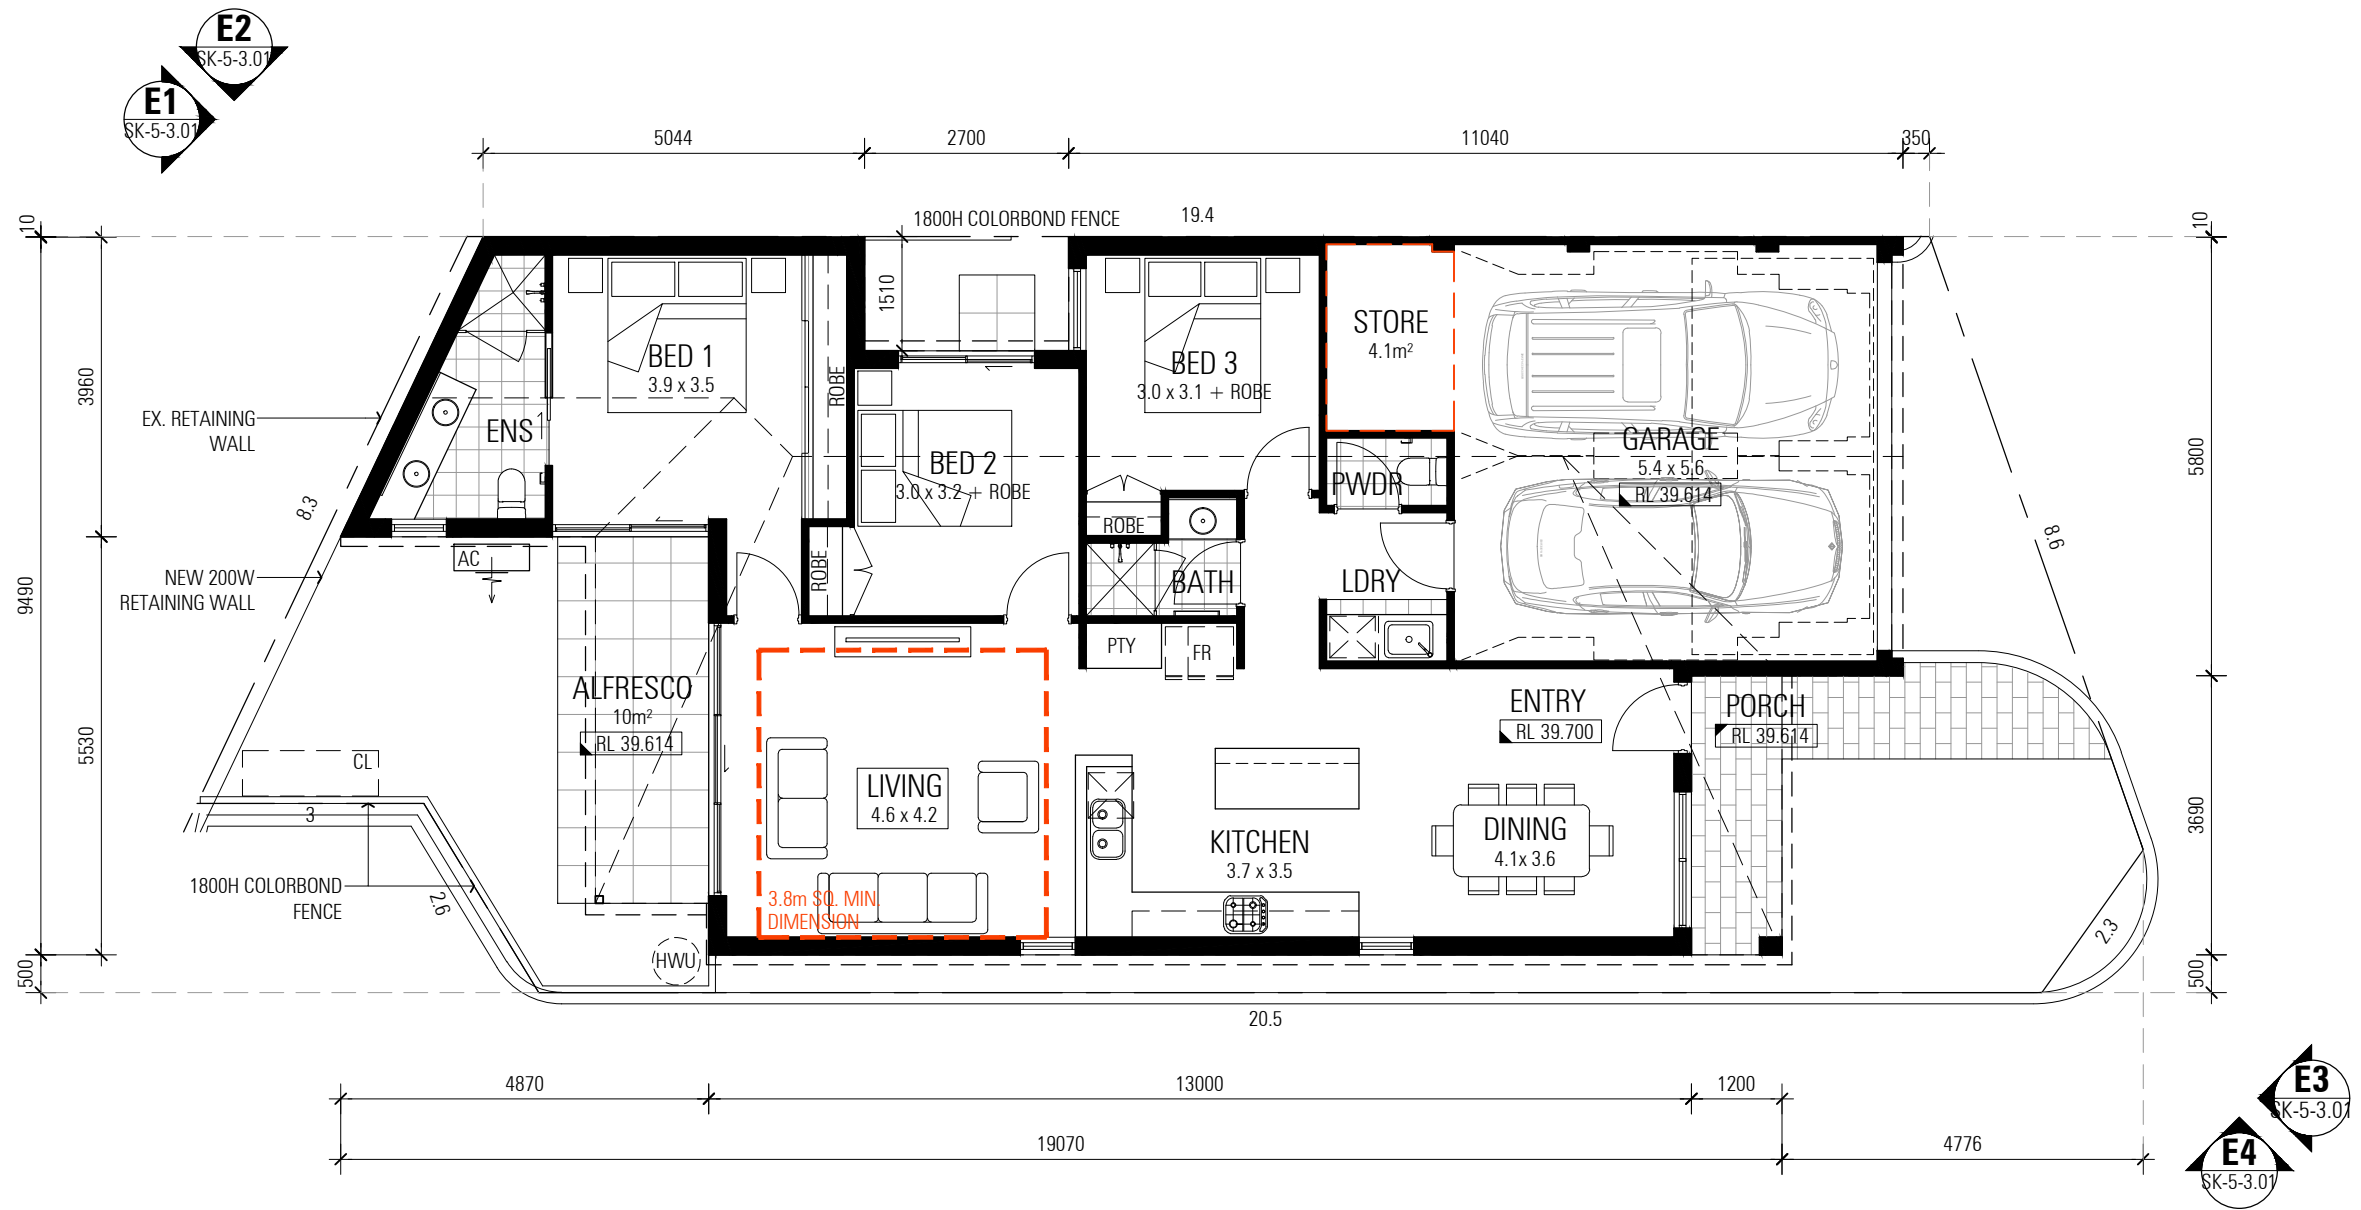


LEGEND:


- AC AC CONDENSER UNIT
- CL CLOTHES LINE
- HWU HOT WATER UNIT
- LIN LINEN
- PTY PANTRY

 


PROJECT TITLE / CLIENT RESIDENTIAL DEVELOPMENT LOT 2976 (NO.68) BUSHSIDE DRIVE, ELLENBROOK				ZMH ZUIDVELD MARCHANT HUR ARCHITECTURE PLANNING INTERIOR DESIGN 64 Fitzgerald Street Northbridge Western Australia 6003 T 61 8 9227 0900 F 61 8 9227 0600	PRELIMINARY		DRAWING NUMBER
					DRAWN JB	DATE 07.05.2026	P2367 SK-5-2.01
					CAD FILE sk - units.dwg	SCALE 1:100	
					THIS DRAWING IS THE COPYRIGHT OF ZUIDVELD MARCHANT HUR PTY LTD AND SHALL NOT BE RETAINED, COPIED, USED OR TRANSMITTED WITHOUT PRIOR WRITTEN PERMISSION OF THE COPYRIGHT OWNER.		
DRAWING TITLE LOT 5 - TYPE 5 FLOOR PLAN	A	07.05.26	DESIGN REVIEW PANEL	JB			
	REV	DATE	DESCRIPTION	DWN			

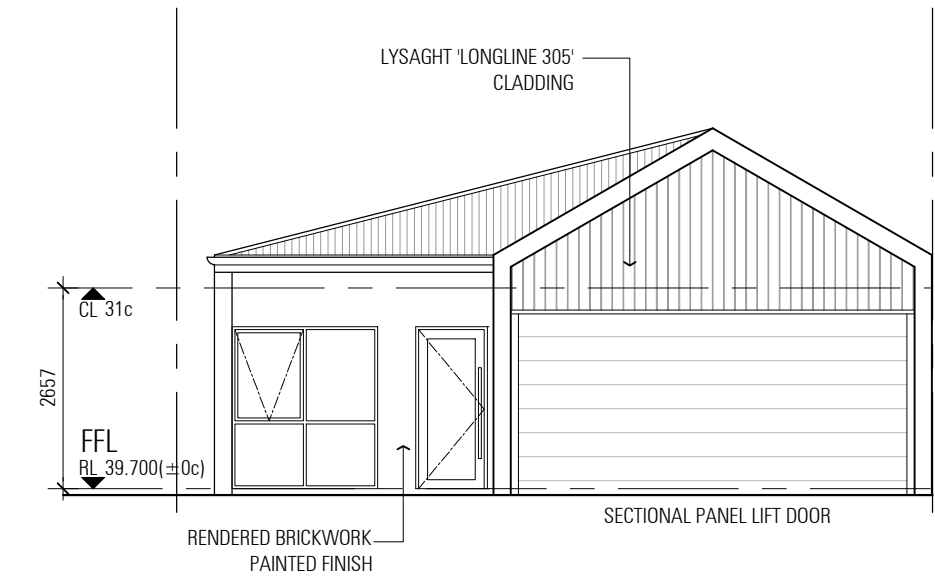


E1 ELEVATION 1
SK-5-2.01 SCALE 1:100

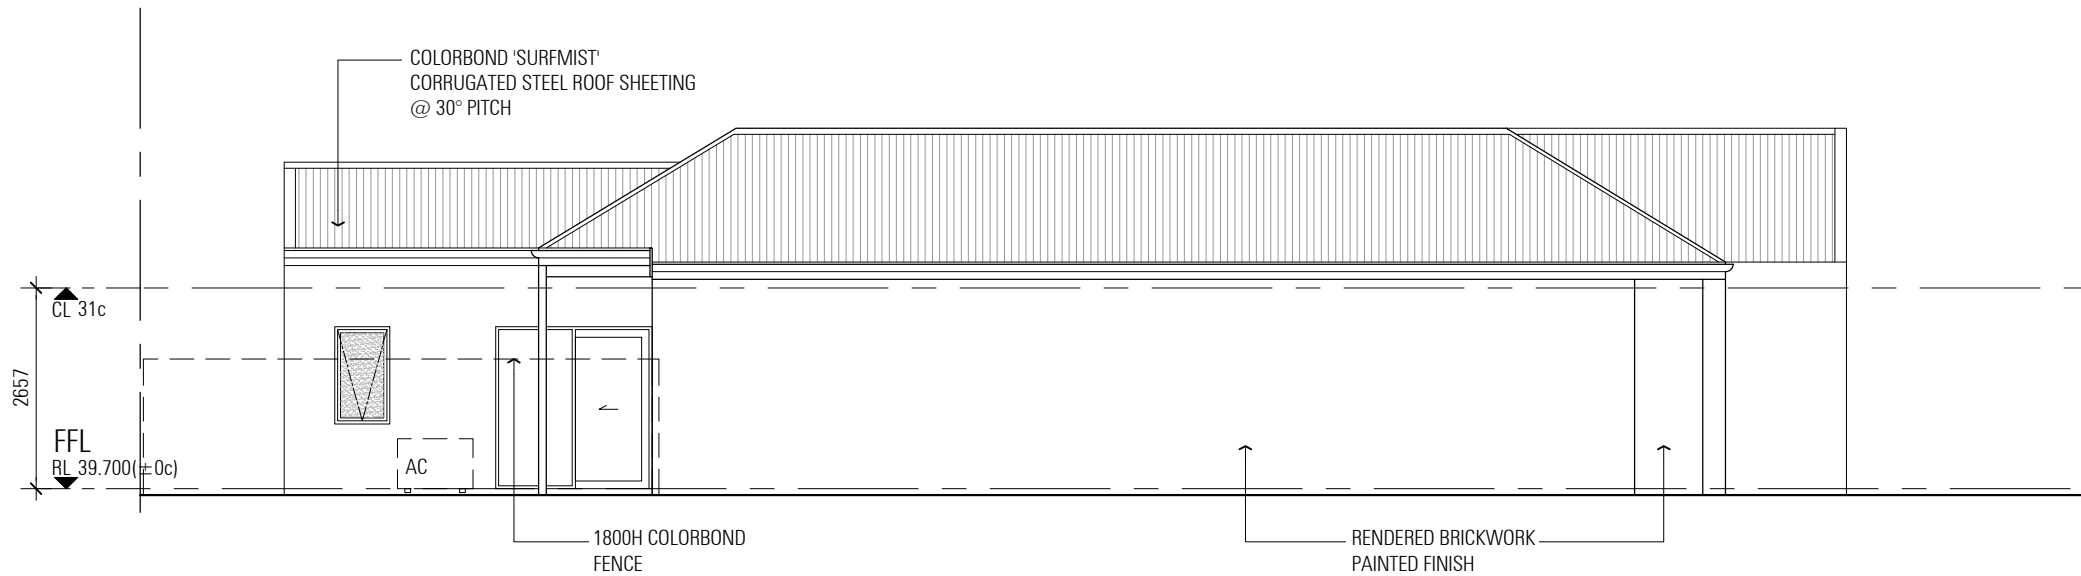

E2 ELEVATION 2
SK-5-2.01 SCALE 1:100

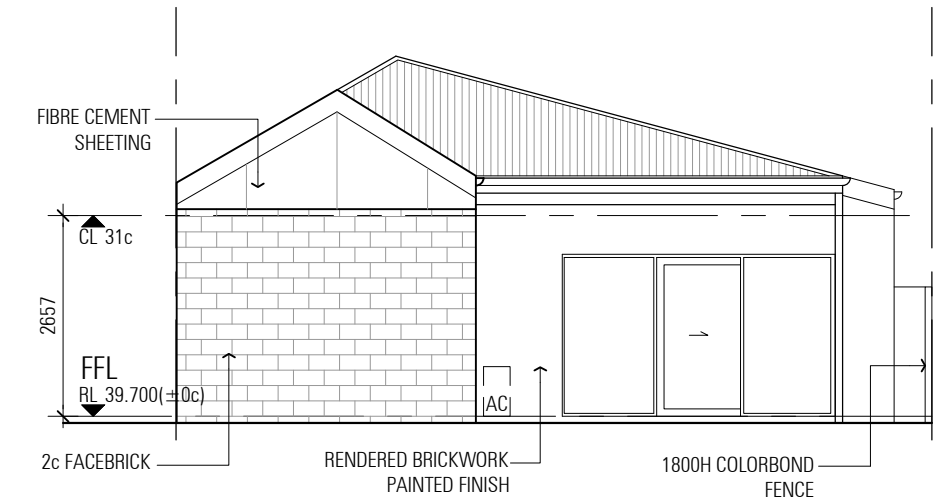


E3 ELEVATION 3
SK-5-2.01 SCALE 1:100

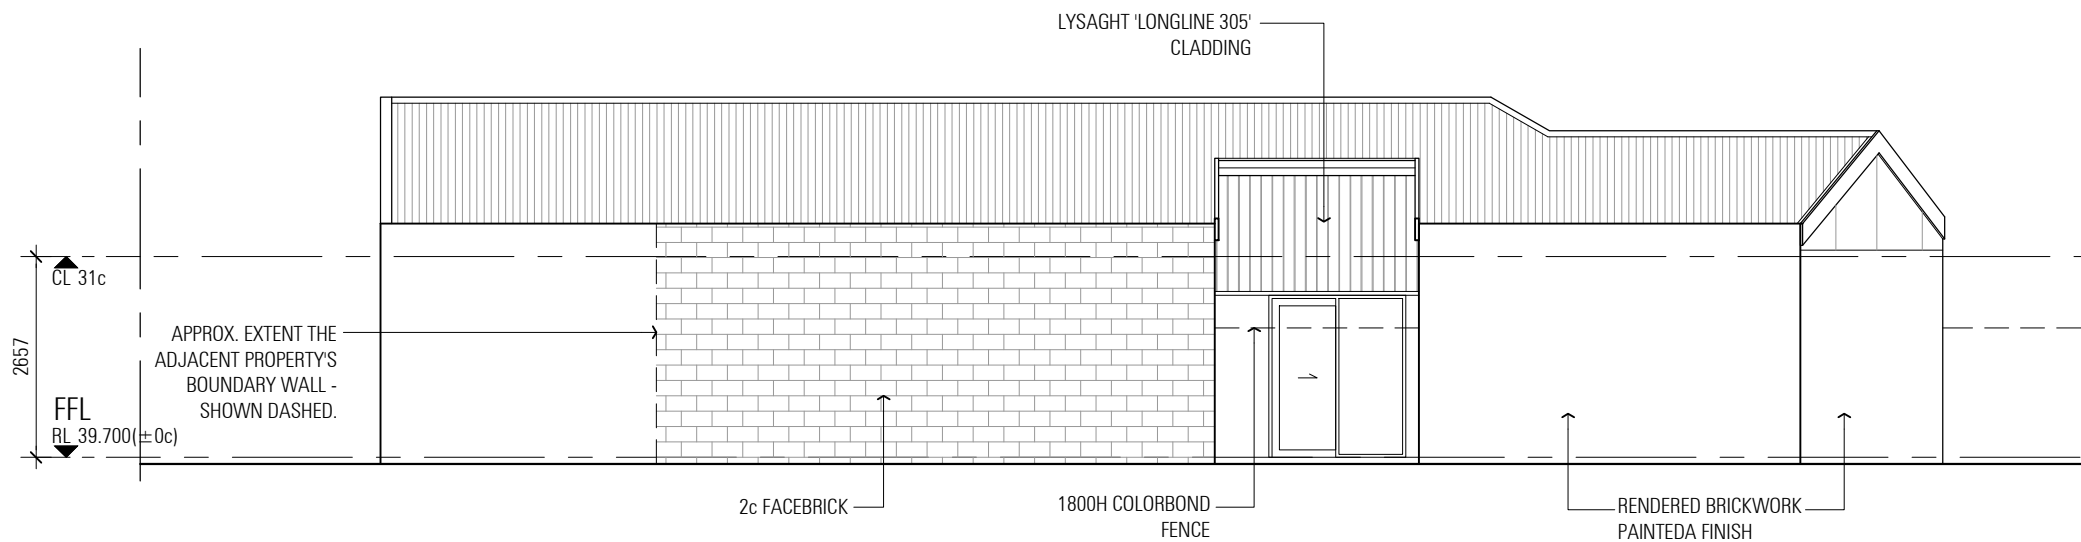


E4 ELEVATION 4
SK-5-2.01 SCALE 1:100

PROJECT TITLE / CLIENT RESIDENTIAL DEVELOPMENT LOT 2976 (NO.68) BUSHSIDE DRIVE, ELLENBROOK				ZMH ZUIDVELD MARCHANT HUR ARCHITECTURE PLANNING INTERIOR DESIGN 64 Fitzgerald Street Northbridge Western Australia 6003 T 61 8 9227 0900 F 61 8 9227 0600	PRELIMINARY		DRAWING NUMBER
	DRAWN JB		DATE 07.05.2026		P2367 SK-5-3.01		
	CAD FILE sk - units.dwg		SCALE 1:100				
			REVISION A				
DRAWING TITLE LOT 5 - TYPE 5 ELEVATIONS	A	07.05.26	DESIGN REVIEW PANEL	JB			
	REV	DATE	DESCRIPTION	DWN			

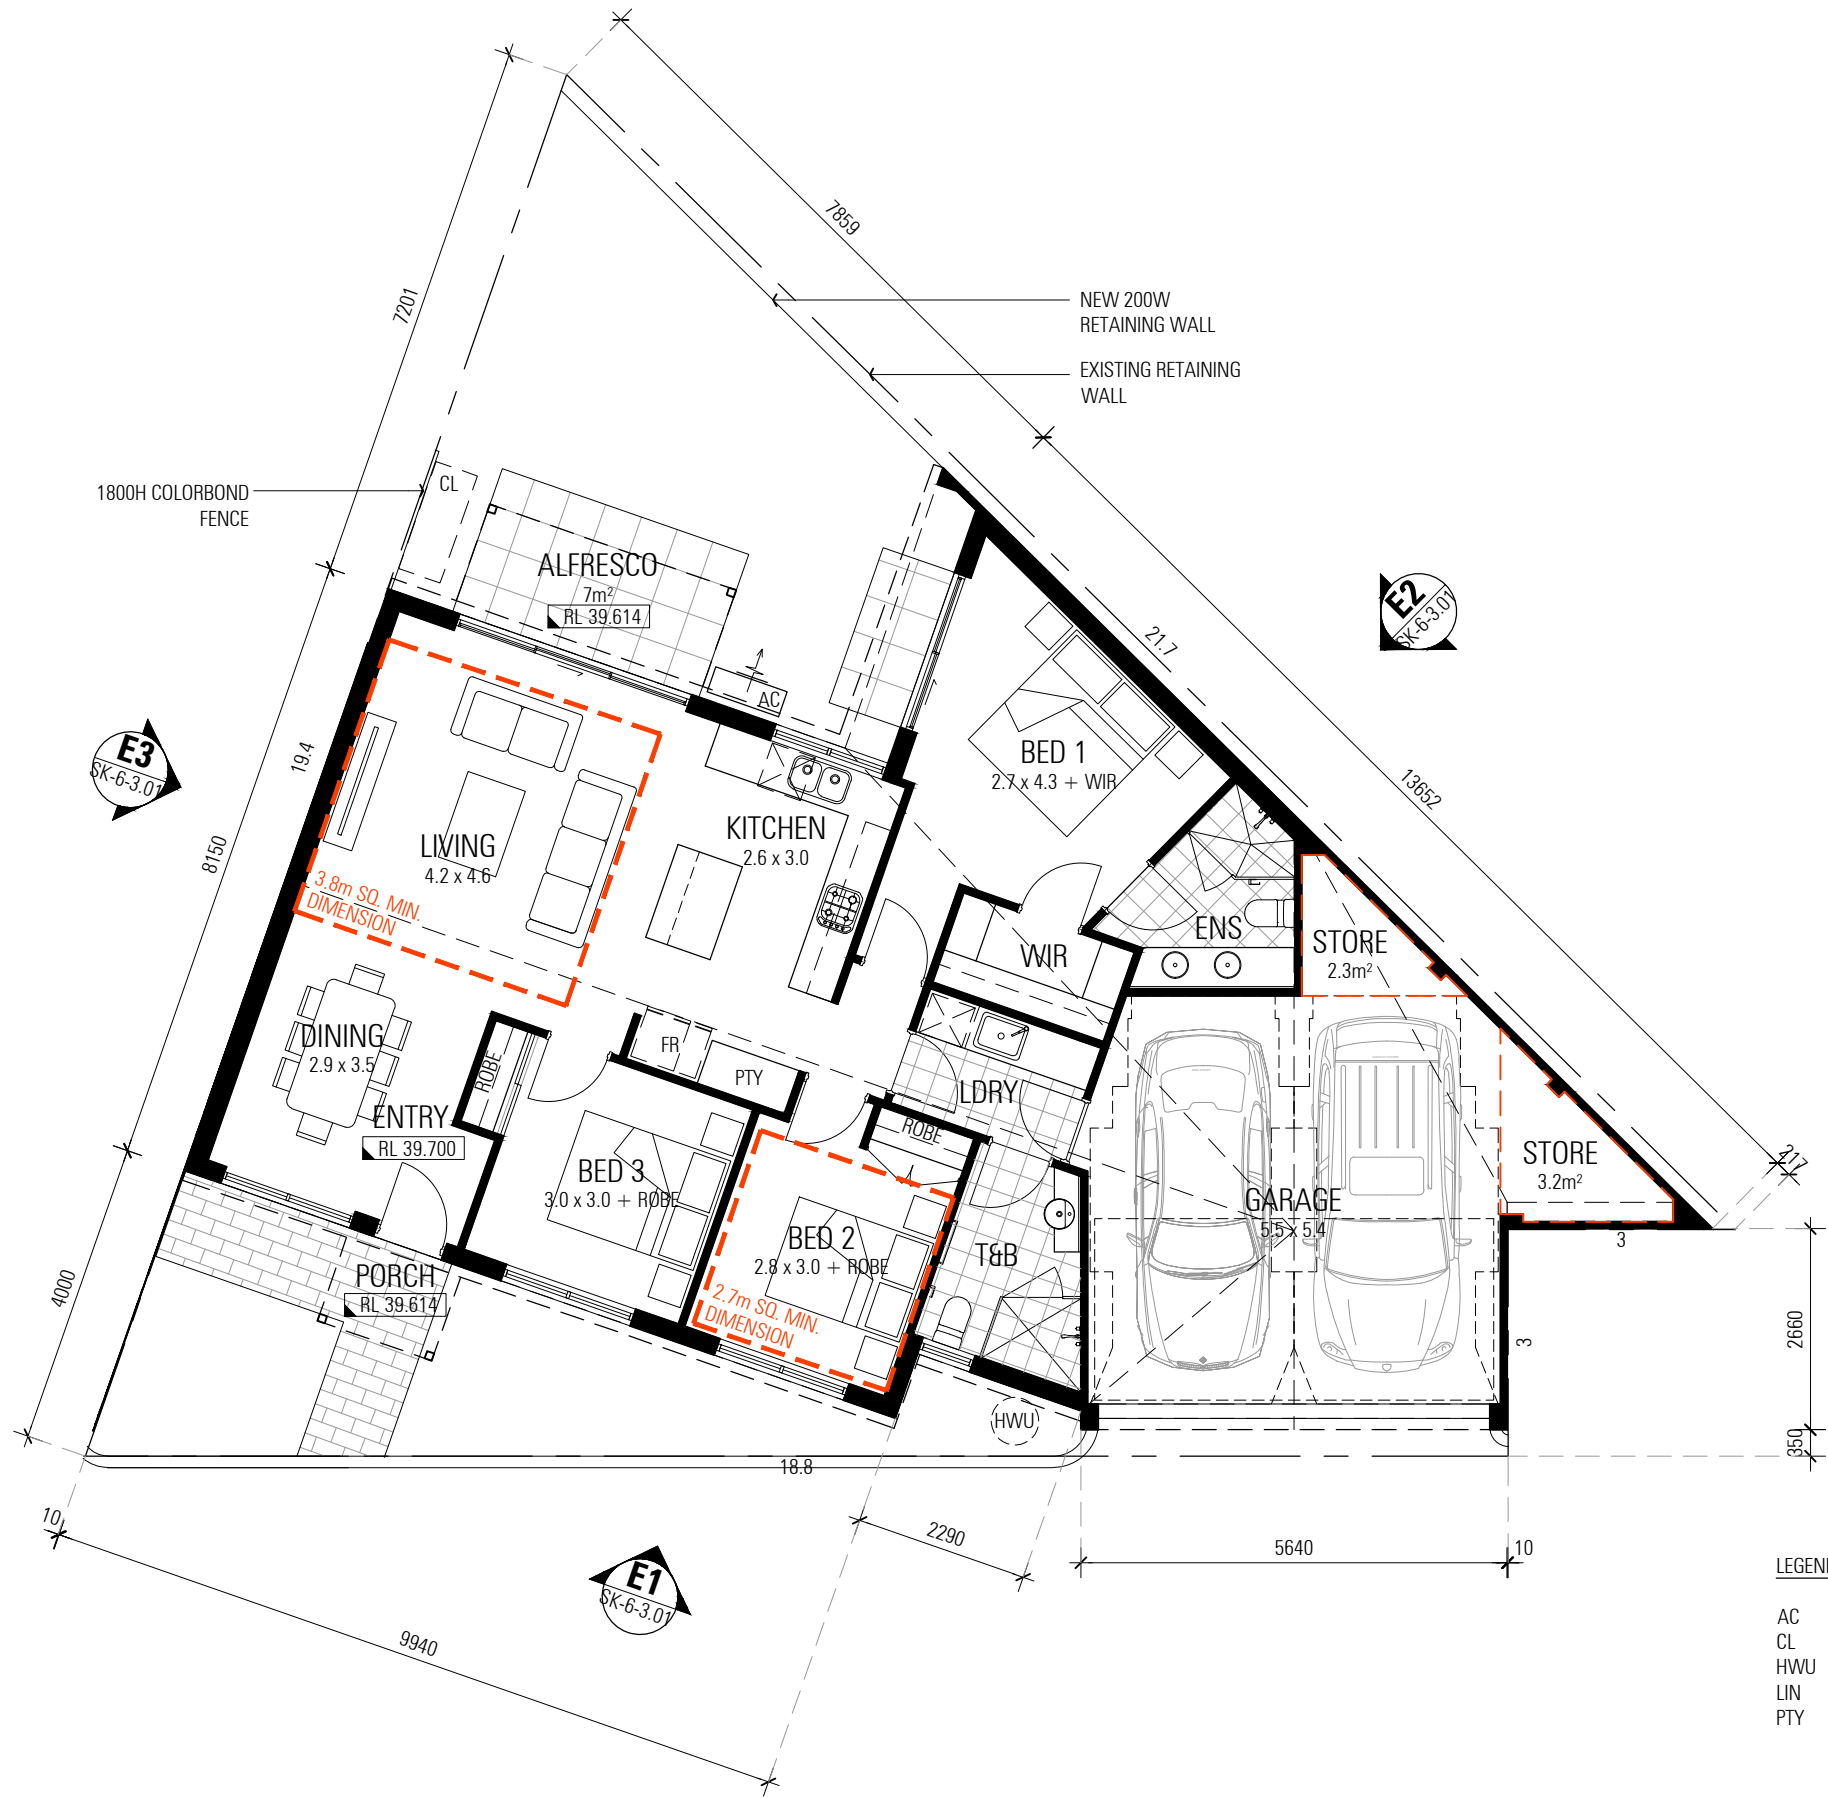

LEGEND:

- AC AC CONDENSER UNIT
- CL CLOTHES LINE
- HWU HOT WATER UNIT
- LIN LINEN
- PTY PANTRY

 

PROJECT TITLE / CLIENT
RESIDENTIAL DEVELOPMENT
LOT 2976 (NO.68) BUSHSIDE DRIVE, ELLENBROOK

DRAWING TITLE
LOT 6 - TYPE 6 FLOOR PLAN

A	07.05.26	DESIGN REVIEW PANEL	JB
REV	DATE	DESCRIPTION	DWN


ZMH

ZUIDEVELD
MARCHANT
HUR


ARCHITECTURE PLANNING INTERIOR DESIGN
64 Fitzgerald Street Northbridge Western Australia 6003 T 61 8 9227 0900 F 61 8 9227 0600

PRELIMINARY		DRAWING NUMBER
DRAWN JB	DATE 07.05.2026	P2367 SK-6-2.01
CAD FILE sk - units.dwg	SCALE 1:100	REVISION A


THIS DRAWING IS THE COPYRIGHT OF ZUIDEVELD MARCHANT HUR PTY LTD AND SHALL NOT TO BE RETAINED, COPIED, USED OR TRANSMITTED WITHOUT PRIOR WRITTEN PERMISSION OF THE COPYRIGHT OWNER.

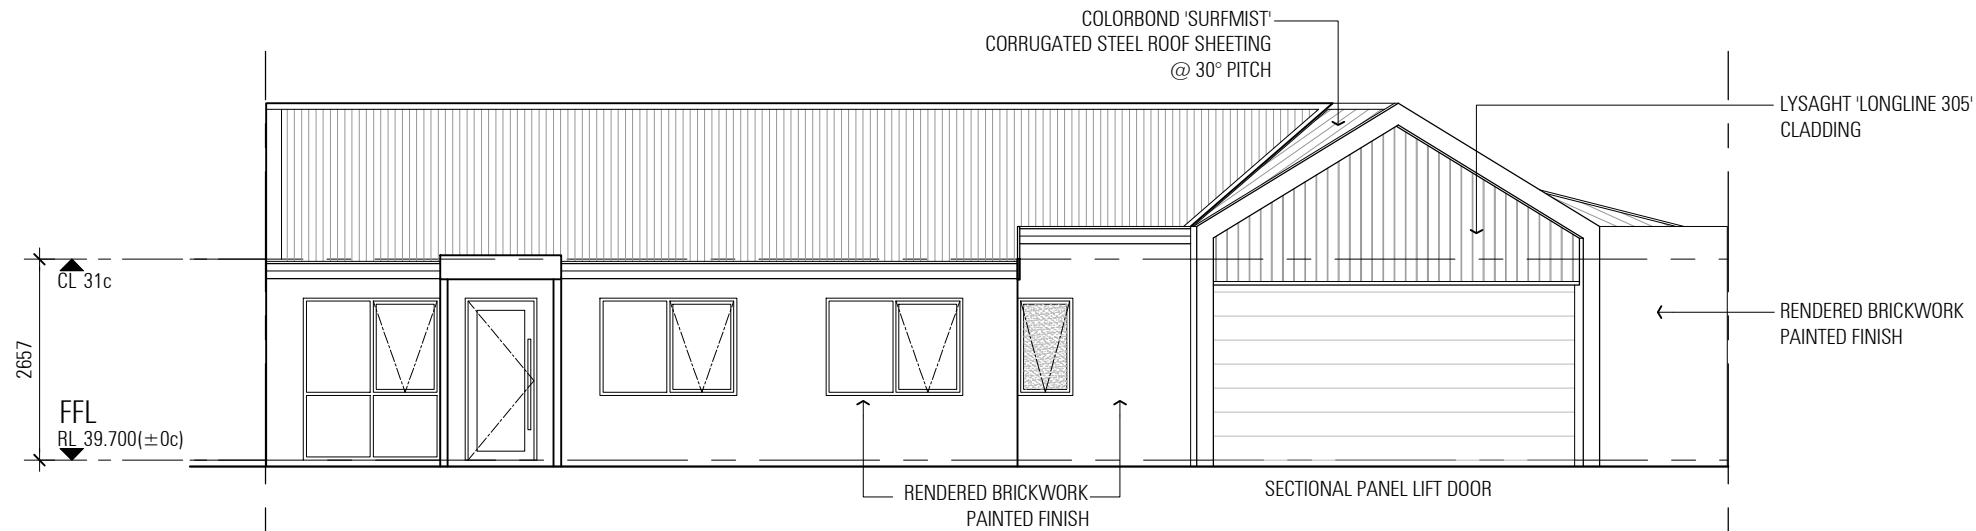

E1 ELEVATION 1
SK-6-2.01 SCALE 1:100


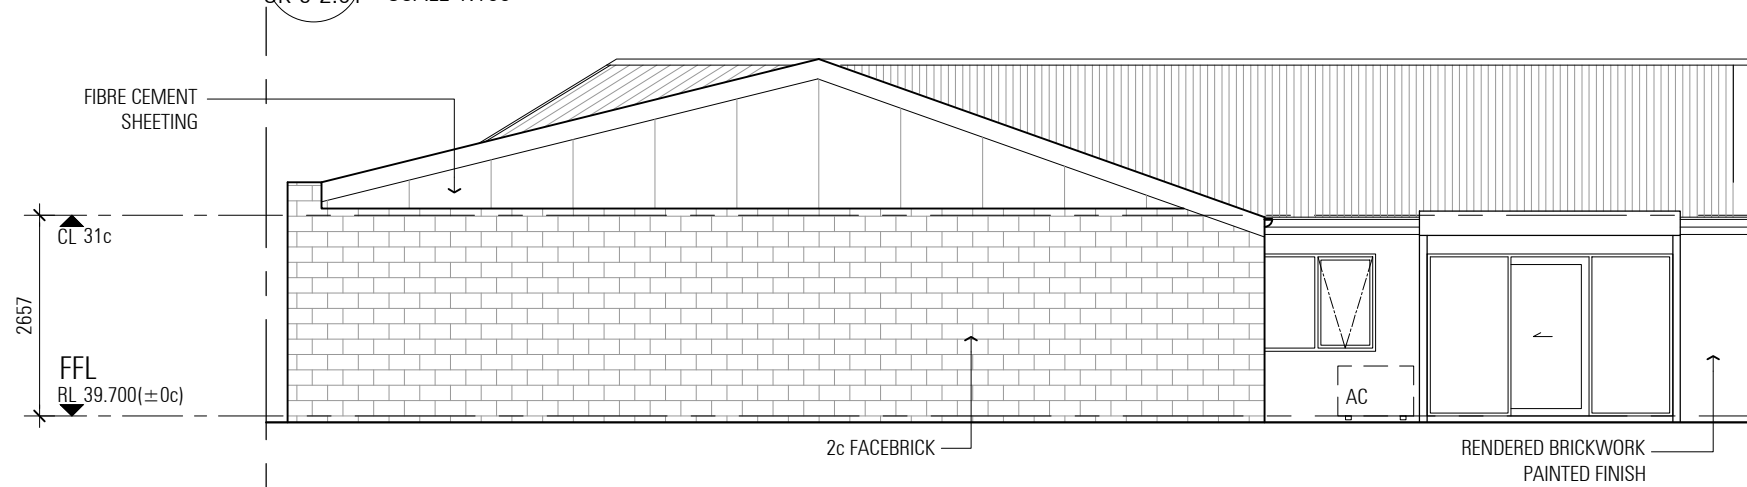


E2 ELEVATION 2
SK-6-2.01 SCALE 1:100

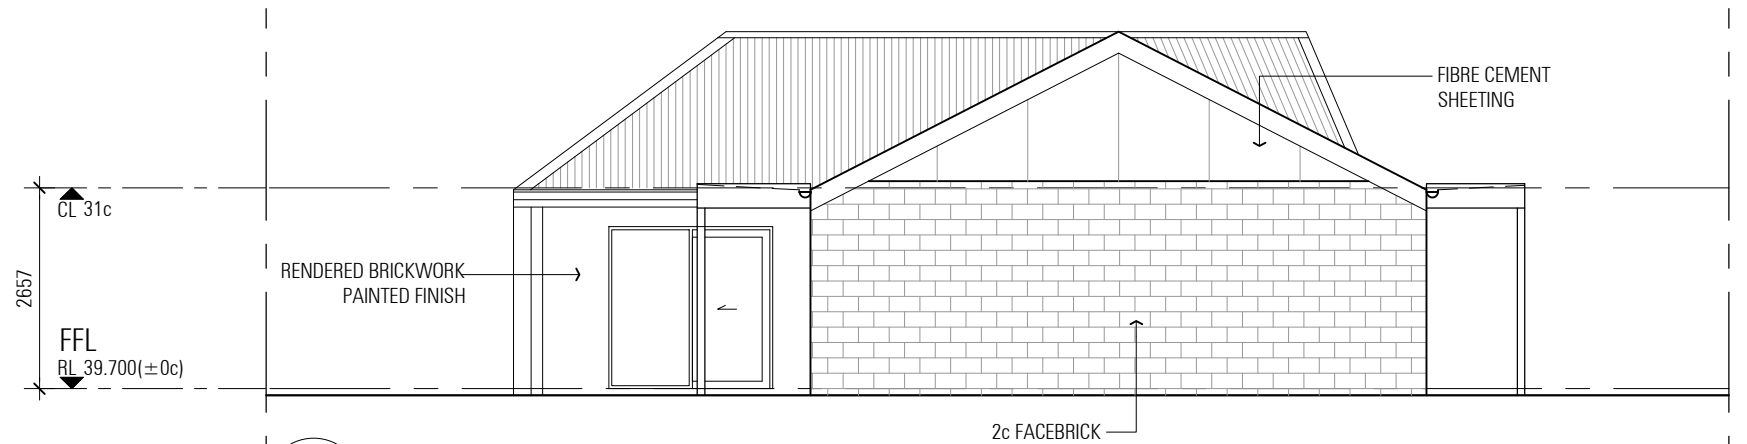


E3 ELEVATION 3
SK-6-2.01 SCALE 1:100

PROJECT TITLE / CLIENT RESIDENTIAL DEVELOPMENT LOT 2976 (NO.68) BUSHSIDE DRIVE, ELLENBROOK				ZMH ZUIDVELD MARCHANT HUR ARCHITECTURE PLANNING INTERIOR DESIGN 64 Fitzgerald Street Northbridge Western Australia 6003 T 61 8 9227 0900 F 61 8 9227 0600	PRELIMINARY		DRAWING NUMBER
	DRAWN	JB	DATE		07.05.2026	P2367 SK-6-3.01	
	CAD FILE	sk - units.dwg	SCALE		1:100	REVISION	A
	THIS DRAWING IS THE COPYRIGHT OF ZUIDVELD MARCHANT HUR PTY LTD AND SHALL NOT TO BE RETAINED, COPIED, USED OR TRANSMITTED WITHOUT PRIOR WRITTEN PERMISSION OF THE COPYRIGHT OWNER.						
DRAWING TITLE LOT 6 - TYPE 6 ELEVATIONS	A	07.05.26	DESIGN REVIEW PANEL	JB			
	REV	DATE	DESCRIPTION	DWN			

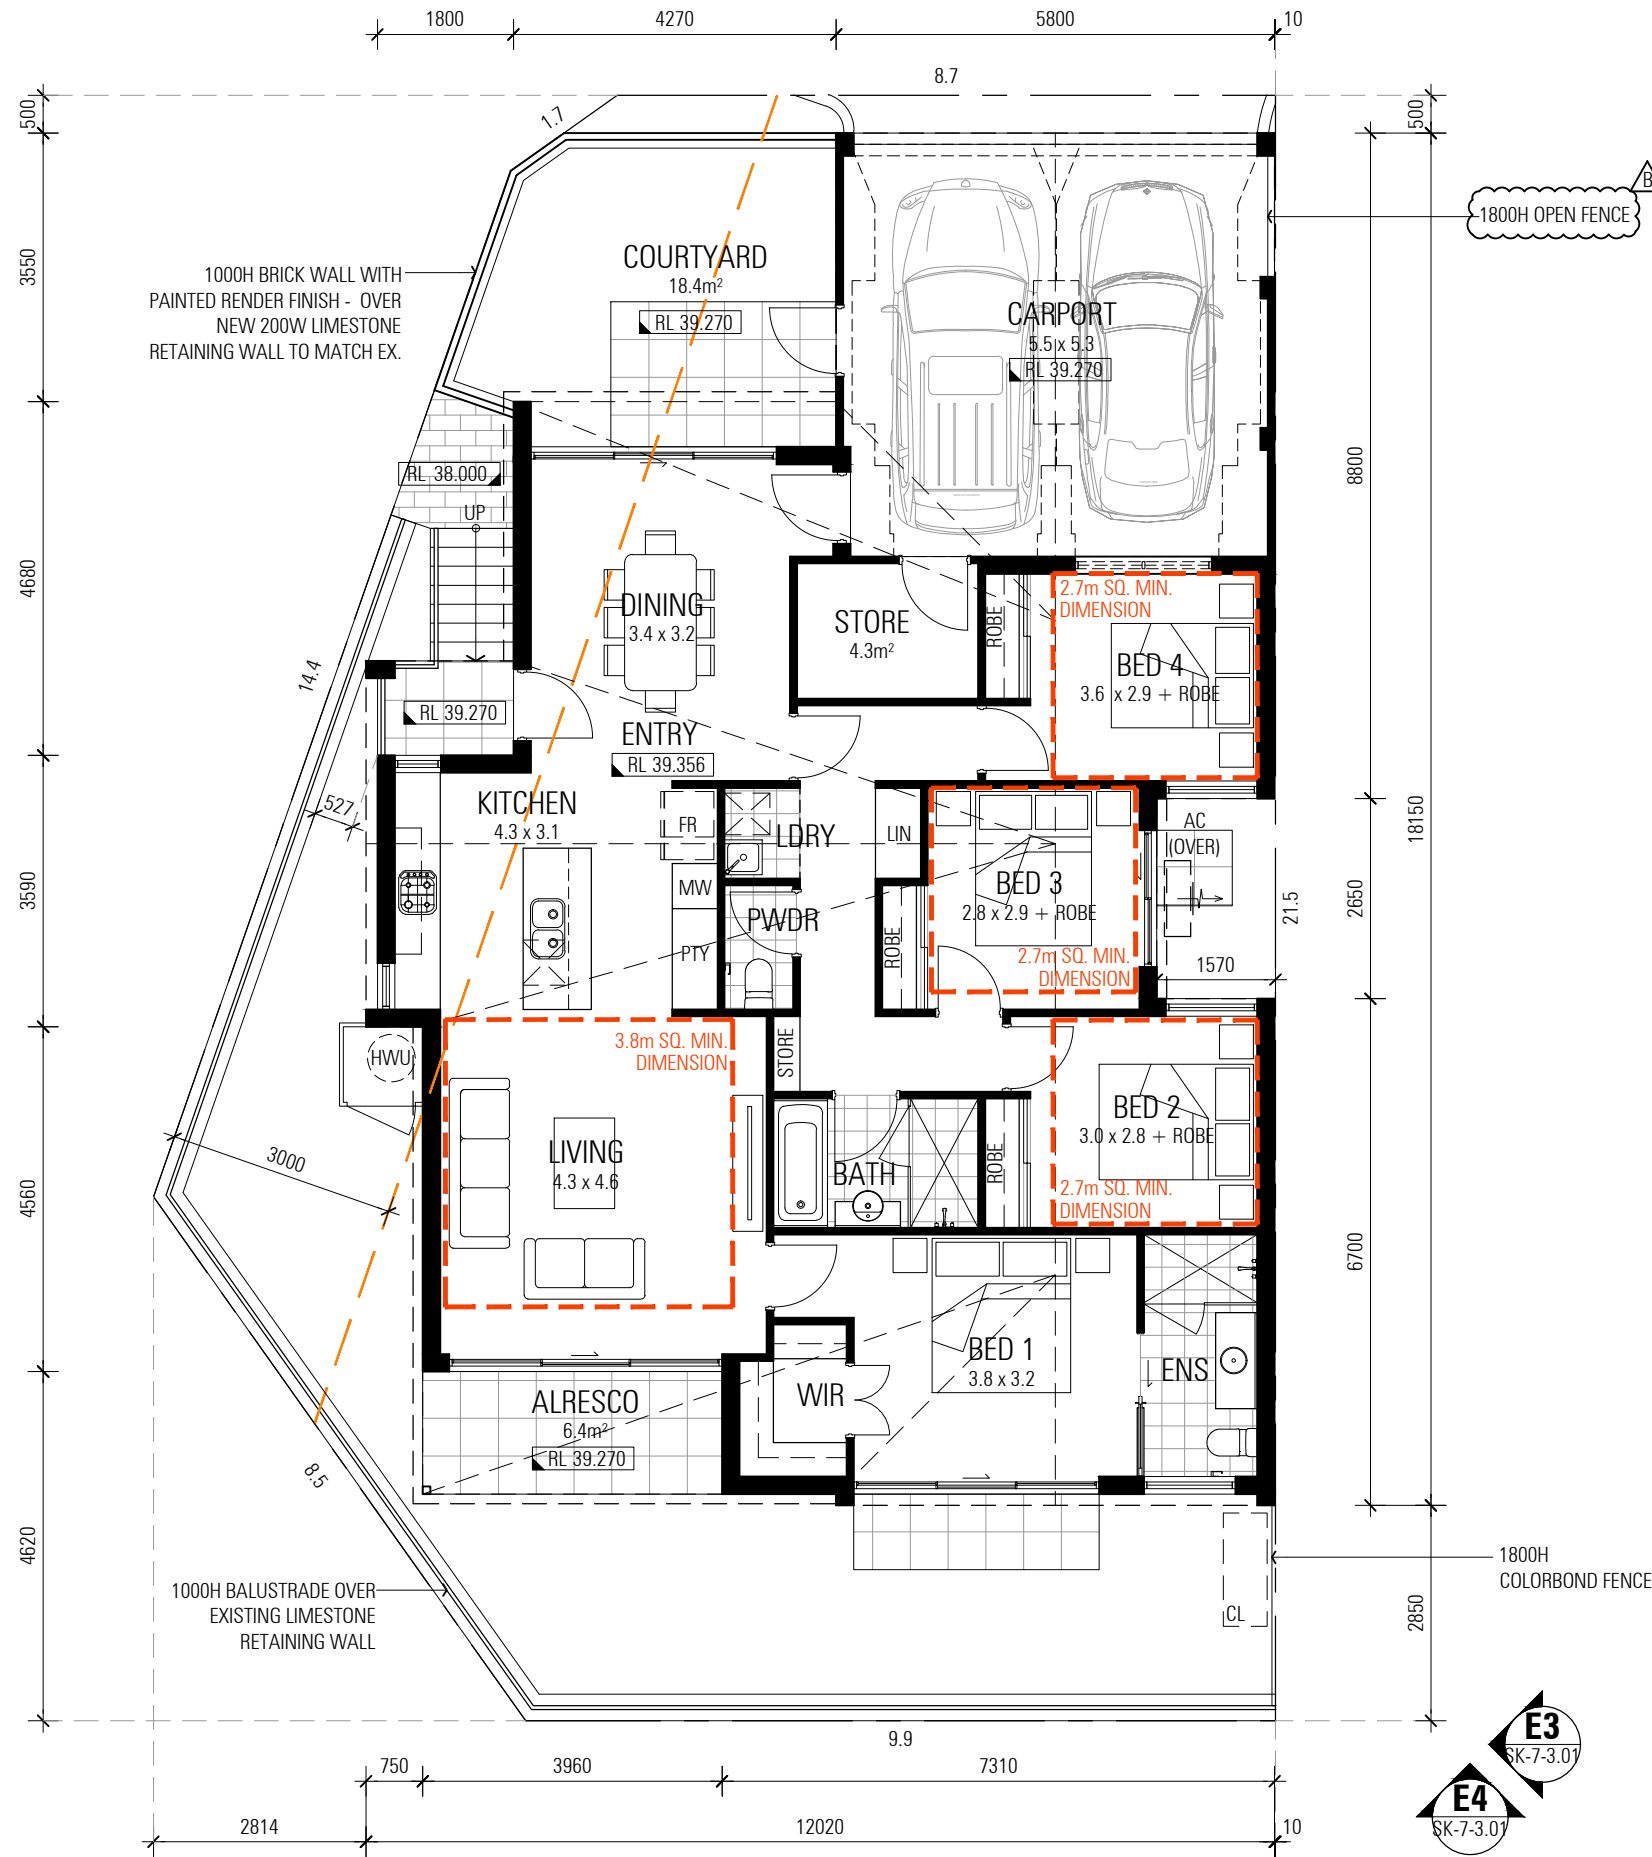
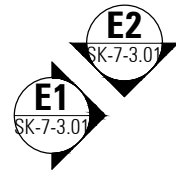


LEGEND:



- AC AC CONDENSER UNIT
- CL CLOTHES LINE
- HWU HOT WATER UNIT
- LIN LINEN
- PTY PANTRY

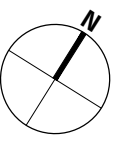


PROJECT TITLE / CLIENT RESIDENTIAL DEVELOPMENT LOT 2976 (NO.68) BUSHSIDE DRIVE, ELLENBROOK				ZMH ZUIDVELD MARCHANT HUR ARCHITECTURE PLANNING INTERIOR DESIGN 64 Fitzgerald Street Northbridge Western Australia 6003 T 61 8 9227 0900 F 61 8 9227 0600	PRELIMINARY DRAWN JB DATE 08.05.2026 CAD FILE sk - units.dwg SCALE 1:100	DRAWING NUMBER P2367 SK-7-2.01 REVISION B
	DRAWING TITLE LOT 7 - TYPE 7 FLOOR PLAN	REV	DATE	DESCRIPTION	DWN	
		B	08.05.26	FENCE REVISED	JB	
		A	07.05.26	DESIGN REVIEW PANEL	JB	

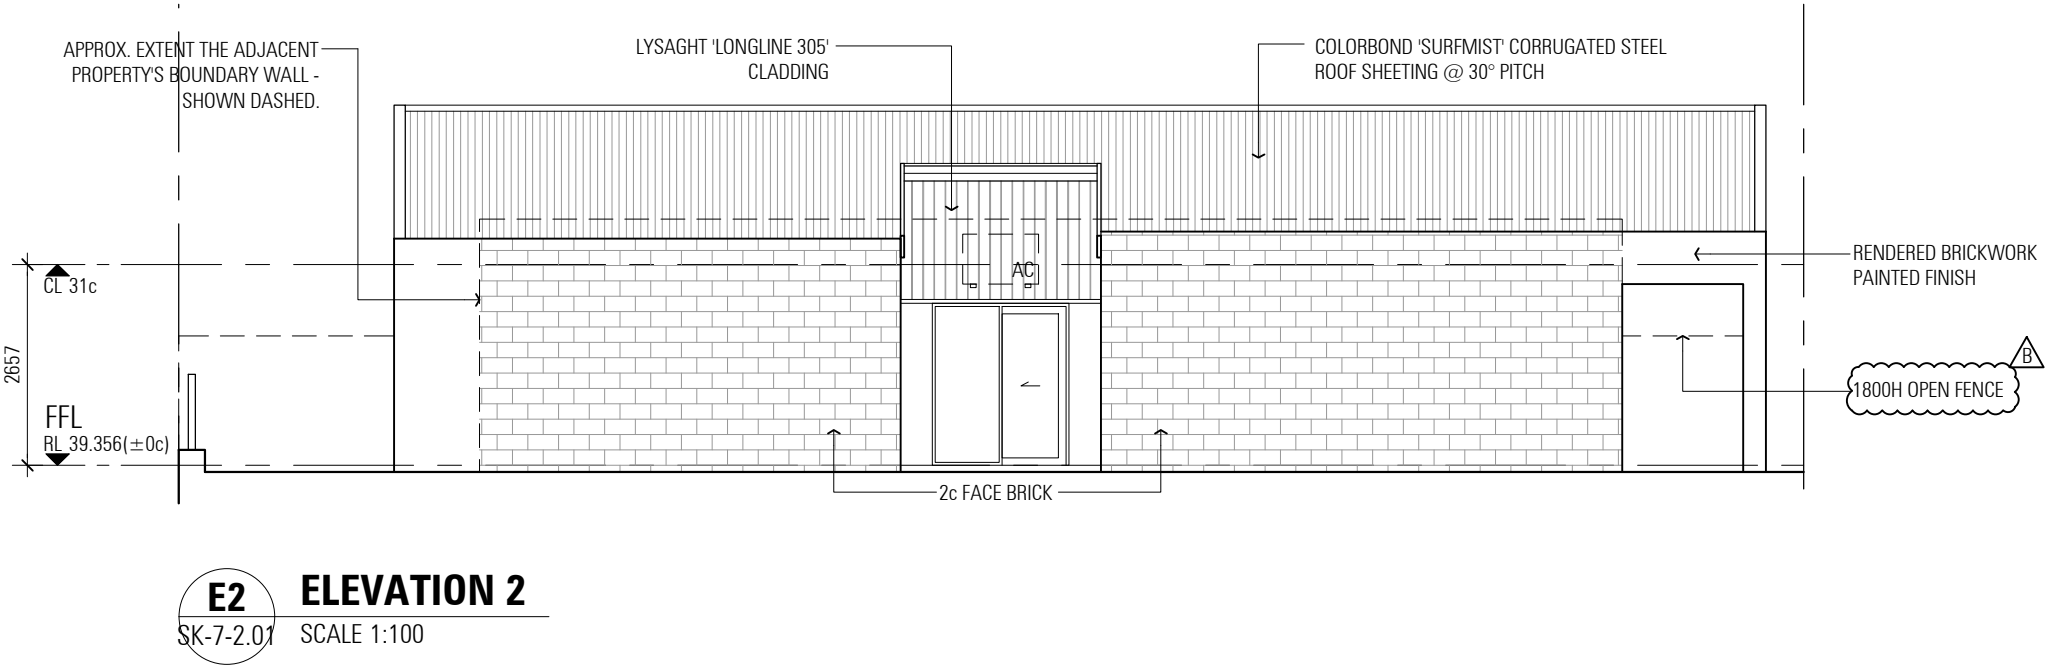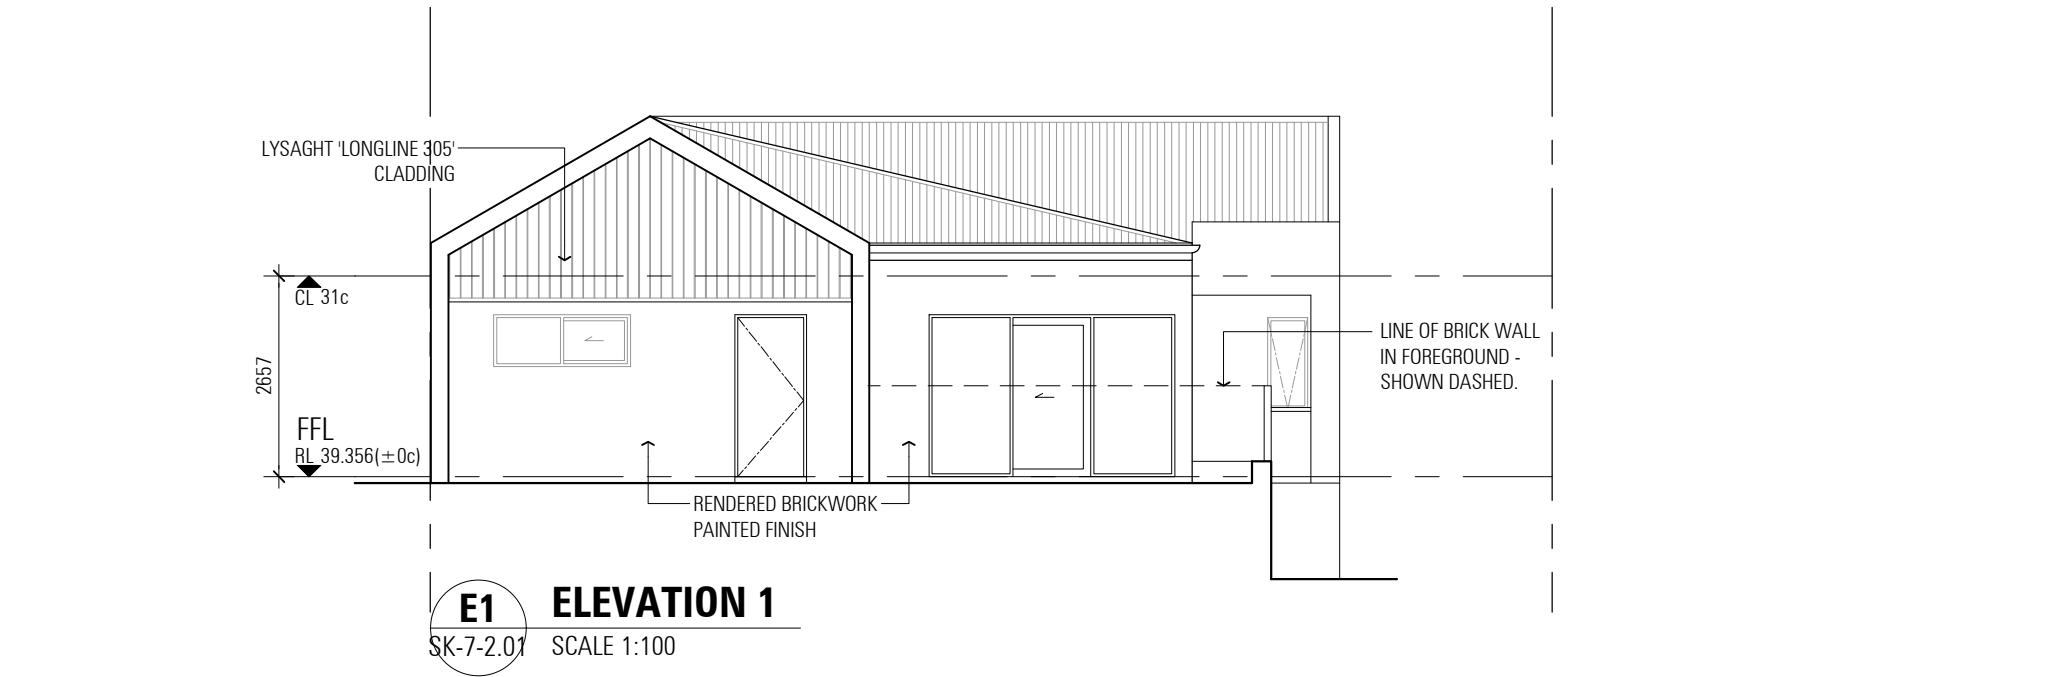

PROJECT TITLE / CLIENT RESIDENTIAL DEVELOPMENT LOT 2976 (NO.68) BUSHSIDE DRIVE, ELLENBROOK				ZMH ZUIDEVELD MARCHANT HUR ARCHITECTURE PLANNING INTERIOR DESIGN 64 Fitzgerald Street Northbridge Western Australia 6003 T 61 8 9227 0900 F 61 8 9227 0600	PRELIMINARY		DRAWING NUMBER
					DRAWN JB	DATE 08.05.2026	P2367 SK-7-3.01
					CAD FILE sk - units.dwg	SCALE 1:100	REVISION B
					THIS DRAWING IS THE COPYRIGHT OF ZUIDEVELD MARCHANT HUR PTY LTD AND SHALL NOT TO BE RETAINED, COPIED, USED OR TRANSMITTED WITHOUT PRIOR WRITTEN PERMISSION OF THE COPYRIGHT OWNER.		
DRAWING TITLE LOT 7 - TYPE 7 ELEVATIONS	B	08.05.26	FENCE REVISED	JB			
	A	07.05.26	DESIGN REVIEW PANEL	JB			
	REV	DATE	DESCRIPTION	DWN			

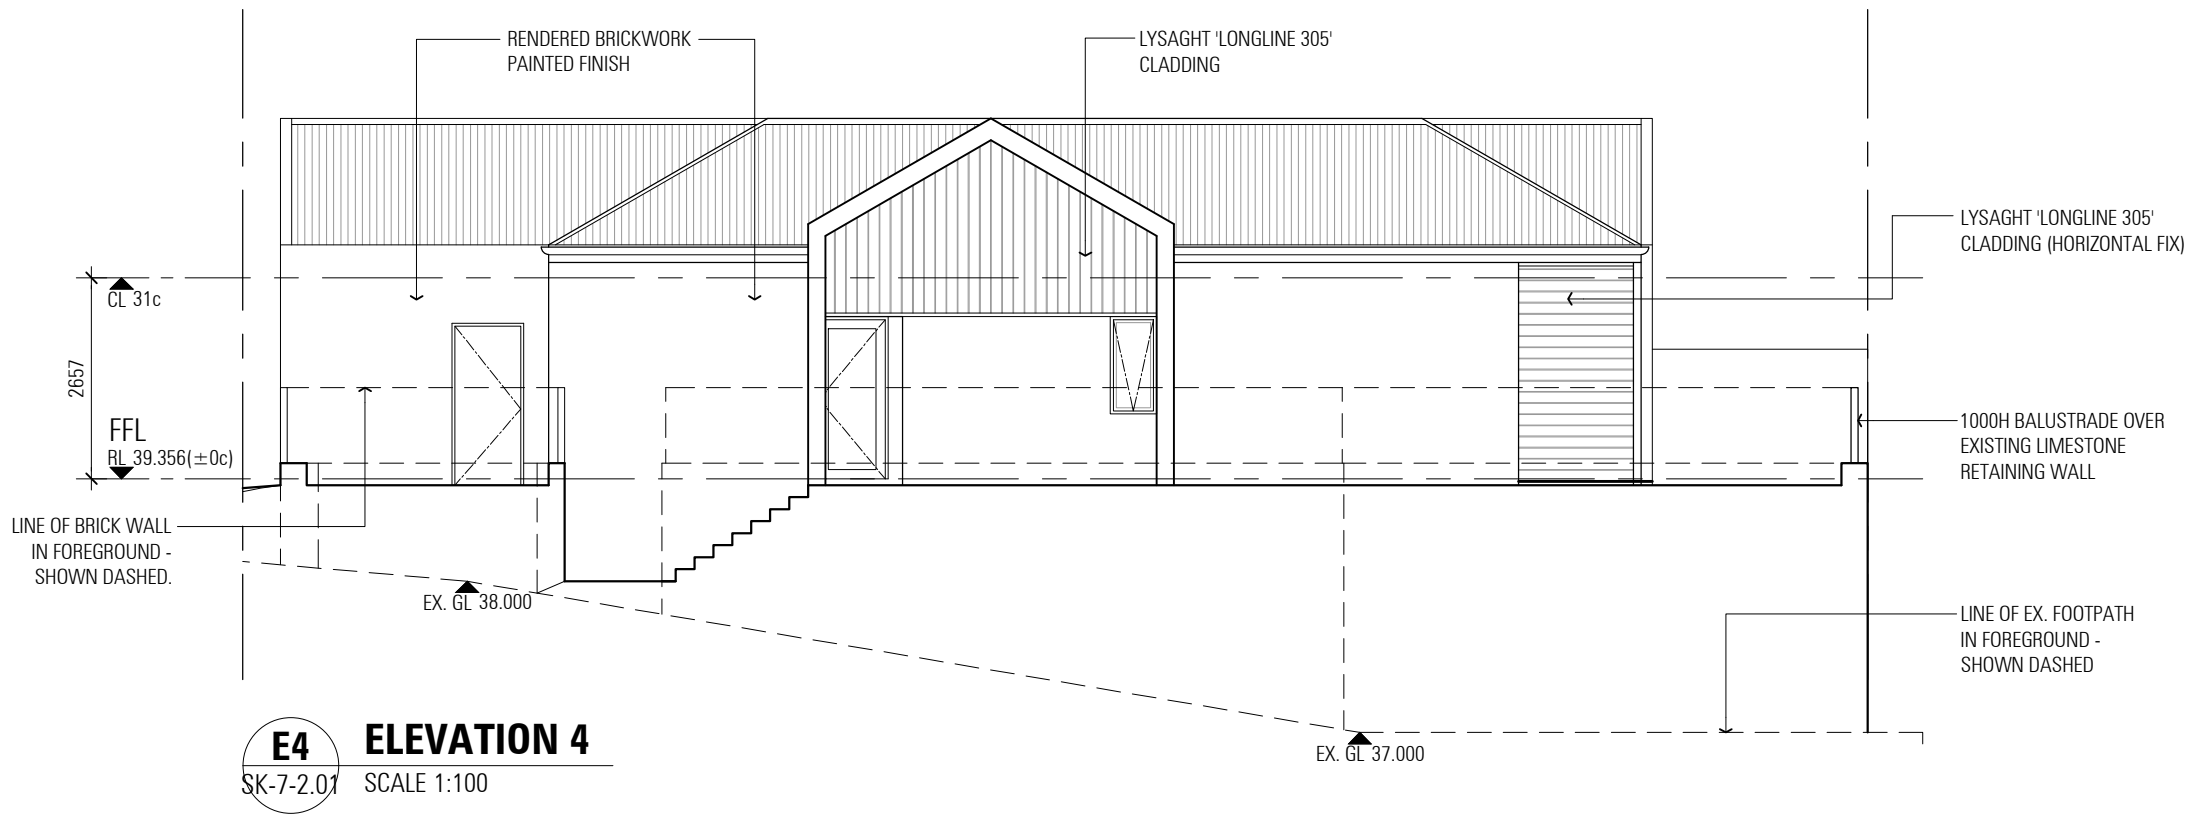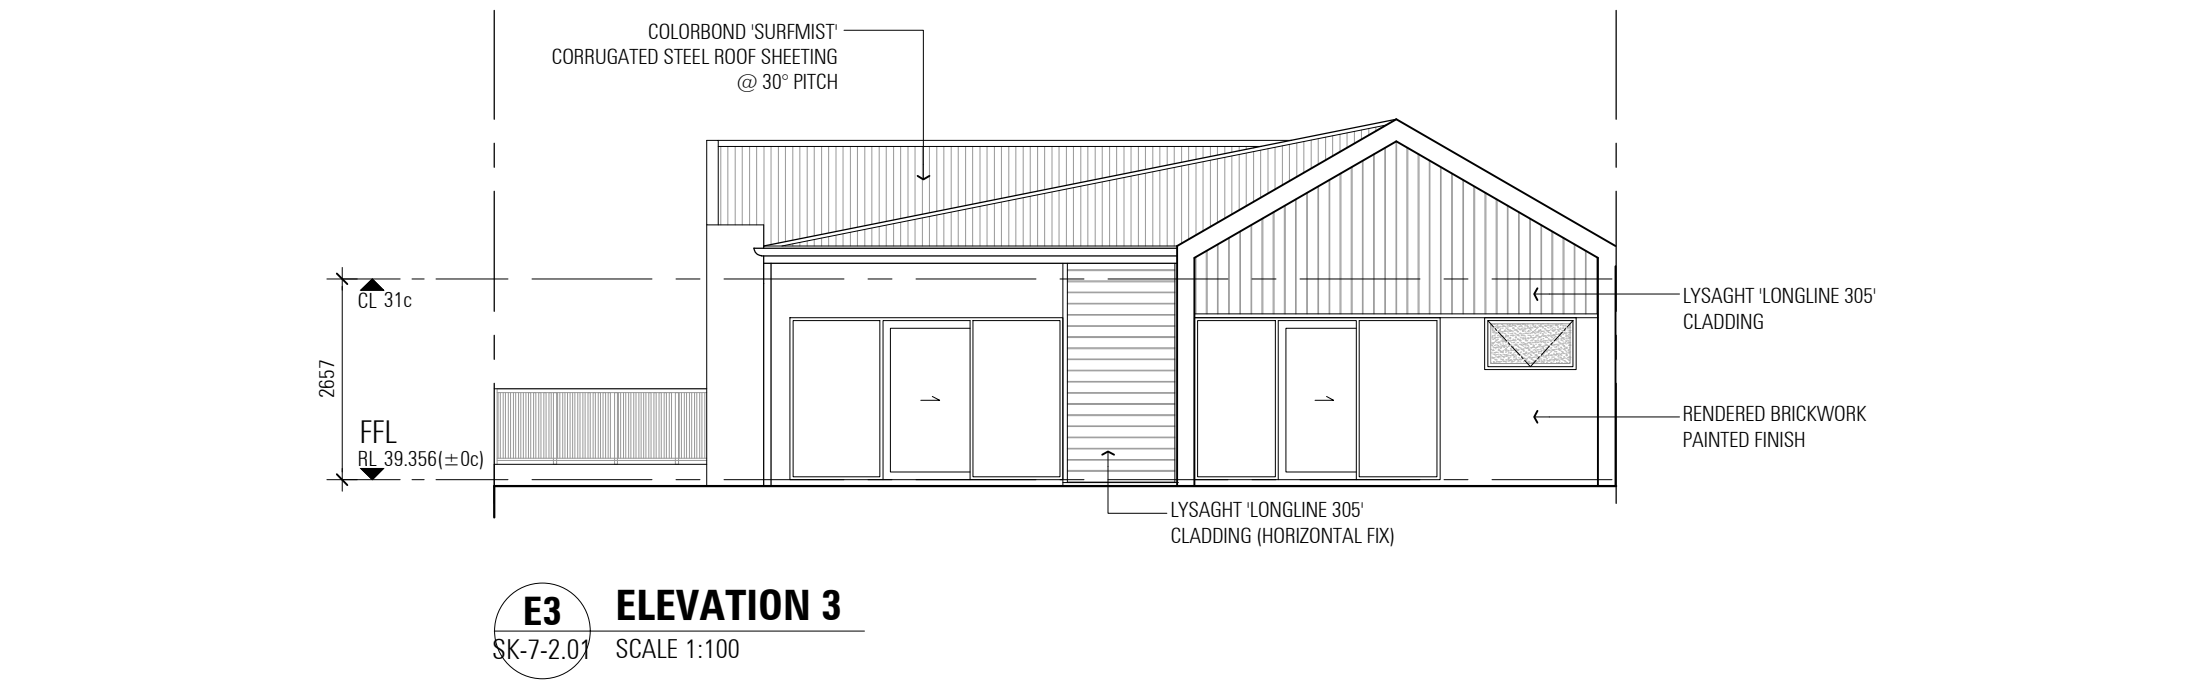

PROJECT TITLE / CLIENT RESIDENTIAL DEVELOPMENT LOT 2976 (NO.68) BUSHSIDE DRIVE, ELLENBROOK				ZMH ZUIDVELD MARCHANT HUR ARCHITECTURE PLANNING INTERIOR DESIGN 64 Fitzgerald Street Northbridge Western Australia 6003 T 61 8 9227 0900 F 61 8 9227 0600	PRELIMINARY		DRAWING NUMBER
					DRAWN JB	DATE 07.05.2026	P2367 SK-7-3.02
					CAD FILE sk - units.dwg	SCALE 1:100	
					THIS DRAWING IS THE COPYRIGHT OF ZUIDVELD MARCHANT HUR PTY LTD AND SHALL NOT BE RETAINED, COPIED, USED OR TRANSMITTED WITHOUT PRIOR WRITTEN PERMISSION OF THE COPYRIGHT OWNER.		
DRAWING TITLE LOT 7 - TYPE 7 ELEVATIONS	A	07.05.26	DESIGN REVIEW PANEL	JB			
	REV	DATE	DESCRIPTION	DWN			

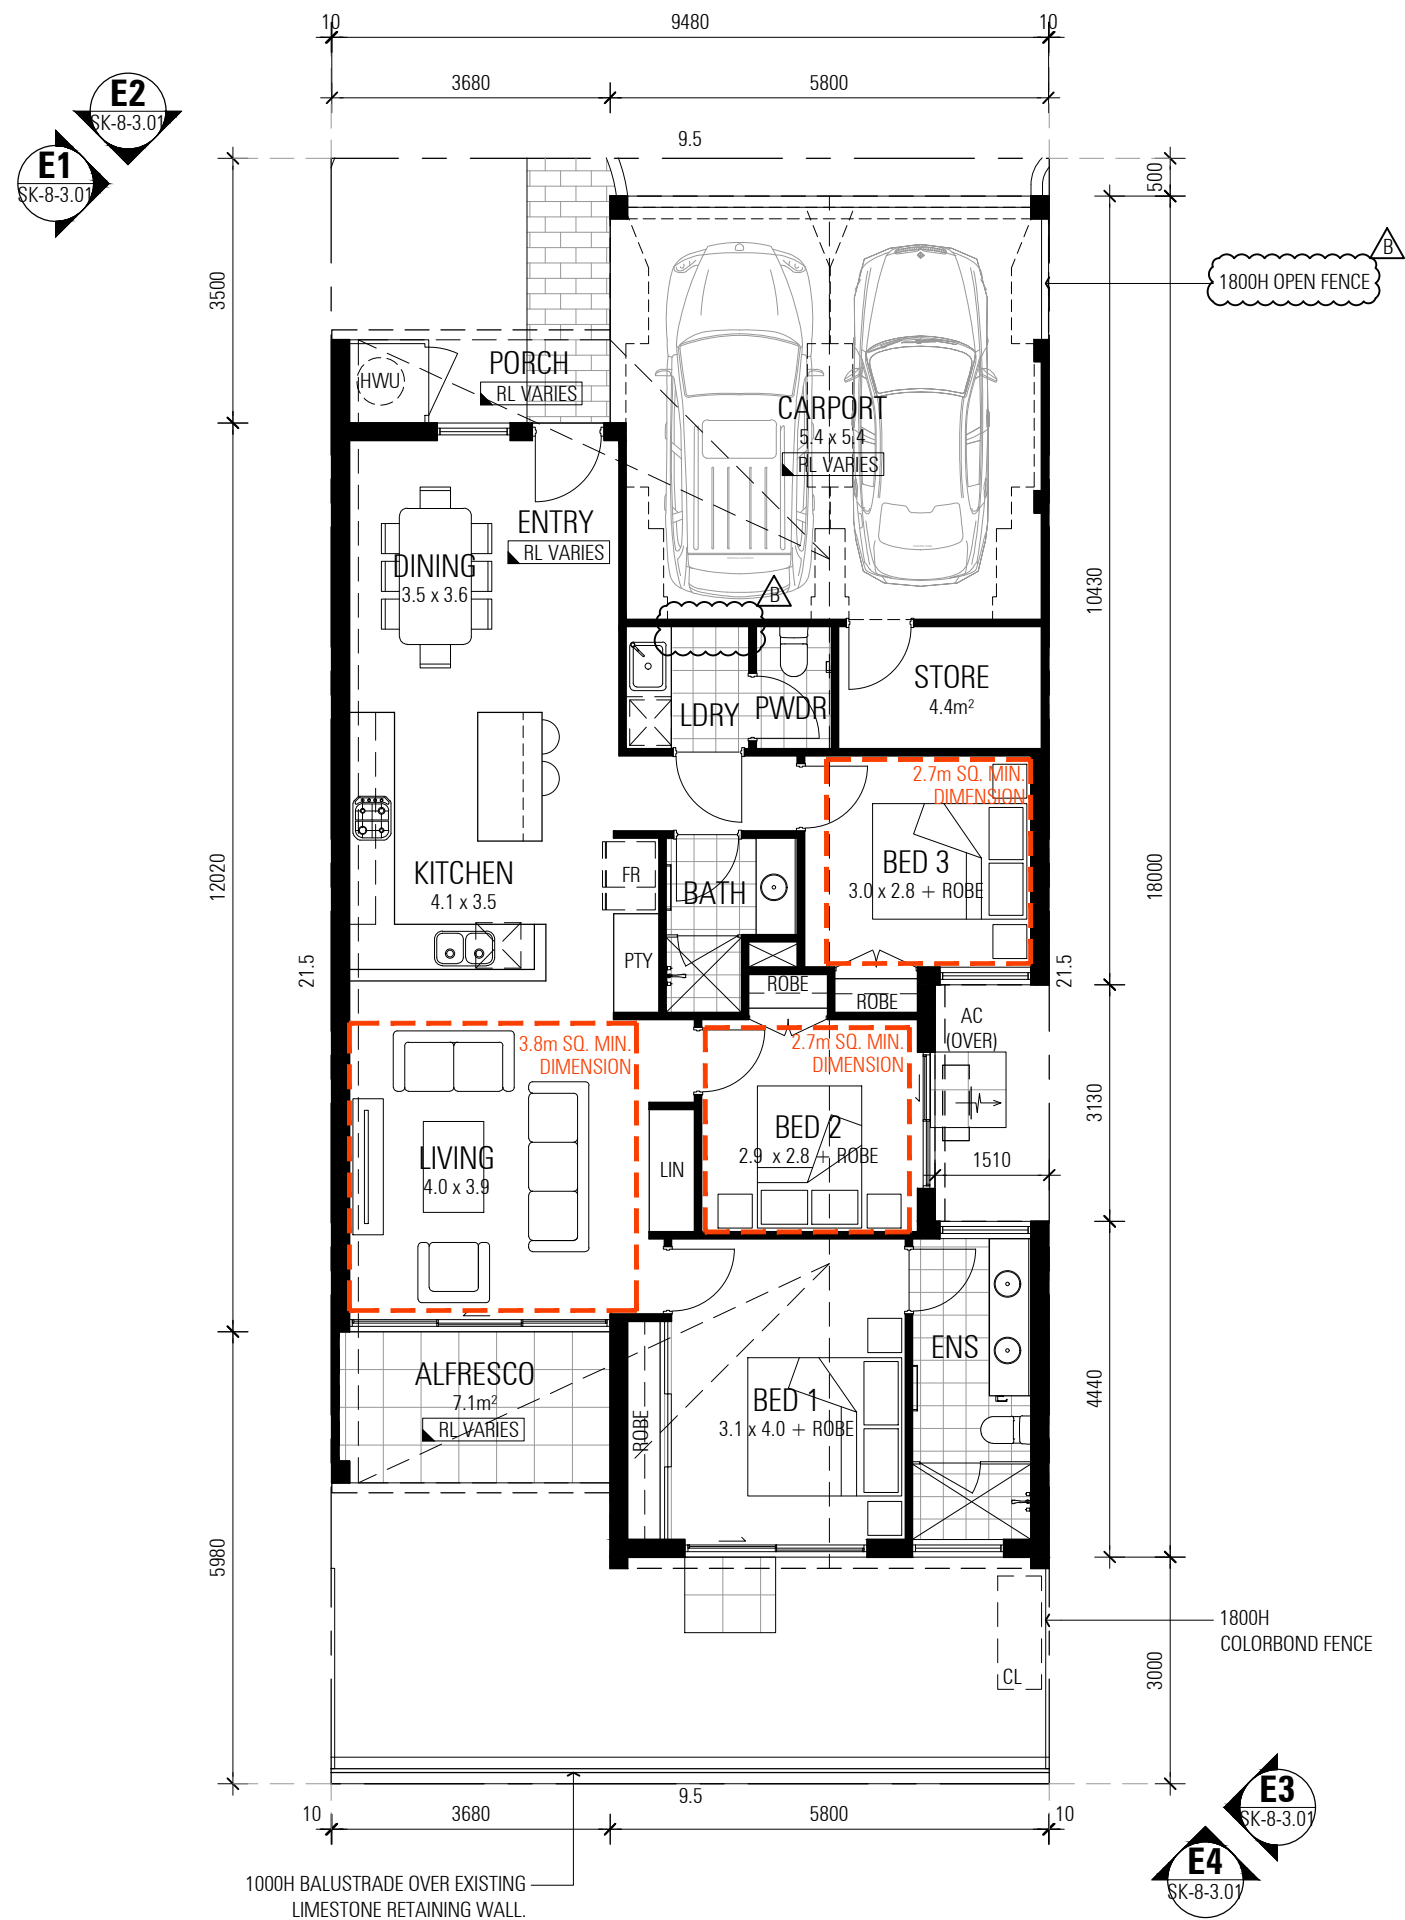

PROJECT TITLE / CLIENT
RESIDENTIAL DEVELOPMENT
LOT 2976 (NO.68) BUSHSIDE DRIVE, ELLENBROOK

DRAWING TITLE
LOT 8-12 - TYPE 8 FLOOR PLAN (TYPICAL)

REV	DATE	DESCRIPTION	DWN
B	08.05.26	LDRY DOOR REMOVED, FENCE REVISED	JB
A	07.05.26	DESIGN REVIEW PANEL	JB


ZMH

ZUIDVELD
MARCHANT
HUR


ARCHITECTURE PLANNING INTERIOR DESIGN

64 Fitzgerald Street Northbridge Western Australia 6003 T 61 8 9227 0900 F 61 8 9227 0600


PRELIMINARY		DRAWING NUMBER
DRAWN JB	DATE 08.05.2026	P2367 SK-8-2.01
CAD FILE sk - units.dwg	SCALE 1:100	REVISION B

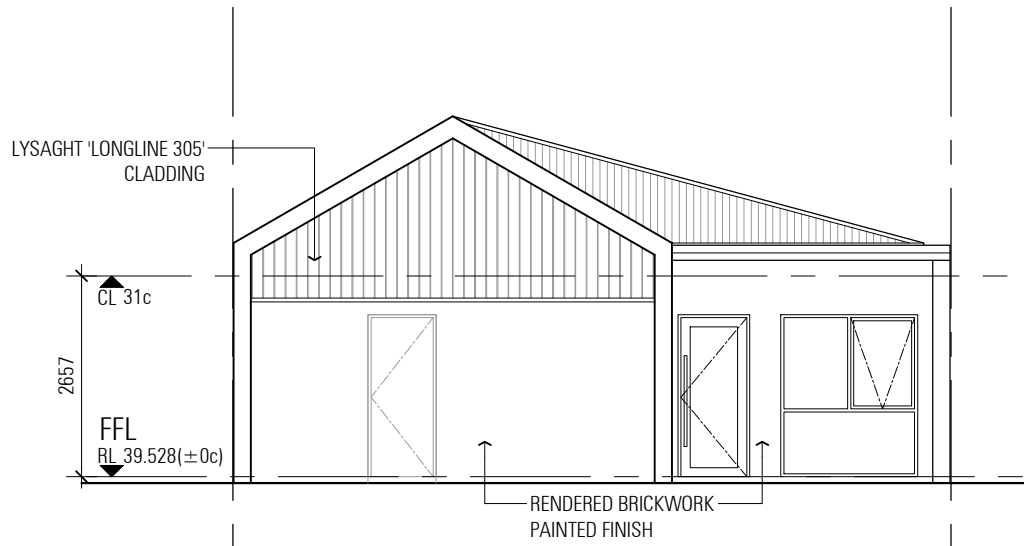


E1 ELEVATION 1
SK-8-2.01 SCALE 1:100

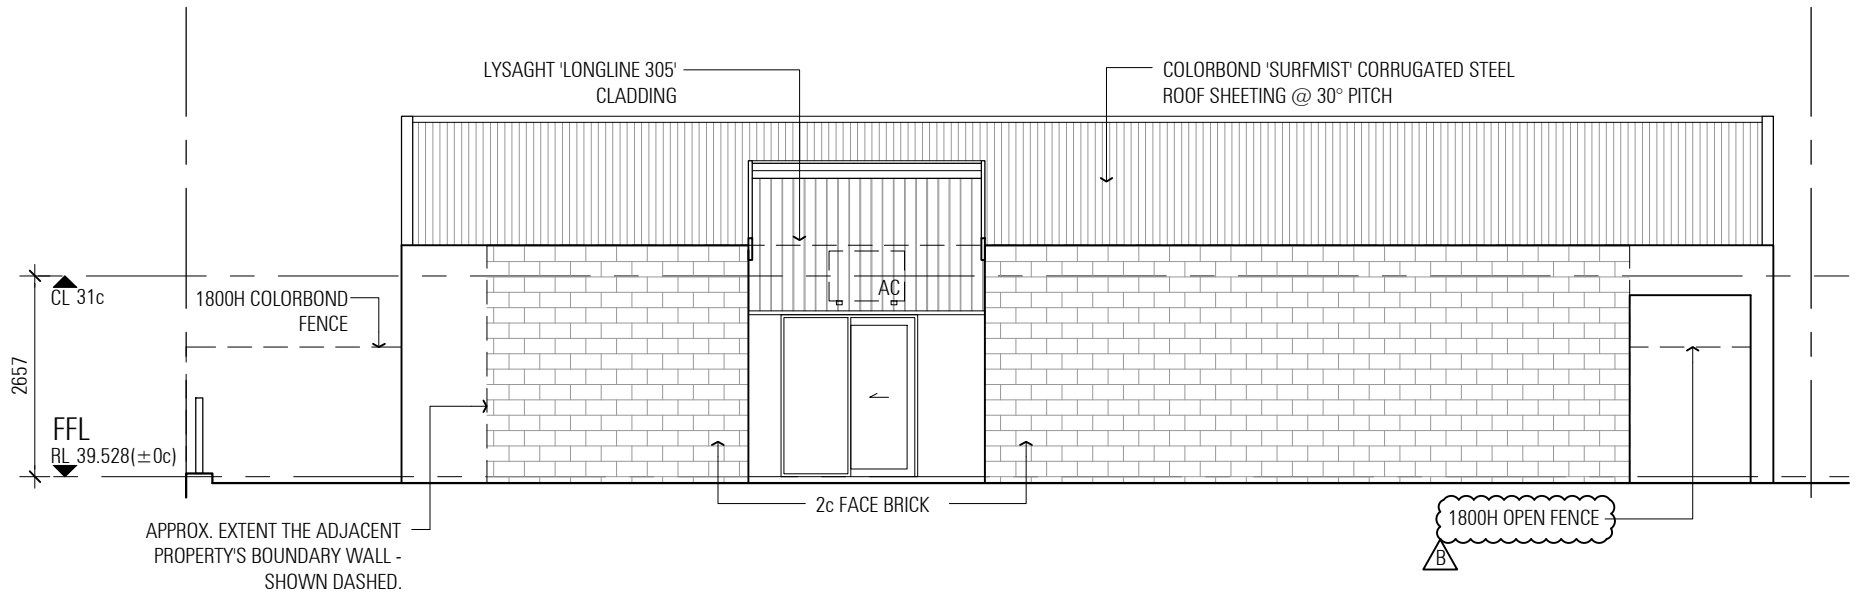

E2 ELEVATION 2
SK-8-2.01 SCALE 1:100


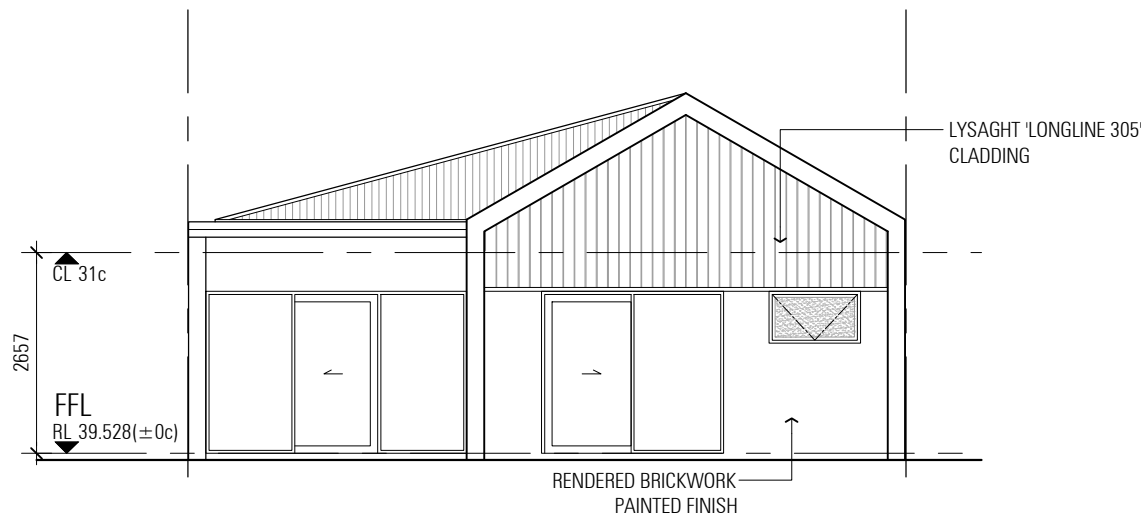


E3 ELEVATION 3
SK-8-2.01 SCALE 1:100

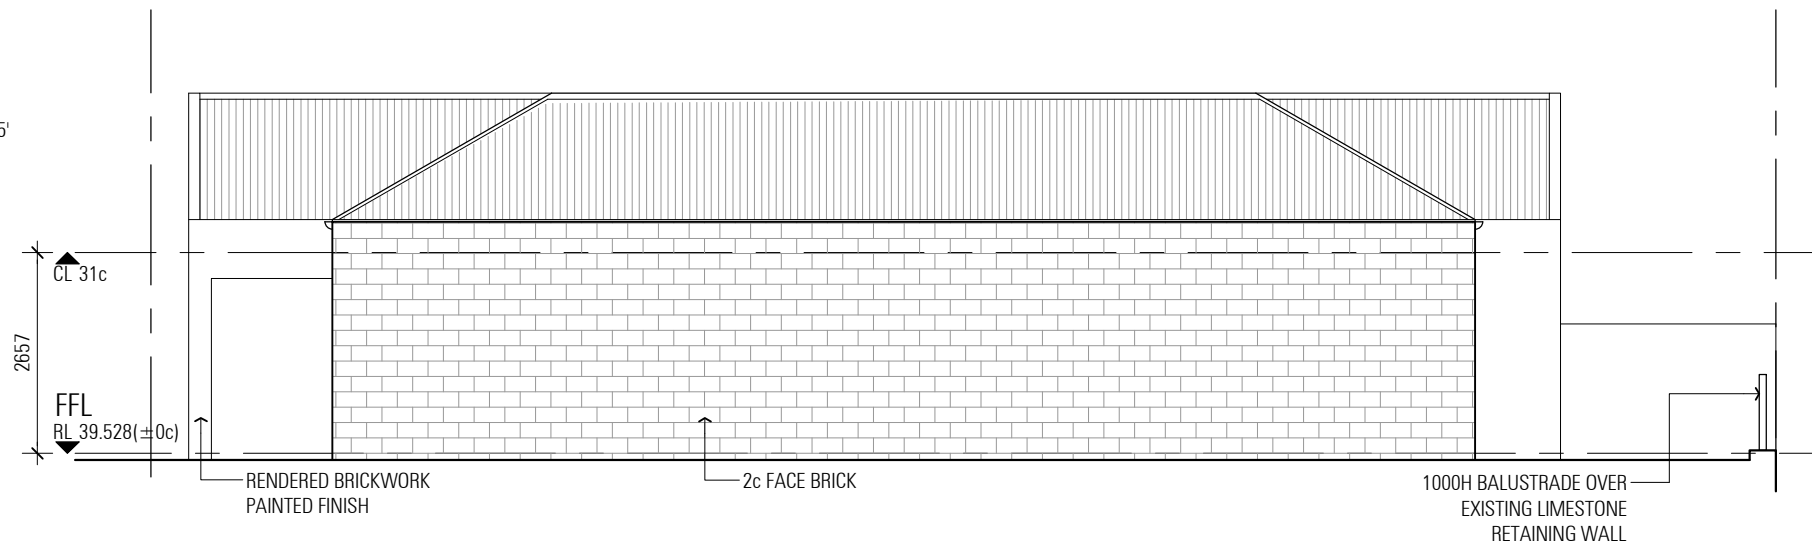

E4 ELEVATION 4
SK-8-2.01 SCALE 1:100

PROJECT TITLE / CLIENT RESIDENTIAL DEVELOPMENT LOT 2976 (NO.68) BUSHSIDE DRIVE, ELLENBROOK					ZMH ZUIDVELD MARCHANT HUR ARCHITECTURE PLANNING INTERIOR DESIGN 64 Fitzgerald Street Northbridge Western Australia 6003 T 61 8 9227 0900 F 61 8 9227 0600	PRELIMINARY		DRAWING NUMBER
	DRAWN JB		DATE 08.05.2026	P2367 SK-8-3.01				
	CAD FILE sk - units.dwg		SCALE 1:100					
	DRAFTING		REVISION	B				
DRAWING TITLE LOT 8-12 - TYPE 8 ELEVATIONS (TYPICAL)	REV	DATE	DESCRIPTION	DWN	THIS DRAWING IS THE COPYRIGHT OF ZUIDVELD MARCHANT HUR PTY LTD AND SHALL NOT TO BE RETAINED, COPIED, USED OR TRANSMITTED WITHOUT PRIOR WRITTEN PERMISSION OF THE COPYRIGHT OWNER.			
	B	08.05.26	LDRY DOOR REMOVED, FENCE REVISED	JB				
	A	07.05.26	DESIGN REVIEW PANEL	JB				

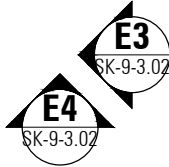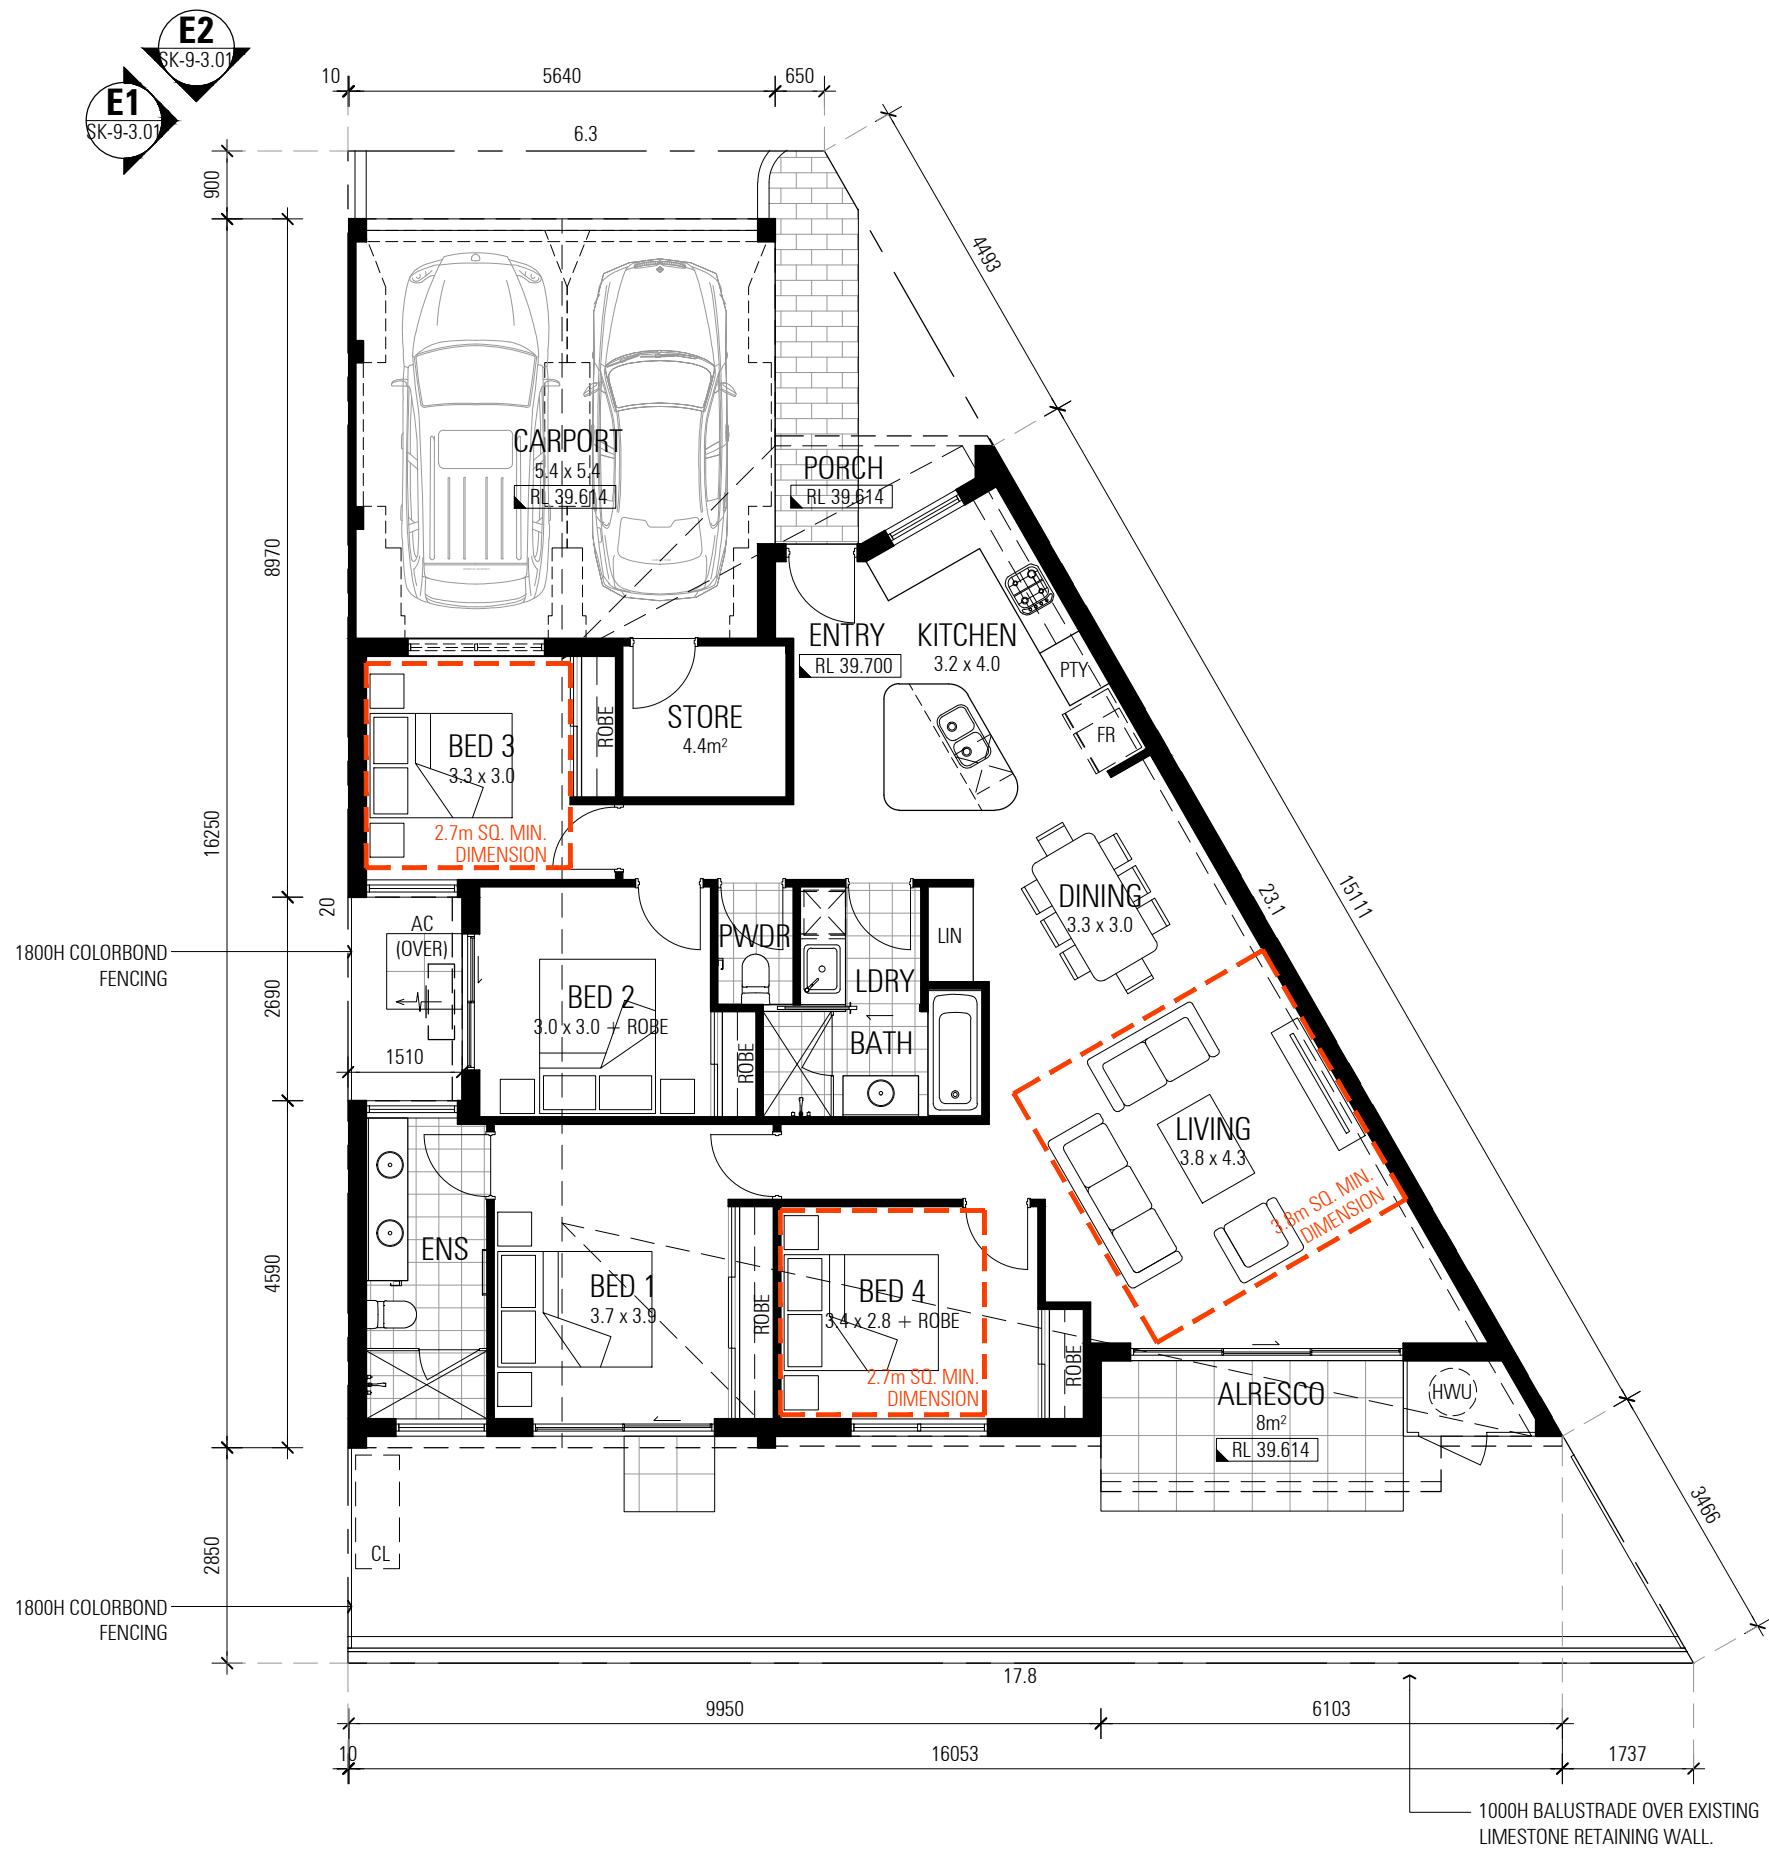

LEGEND:

- AC AC CONDENSER UNIT
- CL CLOTHES LINE
- HWU HOT WATER UNIT
- LIN LINEN
- PTY PANTRY

PROJECT TITLE / CLIENT
RESIDENTIAL DEVELOPMENT
LOT 2976 (NO.68) BUSHSIDE DRIVE, ELLENBROOK

DRAWING TITLE
LOT 13 - TYPE 9 FLOOR PLAN


A	07.05.26	DESIGN REVIEW PANEL	JB
REV	DATE	DESCRIPTION	DWN

ZMH | ZUIDVELD MARCHANT HUR


ARCHITECTURE PLANNING INTERIOR DESIGN
64 Fitzgerald Street Northbridge Western Australia 6003 T 61 8 9227 0900 F 61 8 9227 0600

PRELIMINARY		DRAWING NUMBER
DRAWN JB	DATE 07.05.2026	P2367 SK-9-2.01
CAD FILE sk - units.dwg	SCALE 1:100	REVISION A

THIS DRAWING IS THE COPYRIGHT OF ZUIDVELD MARCHANT HUR PTY LTD AND SHALL NOT TO BE RETAINED, COPIED, USED OR TRANSMITTED WITHOUT PRIOR WRITTEN PERMISSION OF THE COPYRIGHT OWNER.

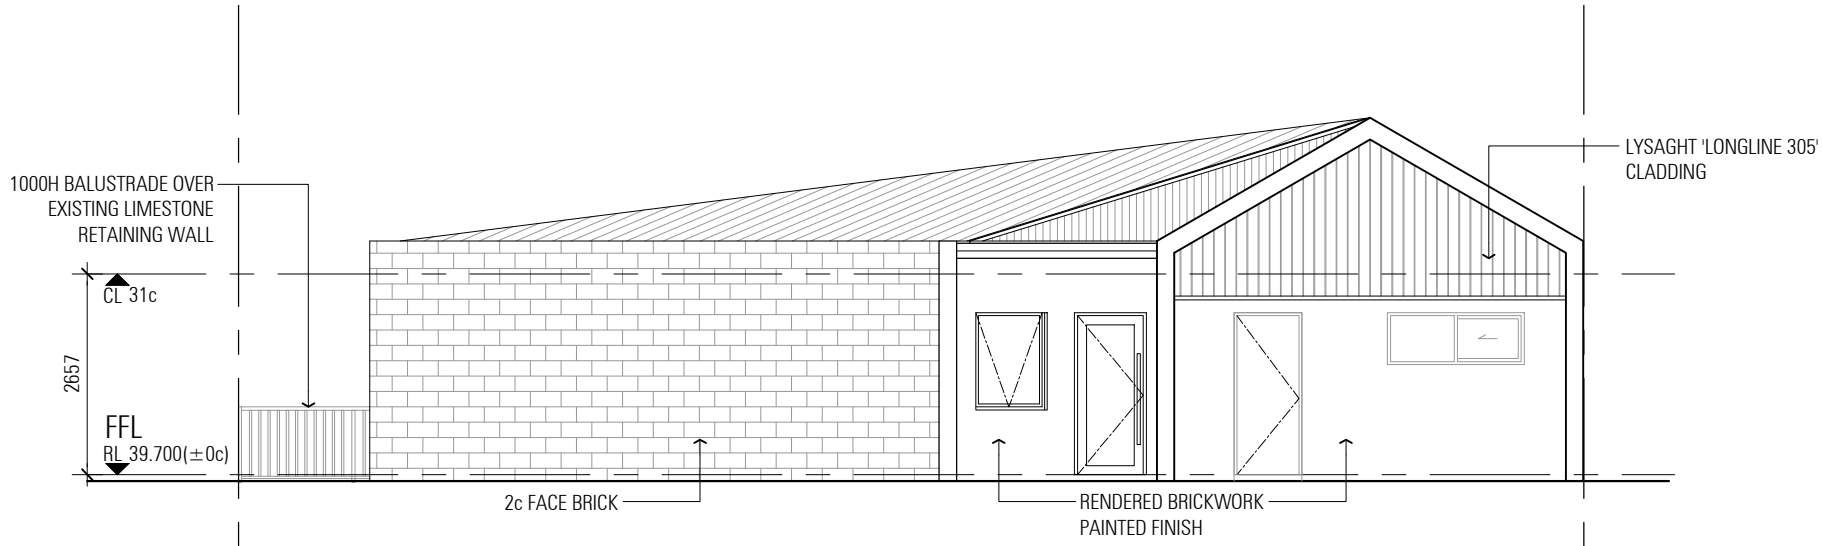


E1 **ELEVATION 1**
SK-9-2.01 SCALE 1:100

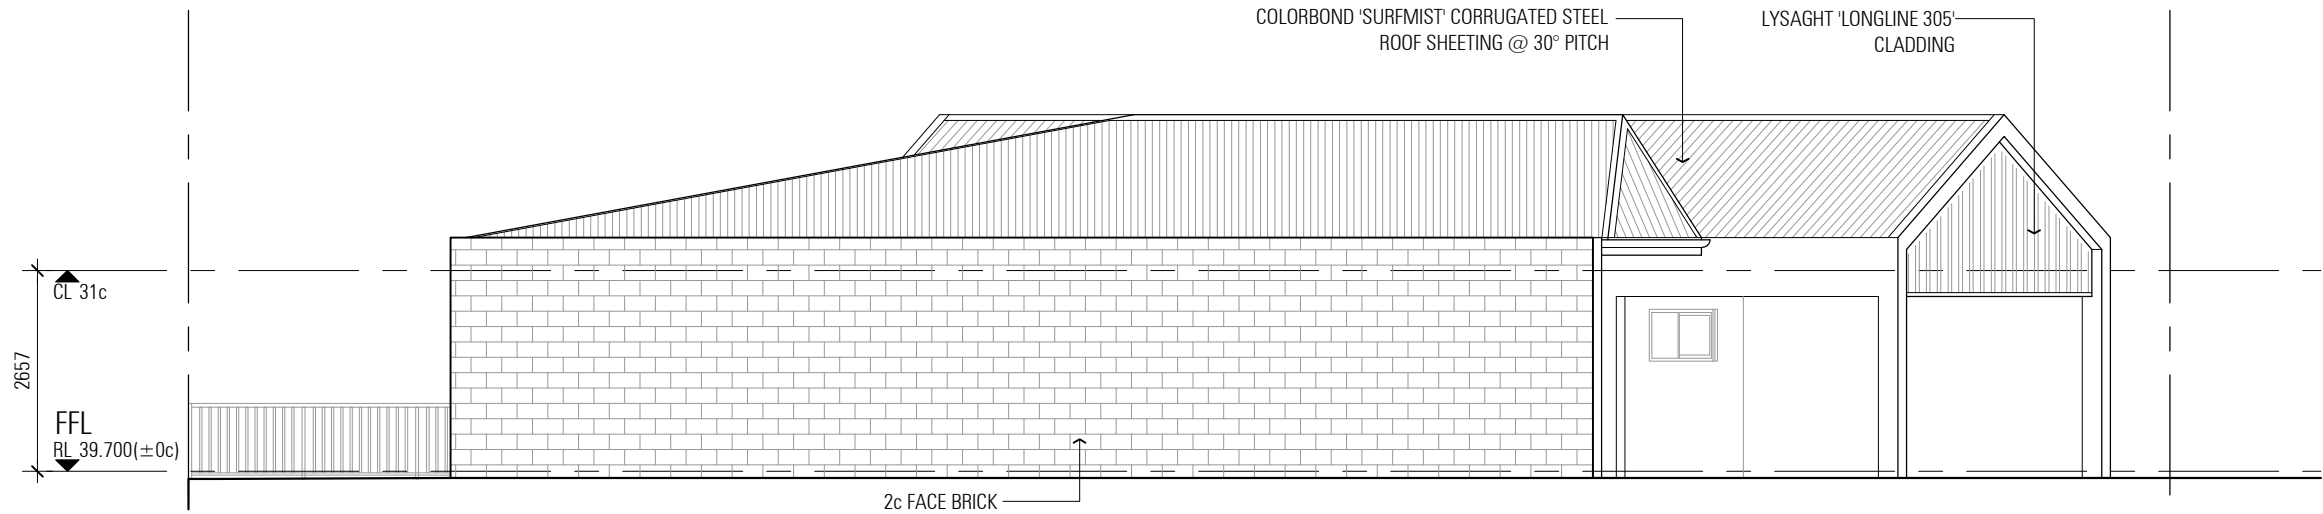

E2 **ELEVATION 2**
SK-9-2.01 SCALE 1:100

PROJECT TITLE / CLIENT RESIDENTIAL DEVELOPMENT LOT 2976 (NO.68) BUSHSIDE DRIVE, ELLENBROOK				ZMH ZUIDEVELD MARCHANT HUR ARCHITECTURE PLANNING INTERIOR DESIGN 64 Fitzgerald Street Northbridge Western Australia 6003 T 61 8 9227 0900 F 61 8 9227 0600	PRELIMINARY		DRAWING NUMBER
					DRAWN JB	DATE 07.05.2026	P2367 SK-9-3.01
					CAD FILE sk - units.dwg	SCALE 1:100	
					THIS DRAWING IS THE COPYRIGHT OF ZUIDEVELD MARCHANT HUR PTY LTD AND SHALL NOT TO BE RETAINED, COPIED, USED OR TRANSMITTED WITHOUT PRIOR WRITTEN PERMISSION OF THE COPYRIGHT OWNER.		
DRAWING TITLE LOT 13 - TYPE 9 ELEVATIONS	A	07.05.26	DESIGN REVIEW PANEL	JB			
	REV	DATE	DESCRIPTION	DWN			

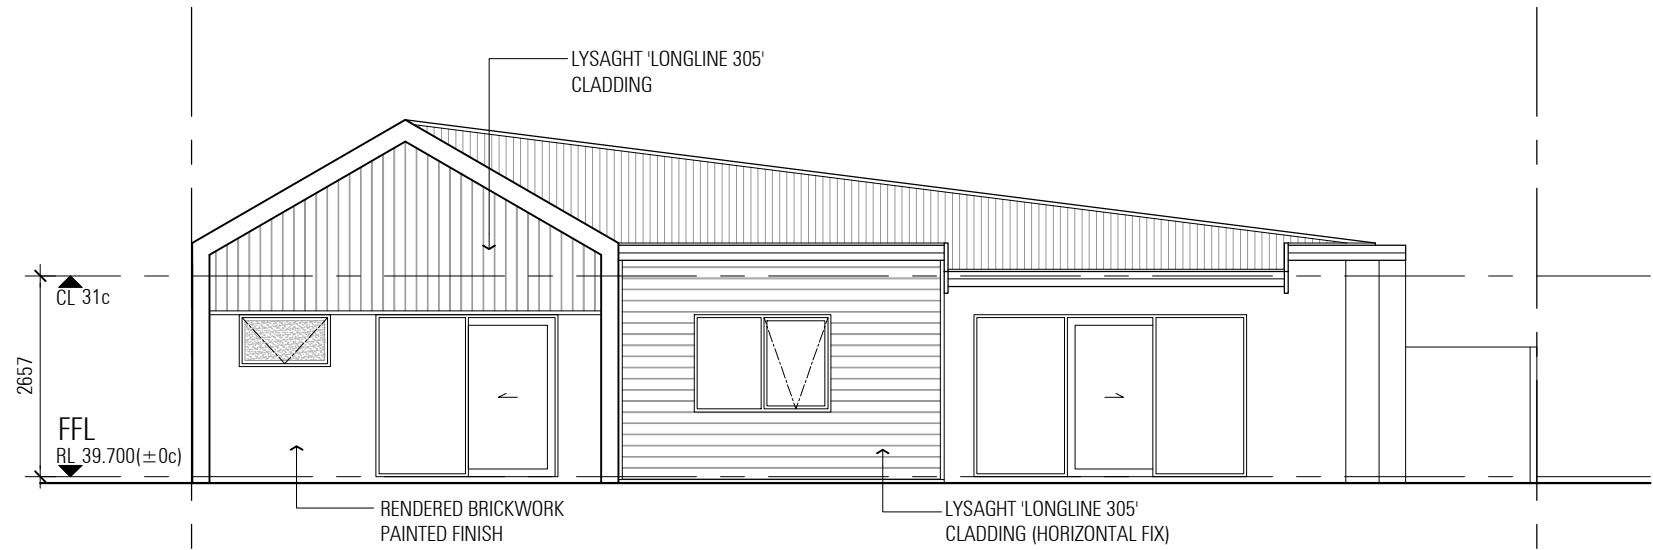


E3
SK-9-2.01 **ELEVATION 3**
SCALE 1:100



E4
SK-9-2.01 **ELEVATION 4**
SCALE 1:100


PROJECT TITLE / CLIENT RESIDENTIAL DEVELOPMENT LOT 2976 (NO.68) BUSHSIDE DRIVE, ELLENBROOK				ZMH ZUIDVELD MARCHANT HUR ARCHITECTURE PLANNING INTERIOR DESIGN 64 Fitzgerald Street Northbridge Western Australia 6003 T 61 8 9227 0900 F 61 8 9227 0600	PRELIMINARY		DRAWING NUMBER
	DRAWN JB		DATE 07.05.2026		P2367 SK-9-3.02		
	CAD FILE sk - units.dwg		SCALE 1:100				
DRAWING TITLE LOT 13 - TYPE 9 ELEVATIONS	A	07.05.26	DESIGN REVIEW PANEL	JB			
	REV	DATE	DESCRIPTION	DWN			
					THIS DRAWING IS THE COPYRIGHT OF ZUIDVELD MARCHANT HUR PTY LTD AND SHALL NOT TO BE RETAINED, COPIED, USED OR TRANSMITTED WITHOUT PRIOR WRITTEN PERMISSION OF THE COPYRIGHT OWNER.		

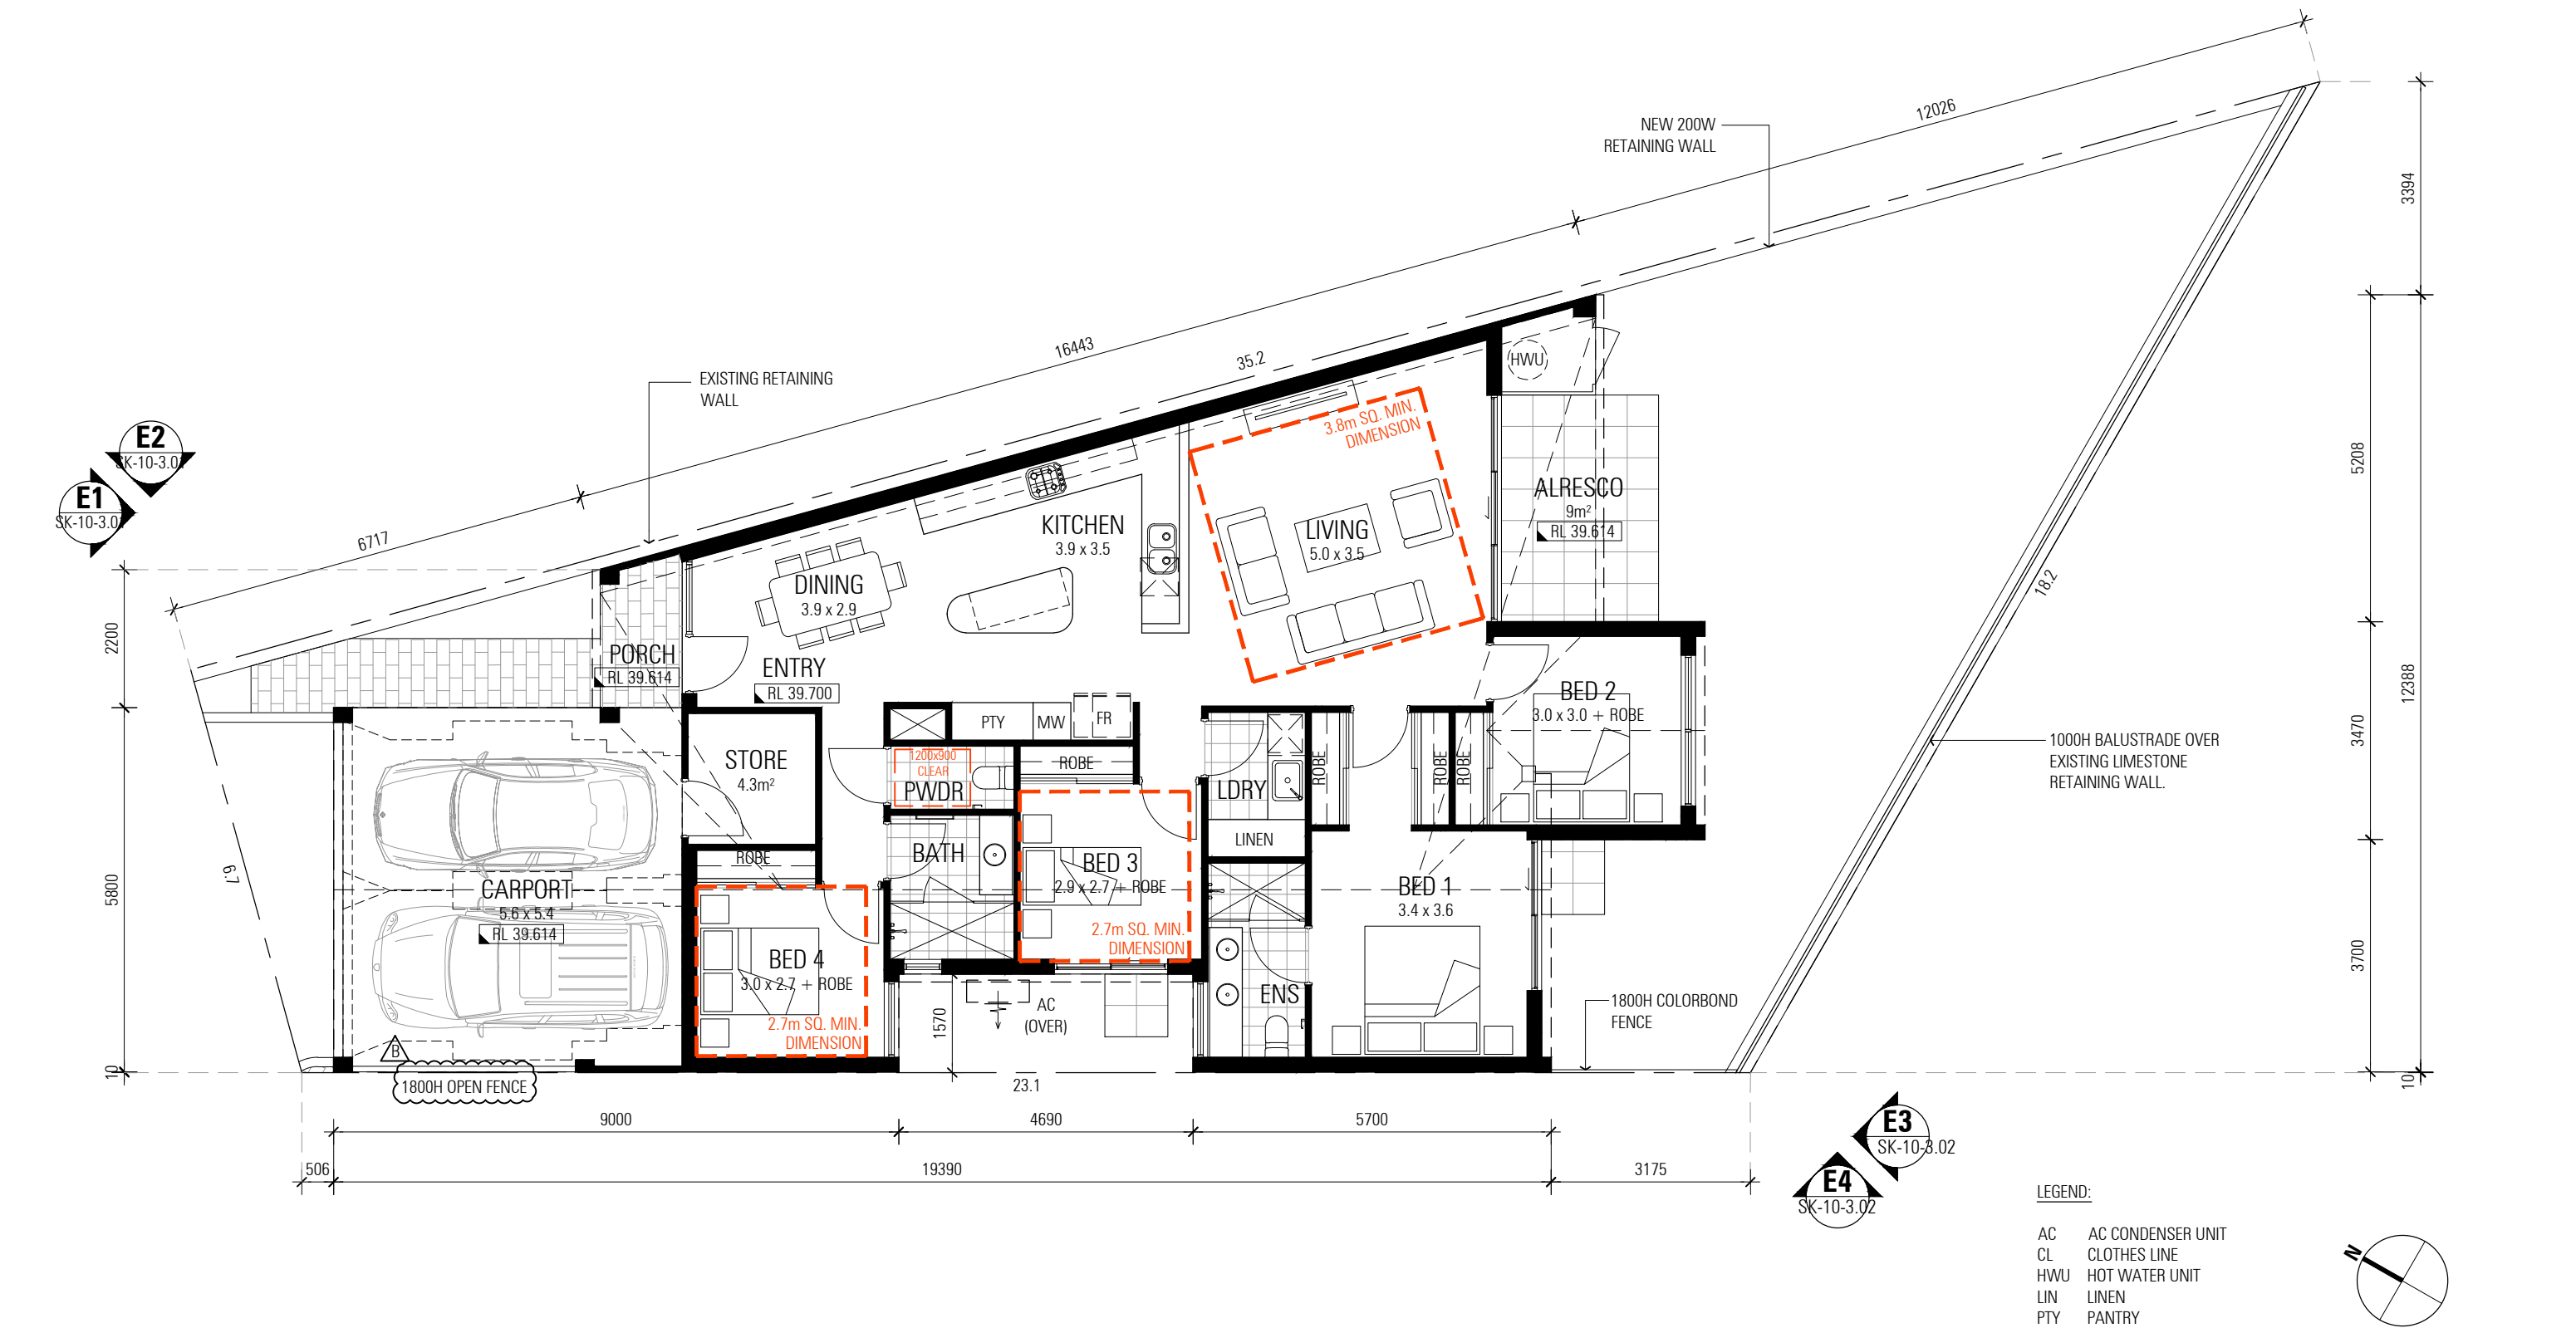


LEGEND:

- AC AC CONDENSER UNIT
- CL CLOTHES LINE
- HWU HOT WATER UNIT
- LIN LINEN
- PTY PANTRY

PROJECT TITLE / CLIENT RESIDENTIAL DEVELOPMENT LOT 2976 (NO.68) BUSHSIDE DRIVE, ELLENBROOK				ZMH ZUIDVELD MARCHANT HUR ARCHITECTURE PLANNING INTERIOR DESIGN 64 Fitzgerald Street Northbridge Western Australia 6003 T 61 8 9227 0900 F 61 8 9227 0600	PRELIMINARY DRAWN JB DATE 08.05.2026 CAD FILE sk - units.dwg SCALE 1:100	DRAWING NUMBER P2367 SK-10-2.01 REVISION B
	DRAWING TITLE LOT 14 - TYPE 10 FLOOR PLAN - LH SILVER	REV	DATE	DESCRIPTION	DWN	
		B	08.05.26	FENCE REVISED	JB	
		A	07.05.26	DESIGN REVIEW PANEL	JB	

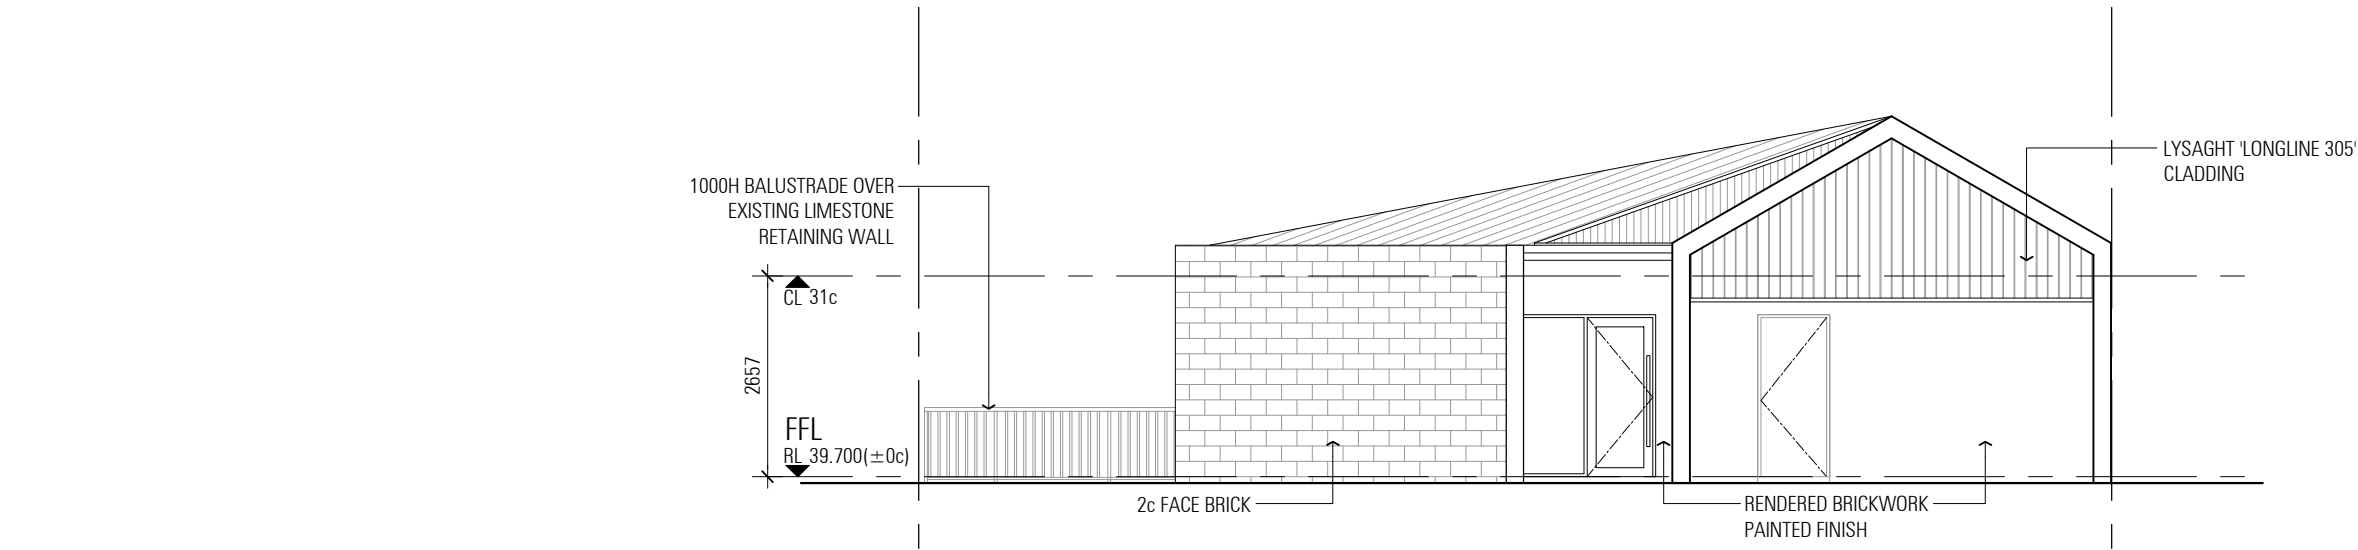


E1 ELEVATION 1
SK-10-2.01 SCALE 1:100

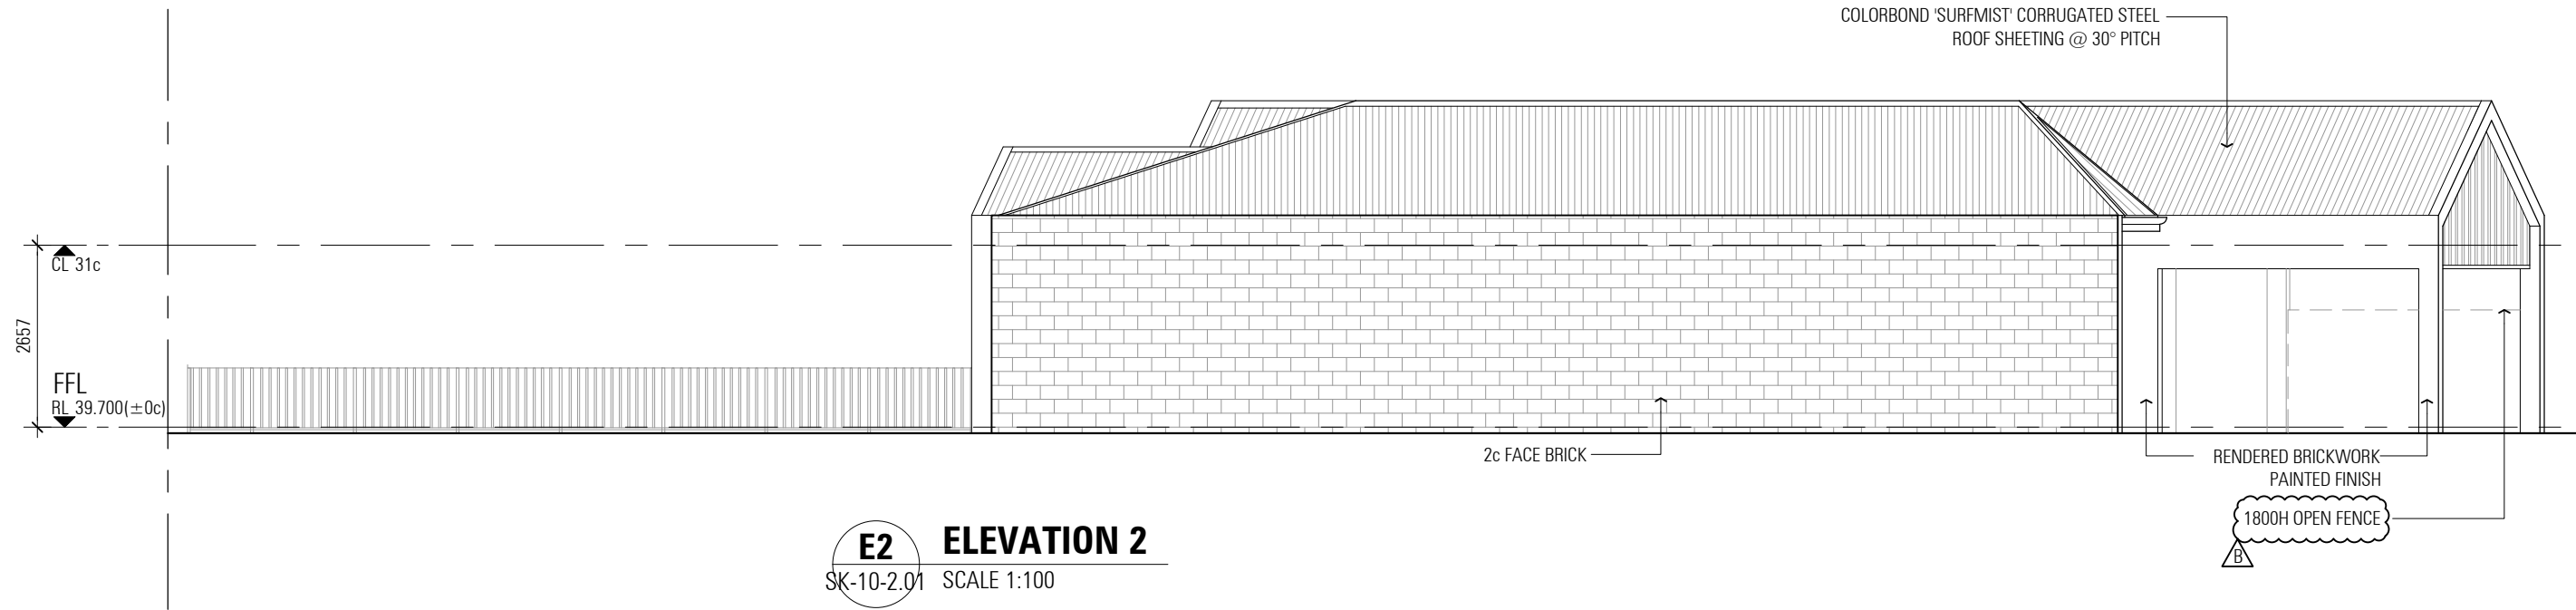


E2 ELEVATION 2
SK-10-2.01 SCALE 1:100

PROJECT TITLE / CLIENT RESIDENTIAL DEVELOPMENT LOT 2976 (NO.68) BUSHSIDE DRIVE, ELLENBROOK				ZMH ZUIDEVELD MARCHANT HUR ARCHITECTURE PLANNING INTERIOR DESIGN 64 Fitzgerald Street Northbridge Western Australia 6003 T 61 8 9227 0900 F 61 8 9227 0600	PRELIMINARY		DRAWING NUMBER
					DRAWN JB	DATE 08.05.2026	P2367 SK-10-3.01
					CAD FILE sk - units.dwg	SCALE 1:100	REVISION B
					THIS DRAWING IS THE COPYRIGHT OF ZUIDEVELD MARCHANT HUR PTY LTD AND SHALL NOT TO BE RETAINED, COPIED, USED OR TRANSMITTED WITHOUT PRIOR WRITTEN PERMISSION OF THE COPYRIGHT OWNER.		
DRAWING TITLE LOT 14 - TYPE 10 ELEVATIONS	REV	DATE	DESCRIPTION	DWN			

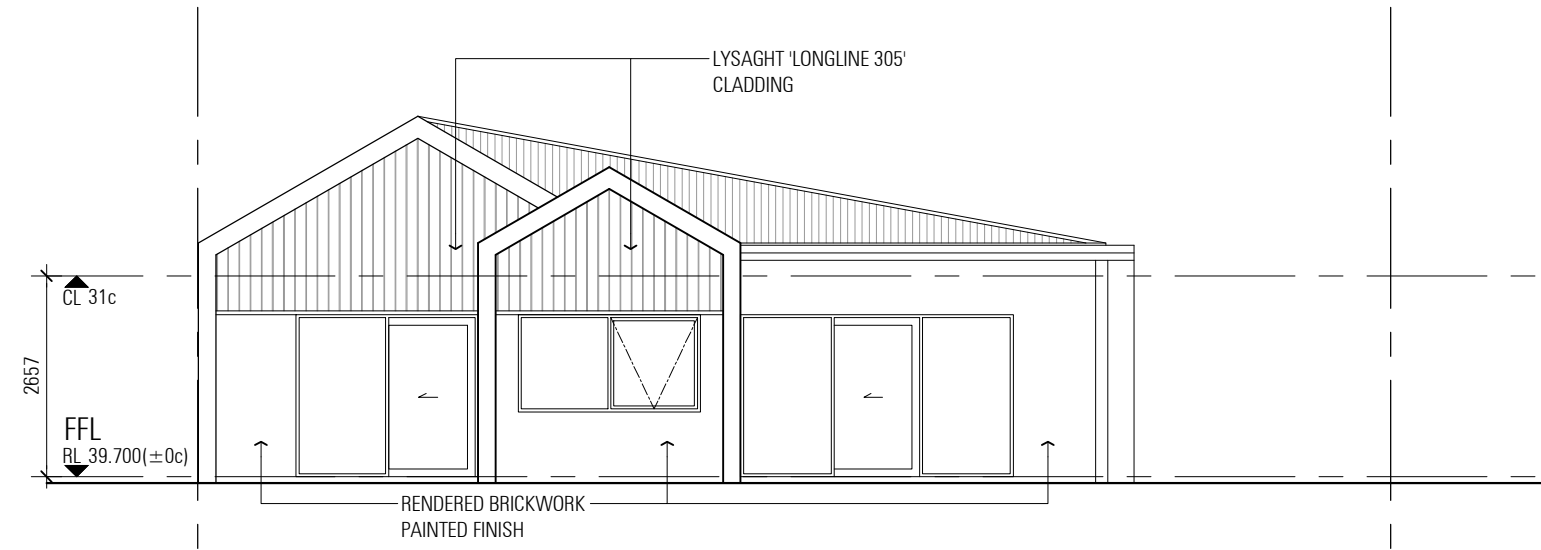

E3 ELEVATION 3
SK-10-2.01 SCALE 1:100

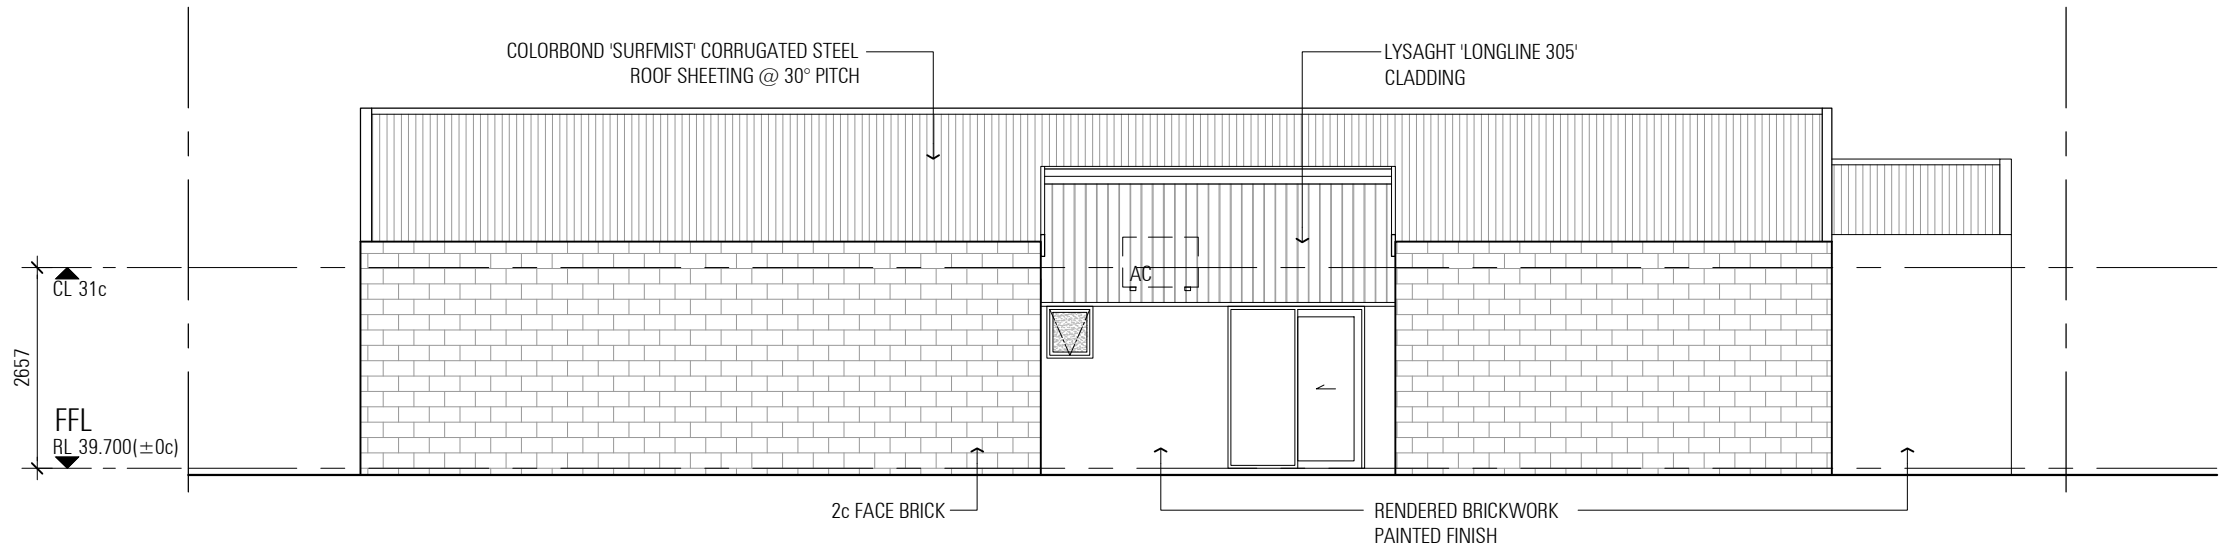

E4 ELEVATION 4
SK-10-2.01 SCALE 1:100

PROJECT TITLE / CLIENT RESIDENTIAL DEVELOPMENT LOT 2976 (NO.68) BUSHSIDE DRIVE, ELLENBROOK				ZMH ZUIDVELD MARCHANT HUR ARCHITECTURE PLANNING INTERIOR DESIGN 64 Fitzgerald Street Northbridge Western Australia 6003 T 61 8 9227 0900 F 61 8 9227 0600	PRELIMINARY		DRAWING NUMBER
	DRAWN JB		DATE 07.05.2026		P2367 SK-10-3.02		
	CAD FILE sk - units.dwg		SCALE 1:100				
DRAWING TITLE LOT 14 - TYPE 10 ELEVATIONS	A	07.05.26	DESIGN REVIEW PANEL	JB			
	REV	DATE	DESCRIPTION	DWN			
					THIS DRAWING IS THE COPYRIGHT OF ZUIDVELD MARCHANT HUR PTY LTD AND SHALL NOT TO BE RETAINED, COPIED, USED OR TRANSMITTED WITHOUT PRIOR WRITTEN PERMISSION OF THE COPYRIGHT OWNER.		