


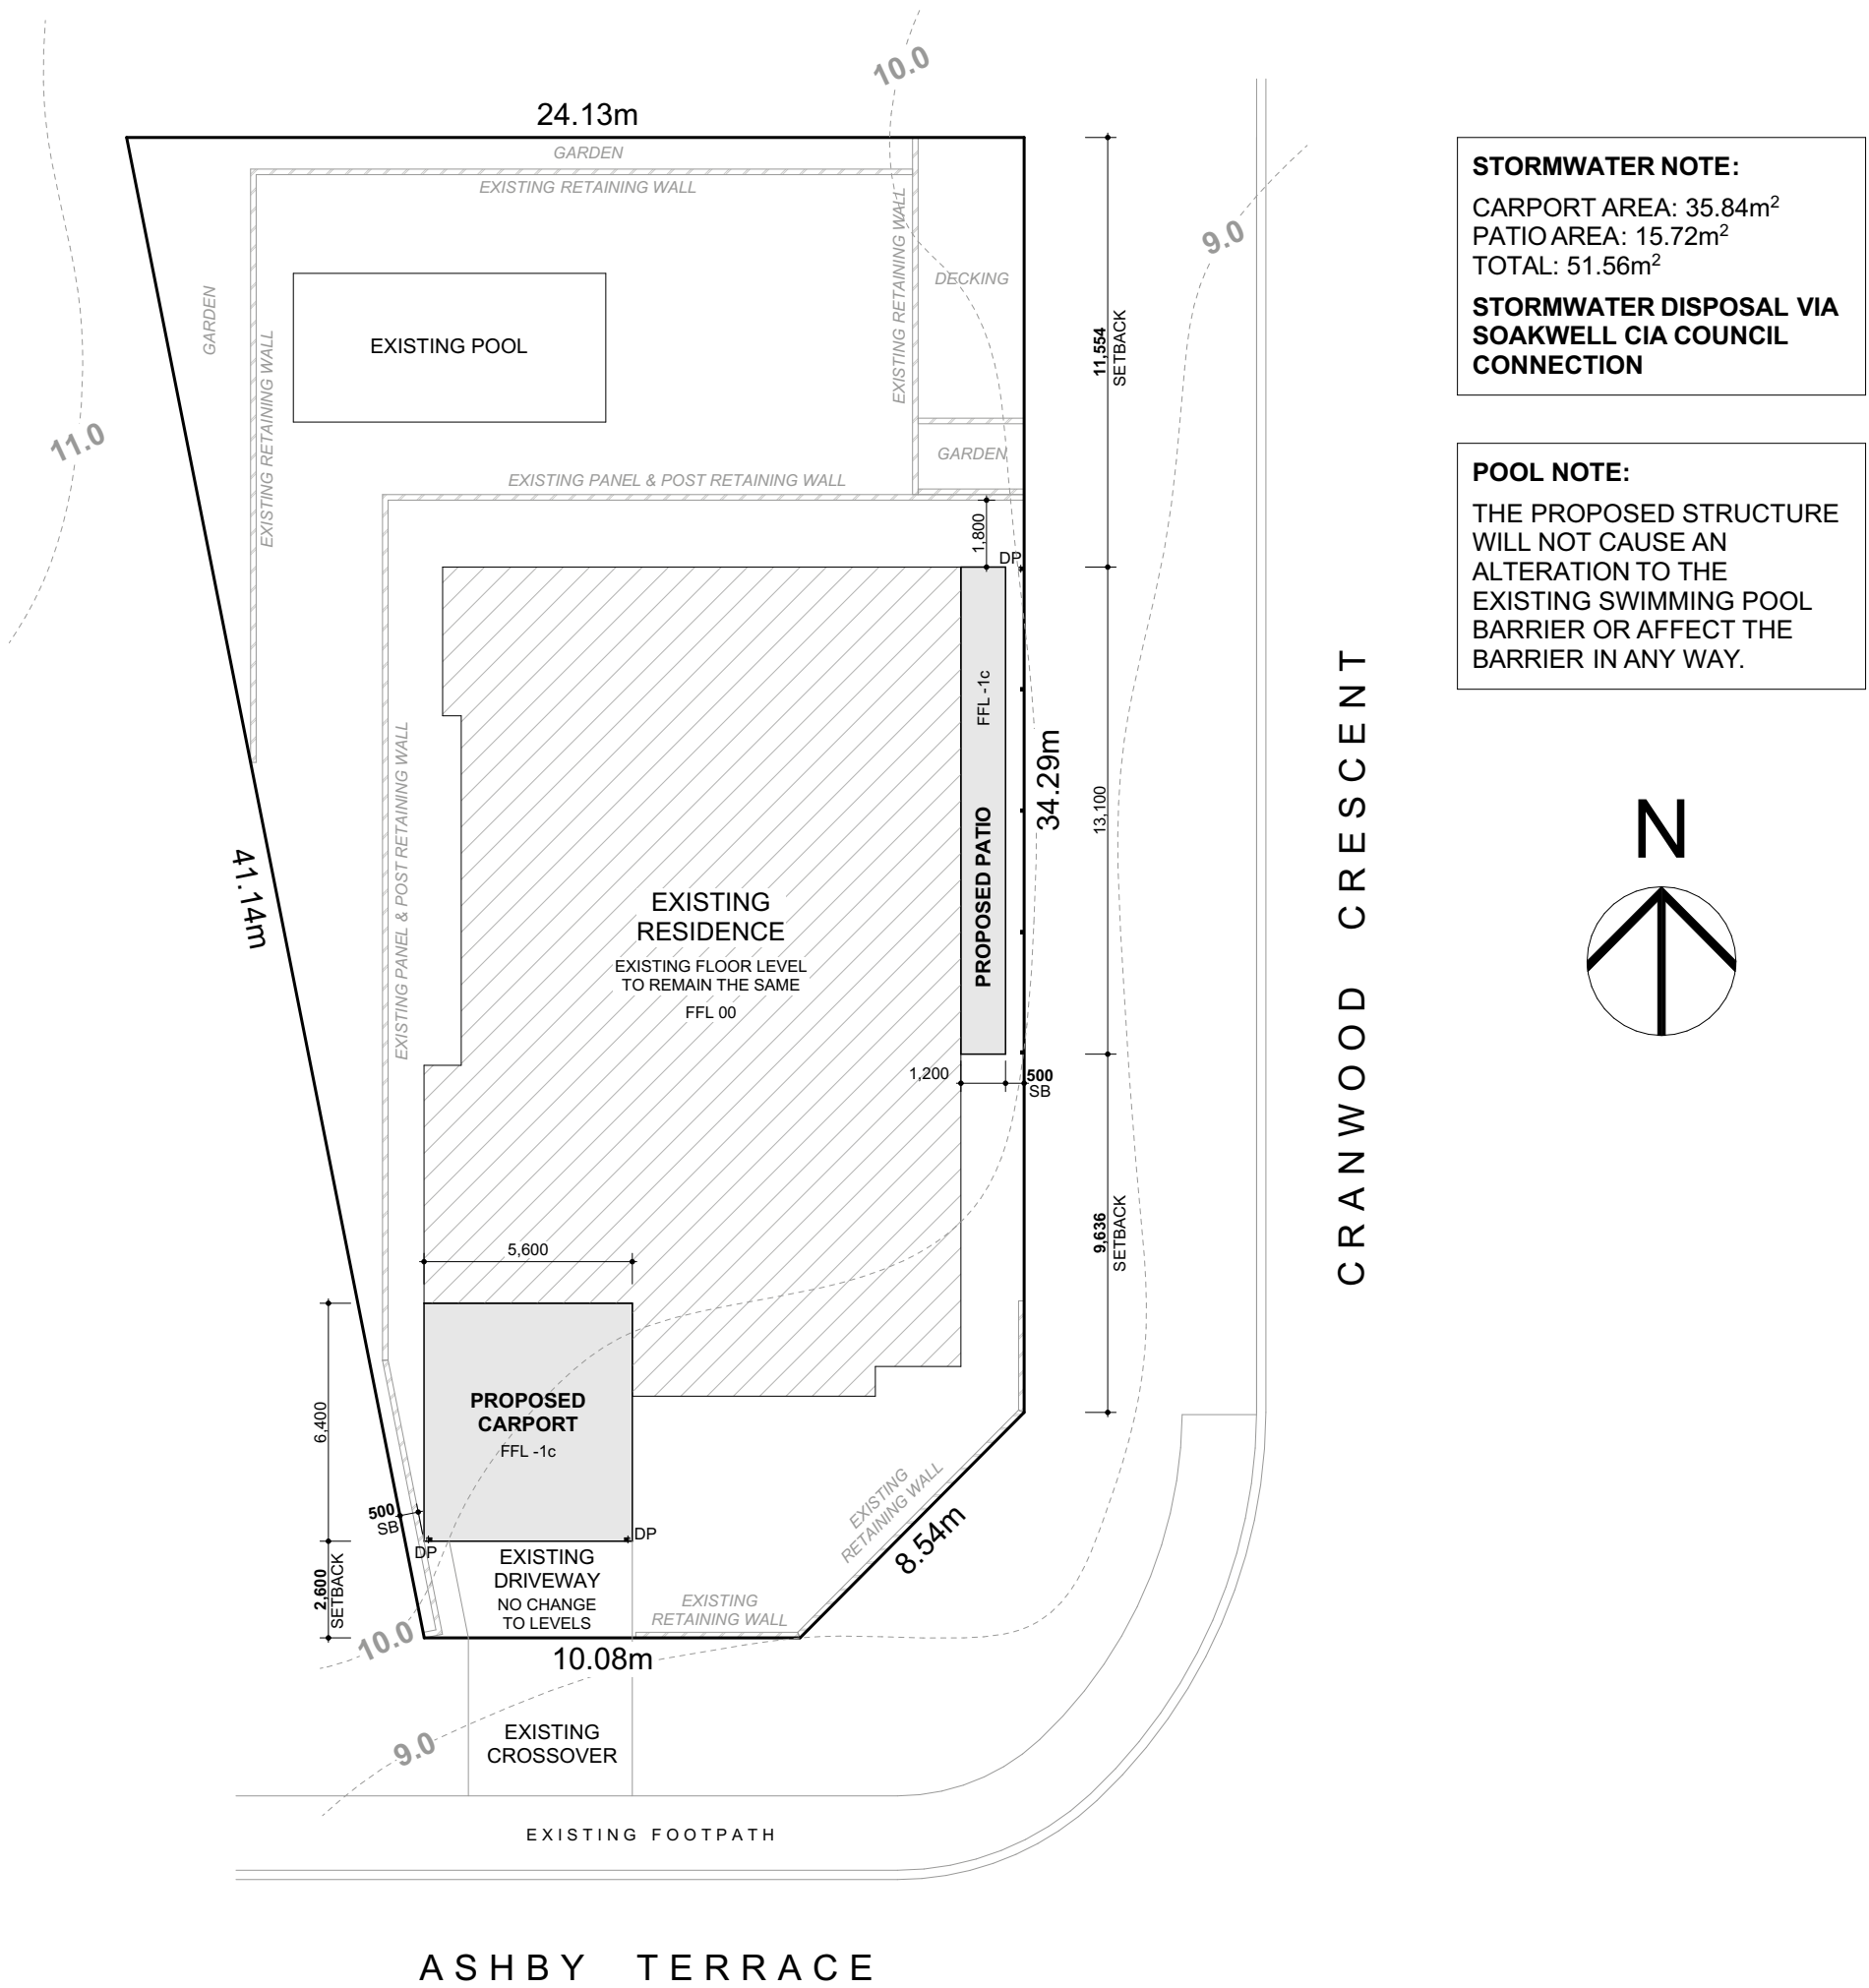

SITE PLAN

1:200

©COPYRIGHT


	CLIENT: AUSSIE PATIO DESIGNS	PROJECT NAME: PATIO & CARPORT ADDITION	JOB REF: 9845	REV -	DESCRIPTION READY FOR CLIENT'S REVIEW	DWN CC	DATE 26.03.26	DWG REF: A01
	ADDRESS: 1 ASHBY TERRACE VIVEASH 6056	PAGE: SITE PLAN	DRAWN CC					REV:
			DATE DRAWN: 26.03.26					
			CHECKED: JC					SCALE: AS NOTED AT A3

NOTE! DO NOT SCALE THIS DRAWING. IT IS THE BUILDER'S EXPRESS RESPONSIBILITY TO CHECK ALL SITE DIMENSIONS PRIOR TO FABRICATION OR COMMENCEMENT OF ANY WORK. ANY FORM OF REPRODUCTION OF THIS DRAWING IN FULL OR IN PART WITHOUT WRITTEN PERMISSION OF THE DESIGNER CONSTITUTES AN INFRINGEMENT OF COPYRIGHT.

NOTE! THE BUILDER/ CONTRACTOR IS TO ENSURE THAT THE SUPPORTING ELEMENTS TO WHICH THE PROPOSED STRUCTURE IS ATTACHINGARE STRUCTURALLY ADEQUATE, OR ADEQUATELY REINFORCED, TO WITHSTAND THE ADDITIONAL LOADS IMPOSED.

NOTE! ALL CONSTRUCTION TO BE IN ACCORDANCE WITH ALL ENGINEERS DETAILS, ALL RELEVANT AUSTRALIAN STANDARDS & THE BUILDING CODE OF AUSTRALIA


NOTE! ALL CONSTRUCTION TO BE IN ACCORDANCE WITH THE NATIONAL CONSTRUCTION CODE (NCC) 2022 (VOL 2) AMENDMENT 2 & HOUSING PROVISIONS

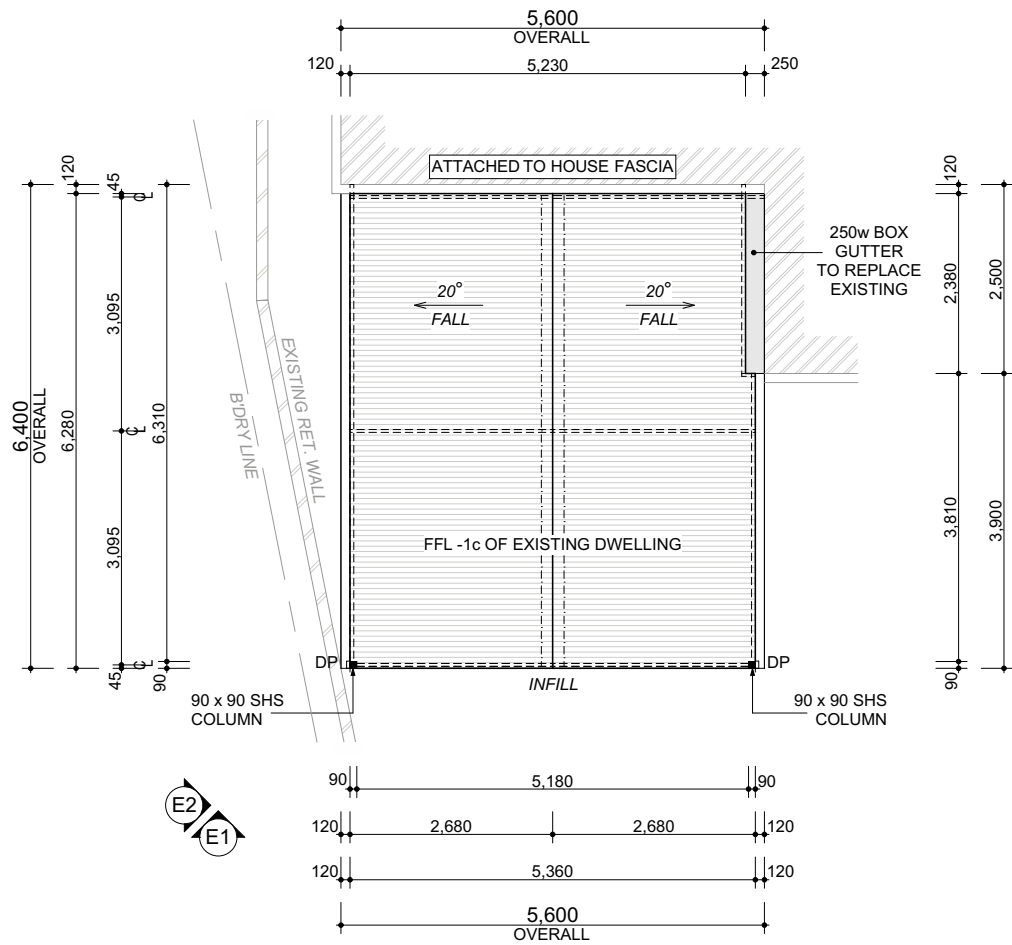


CARPORT NOTE:

- C-DEK / SMOOTHDEK ROOFING @ 20° PITCH
- CONNECT DOWN PIPES TO EXISTING OR NEW STORMWATER AS REQUIRED
- 150 x 50 RHS BEAMS SHOWN AS DASHED LINES
- 76 x 38 RHS TRUSSES SHOWN AS DASHED LINES
- 75 x 50 RHS PURLINS SHOWN AS DOT & DASHED LINES
- TWIN WALL POLYCARB INFILL ON GABLE ENDS

PROPOSED CARPORT PLAN
1:100

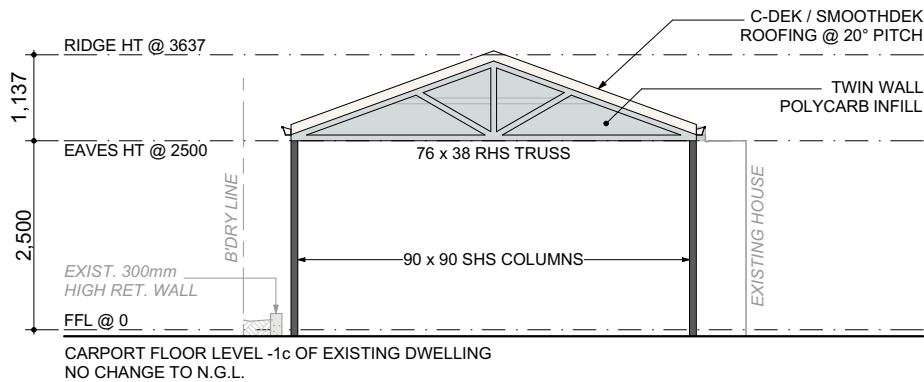


ELEVATION 1
1:100

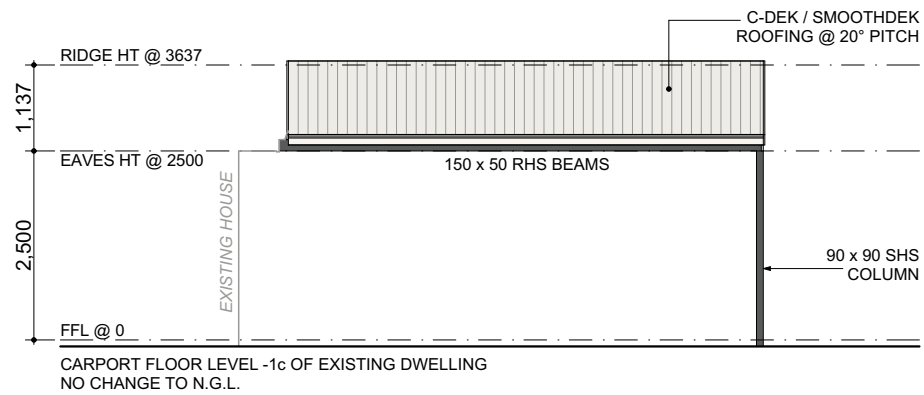

ELEVATION 2
1:100


©COPYRIGHT

	CLIENT: AUSSIE PATIO DESIGNS	PROJECT NAME: PATIO & CARPORT ADDITION	JOB REF: 9845	REV -	DESCRIPTION READY FOR CLIENT'S REVIEW	DWN CC	DATE 26.03.26	DWG REF: A02
	ADDRESS: 1 ASHBY TERRACE VIVEASH 6056	PAGE: PLAN & ELEV 1	DRAWN CC					REV:
			DATE DRAWN: 26.03.26					SCALE: AS NOTED AT A3
			CHECKED: JC					

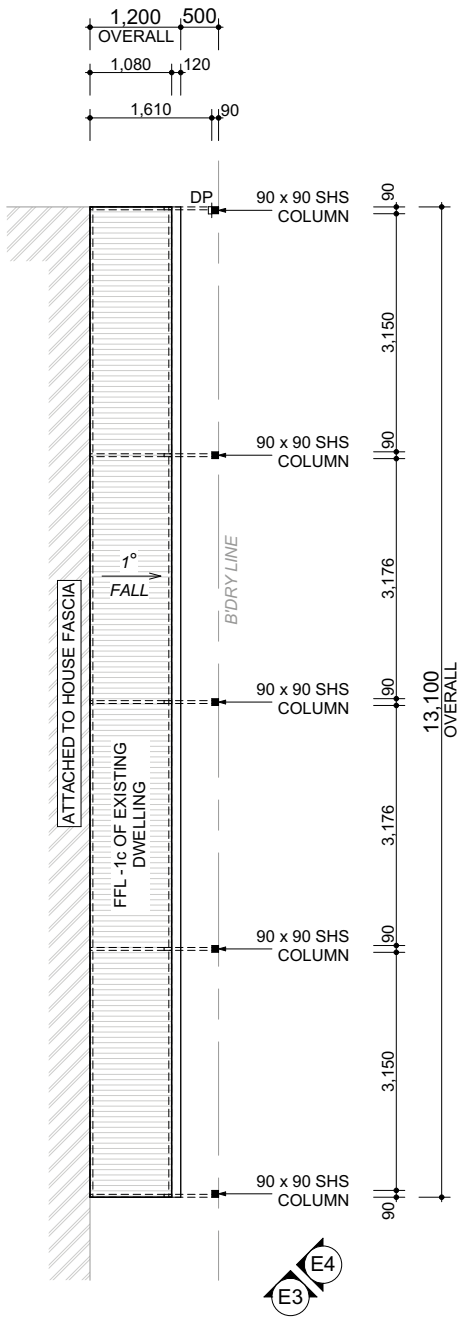


PATIO NOTE:
C-DEK / SMOOTHDEK ROOFING @ 1° PITCH
CONNECT DOWN PIPES TO EXISTING OR NEW STORMWATER AS REQUIRED
76 x 38 RHS BEAMS SHOWN AS DASHED LINES
76 x 38 RHS RAFTERS SHOWN AS DASHED LINES

PROPOSED PATIO PLAN
1:100

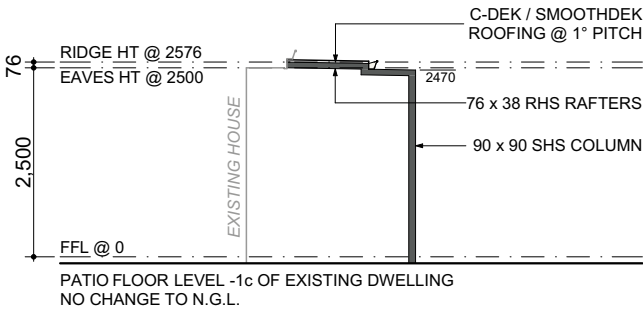

ELEVATION 3
1:100

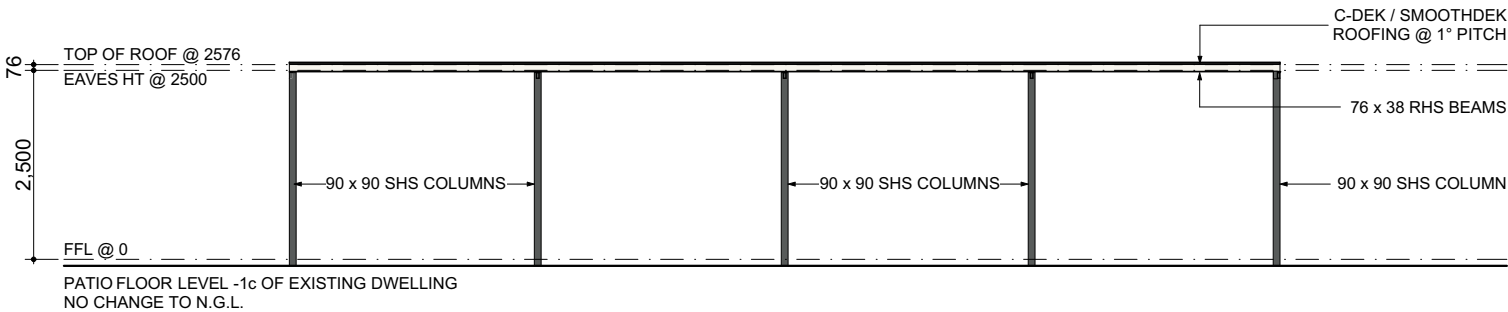

ELEVATION 4
1:100

©COPYRIGHT

	CLIENT: AUSSIE PATIO DESIGNS	PROJECT NAME: PATIO & CARPORT ADDITION	JOB REF: 9845	REV -	DESCRIPTION READY FOR CLIENT'S REVIEW	DWN CC	DATE 26.03.26	DWG REF: A03
	ADDRESS: 1 ASHBY TERRACE VIVEASH 6056	PAGE: PLAN & ELEV 2	DRAWN CC					REV:
			DATE DRAWN: 26.03.26					
			CHECKED: JC					SCALE: AS NOTED AT A3