


Prelav

Termite treatment

item
ly with
tion

The extent of
overlooking

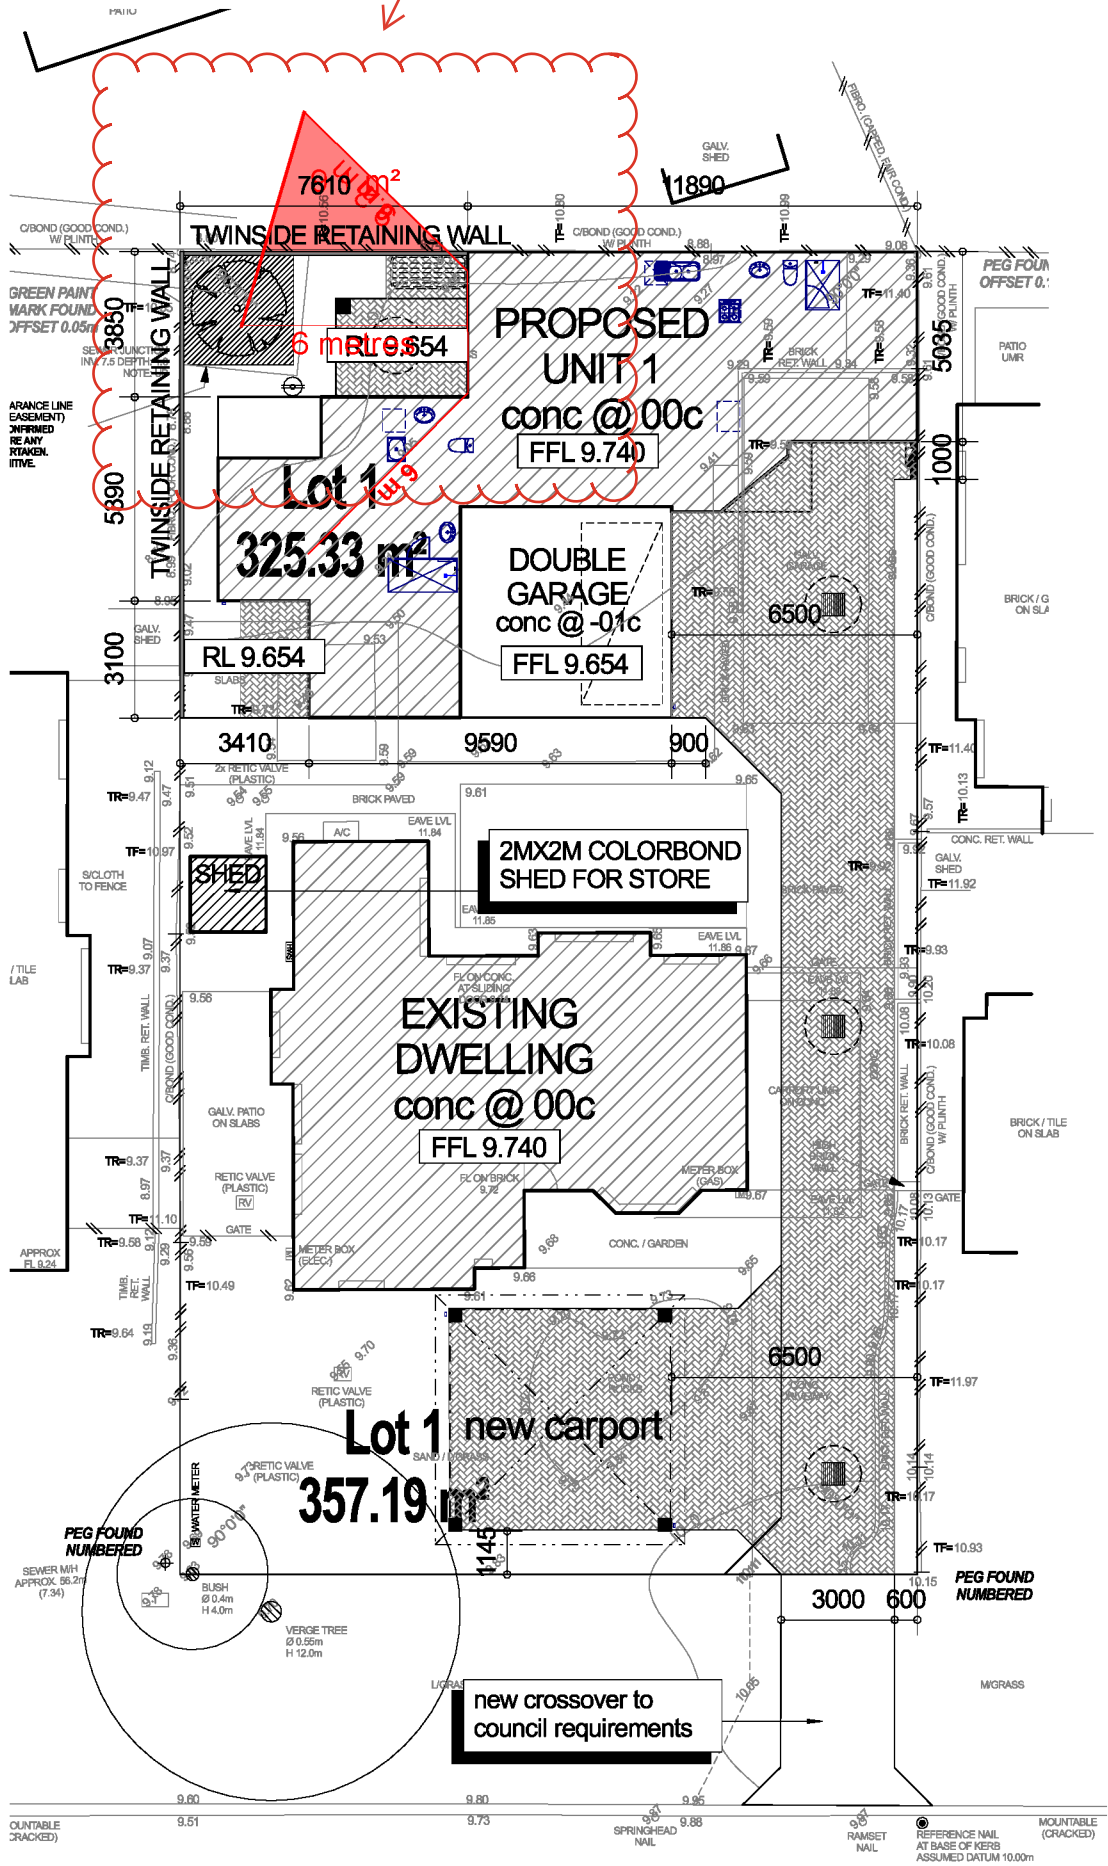

S M A L L S T R E E T

© COPYRIGHT

THESE PLANS ARE THE PROPERTY OF THE DESIGNER & MAY NOT BE REPRODUCED OR MODIFIED IN WHOLE OR IN PART WITHOUT PERMISSION COPYRIGHT ACT 1968-1973

Site Plan
Scale 1:200@A3





client
BENCHMARK DEVELOPERS WA
site
(2x) Grouped Dwellings
Lot 1158, Hn 22, Small Street,
BEECHBORO

DATE: 8/10/2025
BUILDING PERMIT
CONFIRM ALL DIMENSIONS ON SITE PRIOR TO COMMENCING ANY WORK. USE WRITTEN DIMENSIONS IN PREFERENCE TO SCALING. NOTIFY THE DESIGNER IF ANY DISCREPANCIES OCCUR TO BE READ IN CONJUNCTION WITH ALL CONSULTANT DWGS
tizianoarmenti@bigpond.com

REV. DATE: DESCRIPTION:

JOB No.
25-1449
SHEET No.
A01 of 06

armenti
FORM & SPACE
Mob: 04333 9 7373

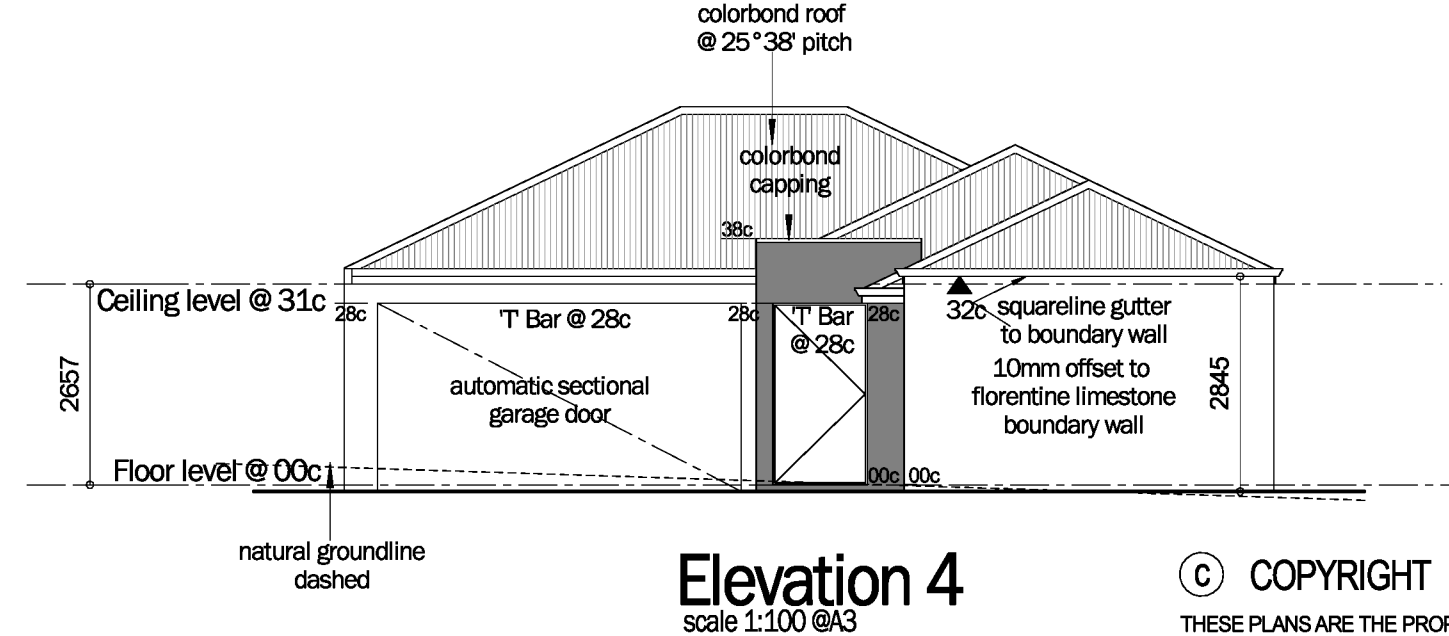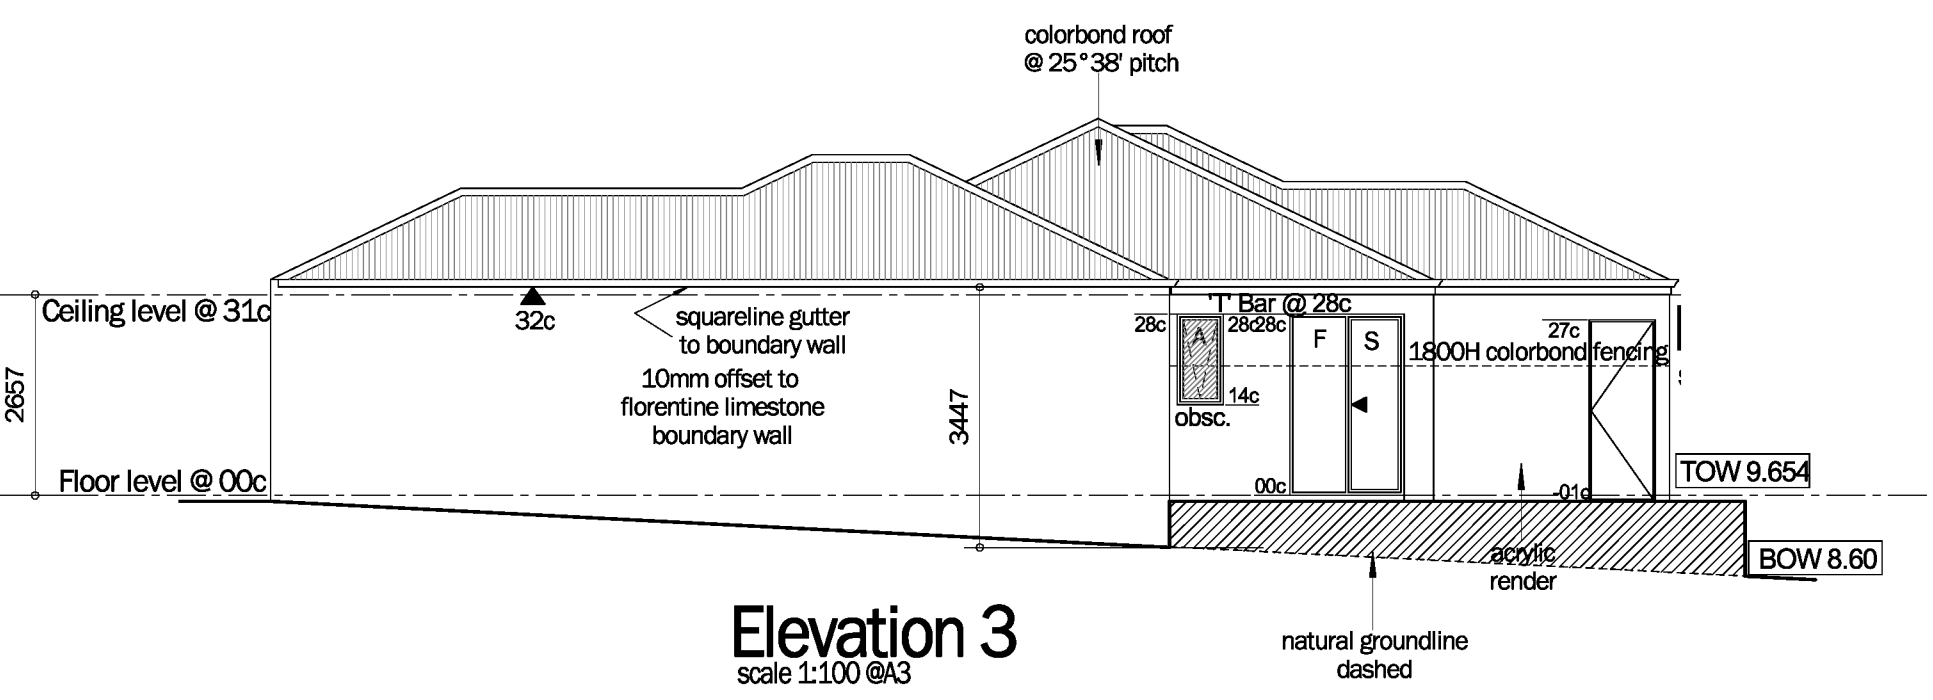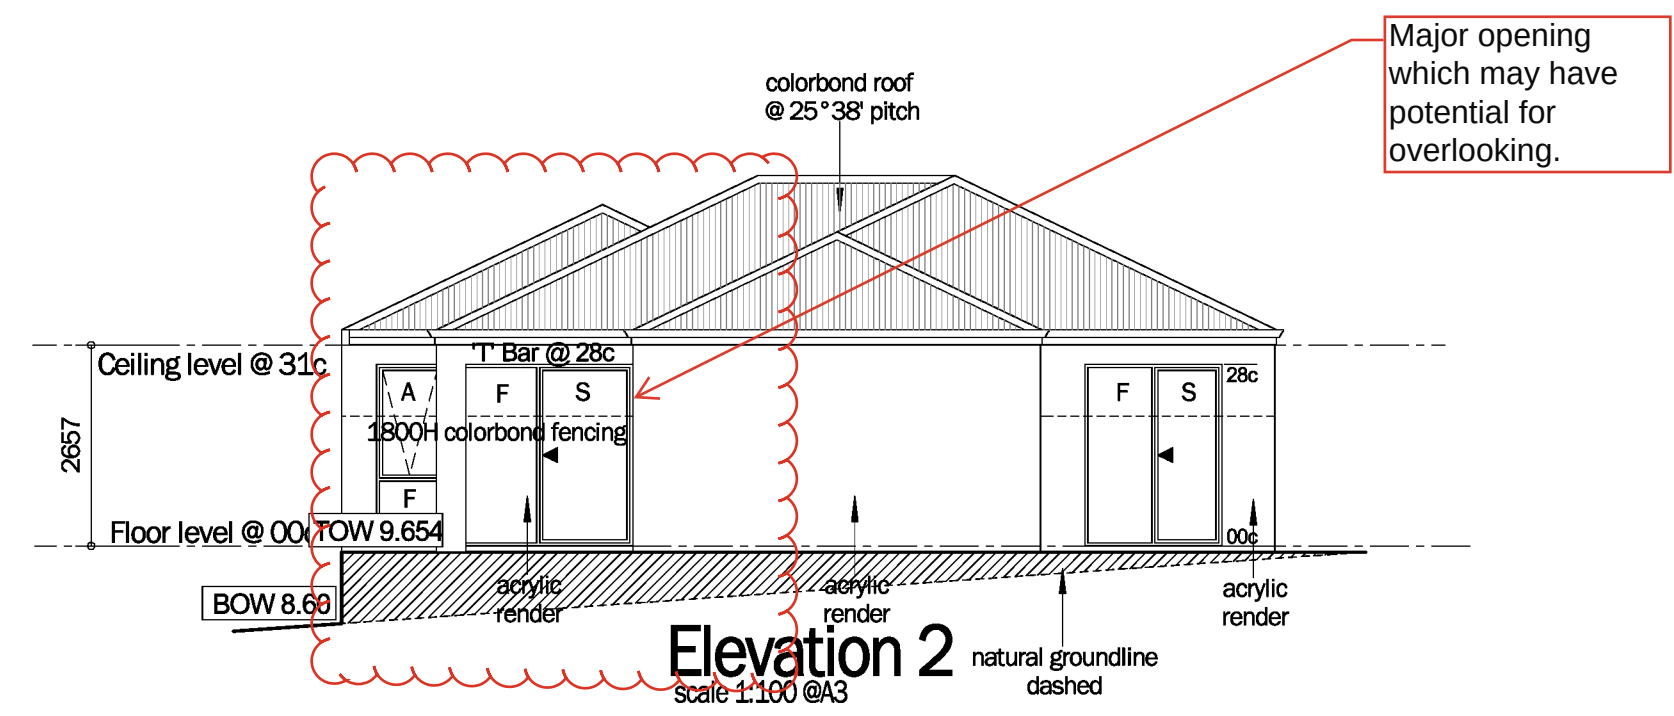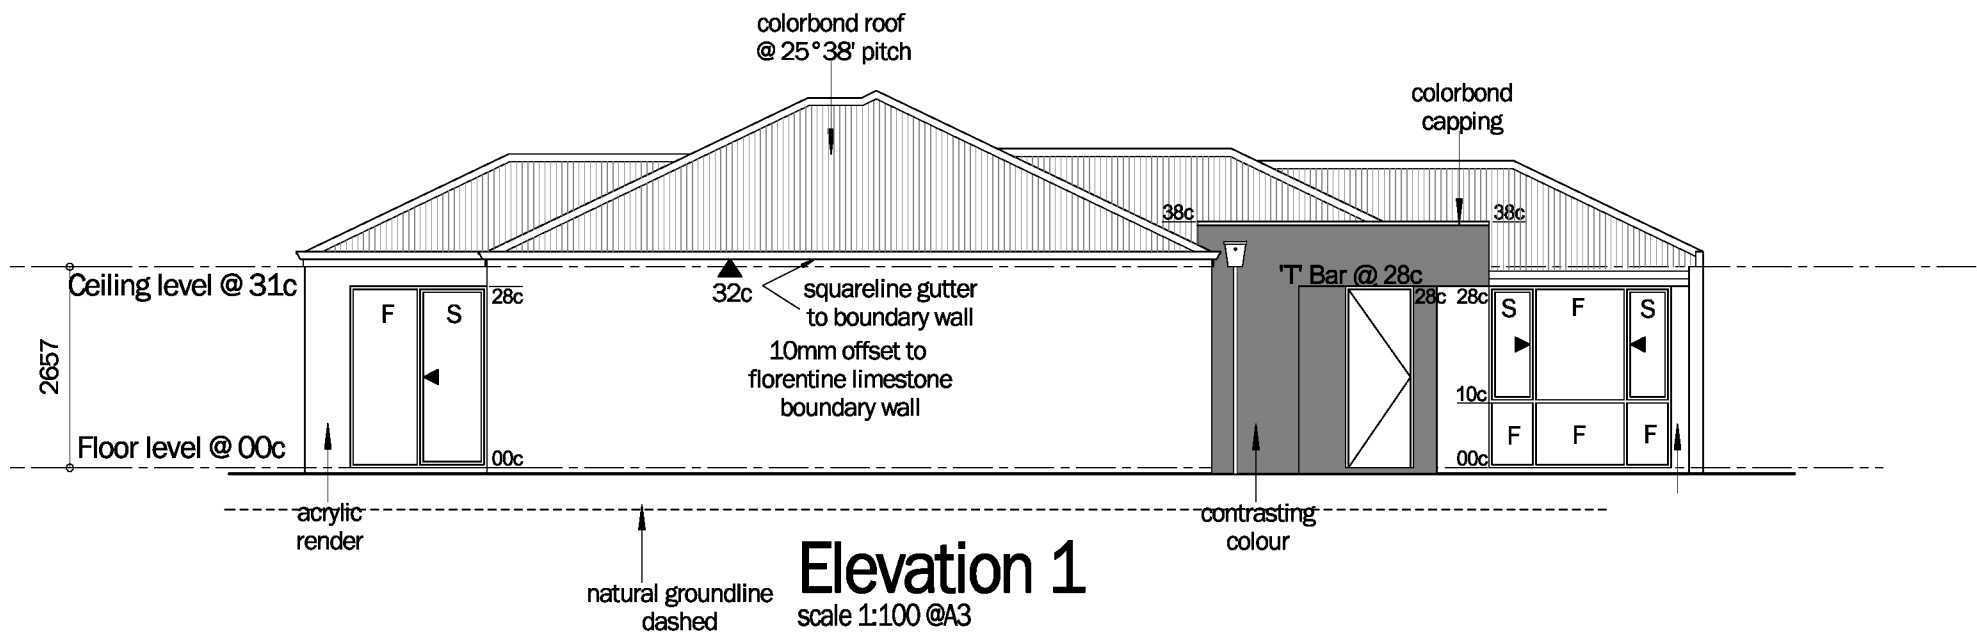

© COPYRIGHT

THESE PLANS ARE THE PROPERTY OF THE DESIGNER & MAY NOT BE REPRODUCED OR MODIFIED IN WHOLE OR IN PART WITHOUT PERMISSION COPYRIGHT ACT 1968-1973