


A line drawing of a tree trunk and its canopy. A horizontal line is drawn across the trunk, with a vertical line segment extending from the center of this horizontal line down to the ground line. To the right of this vertical segment, the text "TRUNK (DIA. 0.4-0.5m)" is written vertically. The canopy is represented by a dense collection of small circles and lines, suggesting leaves and branches. The ground is represented by a simple horizontal line at the bottom.

Diagram illustrating the geometry of a retaining wall and column. The retaining wall is shown with a height of 5.7m. The column is shown with a height of 3.09m. The retaining wall is labeled "RETAINING WALL" and the column is labeled "COLUMN". A hatched area indicates the soil behind the wall. A dimension of 3m is shown for the height of the soil above the column base.

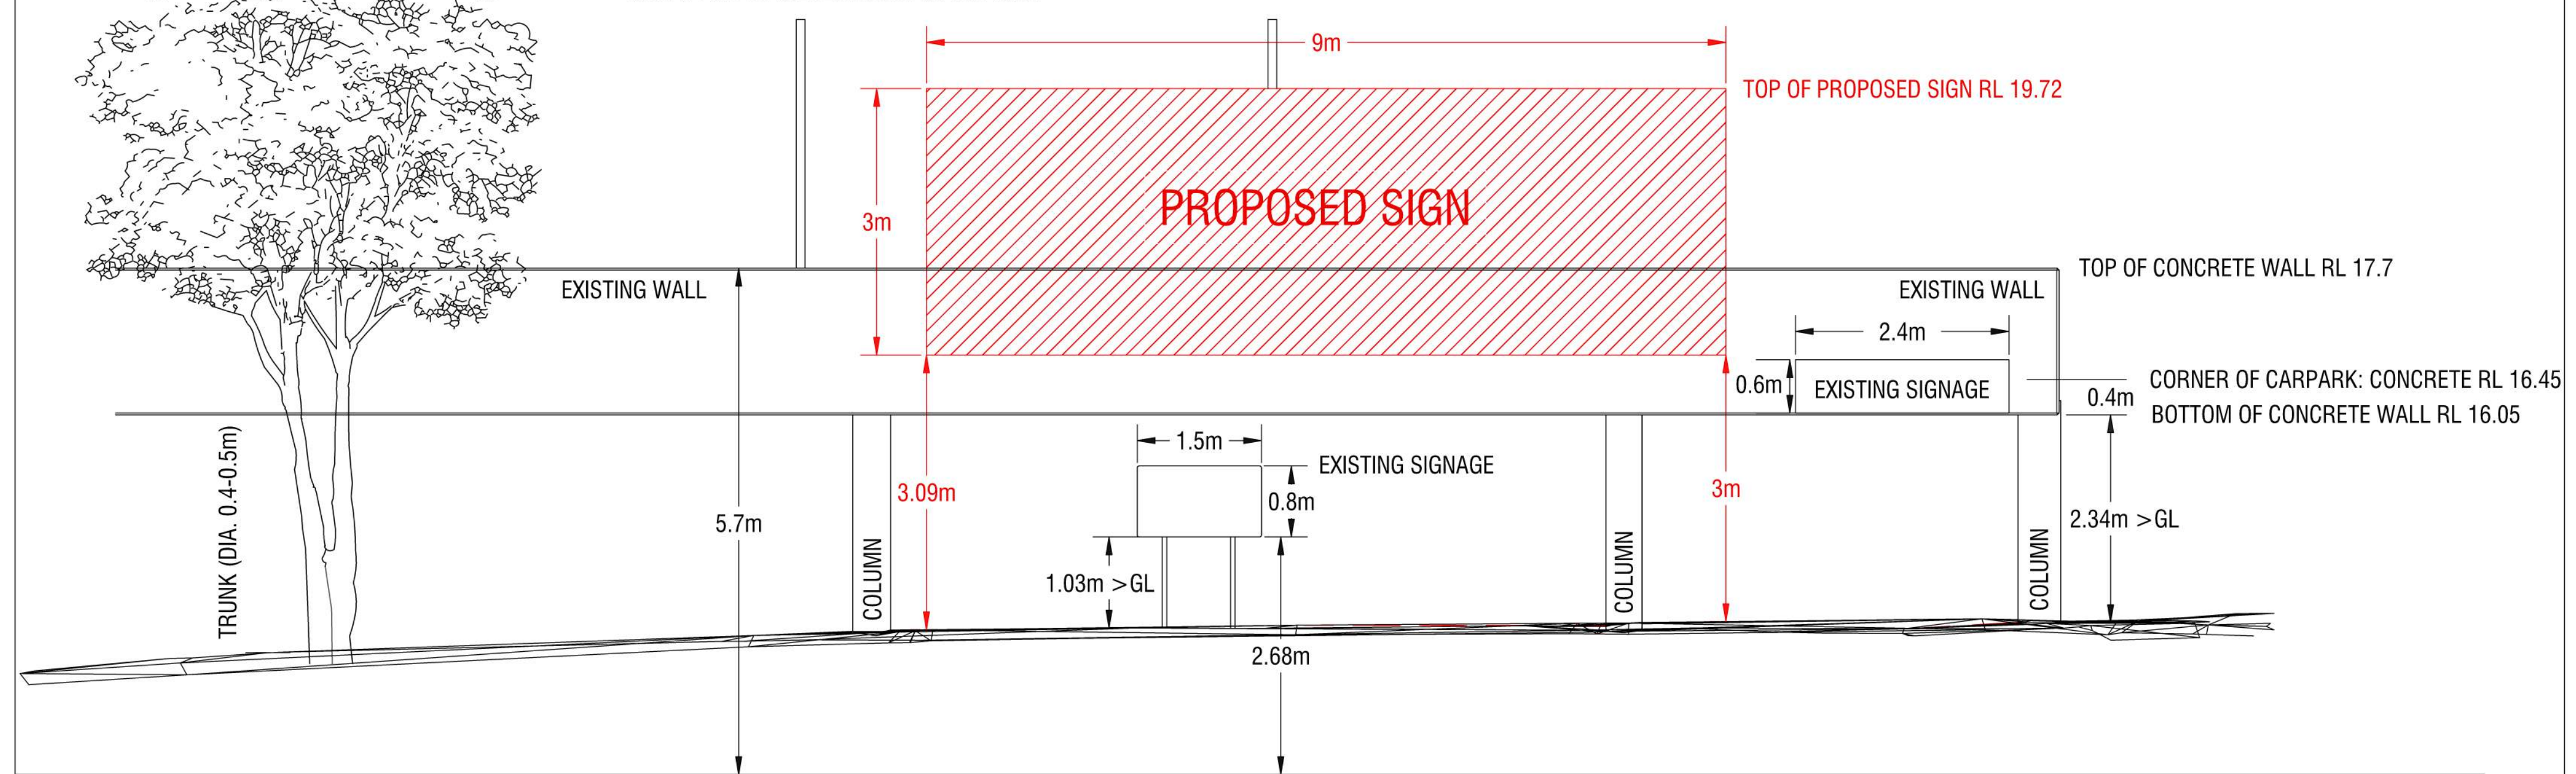

BOLLARD © U

- | | | | | | |
|---|-------------|---|-------------|---|-----------------|
|  | CAMERA |  | WATER PIT |  | PAVING EDGE |
|  | COMMS PIT |  | WATER RETIC |  | PAVING EDGE |
|  | DRAIN GRATE |  | CAD BDY |  | WATER RETIC |
|  | LIGHT POLE |  | CONT MAJOR |  | ELEC PERIMETER |
|  | ELEC PIT |  | CONT MINOR |  | WATER PERIMETER |
|  | SIGN |  | CENTERLINE |  | COMMS PERIMETER |
|  | SH NAIL |  | KERB IL |  | TREE RAD SCALE |
|  | TEXTA MARK |  | KERB BACK | | |

-

[illegible]

PROPOSED SIGN POSITION
EAST ELEVATION PLAN
Midland Gate Shopping Center Carpark,
274 Great Eastern Hwy, Midland WA 6056.



CROSSLAND & HARDY PTY LTD
CONSULTING LICENSED SURVEYORS
177 RAILWAY PARADE, MAYLANDS 6051
TEL 08 9272 2214 FAX 08 9370 3547
EMAIL info@chsurvey.com.au
A.B.N. 46 008 745 542

REF: 973001
SURVEYOR: RW
DWG SIZE: A2


Prepared for: DIGITAL PLACE SOLUTIONS

VERTICAL DATUM: AHD
ORIGIN: SSM BELLEVUE 46
CONTOUR INTERVAL: 0.1m

CO-ORD SYSTEM: PCG2020
ORIGIN: SSM BELLEVUE 46

CAD 973001 - MIDLAND GATE CARPARK - FEATURE SURVEY - COMBINED.dwg

DATE: 25/08/2025	PLAN: 9730-01
SCALE 1: 50	REVISION: A

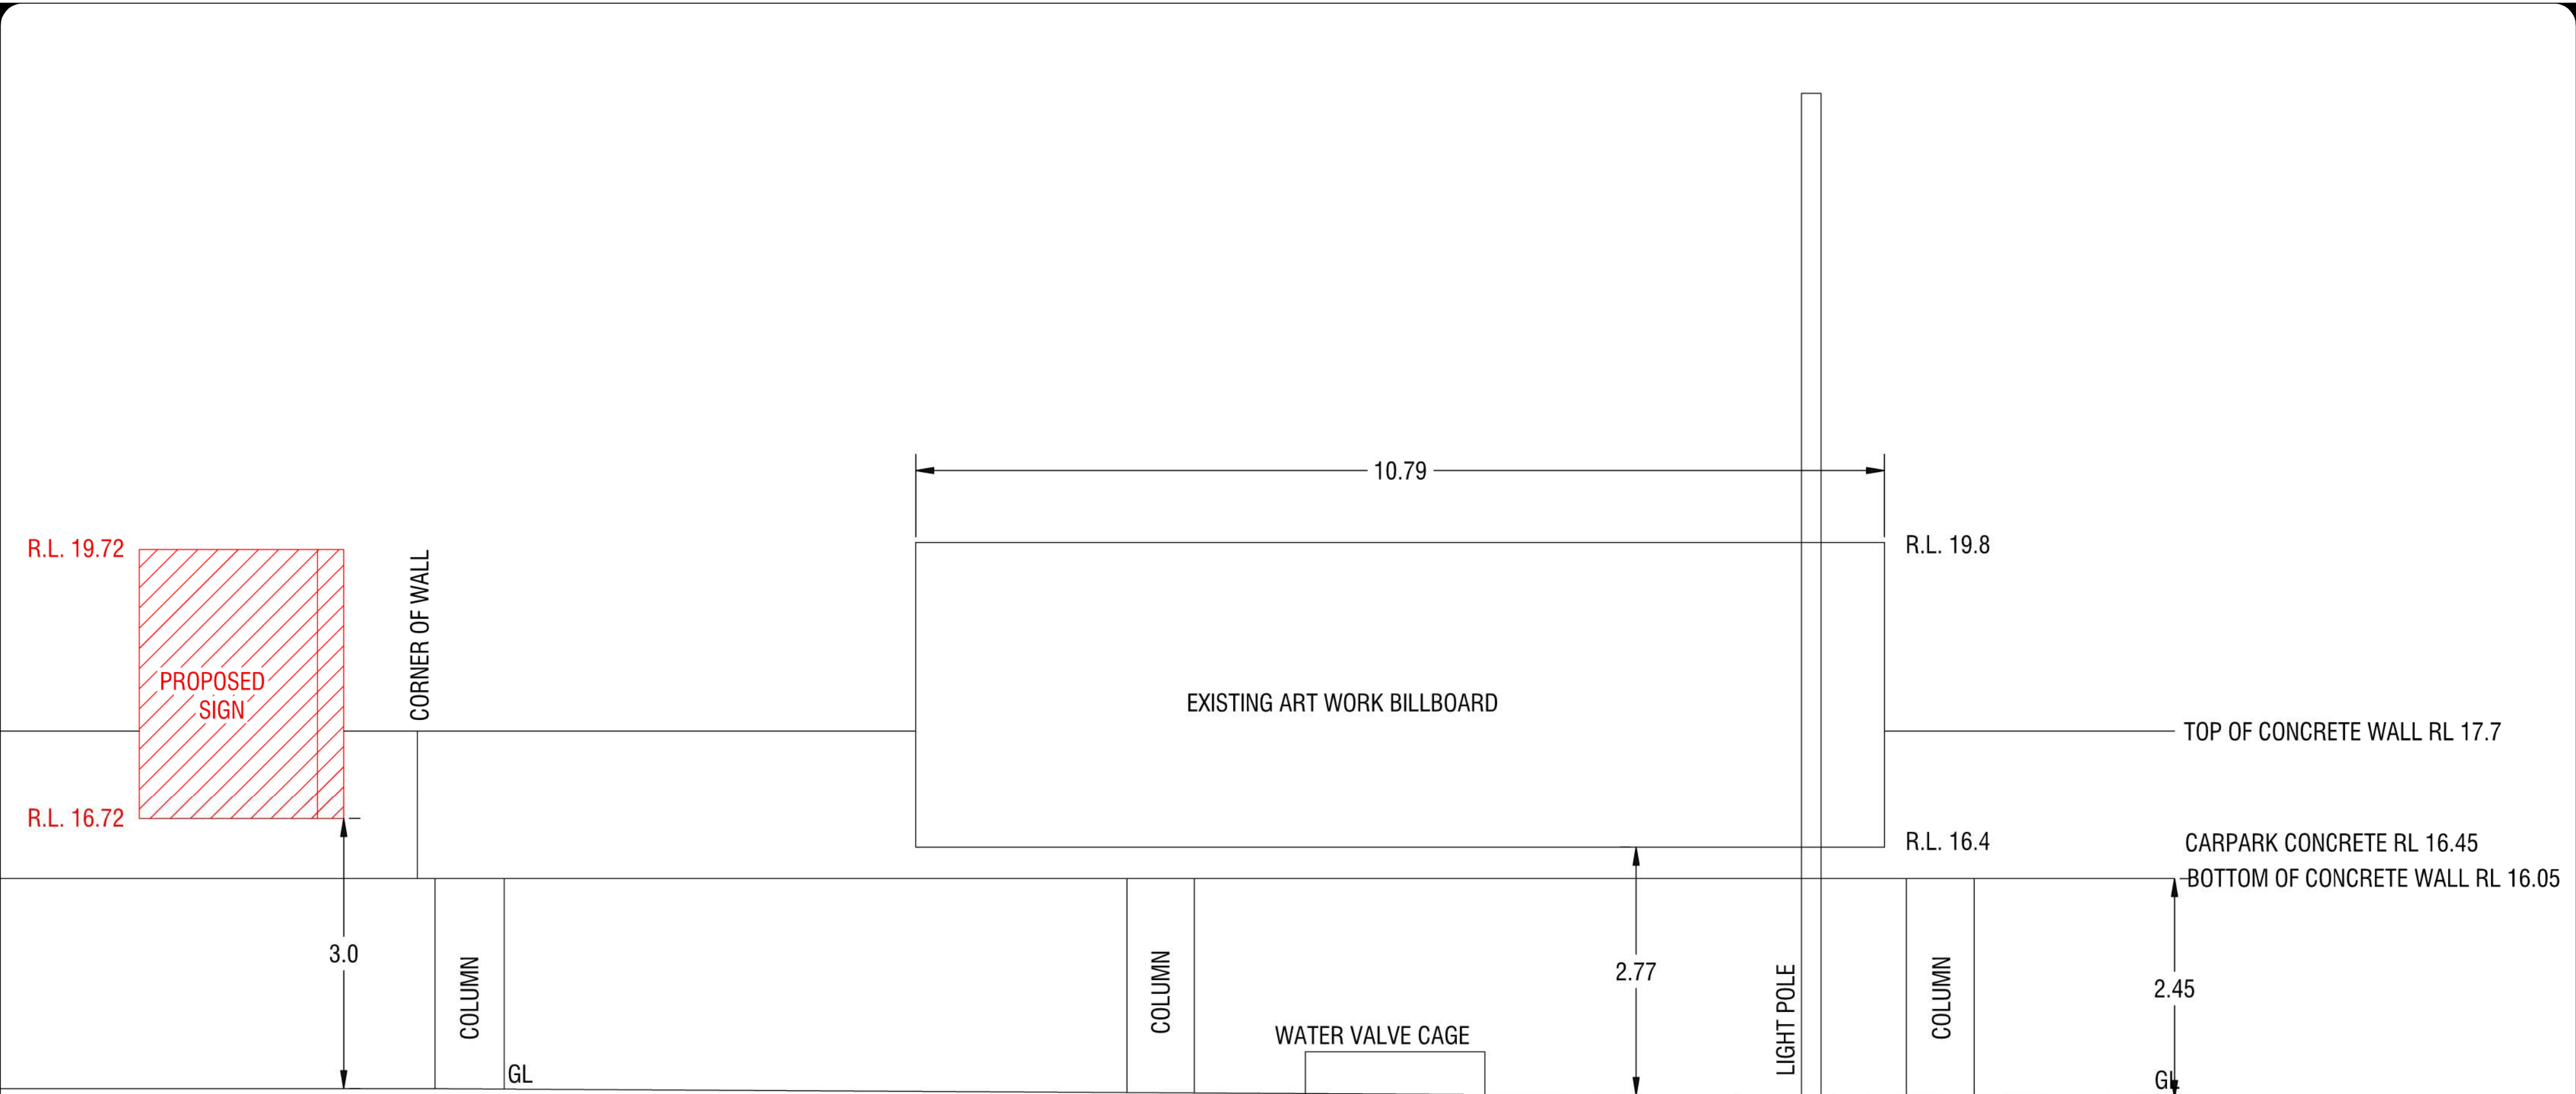

SOUTH ELEVATION

SYMBOLS AND LINETYPES:

BOLLARD

CAMERA

COMMS PIT

DRAIN GRATE

LIGHT POLE

ELEC PIT

SIGN

SH NAIL

TEXTA MARK

UNK POLE

WATER PIT

WATER RETIC

CAD BDY

CONT MAJOR

CONT MINOR

CENTERLINE

KERB IL

KERB BACK

LINEMARKING

PAVING EDGE

WALL EDGE

ELEC PERIMETER

WATER PERIMETER

COMMS PERIMETER

TREE RAD SCALE

BITUMEN

PAVING

CONCRETE

GARDEN

REV		INITIAL	DATE	C&H VERSION	REVISION DETAILS
0	RW	25-08-2025	VERS 01		INITIAL PLAN RELEASE
A	DM	18-09-2025	VERS 01		SECTION AND PLAN VIEWS SPLIT ONTO DIFFERENT SHEETS
B	DM	22-05-2026	VERS 01		SOUTH ELEVATION ADDED, OTHER MINOR ANNOTATION CHANGES

PROPOSED SIGN POSITION

SOUTH ELEVATION PLAN

Midland Gate Shopping Center Carpark,
274 Great Eastern Hwy, Midland WA 6056.

CROSSLAND & HARDY PTY LTD

CONSULTING LICENSED SURVEYORS

177 RAILWAY PARADE, MAYLANDS 6051

TEL 08 9272 2214 FAX 08 9370 3547

EMAIL info@chsveys.com.au

A.B.N. 46 008 745 542

REF: 973001

SURVEYOR: RW

DWG SIZE: A2

Prepared for: DIGITAL PLACE SOLUTIONS

VERTICAL DATUM: AHD

ORIGIN: SSM BELLEVUE 46

CONTOUR INTERVAL: 0.1m

CO-ORD SYSTEM: PCG2020

ORIGIN: SSM BELLEVUE 46


CAD 973001 - MIDLAND GATE CARPARK - FEATURE SURVEY - COMBINED.dwg

DATE: 25/08/2025

SCALE 1: 50

PLAN: 9730-01

REVISION: B

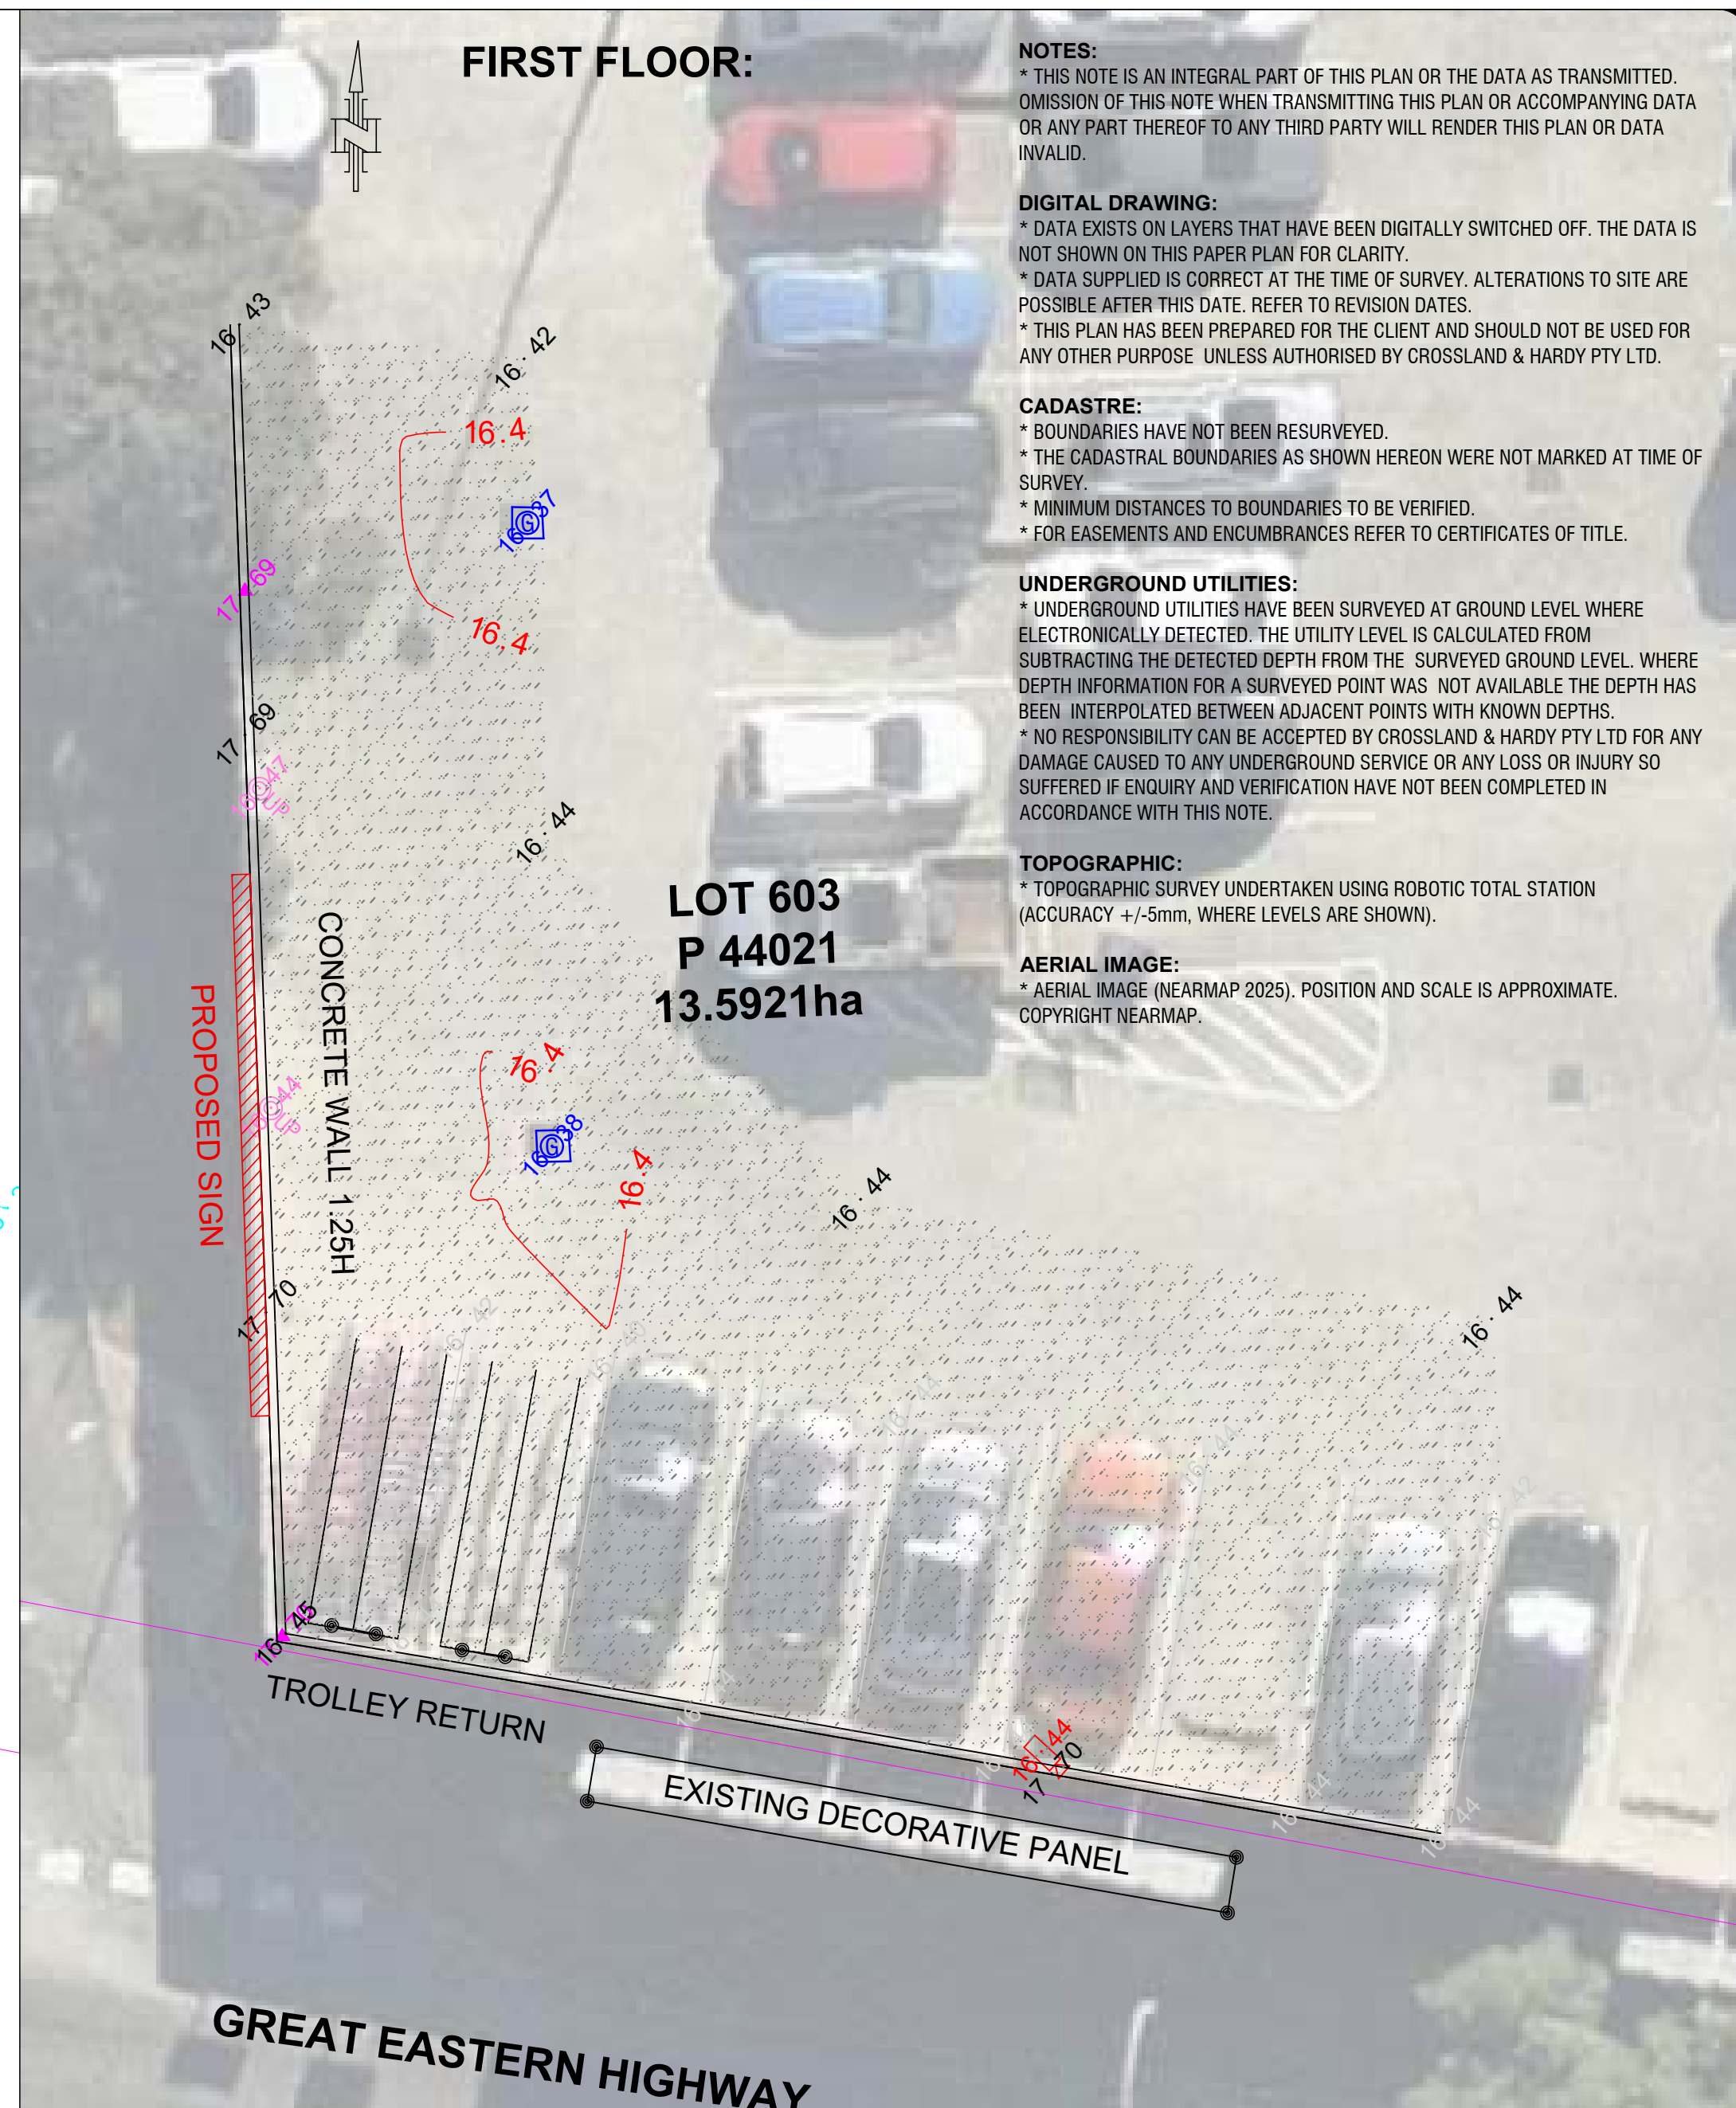

AERIAL IMAGE:
* AERIAL IMAGE (NEARMAP 2025). POSITION AND SCALE IS APPROXIMATE.
COPYRIGHT NEARMAP.

	BOLLARD		UNK POLE		LINEMARKING		BITUMEN
	CAMERA		WATER PIT		PAVING EDGE		PAVING
	COMMS PIT		WATER RETIC		WALL EDGE		
	DRAIN GRATE		CAD BDY		ELEC PERIMETER		
	LIGHT POLE		CONT MAJOR		WATER PERIMETER		CONCRETE
	ELEC PIT		CONT MINOR		COMMS PERIMETER		
	SIGN		CENTERLINE		TREE RAD SCALE		GARDEN
	SH NAIL		KERB IL				
	TEXTA MARK		KERB BACK				

[illegible]

REF: 973001
SURVEYOR: RW
DWG SIZE: A2

DATE: 25/08/2025	PLAN: 9730-01 REVISION: B
SCALE 1:100	