


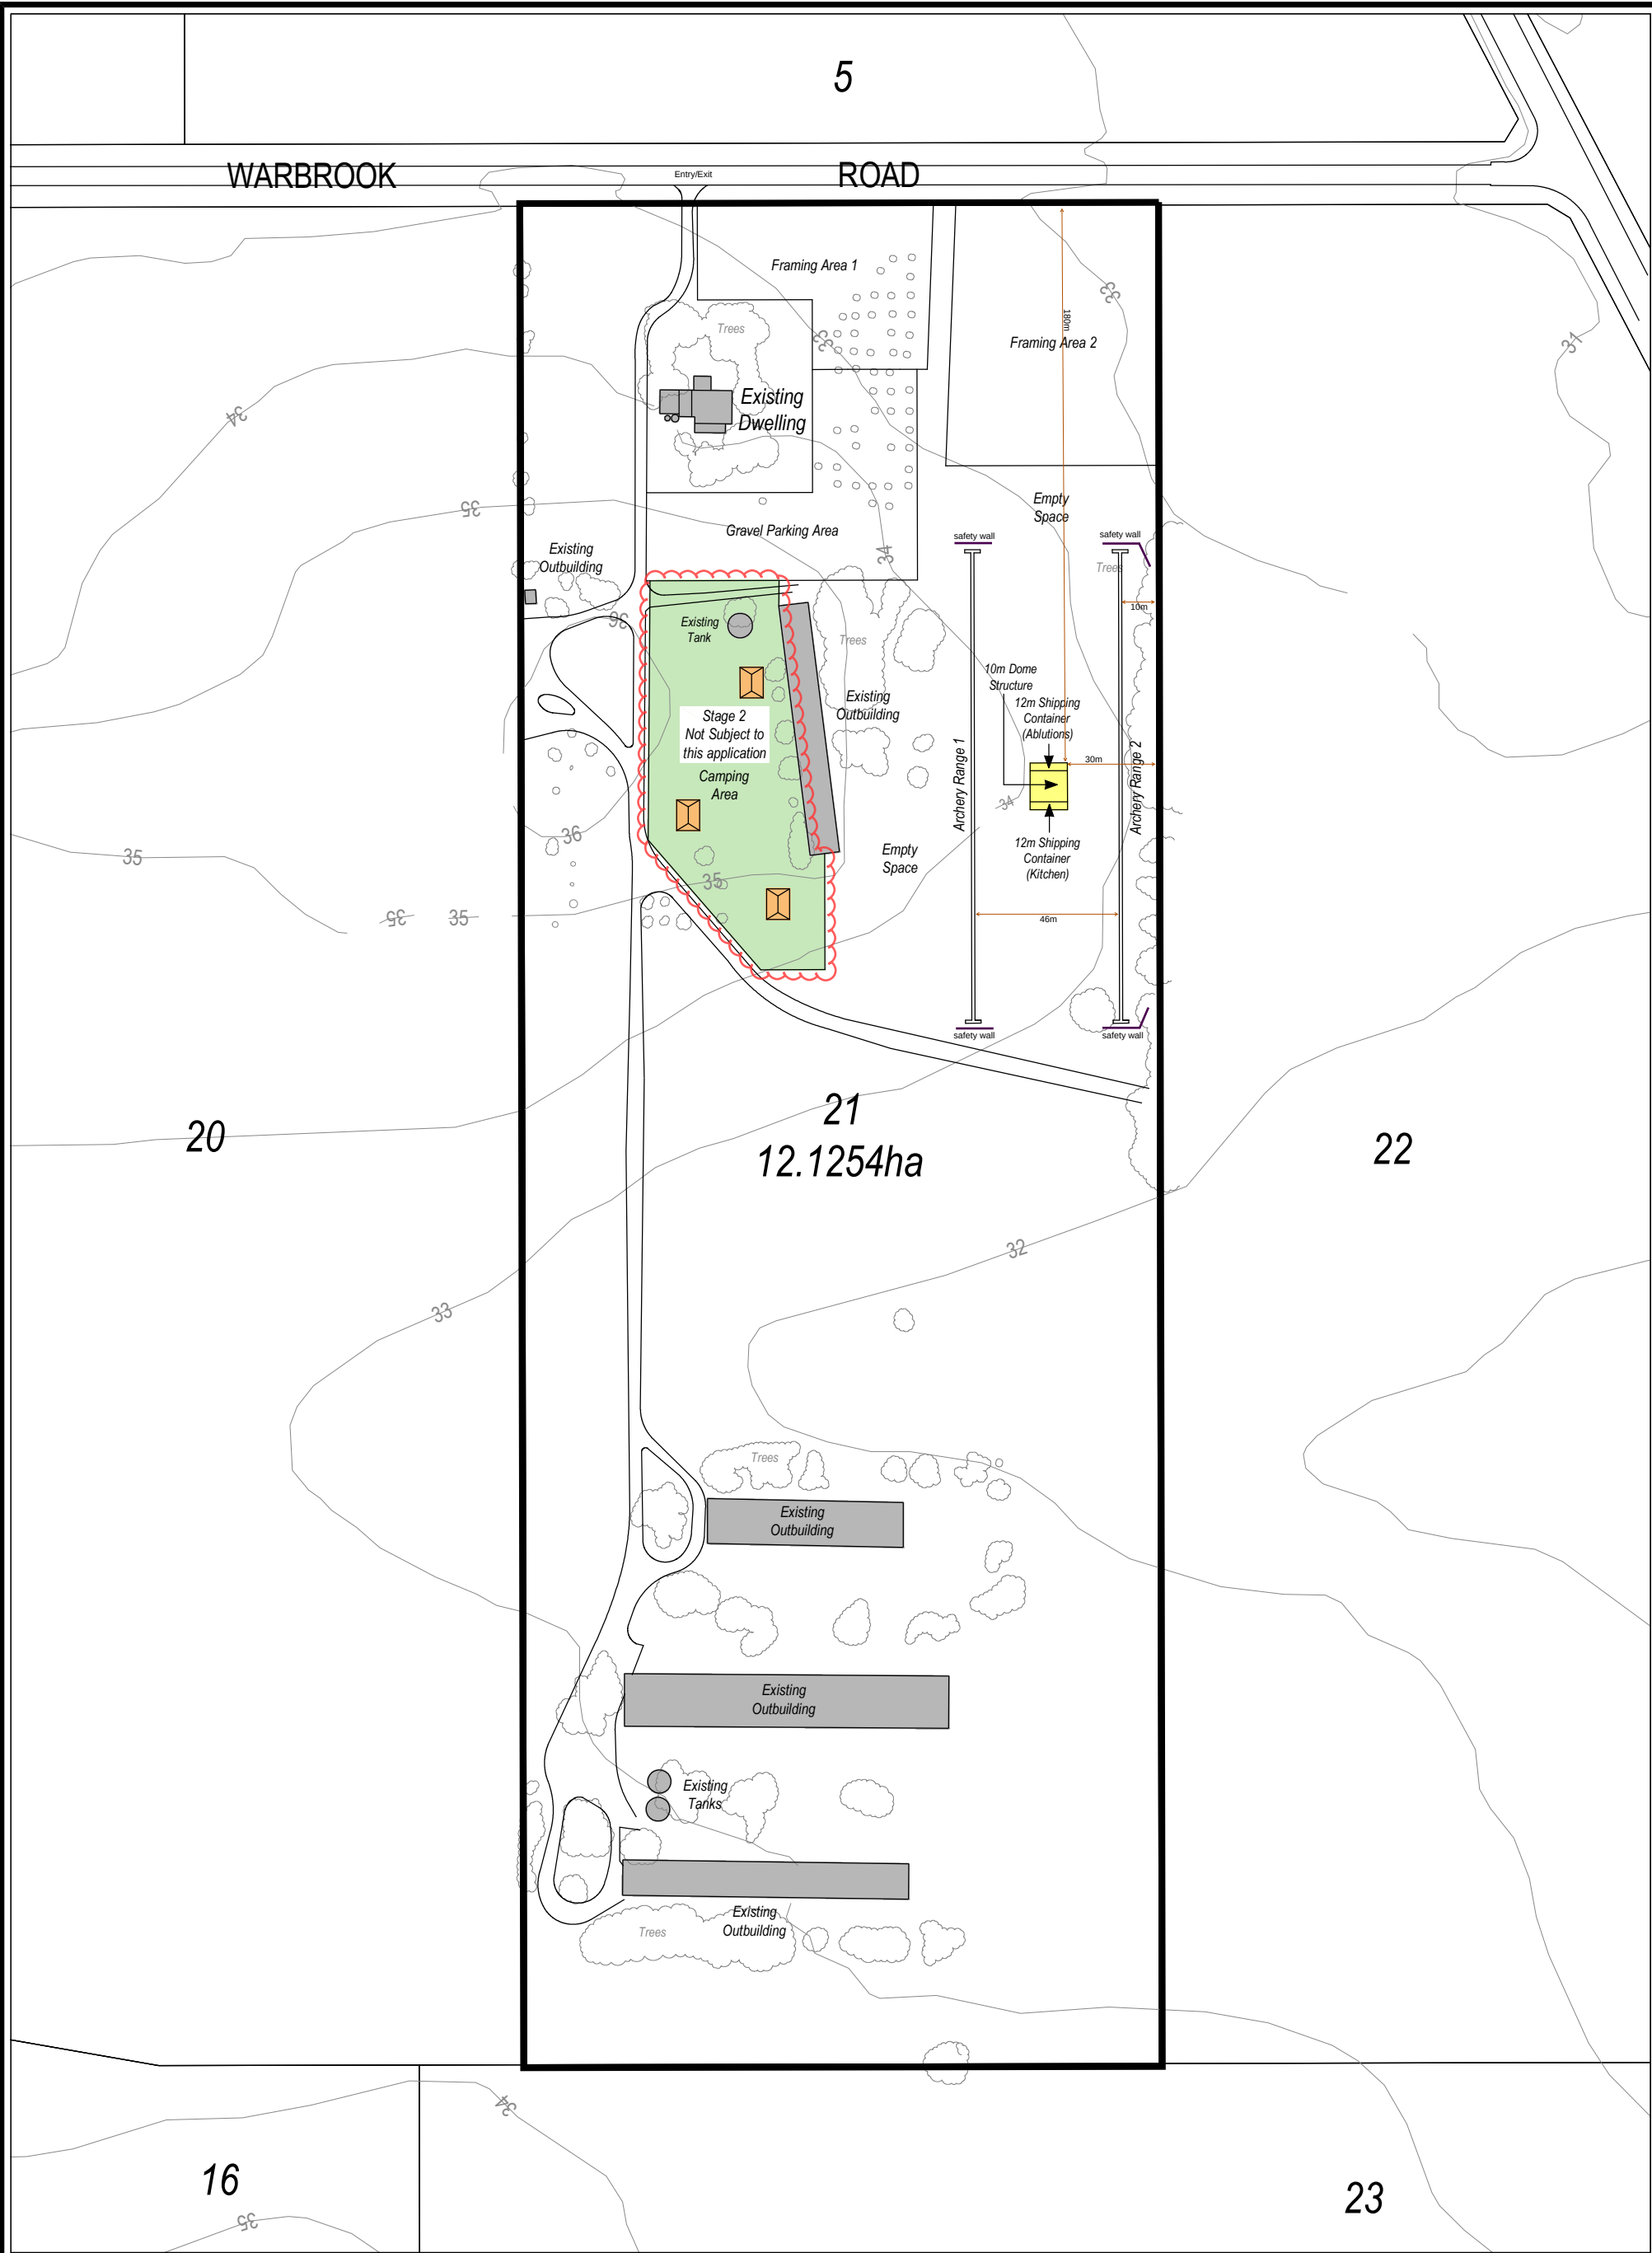

0 20 40 60 80m
SCALE 1:2000
ORIGINAL PLAN SIZE: A3

STATEWEST
PLANNING

NORTH


Statewest Planning
Suite 6, 52 Helena Street, Midland
PO Box 5081, Midland WA 6056
t. 9274 1363 m. 0418 932 792
e. simon.ohara@statewestplanning.com.au

LEGEND:
Subject Land.....


DATE: 07.07.2026

SITE PLAN


LOT 21 (No. 355) Warbrook Road
BULLSBROOK
City of Swan

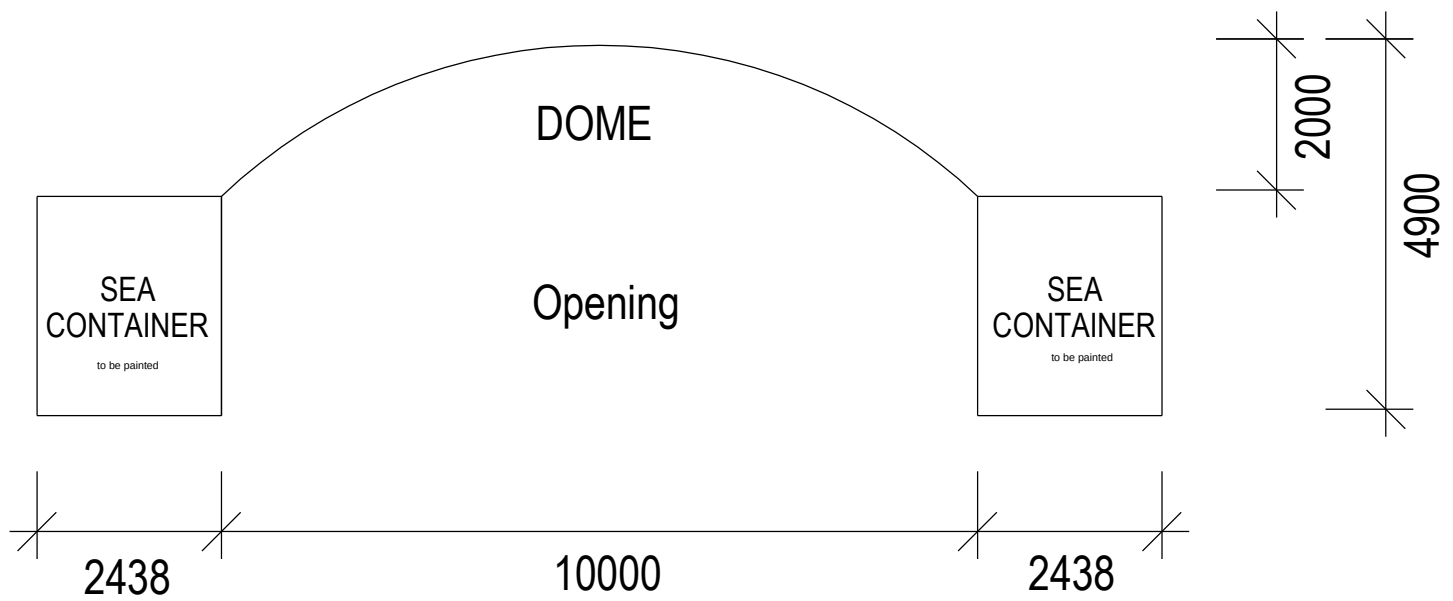

FRONT & REAR ELEVATION

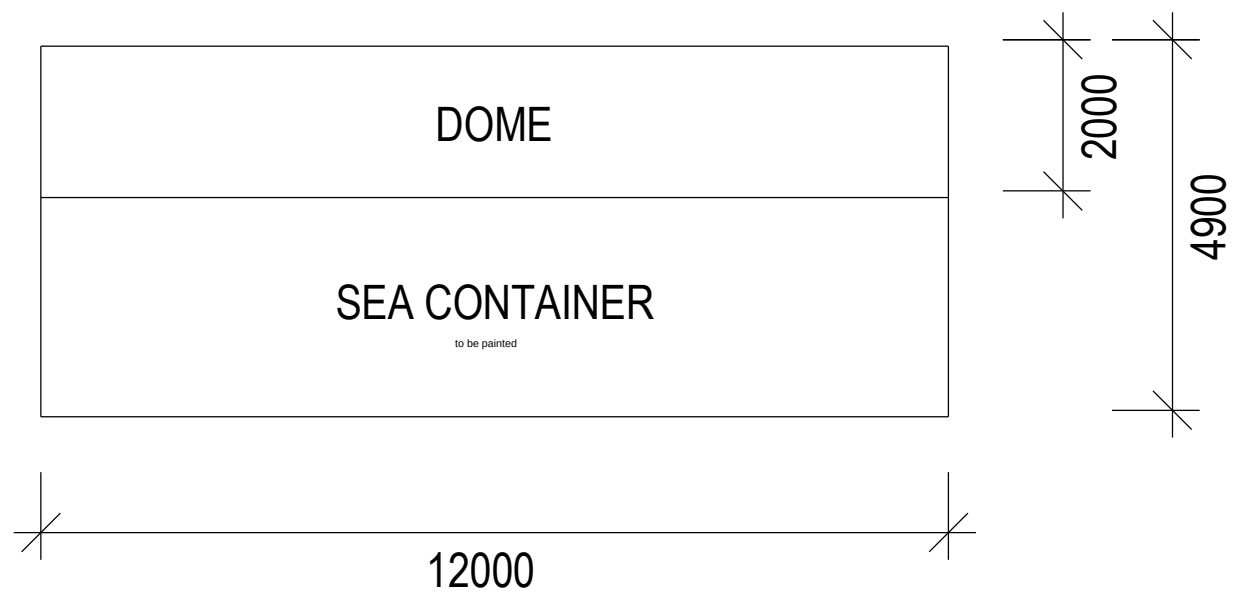

SIDE ELEVATION

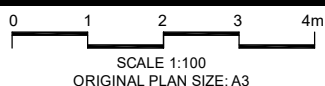

Statewest Planning
Suite 6, 52 Helena Street, Midland
PO Box 5081, Midland WA 6056
t. 9274 1363 m. 0418 932 792
e. simon.ohara@statewestplanning.com.au

DATE: 07.07.2026

ELEVATIONS

LOT 21 (No. 355) Warbrook Road
BULLSBROOK
City of Swan