


N
W E
S

Outdoor World
patios | sheds


Unit 2/22 Supreme Loop, Gnangara WA 6077
1800 651 442

Job No. PD596P	Client Ghirardi & Pollock		Date 10/23/2026 09:05	Consultant Roger Hurkens roger.hurkens@outdoorworld.com.au	Scale 1:200
					Sheet No. 1 of 1
	Site 23 PINTAIL PARADE BALLAJURA WA 6066 (D068246 481)		Document Site Plan		Sheet Size A3


Document Set ID: 9542945
Version: 2, Version Date: 29/10/2026
Powered by uDrew. Ref 1fe333b7
Generated by roger.hurkens@outdoorworld.com.au at 10/23/2026 09:05

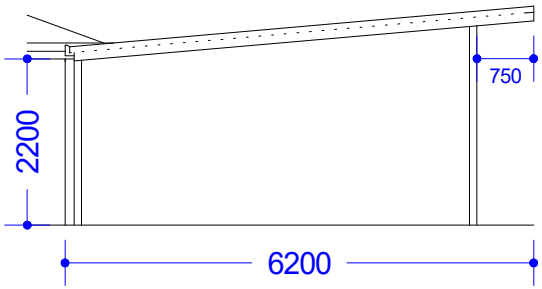


South West elevation

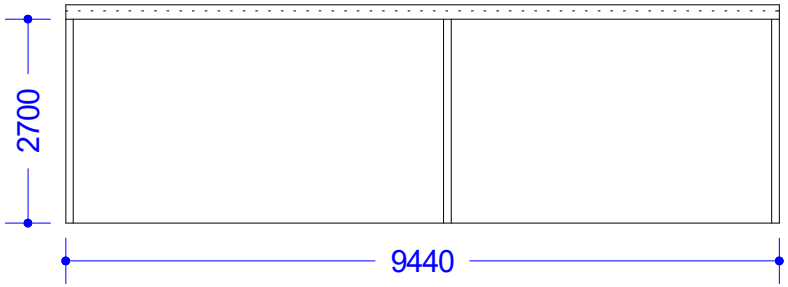


South East elevation

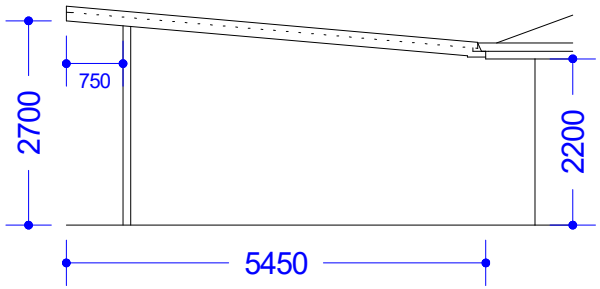


North East elevation

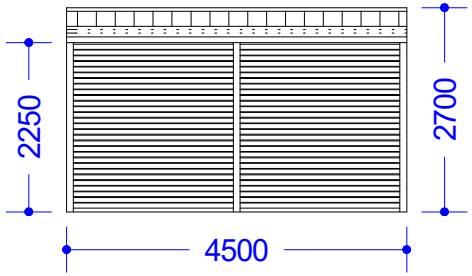


South West elevation

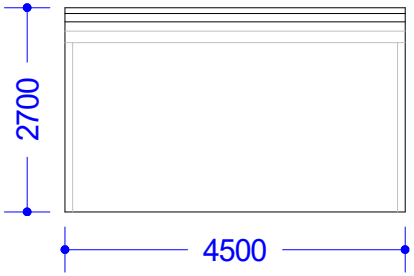

North East elevation

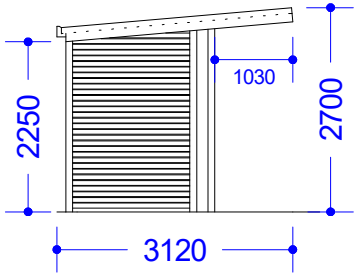

South East elevation

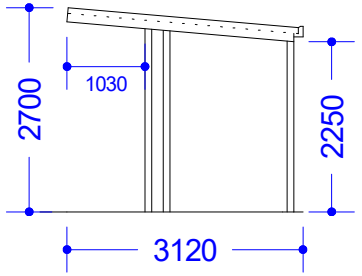

North West elevation

OutdoorWorld patios | sheds	Job name	GHIRARDI	SCALE 1:100 @ A4
	Job number	PD596P	Roof colour - Classic Cream
	Job address	23 Pintail Parade	Frame colour - Classic Cream
2/22 Supreme Loop, Gnangara WA 6077	Job suburb	Ballajura WA 6066	Gutter colour - Classic Cream

Document Set ID: 9542945
Version: 2, Version Date: 29/10/2026