CLIENT(S)
ALDI

LOCATION
LOT 2 & LOT 3 (317) EWART STREET, MIDVALE

JOB No. :
DATE: 14/05/2026
MODEL: MBA
SCALE: 1:100
SIZE: A1
SHEET: 5 OF 6

Extra Home Design Jobs Designed to the Footprint Made 3.5 Form Amendment (Style)

REVISION	DATE	DRWN
PLANNING SET	04.02.26	MBA

ALL PLANS TO BE READ IN CONJUNCTION WITH ENGINEERING, BASIX AND MECHANICAL DRAWINGS. ALL CONTRACTORS TO CHECK DIMENSIONS & NOTES PRIOR TO WITNESSING ANY WORKS. ALL DIMENSIONS ARE TO BE CONFIRMED ON SITE PRIOR TO ANY CONSTRUCTION. ALL PLASTER OR OTHER WALL FINISHES TO HAVE A SMOOTH FINISH. DO NOT SCALE FROM DRAWINGS.

THESE PLANS ARE SUBJECT TO COPYRIGHT AND OTHER INTELLECTUAL PROPERTY LAWS PROTECT THESE MATERIALS. EXCEPT FOR PURPOSES PERMITTED BY AUSTRALIAN COPYRIGHT LAW, NO PART OF THESE MATERIALS MAY BE REPRODUCED, MODIFIED OR COMMUNICATED IN ANY FORM OR BY ANY MEANS WITHOUT THE PRIOR WRITTEN PERMISSION OF ARIA HOME DESIGNS. YOU MAY ONLY USE THESE MATERIALS FOR THE PURPOSE OF CONSTRUCTING THE PROJECT ON THIS SITE. OTHER THAN FOR THE PURPOSE OF CONSTRUCTING THE PROJECT ON THIS SITE, YOU MAY NOT MODIFY THESE MATERIALS OR USE THEM FOR ANY COMMERCIAL PURPOSE, OR MAKE ANY PART OF THEM AVAILABLE TO ANY THIRD PARTY WITHOUT OUR PRIOR WRITTEN CONSENT. IF YOU USE THESE MATERIALS IN BREACH OF COPYRIGHT LAW, YOUR RIGHT TO USE THEM MAY BE TERMINATED.

Aria home designs
info@ariahomedesigns.com.au
www.ariahomedesigns.com.au
M 0412 345 678
NICHOLAS BARBARO
NSW DESIGNER
DESIGNER NO. 10123

© COPYRIGHT 2026

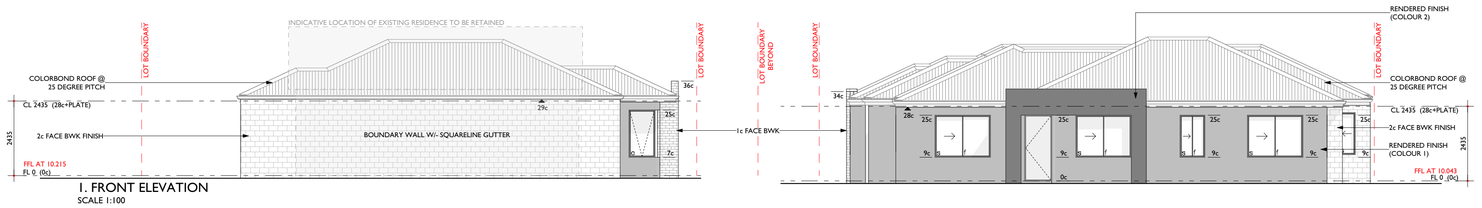

1. FRONT ELEVATION
SCALE 1:100

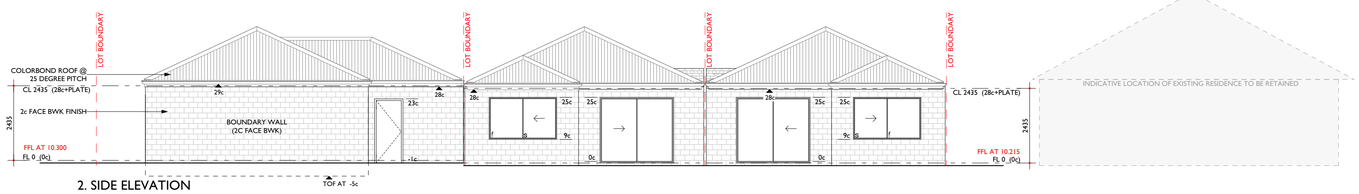

2. SIDE ELEVATION
SCALE 1:100

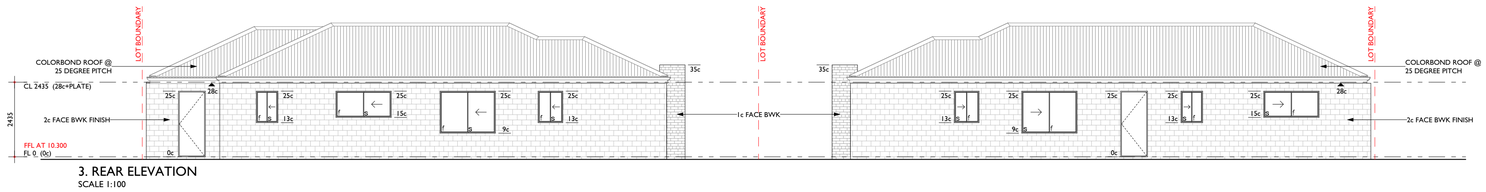

3. REAR ELEVATION
SCALE 1:100

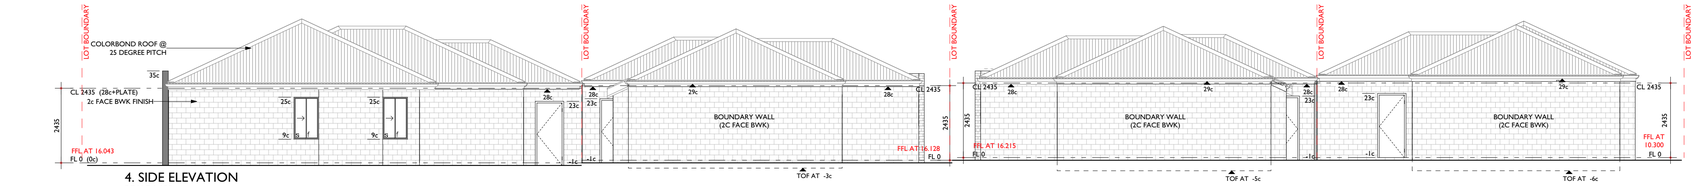

4. SIDE ELEVATION
SCALE 1:100

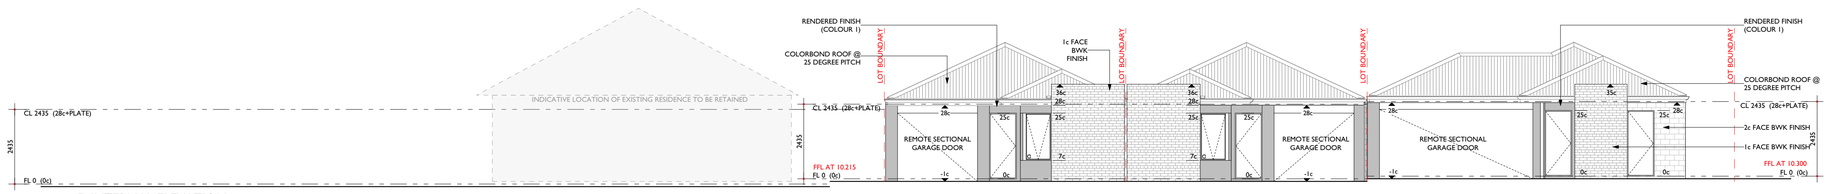

5. INTERNAL ELEVATION
SCALE 1:100

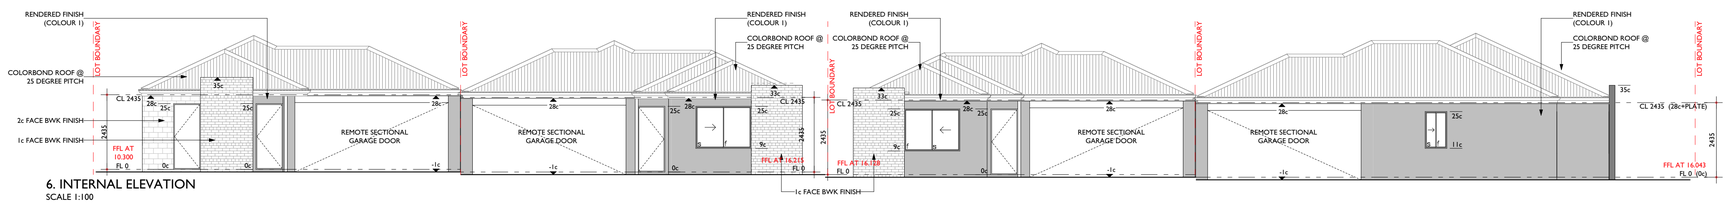

6. INTERNAL ELEVATION
SCALE 1:100