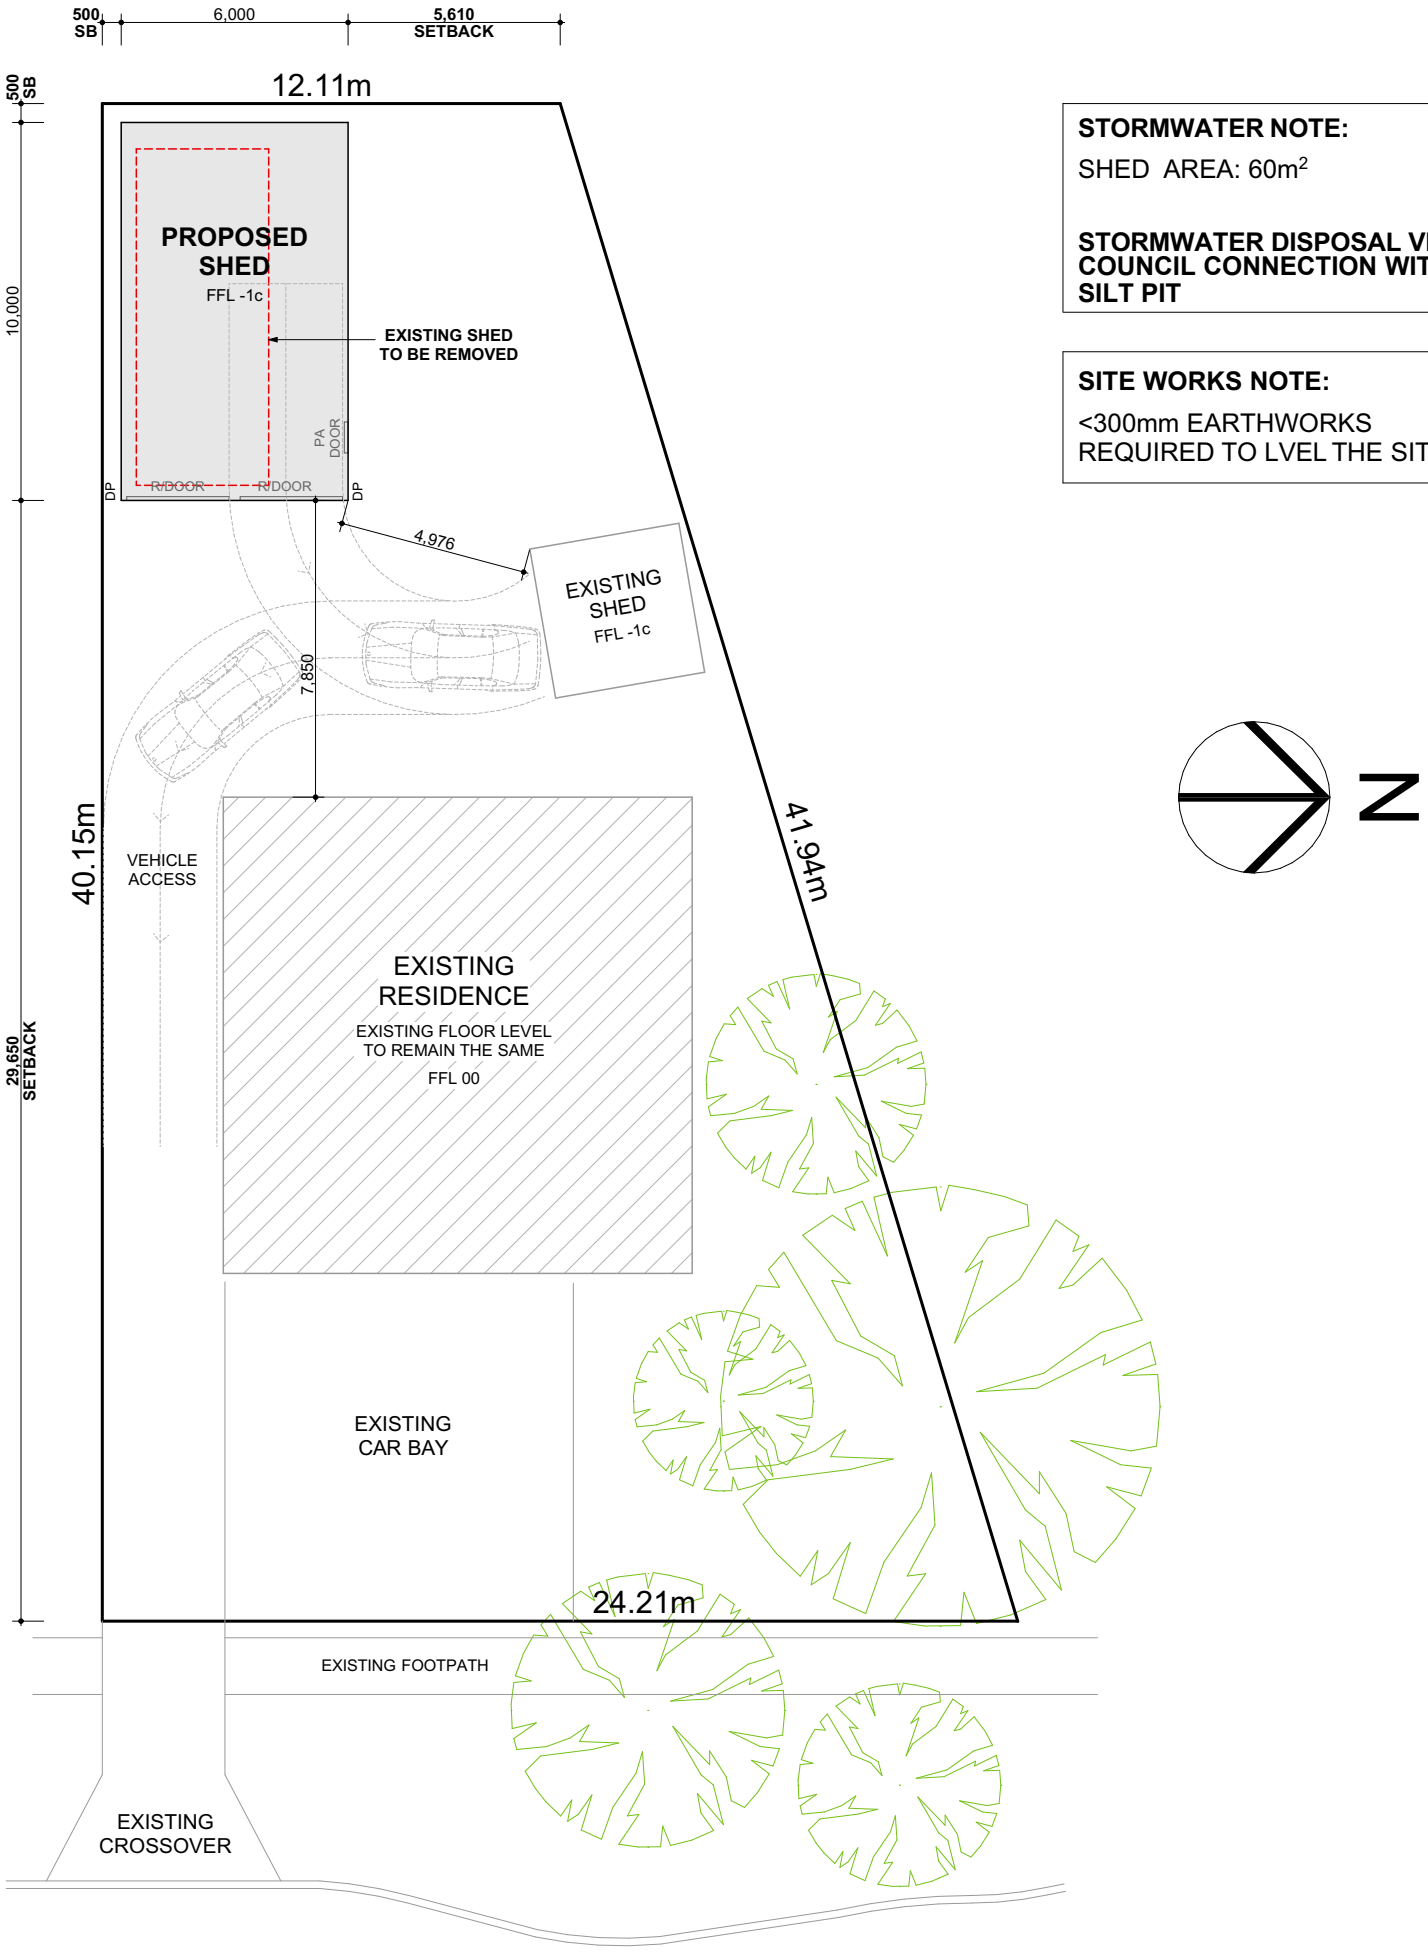


STORMWATER NOTE:

SHED AREA: 60m^2

STORMWATER DISPOSAL VIA COUNCIL CONNECTION WITH SILT PIT

SITE WORKS NOTE:

<300mm EARTHWORKS REQUIRED TO LVEL THE SITE

J I N D A R O A D

SITE PLAN

1:200

ⓒCOPYRIGHT

Complete approvals®

CLIENT: DARRELL LOWE	PROJECT NAME: SHED ADDITION	JOB REF: 10423	REV	DESCRIPTION	DWN	DATE
			-	READY FOR CLIENT'S REVIEW	-	-
ADDRESS: 17 JINDA ROAD KOONGAMIA 6056	PAGE: SITE PLAN	DRAWN: CC				
		DATE DRAWN: 25.09.26				
		CHECKED: JC				

DWG REF: A01

REV:

SCALE: AS NOTED AT A3


NOTE! DO NOT SCALE THIS DRAWING. IT IS THE BUILDER'S EXPRESS RESPONSIBILITY TO CHECK ALL SITE DIMENSIONS PRIOR TO FABRICATION OR COMMENCEMENT OF ANY WORK. ANY FORM OF REPRODUCTION OF THIS DRAWING IN FULL OR IN PART WITHOUT WRITTEN PERMISSION OF THE DESIGNER CONSTITUTES AN INFRINGEMENT OF COPYRIGHT.

NOTE! THE BUILDER/ CONTRACTOR IS TO ENSURE THAT THE SUPPORTING ELEMENTS TO WHICH THE PROPOSED STRUCTURE IS ATTACHING ARE STRUCTURALLY ADEQUATE, OR ADEQUATELY REINFORCED, TO WITHSTAND THE ADDITIONAL LOADS IMPOSED.


NOTE! ALL CONSTRUCTION TO BE IN ACCORDANCE WITH ALL ENGINEERS DETAILS, ALL RELEVANT AUSTRALIAN STANDARDS & THE BUILDING CODE OF AUSTRALIA

NOTE! ALL CONSTRUCTION TO BE IN ACCORDANCE WITH THE NATIONAL CONSTRUCTION CODE (NCC) 2022 (VOL 2) AMENDMENT 2 & HOUSING PROVISIONS

Document Set ID: 9490697
Version: 2, Version Date: 03/10/2026

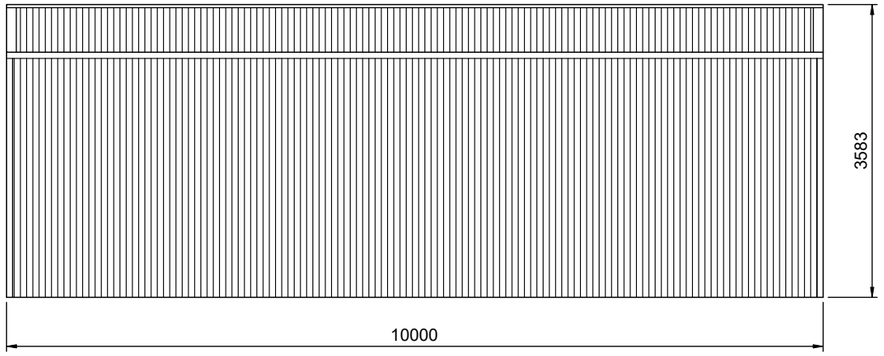

FFL -1c
No change to NGL

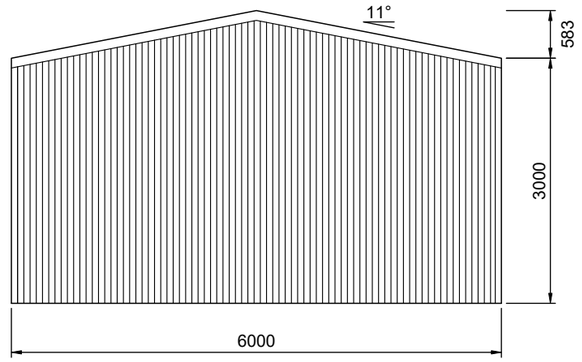


2/2 LEFT ELEVATION


SCALE: 1:75

3/2 REAR ELEVATION

SCALE: 1:75

roof sheets & wall sheets all SLATE GREY

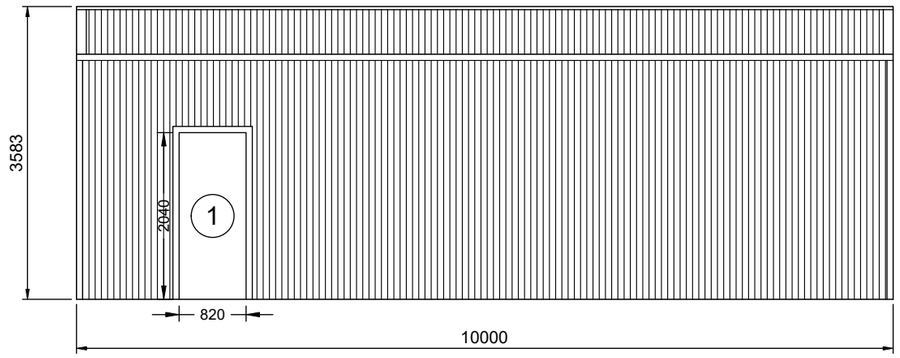

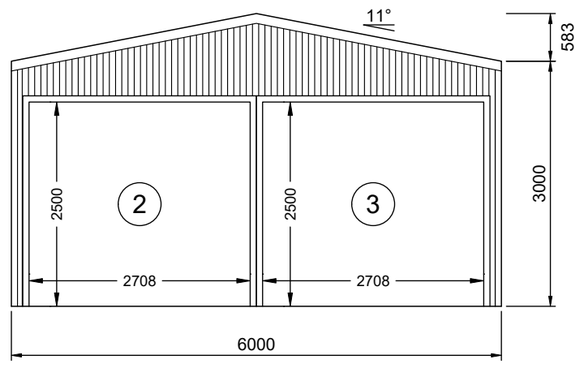

1/2 RIGHT ELEVATION

SCALE: 1:75

4/2 FRONT ELEVATION

SCALE: 1:75

best sheds
Value & Quality Direct to You
151 Smeaton Grange Road,
Smeaton Grange, NSW, 2567
Phone: 02 4648 7777
Fax: 02 4648 7700
Email: sales@bestsheds.com.au

EMERALD DESIGN & CONSTRUCTION
CIVIL & STRUCTURAL ENGINEERS
COMMERCIAL - INDUSTRIAL - RESIDENTIAL - FORENSIC - STEEL DETAILING
CAMILO PINEDA MORENO
Bend MIEAust RPEng
RPEQ 15562 TBP PE003976 (VIC)
Signature:
Date: 10.09.2026

Customer Name: Jinda Home Maintenance
Site Address: 17 Jinda Road
Koongamia,
WA, 6056

DATE 10-09-2026
JOB NO. 6129463550
SHEET 2 of 7

Document Set ID: 9490697
Version: 2, Version Date: 03/10/2026