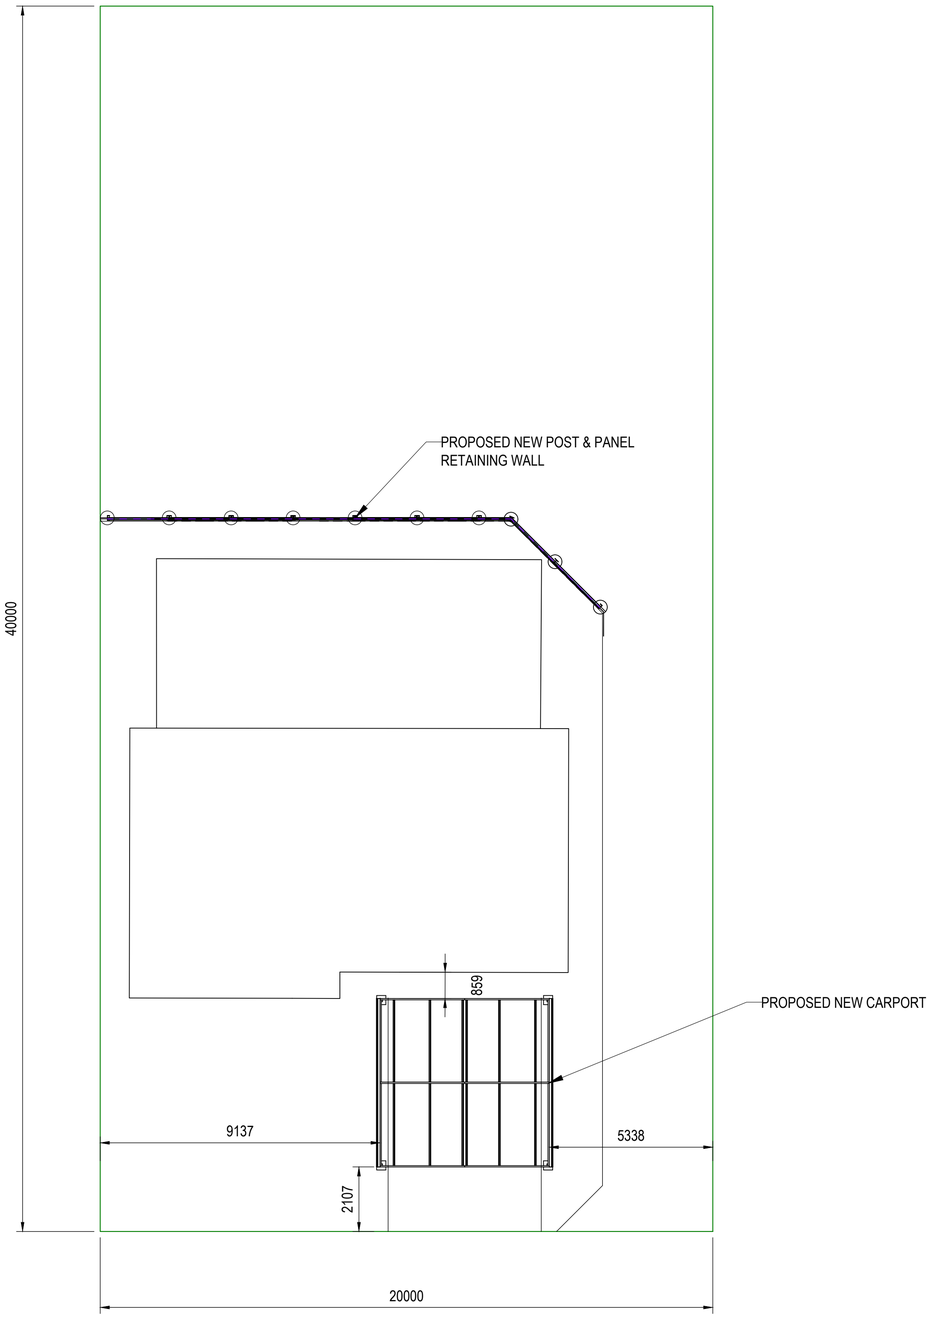


SITE PLAN

Notes:

1. ALL DIMENSIONS IN MM UNLESS OTHWEWISE NOTED.
2. NO CHANGES TO NATURAL GROUND LEVEL FOR CARPORT.
3. PROPOSED CARPORT OPEN SIDED AND NON-HABITABLE.
4. STORMWATER TO BE CONTAINED ONSITE AND IN ACCORDANCE TO LOCAL GOVERNMENT RULES.

REV	DESCRIPTION	BY	DATE
A	ISSUED FOR DA	JR	12/07/26

DESIGNED:

RODNAZ DESIGN & PERMITS
MORLEY WA 6062
+61 405 366 958
admin@rodnaz.com.au

CLIENT: SUNILPOOJARY
48 BYERS RD
WOODBRIDGE WA 6056

SITE: 23 CUTTLER AVE
BEECHBORO WA 6063

DRAWING: SITE PLAN

SCALE 1:100	DATE: 12/07/26	DRAWN: JR	CHECKED: PW
JOB NO: 2026-12	DRAWING NO: D01		REVISION: A

Copyright © 2026 Wedgetail Patios & Outdoors, RODNAZ Design & Permits


Document Set ID: 9360053
Version: 2, Version Date: 19/07/2026

DETAILS

C1 - 90 X 90 X 2 SHS

TR1 - 76 X 38 X 1.6 RHS

PR1 - 76 X 38 X 1.6 RHS

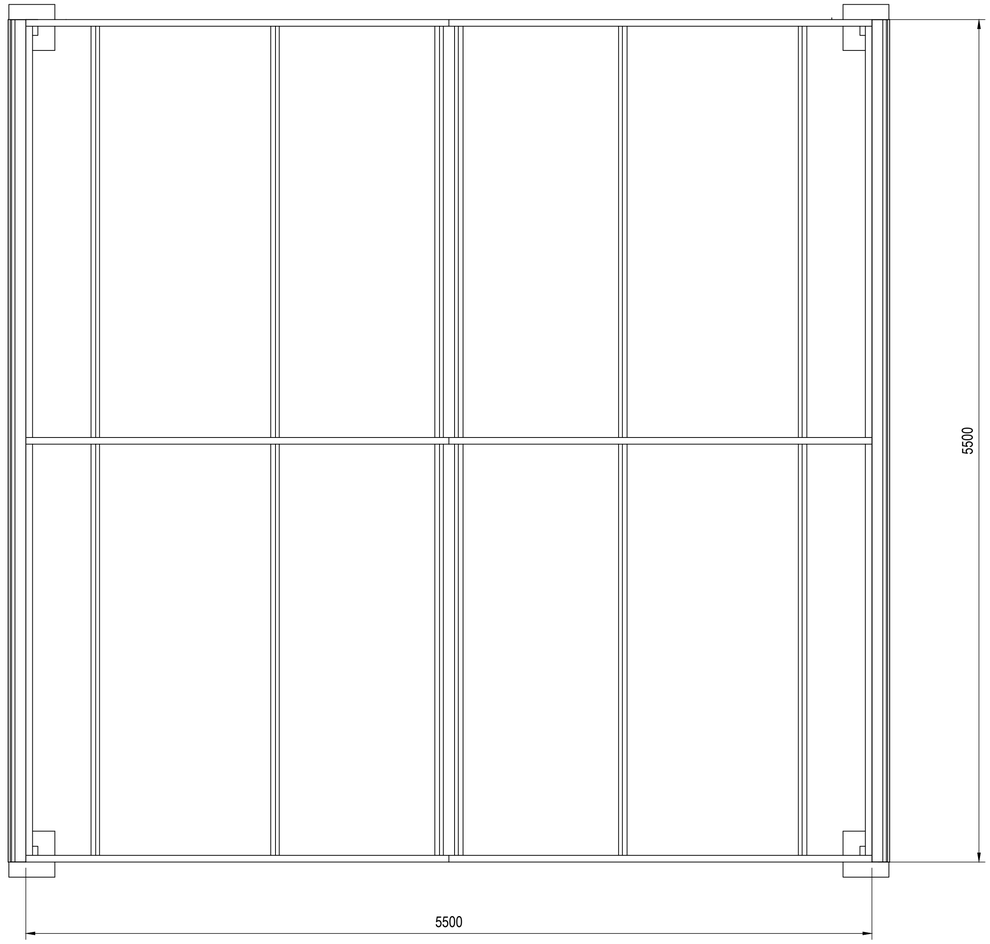

PLAN VIEW

Notes:

REV	DESCRIPTION	BY	DATE
A	ISSUED FOR DA	JR	12/07/26

DESIGNED:

RODNAZ DESIGN & PERMITS
MORLEY WA 6062
+61 405 366 958
admin@rodnaz.com.au

CLIENT: SUNILPOOJARY
48 BYERS RD
WOODBRIDGE WA 6056


SITE: 23 CUTTLER AVE
BEECHBORO WA 6063

DRAWING: CARPORT DETAILS

SCALE 1:20	DATE: 12/07/26	DRAWN: JR	CHECKED: PW
JOB NO: 2026-12	DRAWING NO: D01		REVISION: A

Copyright © 2026 Wedgetail Patios & Outdoors, RODNAZ Design & Permits


Document Set ID: 9360053
Version: 2, Version Date: 19/07/2026

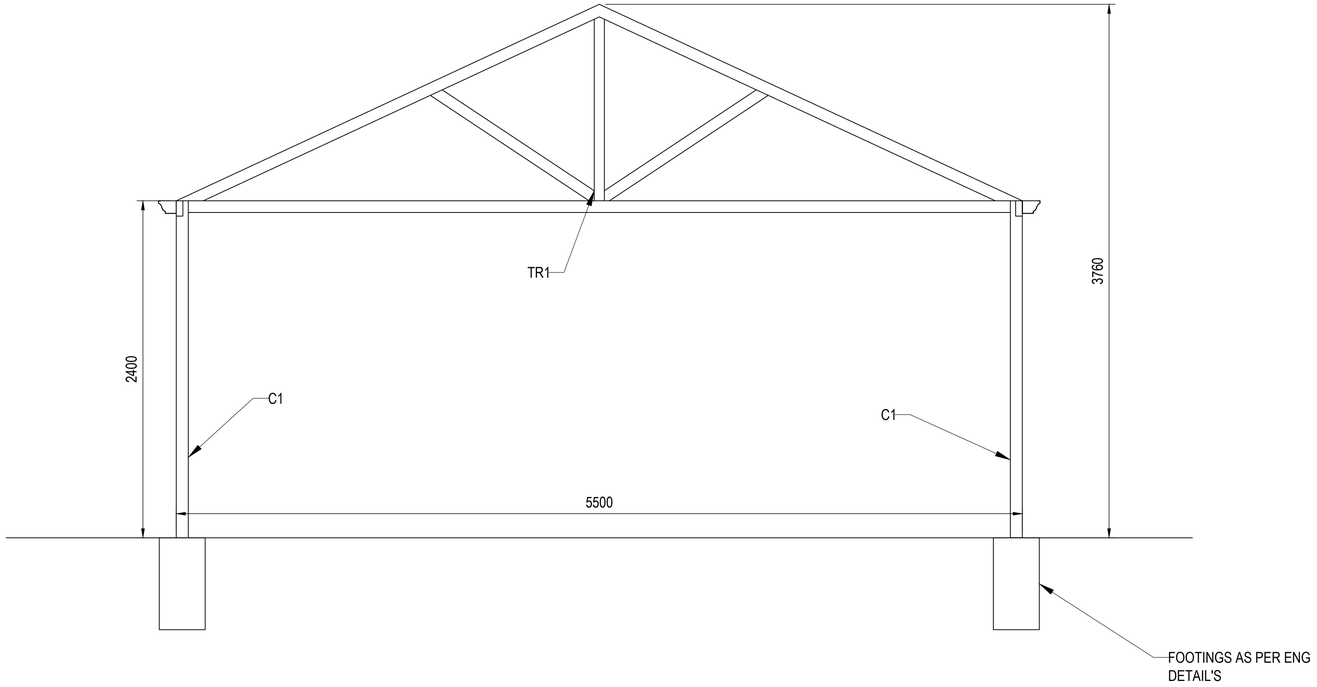

FRONT ELV

DETAILS

C1 - 90 X 90 X 2 SHS
TR1 - 76 X 38 X 1.6 RHS
PR1 - 76 X 38 X 1.6 RHS

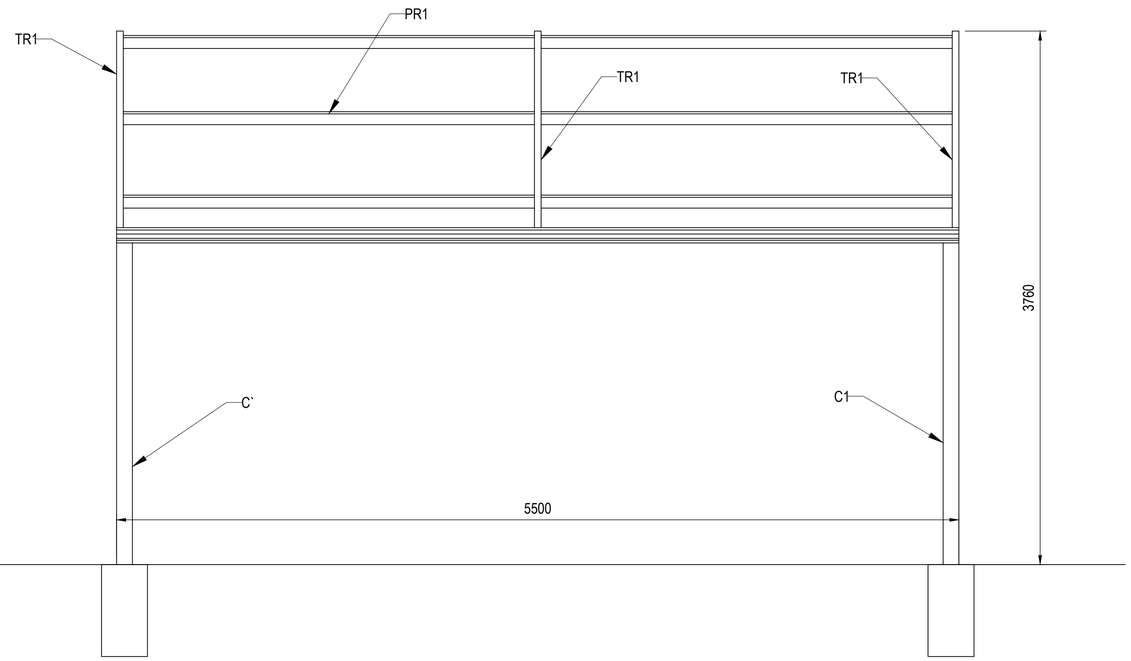

SIDE ELV

Notes:

REV	DESCRIPTION	BY	DATE
A	ISSUED FOR DA	JR	12/07/26

DESIGNED:

RODNAZ DESIGN & PERMITS
MORLEY WA 6062
+61 405 366 958
admin@rodnaz.com.au

CLIENT: SUNILPOOJARY
48 BYERS RD
WOODBRIDGE WA 6056


SITE: 23 CUTTLER AVE
BEECHBORO WA 6063

DRAWING: CARPORT DETAILS 1


SCALE 1:20	DATE: 12/07/26	DRAWN: JR	CHECKED: PW
JOB NO: 2026-12	DRAWING NO: D01		REVISION: A

Copyright © 2026 Wedgetail Patios & Outdoors, RODNAZ Design & Permits

Document Set ID: 9360053
Version: 2, Version Date: 19/07/2026

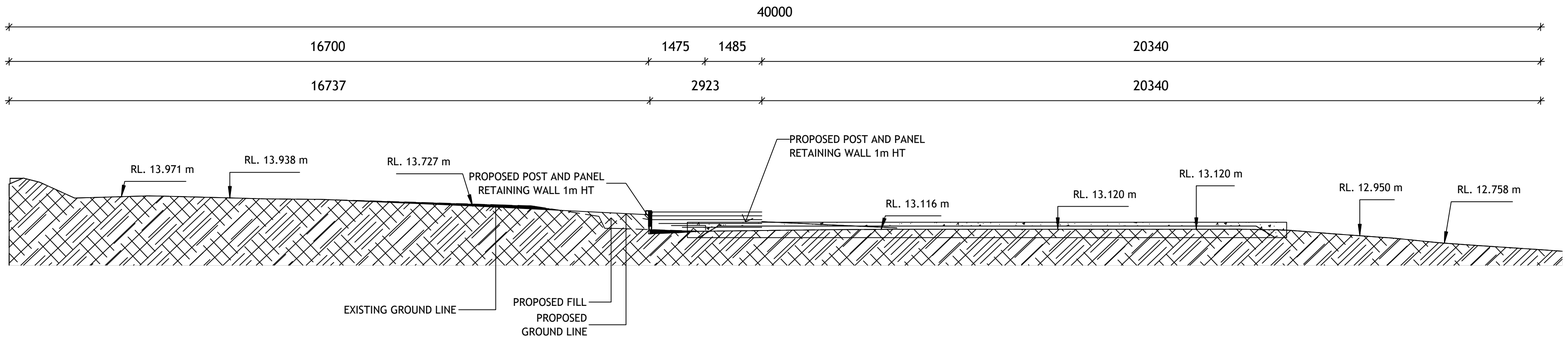

SIDE ELV

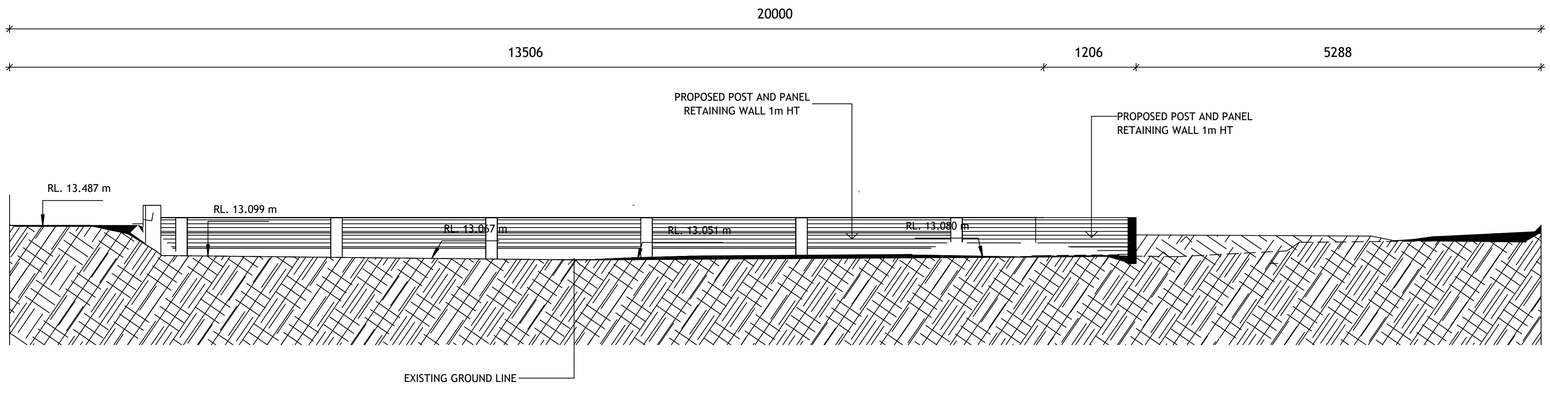

FRONT ELV

Notes:

REV	DESCRIPTION	BY	DATE
A	ISSUED FOR DA	JR	12/07/26

DESIGNED:

RODNAZ DESIGN & PERMITS
MORLEY WA 6062
+61 405 366 958
admin@rodnaz.com.au

CLIENT: SUNILPOOJARY
48 BYERS RD
WOODBRIDGE WA 6056

SITE: 23 CUTTLER AVE
BEECHBORO WA 6063

DRAWING: RETAINING WALL DETAILS

SCALE	DATE:	DRAWN:	CHECKED:
	12/07/26	JR	PW

JOB NO:	DRAWING NO:	REVISION:
2026-12	D01	A

Copyright © 2026 Wedgetail Patios & Outdoors, RODNAZ Design & Permits

Document Set ID: 9360053
Version: 2, Version Date: 19/07/2026