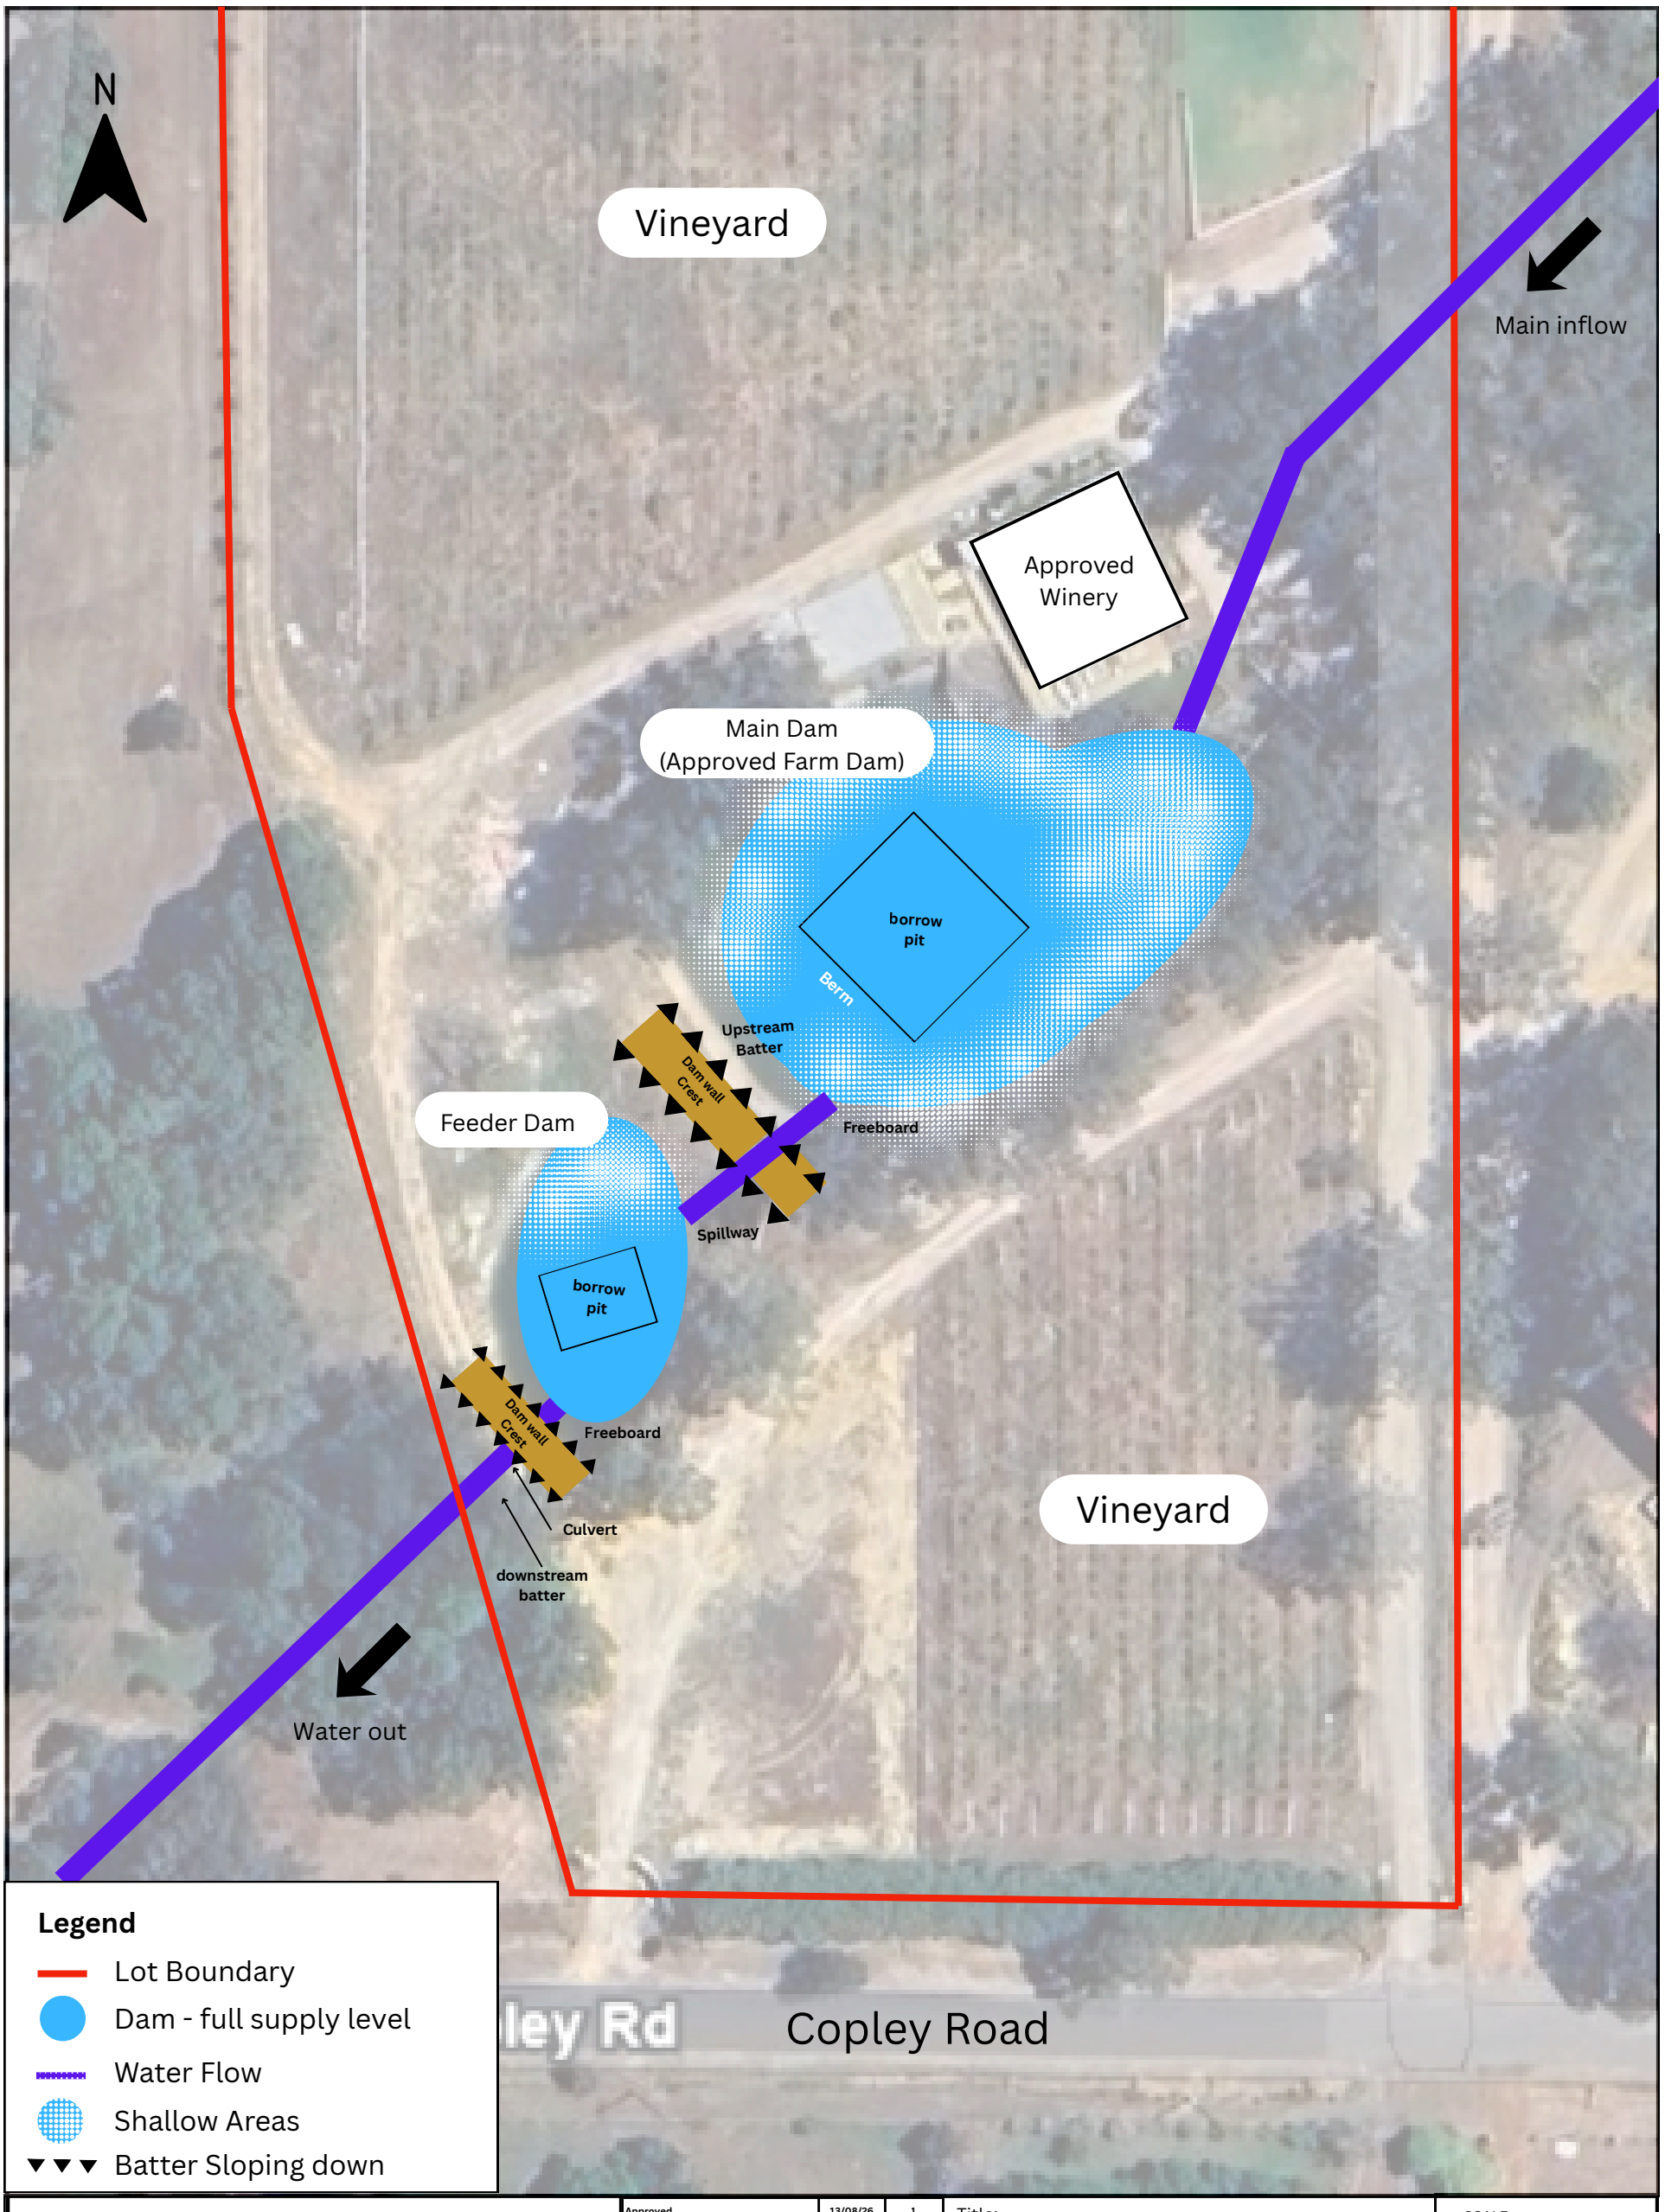


Bella Maise Estate
217 Copley Road

Approved	13/08/26	1


Title:

Site Feature Plan

SCALE :


DRAWING NUMBER SL-BME-010 REV 1

PROJECT NUMBER BME-002

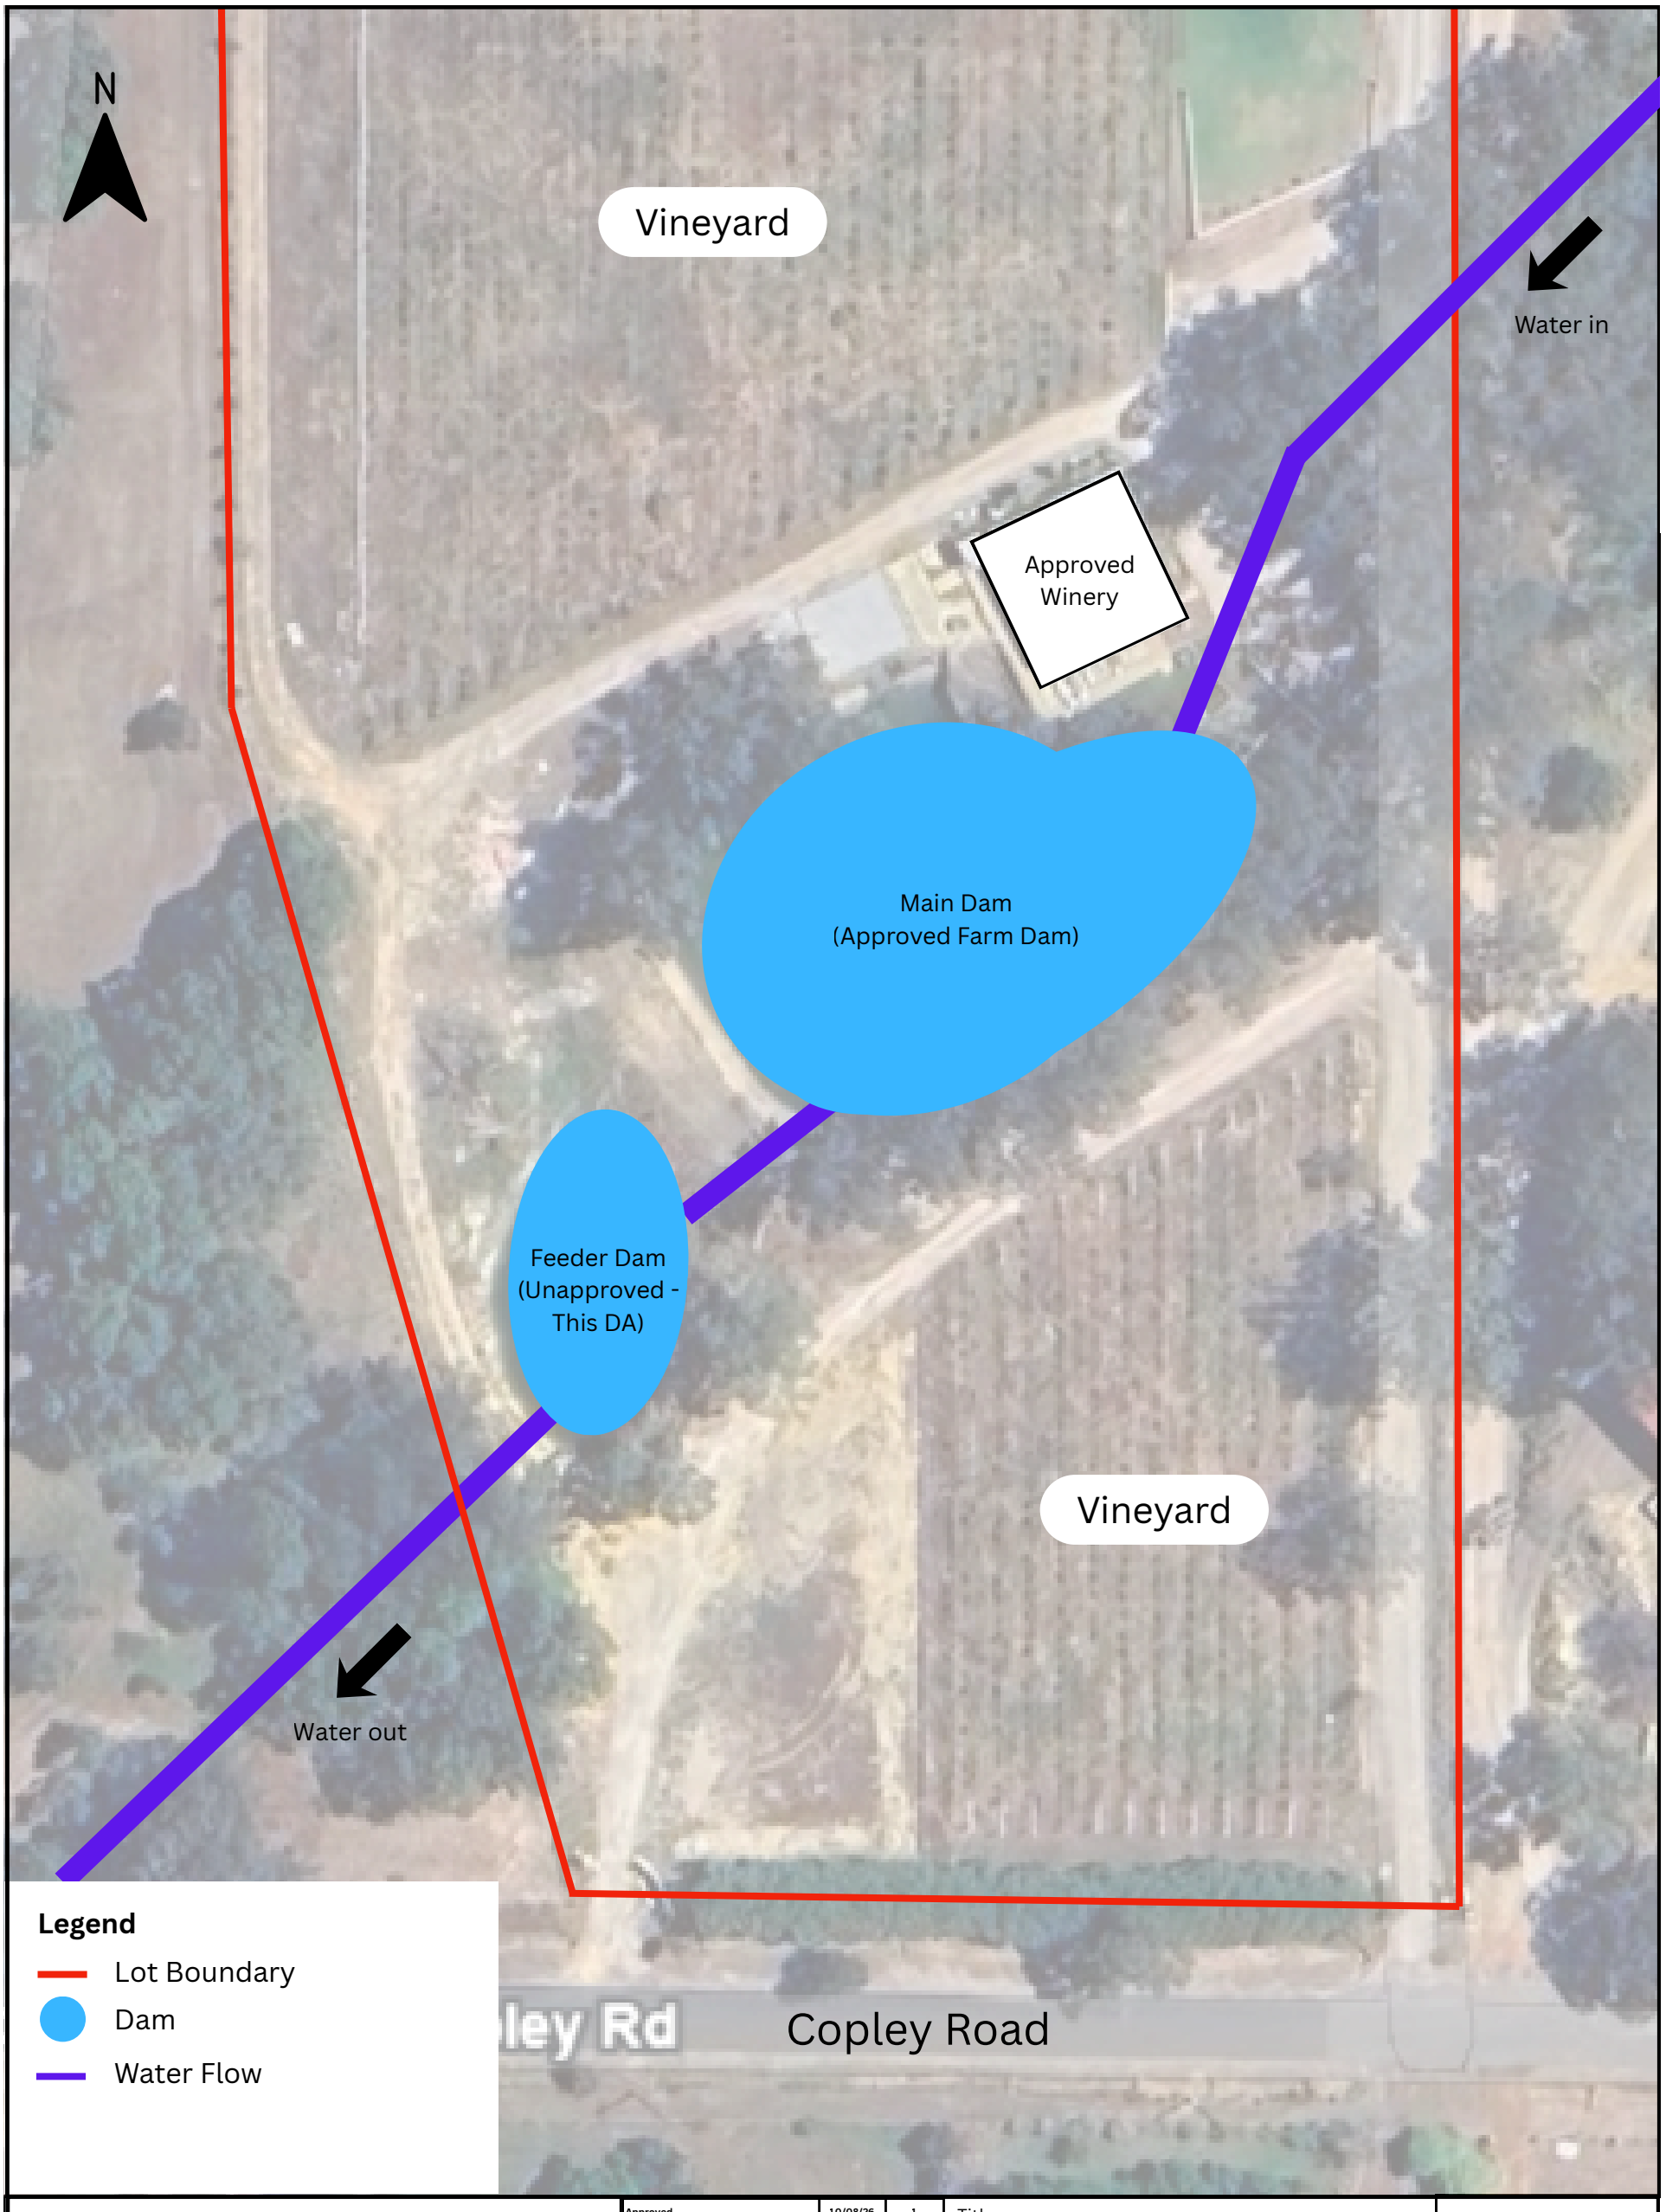

Bella Maise Estate **217 Copley Road**	Approved	10/08/26	1	Title: Site Plan - Dam Overview
				SCALE :
				DRAWING NUMBER SL-BME-007 REV 1
				PROJECT NUMBER BME-002

Cross Section:

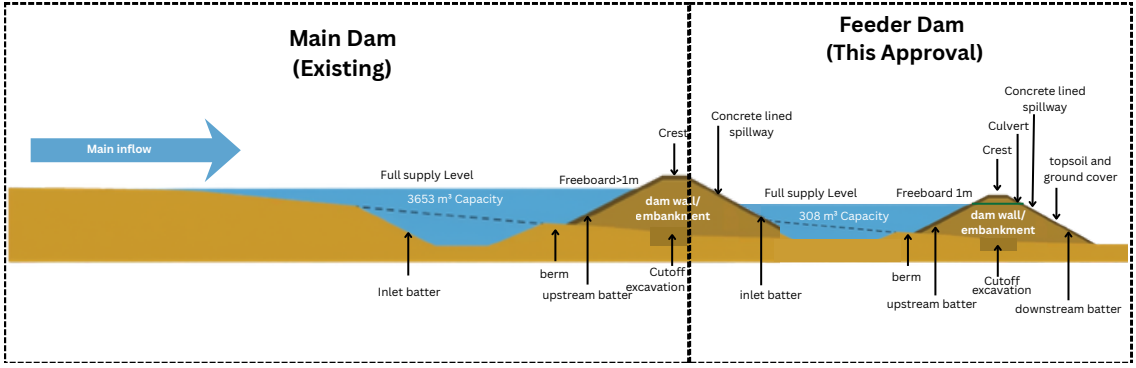

Bella Maise Estate
217 Copley Road

Description	Date	Rev
Approved	08/08/26	1

Title:

Cross Section Plan

SCALE :

DRAWING NUMBER SL-BME-009 REV 1

PROJECT NUMBER BME-002