

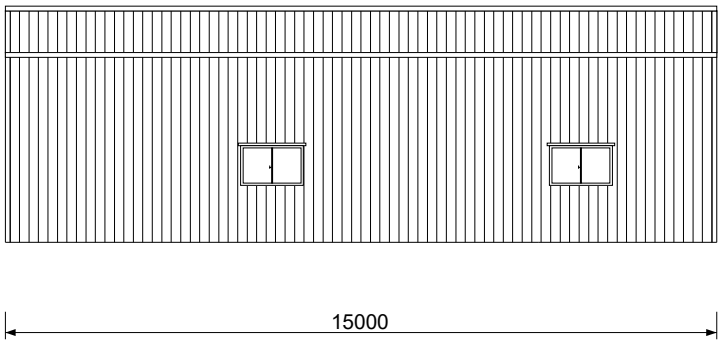



Back

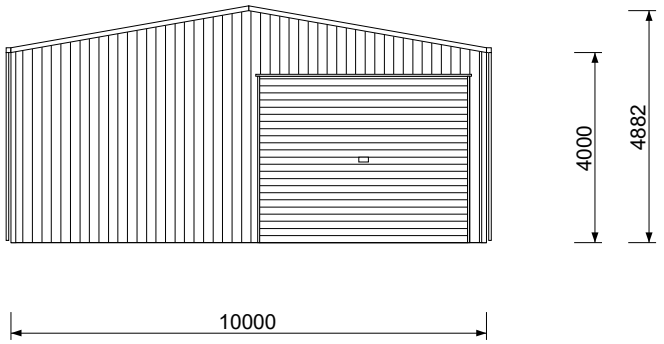

Left

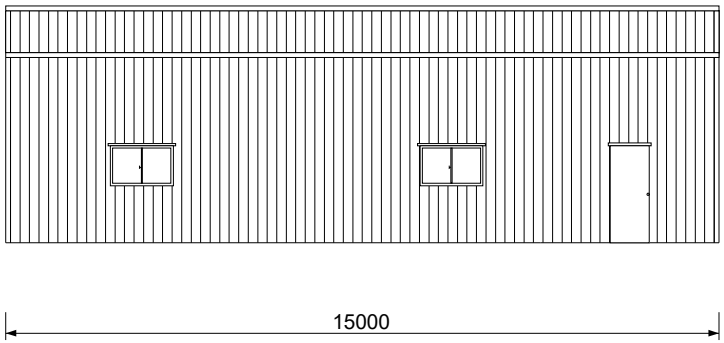

Front

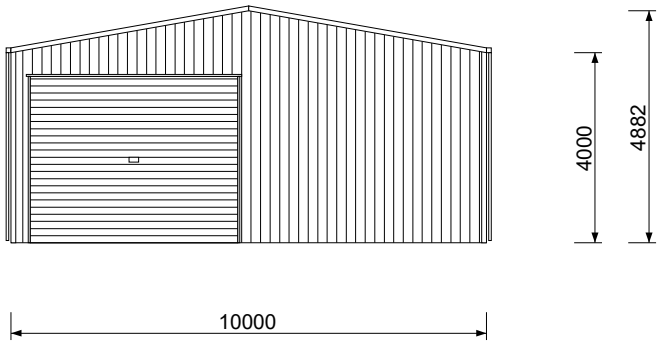

Right

Company: CASTLEROCK BUILDING CONTRACTORS
Address: PO Box 503
Phone: 0402 125 611
Email: info@castlerocksheds.com

Endurance SHEDS & STRUCTURES

CLIENT NAME: **Cory Cruttenden**
SITE ADDRESS: 160 Shady Hills View, Bullsbrook, WA, PC: 6084

CLIENT SIGNATURE: .....

TITLE: **Elevations View**
QUOTE No: **CRKBE42929**
SCALE: NTS
REV: A
DATE: 09/09/2026
PAGES: 2 of 2

Document Set ID: 9471519
Version: 2, Version Date: 09/10/2025

Document Set ID: 9471519
Version: 2, Version Date: 06/10/2026

Site Calculations

SITE AREA	25,636.59m^2
EXISTING FLOOR AREA	267.58m^2
PROPOSED AREA	150.00m^2

Notes

1 BE 15/9/26 10:58 am

Proposed non-reflective Colorbond 10x15m shed at 4m high and 4.882m to the ridge. This outbuilding is not intended for commercial use or human habitation. Stormwater by others, clear of building and contained on property. Rear vehicle access via the existing crossover and gate. Earthworks Notes: NGL: 179.46, FFL: 178.31 Earthworks will be prepared with clean fill and free from rubble, tree roots and other debris. Fill will be suitably placed and compacted in accordance with the engineering plans



Client Name Cruttenden **Client Email** cory.cruttenden@gmail.com **Client Phone** 0452255078 **Signature** _____

CASTLEROCK SHEDS

Copyright Statement

This plan always remains the copyright of designer & shall not be used other than for the project work intended without written authority. No part may be reproduced by any other exclusive right be exercised without permission. Legal enforcement will be taken on copyright infringement.

Disclaimer

This is not an official document, and may not comply with current laws or industry standards. You should make your own enquiries and seek independent advice from relevant industry professionals before acting or relying on the contents of this document.

ALL DIMENSIONS ARE IN METRES. DO NOT SCALE FROM PLANS.

Generated by Ben Eggleston **Phone** +61402125611
info@castlerocksheds.com

Property Details
160 Shady Hills View, Bullsbrook, WA 6084, Australia
Lot/DP: P052653 215

Sheet Name	Sheet no.	Lic no.	Job no.
Site Plan	1		

Design	Scale
Cruttenden	1:1000@A3

1st version date:	Current version date:	Version #
15/09/2026	15/09/2026	2

Document Set ID: 9471519
Version: 2, Version Date: 06/10/2026

Site Calculations

SITE AREA	25,636.59m^2
EXISTING FLOOR AREA	267.58m^2
PROPOSED AREA	150.00m^2



Client Name Cruttenden **Client Email** cory.cruttenden@gmail.com **Client Phone** 0452255078 **Signature** _____

CASTLEROCK SHEDS

Copyright Statement

This plan always remains the copyright of designer & shall not be used other than for the project work intended without written authority. No part may be reproduced by any other exclusive right be exercised without permission. Legal enforcement will be taken on copyright infringement.

Disclaimer

This is not an official document, and may not comply with current laws or industry standards. You should make your own enquiries and seek independent advice from relevant industry professionals before acting or relying on the contents of this document.

ALL DIMENSIONS ARE IN METRES. DO NOT SCALE FROM PLANS.

Generated by Ben Eggleston **Phone** +61402125611
info@castlerocksheds.com

Property Details
160 Shady Hills View, Bullsbrook, WA 6084, Australia
Lot/DP: P052653 215

Sheet Name	Sheet no.	Lic no.	Job no.
Site Plan	2		

Design Cruttenden

Scale 1:200@A3

1st version date:	Current version date:	Version #
15/09/2026	15/09/2026	2