


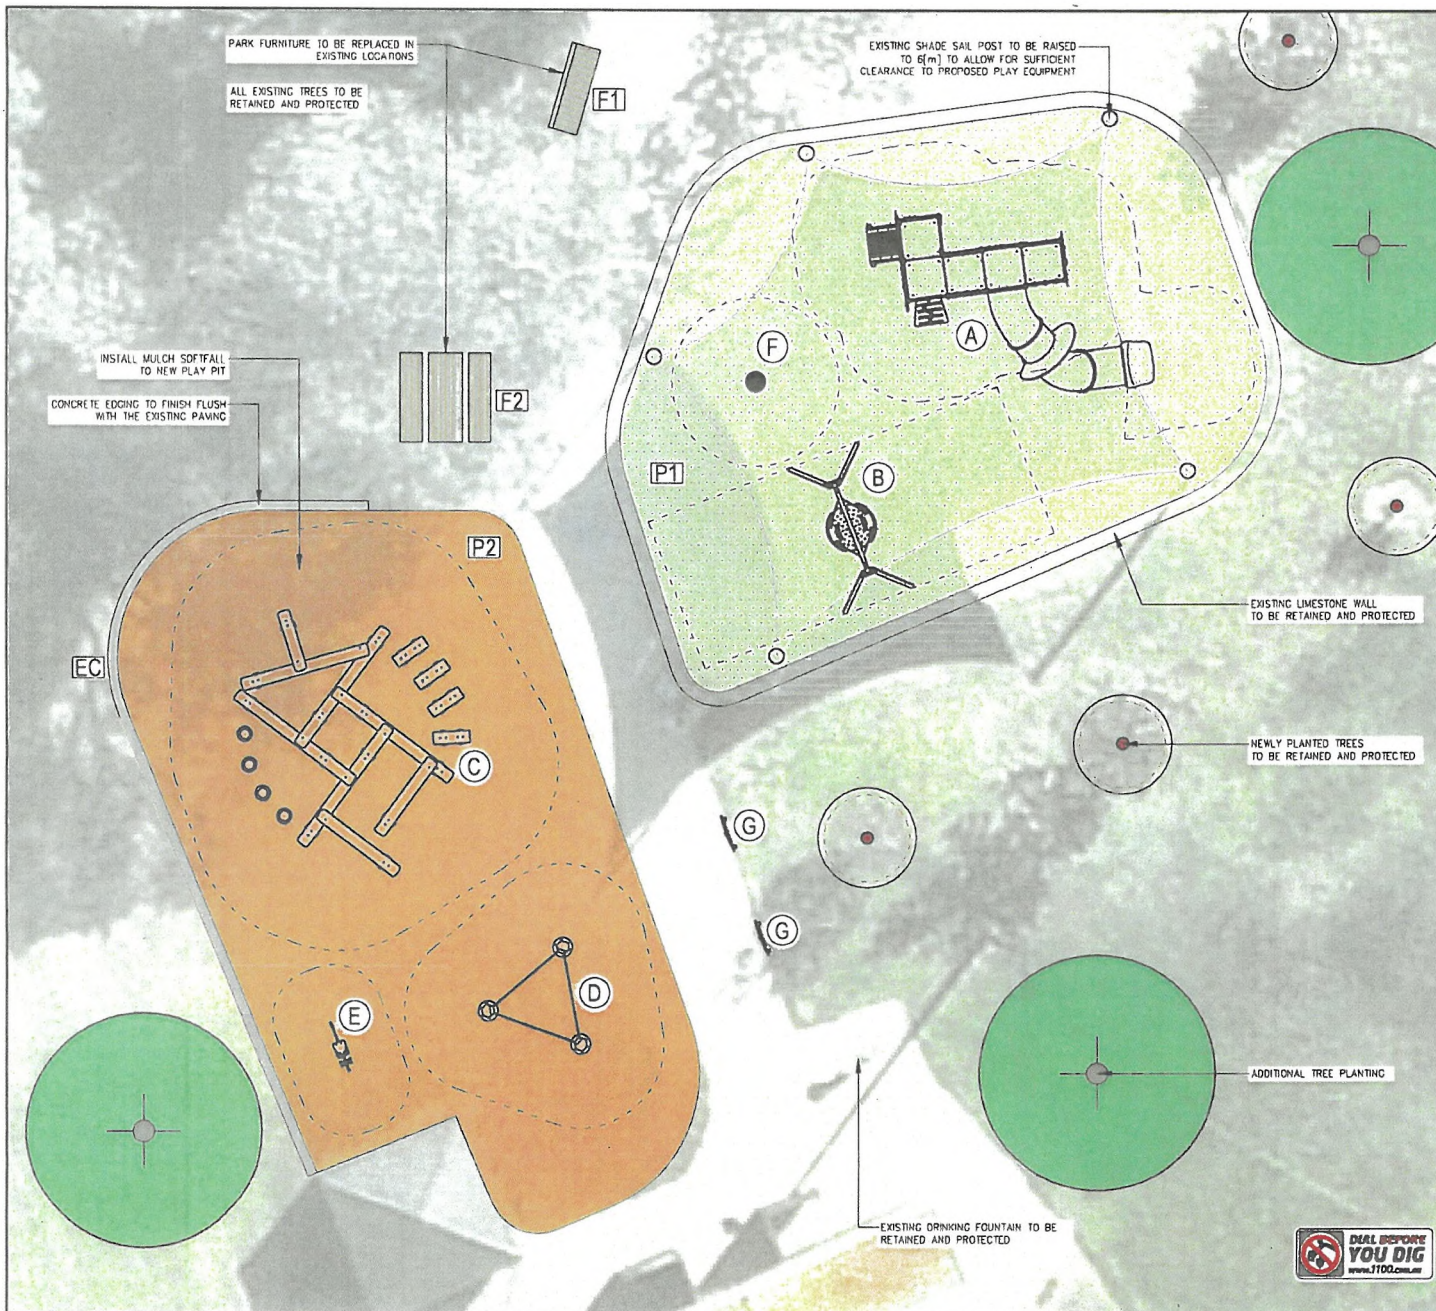

GRIMREY OVAL – LOCKRIDGE

LEGEND

PROPOSED WORKS

- (P1) SOFTFALL SURFACE – SAND
REFER TO MATERIAL SCHEDULE
- (P2) SOFTFALL SURFACE – BARK 300mm DEEP
REFER TO MATERIAL SCHEDULE
- (EC) EDGE – CONCRETE
REFER TO MATERIAL SCHEDULE
- (F1) SEAT
REFER TO MATERIAL SCHEDULE
- (F2) PICNIC TABLE SETTING
REFER TO MATERIAL SCHEDULE

TREES

- PROPOSED TREE
REFER TO MATERIAL SCHEDULE

PROPOSED PLAY EQUIPMENT

PLAY ELEMENTS

- (A) FAIRYTALE SYSTEM
PLAYSPACES AUSTRALIA OR SIMILAR APPROVED
- (B) BASKET SWING
PLAYSPACES AUSTRALIA OR SIMILAR APPROVED
- (C) LOG PILE
FORPARK NATURE OR SIMILAR APPROVED
- (D) ROPE RUN
FORPARK NATURE OR SIMILAR APPROVED
- (E) SPINNER
PLAYSPACES AUSTRALIA OR SIMILAR APPROVED
- (F) HUMMART ROCKER
PLAYSPACES AUSTRALIA OR SIMILAR APPROVED
- (G) SENSORY PLAY PANEL X 2
COLOR WHEEL KALEIDOSCOPE & HEXAGONS
PLAYSPACES AUSTRALIA OR SIMILAR APPROVED

PLAY EQUIPMENT – INDICATIVE IMAGES



AMENDMENTS A 05/02/2018 ISSUE FOR 15% DESIGN REVIEW (CONCEPT) B 05/02/2018 15% DESIGN REVIEW (CONCEPT)		ACCEPTED TEC _____ PROJECT MANAGER _____		APPROVED TEC _____ DESIGN COORDINATOR _____		DESIGNED TEC _____ SAIR LANDSCAPE ARCH _____		SCALE: 1:50 (A1) DATUM: A.H.D PCG94 		GRIMREY OVAL PLAYGROUND REPLACEMENT Lot 12785 Grimrey Road LOCKRIDGE PLAYGROUND RENEWAL PROGRAM LANDSCAPE WORKS CONCEPTUAL DESIGN		15% DESIGN REVIEW		DRAWING No. 427206-27/28-PRK-001		REV No. A	
DATE MAY 2026 DRAWN KS CHECKED ML		COPYRIGHT © THIS DOCUMENT IS AND SHALL REMAIN THE PROPERTY OF THE CITY OF SWAN. THE DOCUMENT MAY BE USED FOR THE PURPOSES FOR WHICH IT WAS COMMISSIONED AND NOT REPRODUCED, WITH THE EXCEPT OF REPRODUCTION FOR THE CITY OF SWAN. ANY REPRODUCTION OF THIS DOCUMENT IN ANY WAY IS PROHIBITED.				OPERATIONS											