

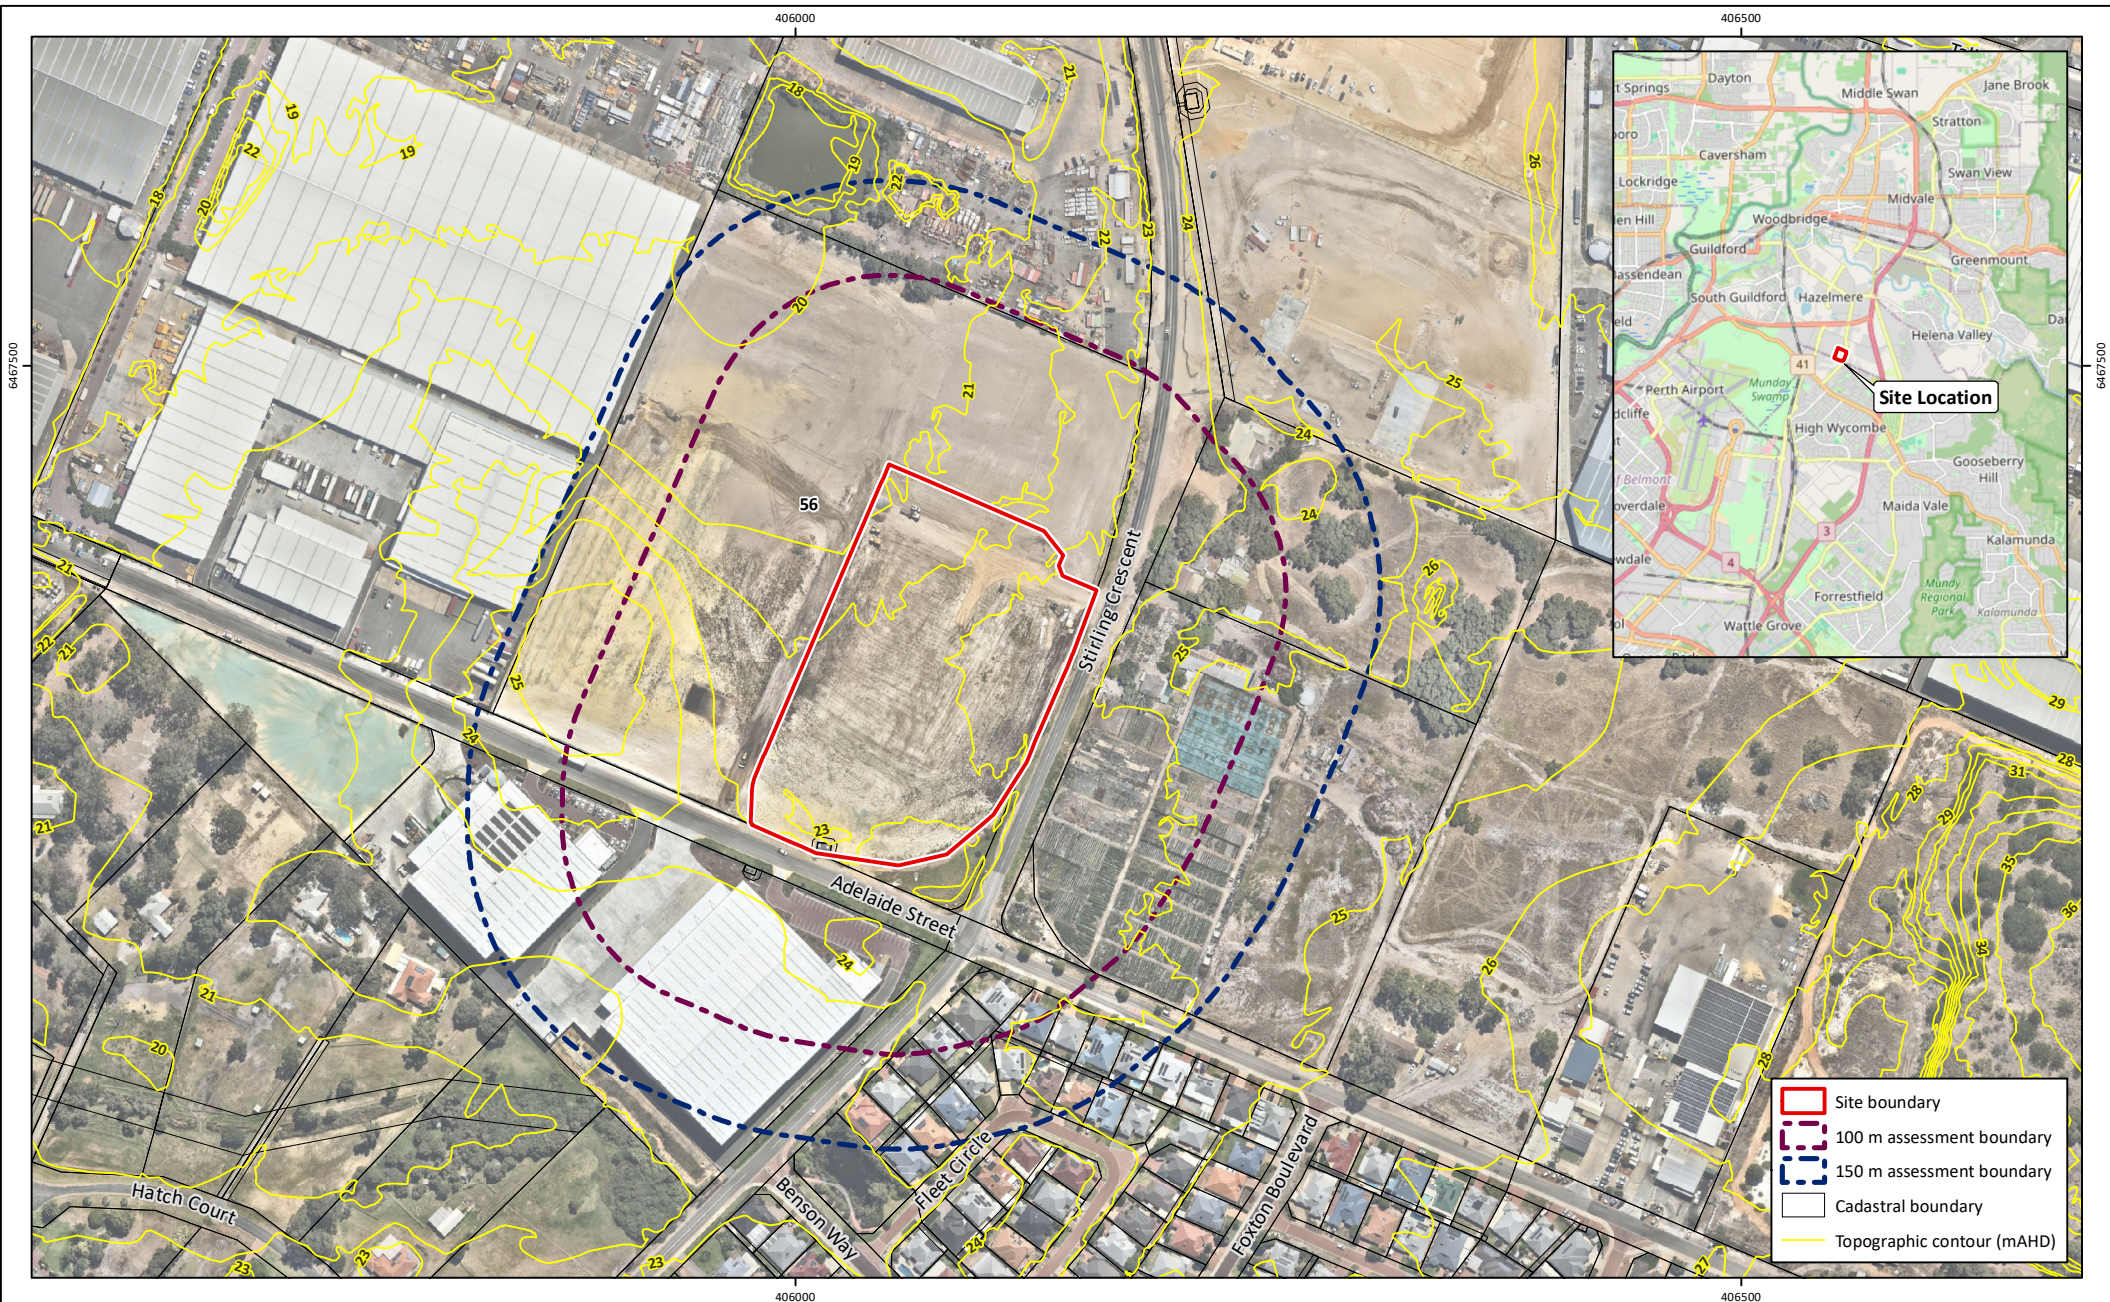


Figure 1: Site Location and Topographic Contours

Project: Bushfire Attack Level Advice
Portion of Lot 56 Adelaide Street Hazelmere
Client: Hesperia Pty Ltd

Plan Number:
EP24-098(01)-F06
Drawn: GAR
Date: 03/07/2025
Checked: CPW
Approved: KK
Date: 03/07/2025



0 50 100 150
Metres
Scale: 1:4,000@A4
GDA2020 MGA Zone 50

emerge
ASSOCIATES

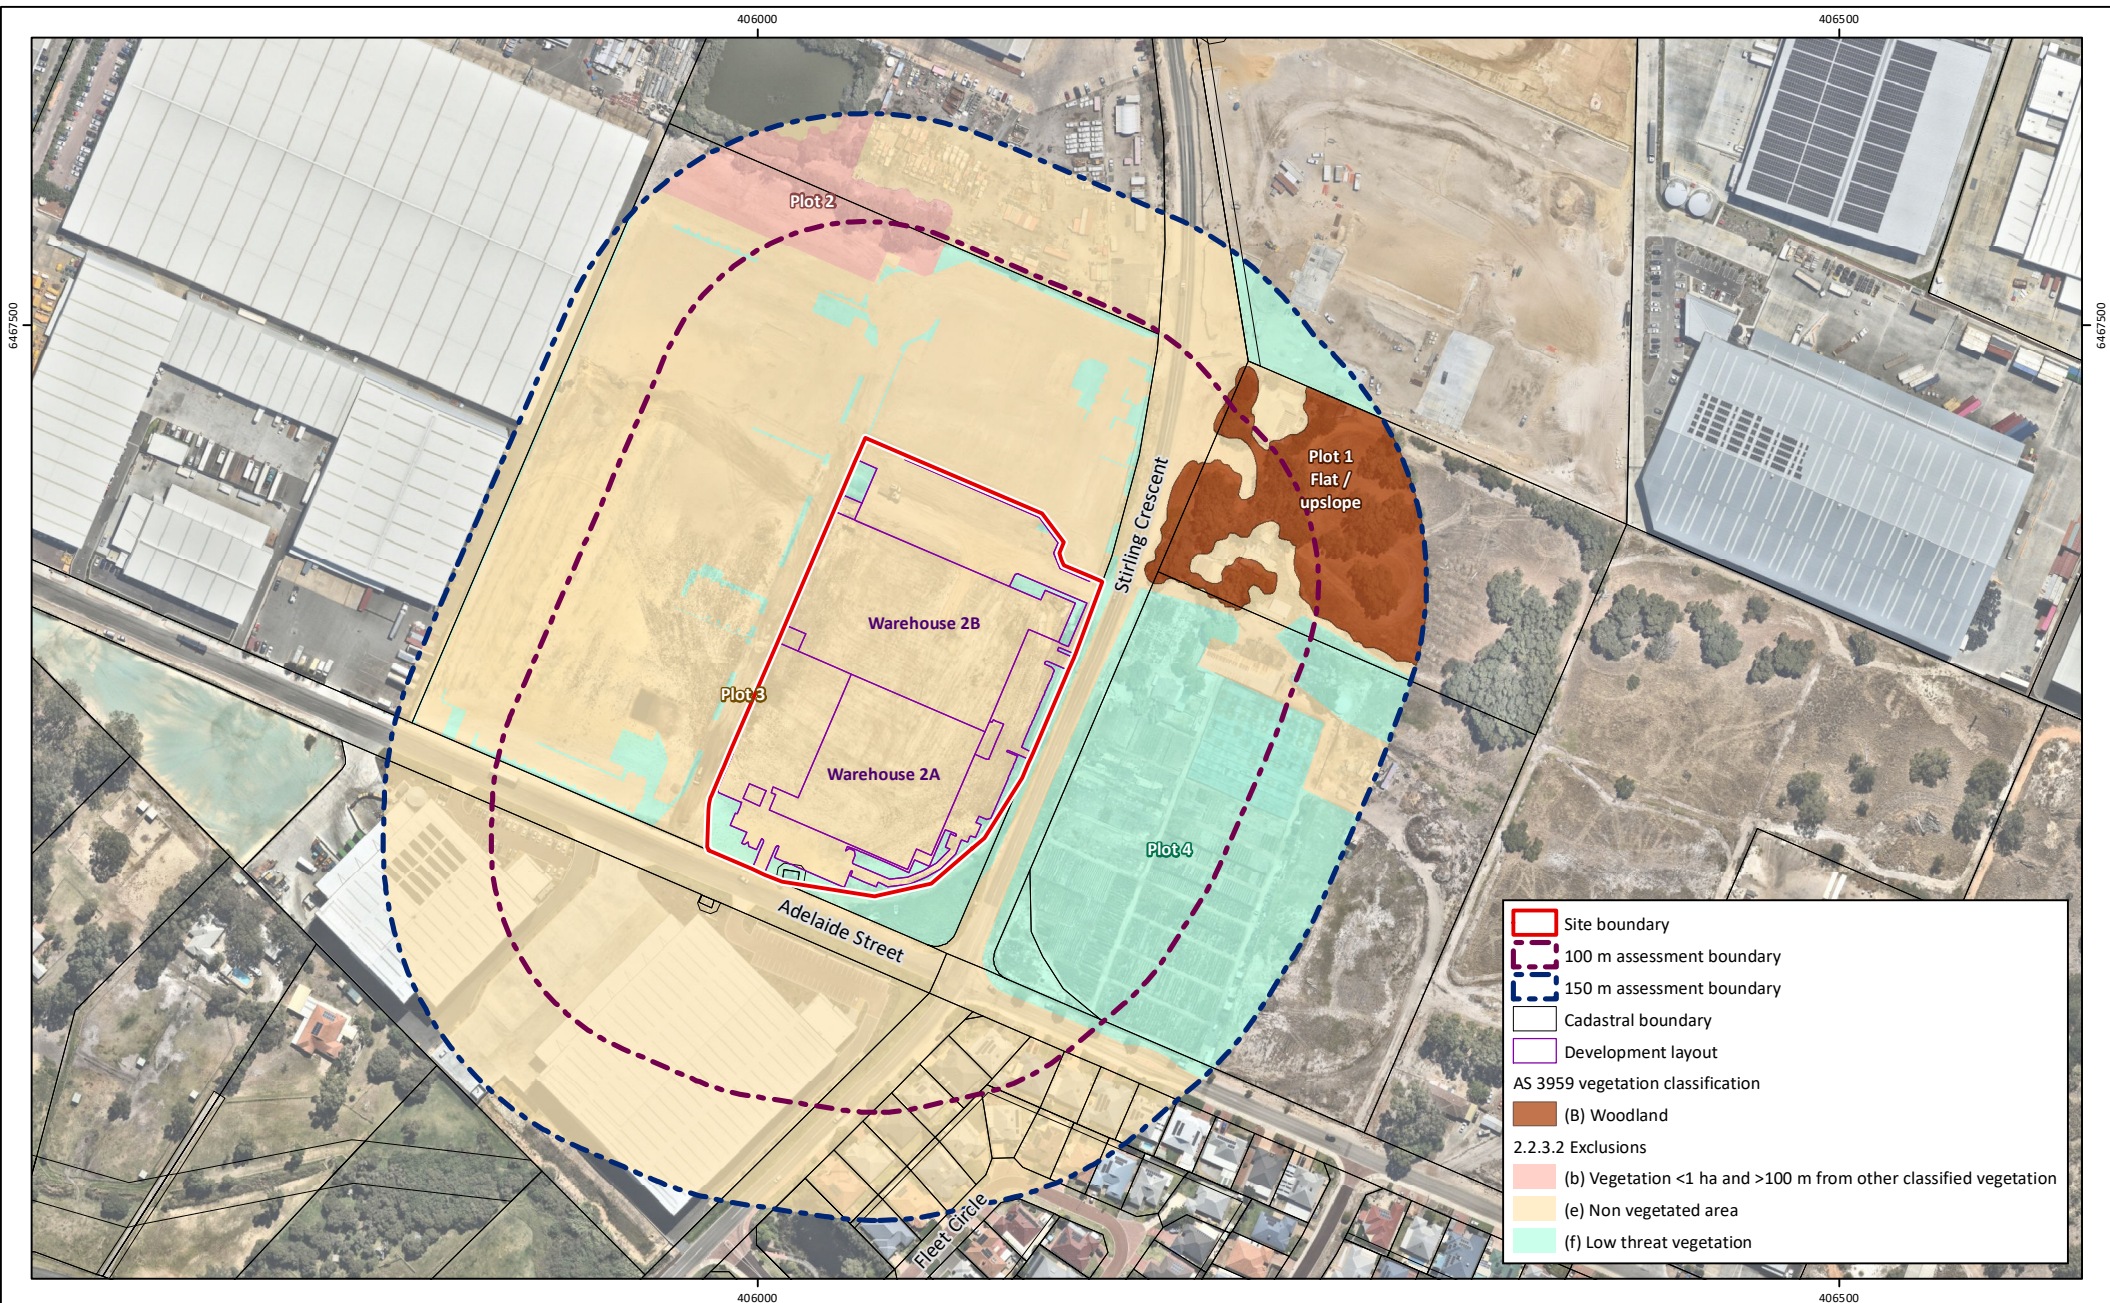


Figure 2: AS 3959 Vegetation Classification and Effective Slope

Project: Bushfire Attack Level Advice
Portion of Lot 56 Adelaide Street Hazelmere

Client: Hesperia Pty Ltd

Plan Number:
EP24-098(01)--F07

Drawn: GAR

Date: 03/07/2025

Checked: CPW

Approved: KK

Date: 03/07/2025



0 50 100 150
Metres

Scale: 1:3,500@A4

GDA2020 MGA Zone 50

emerge
ASSOCIATES

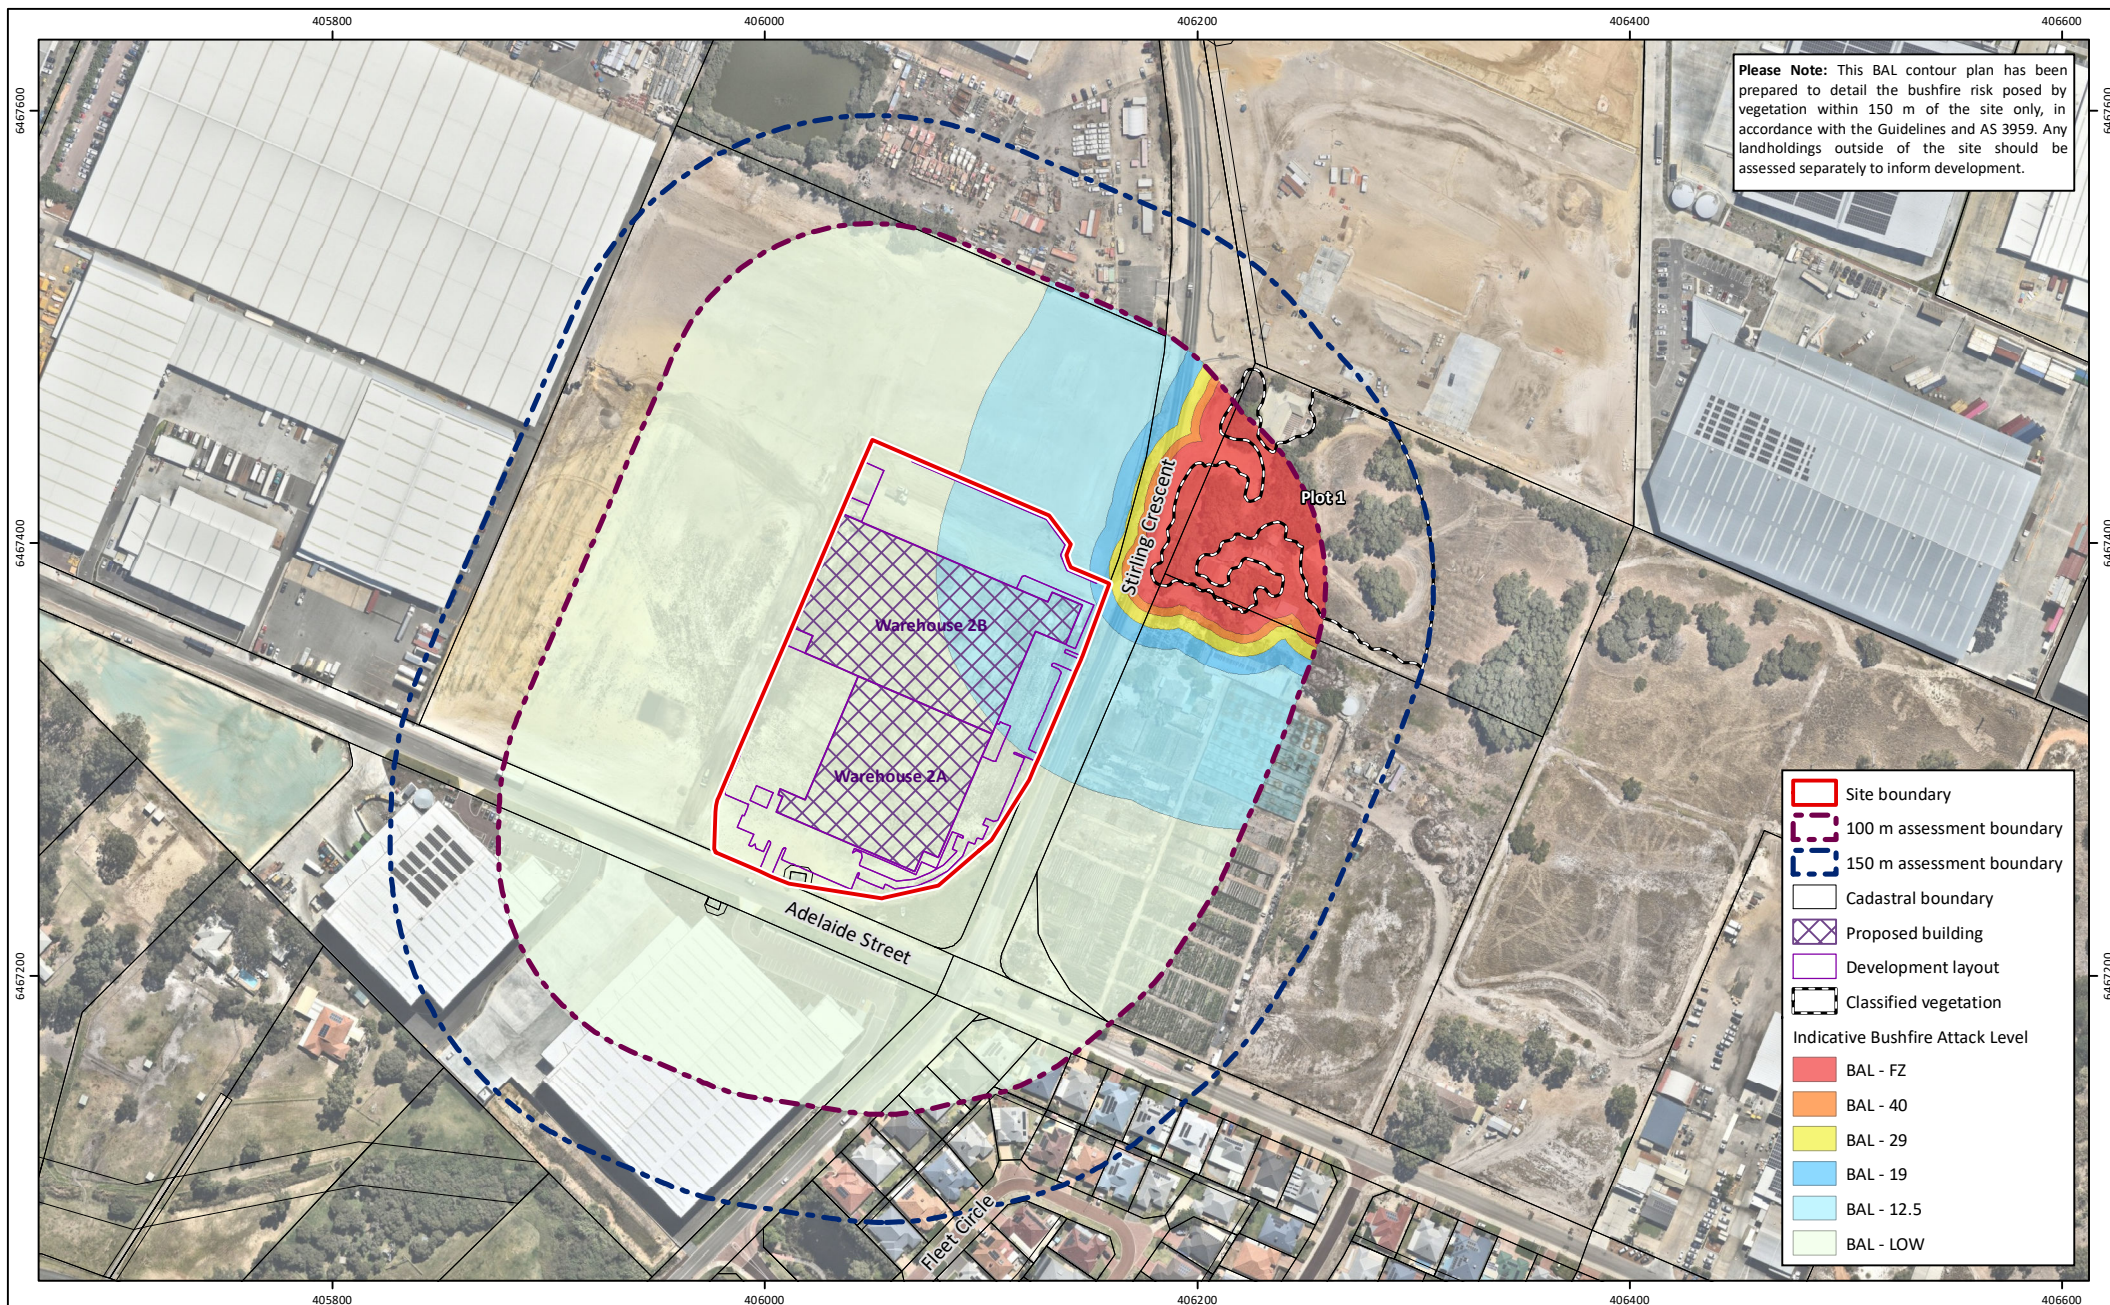


Figure 3: Bushfire Attack Level Contour Plan

Project: Bushfire Attack Level Advice
Portion of Lot 56 Adelaide Street Hazelmere
Client: Hesperia Pty Ltd

Plan Number:
EP24-098(01)--F08
Drawn: GAR
Date: 03/07/2025
Checked: CPW
Approved: KK
Date: 03/07/2025



0 50 100 150
Metres
Scale: 1:3,500@A4
GDA2020 MGA Zone 50

emerge
ASSOCIATES