EXISTING EQUIPMENT
TO BE RELOCATED:

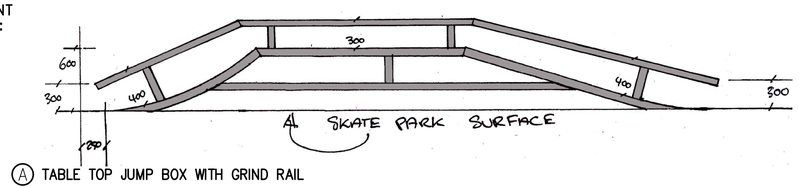

(A) TABLE TOP JUMP BOX WITH GRIND RAIL

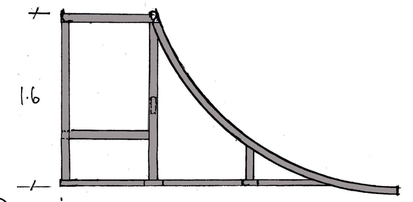

(B) 1.6M QUARTER PIPE

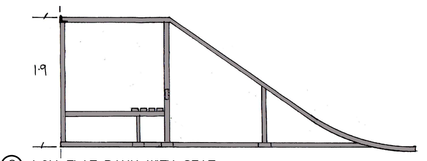

(C) 1.9M FLAT BANK WITH SEAT

(D) WHALE TAIL GRIND

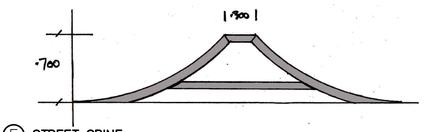

(E) STREET SPINE

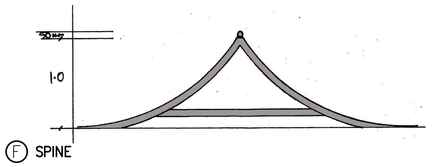

(F) SPINE

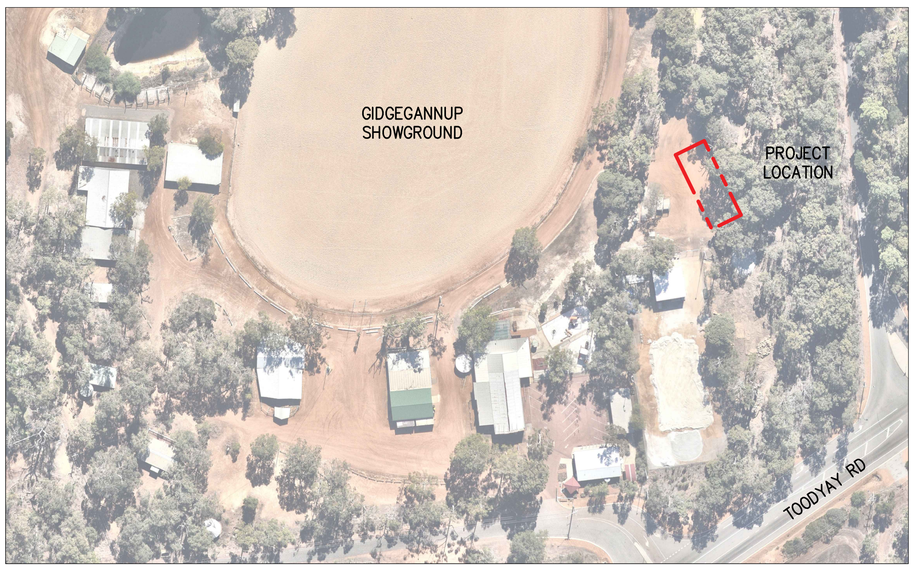

AMENDMENTS

REV	DATE	BY	DESCRIPTION
B	30/10/2025	KS	ISSUED FOR INFORMATION
A	14/08/2025	KS	ISSUE FOR INFORMATION

ACCEPTED	APPROVED	DESIGNED
Name	Name	Name
Date	Date	Date
DATE: 14/08/2025	DRAWN: KS	CHECKED: VP

SCALE: 1:100 (A1)
DATUM: A.H.D

N W E S

1 2 3 4 5 6 7 8 9 10 11

© COPYRIGHT THIS DOCUMENT IS AND SHALL REMAIN THE PROPERTY OF THE CITY OF SWAN. THE DOCUMENT MAY BE USED FOR THE PURPOSE FOR WHICH IT WAS COMMISSIONED AND IN ACCORDANCE WITH THE TERMS OF ENGAGEMENT FOR THE COMMISSION AS AGREED WITH THE CITY OF SWAN. UNAUTHORISED USE OF THIS DOCUMENT IN ANY WAY IS PROHIBITED.

Skate Park Relocation
Gidgegannup Showgrounds
2171 Toodyay Road GIDGEGANNUP WA 6083

Landscape Concept Design - Option 1

city of swan

DRAWING No: 457998-25/26-PRK-0001-1

REV No: B

OPERATIONS