



COLOURS - PATIO	
LOCATION	COLOUR
ROOF (TOP)	SURFMIST
ROOF (BOTTOM)	SURFMIST
SKY LIGHT	N/A
COLUMN	SURFMIST
ROOF FRAMING	SURFMIST
BOX GUTTER	N/A
GUTTER	SHALE GREY
DOWNPIPE	SHALE GREY
INFILL	DIFFUSED ICE
BARGE	SURFMIST
RIDGE CAP	N/A

SITE AREA	
SITE AREA (sqm)	748m²
PROPOSED	
PATIO (sqm)	61.678m²

LEGEND	
	RHS 76x38mm POSTS

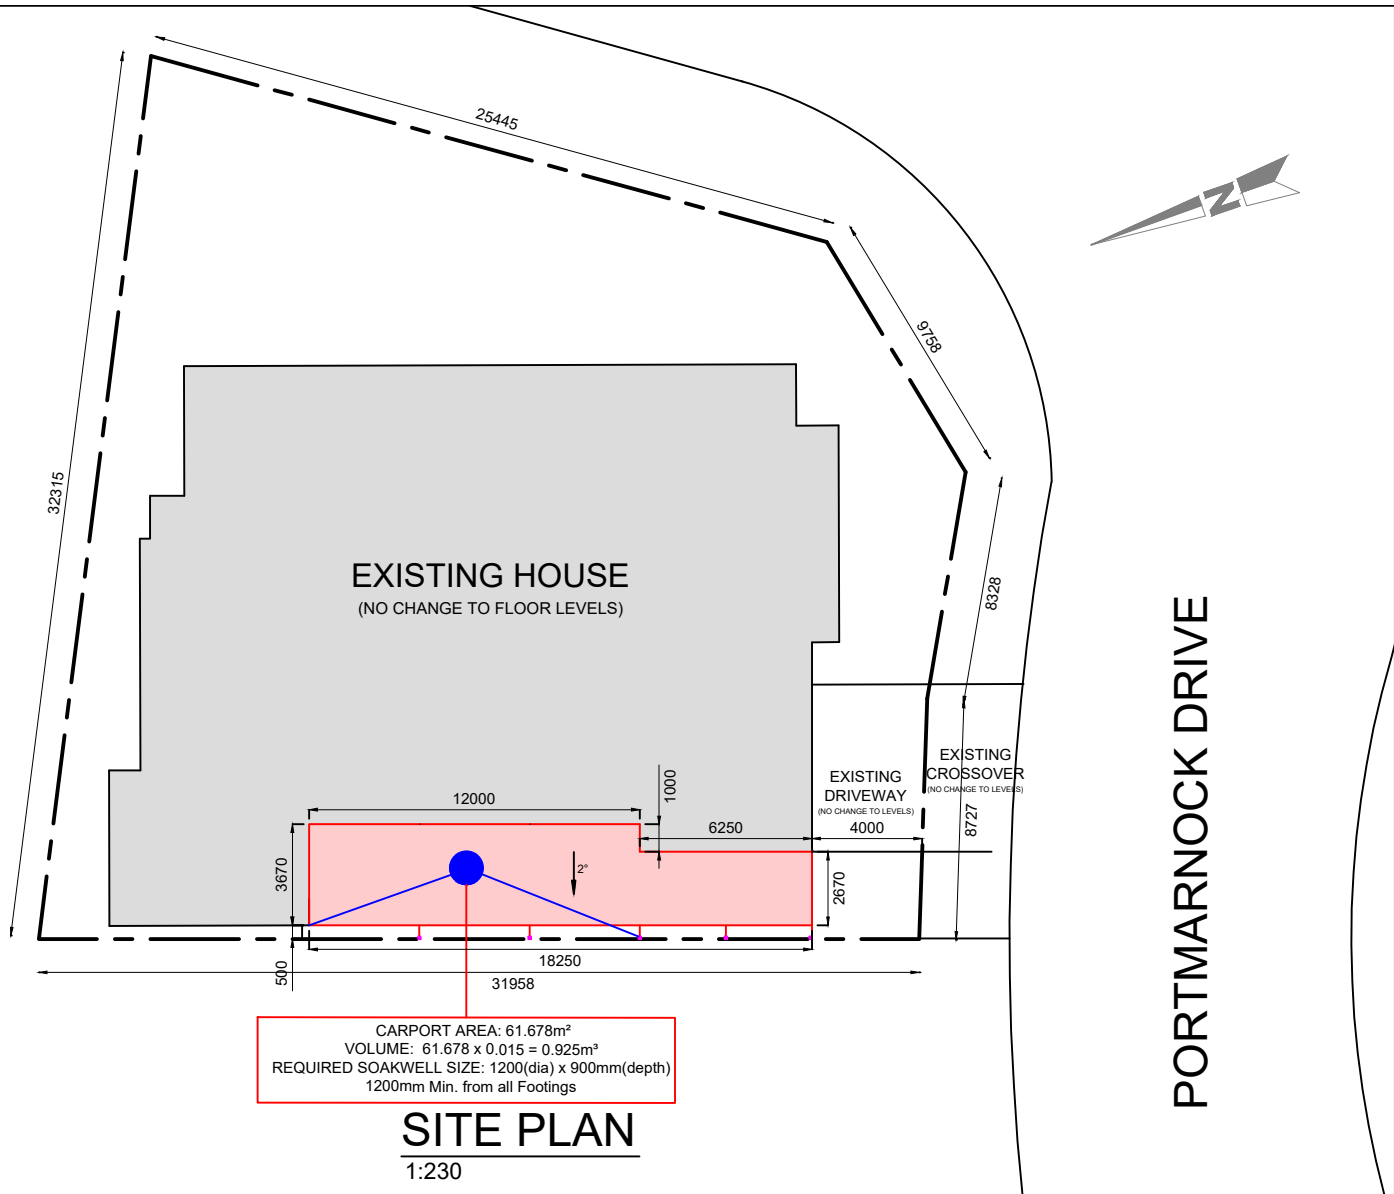

	SHEET 01 OF 02	DATE 10/07/2026	CLIENT : JEFF SWINDELLS		ADDRESS : 57 PORTMARNOCK DRIVE, THE VINES 6069	SCALE AS SHOWN	A4
		REVISION : 0	LOT NO. : 1220	PARENT LOT NO. : 1220	TAX INVOICE / QUOTATION : 25501	DRAWN BY : HEROLD	

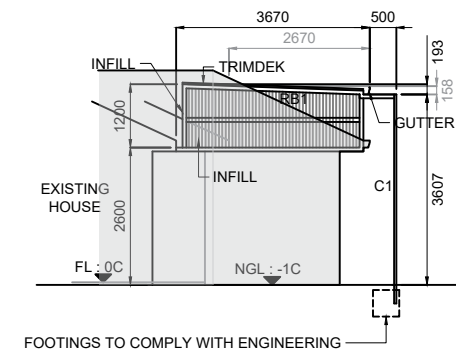


ELEVATION - 1

1:100

PROPOSED CARPORT PLAN

SCHEDULE OF STRUCTURAL FRAMING	
BEAM/ COLUMN TAG NO	SIZE
C1	RHS 76x38mm
RB1	
B1	
B2	TO ENG.DETAILED

NGL: -1C = NATURAL GROUND LEVEL (GROUND)
FL: -1C = FLOOR LEVEL (PATIO)
FL: 0C = FLOOR LEVEL (HOUSE)
*NOTE: NO CHANGE TO EXISTING NGL
AND EXISTING FLOOR LEVELS

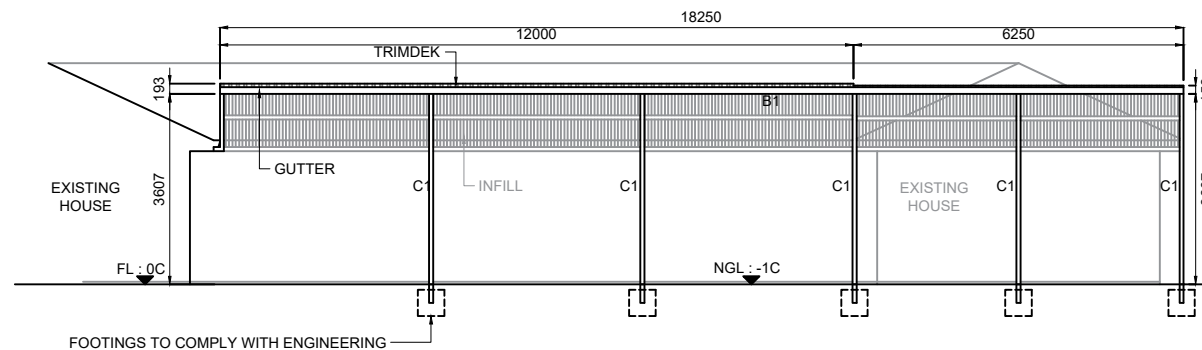

ELEVATION - 2

1:100

 SHEET 02 OF 02	DATE 10/07/2026	CLIENT : JEFF SWINDELLS		ADDRESS : 57 PORTMARNOCK DRIVE, THE VINES 6069	SCALE AS SHOWN	A4
	REVISION : 0	LOT NO. : 1220	PARENT LOT NO. : 1220	TAX INVOICE / QUOTATION : 25501	DRAWN BY : HEROLD	