



Earl


Specification

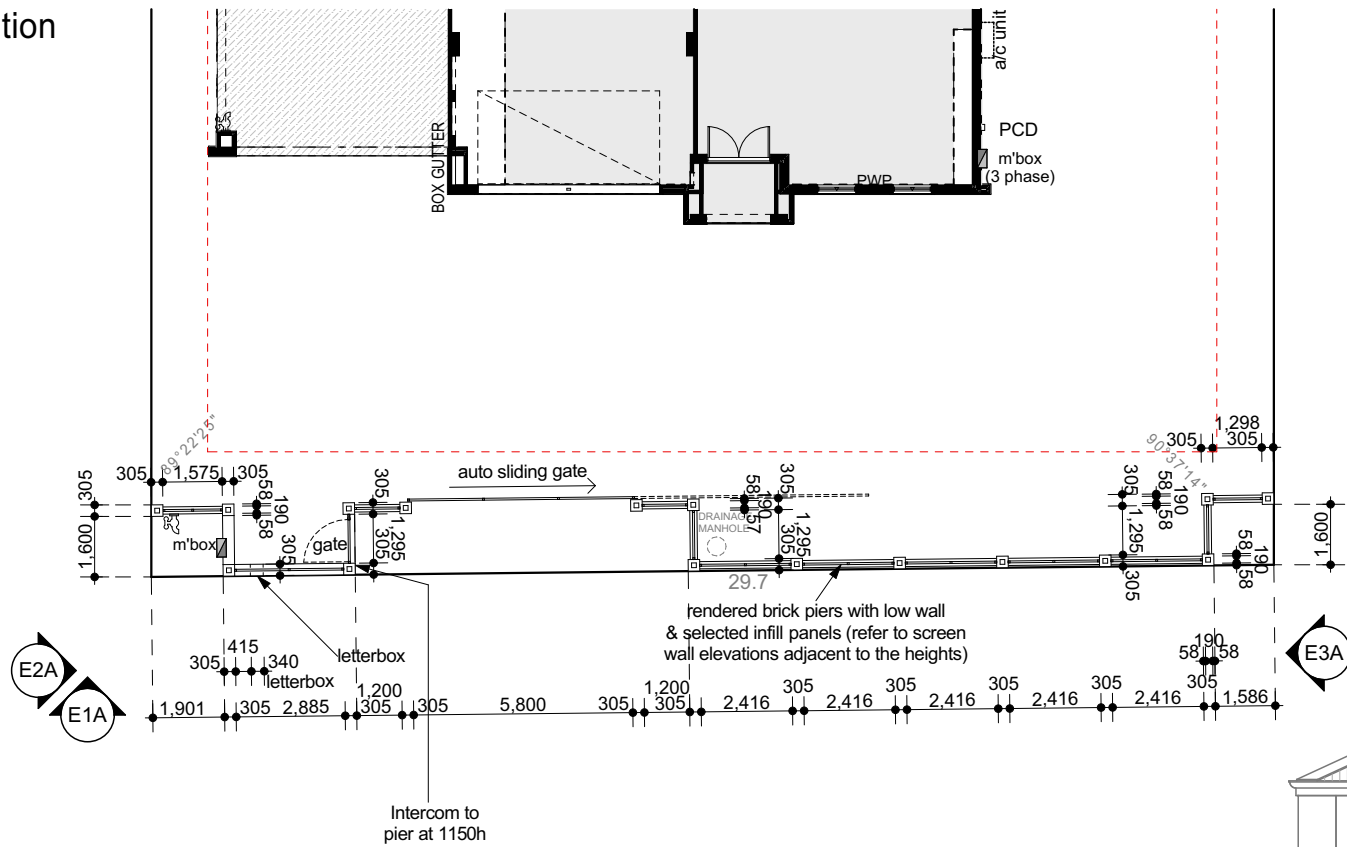


Screen Wall Setout Plan

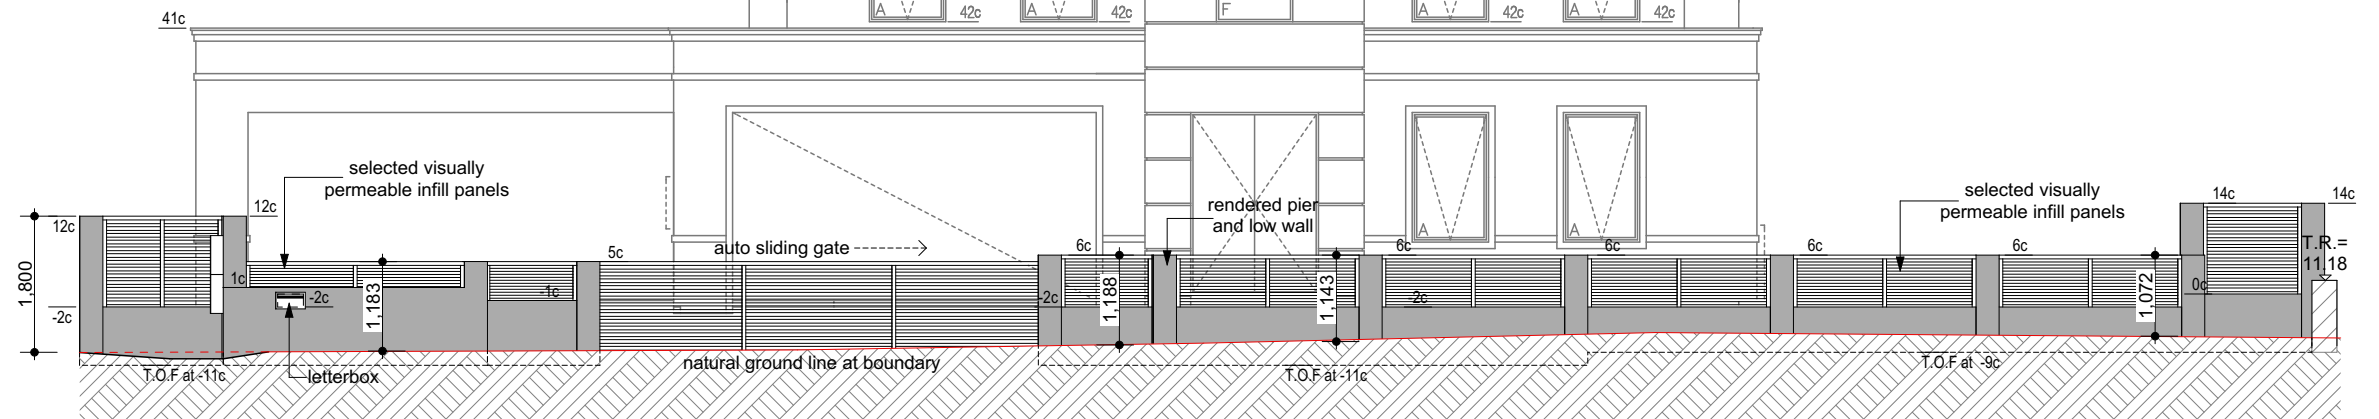

E1A Screen Wall Elevation

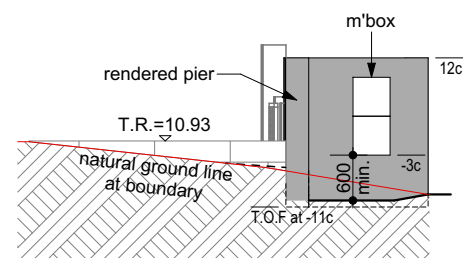

E2A Screen Wall Elevation

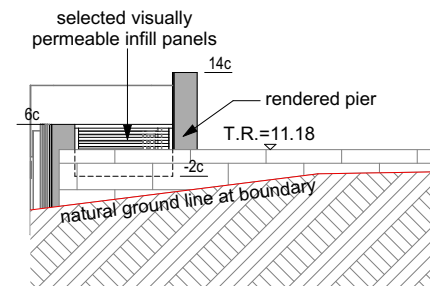

E3A Screen Wall Elevation

AMENDMENTS:					
VO1	21/02/2024	CG	VO11	25/06/2025	CG
VO2	21/02/2024	CG	VO14	6/10/2025	laura
VO3	28/02/2024	HW	VO16	12/01/2026	JT
VO4	24/04/2024	laura	VO17 & 18	19/02/2026	laura
VO5	1/11/2024	PR			
P&A (VO6)	22/01/2025	JT			
VO7	12/02/2025	JT			

CLIENT:
Mr S Singh & Mrs A Kaur

ADDRESS:
Lot 2028 (#34) Martinich Drive,
CAVERSHAM

JOB NUMBER:
18100