



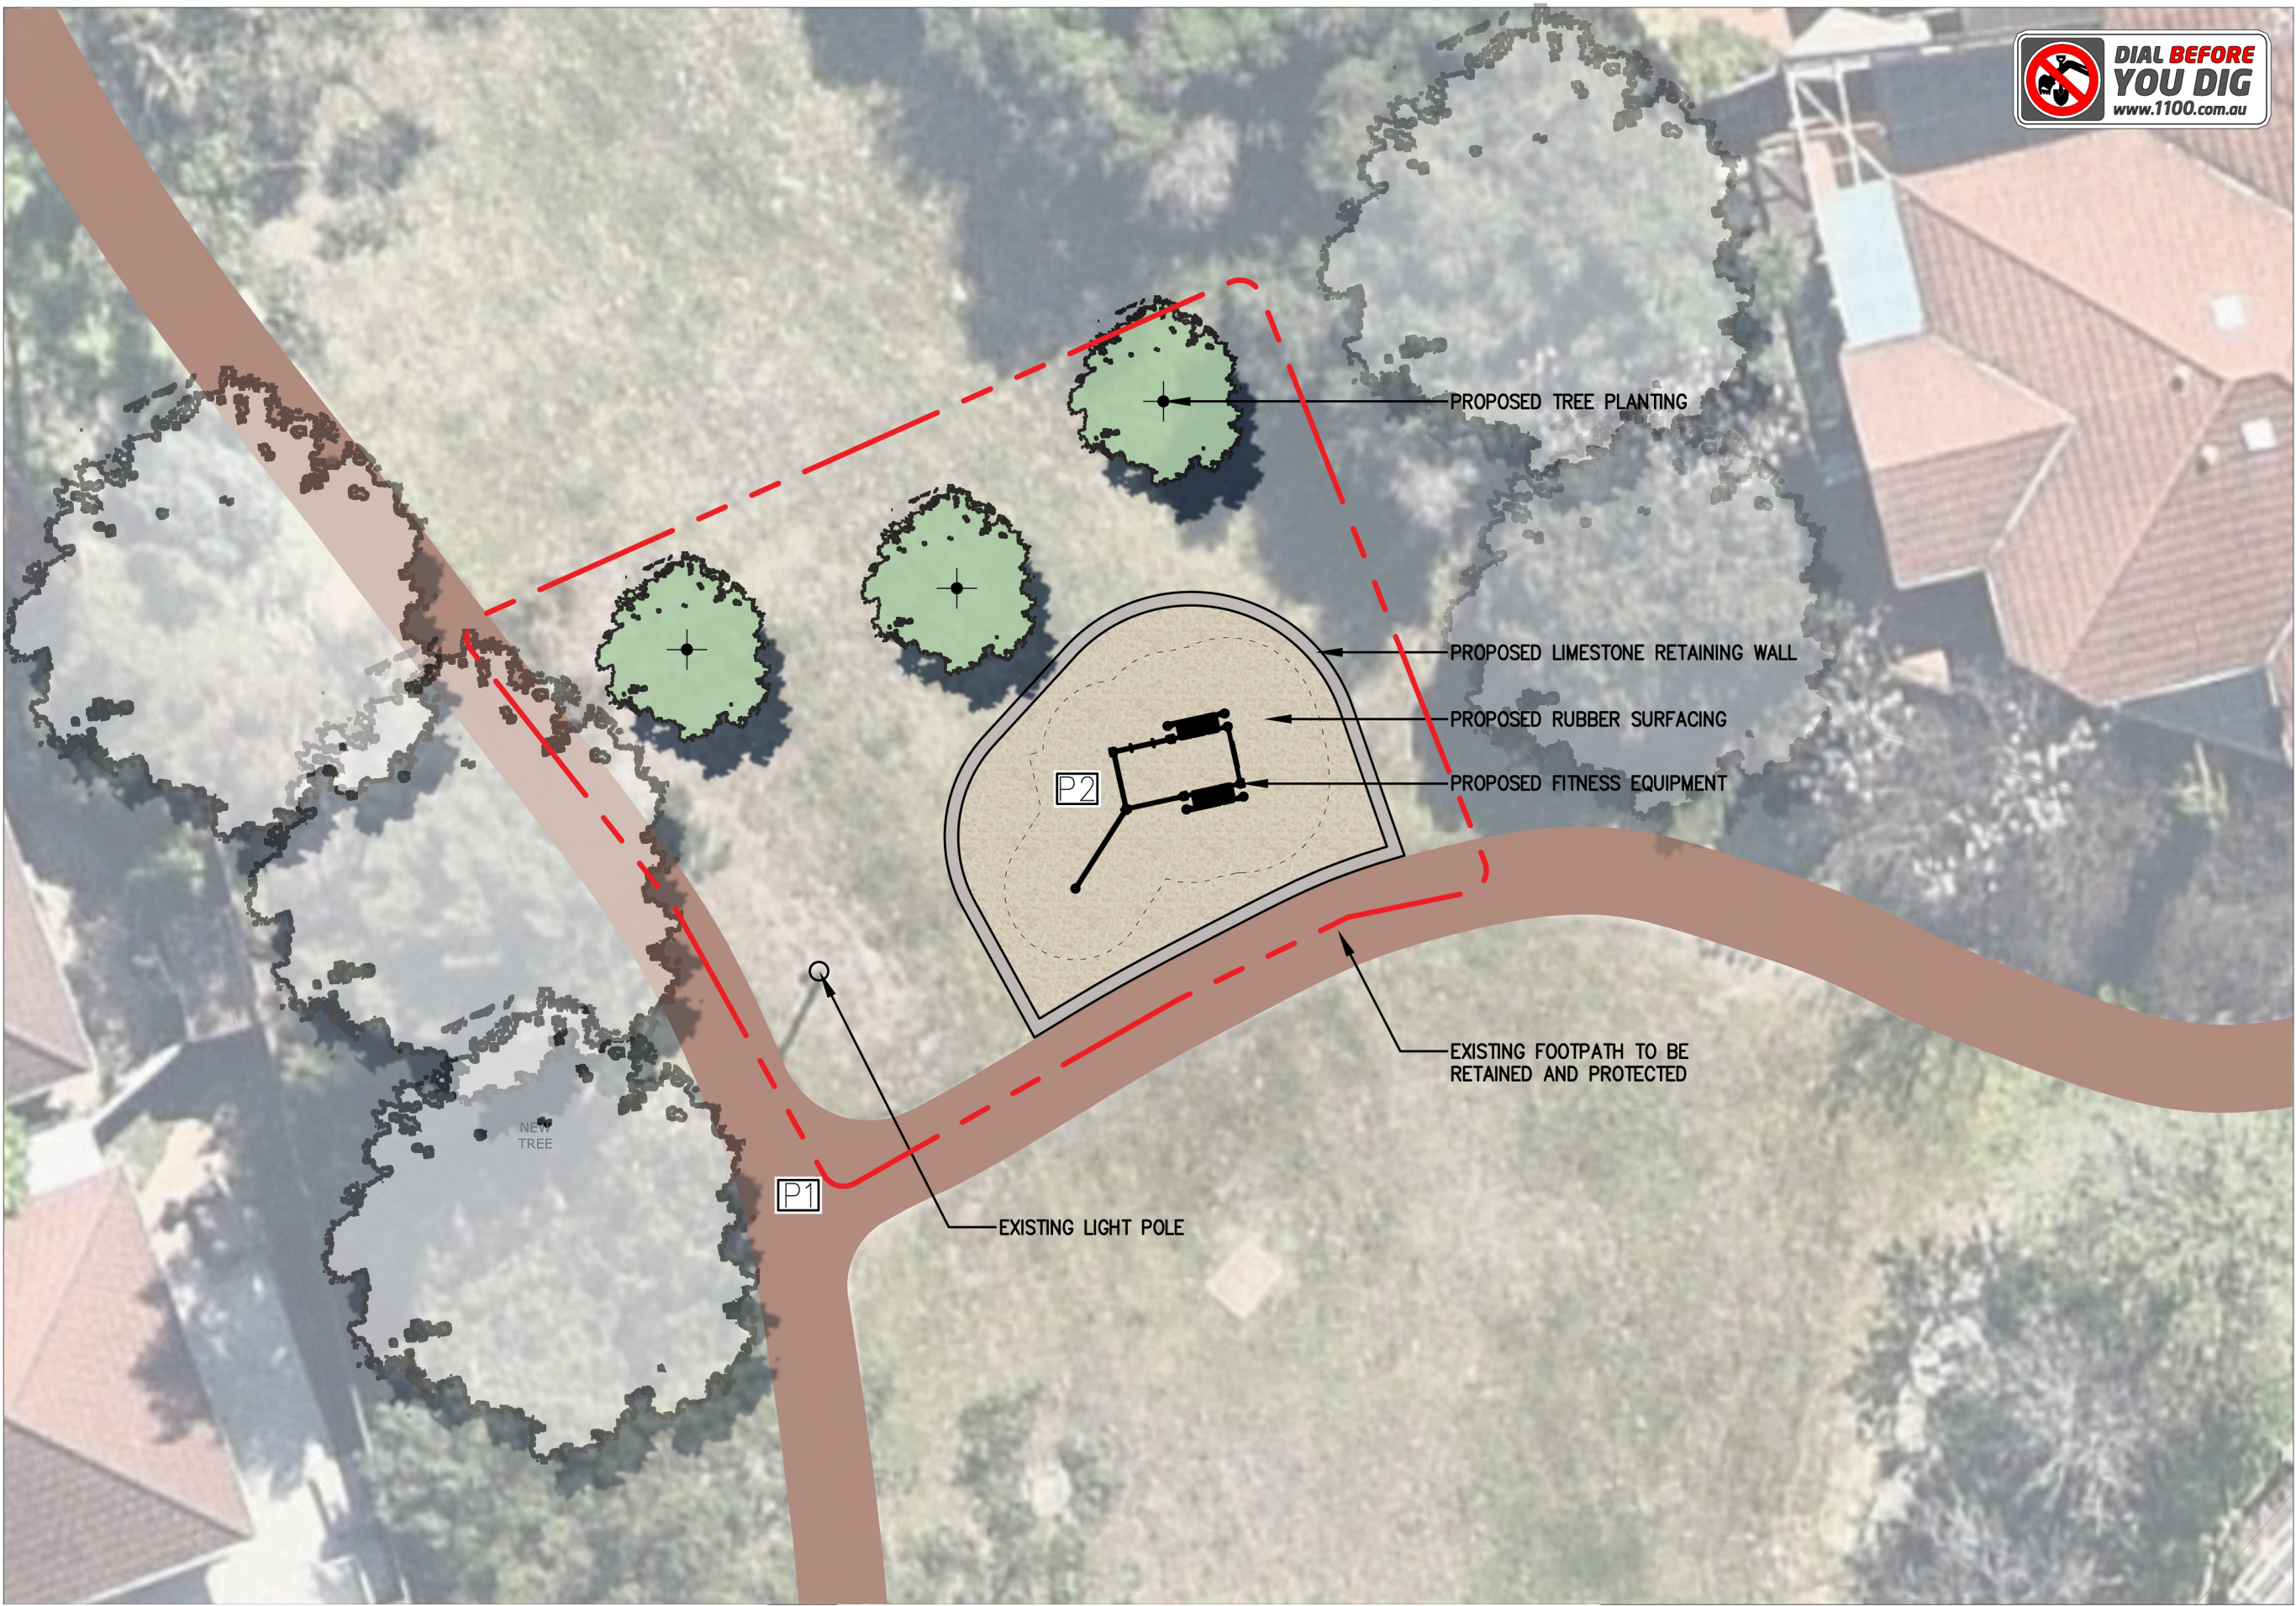

LEGEND

- EXTENT OF WORKS
- [P1] EXISTING FOOTPATH TO BE RETAINED & PROTECTED
- [P2] PROPOSED RUBBER SURFACING
- EXISTING TREE TO BE RETAINED & PROTECTED
- PROPOSED NEW TREE PLANTING 35L pot

PROPOSED FITNESS EQUIPMENT: PARKFIT SSPF-2006 OR SIMILAR APPROVED

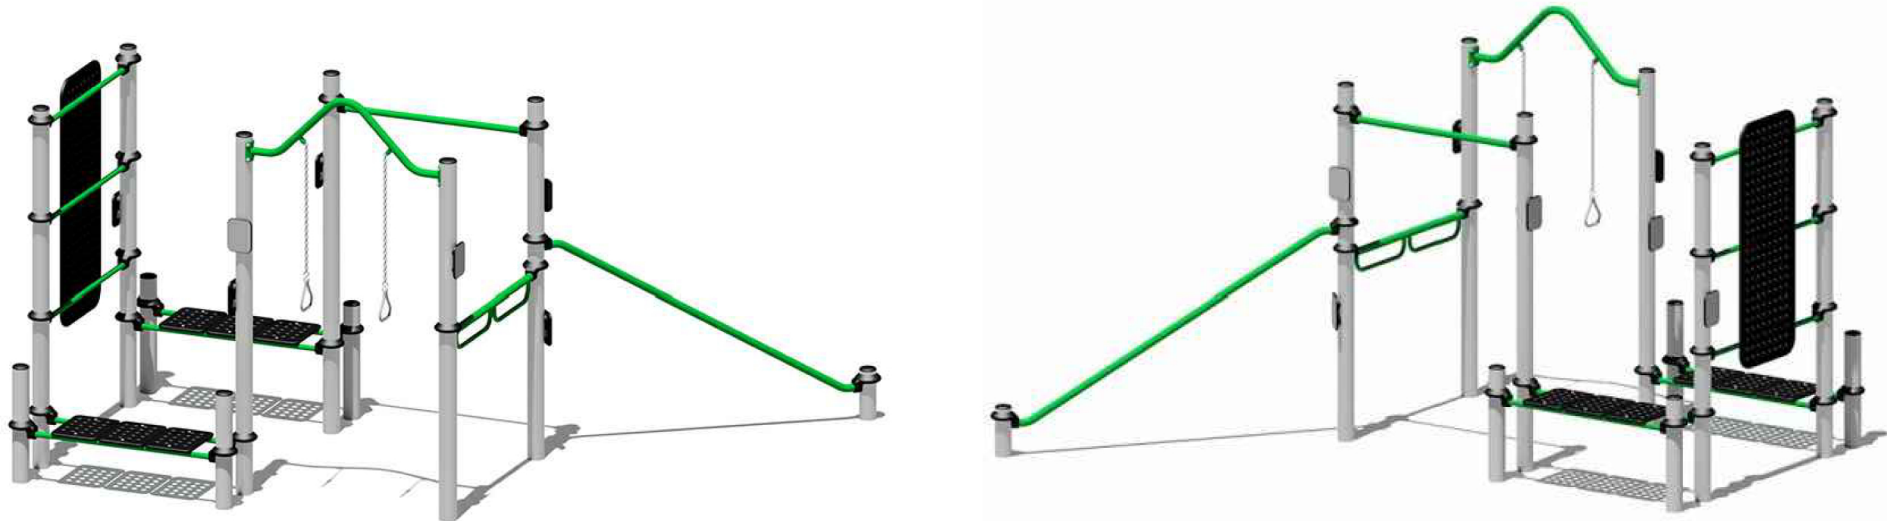

HIGH INTENSITY FITNESS EQUIPMENT FOR UPPER BODY & CARDIO WORKOUT
Featuring Vault Bar, Pull Up Bar, Chin Up Bar, Trapeze Rings, Plyo Box Jumps and Handstand Wall

