
DATE OF ISSUE		20.09.2024	14.02.2025	10.04.2025	26.05.2025	27.05.2025	18.11.2025	24.04.2026	29.05.2026	29.05.2026
DRAWING REGISTER										
AW6055-003-00	COVER SHEET + DRAWING REGISTER	H-2	H-3	I-1	J-1	J-2	K-1	L-1	L-2	L-3
GENERAL DRAWINGS										
AW6055-003-P1	DRAFT SITE LAYOUT	H-2	H-3	I-1	J-1	J-2	K-1	L-1	L-2	L-3
AW6055-003-P1-2	DRAFT SITE LOCATION	H-2	H-3	I-1	J-1	J-2	K-1	L-1	L-2	L-3
AW6055-003-P2	DRAFT SITE SETOUT PLAN	H-2	H-3	I-1	J-1	J-2	K-1	L-1	L-2	L-3
AW6055-003-P3-1	DRAFT SITE ELEVATION- DETAILS	H-2	H-3	I-1	J-1	J-2	K-1	L-1	L-2	L-3
AW6055-003-P3-2	DRAFT SITE ELEVATION- OVERVIEW	-	-	-	-	-	-	L-1	L-2	L-3

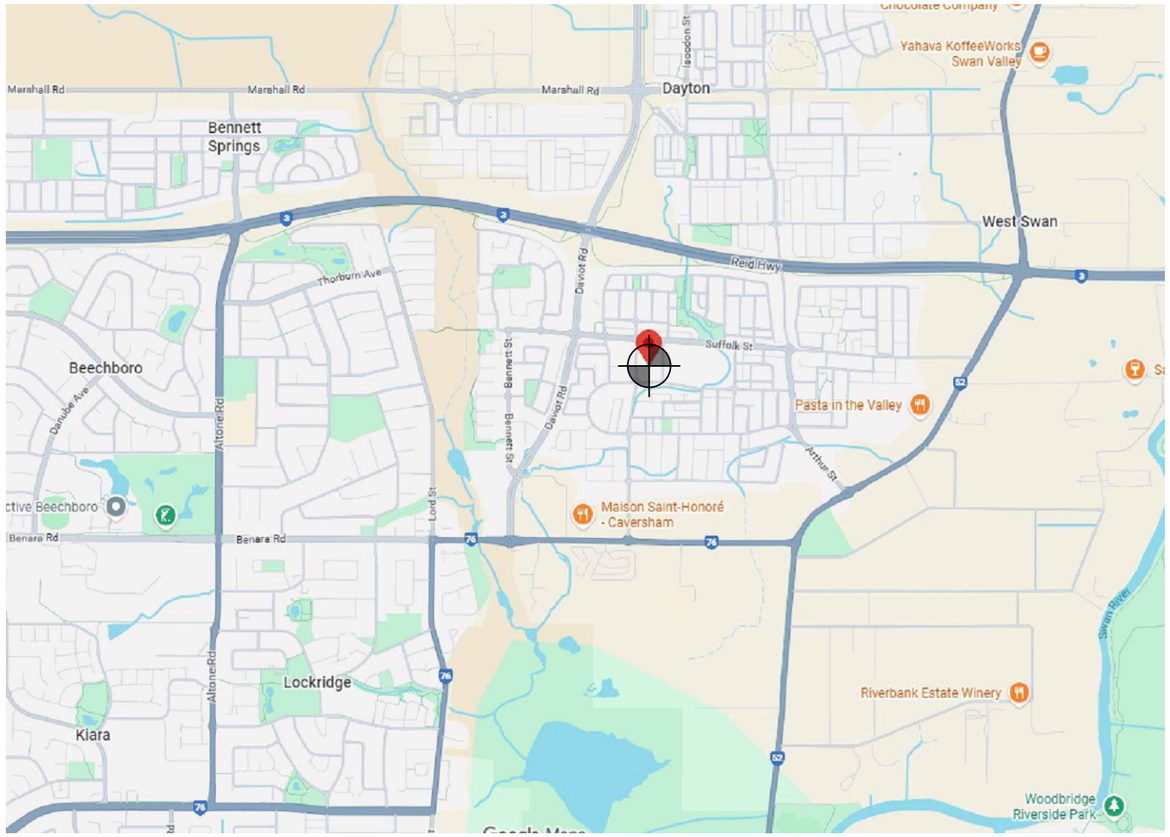

LOCALITY PLAN
NOT TO SCALE

CAVERSHAM VILLAGE SHOPPING CENTRE

175 SUFFOLK STREET,
CAVERSHAM,
WA 6055

SITE ID: AW6055-003


Suite 3.03, Level 3
347 Kent Street, Sydney, NSW 2000
www.waveconn.com

FOR APPROVAL

DRAWING No.
AW6055-003 - 00

A3

DATUM POINT	GDA94 CO-ORDINATES	
	LATITUDE	-31.86694
	LONGITUDE	115.96722

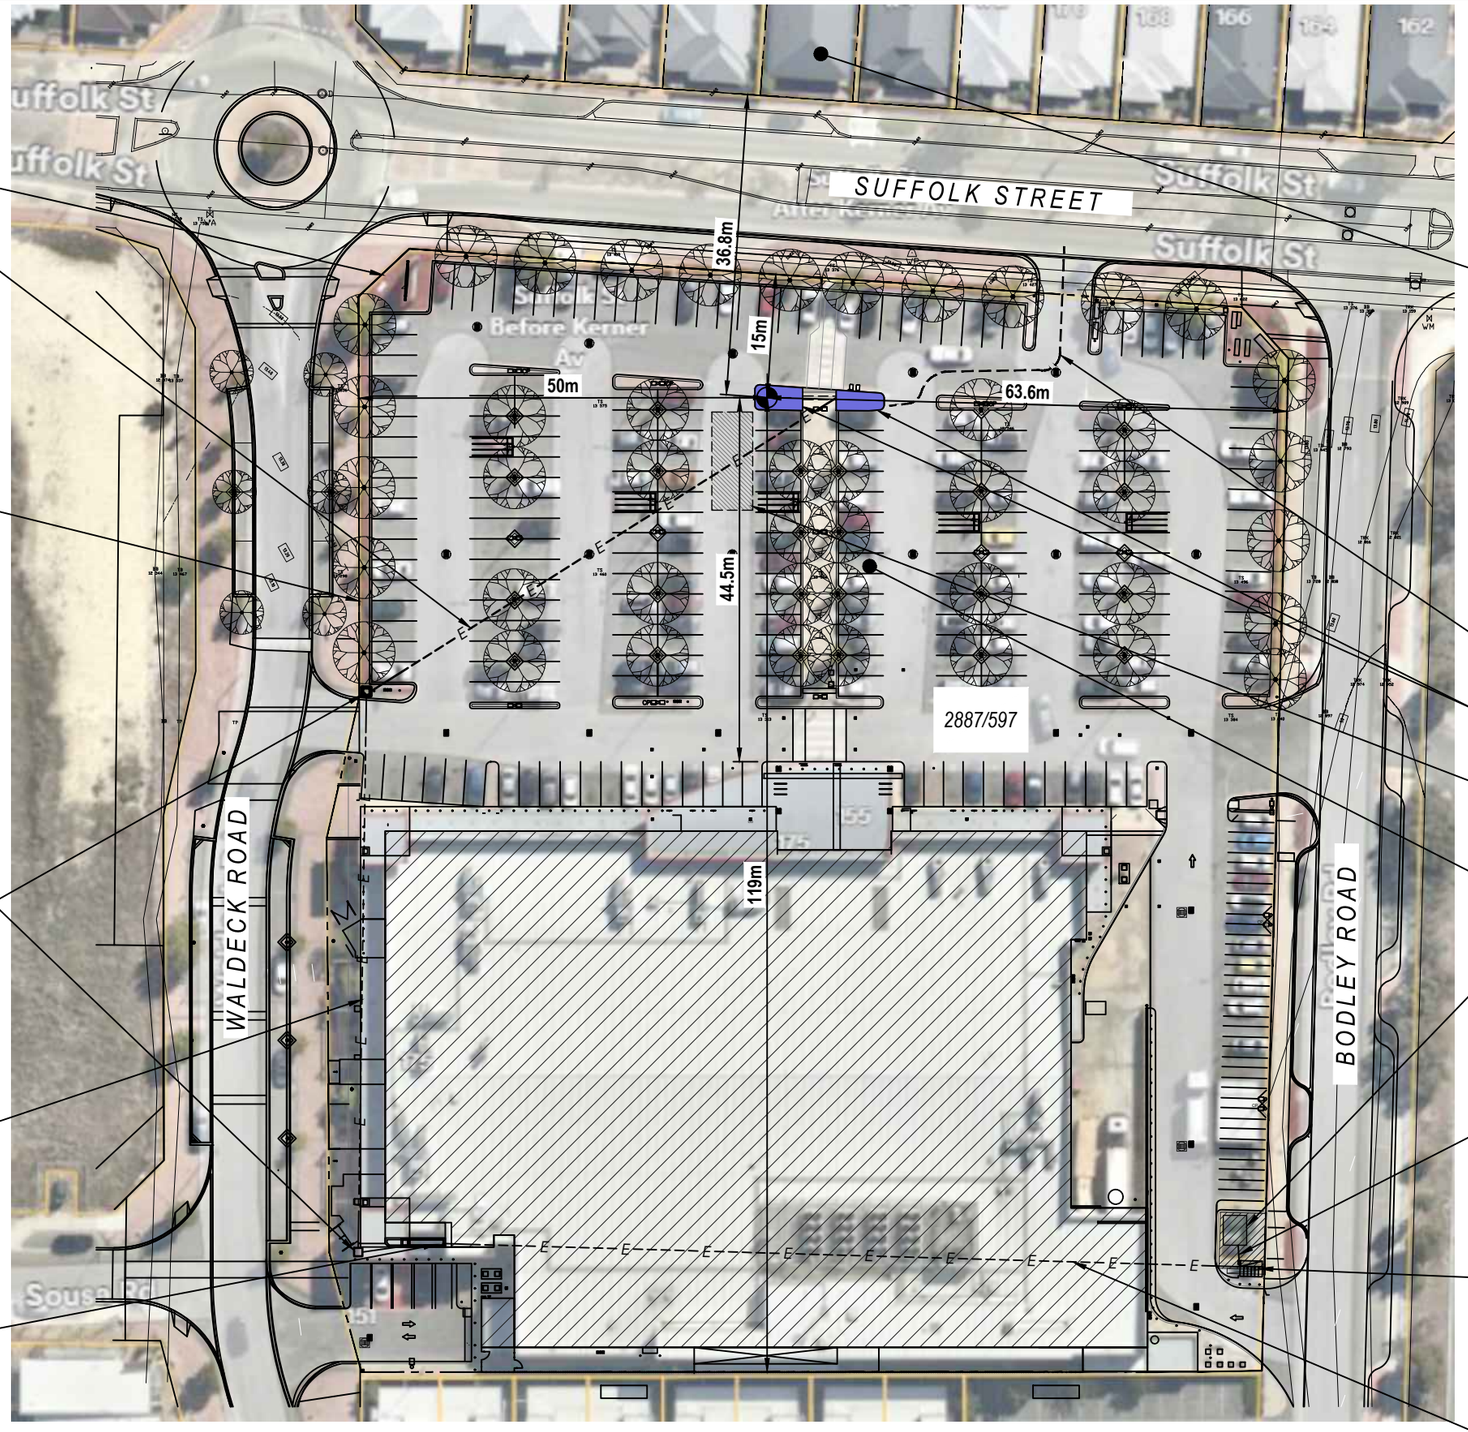

HOST PROPERTY BOUNDARY

PROPOSED UG SUBMAINS TO BE INSTALLED BY DIRECTIONAL DRILLING (APPROX. 70m OF TOTAL 170m).
• INDICATIVE ROUTE SHOWN

HOST PROPERTY BOUNDARY

EXISTING 2-OFF POWER PITS WITH 3x100mm HD CONDUITS
• INDICATIVE LOCATION SHOWN

PROPOSED UG SUBMAINS WITHIN EXISTING CONDUIT (APPROX. 90m OF TOTAL 170m).
• INDICATIVE ROUTE SHOWN

EXISTING MDB-1
• INDICATIVE LOCATION SHOWN

RESIDENTIAL PROPERTIES

PROPOSED SITE ACCESS

PROPOSED INSTALLATION AND LEASE AREA (SHADED)

PROPOSED EWP SET-UP / PARKING LOCATION. (12m x 5m APPROX.)

EXISTING CAR PARK

EXISTING WESTERN POWER PAD MOUNTED SUBSTATION
• INDICATIVE LOCATION SHOWN

EXISTING CONSUMER MAINS (APPROX. 10m)
• INDICATIVE ROUTE SHOWN

EXISTING SITE MAIN SWITCHBOARD
• INDICATIVE LOCATION SHOWN

EXISTING SUBMAINS TO MDB-1 (APPROX. 110m)
• INDICATIVE ROUTE SHOWN

NOTE:

1. **PROPOSED ELECTRICAL SUPPLY ROUTE SHOWN INDICATIVELY ONLY AND IS SUBJECT TO POWER AUTHORITY DESIGN AND APPROVAL.**

SITE LAYOUT

SCALE 1 : 750

REVISION	DATE	REVISION DESCRIPTION	DRAWN	DESIGNED	APPROVED
L-3	29.05.2026	ISSUED FOR APPROVAL	EW	AS	DL
L-2	04.05.2026	ISSUED FOR APPROVAL	EW	AS	DL
L-1	24.04.2026	ISSUED FOR APPROVAL	EW	AS	DL
K-1	18.11.2025	ISSUED FOR APPROVAL	EW	AS	DL
J-2	27.05.2025	ISSUED FOR APPROVAL	EW	AS	DL
J-1	26.05.2025	ISSUED FOR APPROVAL	EW	AS	DL
I-1	10.04.2025	ISSUED FOR APPROVAL	EW	AS	DL

waveconn
Suite 3.03, Level 3
347 Kent Street, Sydney, NSW 2000
www.waveconn.com

AW6055-003 CAVERSHAM VILLAGE SHOPPING CENTRE
175 SUFFOLK STREET, CAVERSHAM, WA 6055

TITLE : DRAFT SITE LAYOUT


DRAWING STATUS :	DRAWING No.	REVISION
FOR APPROVAL	AW6055-003-P1	L-3

SCALE 1 : 750 AT A3

7.5m 0 7.5m 15m 22.5m 30m 37.5m

A3

CAD File: AW6055-003_CAVERSHAM_DSL_REV_L-3.DWG Plot Date: 29/05/2026

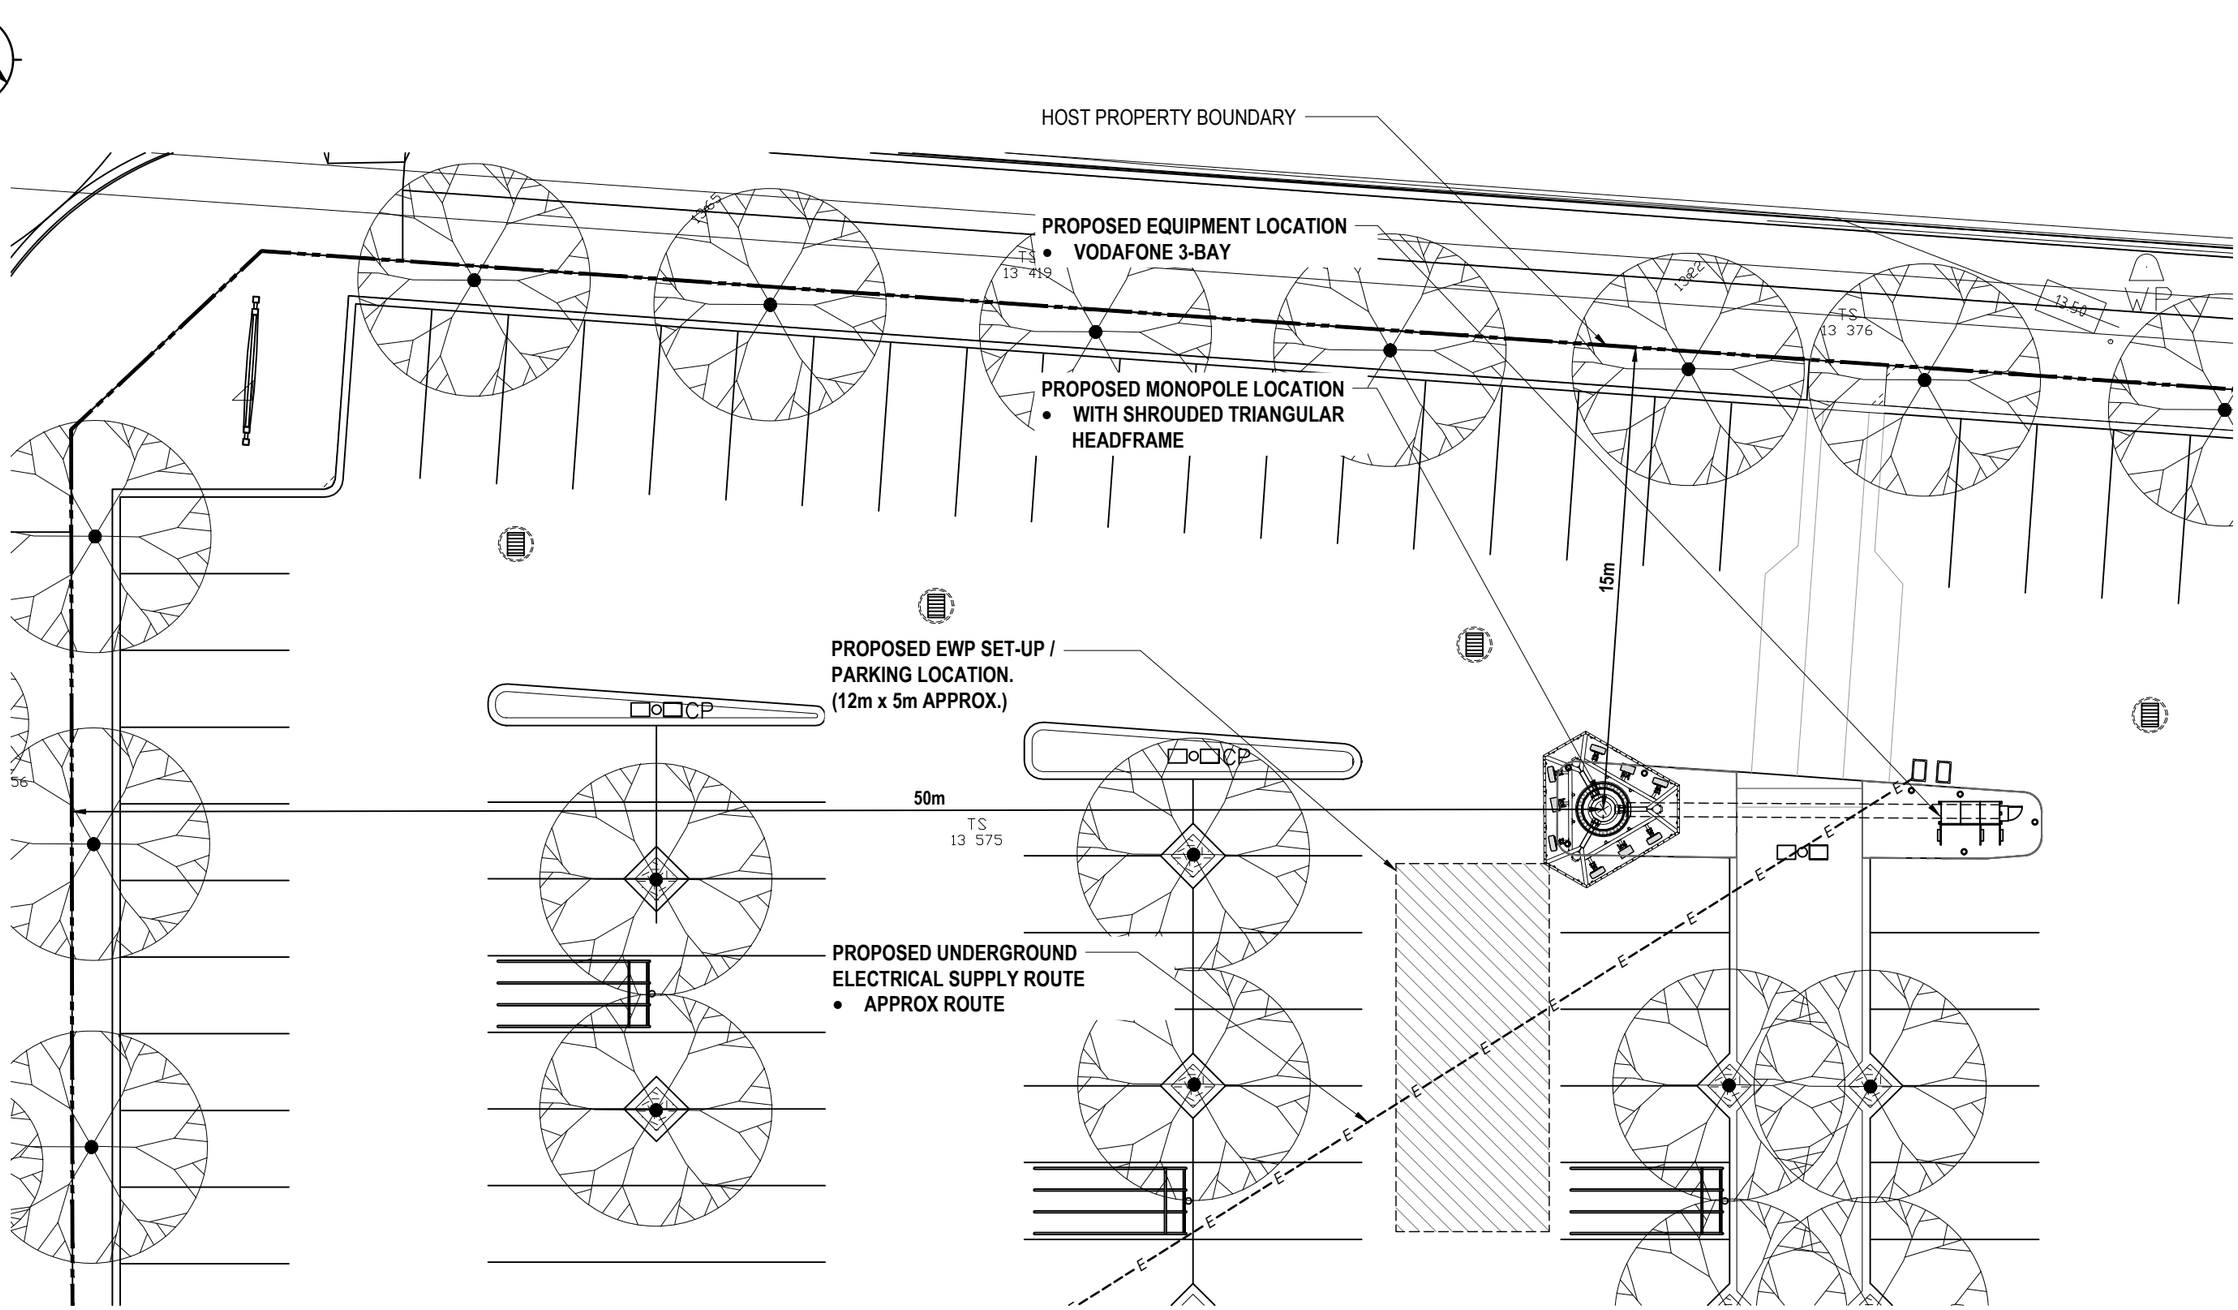

SITE LOCATION

SCALE 1 : 200

REVISION	DATE	REVISION DESCRIPTION	DRAWN	DESIGNED	APPROVED
L-3	29.05.2026	ISSUED FOR APPROVAL	EW	AS	DL
L-2	04.05.2026	ISSUED FOR APPROVAL	EW	AS	DL
L-1	24.04.2026	ISSUED FOR APPROVAL	EW	AS	DL
K-1	18.11.2025	ISSUED FOR APPROVAL	EW	AS	DL
J-2	27.05.2025	ISSUED FOR APPROVAL	EW	AS	DL
J-1	26.05.2025	ISSUED FOR APPROVAL	EW	AS	DL
I-1	10.04.2025	ISSUED FOR APPROVAL	EW	AS	DL

waveconn
Suite 3.03, Level 3
347 Kent Street, Sydney, NSW 2000
www.waveconn.com

AW6055-003 CAVERSHAM VILLAGE SHOPPING CENTRE

175 SUFFOLK STREET, CAVERSHAM, WA 6055

TITLE : DRAFT SITE LOCATION

DRAWING STATUS : FOR APPROVAL

DRAWING No. AW6055-003-P1-2


REVISION L-3

SCALE 1 : 200 AT A3

2000 0 2000 4000 6000 8000 10000

A3

CAD File: AW6055-003_CAVERSHAM_DSL_REV_L-3.DWG Plot Date: 29/05/2026

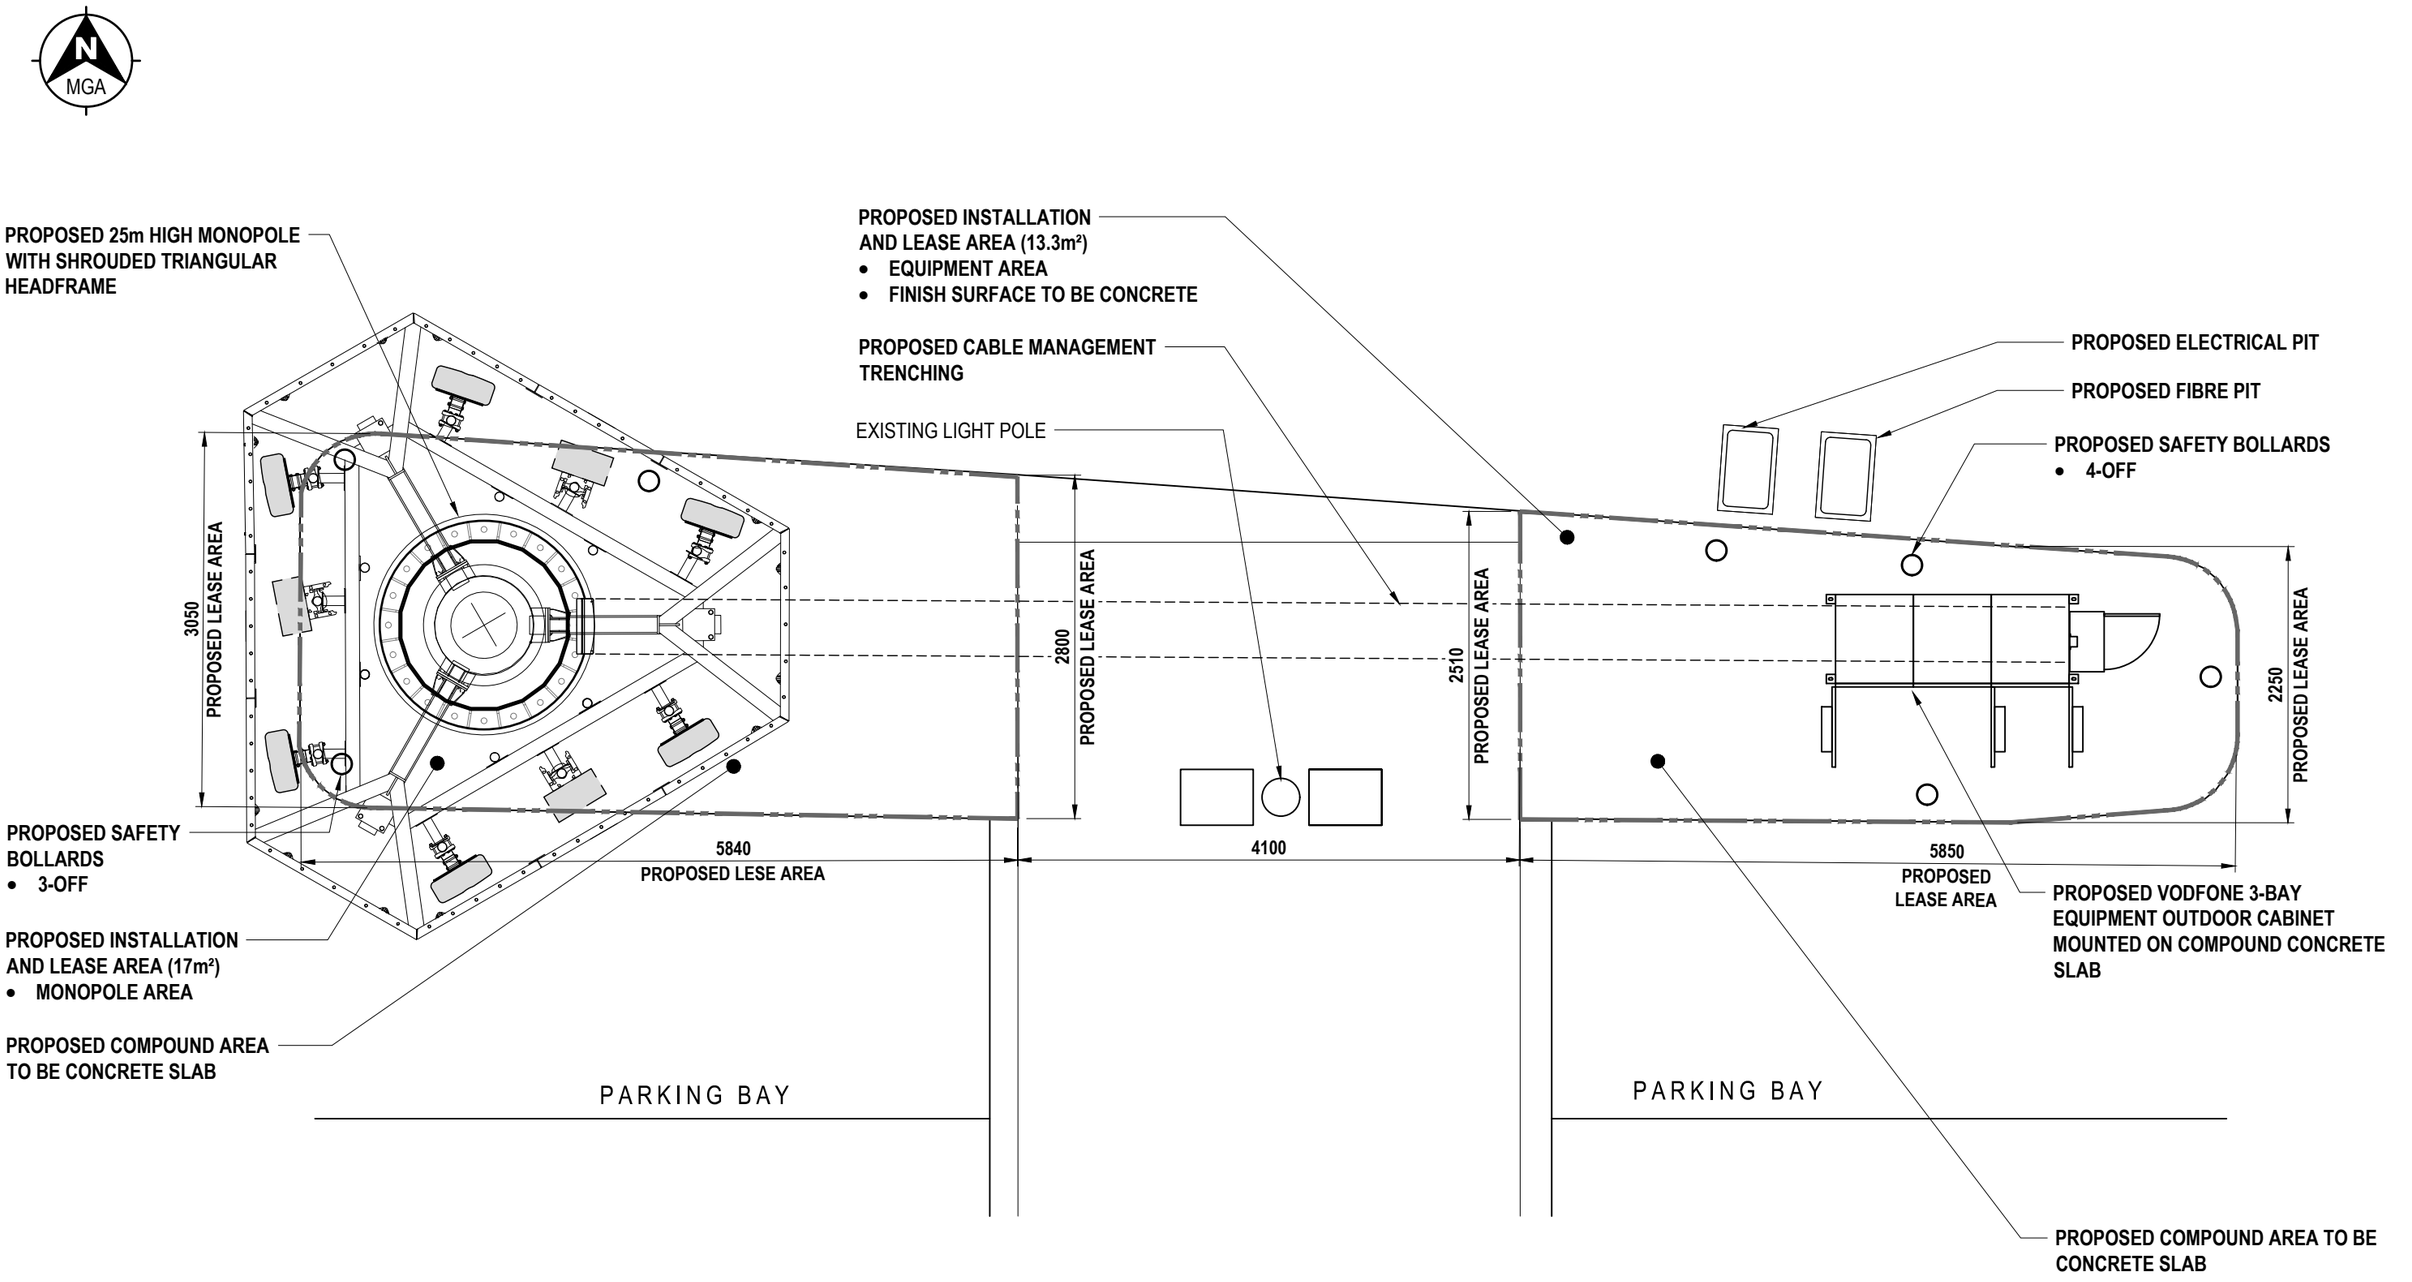

SITE SETOUT PLAN

SCALE 1 : 50

REVISION	DATE	REVISION DESCRIPTION	DRAWN	DESIGNED	APPROVED
L-3	29.05.2026	ISSUED FOR APPROVAL	EW	AS	DL
L-2	04.05.2026	ISSUED FOR APPROVAL	EW	AS	DL
L-1	24.04.2026	ISSUED FOR APPROVAL	EW	AS	DL
K-1	18.11.2025	ISSUED FOR APPROVAL	EW	AS	DL
J-2	27.05.2025	ISSUED FOR APPROVAL	EW	AS	DL
J-1	26.05.2025	ISSUED FOR APPROVAL	EW	AS	DL
I-1	10.04.2025	ISSUED FOR APPROVAL	EW	AS	DL

waveconn
Suite 3.03, Level 3
347 Kent Street, Sydney, NSW 2000
www.waveconn.com

AW6055-003 CAVERSHAM VILLAGE SHOPPING CENTRE

175 SUFFOLK STREET, CAVERSHAM, WA 6055

TITLE : DRAFT SITE SETOUT PLAN

DRAWING STATUS : FOR APPROVAL

DRAWING No. AW6055-003-P2

REVISION L-3

SCALE 1 : 50 AT A3

500 0 500 1000 1500 2000 2500

A3

CAD File: AW6055-003_CAVERSHAM_DSL_REV_L-3.DWG Plot Date: 29/05/2026

REVISION	DATE	REVISION DESCRIPTION	DRAWN	DESIGNED	APPROVED
L-3	29.05.2026	ISSUED FOR APPROVAL	EW	AS	DL
L-2	04.05.2026	ISSUED FOR APPROVAL	EW	AS	DL
L-1	24.04.2026	ISSUED FOR APPROVAL	EW	AS	DL
K-1	18.11.2025	ISSUED FOR APPROVAL	EW	AS	DL
J-2	27.05.2025	ISSUED FOR APPROVAL	EW	AS	DL
J-1	26.05.2025	ISSUED FOR APPROVAL	EW	AS	DL
I-1	10.04.2025	ISSUED FOR APPROVAL	EW	AS	DL

waveconn
Suite 3.03, Level 3
347 Kent Street, Sydney, NSW 2000
www.waveconm.com

AW6055-003 CAVERSHAM VILLAGE SHOPPING CENTRE


175 SUFFOLK STREET, CAVERSHAM, WA 6055

TITLE : DRAFT SITE ELEVATION- DETAILS

DRAWING STATUS : FOR APPROVAL

DRAWING No. AW6055-003-P3-1

REVISION L-3

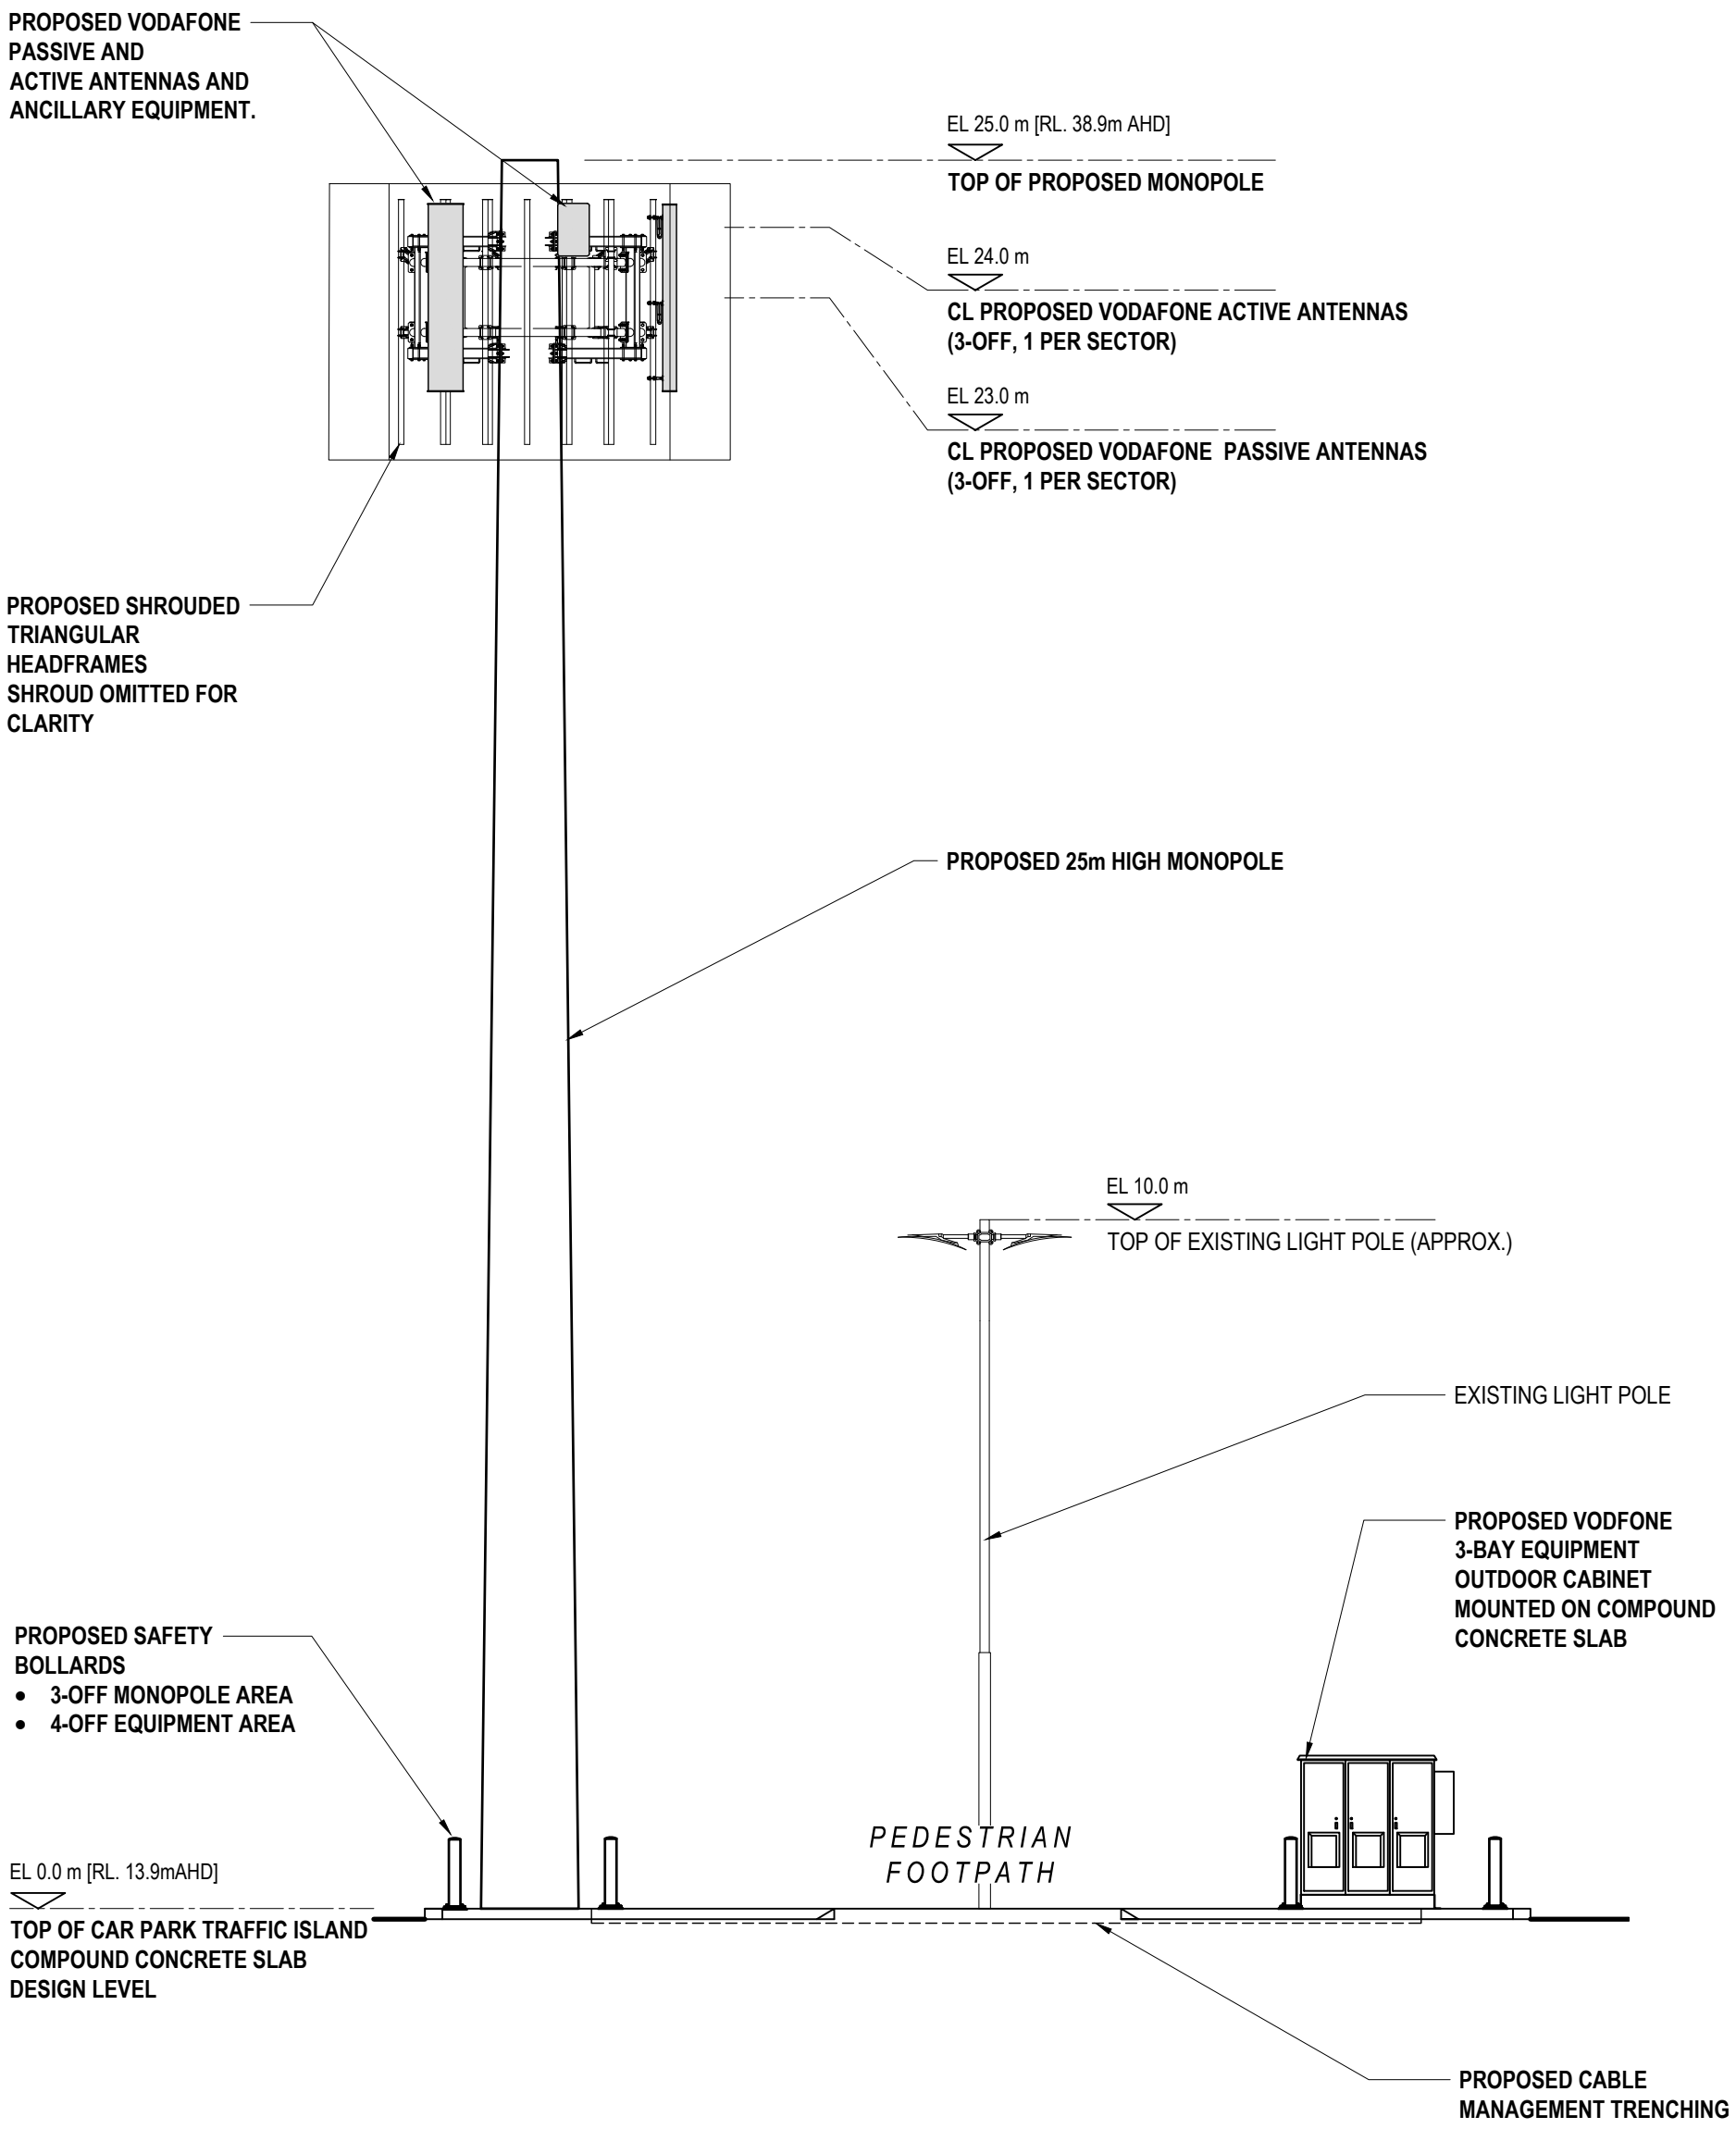

SOUTHERN ELEVATION - DETAILS

SCALE 1 : 100


SCALE 1 : 100 AT A3

1000 0 1000 2000 3000 4000 5000

A3

CAD File: AW6055-003_CAVERSHAM_DSL_REV_L-3.DWG Plot Date: 29/05/2026

REVISION	DATE	REVISION DESCRIPTION	DRAWN	DESIGNED	APPROVED
L-3	29.05.2026	ISSUED FOR APPROVAL	EW	AS	DL
L-2	04.05.2026	ISSUED FOR APPROVAL	EW	AS	DL
L-1	24.04.2026	ISSUED FOR APPROVAL	EW	AS	DL
K-1	18.11.2025	ISSUED FOR APPROVAL	EW	AS	DL
J-2	27.05.2025	ISSUED FOR APPROVAL	EW	AS	DL
J-1	26.05.2025	ISSUED FOR APPROVAL	EW	AS	DL
I-1	10.04.2025	ISSUED FOR APPROVAL	EW	AS	DL

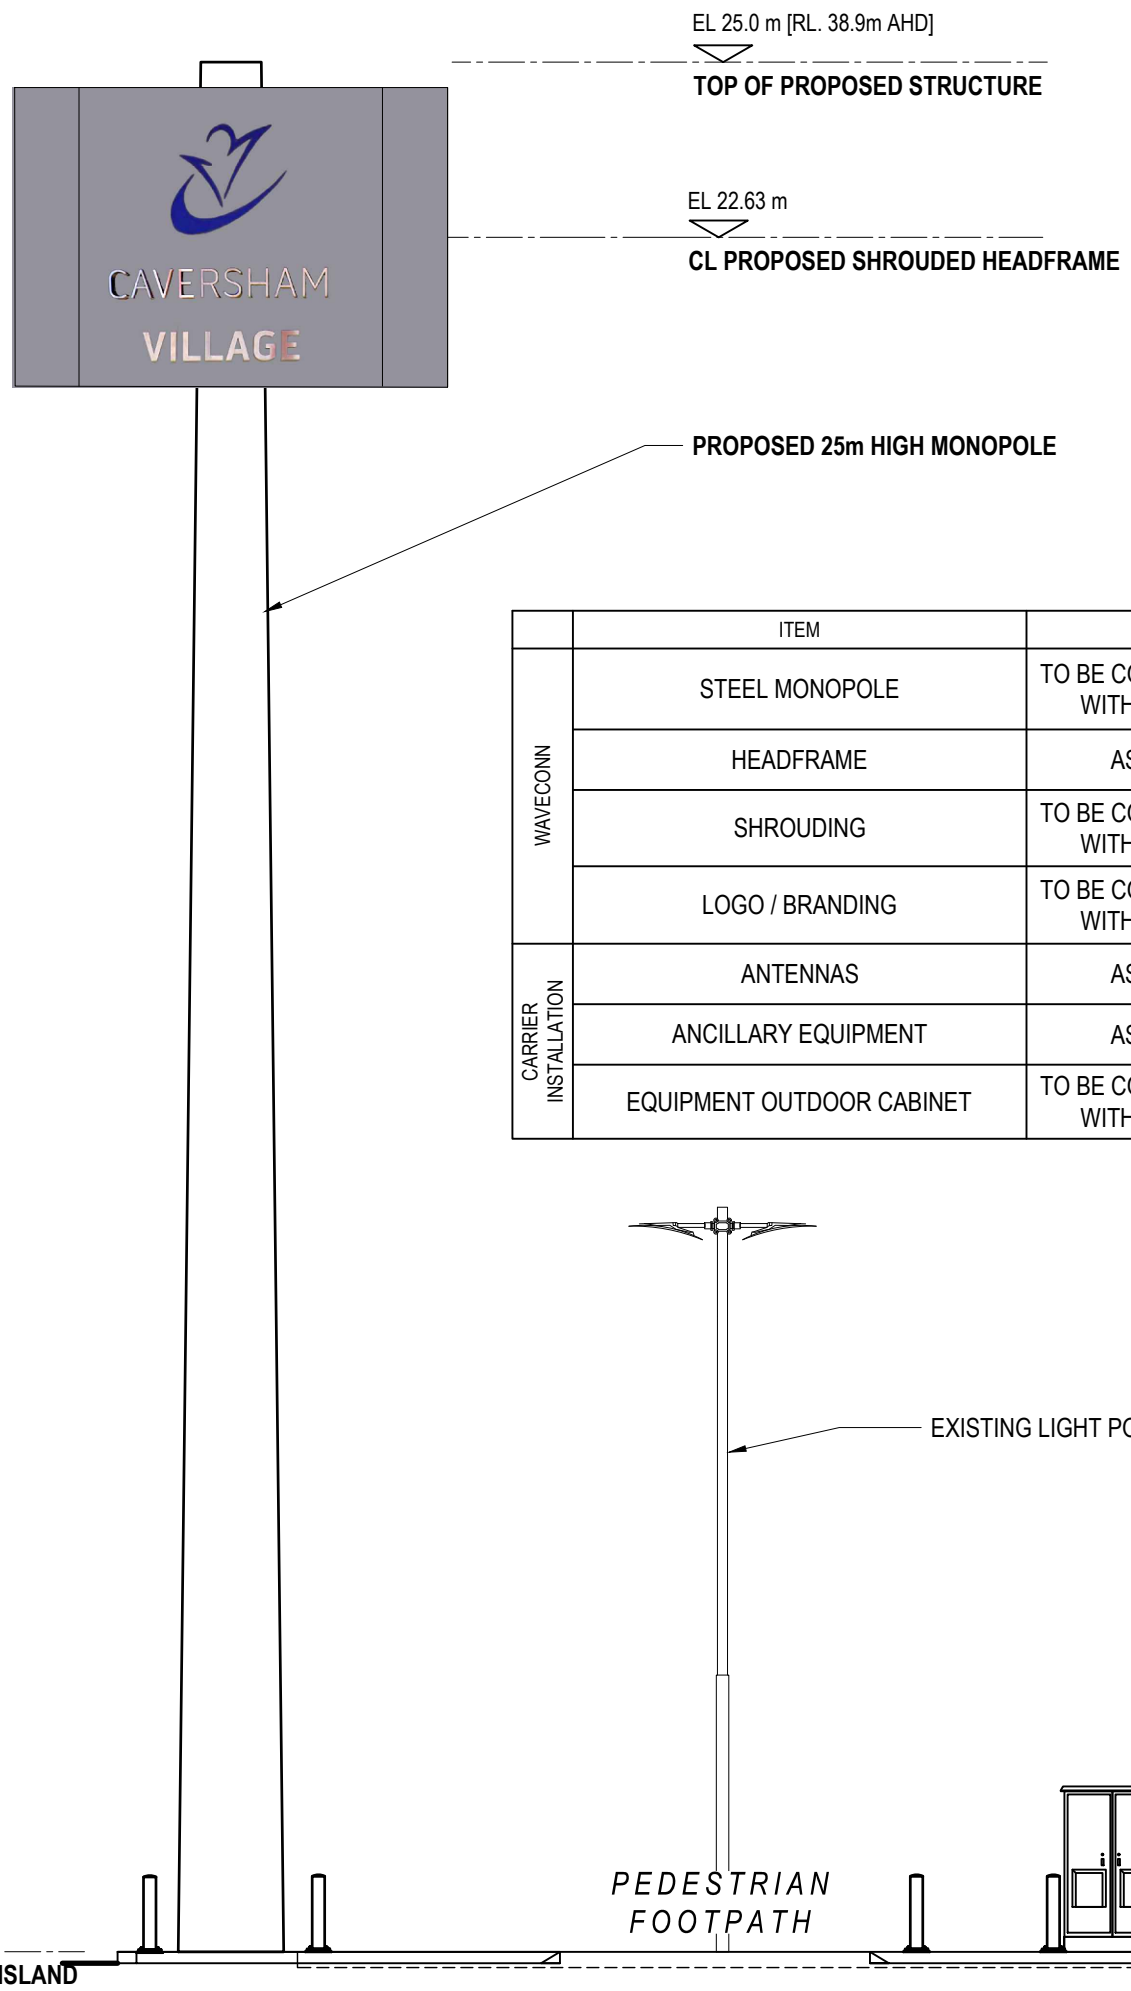

	ITEM	COLOUR
WAVECONN	STEEL MONOPOLE	TO BE CONFIRMED AND AGREED WITH SHOPPING CENTRE
	HEADFRAME	AS PER MONOPOLE
	SHROUDING	TO BE CONFIRMED AND AGREED WITH SHOPPING CENTRE
	LOGO / BRANDING	TO BE CONFIRMED AND AGREED WITH SHOPPING CENTRE
CARRIER INSTALLATION	ANTENNAS	AS PER MONOPOLE
	ANCILLARY EQUIPMENT	AS PER MONOPOLE
	EQUIPMENT OUTDOOR CABINET	TO BE CONFIRMED AND AGREED WITH SHOPPING CENTRE

SOUTHERN ELEVATION- OVERVIEW

SCALE 1 : 100

waveconn
Suite 3.03, Level 3
347 Kent Street, Sydney, NSW 2000
www.waveconn.com

AW6055-003 CAVERSHAM VILLAGE SHOPPING CENTRE

175 SUFFOLK STREET, CAVERSHAM, WA 6055

TITLE: DRAFT SITE ELEVATION- OVERVIEW

DRAWING STATUS: FOR APPROVAL

DRAWING No. AW6055-003-P3-2

REVISION L-3

SCALE 1 : 100 AT A3

1000 0 1000 2000 3000 4000 5000

A3

CAD File: AW6055-003_CAVERSHAM_DSL_REV_L-3.DWG Plot Date: 29/05/2026