
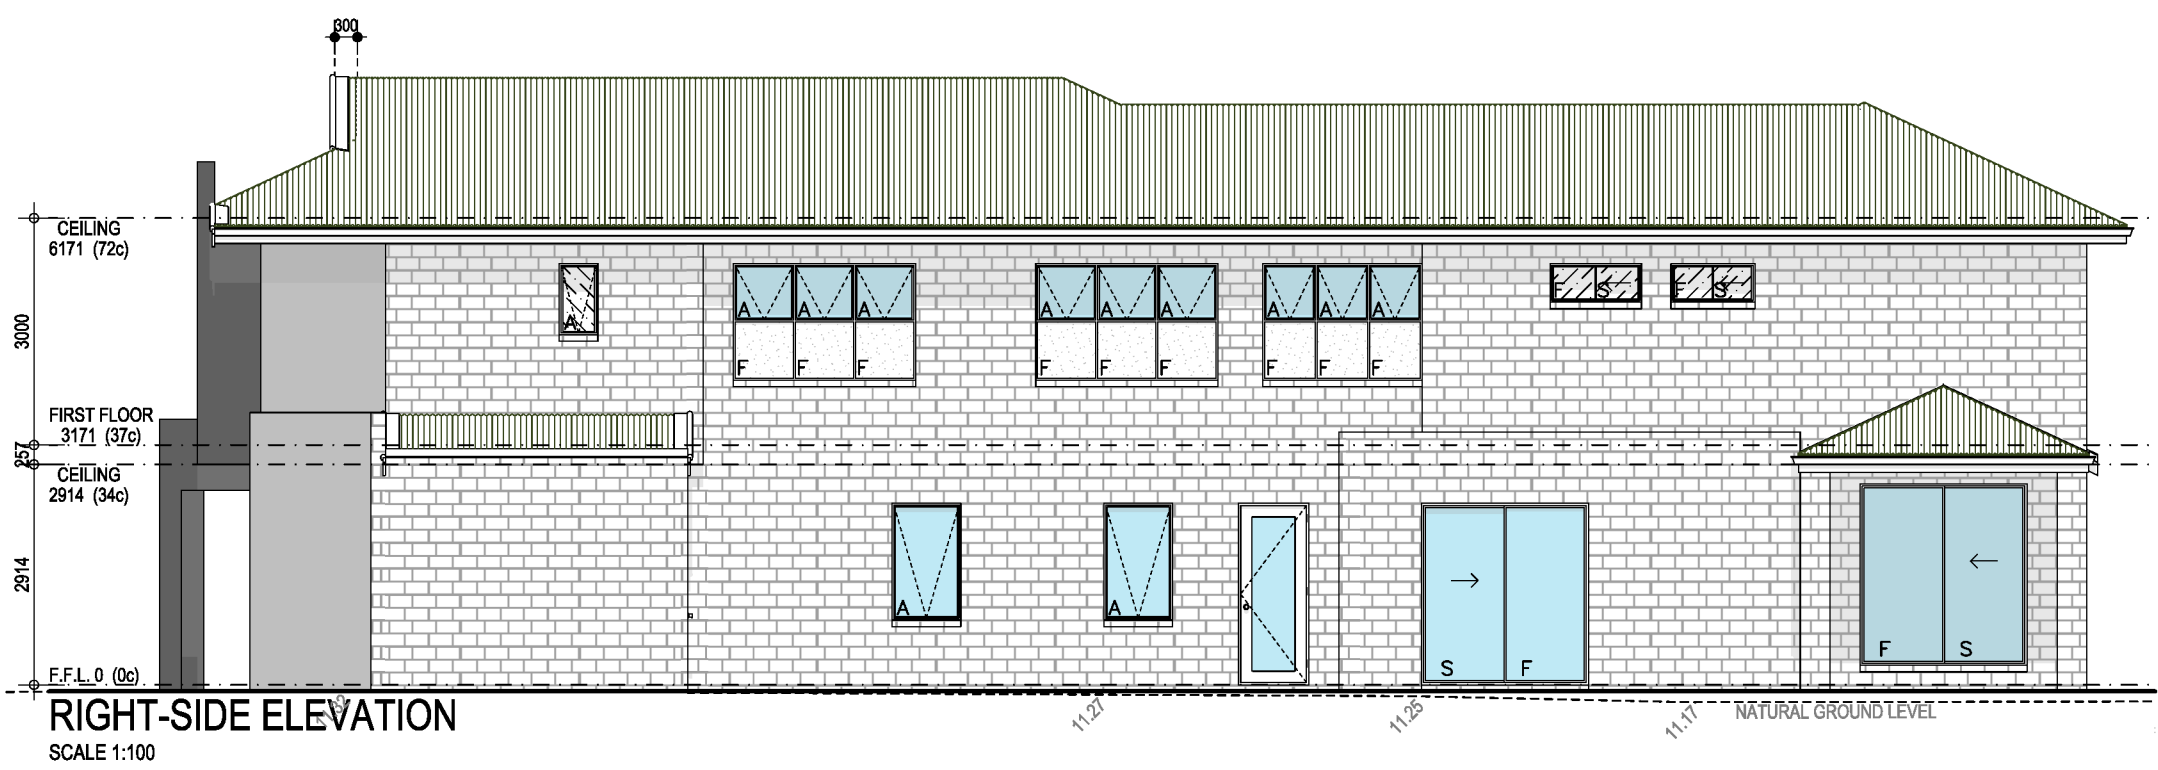


NOTE: 34c CEILING HEIGHT TO GROUND FLOOR UNLESS NOTED OTHERWISE
3m CEILING HEIGHT TO UPPER FLOOR UNLESS NOTED OTHERWISE
NOTES: COLORBOND ROOF AT 35° PITCH UNLESS NOTED OTHERWISE

NOTE: 2c FACE BWK THROUGHOUT UNLESS SHADED (RENDERED)
OR NOTED OTHERWISE WITH ALTERNATIVE MATERIAL

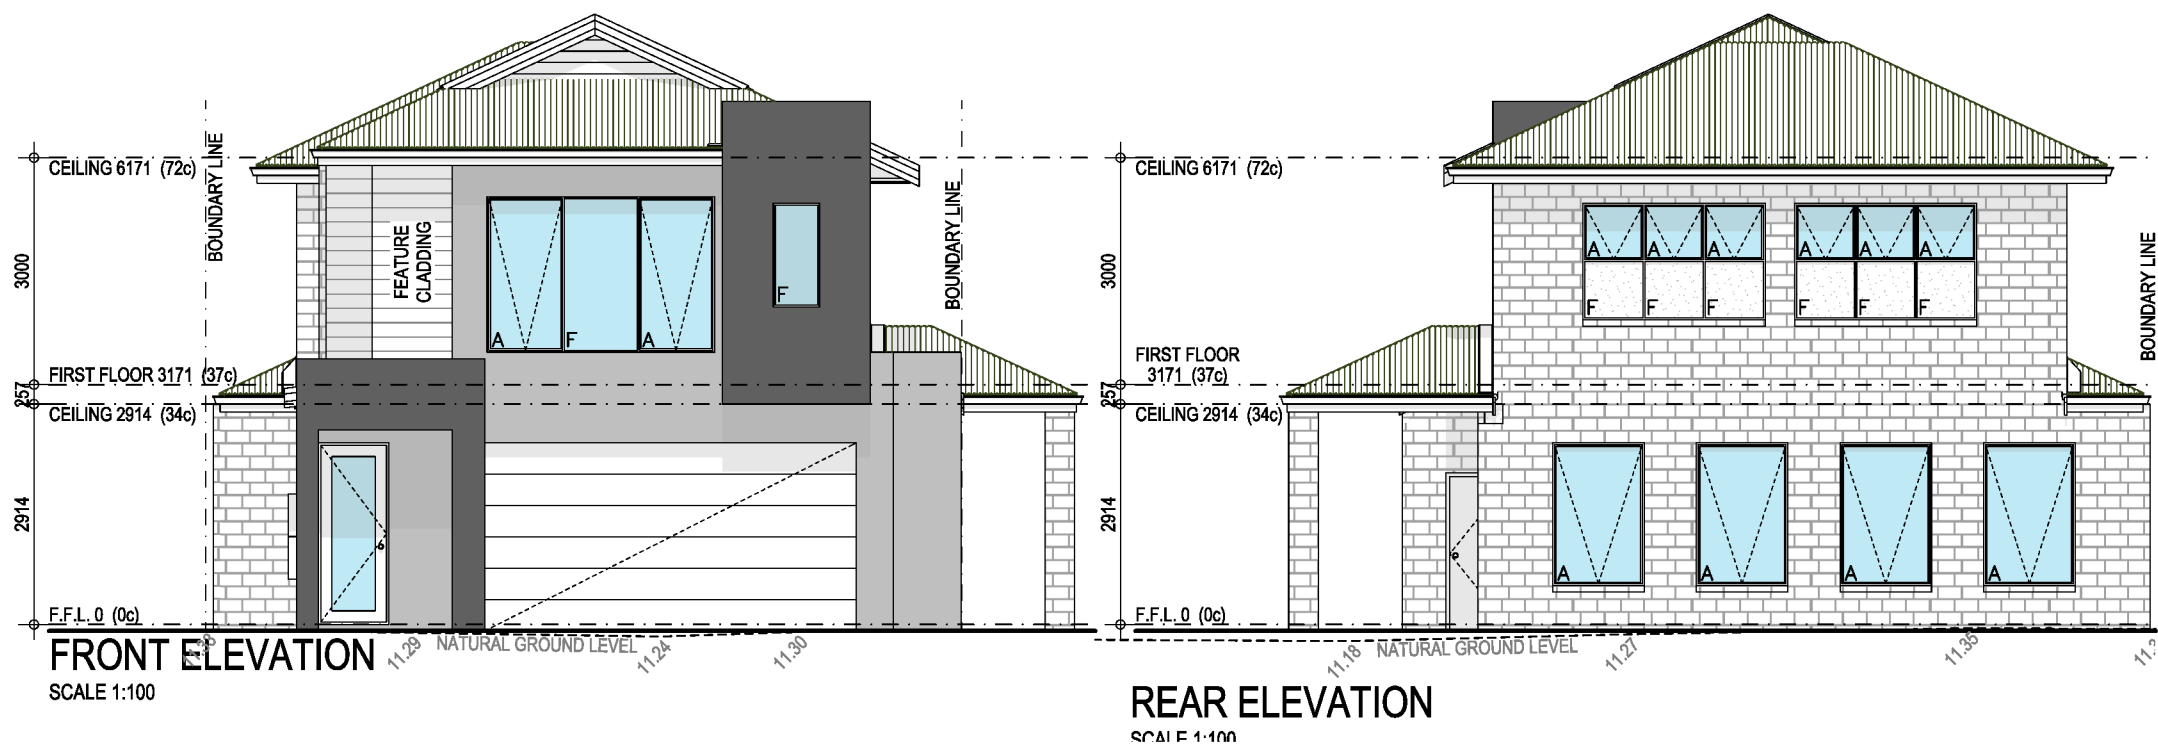

PROJECT NAME 2 STOREY WITH LOFT		DRAWING TITLE ELEVATIONS		STATUS DEVELOPERS APPROVAL		Drawn	Date	Description
PROJECT ADDRESS Strata Lot 1 (#25), Kidman Avenue SOUTH GUILDFORD WA 6055				PROJECT NUMBER	DRAWING	DATE		
				-	DA 03	01/07/2026		
							FV	FEB 11.26 SKETCH AMEND
							FV	FEB 12.26 SKETCH AMEND
							FV	FEB 23.26 DEVELOPERS APPROVAL
							VE	MAY 15.26 DA AMEND
							VE	JUN 26.26 SKETCH REVISION
							VE	JUL 01.26 SKETCH AMEND