


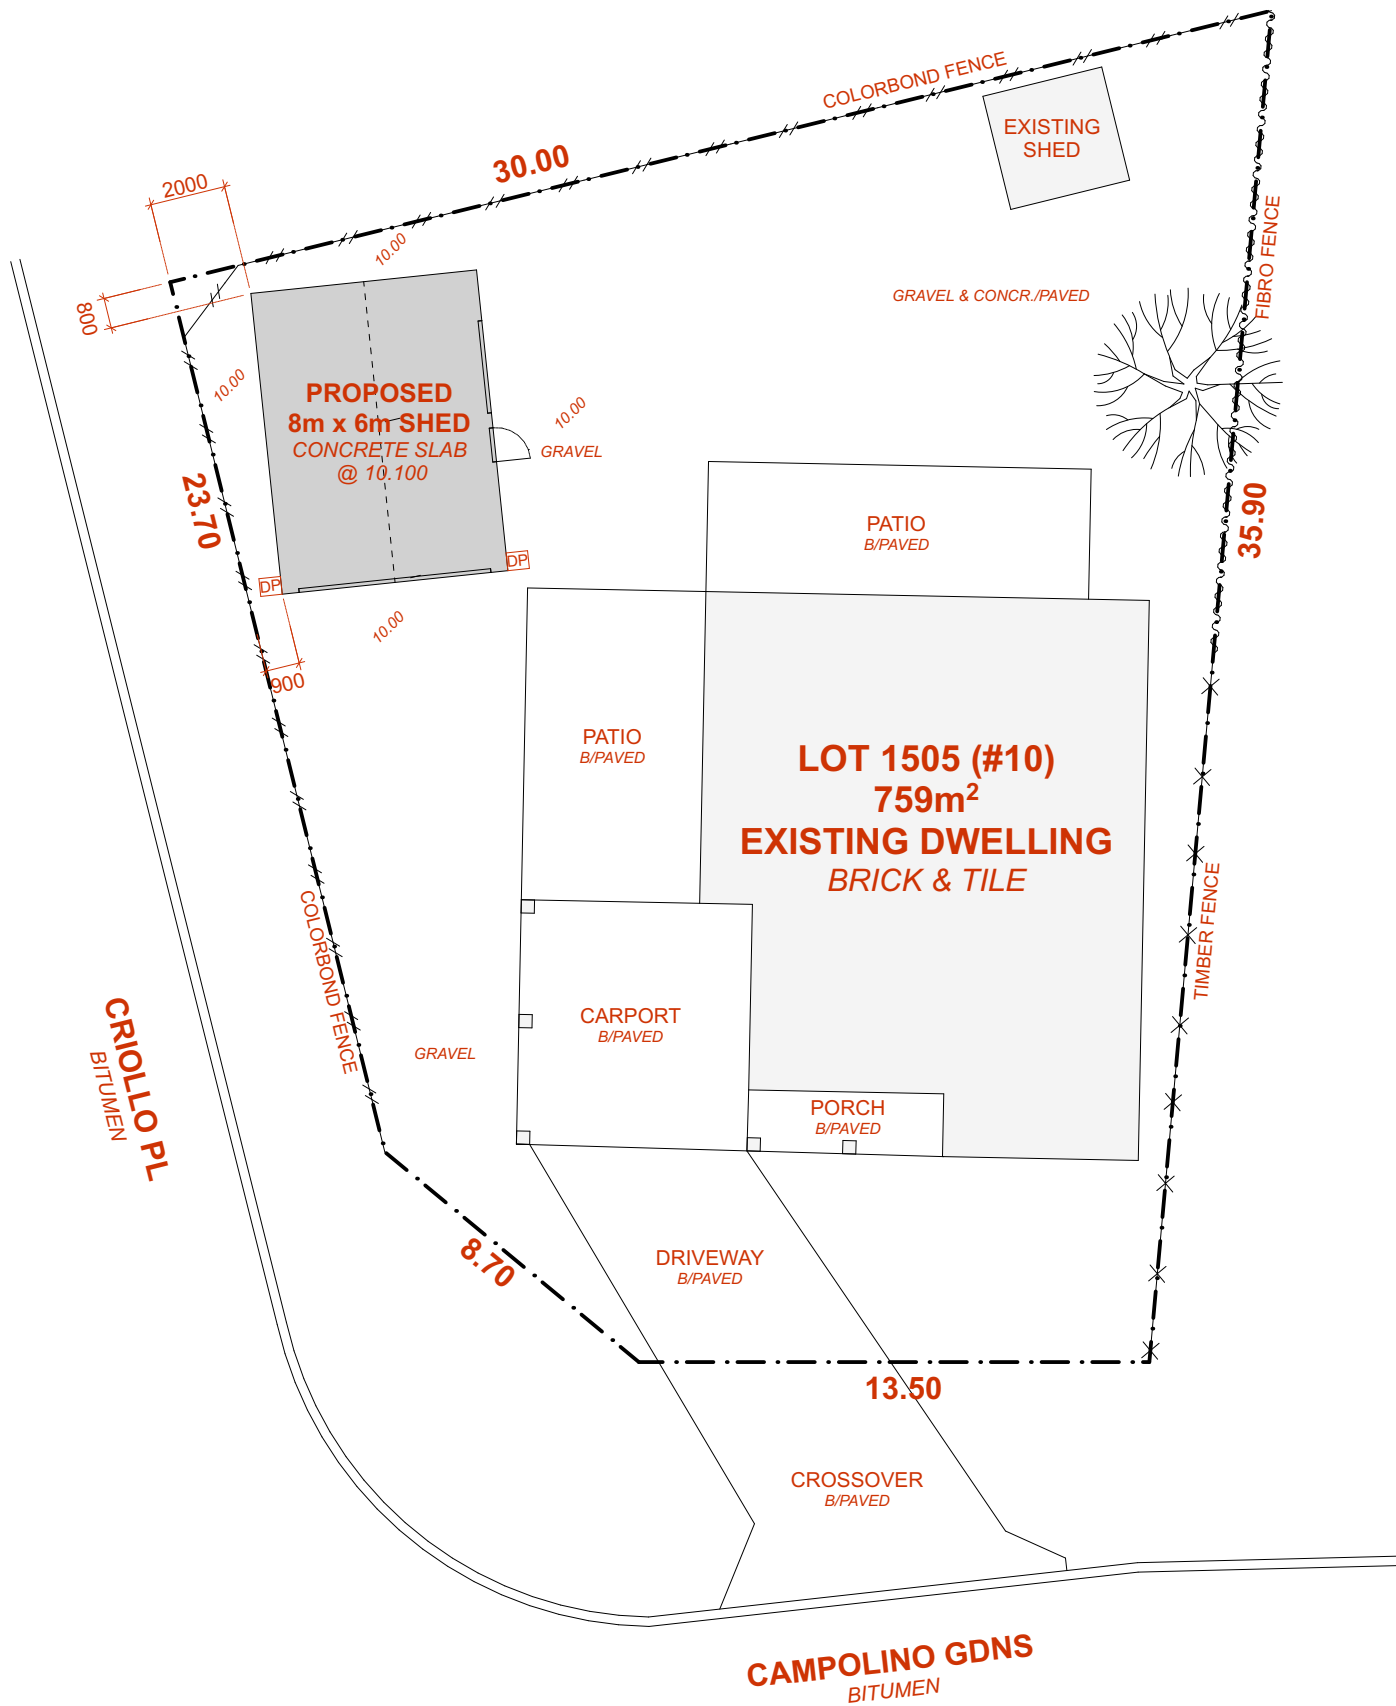

INFORMATION

1/10.20

EXISTING SPOT LEVELS
(SUBJECT TO SURVEY)

NOTES:

- PROPOSED SHED: 8m x 6m x 3.6m WALLS (4.692m RIDGE).
- NGL BEING LEVELLED FOR SLAB, MINIMAL GROUND CHANGES.
- DP = DOWNPIPES.

- DIMENSIONS SHOWN ARE TO BE FOLLOWED AND MUST BE CHECKED ON SITE.
- ALL STORMWATER TO BE RETAINED ON SITE AND TO COMPLY WITH LG REQUIREMENTS.
- LEVELS AND DIMENSIONS ARE APPROXIMATE ONLY AND SUBJECT TO SURVEY.

PROJECT

Proposed Shed

STATUS

DA

ADDRESS

Lot 1505 (#10) Campolino Gdns, Stratton

SCALE @ A3

1:200

DWG

A301

CLIENT

Action Sheds

Date

07.05.26

REV


REV A

DRAWING

Proposed Site plan

AMPLITUDE DESIGN

W: WWW.AMPLITUDEDESIGN.COM.AU
M: 0432 219 687

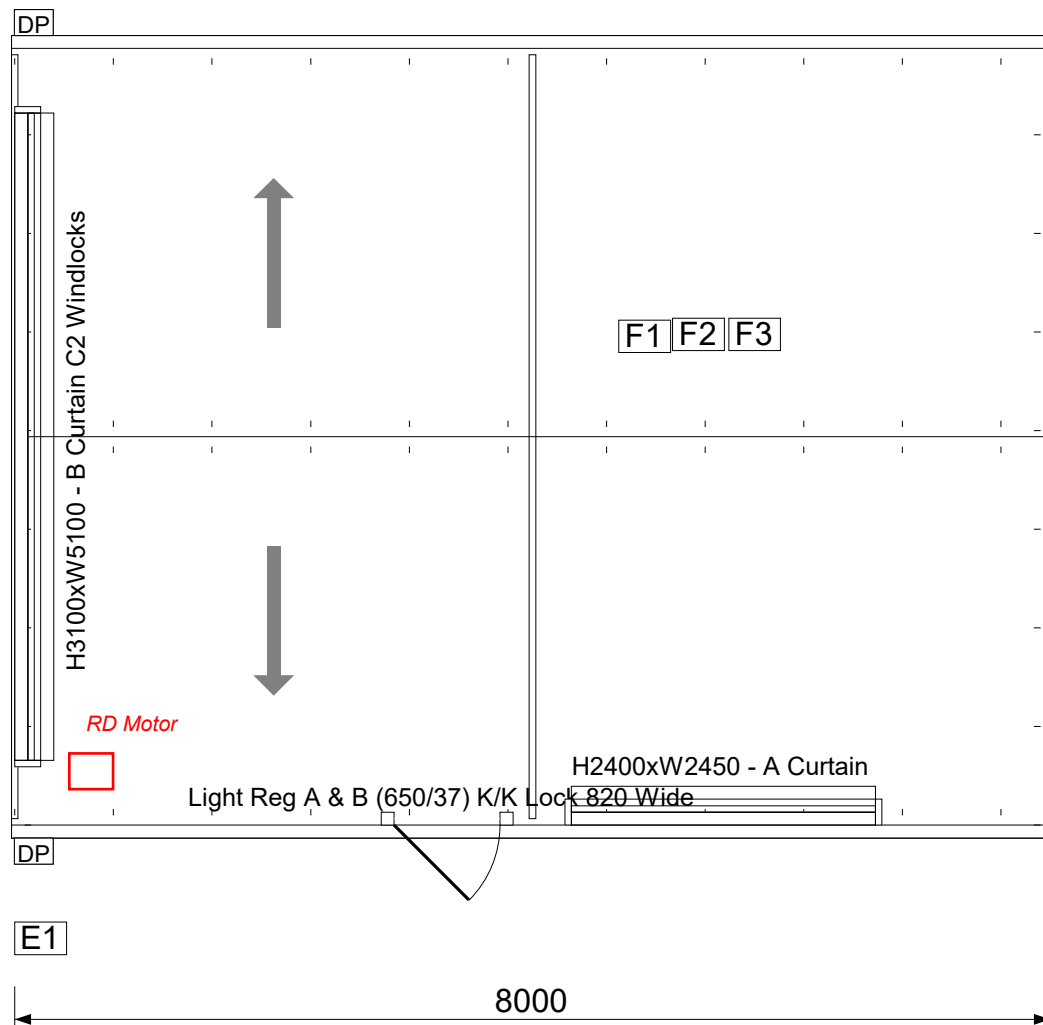

Height: 3600

OPTION ITEMS LIST:

- 1 x PA Door
- 1 x Light Reg A & B (650/37) K/K Lock 820 Wide
- 2 x Roller Doors
- 1 x H3100xW5100 - B Curtain C2
- Windlocks
- 1 x H2400xW2450 - A Curtain
- (F1) 3 x roll x PERMASTOP LD R1.3 55mm 1200x15000 (18sqm) - exclude QLD
- (F2) 1 x roll x Ausmesh Safety Wire - 1800 x 50m roll
- (F3) 1 x roll x Duct Tape - Aluminium Foil Tape (Vapastop 883) 72mm x 50m
- (E1) 1 x Eng - Certificate (WA) - Enduro

Company: Action Sheds Australia PTY LTD
Address: 55 Erceg Road
Phone: 6559 1970

Email: Anthony@actionsheds.com.au

Version 2.0 Enduro Date: 2/05/2026.0



CLIENT NAME: Michael Cross


SITE ADDRESS:
10 Campolino Garden
Stratton, WA, PC: 6056

CLIENT SIGNATURE:

.....


TITLE: Plan View

QUOTE No:	ASHAW76703	SCALE:	NTS	REV.	A
DATE:	24/04/2026	PAGES:	1 of 2		

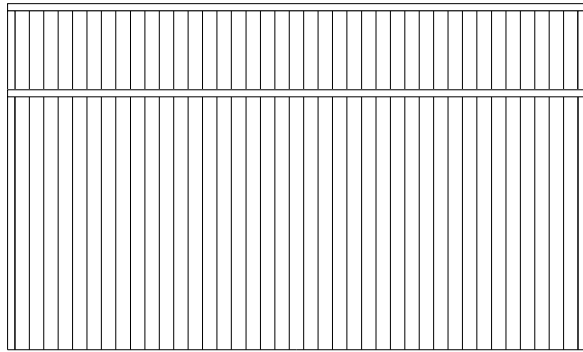


8000

Back

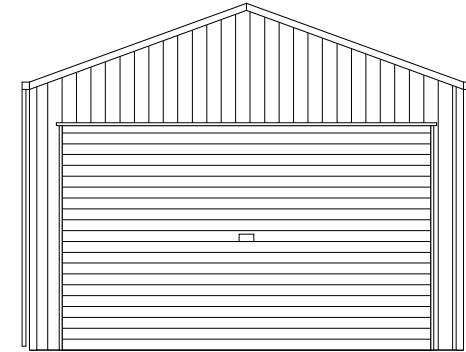


6000

Left

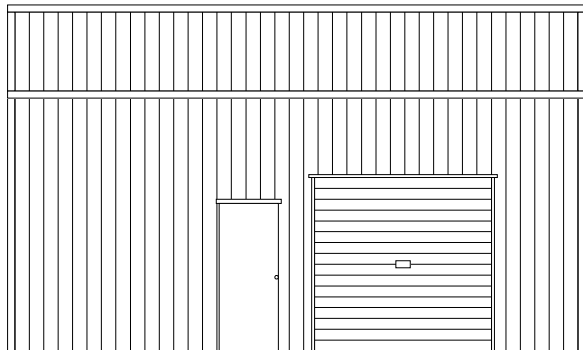

8000

Front

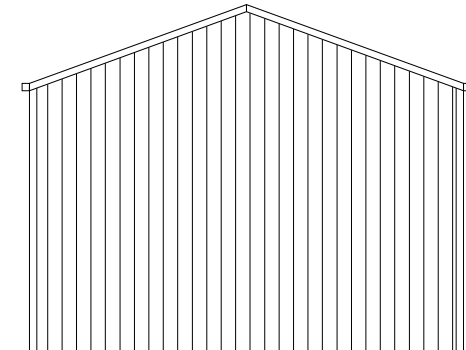

6000

Right

Company: Action Sheds Australia PTY LTD
Address: 55 Erceg Road
Phone: 6559 1970

Email: Anthony@actionsheds.com.au

Document Set ID: 9233944
Version 2, by Endurance Date: 20/05/2026.0



CLIENT NAME: **Michael Cross**
SITE ADDRESS:
10 Campolino Garden
Stratton, WA, PC: 6056

CLIENT SIGNATURE:

.....

Elevations View		
QUOTE No:	SCALE:	REV.
ASHAW76703	NTS	A
DATE:	PAGES:	
24/04/2026	2 of 2	