
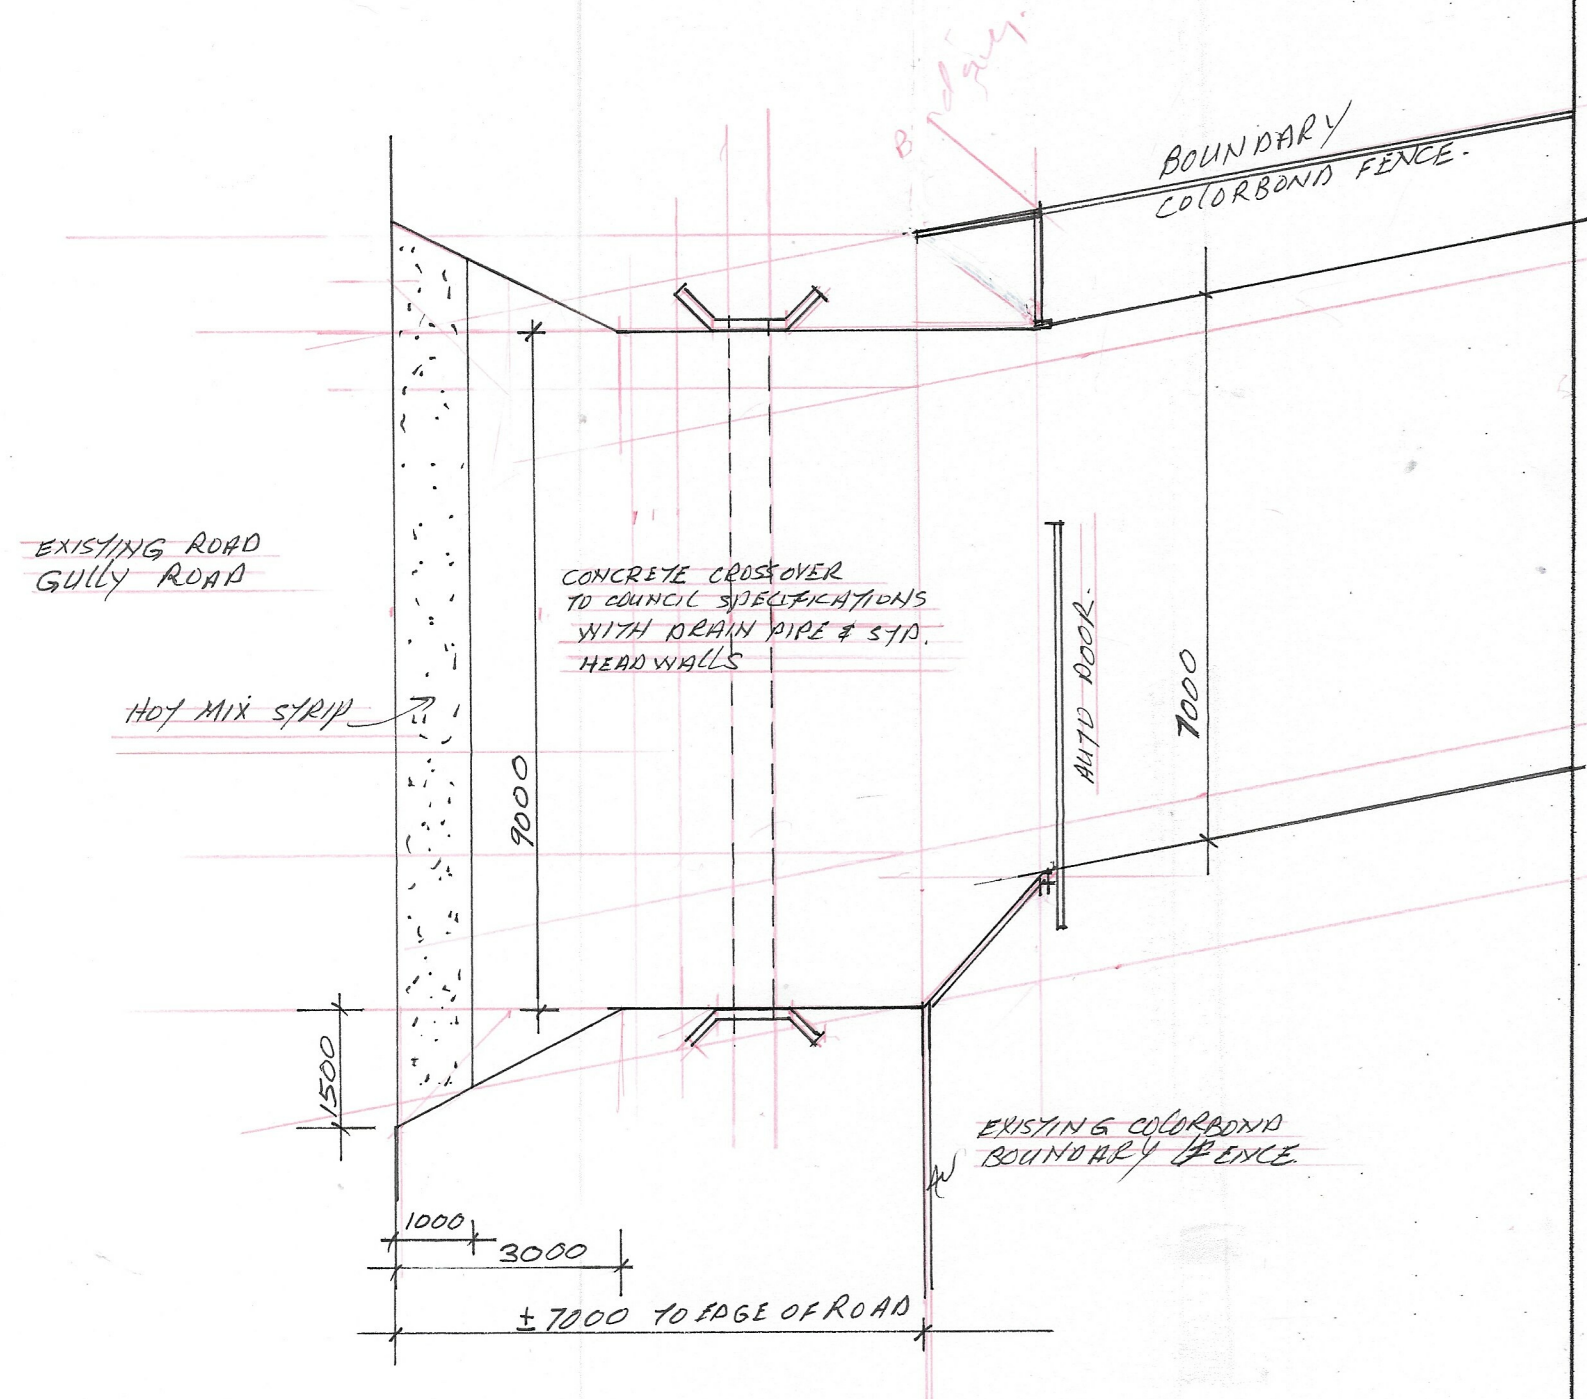



SEE ENLARGED CROSSOVER DETAIL

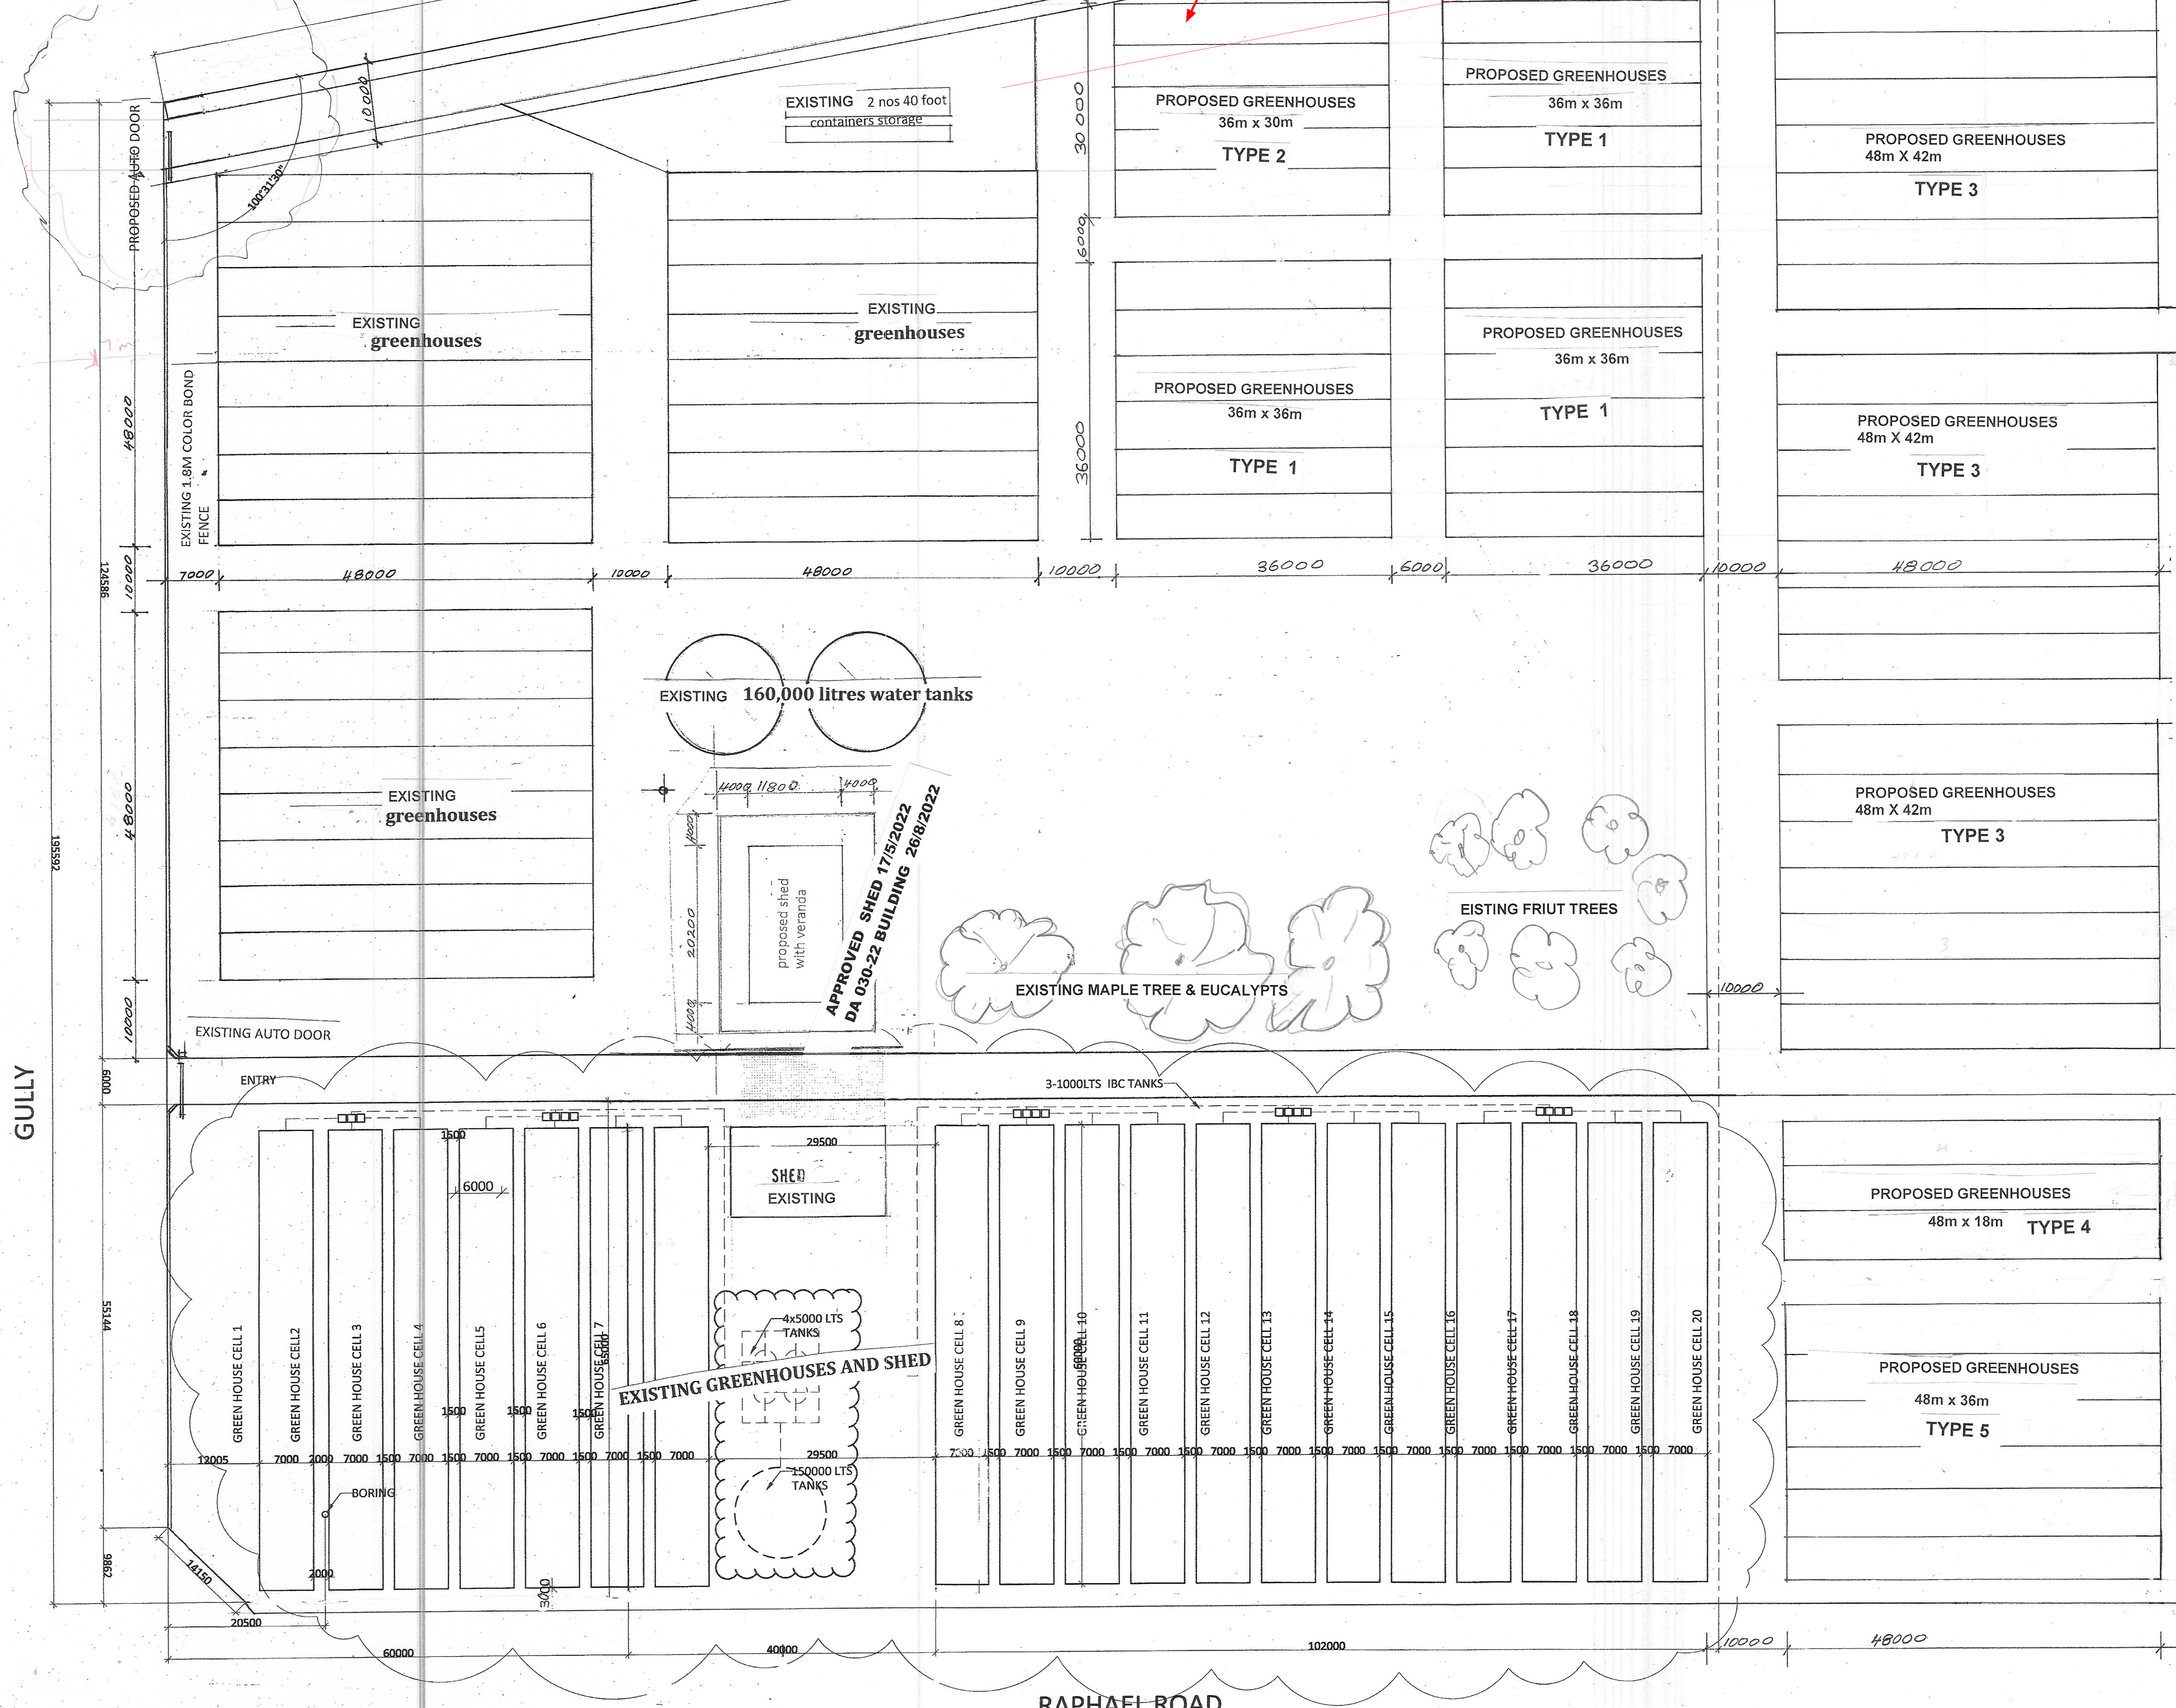

Crossover to city of Swan
Specifications for Commercial
Vehicular Access
SCALE 1:100


SHED AND GREEN HOUSE-PLAN
SCALE: 1:500

AUSASIA DESIGN CONSULTANTS 44 BRABANT WAY HAMERSLEY W. AUSTRALIA 6022 PHONE: (08) 9447 8830	© COPYRIGHT THIS PLAN SHALL REMAIN THE SOLE PROPERTY OF THE DESIGNER AND MUST NOT BE GIVEN, LENT, RESOLD, HIRED OUT OR OTHERWISE DISPOSED OF OR COPIED WITHOUT PERMISSION IN WRITING OF THE DESIGNER.	DWG. ELEVATIONS	PROJECT: LOT 53 RAPHAEL RD, BULLSBROOK
	SCALE: DATE:	SHEET: 01	TITLE: PROPOSAL OF GREEN HOUSE
	DRAWN: J. SINGH	JOB No.	SCALE: 1:100
	PROPOSED ADDITIONAL NEW GREENHOUSES & SHED ON 141 GULLY ROAD BULLSBROOK		

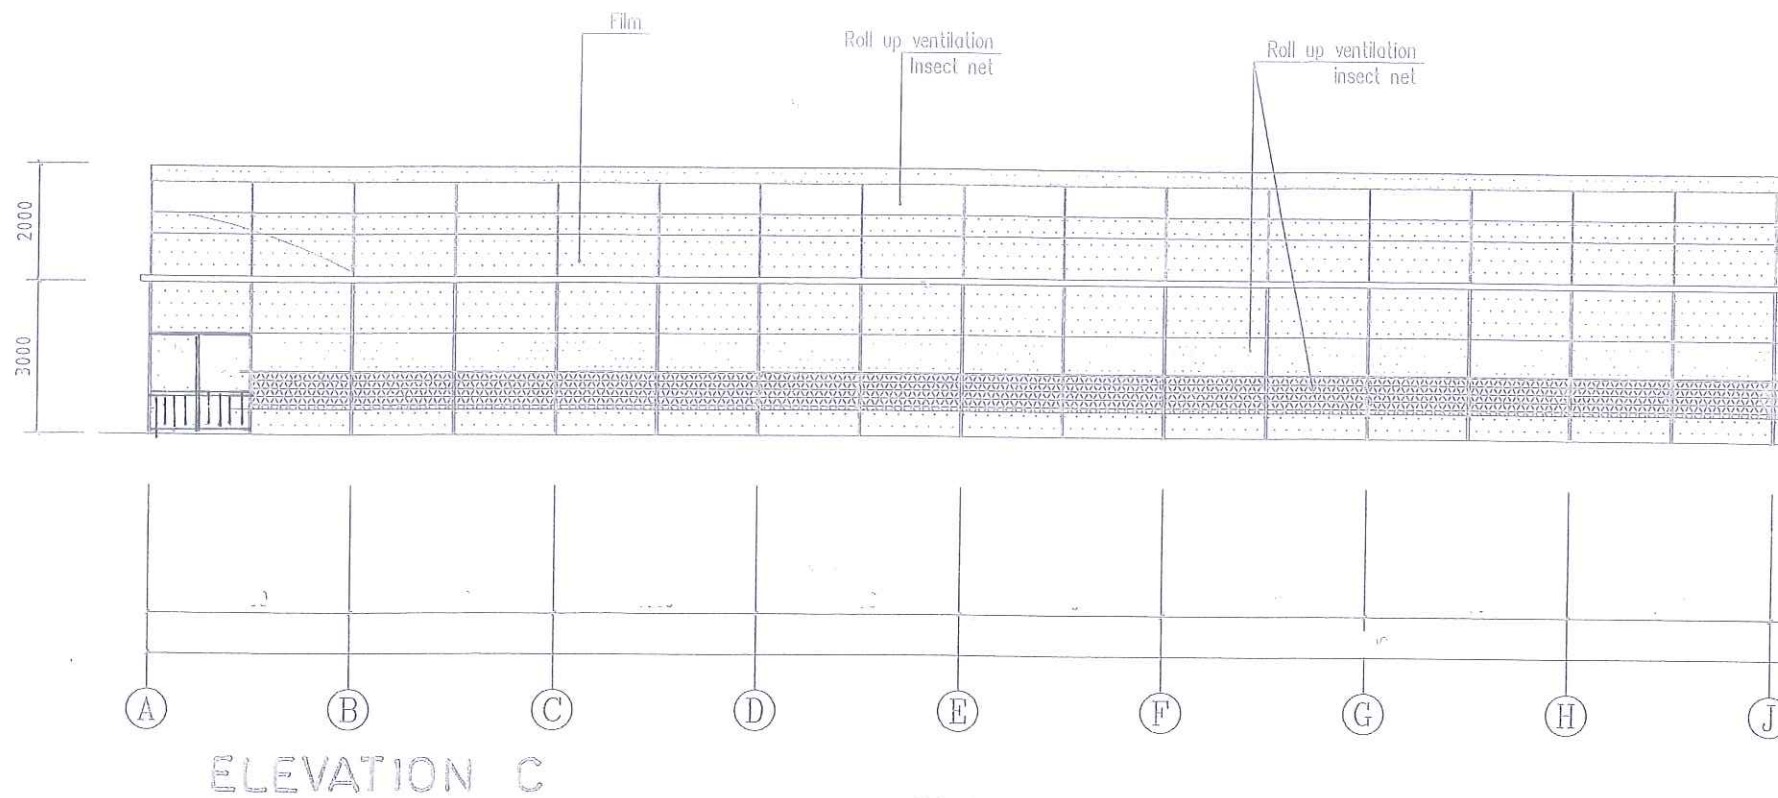

Right side structure drawing

TYPE 1

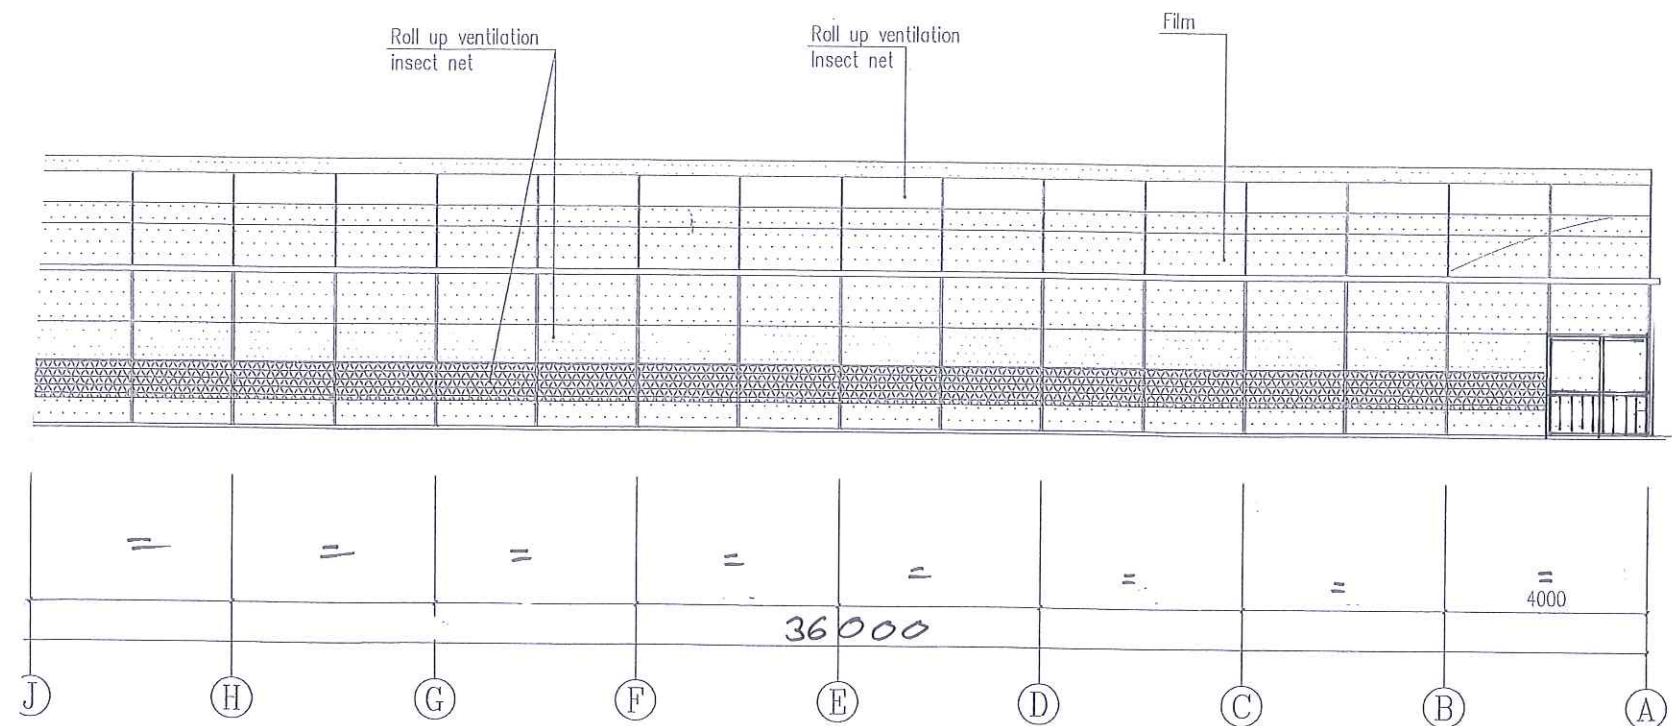

AUSASIA DESIGN
CONSULTANTS

44 BRABANT WAY
HAMERSLEY
W. AUSTRALIA 6022
PHONE: (08) 9447 8830

© COPYR. THT.

THIS PLAN SHALL
REMAIN THE SOLE
PROPERTY OF THE
DESIGNER AND MUST NOT
BE GIVEN, LENT, RESOLD,
HIRED OUT OR
OTHERWISE DISPOSED OF
OR COPIED WITHOUT
PERMISSION IN WRITING
OF THE DESIGNER.

DWG.

SCALE:

DATE:

DRAWN:
J. SINGH

SHEET:

JOB No.

04 (C)


PROPOSED NEW GREENHOUSES AND
SHED ON
141 GULLY ROAD BULLSBROOK

395812467, 51705 E-6564 S-13110 1-26220

Film

Roll up ventilation
Insect net

Roll up ventilation
Insect net

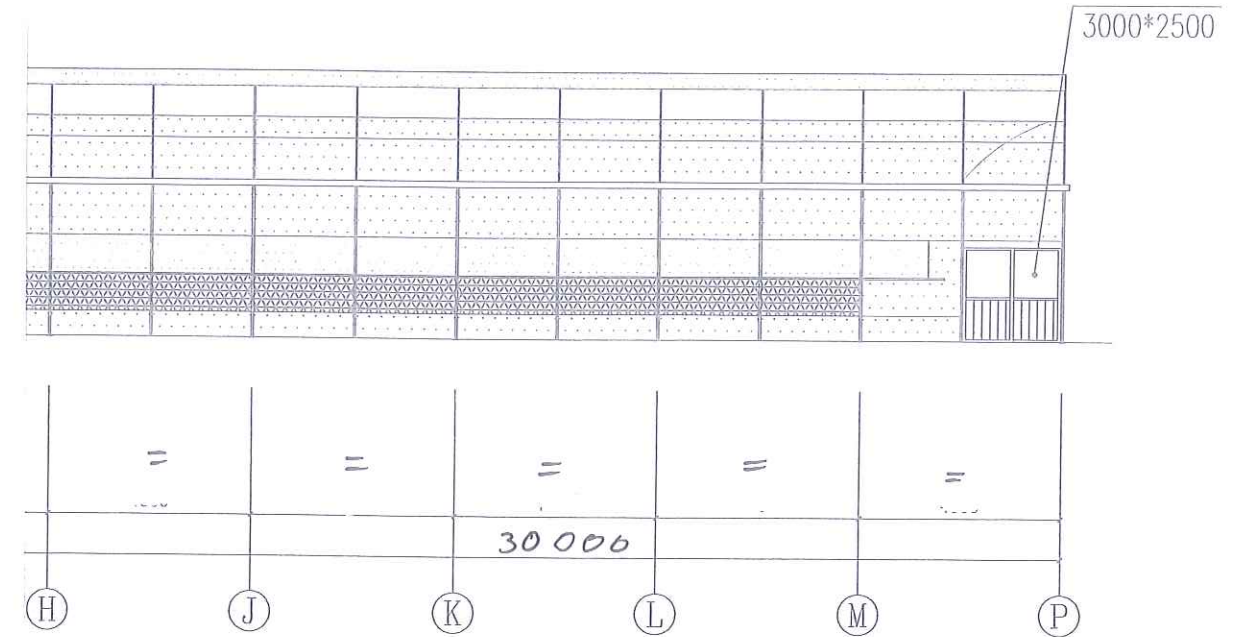


ELEVATION C

Right side structure drawing

Roll up ventilation
insect net

Roll up ventilation
Insect net

Film

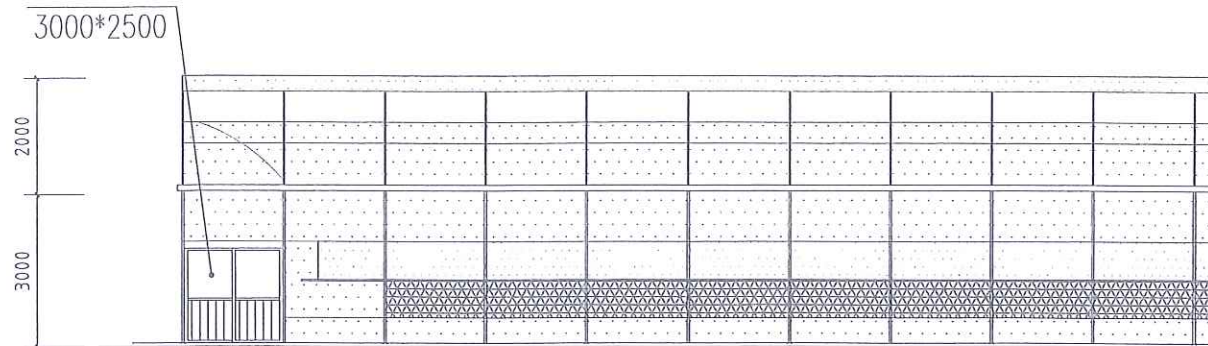

ELEVATION D

TYPE 2

AUSASIA DESIGN
CONSULTANTS

44 BRABANT WAY
HAMERSLEY
W. AUSTRALIA 6022
PHONE: (08) 9447 8830

© COPYRIGHT

THIS PLAN SHALL
REMAIN THE SOLE
PROPERTY OF THE
DESIGNER AND MUST NOT
BE GIVEN, LENT, RESOLD,
HIRED OUT OR
OTHERWISE DISPOSED OF
OR COPIED WITHOUT
PERMISSION IN WRITING
OF THE DESIGNER.

DWG.

SCALE:

DATE:



DRAWN:
J.SINGH

SHEET:

05 (B)

JOB No.

PROPOSED NEW GREENHOUSES AND
SHED ON
141 GULLY ROAD BULLSBROOK

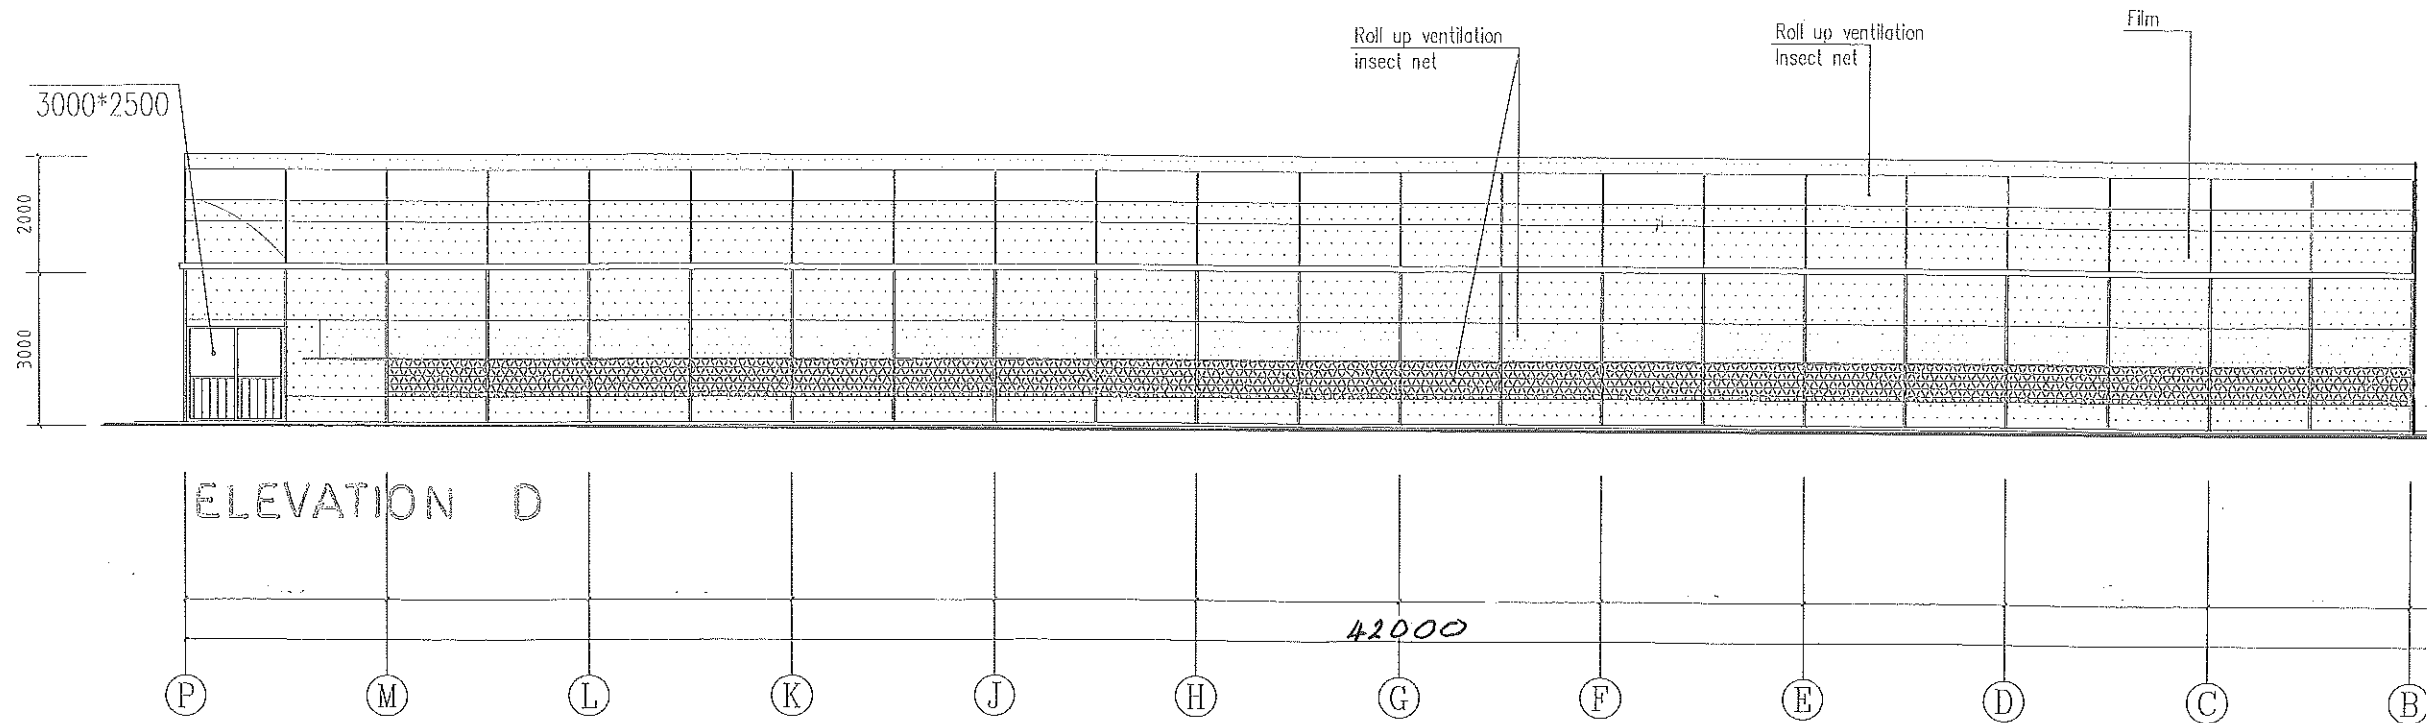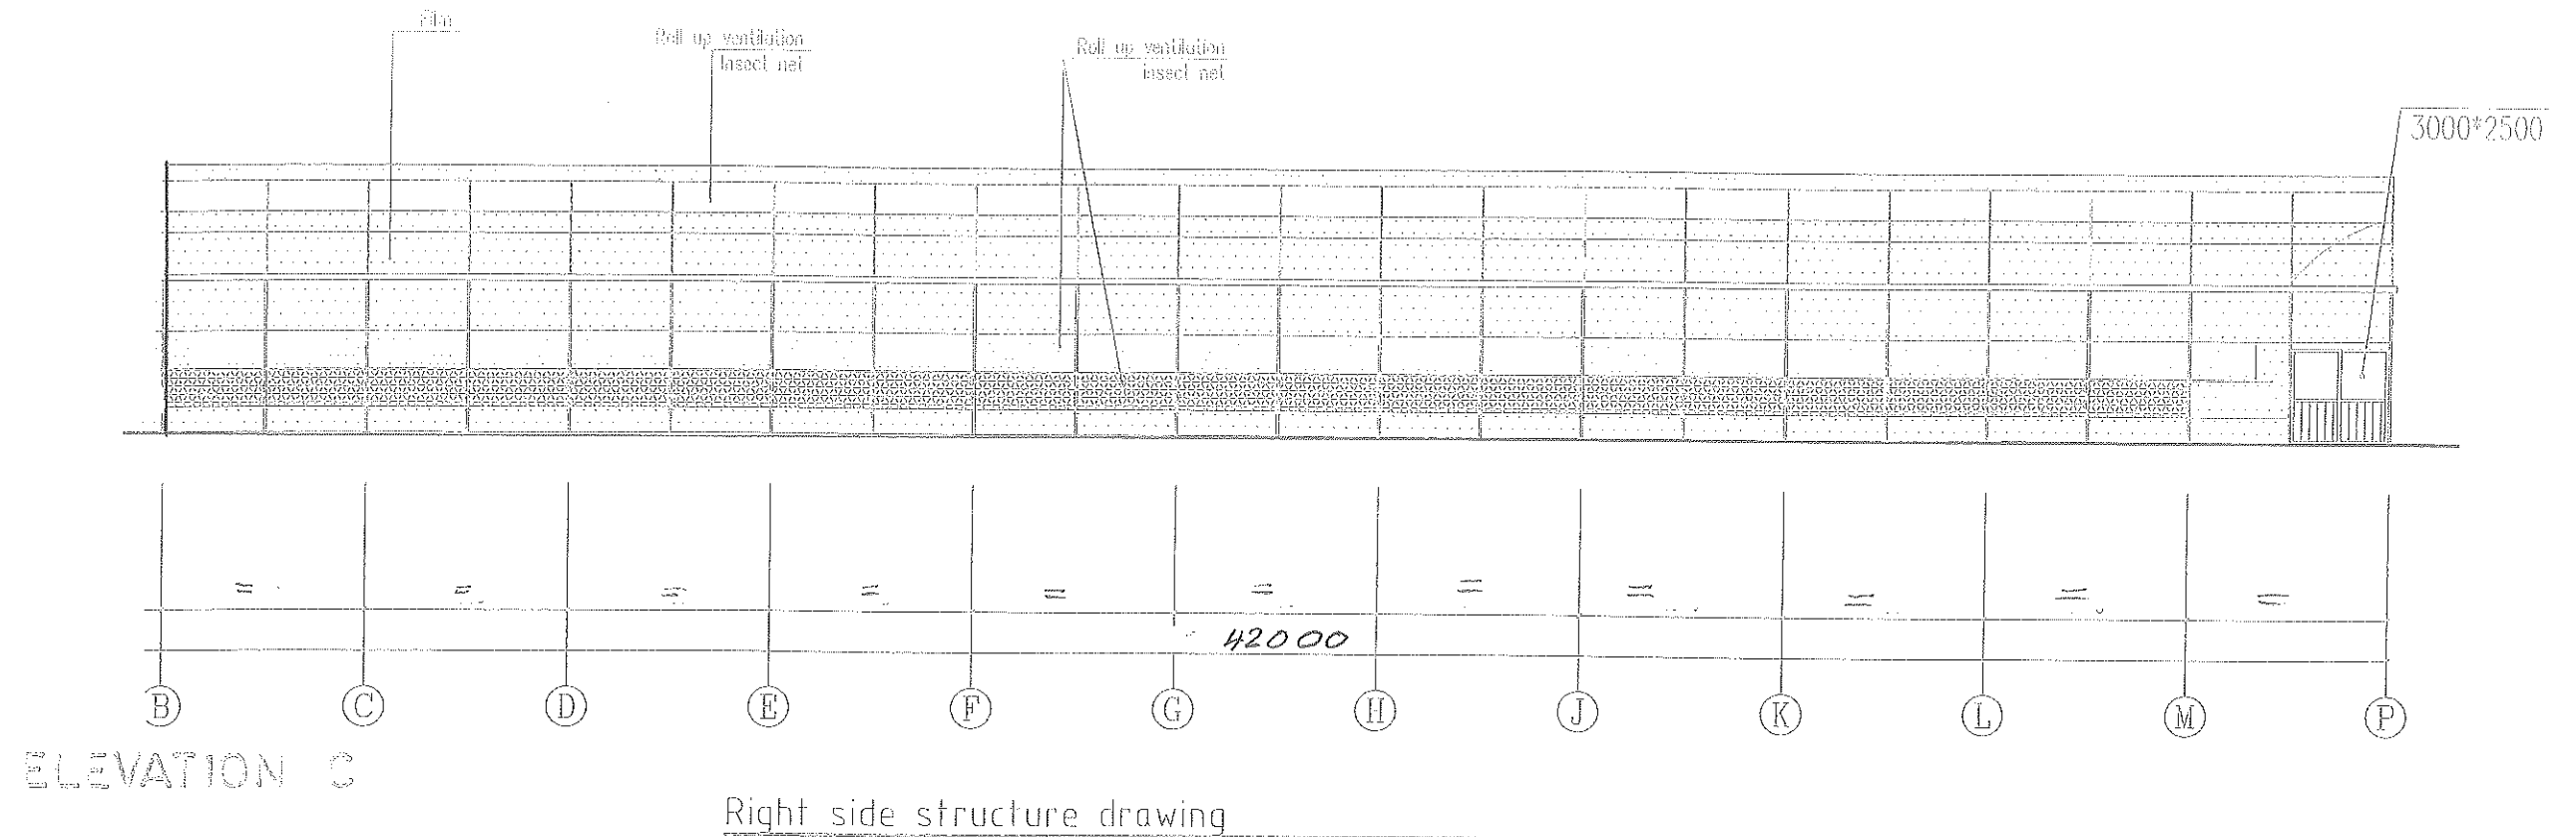

TYPE 3

AUSASIA DESIGN
CONSULTANTS

44 BRABANT WAY
HAMERSLEY
W. AUSTRALIA 6022
PHONE: (08) 9447 8830

© COPYRIGHT
THIS PLAN SHALL
REMAIN THE SOLE
PROPERTY OF THE
DESIGNER AND MUST NOT
BE GIVEN, LENT, RESOLD,
HIRED OUT OR
OTHERWISE DISPOSED OF
OR COPIED WITHOUT
PERMISSION IN WRITING
OF THE DESIGNER.

DWG.

SCALE:

DATE:

DRAWN:
J. SINGH

SHEET:

06(c)

JOB No.

PROPOSED NEW GREENHOUSES AND
SHED ON
141 GULLY ROAD BULLSBROOK