


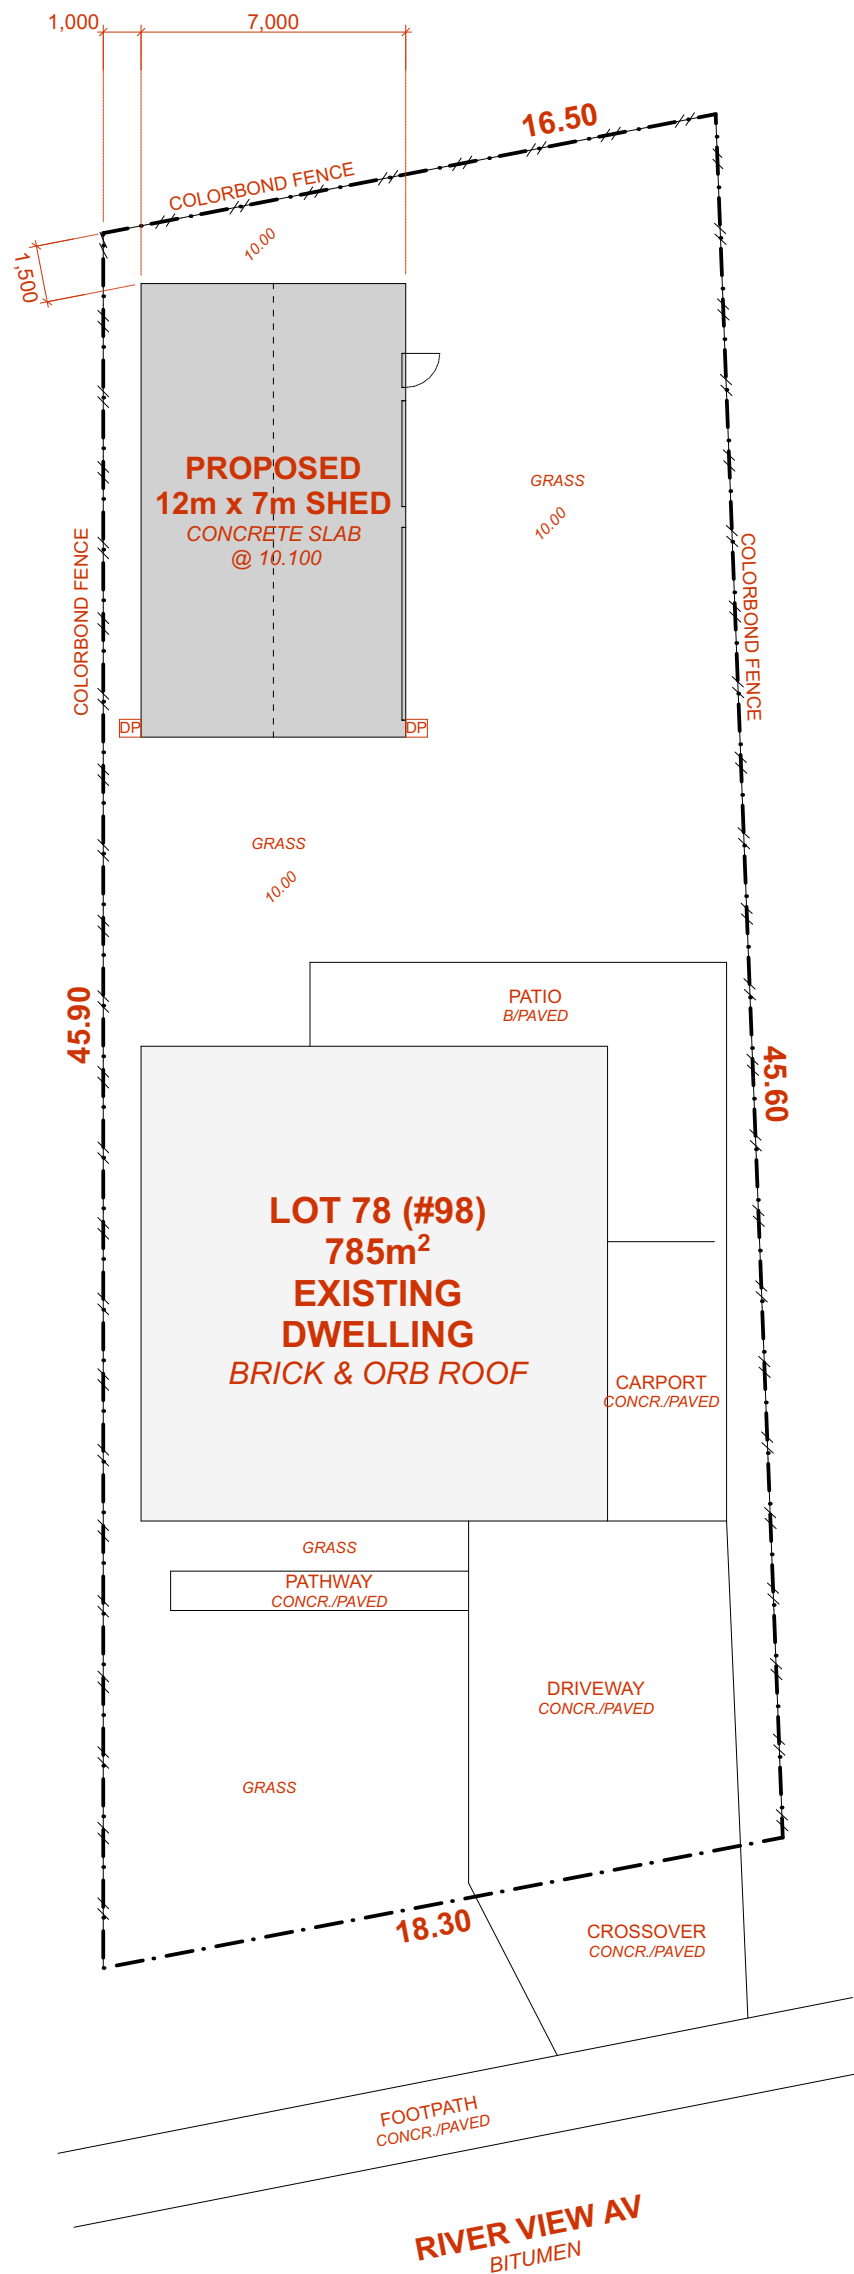


10.20

- DIMENSIONS SHOWN ARE TO BE FOLLOWED AND MUST BE CHECKED ON SITE.
- ALL STORMWATER TO BE RETAINED ON SITE AND TO COMPLY WITH LG REQUIREMENTS.
- LEVELS AND DIMENSIONS ARE APPROXIMATE ONLY AND SUBJECT TO SURVEY.

AMPLITUDE DESIGN

W: WWW.AMPLITUDEDESIGN.COM.AU
M: 0432 219 687

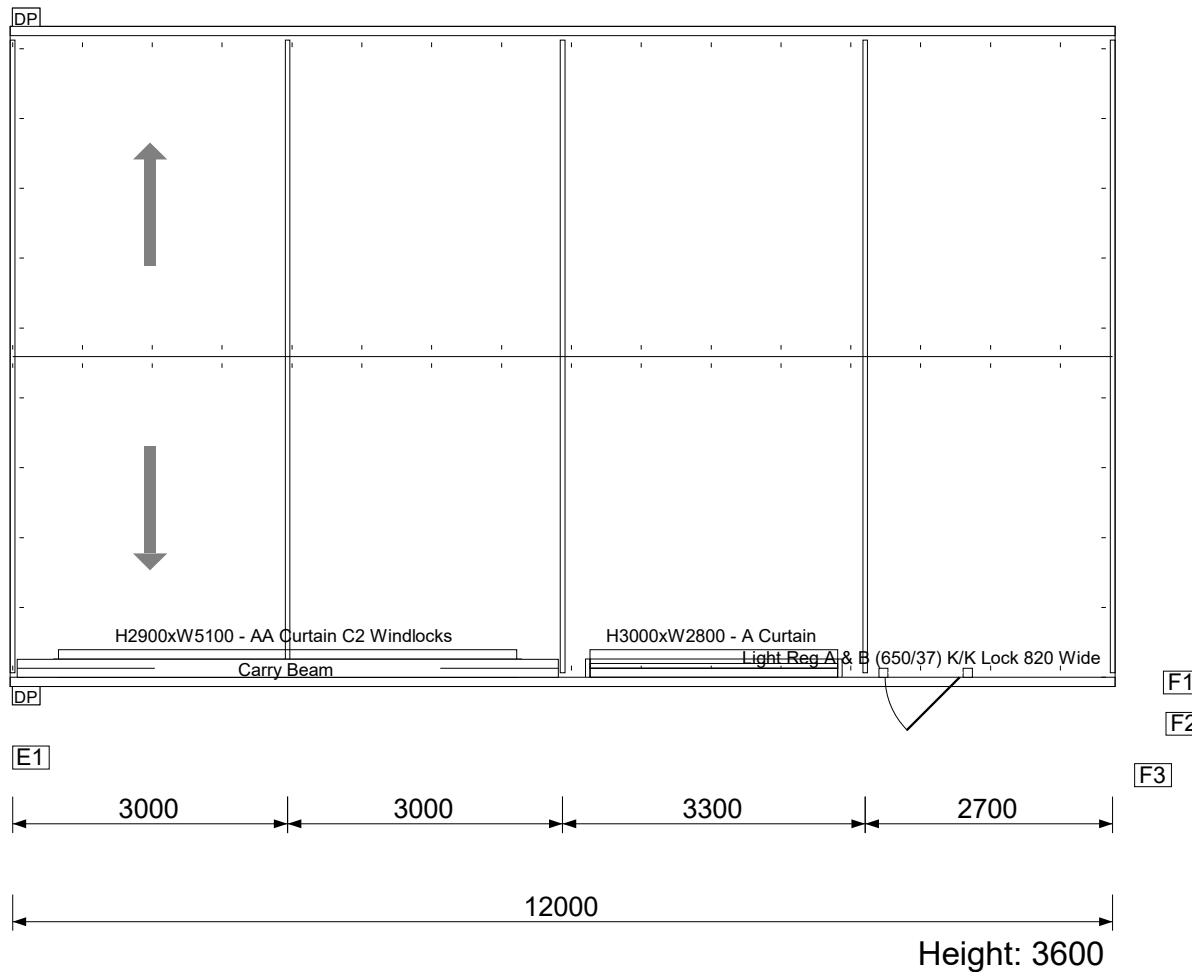

OPTION ITEMS LIST:

- 1 x PA Door
- 1 x Light Reg A & B (650/37) K/K Lock 820 Wide
- 2 x Roller Doors
- 1 x H2900xW5100 - AA Curtain C2 Windlocks
- 1 x H3000xW2800 - A Curtain
- 1 x Carry Beam
- (F1) 2 x roll x Ausmesh Safety Wire - 1800 x 50m roll
- (F2) 1 x roll x Duct Tape - Aluminium Foil Tape (Vapastop 883) 72mm x 50m
- (F3) 6 x roll x PERMASTOP LD R1.3 55mm 1200x15000 (18sqm) - exclude QLD
- (E1) 1 x Eng - Certificate (WA) - Enduro

Company: Action Sheds Australia PTY LTD

Address: 55 Erceg Road

Phone: 6559 1970

Email: karli@actionsheds.com.au

Document Set ID: 9335683

Version 2 by Enduro Date: 09/07/2026.0



CLIENT NAME: Danny Vandenberg

SITE ADDRESS:
98 River View Avenue
South Guildford, WA, PC: 6055

CLIENT SIGNATURE:

.....

TITLE: Plan View


QUOTE No: ASHKR76743

DATE: 26/06/2026

SCALE: NTS


PAGES: 1 of 2

REV. A

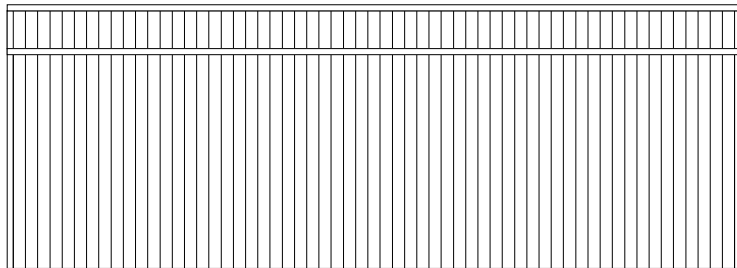

12000


Back

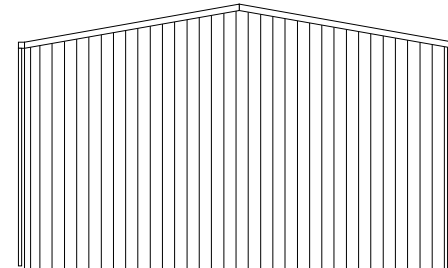

7000


3600
4217

Left

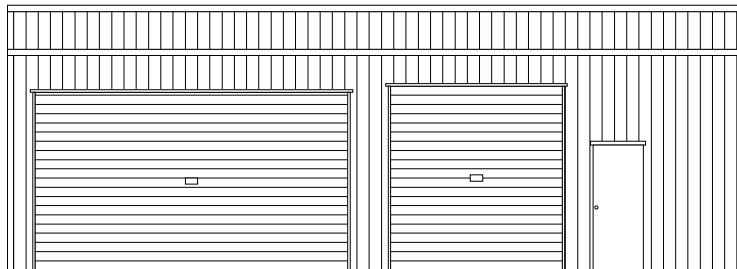

12000

Front

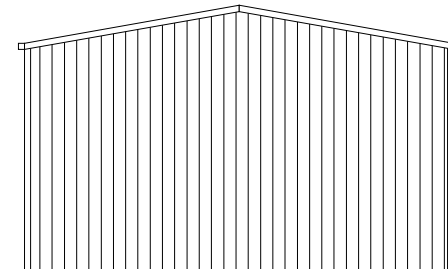

7000

3600
4217

Right

Company: Action Sheds Australia PTY LTD
Address: 55 Erceg Road
Phone: 6559 1970

Email: karli@actionsheds.com.au
Document Set ID: 9335683

Version 2 by Envision Date: 09/07/2025.0



CLIENT NAME: **Danny Vandenberg**
SITE ADDRESS:
98 River View Avenue
South Guildford, WA, PC: 6055

CLIENT SIGNATURE:

.....

TITLE: **Elevations View**

QUOTE No: ASHKR76743	SCALE: NTS	REV. A
DATE: 26/06/2026	PAGES: 2 of 2	

YOUR ENDURANCE SHED DETAILS

Structure Type: **Premier Garage**

Wind Region: **A1-A5**

Terrain Category: **3**

Importance Level: **2**

Open Design: **No**

Vsite: **37.4 m/s**

Ms: **1.00**

Mt: **1.00**

COLOUR CHOICES - Standard COLORBOND® Steel Range (not COLORBOND® Ultra Steel)*

Main Shed	Options
Roof Colour: Southerly	Window Colour: Not Applicable
Wall Colour: Southerly	PA Door Colour: Monument
Barge / Fascia Colour: Monument	Roller Door Colour: Monument
Gutter Colour: Monument	Sliding Door Colour: Not Applicable
Downpipe Colour: Southerly	Dividing Wall Colour: Not Applicable

SPECIFICATIONS:	Main Shed	Awning Front	Awning Back
Span (Width):	7000 mm	#N/A	#N/A
Height:	3600 mm	#N/A	#N/A
Roof Pitch:	10 deg	#N/A	#N/A
Nominal Bay Spacing:	3000 mm	#N/A	#N/A
No. of Bays:	4	#N/A	#N/A
Length:	12000 mm		
Wall Sheeting Type:	0.42 TL-5		
Roof Sheeting Type:	0.42 TL-5		
Downpipe Type:	Steel		
Base Type:	On Slab		
Footing Type:	Chemset		