

CAMPOLINO PARK – STRATTON

LEGEND



PROPOSED WORKS

-  P1] SOFTFALL SURFACE – SAND
REFER TO MATERIAL SCHEDULE
-  P2] SOFTFALL SURFACE – BARK 300MM DEEP
REFER TO MATERIAL SCHEDULE
-  W1] WALL – RECONSTRUCTED BLOCKWORK
REFER TO MATERIAL SCHEDULE

PROPOSED PLAY EQUIPMENT

-  PLAY ELEMENTS
PLAY EQUIPMENT & FALL ZONE
REFER TO SPECIFICATION
-  A] SAND CLIMBER
MODULPLAY OR SIMILAR APPROVED
-  B] SPACED/25 CORDS SWING
MODULPLAY OR SIMILAR APPROVED
-  C] SAND PLAY BENCH
MODULPLAY OR SIMILAR APPROVED
-  D] KIDDEE ROCKER
MODULPLAY OR SIMILAR APPROVED

PLAY EQUIPMENT – INDICATIVE IMAGES

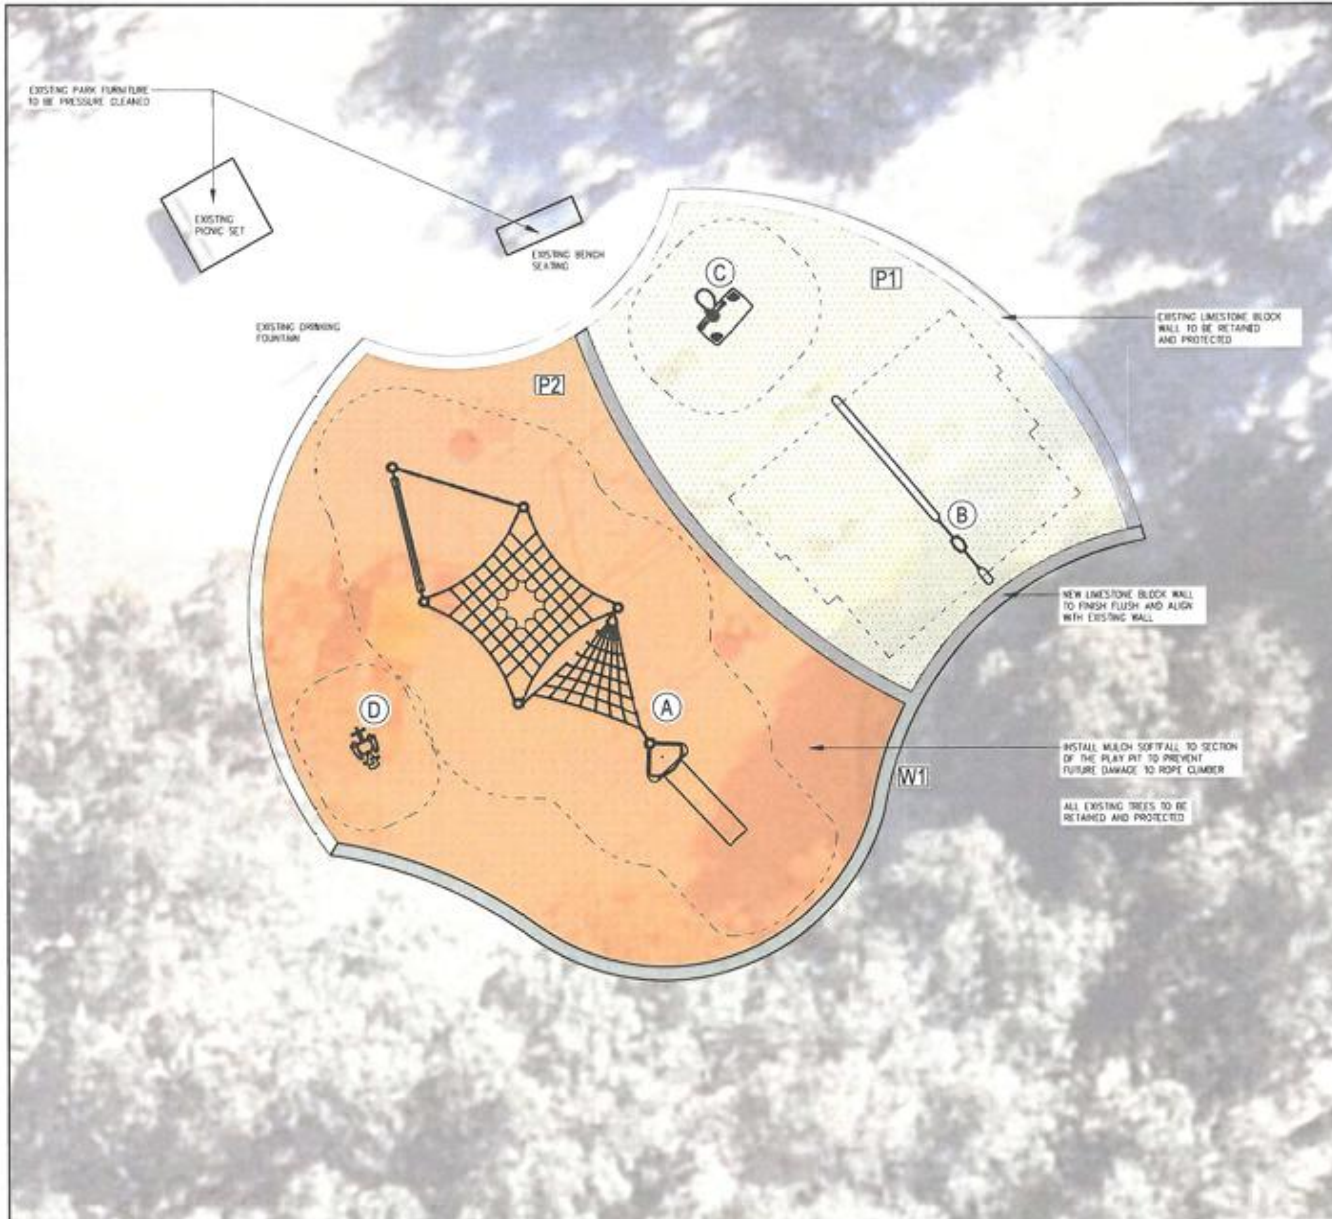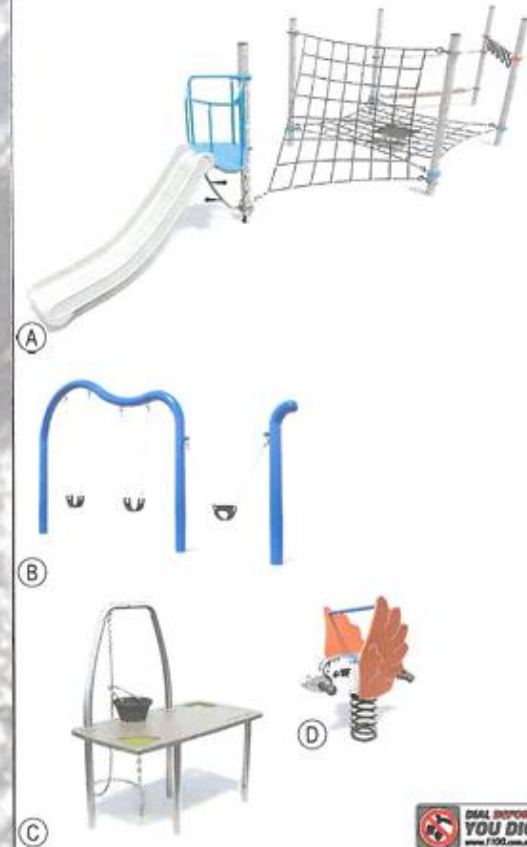

AMENDMENTS		ACCEPTED	APPROVED	DESIGNED	SCALE: 1:50 (A1)		CAMPOLINO PARK PLAYGROUND REPLACEMENT 106 Stratton Boulevard STRATTON PLAYGROUND RENEWAL PROGRAM 15% DESIGN REVIEW LANDSCAPE WORKS CONCEPTUAL DESIGN		DRAWING No	REV No
		TIC	TIC	TIC	DATUM: A.H.D. PCG94				439321-27/28-PRK-001	A
		PROJECT MANAGER	DESIGN COORDINATOR	SW/LANDSCAPE ARCH						
A. DATE: 2024		DATE: MAY 2024	DESIGNED BY: KEVIN KIL	CHECKED BY:	OPERATIONS					