




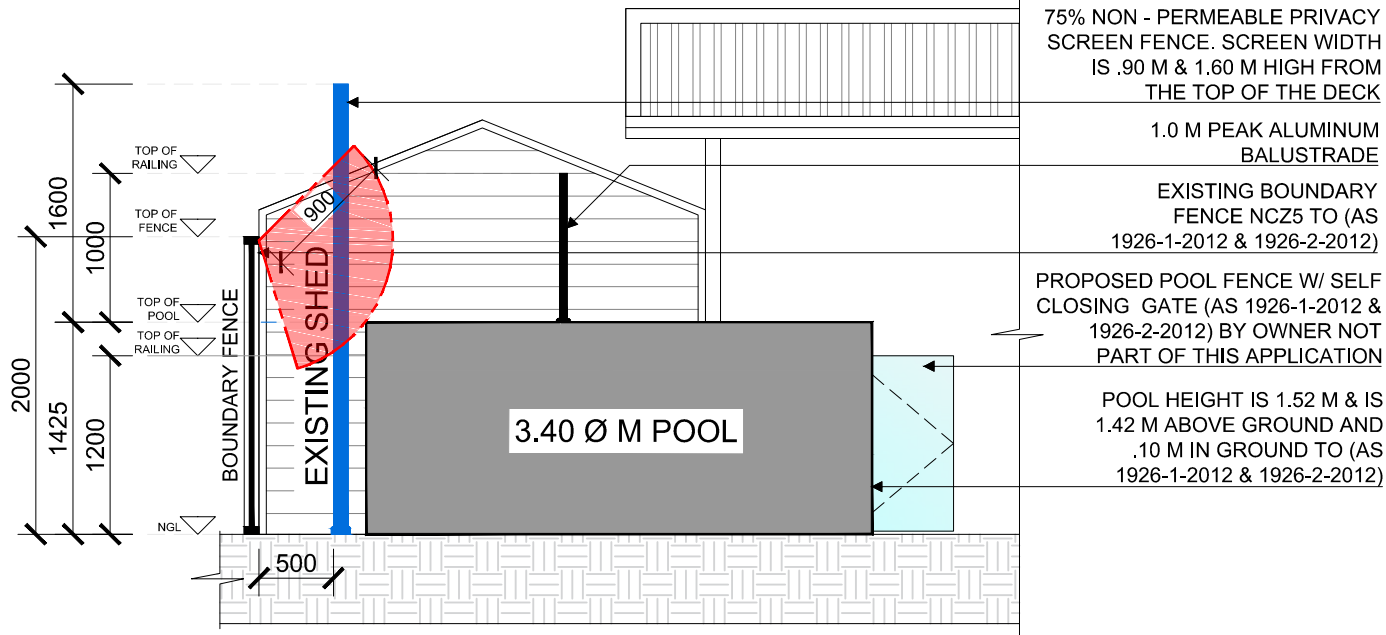

ELEVATION 1
SCALE 1 : 50 M

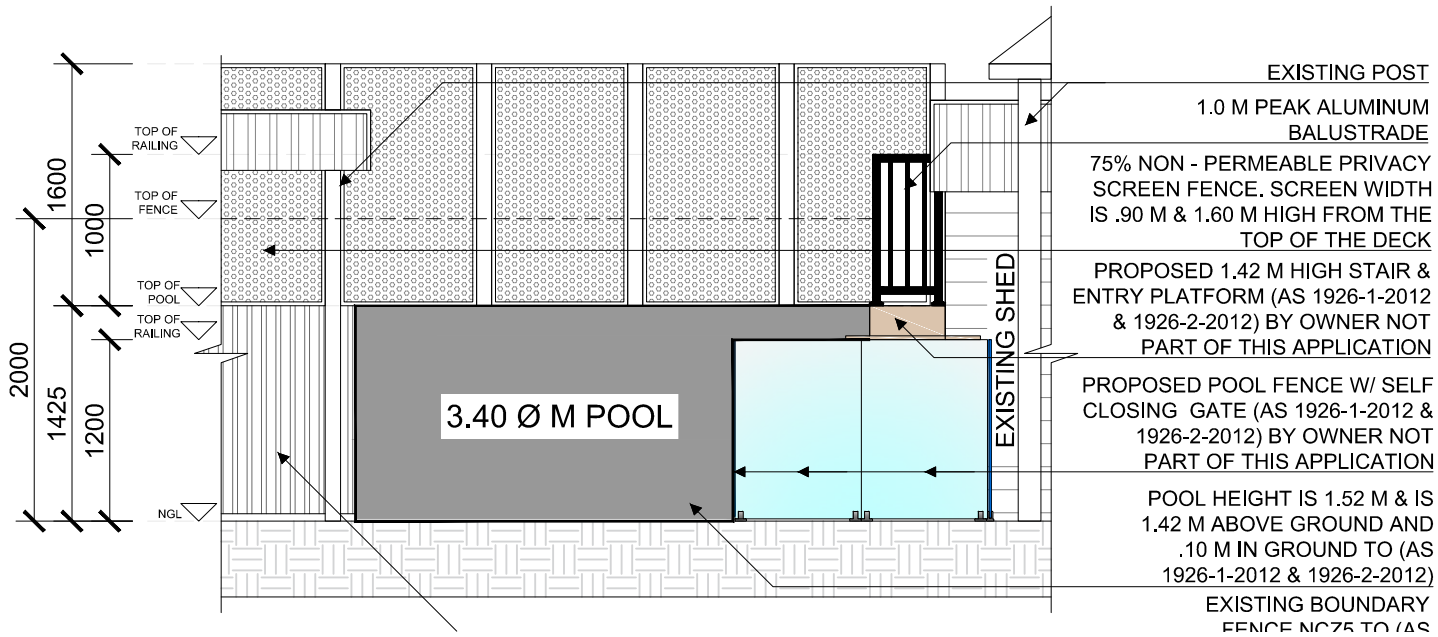

ELEVATION 2
SCALE 1 : 50 M

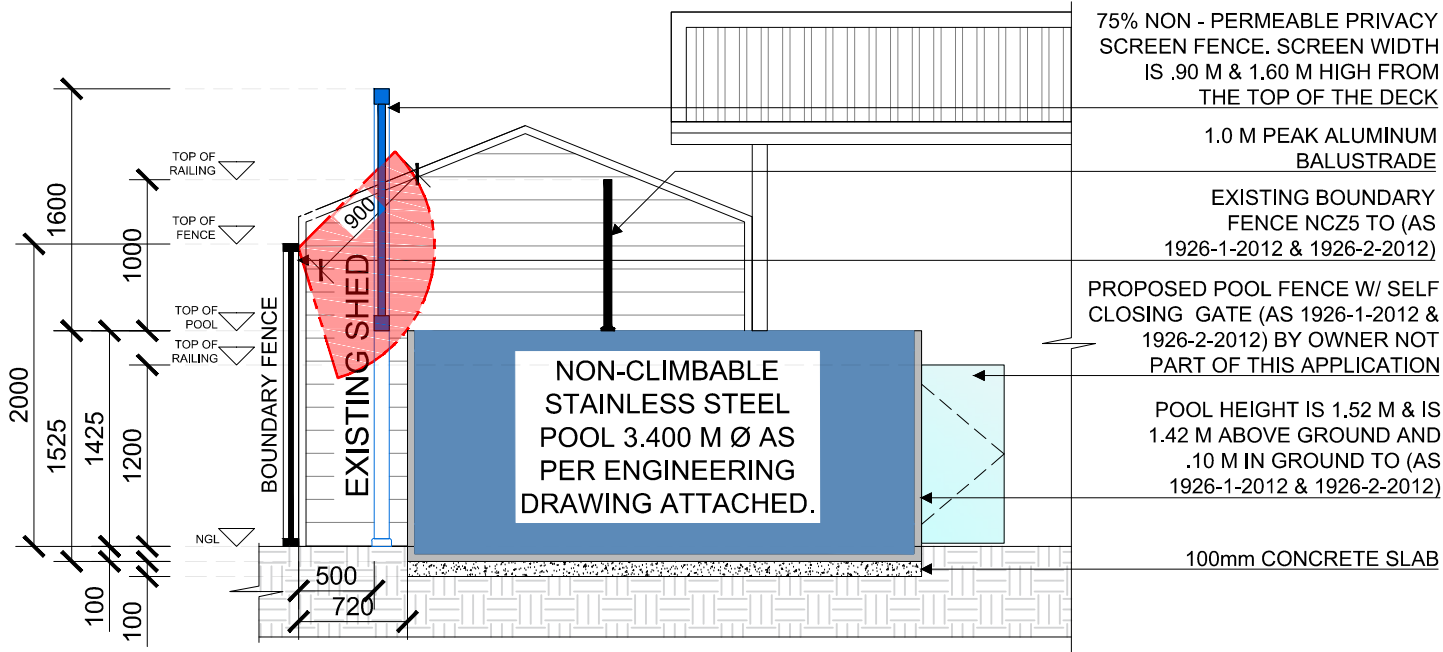

SECTION A
SCALE 1 : 50 M

Copyright:

© Copyright laws apply to these drawings. All designs and drawings remain the property of TravisMitchell Drafting & design and may not be used for any purpose without the written consent of TravisMitchell Drafting & design. All Plans are indicative only. 3D images for presentation purposes only. Design Plans Subject to Council Approval.

Contact:

Address: 14 Jacquard Way . Port Kennedy, WA 6172
Website: www.villaplungepools.com.au
Email: info@travismitchelldrafting.com.au
Phone Number: 08 6383 6352



PROJECT:	FS
ADDRESS:	62 East St, Guildford, WA 6055, Australia
CLIENT:	BLANK

DRAWN :	CHECKED:	INT. DATE:	
FS	H0	BLANK	
SCALE :	SHEET SIZE:	SHEET NO.	
1 : 50	A3	A101	
DRAWING TITLE:	62 East St, Guildford, WA 6055, Australia		

REVISION No.	
1) NONE	

PROJECT NO:	BLANK
STATUS:	BLANK
FILE NO:	BLANK