REV **F**

BP

21 BETTERTON RD CAVERSHAM

PROPOSED

SHED & STRUCTURES

CONTEMPO
DESIGN

P : +61 433 255 725
E : email@contempo.design
W : www.contempo.design

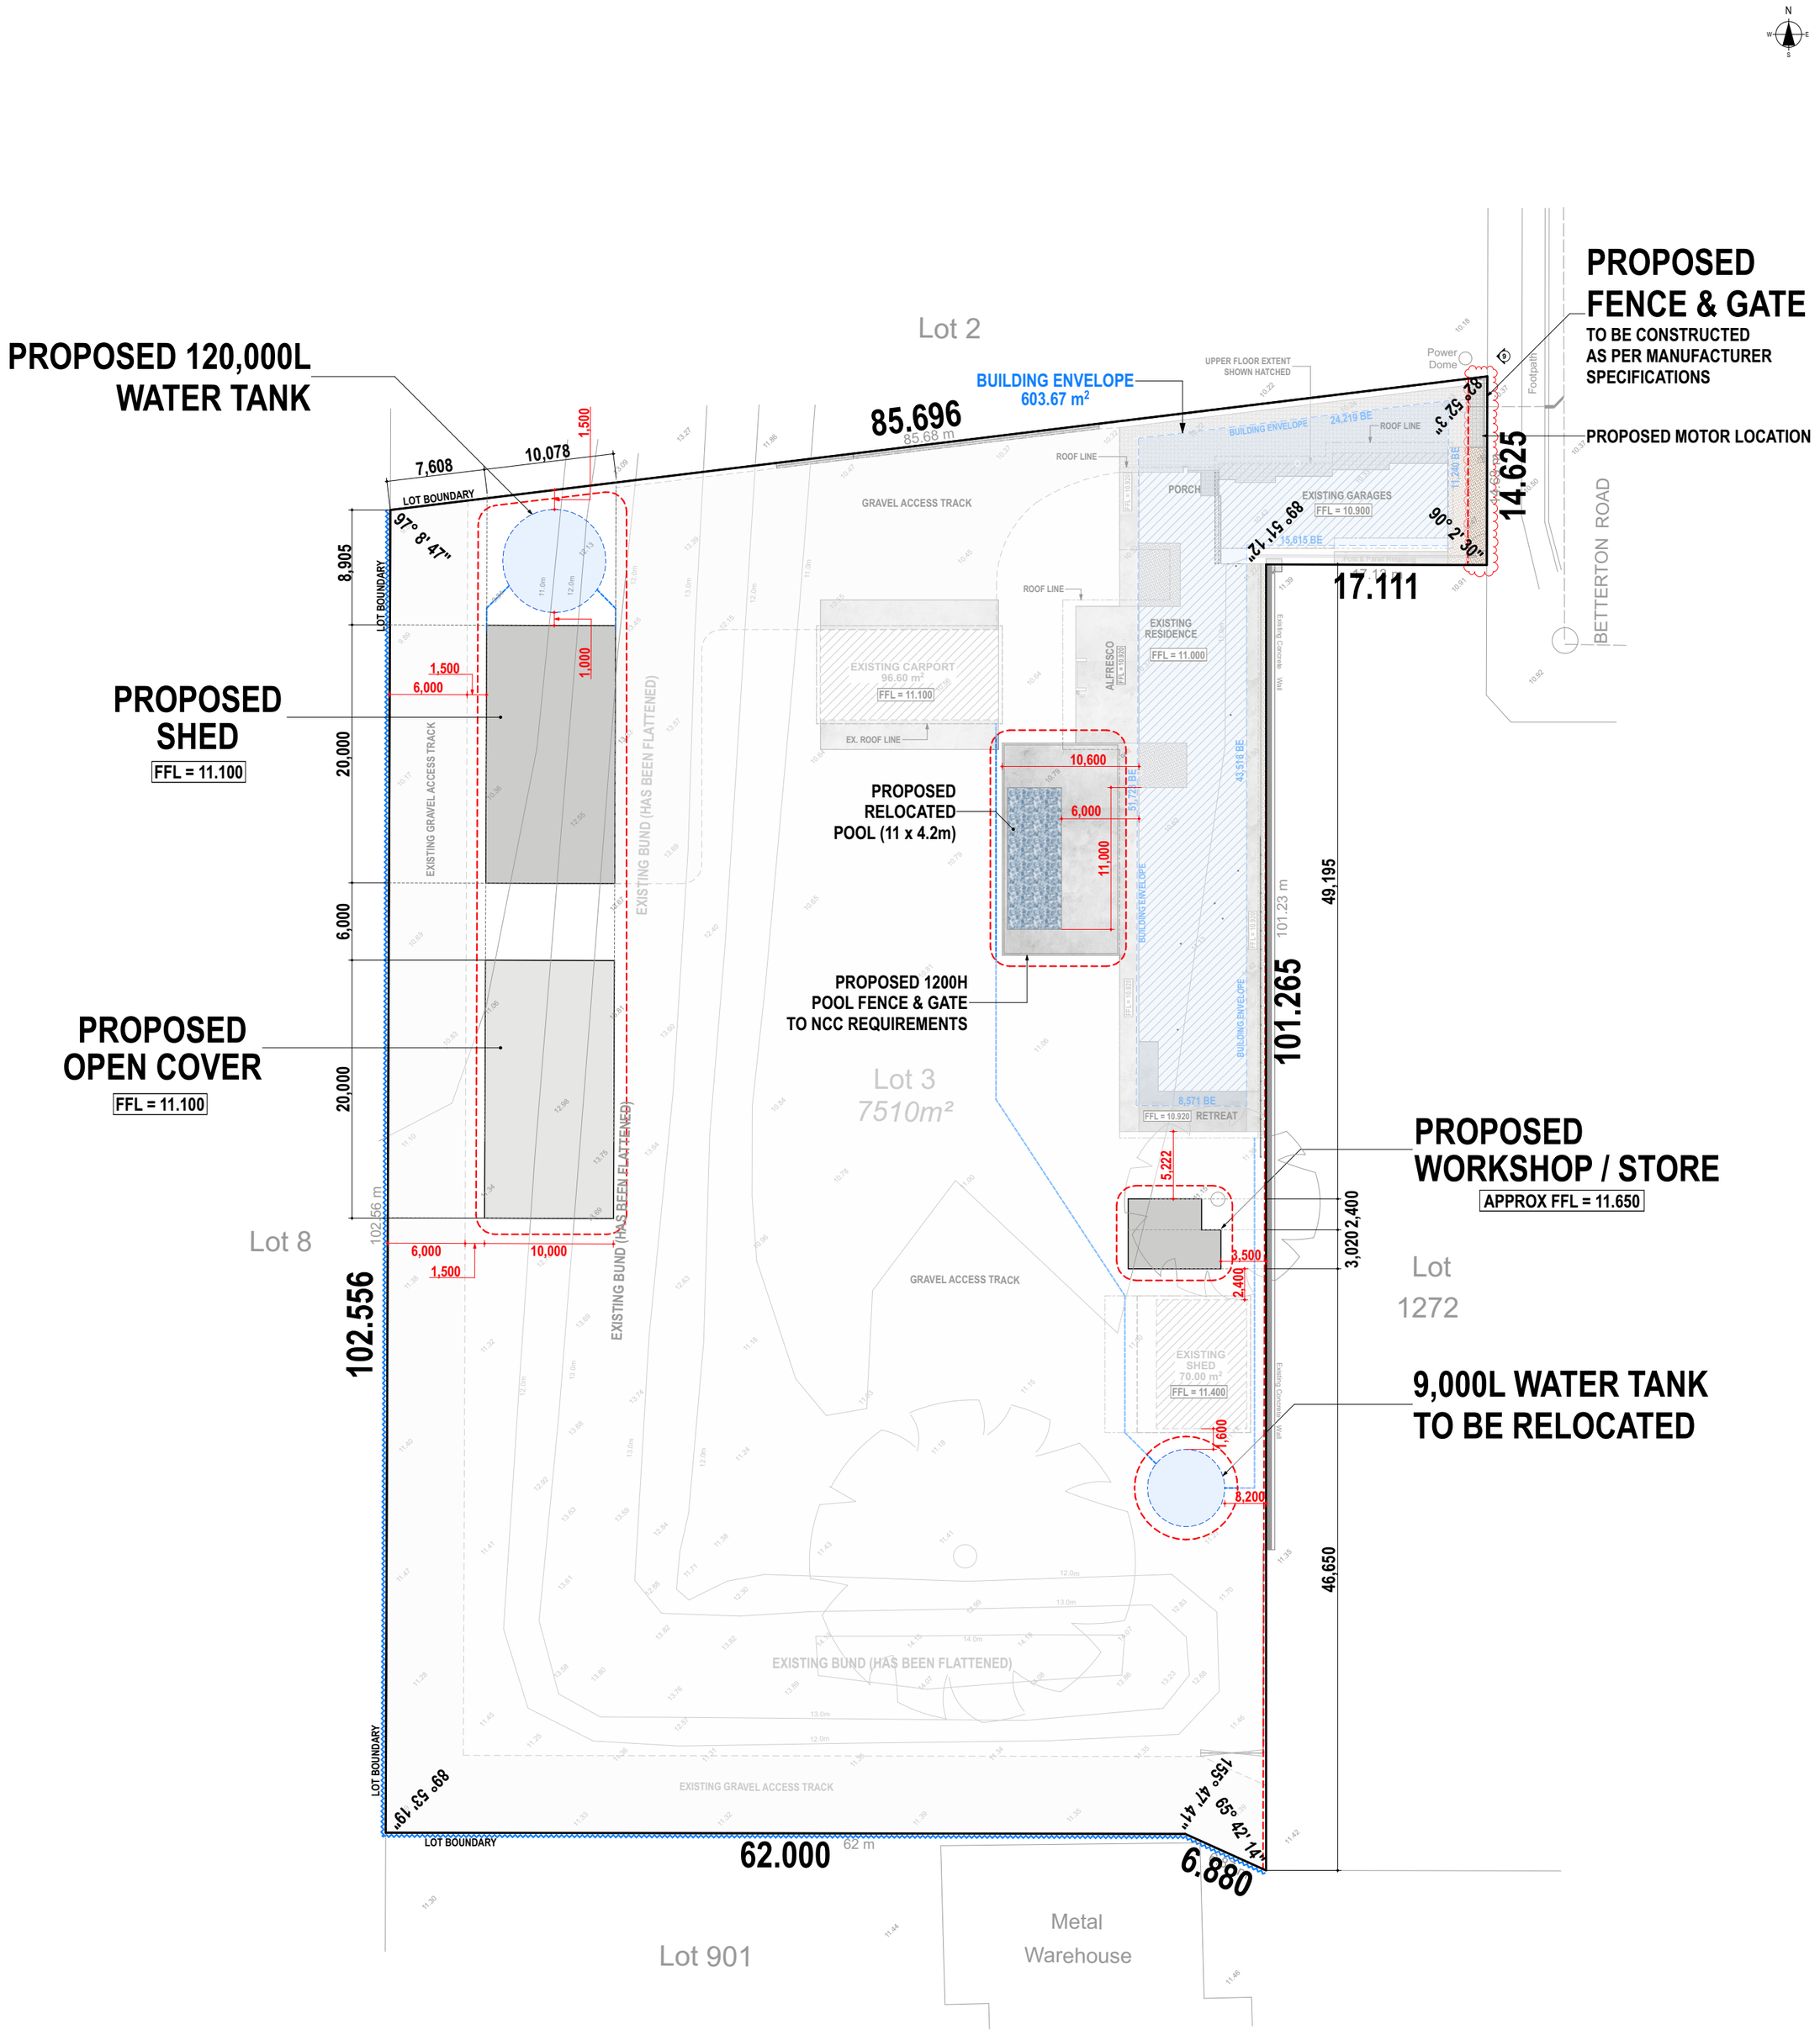

SITE PLAN
1:400

CONTEMPO DESIGN
M 0433 255 725 **E** email@contempo.design **W** www.contempo.design

PROPOSED SHED & STRUCTURES

21 BETTERTON RD CAVERSHAM

DRAWING STATUS
BP

DRAWING TITLE
SITE PLAN

SHIRE
CITY OF SWAN

CLIENT
STATEWEST DEVELOPMENTS

REV	REVISION	BY	DATE
A	DONGAS & SHED	MR	11.12.2025
B	AMENDMENTS	MR	04.03.2026
C	POOL AMENDMENTS	MR	08.04.2026
D	AMEND SHED	MR	24.04.2026
E	BP AMENDMENTS	WM	11.05.2026
F	DA RFI AMENDMNTS	JG	10.11.2026

JOB No. **J23-043**
SIZE ISO A3
SCALE 1:400
SHEET A.01
REV. **F**

© CONTEMPO DESIGN

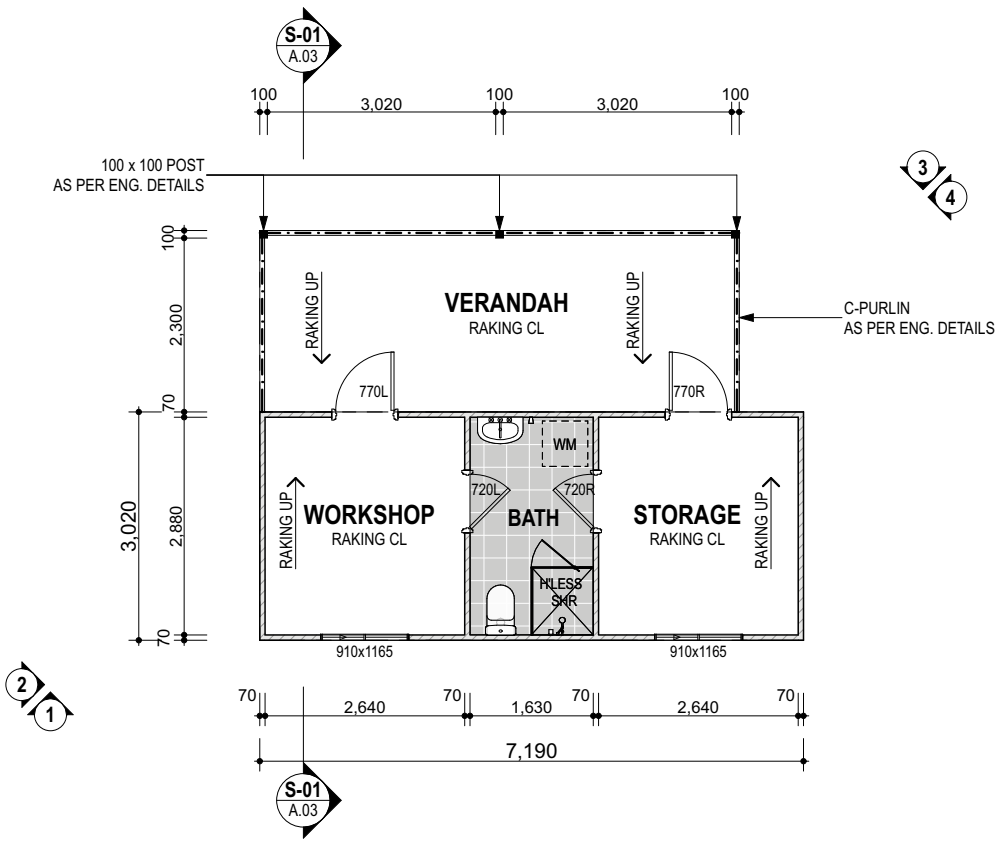

WORKSHOP FLOOR PLAN

1:100

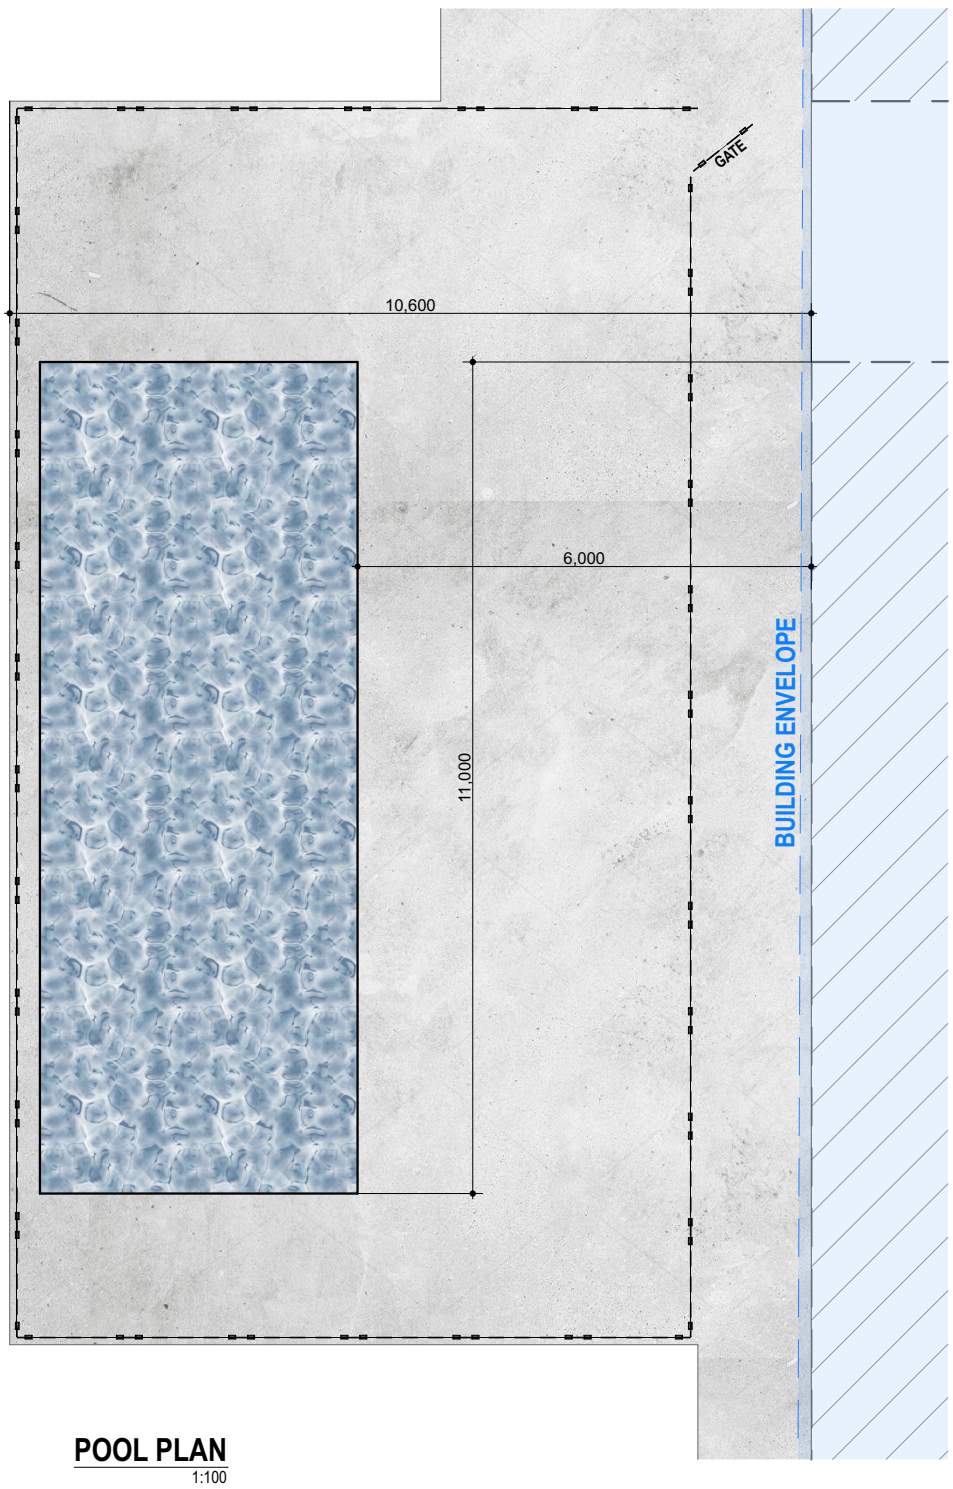

POOL PLAN

1:100

CONTEMPO DESIGN
M 0433 255 725 E email@contempo.design W www.contempo.design

PROPOSED SHED & STRUCTURES

21 BETTERTON RD CAVERSHAM

DRAWING STATUS
BP

DRAWING TITLE
DONGA & POOL PLAN & ELEVATIONS

SHIRE
CITY OF SWAN

CLIENT
STATEWEST DEVELOPMENTS

REV	REVISION	BY	DATE
A	DONGAS & SHED	MR	11.12.2025
B	AMENDMENTS	MR	04.03.2026
C	POOL AMENDMENTS	MR	08.04.2026
D	AMEND SHED	MR	24.04.2026
E	BP AMENDMENTS	WM	11.05.2026
F	DA RFI AMENDMNTS	JG	10.11.2026

JOB No. **J23-043**
SIZE ISO A3
SCALE 1:100
SHEET A.02
REV. **F**

© CONTEMPO DESIGN

MATERIAL SCHEDULE

REFER ADENDA FOR SELECTED COLOURS & FINISHES

- (A) VERTICAL COLORBOND CLADDING
  COLOUR: BASALT
- (B) COLORBOND ROOF COVER & PLUMBING
  COLOUR: SURFMIST
- (C) ALUMINIUM WINDOW & DOOR FRAMES
  COLOUR: BASALT

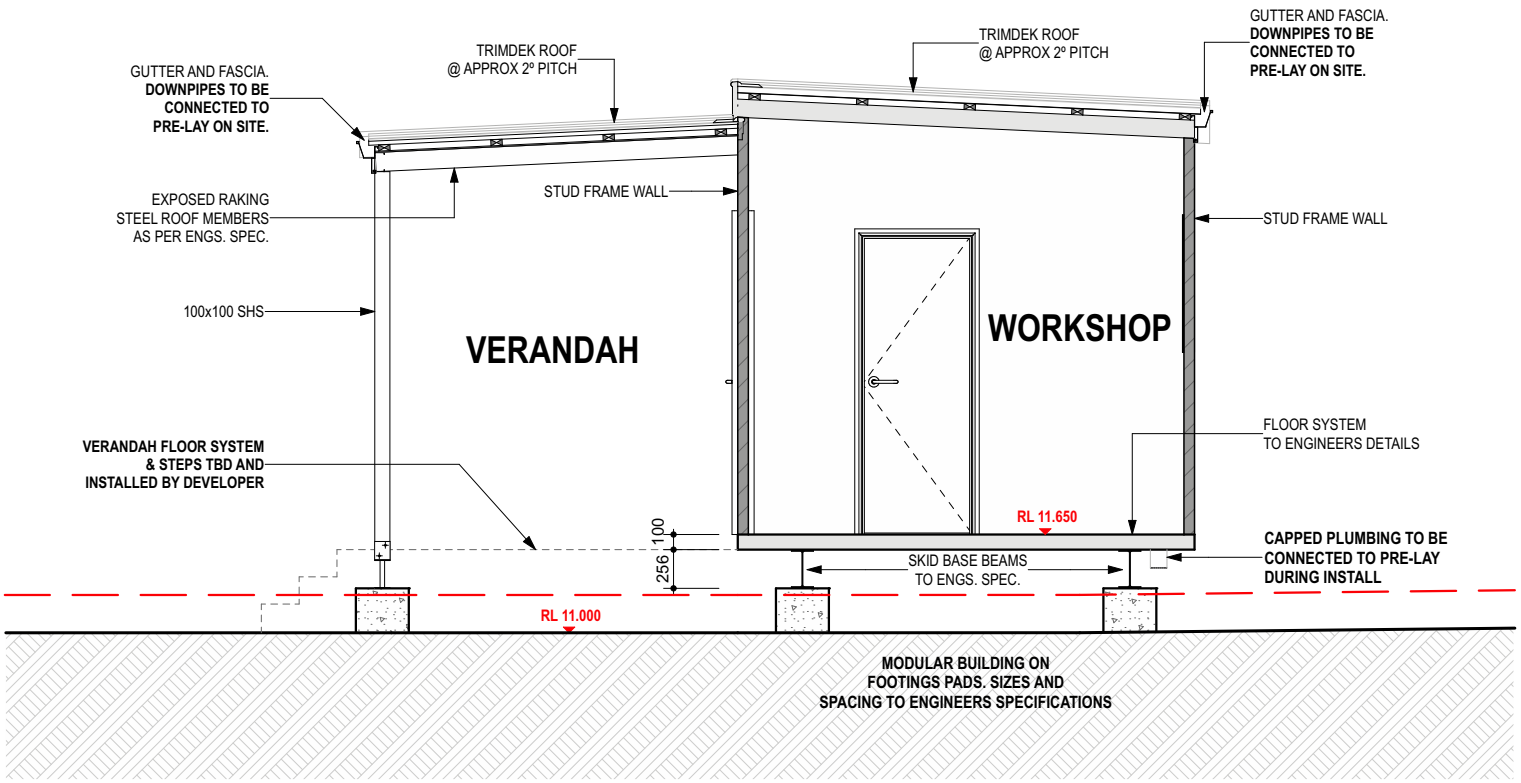

SECTION S-01
1:50 A.02

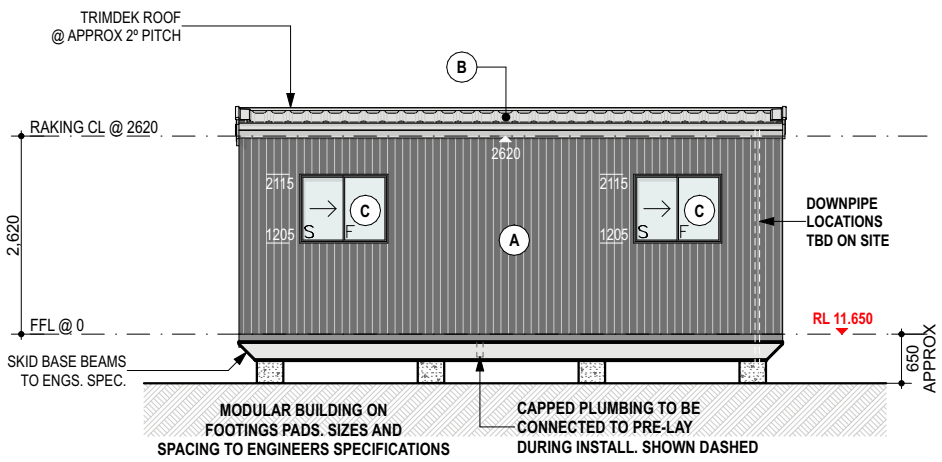

ELEVATION 1
1:100 A.02

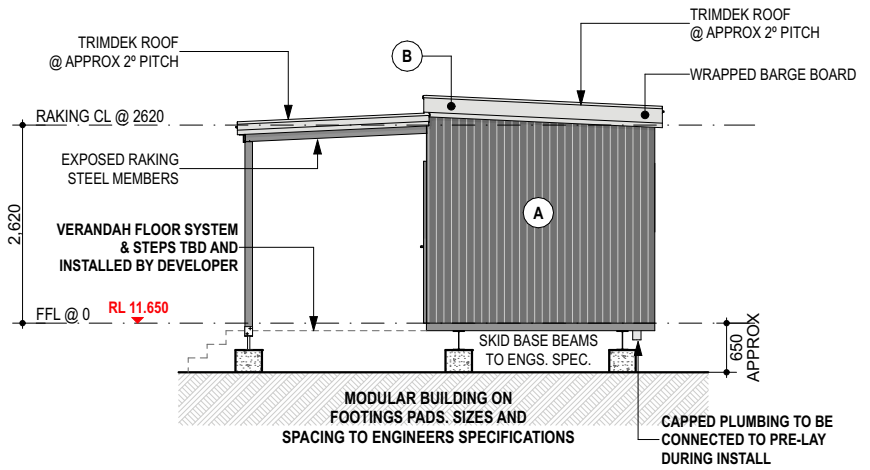

ELEVATION 2
1:100 A.02

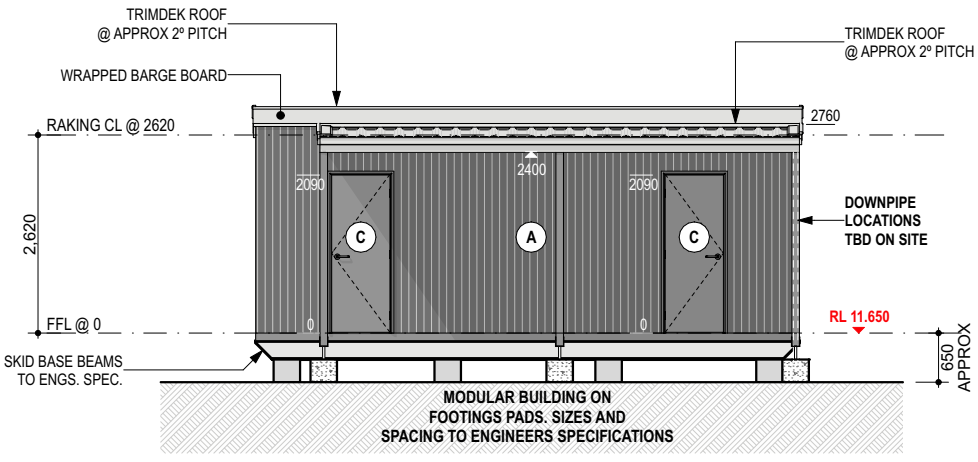

ELEVATION 3
1:100 A.02

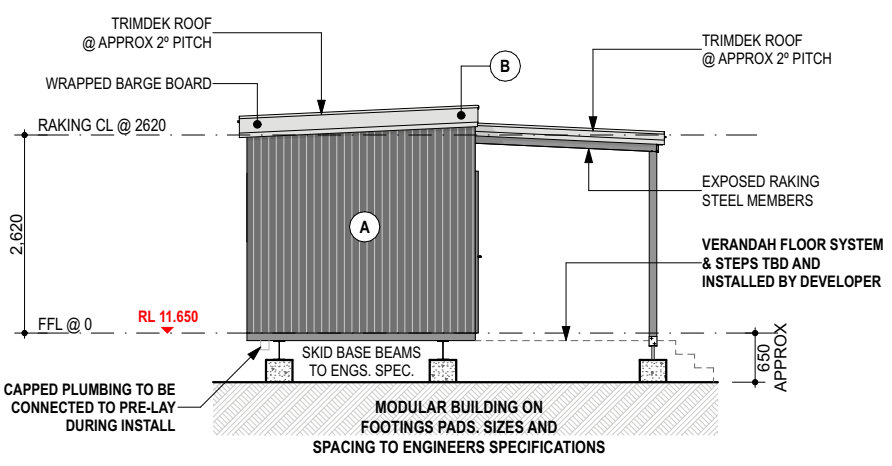

ELEVATION 4
1:100 A.02

CONTEMPO DESIGN
M 0433 255 725 E email@contempo.design W www.contempo.design

PROPOSED SHED & STRUCTURES

21 BETTERTON RD CAVERSHAM

DRAWING STATUS
BP

DRAWING TITLE
DONGA SECTIONS & ELEVATIONS

SHIRE
CITY OF SWAN

CLIENT
STATEWEST DEVELOPMENTS

REV	REVISION	BY	DATE
A	DONGAS & SHED	MR	11.12.2025
B	AMENDMENTS	MR	04.03.2026
C	POOL AMENDMENTS	MR	08.04.2026
D	AMEND SHED	MR	24.04.2026
E	BP AMENDMENTS	WM	11.05.2026
F	DA RFI AMENDMNTS	JG	10.11.2026

JOB No. J23-043
SIZE ISO A3
SCALE AS SHOWN
SHEET A.03
REV. F

©CONTEMPO DESIGN

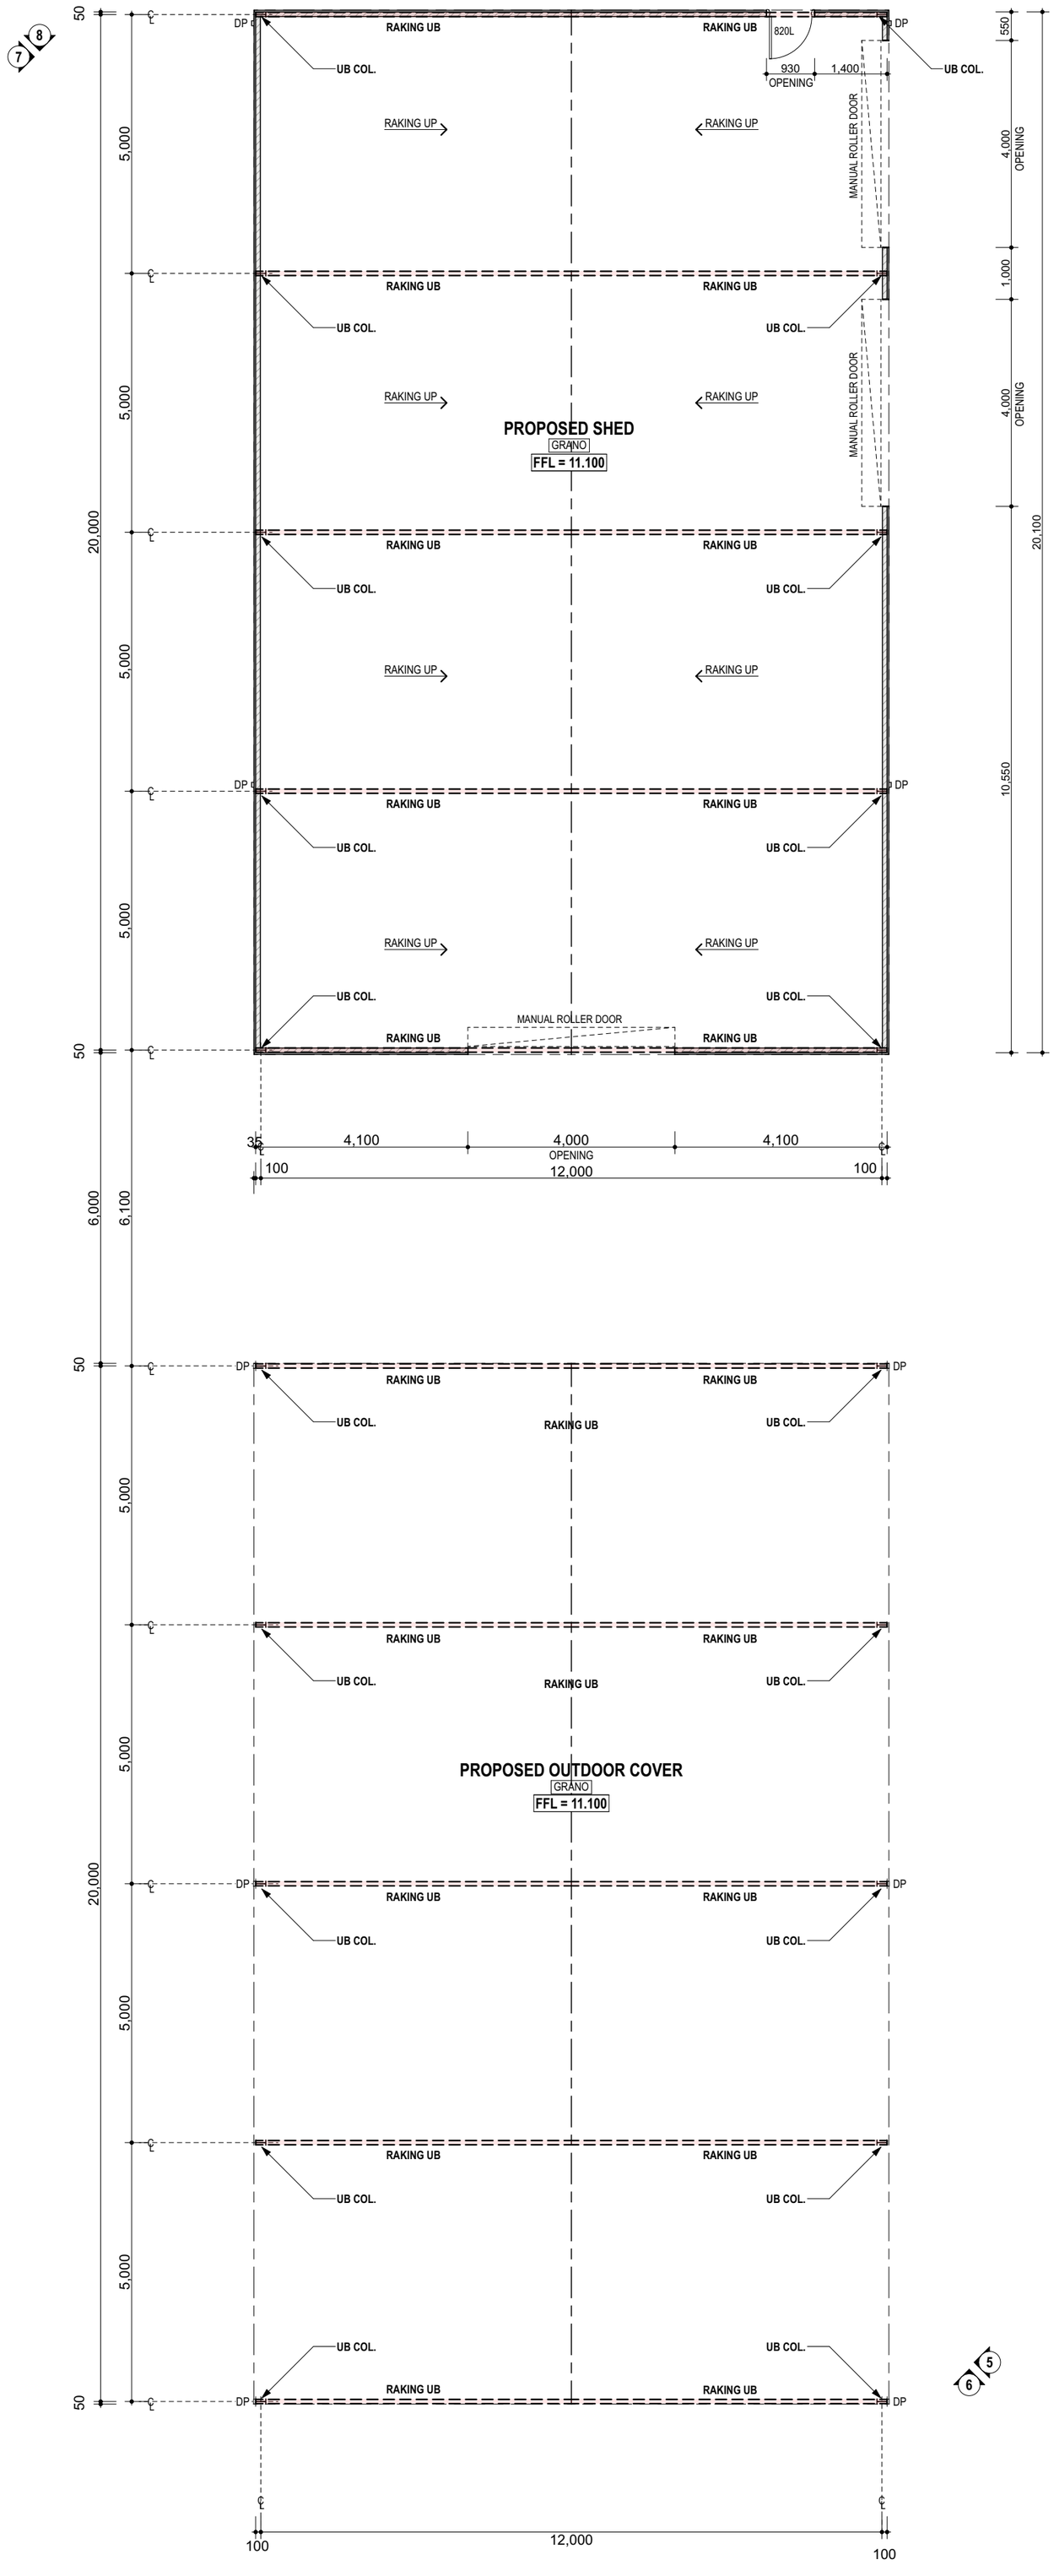

SHED FLOOR PLAN

1:100

CONTEMPO DESIGN

M 0433 255 725 **E** email@contempo.design **W** www.contempo.design

PROPOSED SHED & STRUCTURES

21 BETTERTON RD CAVERSHAM

DRAWING STATUS
BP

DRAWING TITLE
SHED FLOOR PLAN

SHIRE
CITY OF SWAN

CLIENT
STATEWEST DEVELOPMENTS

REV	REVISION	BY	DATE
A	DONGAS & SHED	MR	11.12.2025
B	AMENDMENTS	MR	04.03.2026
C	POOL AMENDMENTS	MR	08.04.2026
D	AMEND SHED	MR	24.04.2026
E	BP AMENDMENTS	WM	11.05.2026
F	DA RFI AMENDMNTS	JG	10.11.2026

JOB No. **J23-043**
SIZE ISO A2
SCALE 1:100
SHEET A.04
REV. **F**

© CONTEMPO DESIGN

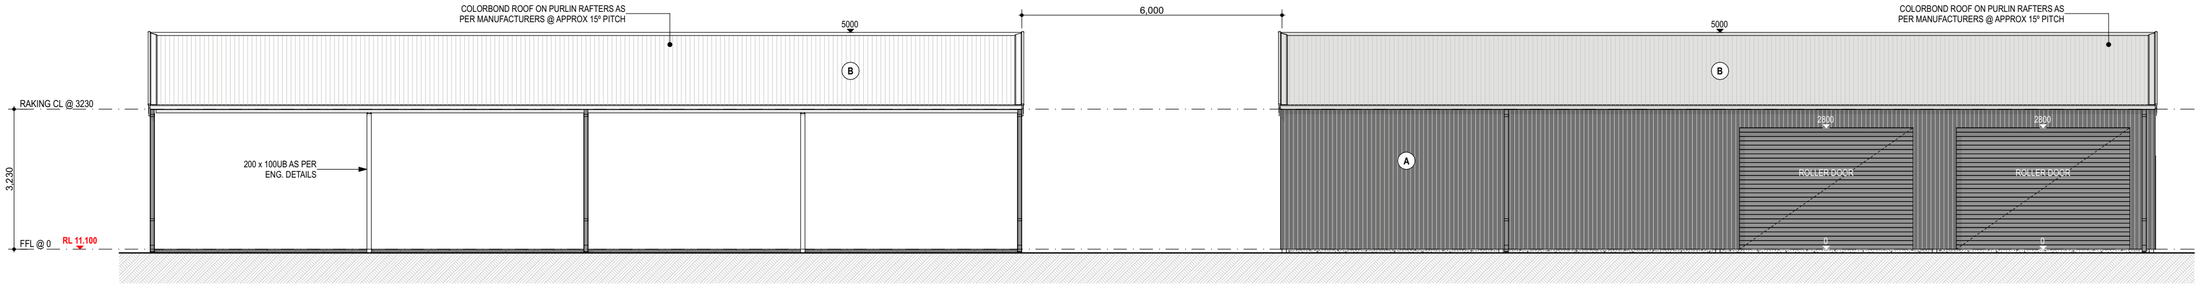

ELEVATION 5
1:100 A.04

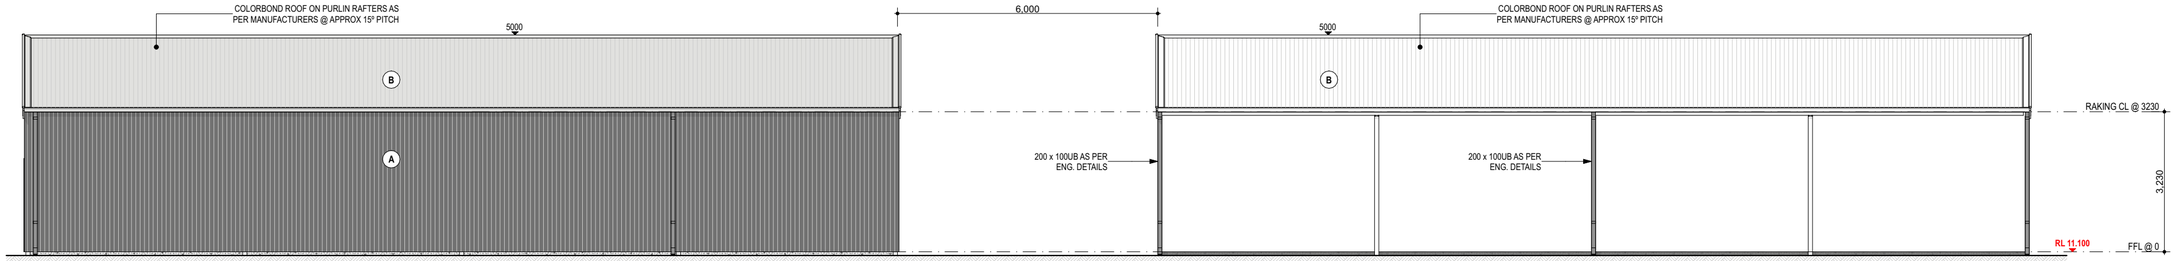

ELEVATION 7
1:100 A.04

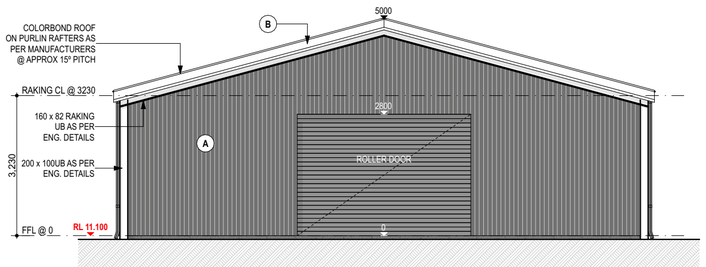

ELEVATION 6
1:100 A.04

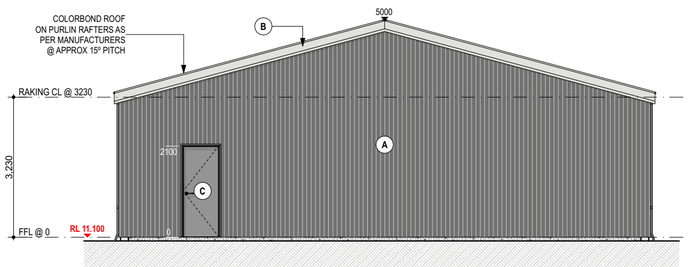

ELEVATION 8
1:100 A.04

MATERIAL SCHEDULE

REFER ADENDA FOR SELECTED COLOURS & FINISHES

- (A) VERTICAL COLORBOND CLADDING
  COLOUR: BASALT
- (B) COLORBOND ROOF COVER & PLUMBING
  COLOUR: SURFMIST
- (C) ALUMINIUM WINDOW & DOOR FRAMES
  COLOUR: BASALT

CONTEMPO DESIGN
M 0433 255 725 E email@contempo.design W www.contempo.design

PROPOSED SHED & STRUCTURES

21 BETTERTON RD CAVERSHAM

DRAWING STATUS
BP

DRAWING TITLE
SHED ELEVATIONS

SHIRE
CITY OF SWAN

CLIENT
STATEWEST DEVELOPMENTS

REV	REVISION	BY	DATE
A	DONGAS & SHED	MR	11.12.2025
B	AMENDMENTS	MR	04.03.2026
C	POOL AMENDMENTS	MR	08.04.2026
D	AMEND SHED	MR	24.04.2026
E	BP AMENDMENTS	WM	11.05.2026
F	DA RFI AMENDMNTS	JG	10.11.2026

JOB No. **J23-043**
SIZE ISO A3
SCALE 1:100
SHEET A.05
REV **F**

©CONTEMPO DESIGN

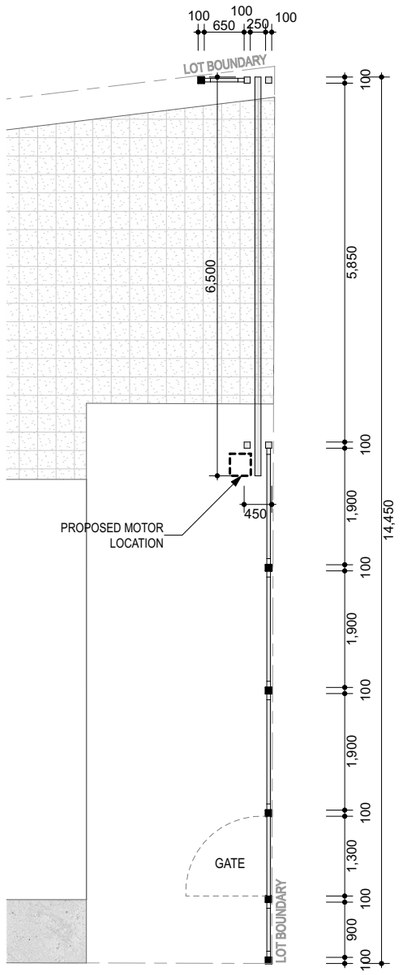

FRONT FENCE PLAN
1:100

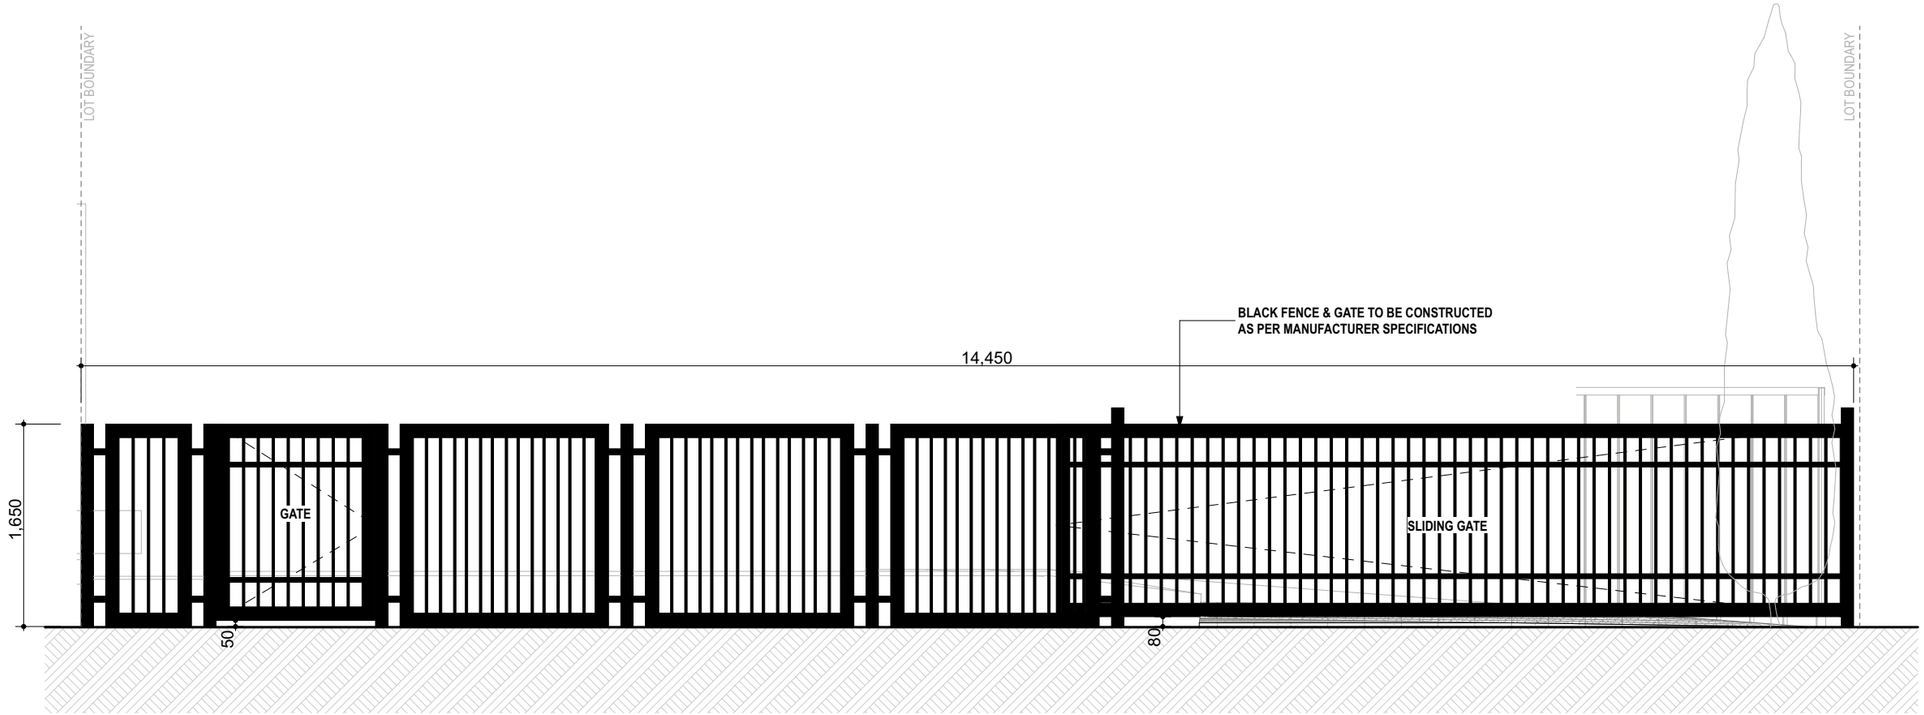

ELEVATION 9
1:50 A.01



CONTEMPO DESIGN

M 0433 255 725 **E** email@contempo.design **W** www.contempo.design

PROPOSED SHED & STRUCTURES

21 BETTERTON RD CAVERSHAM

DRAWING STATUS
BP

DRAWING TITLE
FRONT FENCE ELEVATION

SHIRE
CITY OF SWAN

CLIENT
STATEWEST DEVELOPMENTS

REV	REVISION	BY	DATE
A	DONGAS & SHED	MR	11.12.2025
B	AMENDMENTS	MR	04.03.2026
C	POOL AMENDMENTS	MR	08.04.2026
D	AMEND SHED	MR	24.04.2026
E	BP AMENDMENTS	WM	11.05.2026
F	DA RFI AMENDMNTS	JG	10.11.2026

JOB No. **J23-043**
SIZE ISO A3
SCALE AS SHOWN
SHEET A.06 REV. **F**

© CONTEMPO DESIGN