


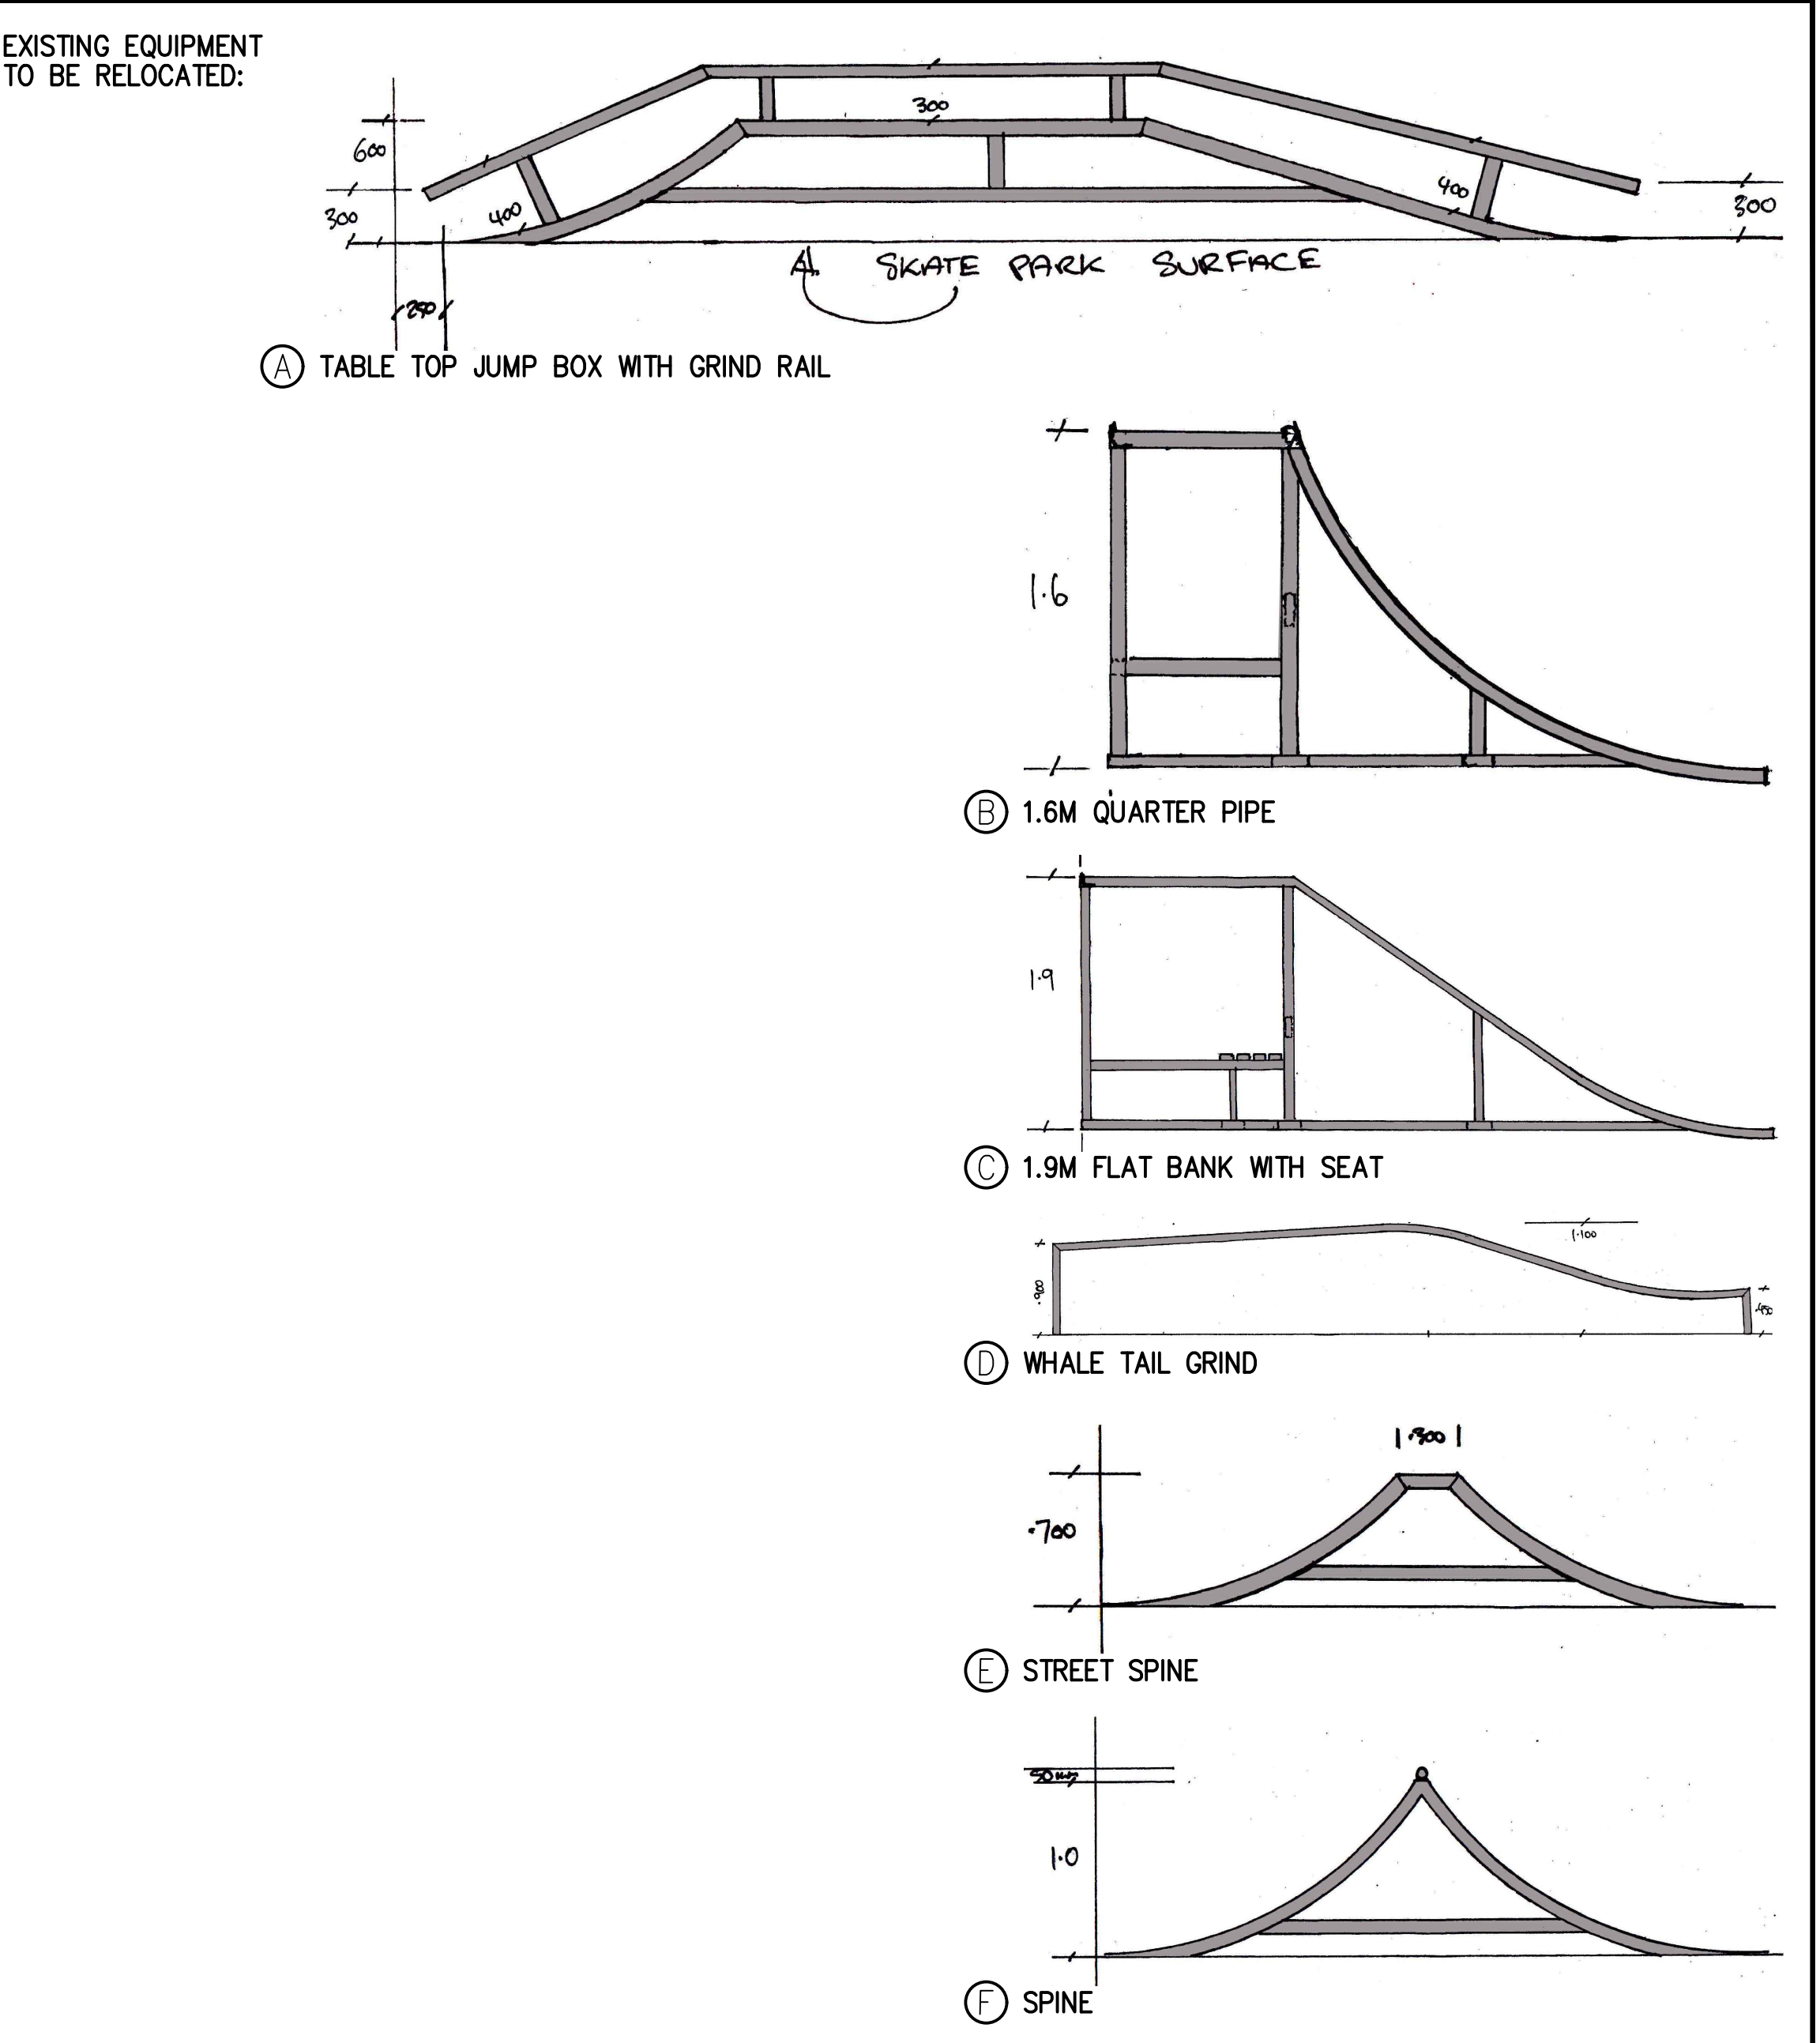

AMENDMENTS				ACCEPTED	APPROVED	DESIGNED	SCALE: 1:100 (A1)	DATUM: A.H.D.		30 October 2025 GIDGEGANNUP SKATE PARK RELOCATION – CONCEPTUAL OPTION B.DWG	
REV	DATE	BY	DESCRIPTION	Name	Name	Name	1				
A	30/10/2025	KS	ISSUE FOR INFORMATION				2				
							3				
							4				
							5				
							6				
							7				
							8				
							9				
							10				
							11				
30 October 2025 GIDGEGANNUP SKATE PARK RELOCATION – CONCEPTUAL OPTION B.DWG				DATE: 14/08/2025	DRAWN: KS	CHECKED: VP	© COPYRIGHT THIS DOCUMENT IS AND SHALL REMAIN THE PROPERTY OF THE CITY OF SWAN. THE DOCUMENT MAY BE USED FOR THE PURPOSE FOR WHICH IT WAS COMMISSIONED AND IN ACCORDANCE WITH THE TERMS OF ENGAGEMENT FOR THE COMMISSION AS AGREED WITH THE CITY OF SWAN. UNAUTHORISED USE OF THIS DOCUMENT IN ANY WAY IS PROHIBITED.				
							Skate Park Relocation Gidgegannup Showgrounds 2171 Toodyay Road GIDGEGANNUP WA 6083				
							Landscape Concept Design - Option 2				
							DRAFTING No: 457998-25/26-PRK-0001-2				
							REV No: A				
							OPERATIONS				