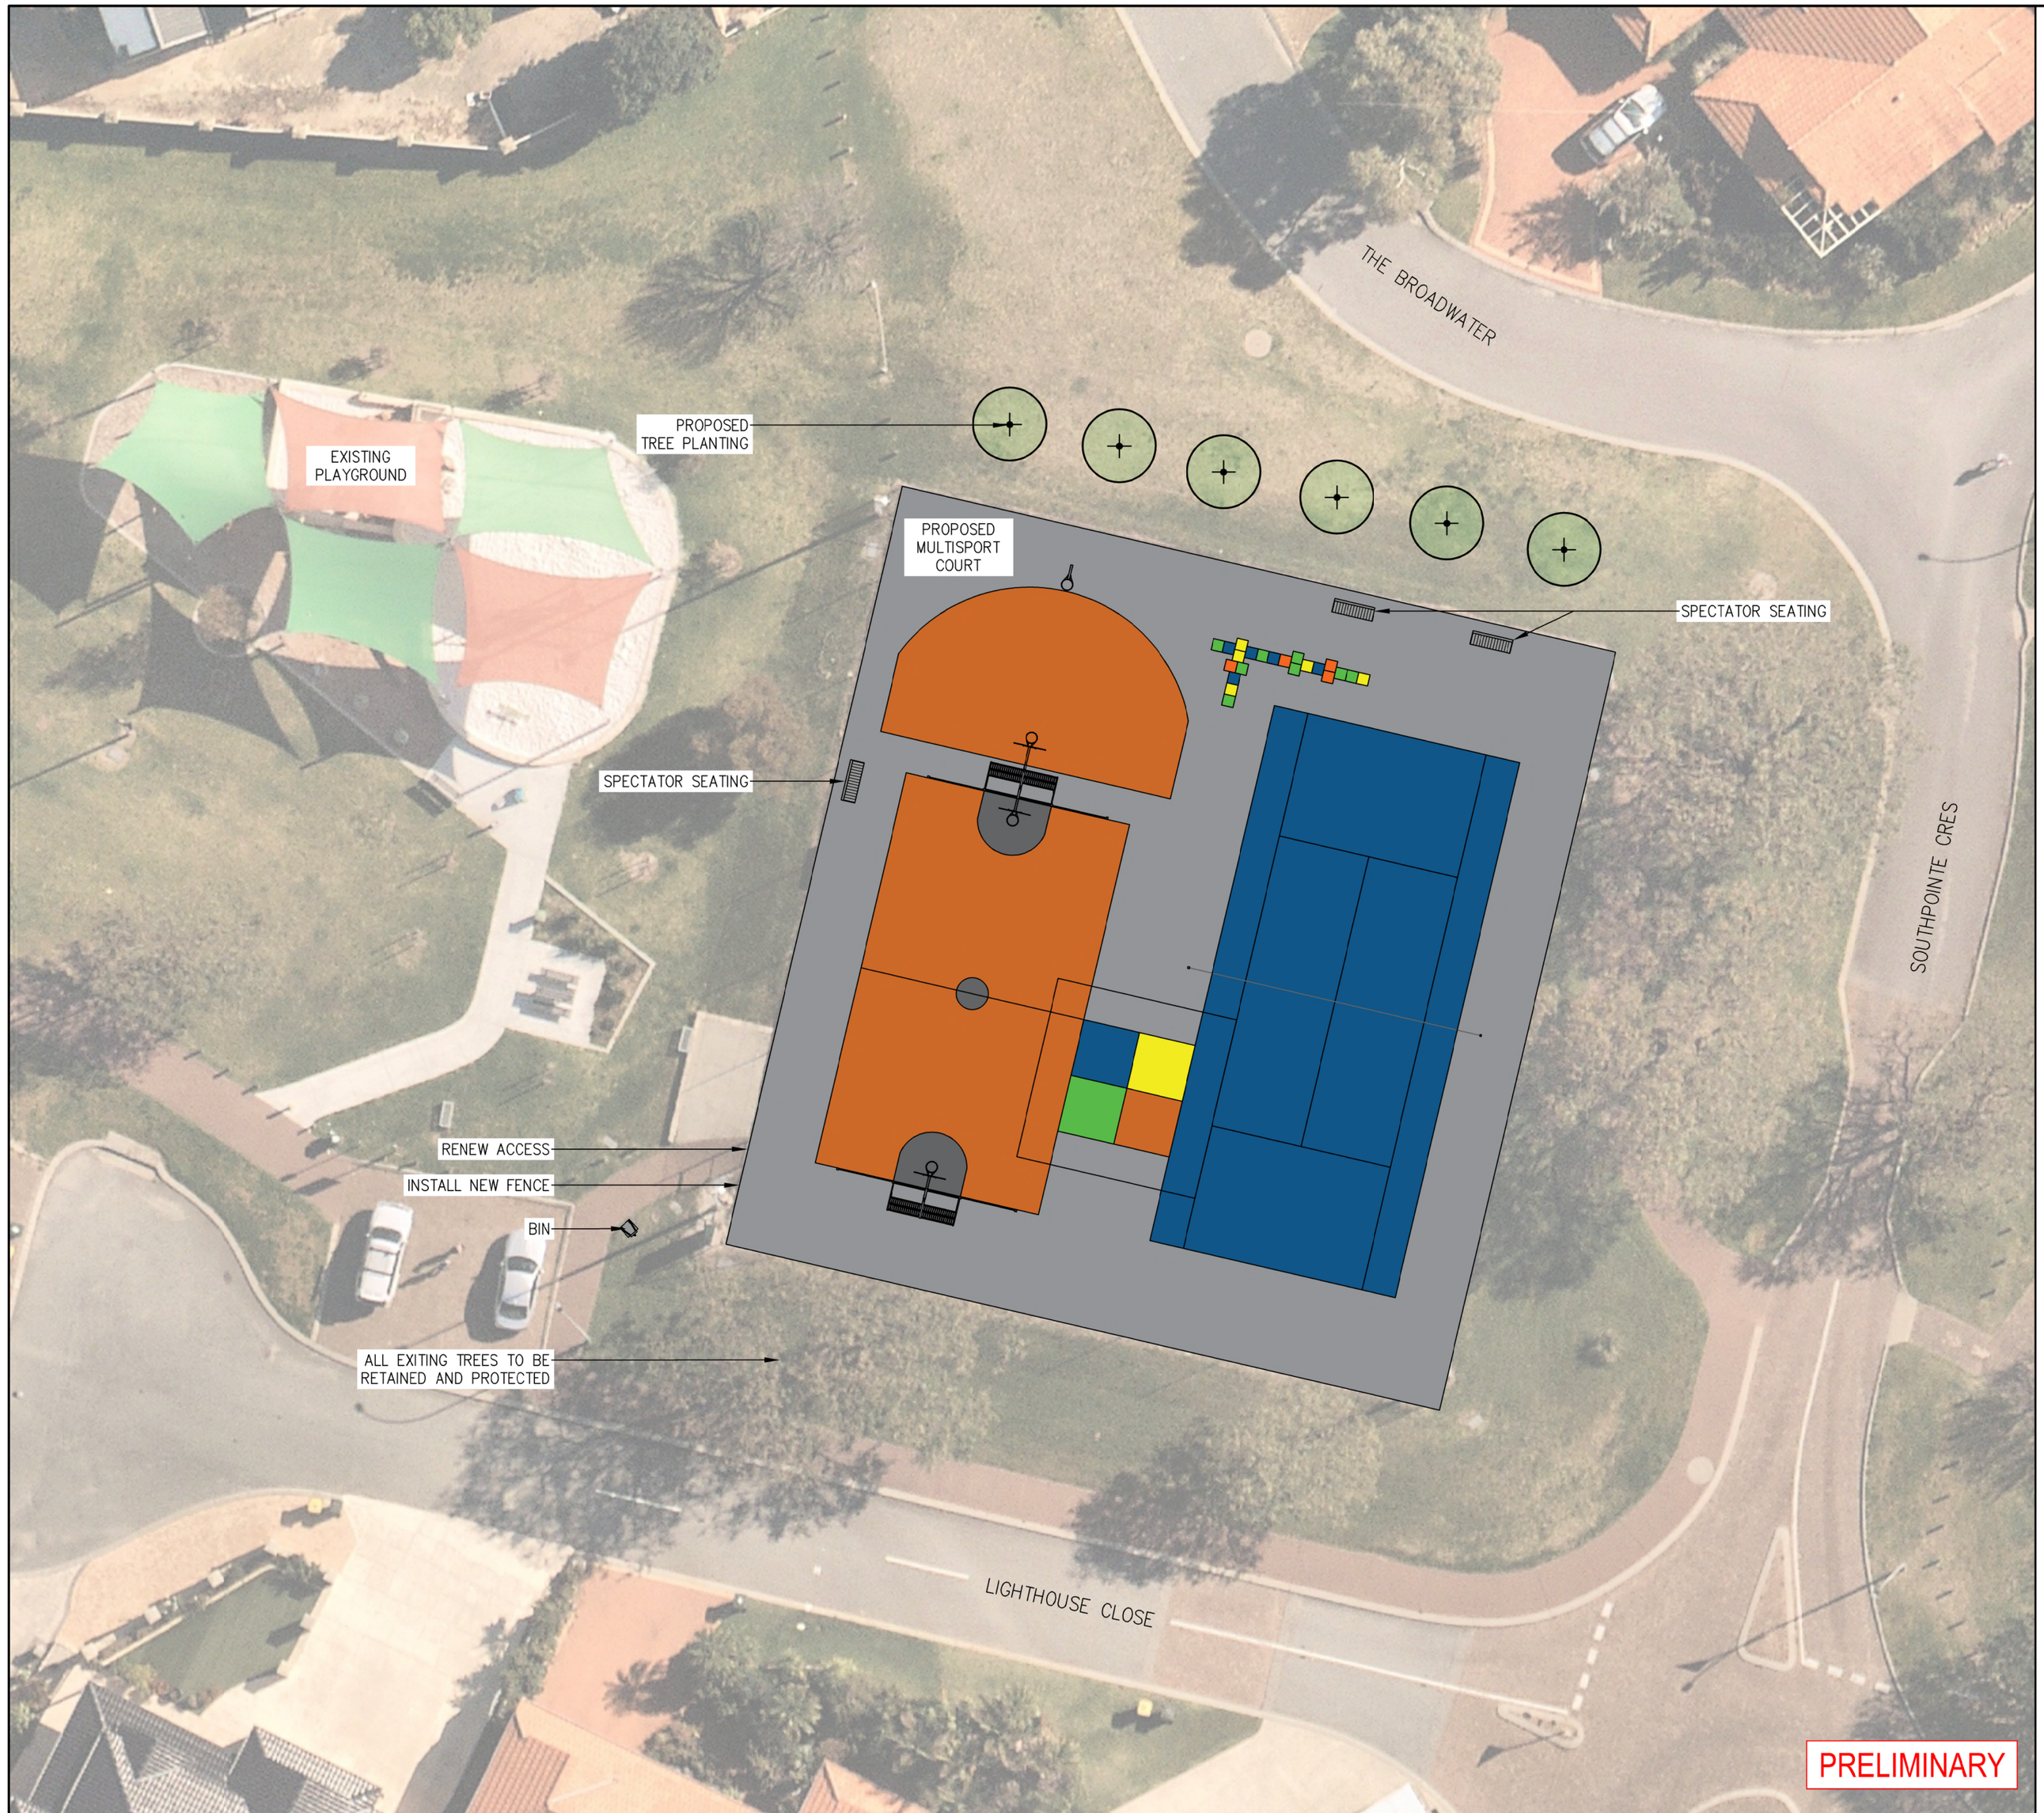

8M MULTIGOAL
SUPPLIED BY KOMPAN
OR SIMILAR APPROVED

AMENDMENTS

REV.	DATE	BY	DESCRIPTION
A	30/11/22	KS	ISSUED FCR INFORMATION

ACCEPTED	APPROVED	DESIGNED
Signature	Signature	Signature
Acceptee's Name	Approver's Name	Designer's Name
Position Accepted Date	Position Approval Date	Position Designed Date
DATE: NOV 2022	DRAWN: KS	CHECKED: LS

SCALE: 1:150 (A1)

DATUM:

N W E S

1.5 3 4.5 6 7.5 9 10.5 12 13.5 15 16.5

© COPYRIGHT THIS DOCUMENT IS AND SHALL REMAIN THE PROPERTY OF THE CITY OF SWAN. THE DOCUMENT MAY BE USED FOR THE PURPOSE FOR WHICH IT WAS COMMISSIONED AND IN ACCORDANCE WITH THE TERMS OF ENGAGEMENT FOR THE COMMISSION AS AGREED WITH THE CITY OF SWAN. UNAUTHORISED USE OF THIS DOCUMENT IN ANY WAY IS PROHIBITED.

ALTA LAGUNA PARK
REPURPOSING OF EXISTING TENNIS COURT
BALLAJURA

CONCEPT PLAN OPTION 1 - MULTISPORT COURT

city of swan

DRAWING No: 467534-2324-PRK-0001

REV No: A

OPERATIONS