



- PLUMBER NOTE:**
- PROVIDE REFLUX VALVE TO SEWER LINE.
 - ALL TOILETS AND WASHING MACHINE COLD TAPS TO BE INSTALLED WITH DUAL PLUMBING TO ALLOW FOR FUTURE CONNECTION TO RAINWATER TANK.

ROOF CARPENTER NOTE:

- GARAGE 400 EAVE LINED ON THE RAKE
- THEATRE 350 EAVE TO GABLE LINED ON THE RAKE
- PORCH 400 EAVE TO GABLE LINED ON THE RAKE
- DINING 350 EAVE TO GABLE LINED ON THE RAKE

BRICKLAYER NOTE:

BRICK WORK TO TURRETS
240mm LESS THAN BRICK
WORK BELOW ROOF LINE

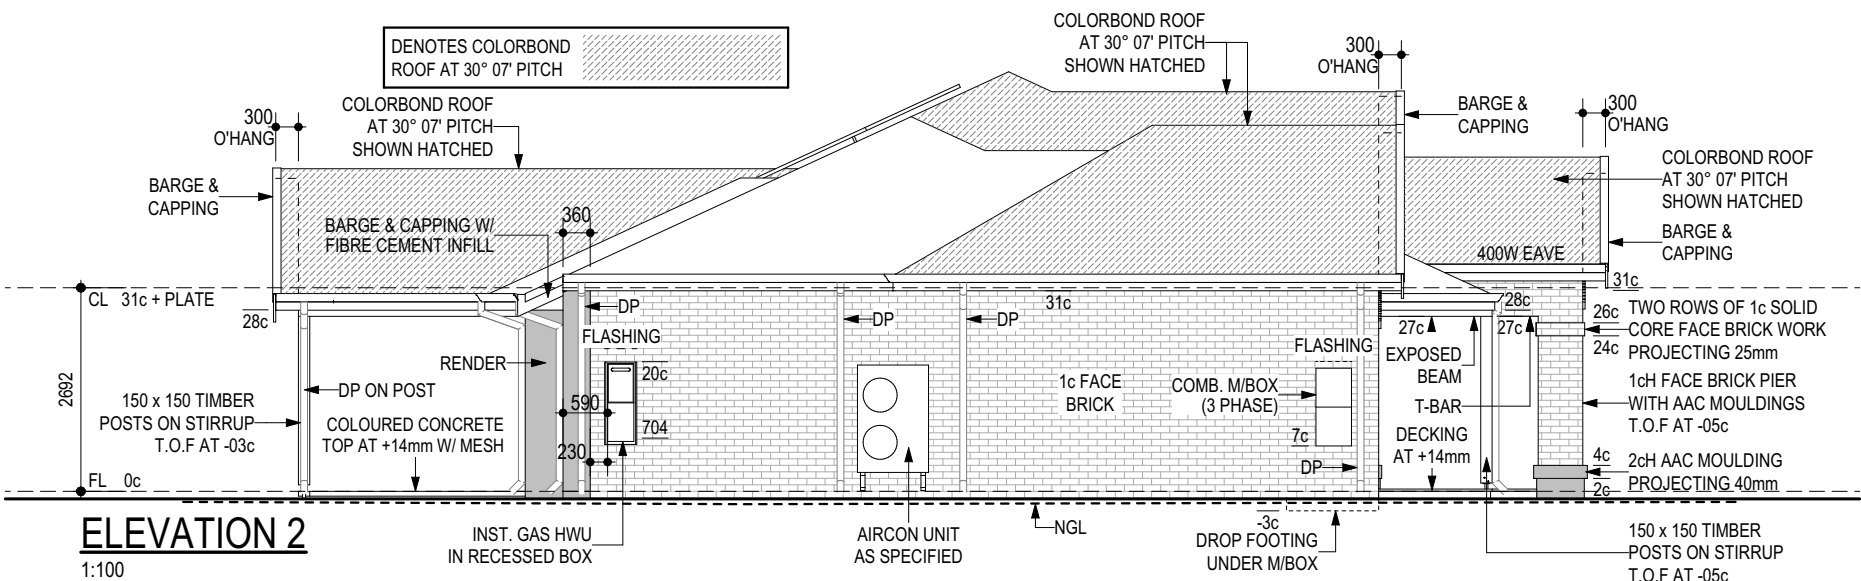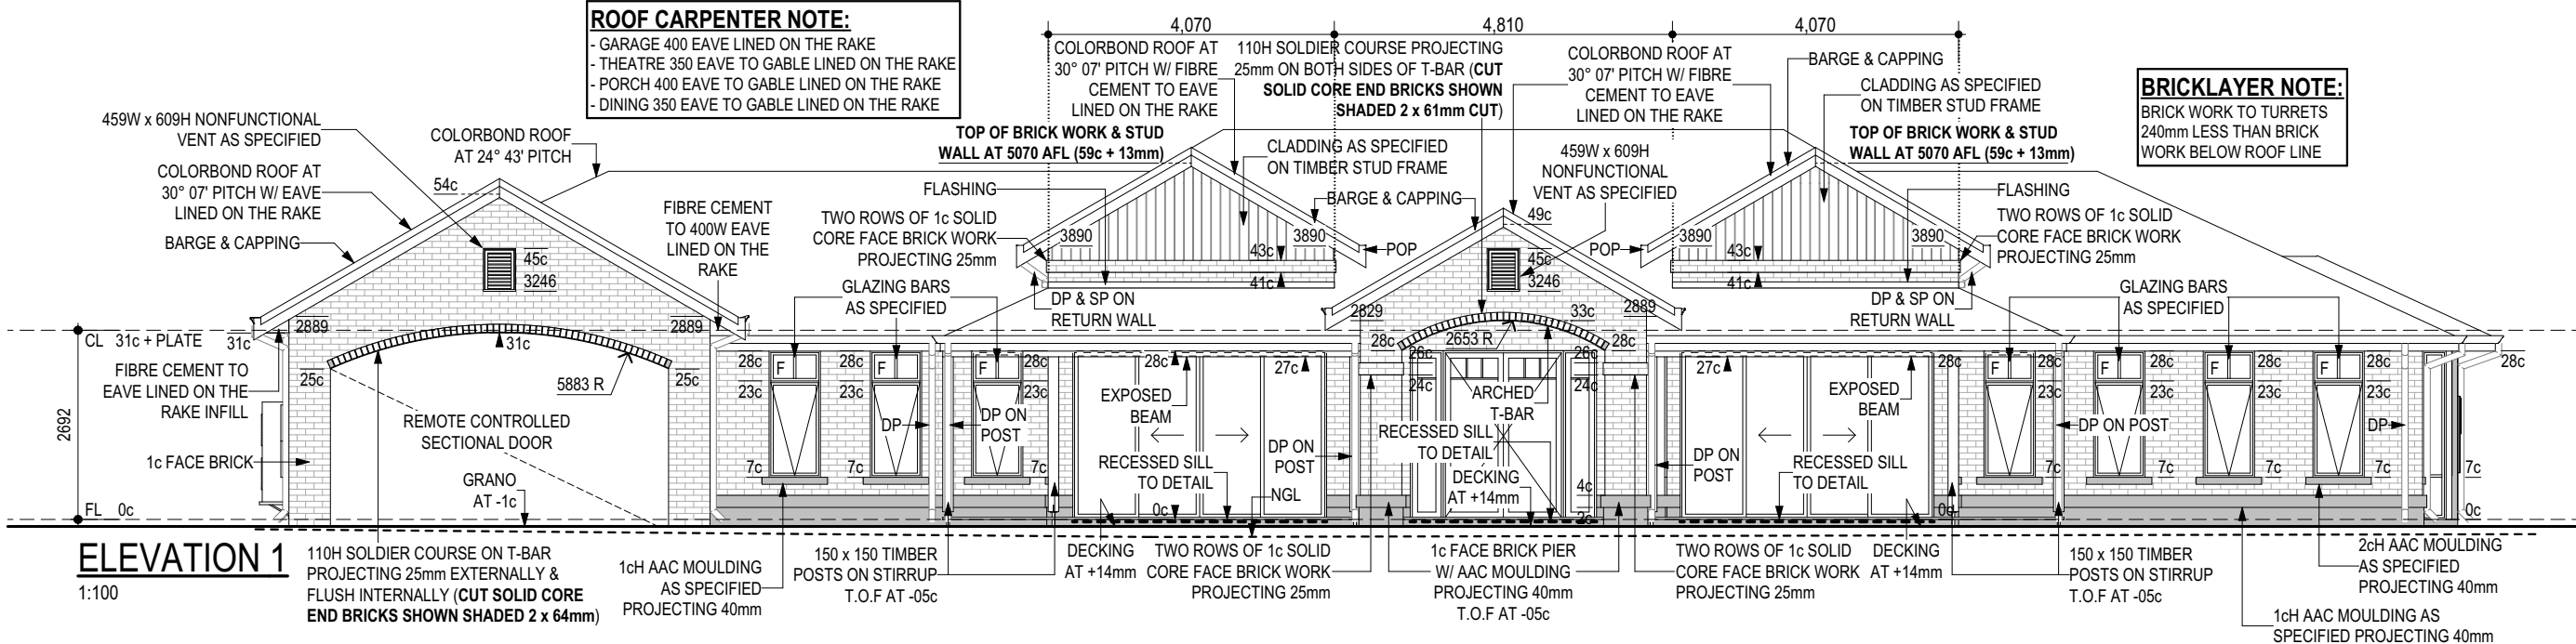

129 Hasler Road, Osborne Park, W.A. 6017.
PO Box 55, Westfield Shopping Centre,
Innaloo, W.A. 6918.
Ph 08 9366 0000.
Fx 08 9258 4088.
www.plunkettthomes.com.au
Reg. Builder N°: 7995. A.B.N. 98 009 250 373.

REV	VO #	DRN	DATE	CHK
1	SITING	RX-JX	12/06/25	AB
2	Energy report	AB	30/06/25	AB
3	Eng. s/water	AB	30/07/25	AB
4	Engineers	AB	01/08/25	AB
5	PCVO 2	PC	01/08/25	AB
			13/08/25	PC

Sub-contractors to verify all dimensions on site.

WORKING DRAWINGS

THIS IS ONE OF THE DRAWINGS
REFERRED TO IN THE CONTRACT.

DATED:...../...../.....


OWNER
OWNER
BUILDER

WITNESS
WITNESS
WITNESS


CLIENT:
PLUNKETT HOMES
(1903) Pty Ltd
ADDRESS:
LOT 202 (#39)
CRANWOOD CRESCENT
VIVEASH

ORANGE GROVE E & OE		REVISION 5
TYPE: 2c BRICK	LUXE SPECIFICATION DISPLAY	DATE 13/08/25
© COPYRIGHT		
SHEET N°	4 OF 13 + 6 ANC	
JOB N°	311030	


- PLUMBER NOTE:**
- PROVIDE REFLUX VALVE TO SEWER LINE.
 - ALL TOILETS AND WASHING MACHINE COLD TAPS TO BE INSTALLED WITH DUAL PLUMBING TO ALLOW FOR FUTURE CONNECTION TO RAINWATER TANK.

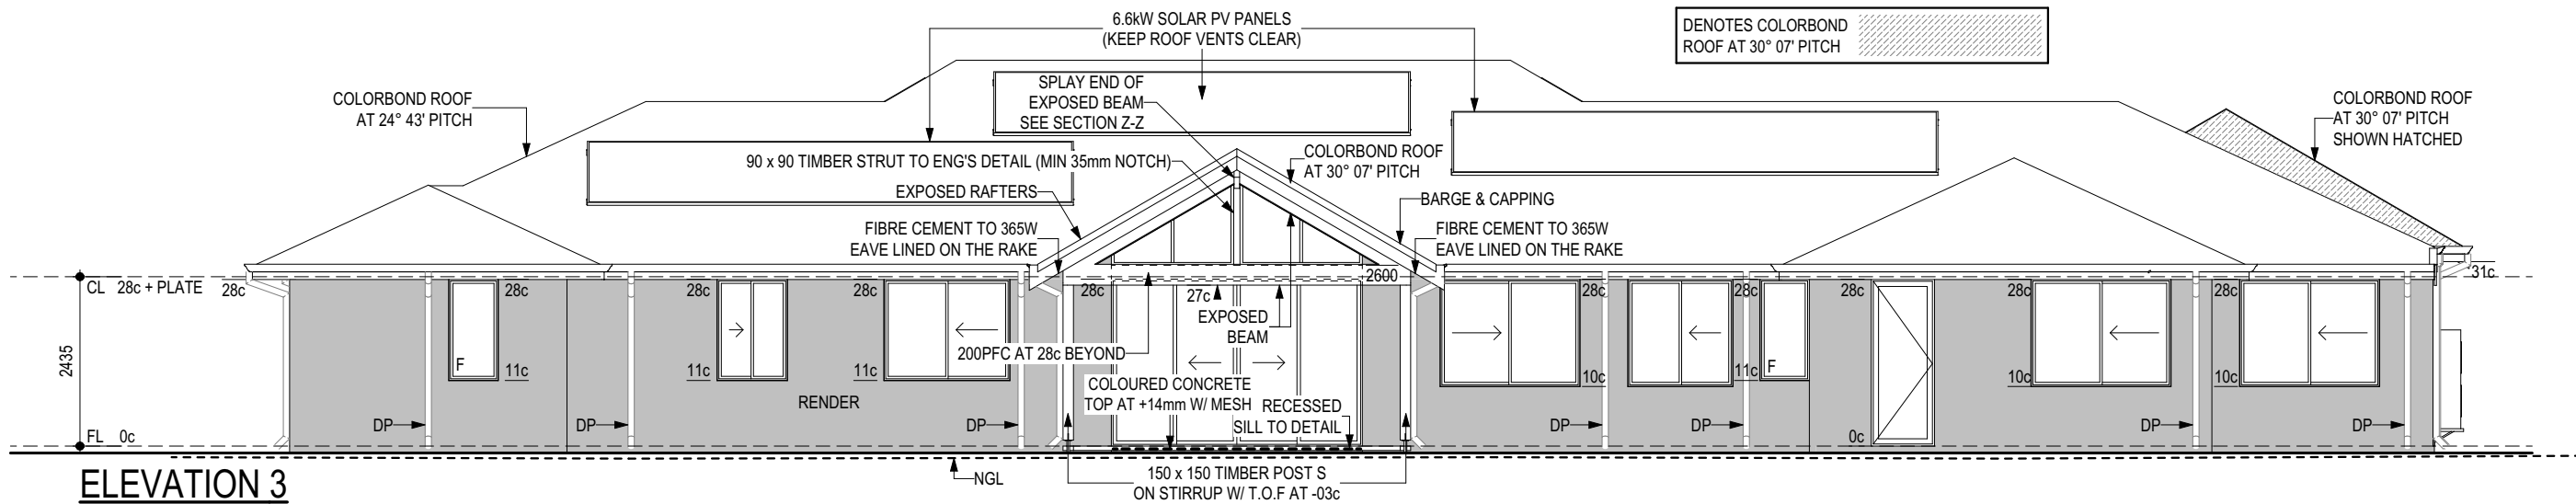

ELEVATION 3
1:100

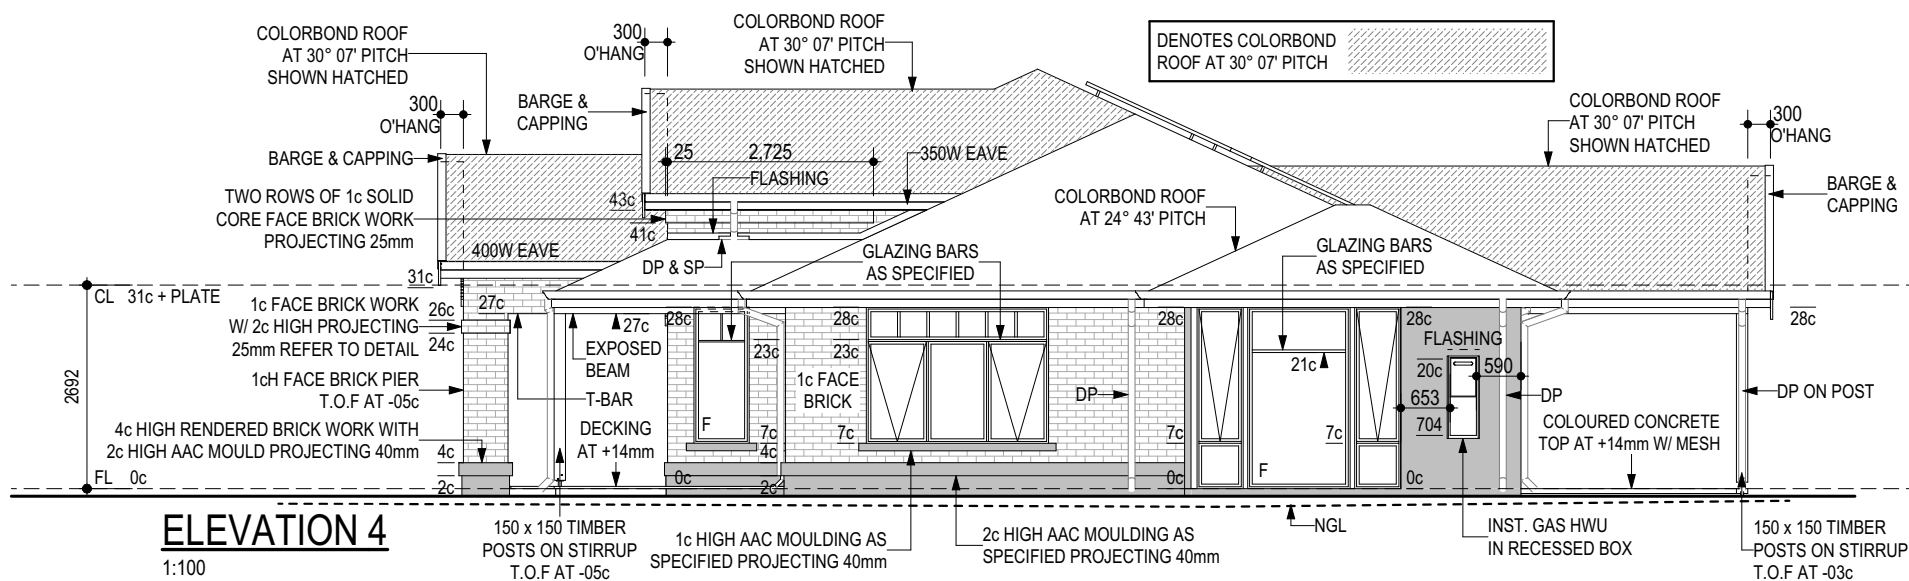

ELEVATION 4
1:100

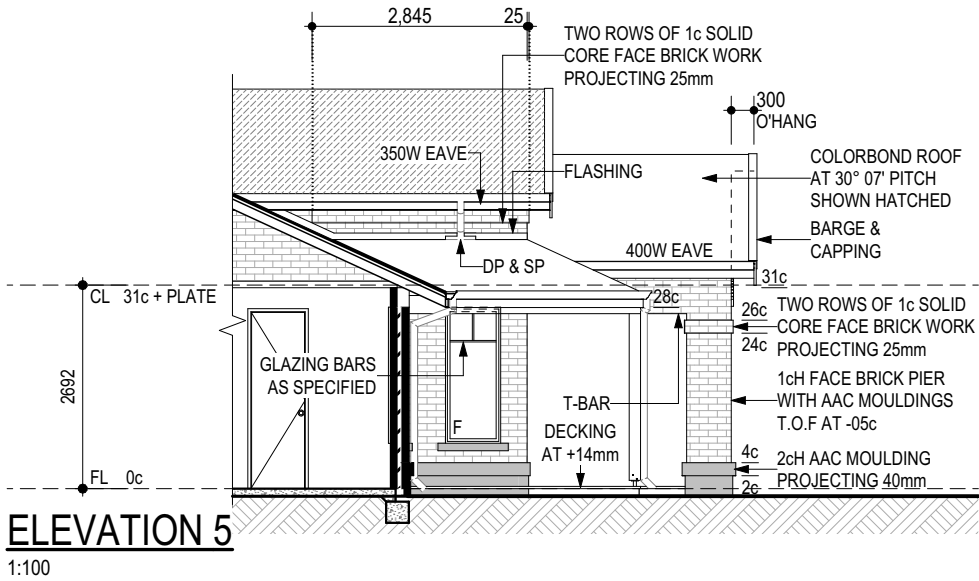

ELEVATION 5
1:100



129 Hasler Road, Osborne Park, W.A. 6017.
PO Box 55, Westfield Shopping Centre,
Innaloo, W.A. 6918.
Ph 08 9366 0000.
Fx 08 9258 4088.
www.plunketthomes.com.au
Reg. Builder N°: 7995. A.B.N. 98 009 250 373.

REV	VO #	DRN	DATE	CHK
1	SITING	RX-OD	12/06/25	AB
2	Energy report	AB	30/06/25	AB
3	Eng. s/water	AB	01/08/25	AB
4	Engineers	AB	01/08/25	AB
5	PCVO 2	PC	13/08/25	PC
Sub-contractors to verify all dimensions on site.				

WORKING DRAWINGS
THIS IS ONE OF THE DRAWINGS
REFERRED TO IN THE CONTRACT.
DATED:...../...../.....

OWNER	WITNESS
OWNER	WITNESS
BUILDER	WITNESS

CLIENT:
PLUNKETT HOMES
(1903) Pty Ltd
ADDRESS:
LOT 202 (#39)
CRANWOOD CRESCENT
VIVEASH

ORANGE GROVE TYPE: 2c BRICK MODEL N° © COPYRIGHT SHEET N° JOB N°		E & OE LUXE SPECIFICATION DISPLAY + 6 ANC 311030		REVISION 5 DATE 13/08/25 QR CODE
--	--	--	--	--