

FLECKER SPORTSFIELD – AVELEY

LEGEND PROPOSED WORKS


[P1] SOFT FALL SURFACE – SAND
REFER TO MATERIAL SCHEDULE

LEGEND PROPOSED PLAY EQUIPMENT

PLAY ELEMENTS
PLAY EQUIPMENT & FALL ZONE
REFER TO SPECIFICATION

- (A) 3M PICO LUNAR NET
MOUPLAY OR SIMILAR APPROVED
- (B) THE HANGING ROCK
MOUPLAY OR SIMILAR APPROVED
- (C) CAPITAL SINGLE BAY SWING
MOUPLAY OR SIMILAR APPROVED
- (D) TWISTA
MOUPLAY OR SIMILAR APPROVED

PLAY EQUIPMENT – INDICATIVE IMAGES

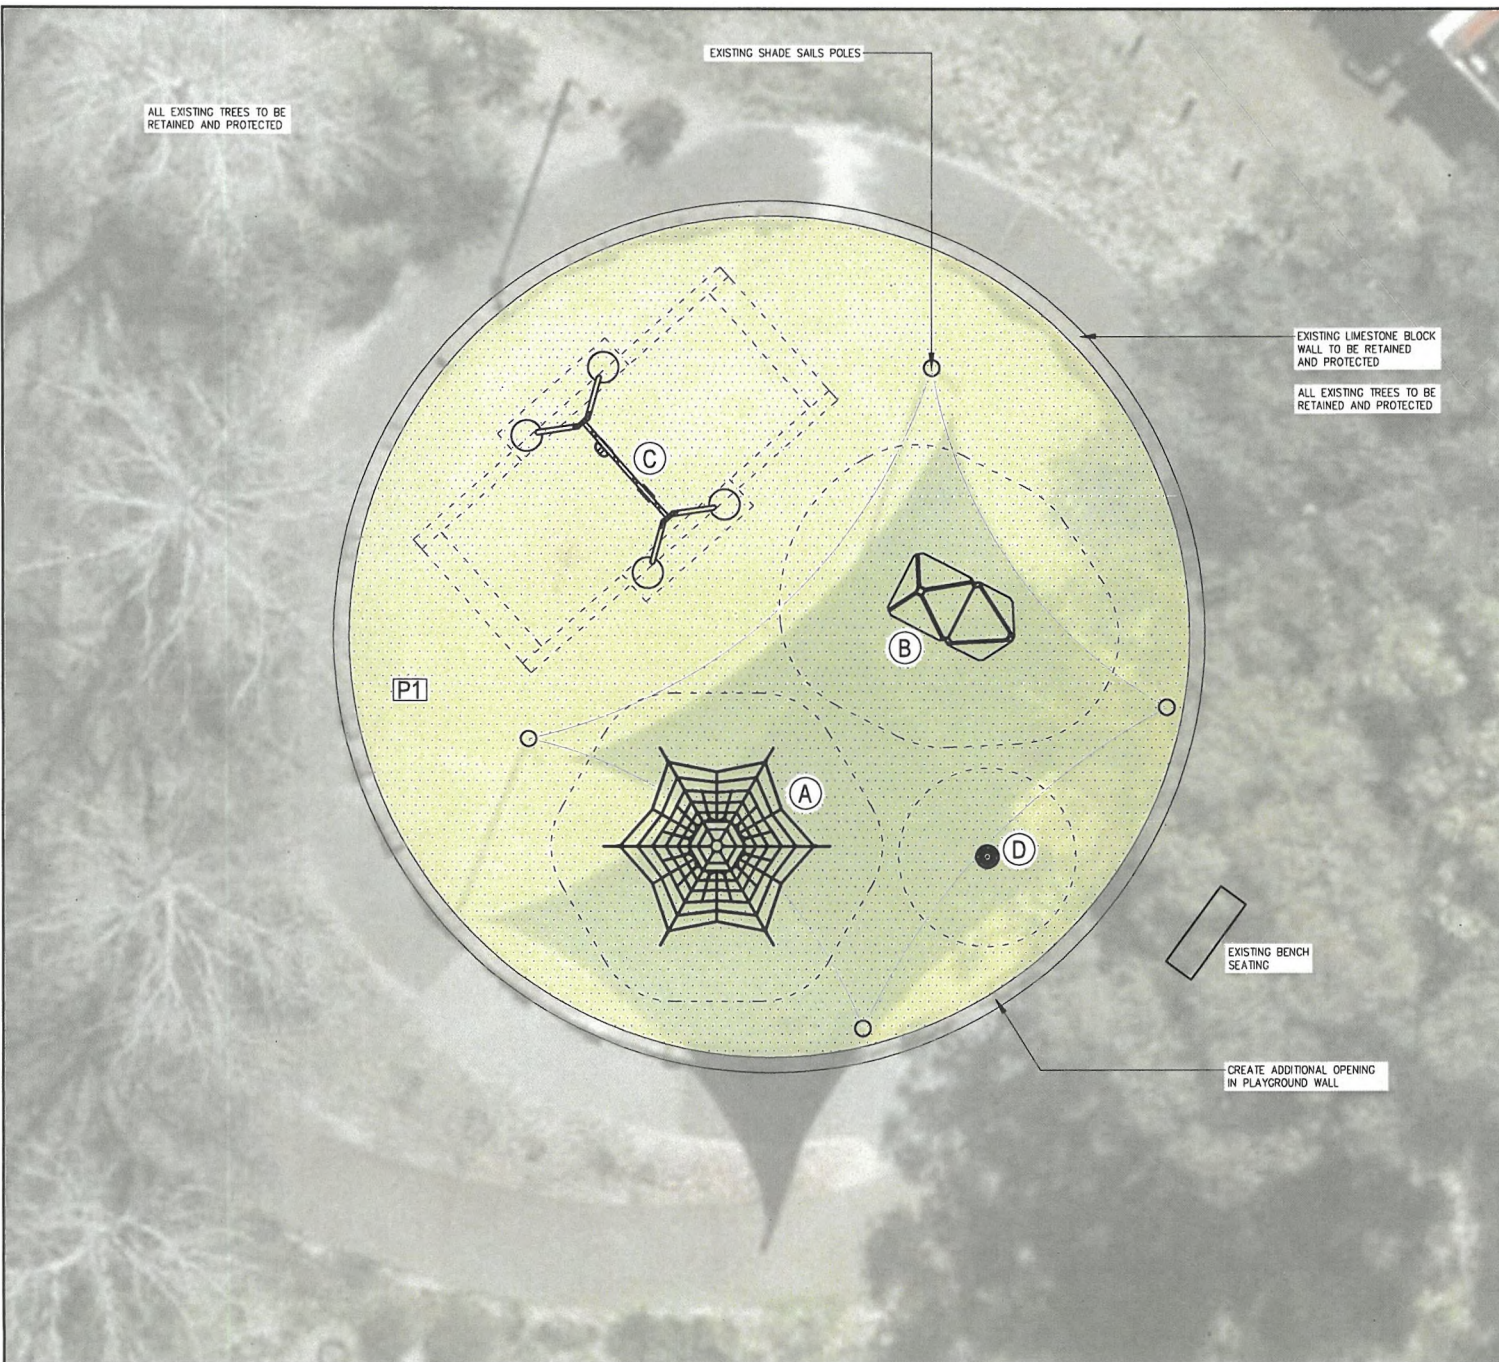

AMENDMENTS			
REV	DATE	BY	DESCRIPTION
A	08/05/26	KS	ISSUE FOR 15% DESIGN REVIEW (CONCEPT)

ACCEPTED	APPROVED	DESIGNED
TBC	TBC	TBC
PROJECT MANAGER	DESIGN COORDINATOR	SNR LANDSCAPE ARCH
DATE MAY 2026	DRAWN KS	CHECKED ME

SCALE: 1:100 (A1)	DATUM: A.H.D PCG94
COPYRIGHT © THIS DOCUMENT IS AND SHALL REMAIN THE PROPERTY OF THE CITY OF SWAN. THE DOCUMENT MAY BE USED FOR THE PURPOSES FOR WHICH IT WAS COMMISSIONED AND IN ACCORDANCE WITH THE TERMS OF ENGAGEMENT FOR THE COMMISSION AS FORGED WITH THE CITY OF SWAN. UNAUTHORISED USE OF THIS DOCUMENT IN ANY WAY IS PROHIBITED.	

FLECKER SPORTSFIELD PLAYGROUND REPLACEMENT
Lot 8004 Flecker Promenade, AVELEY
 PLAYGROUND RENEWAL PROGRAM
 LANDSCAPE WORKS
 CONCEPTUAL DESIGN

15% DESIGN REVIEW



DRAWING No: 473352-27/28-PRK-001	REV No: A
OPERATIONS	