
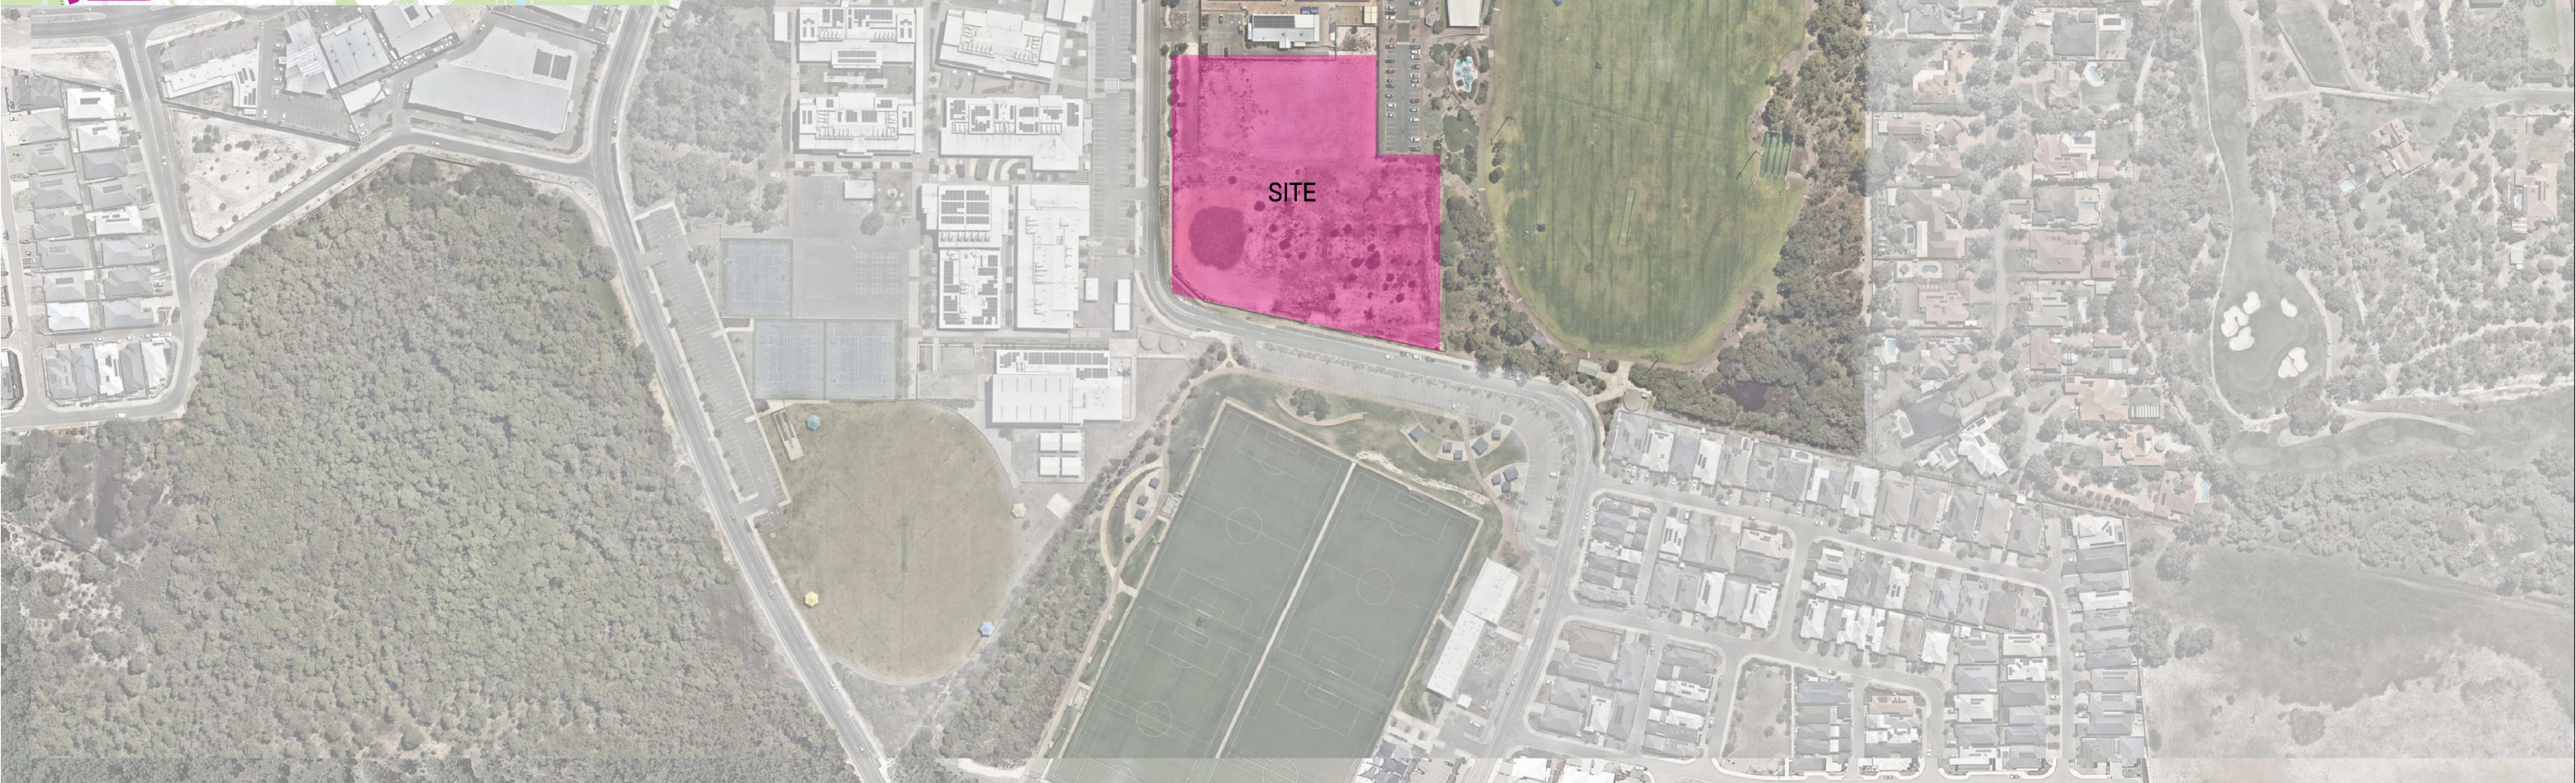


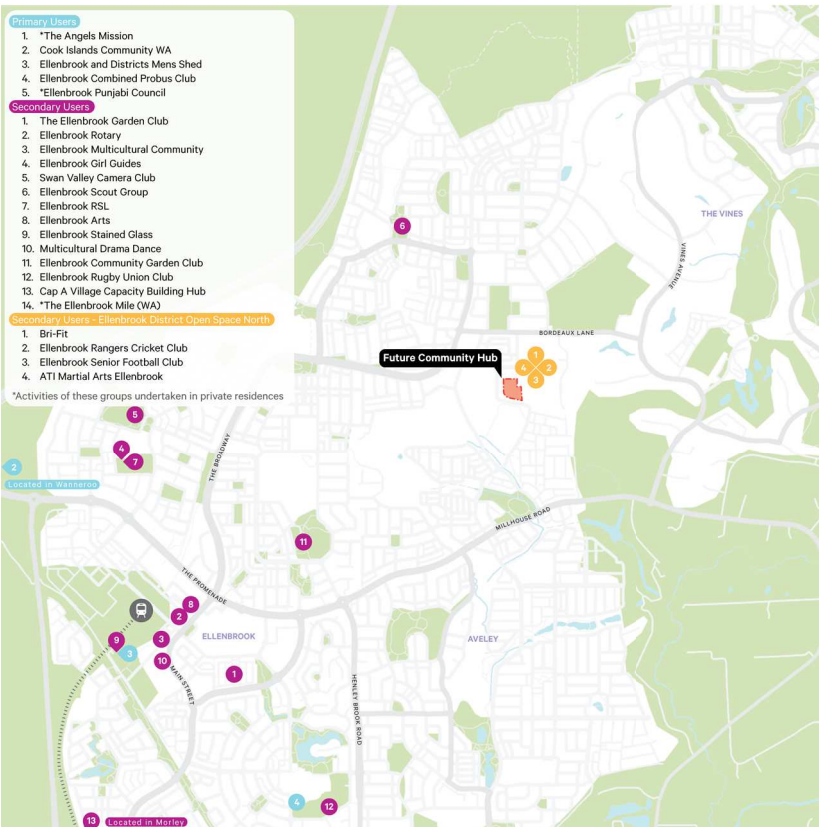

SK01

LOCATION PLAN



FEASIBILITY STUDY

CITY OF SWAN ELLENBROOK COMMUNITY HUB

SITE ARCHITECTURE STUDIO


Level 3, 55 William Street, Perth 6000 WA
T 08 9226 5661
mail@sitearchitecture.com.au | www.sitearchitecture.com.au



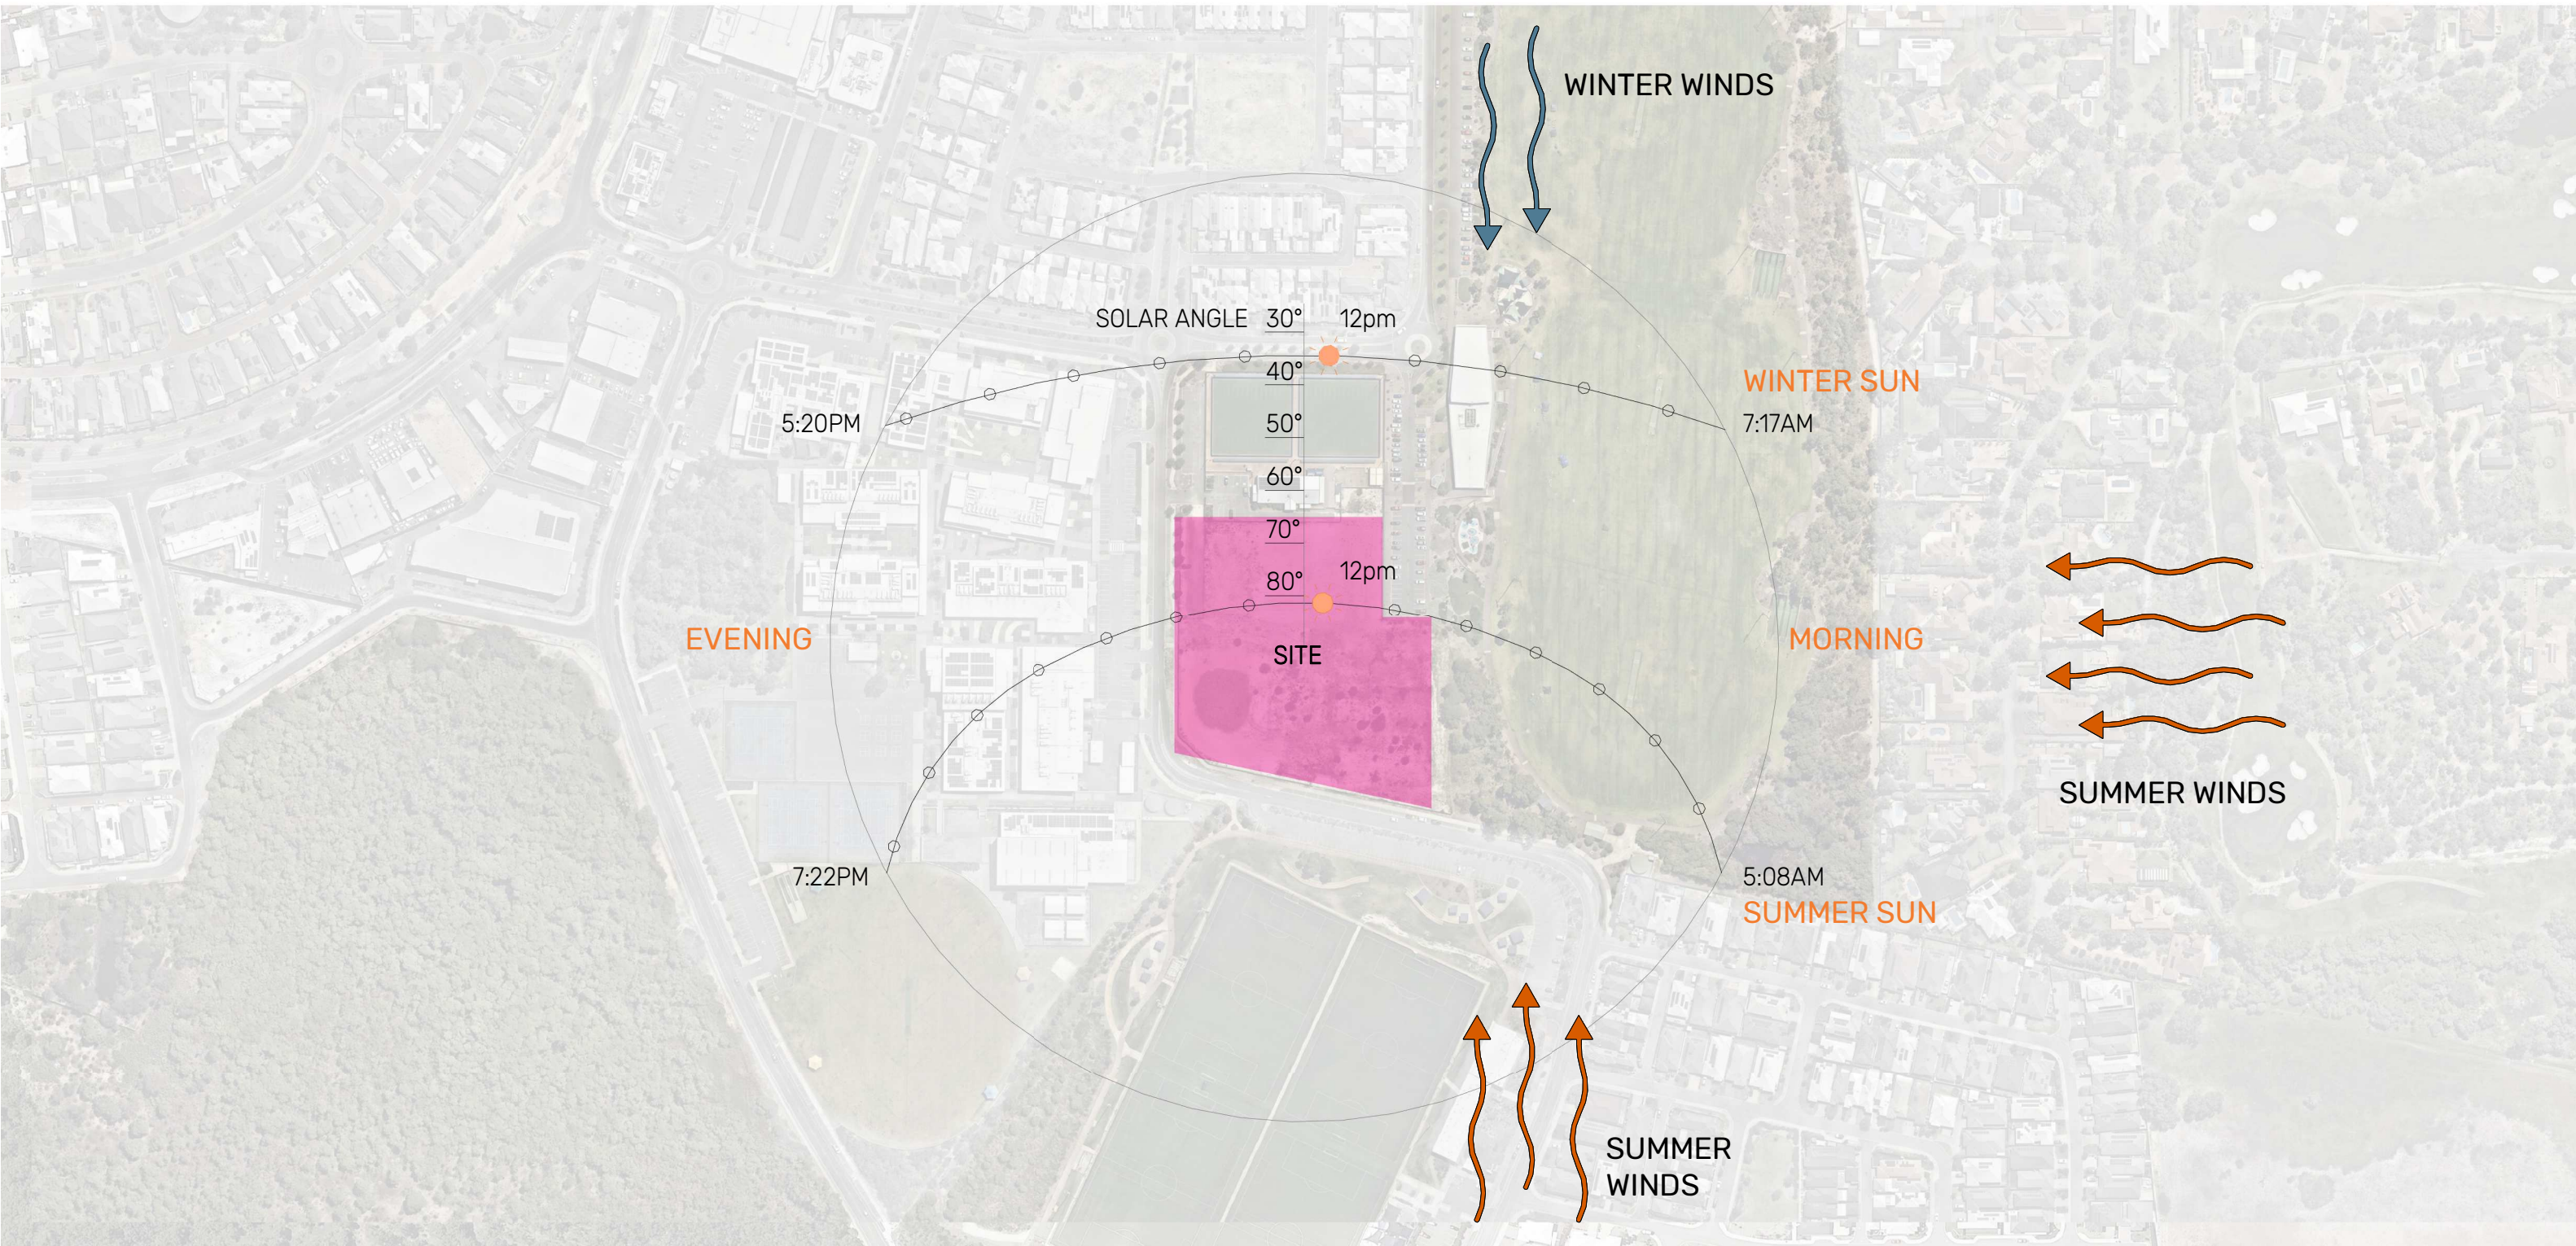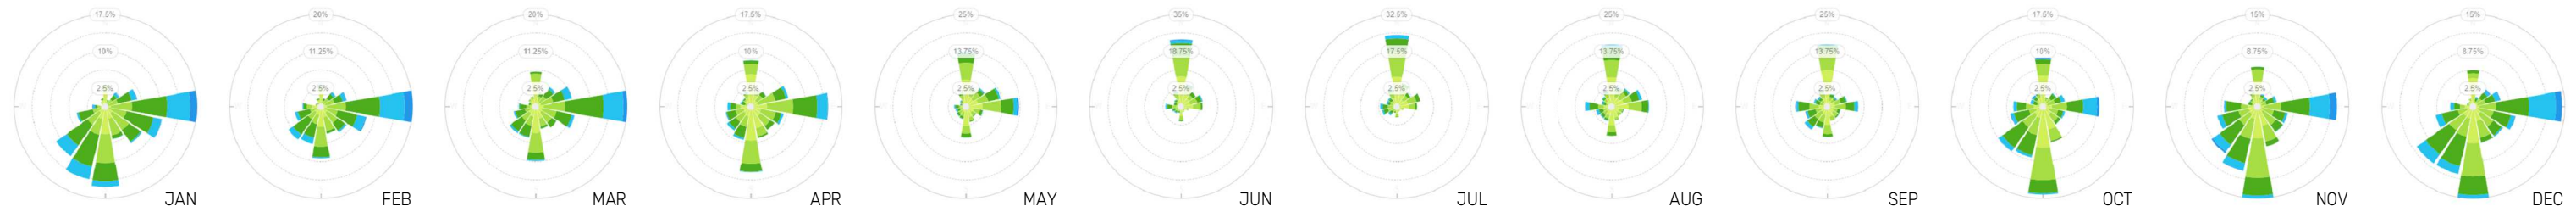

SK02

SOLAR AND WIND ANALYSIS
FEASIBILITY STUDY

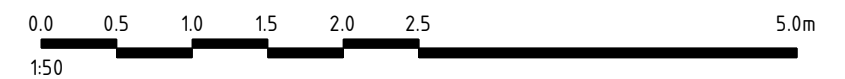

CITY OF SWAN ELLENBROOK COMMUNITY HUB

SITE ARCHITECTURE STUDIO

Level 3, 56 William Street, Perth 6000 WA
T 08 9226 5661
mail@sitearchitecture.com.au | www.sitearchitecture.com.au



SK03

SURROUNDING FEATURES


FEASIBILITY STUDY


CITY OF SWAN ELLENBROOK COMMUNITY HUB


SITE ARCHITECTURE STUDIO


Level 3, 56 William Street, Perth 6000 WA
 T 08 9226 5661
 mail@sitearchitecture.com.au | www.sitearchitecture.com.au




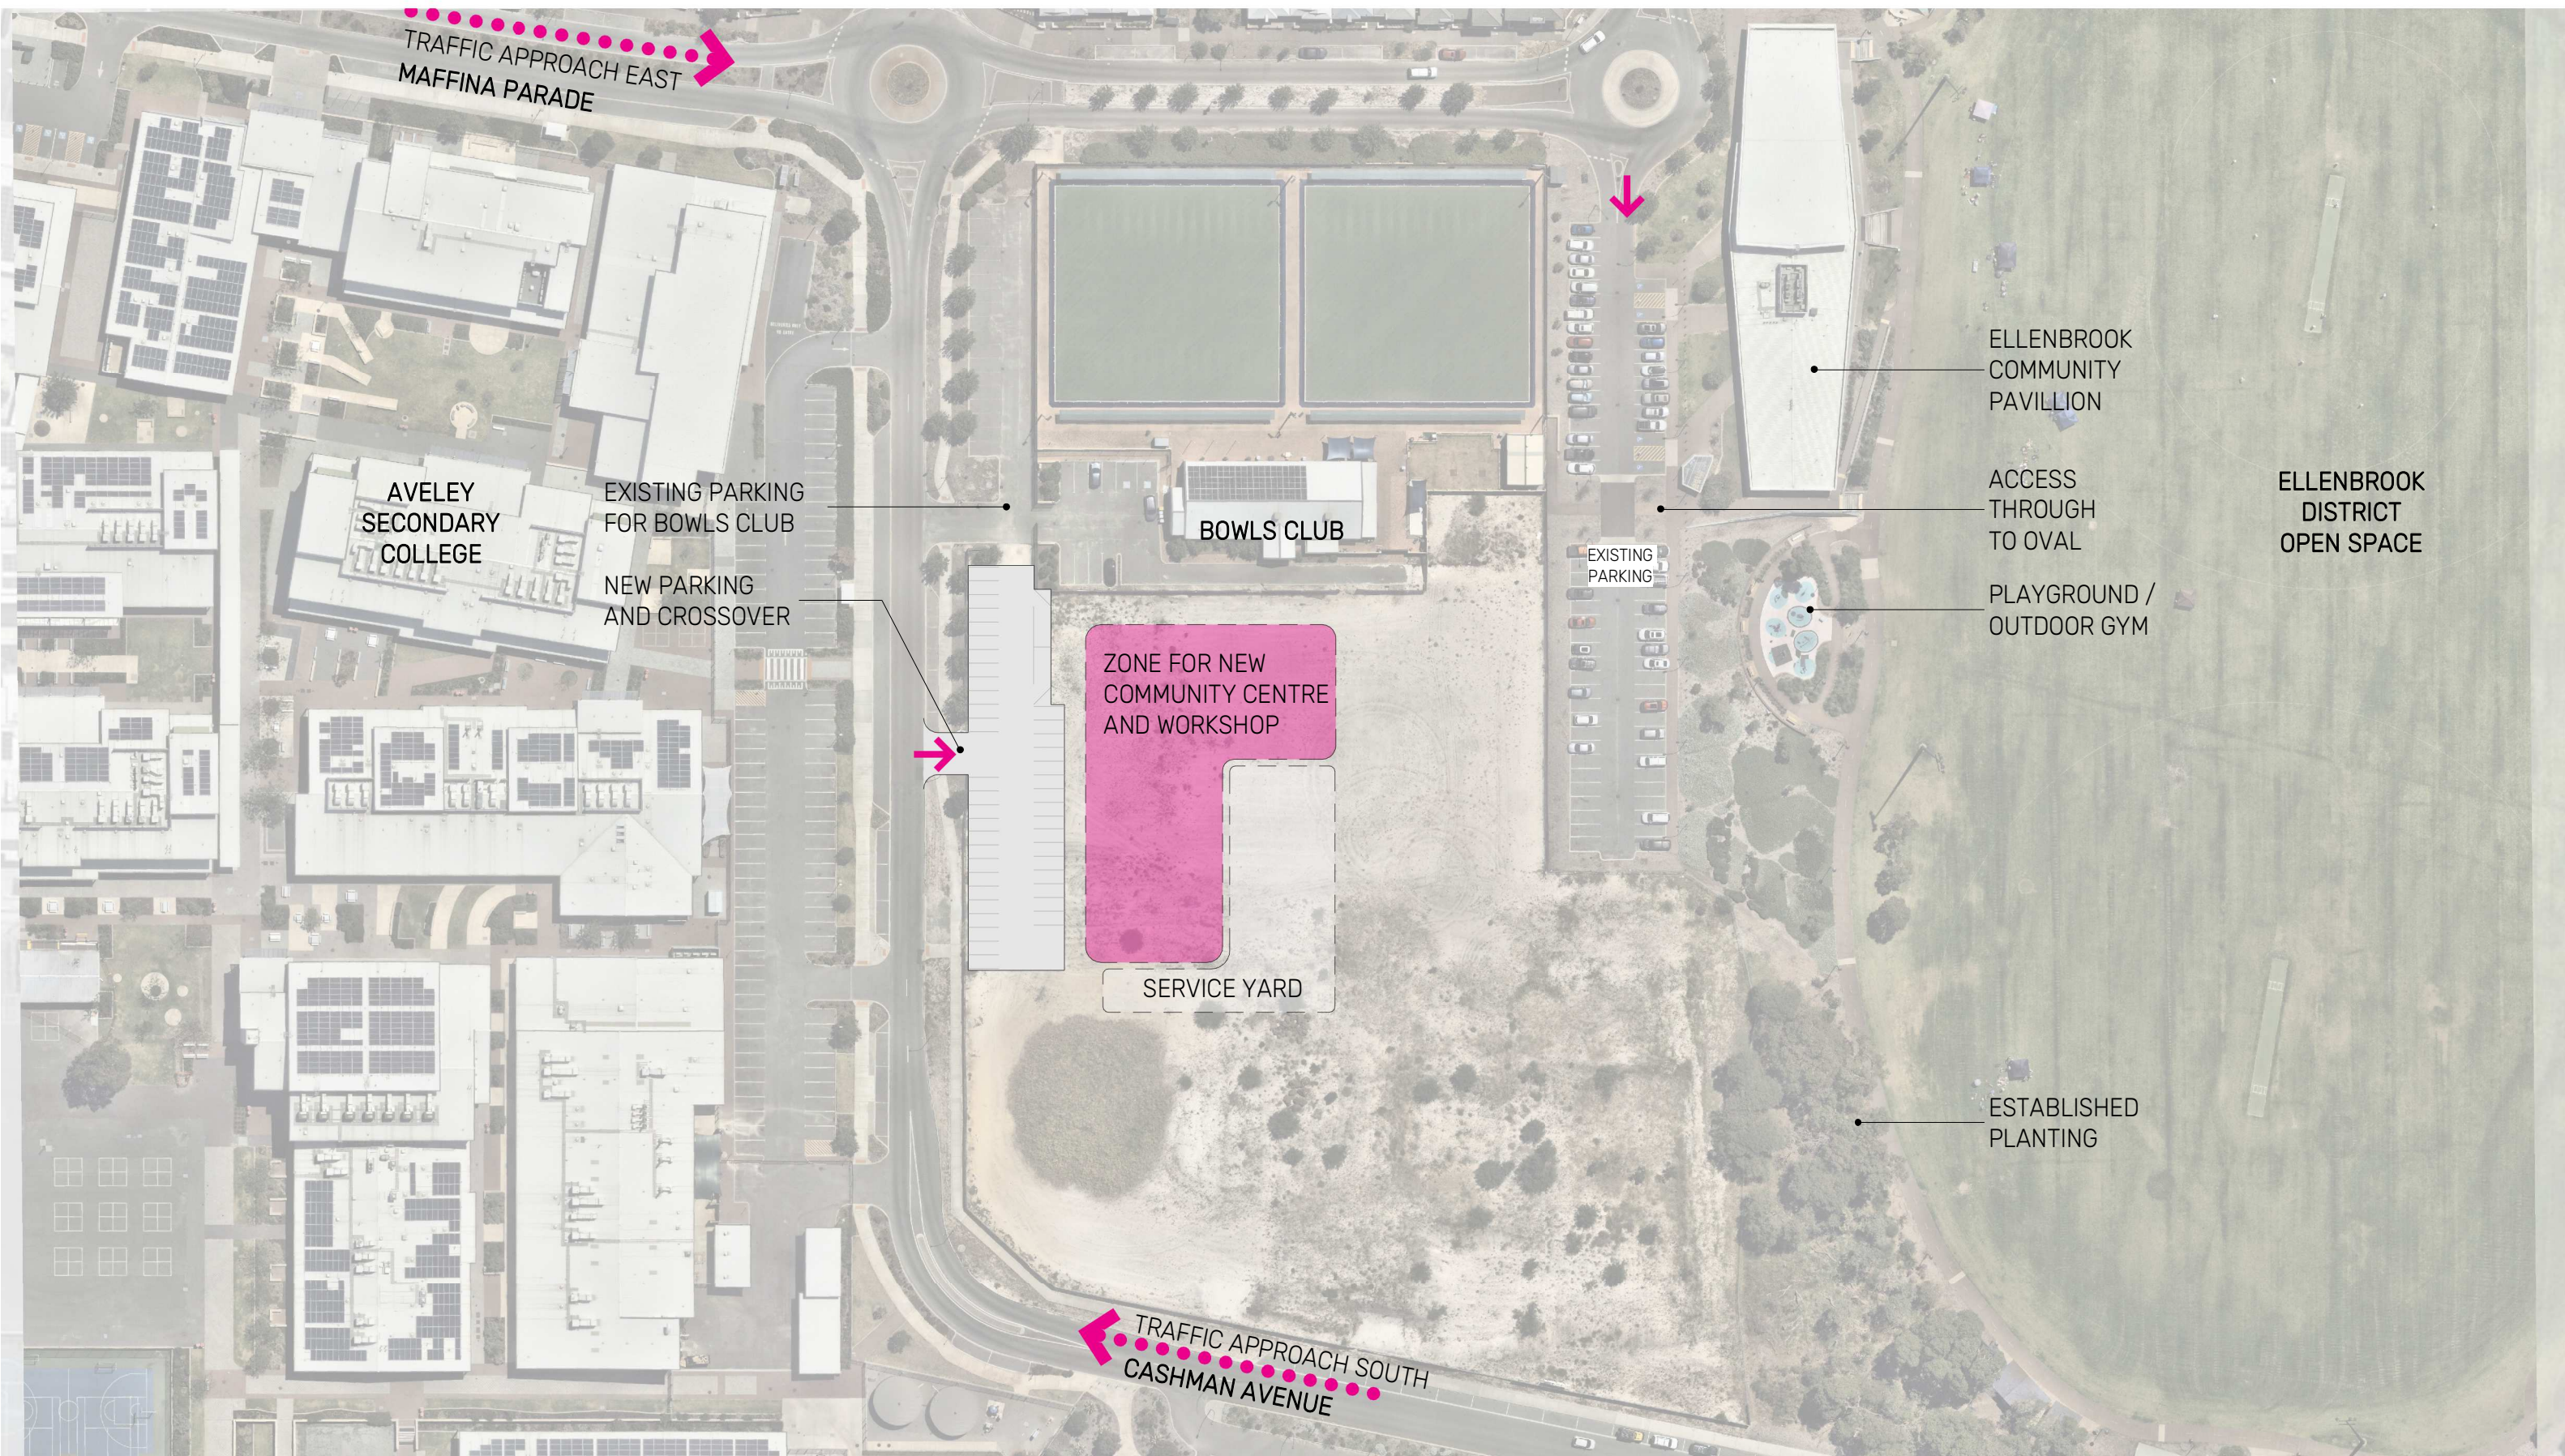

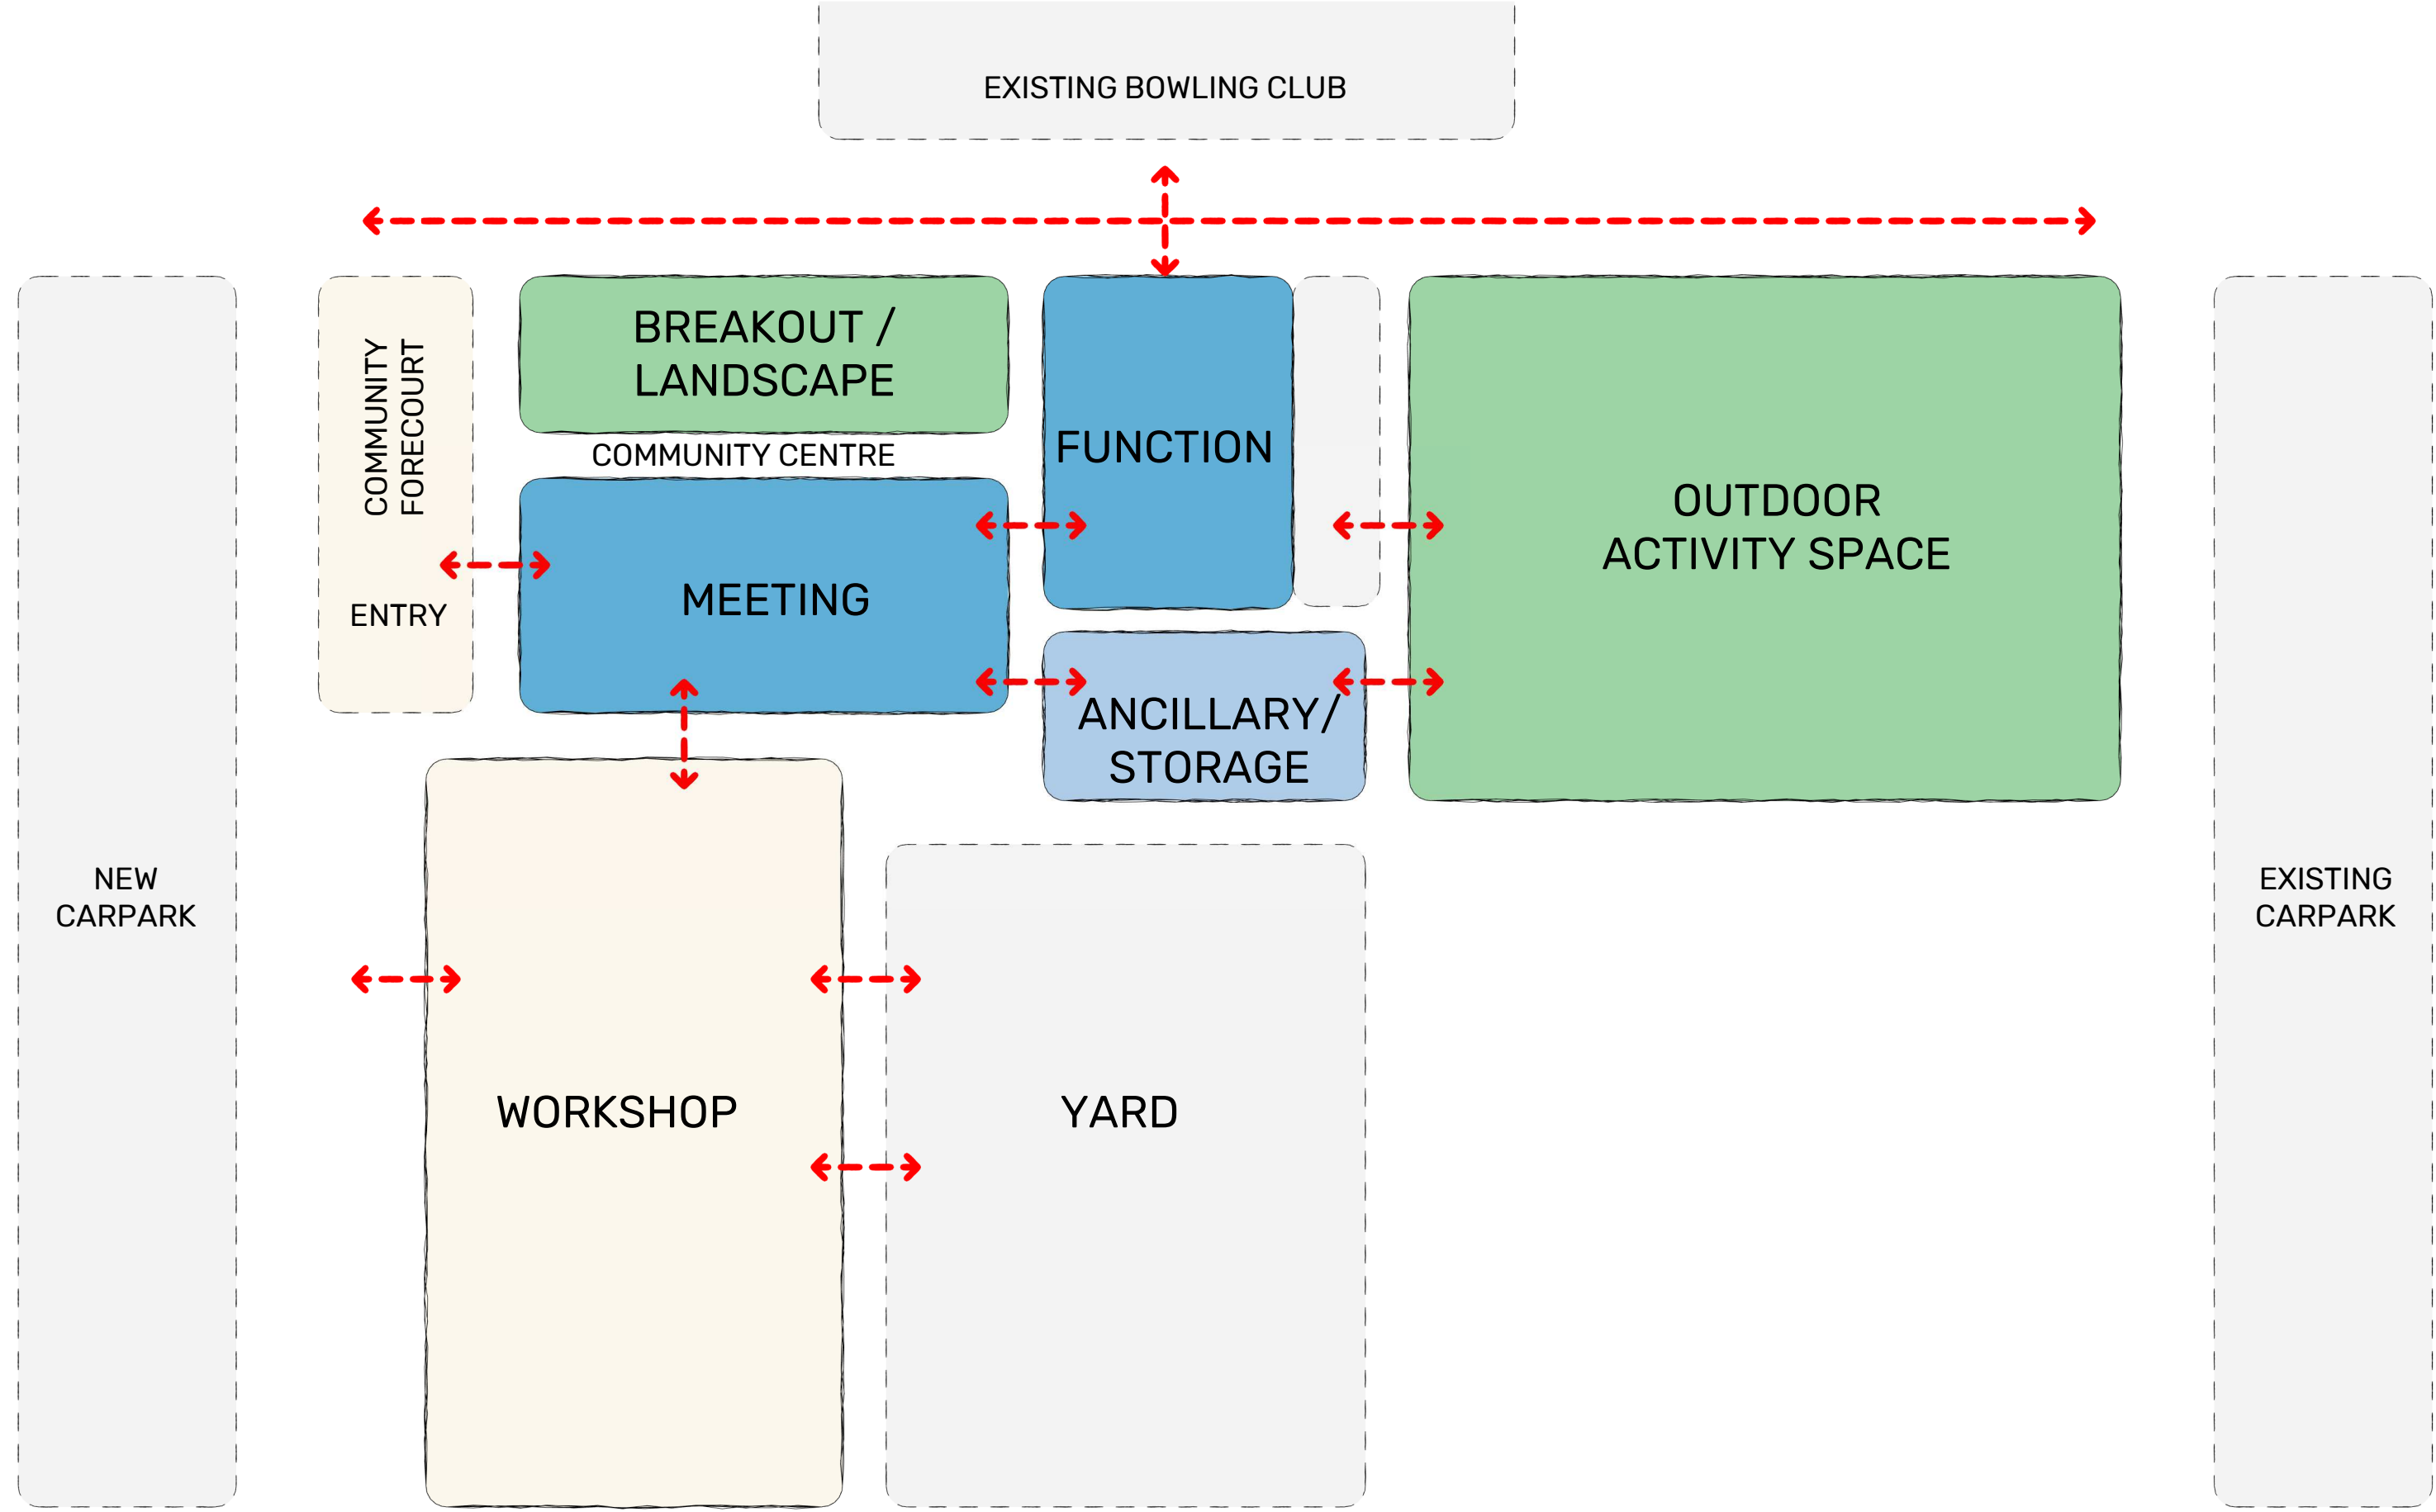

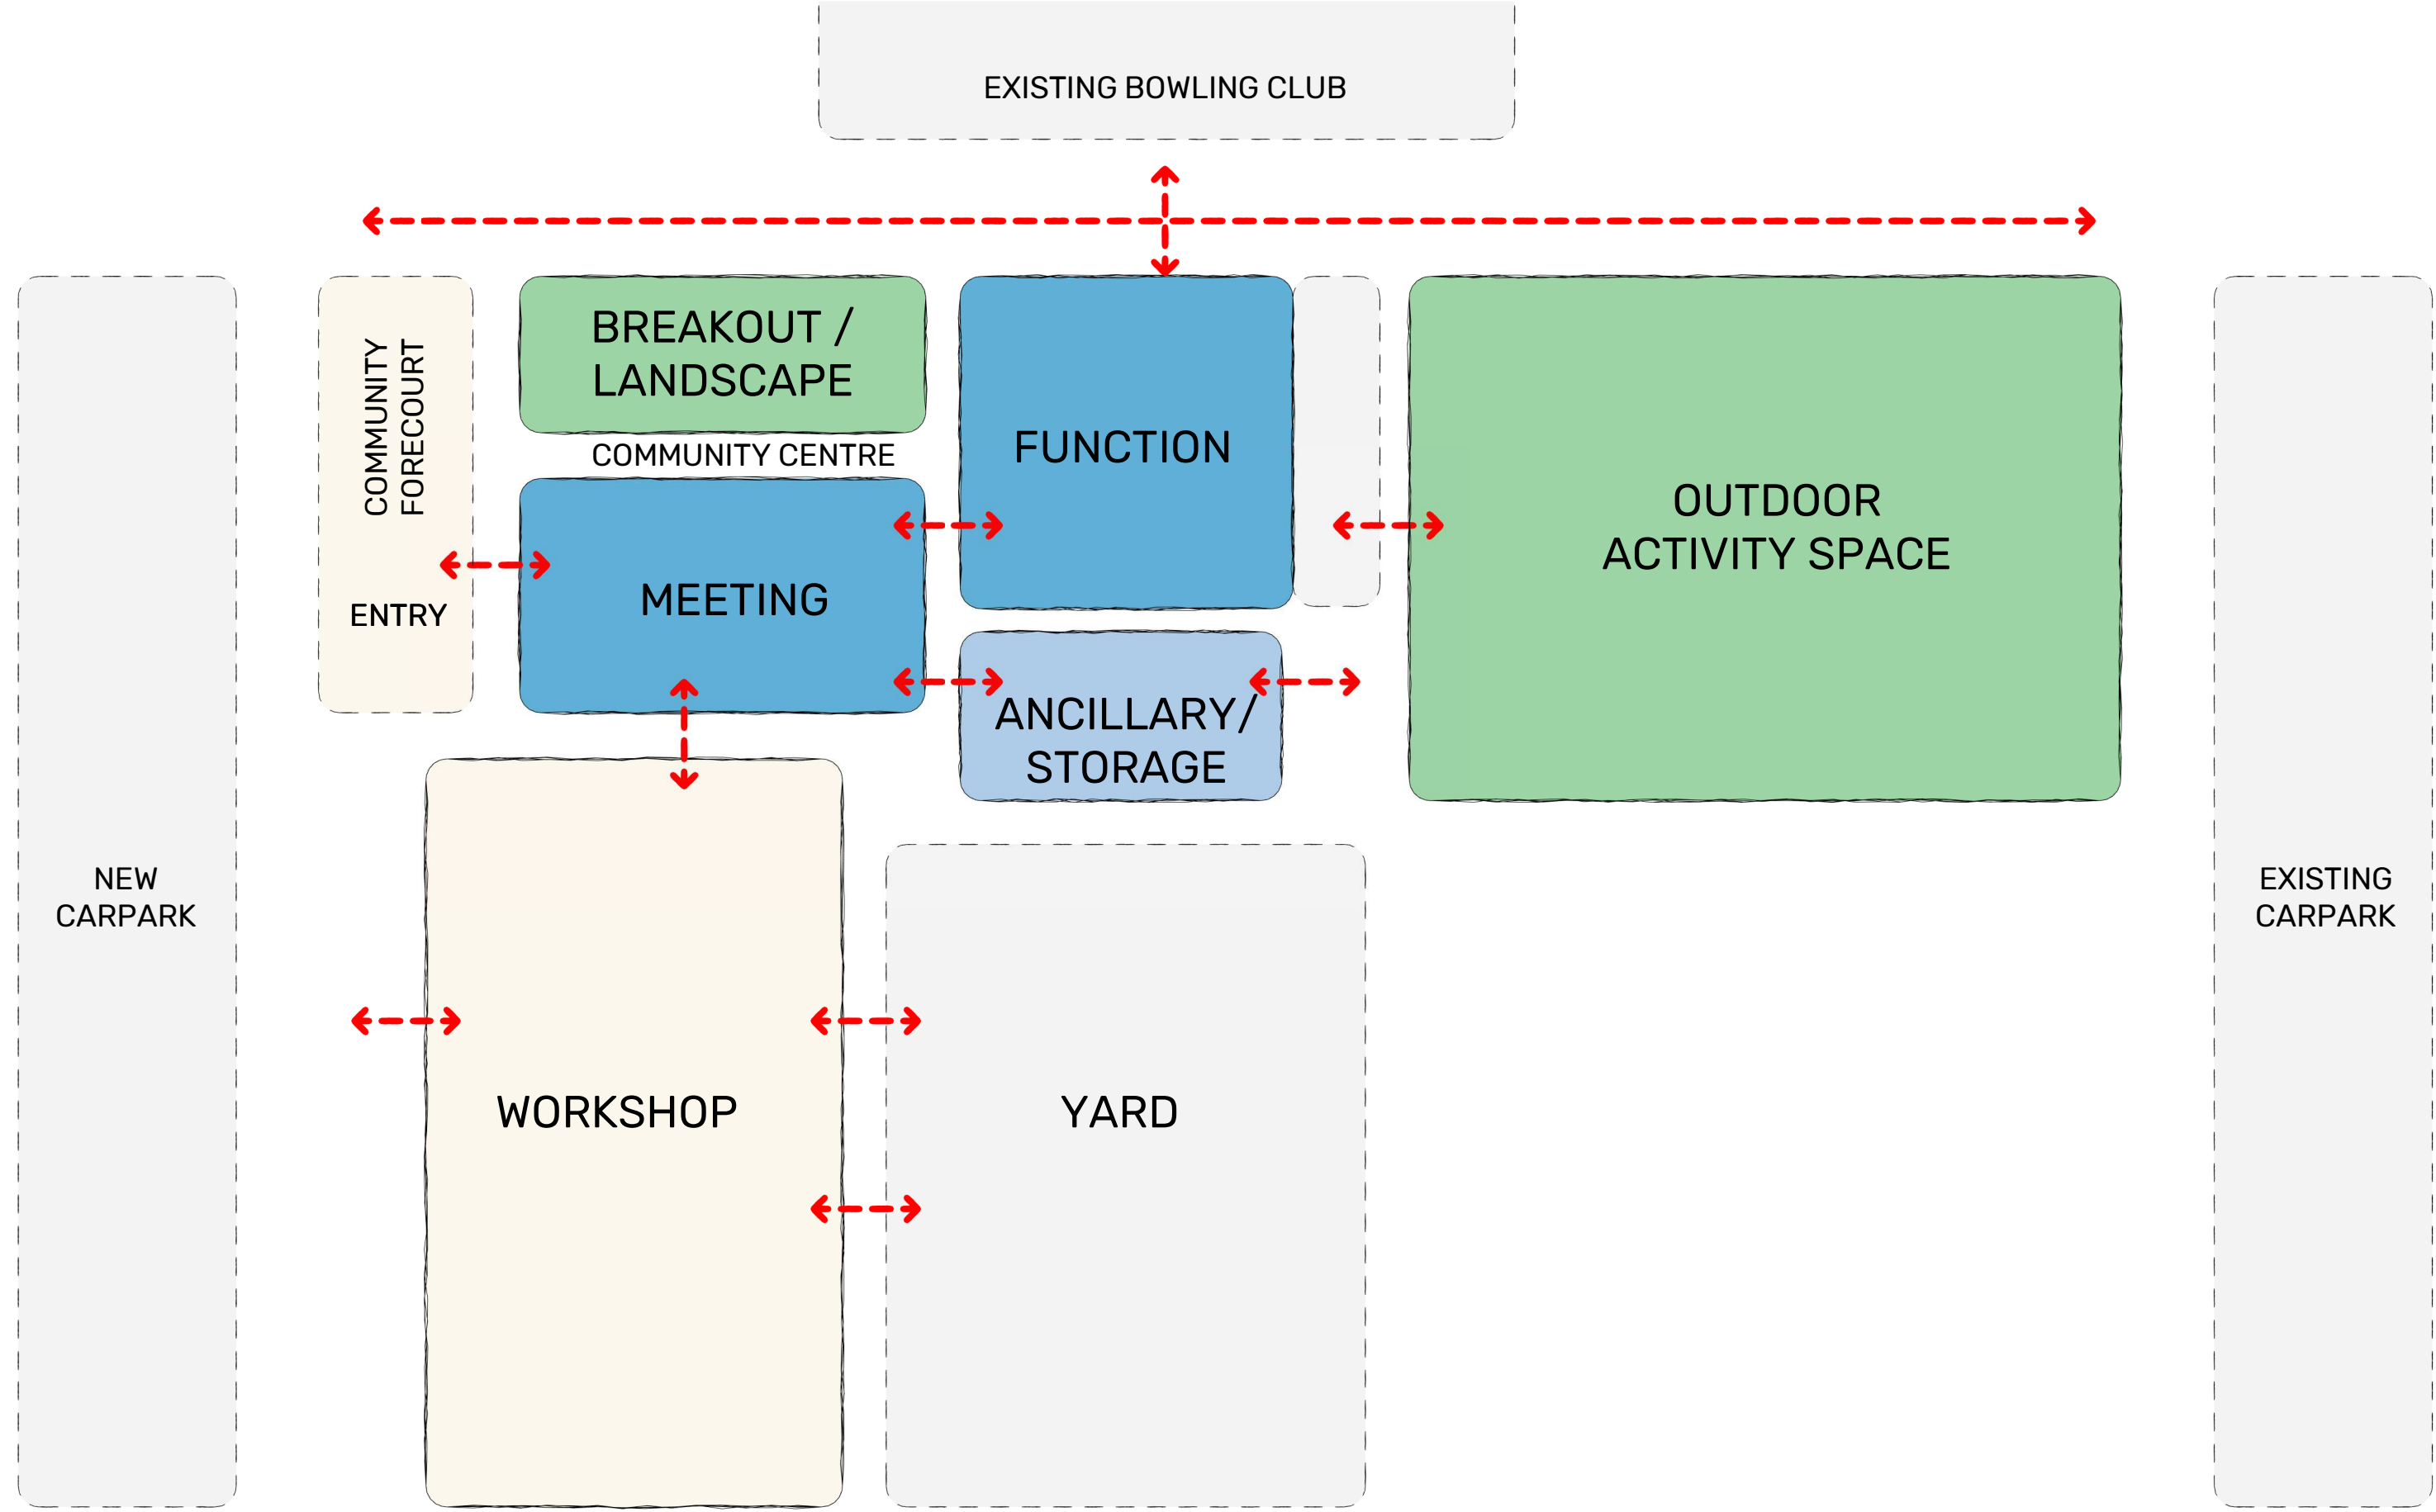


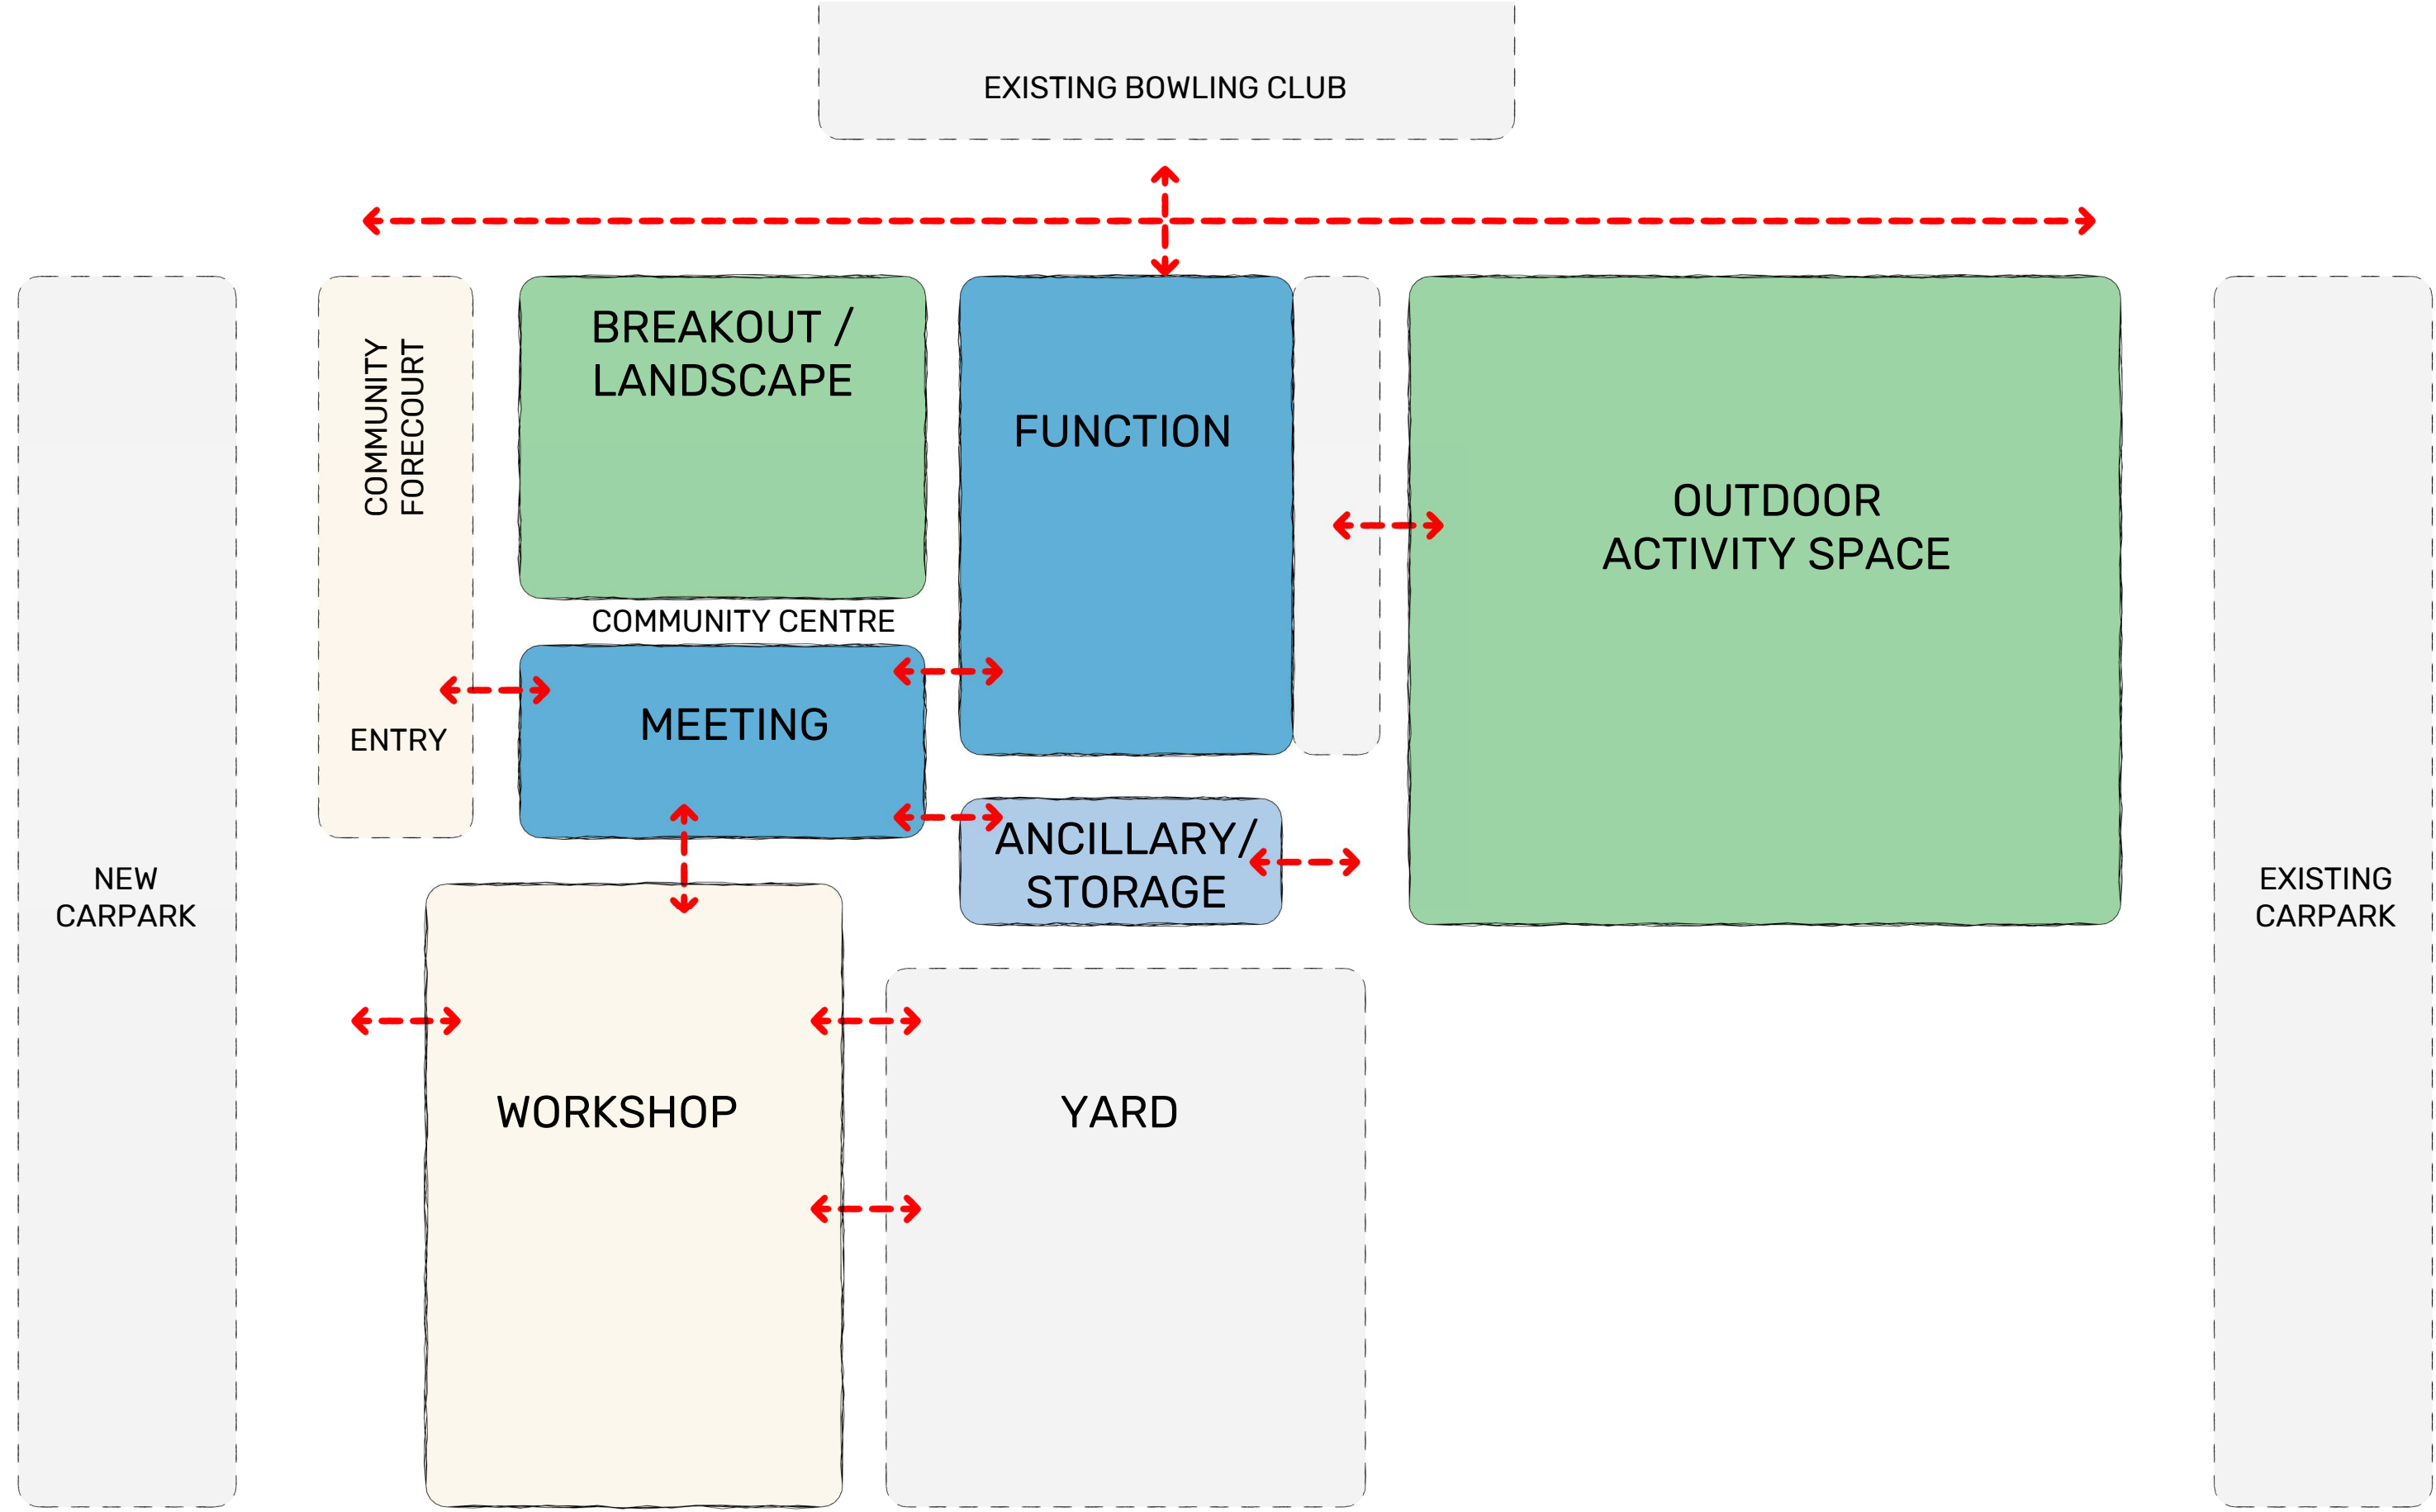

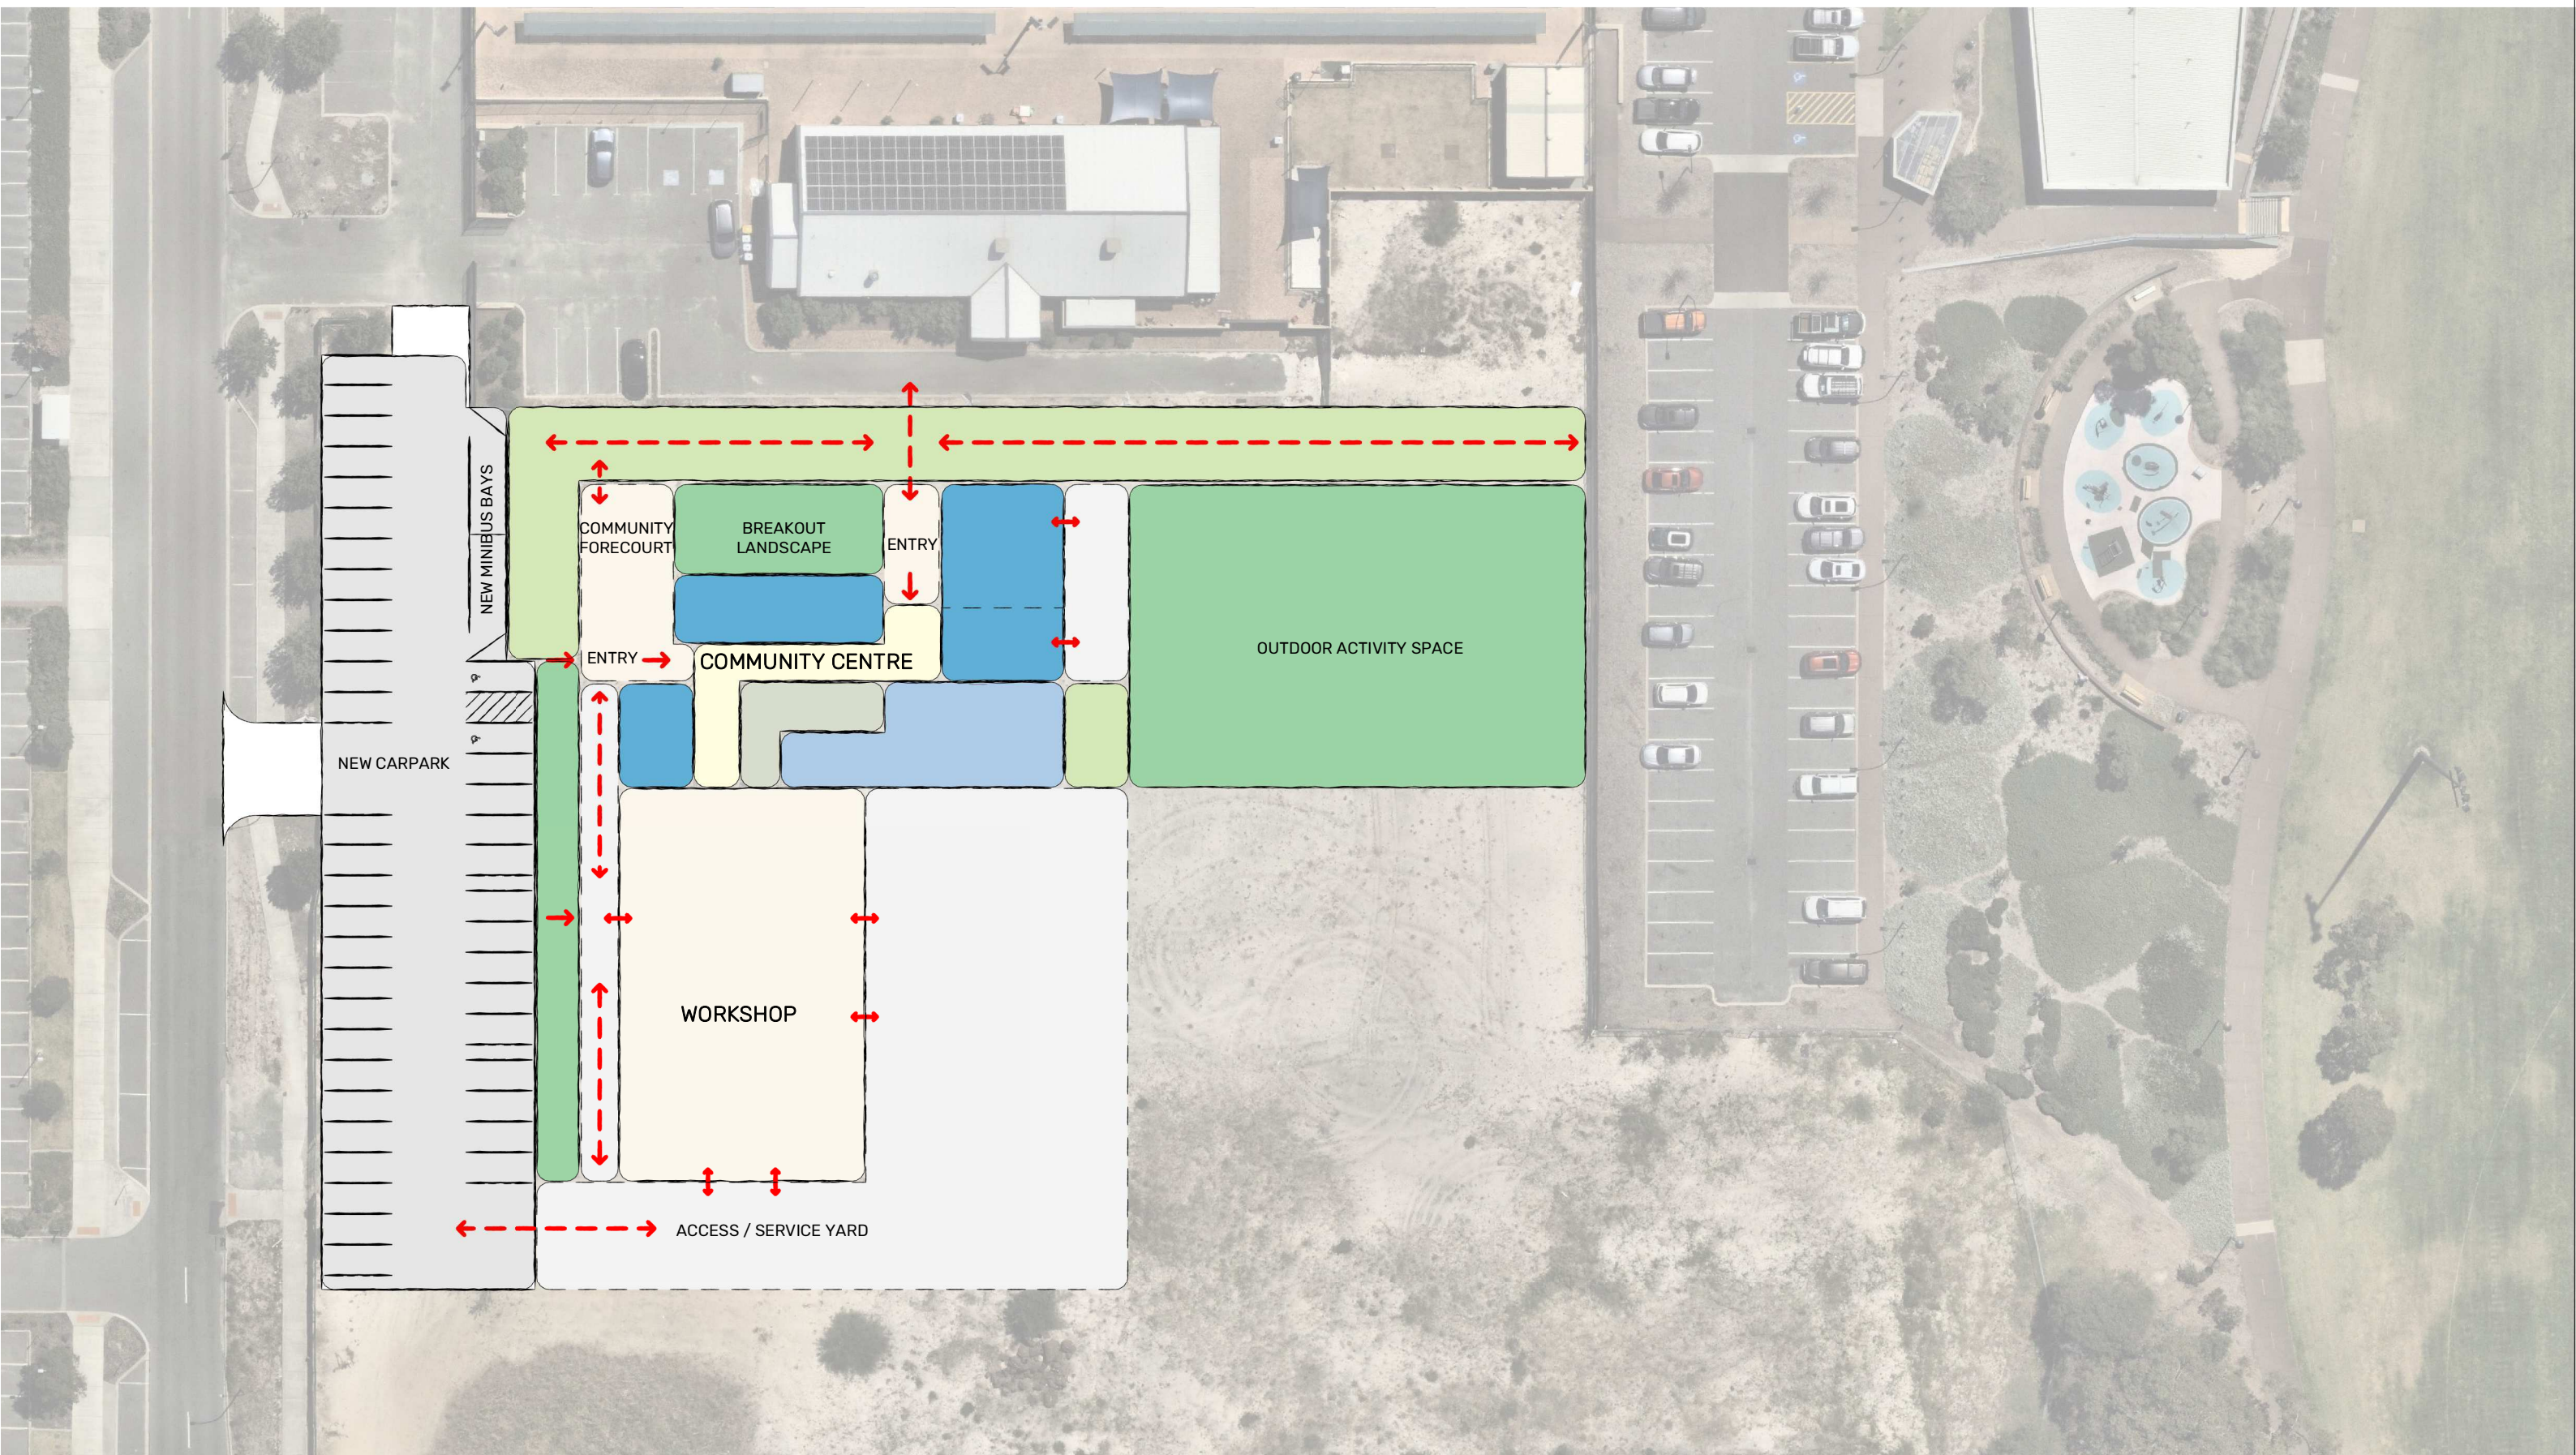

SK08


CONCEPT SITEPLAN - OVERVIEW
FEASIBILITY STUDY

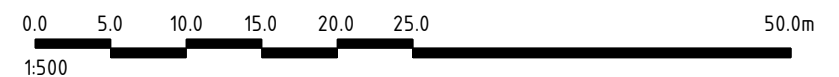

CITY OF SWAN ELLENBROOK COMMUNITY HUB


SITE ARCHITECTURE STUDIO

Level 3, 56 William Street, Perth 6000 WA
T 08 9226 5661
mail@sitearchitecture.com.au | www.sitearchitecture.com.au

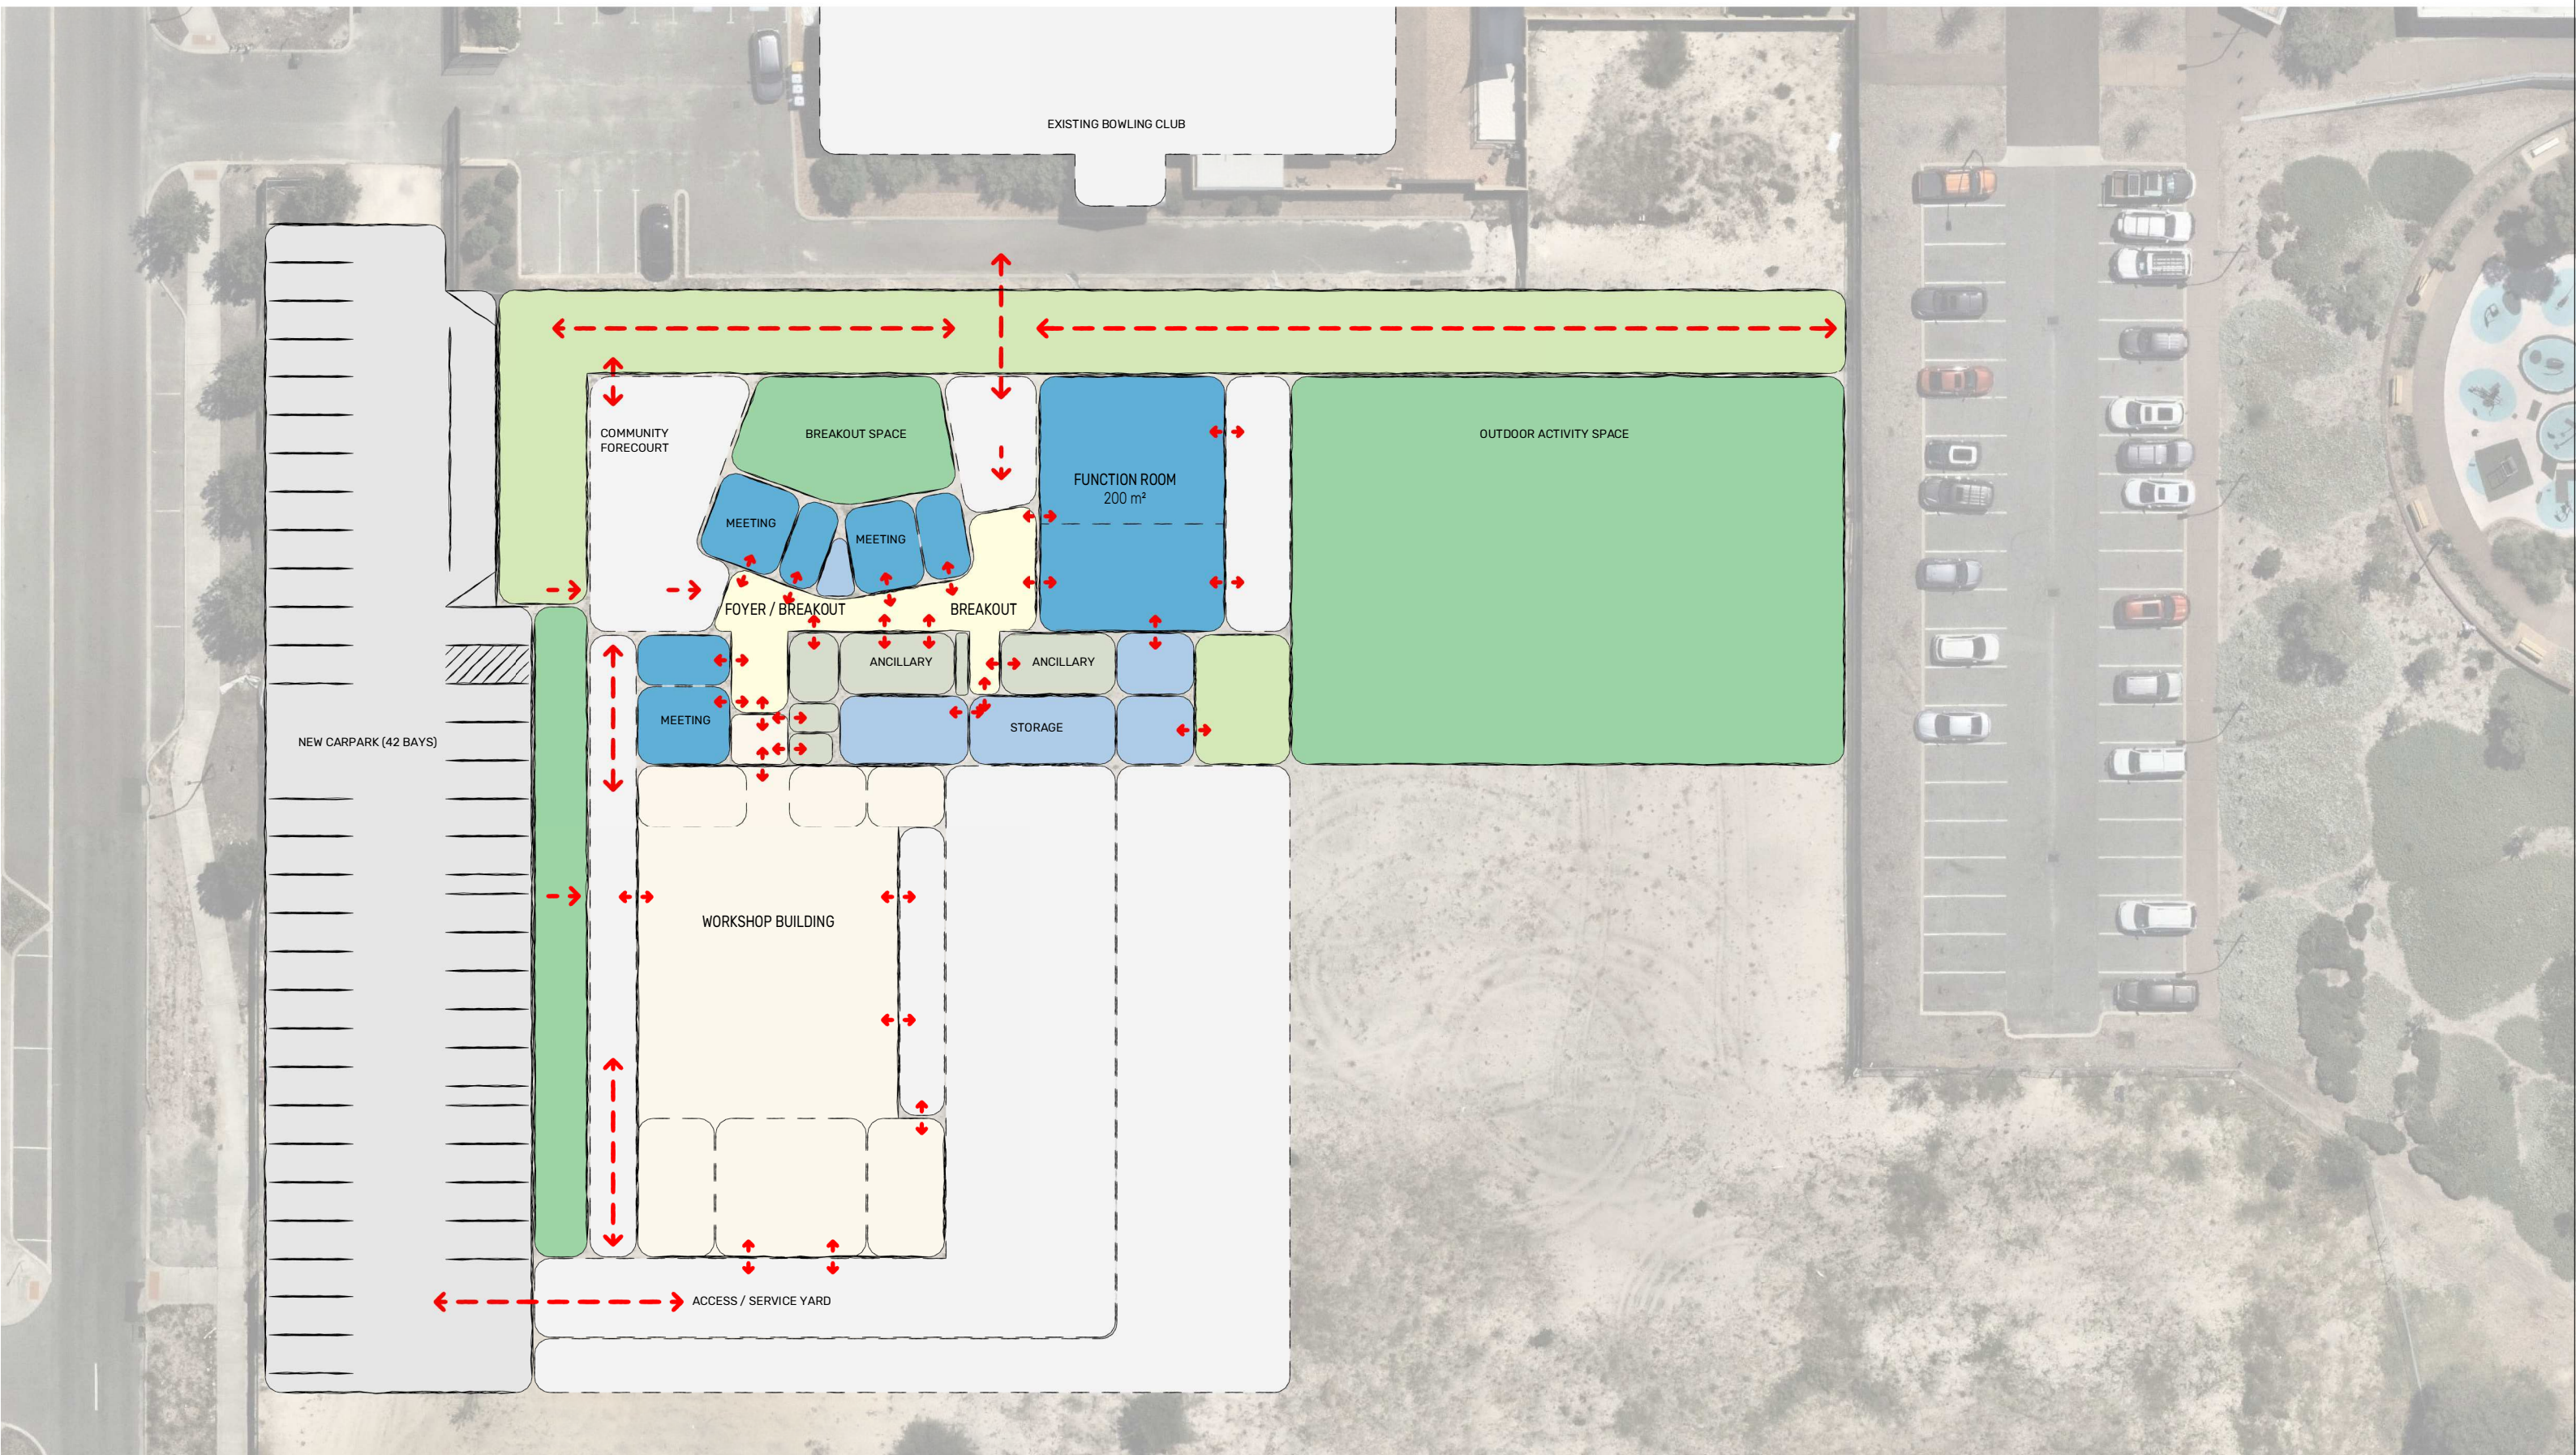

SK10


SPATIAL PLAN LAYOUT - OPTION A
FEASIBILITY STUDY

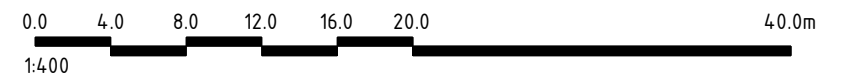

CITY OF SWAN ELLENBROOK COMMUNITY HUB

SITE ARCHITECTURE STUDIO


Level 3, 56 William Street, Perth 6000 WA
T 08 9226 5661
mail@sitearchitecture.com.au | www.sitearchitecture.com.au

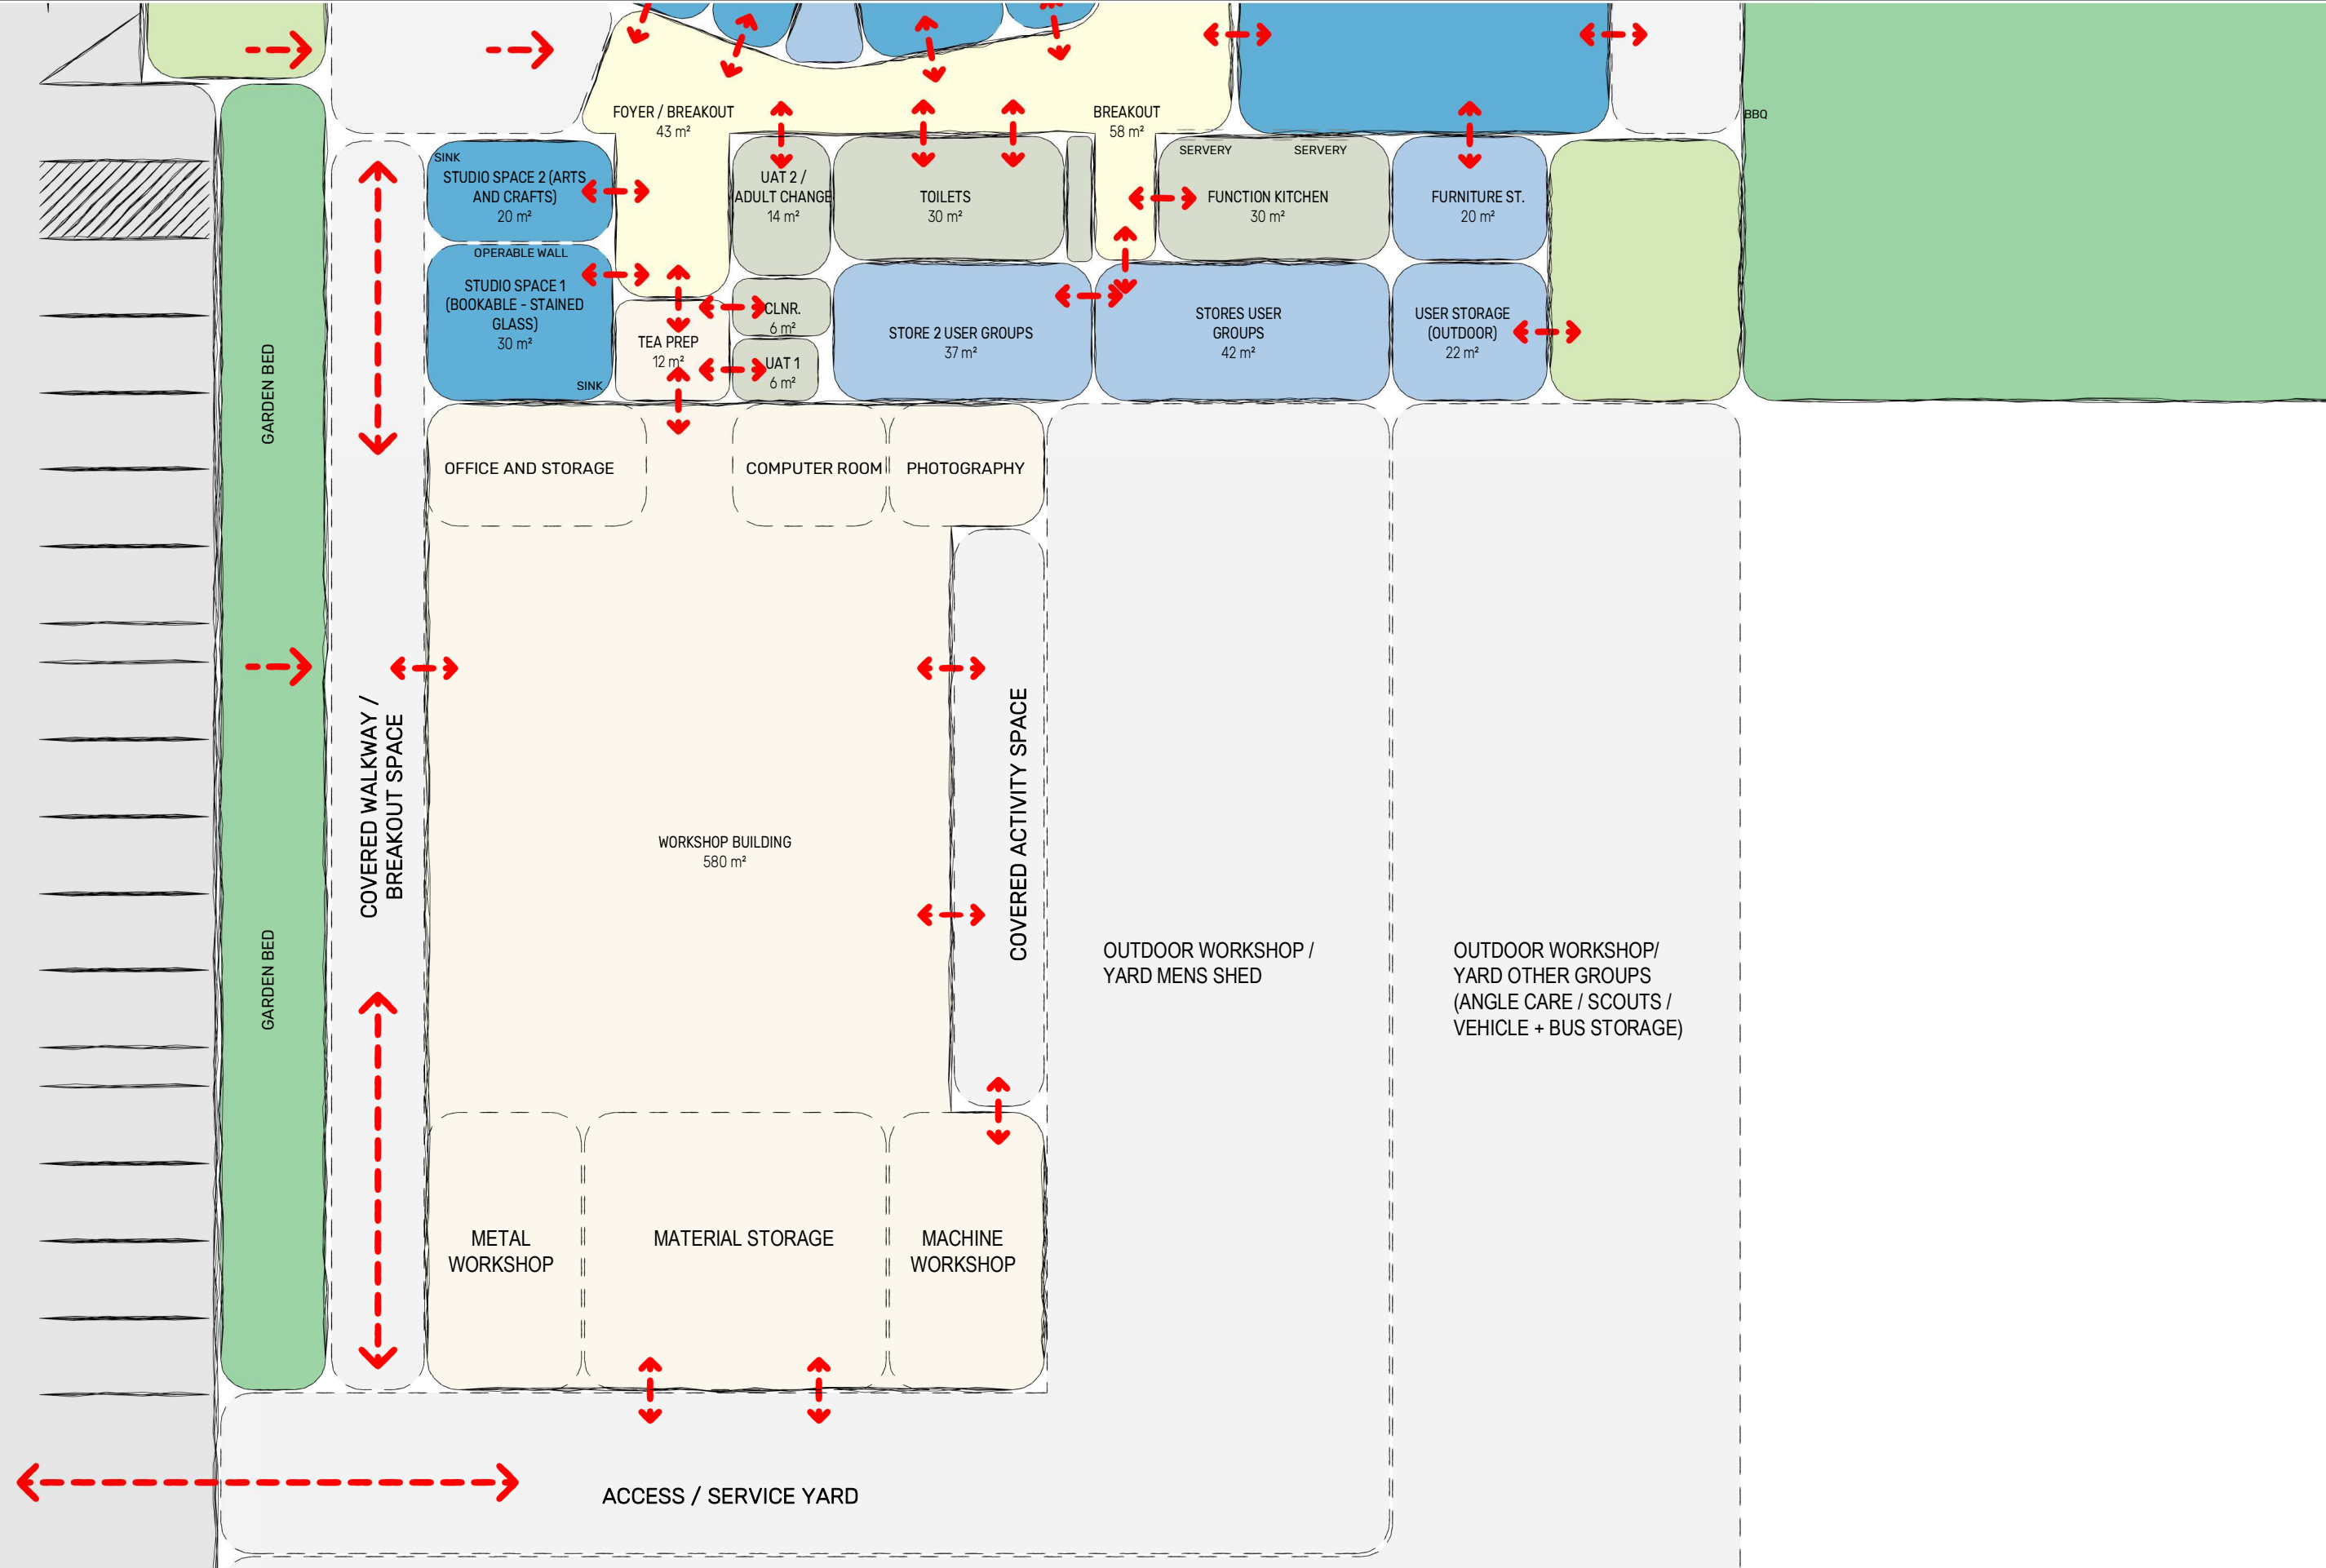

SK12

WORKSHOP SPATIAL PLAN - OPTION A


FEASIBILITY STUDY

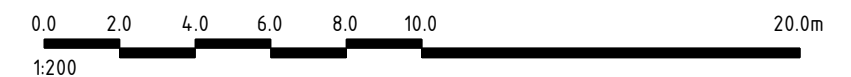

CITY OF SWAN ELLENBROOK COMMUNITY HUB

SITE ARCHITECTURE STUDIO


Level 3, 56 William Street, Perth 6000 WA
T 08 9226 5661
mail@sitearchitecture.com.au | www.sitearchitecture.com.au

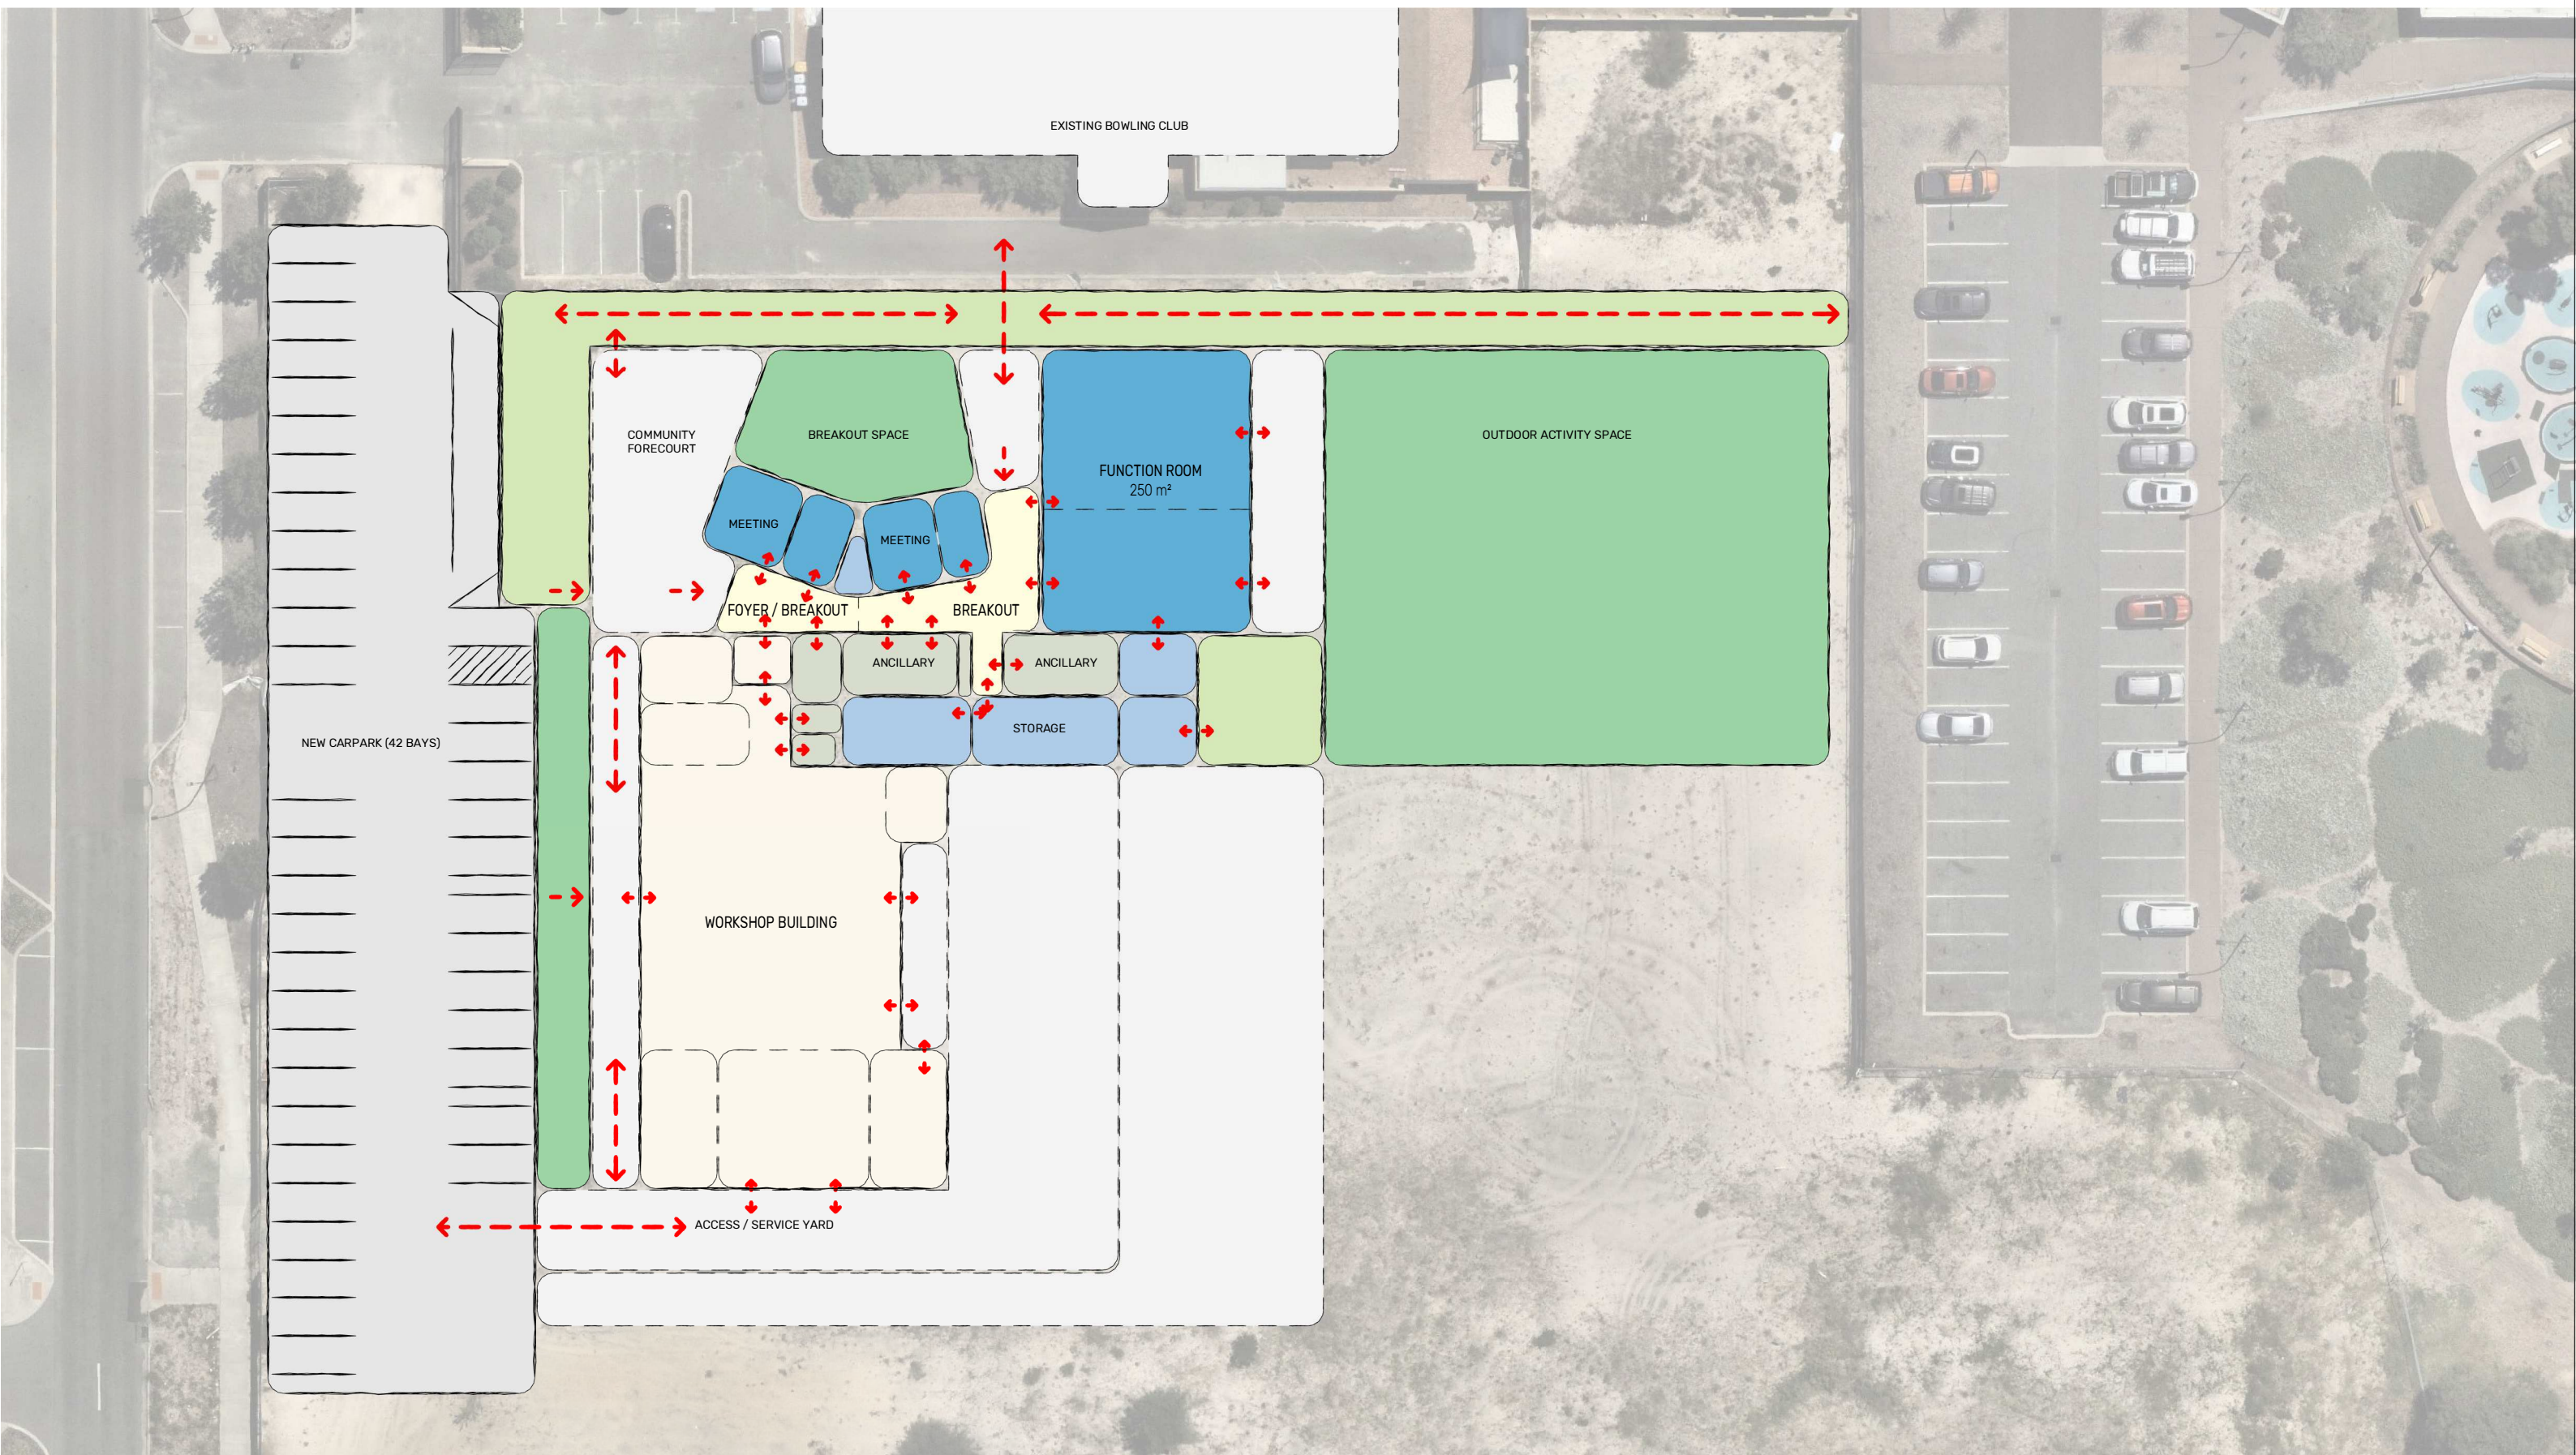

SK13

SPATIAL PLAN LAYOUT - OPTION B


FEASIBILITY STUDY

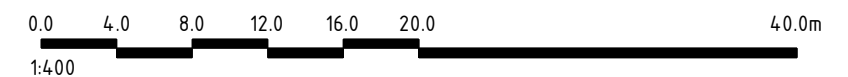

CITY OF SWAN ELLENBROOK COMMUNITY HUB

SITE ARCHITECTURE STUDIO


Level 3, 56 William Street, Perth 6000 WA
 T 08 9226 5661
 mail@sitearchitecture.com.au | www.sitearchitecture.com.au

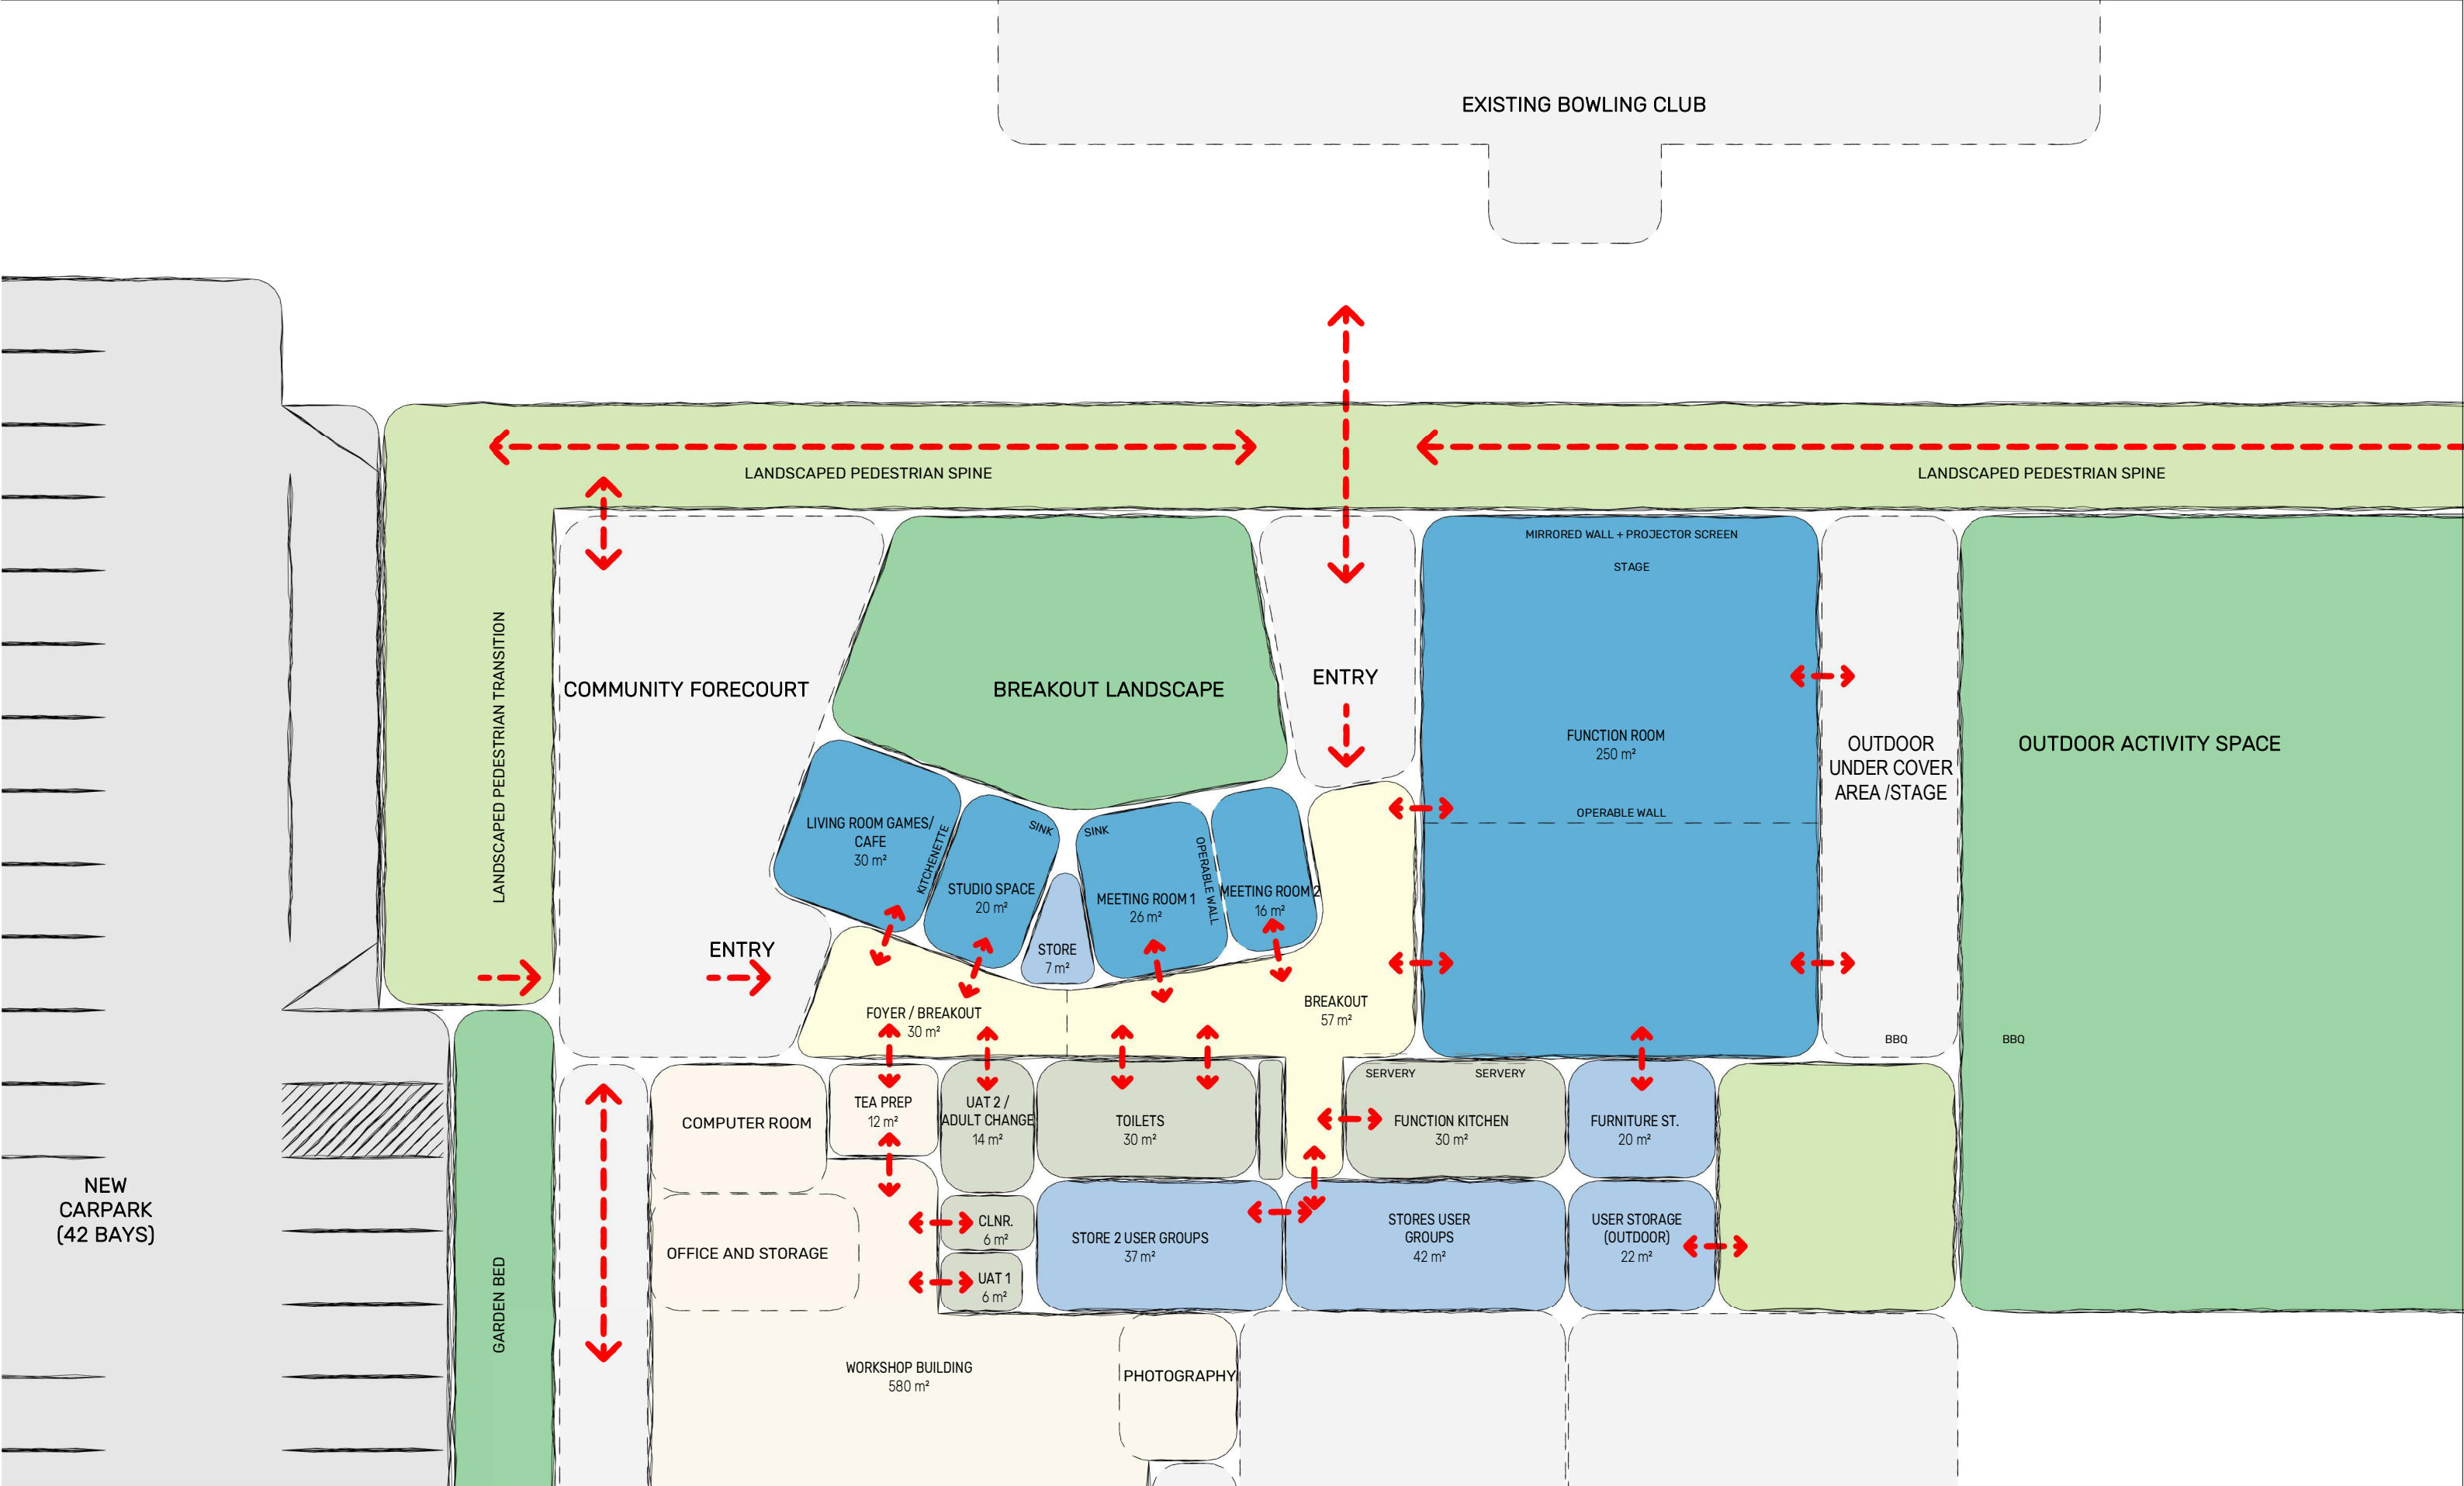

SK14 COMMUNITY CENTRE SPATIAL PLAN - OPTION A


FEASIBILITY STUDY

CITY OF SWAN ELLENBROOK COMMUNITY HUB

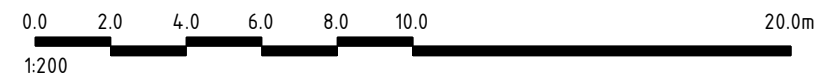

SITE ARCHITECTURE STUDIO


Level 3, 56 William Street, Perth 6000 WA
 T 08 9226 5661
 mail@sitearchitecture.com.au | www.sitearchitecture.com.au

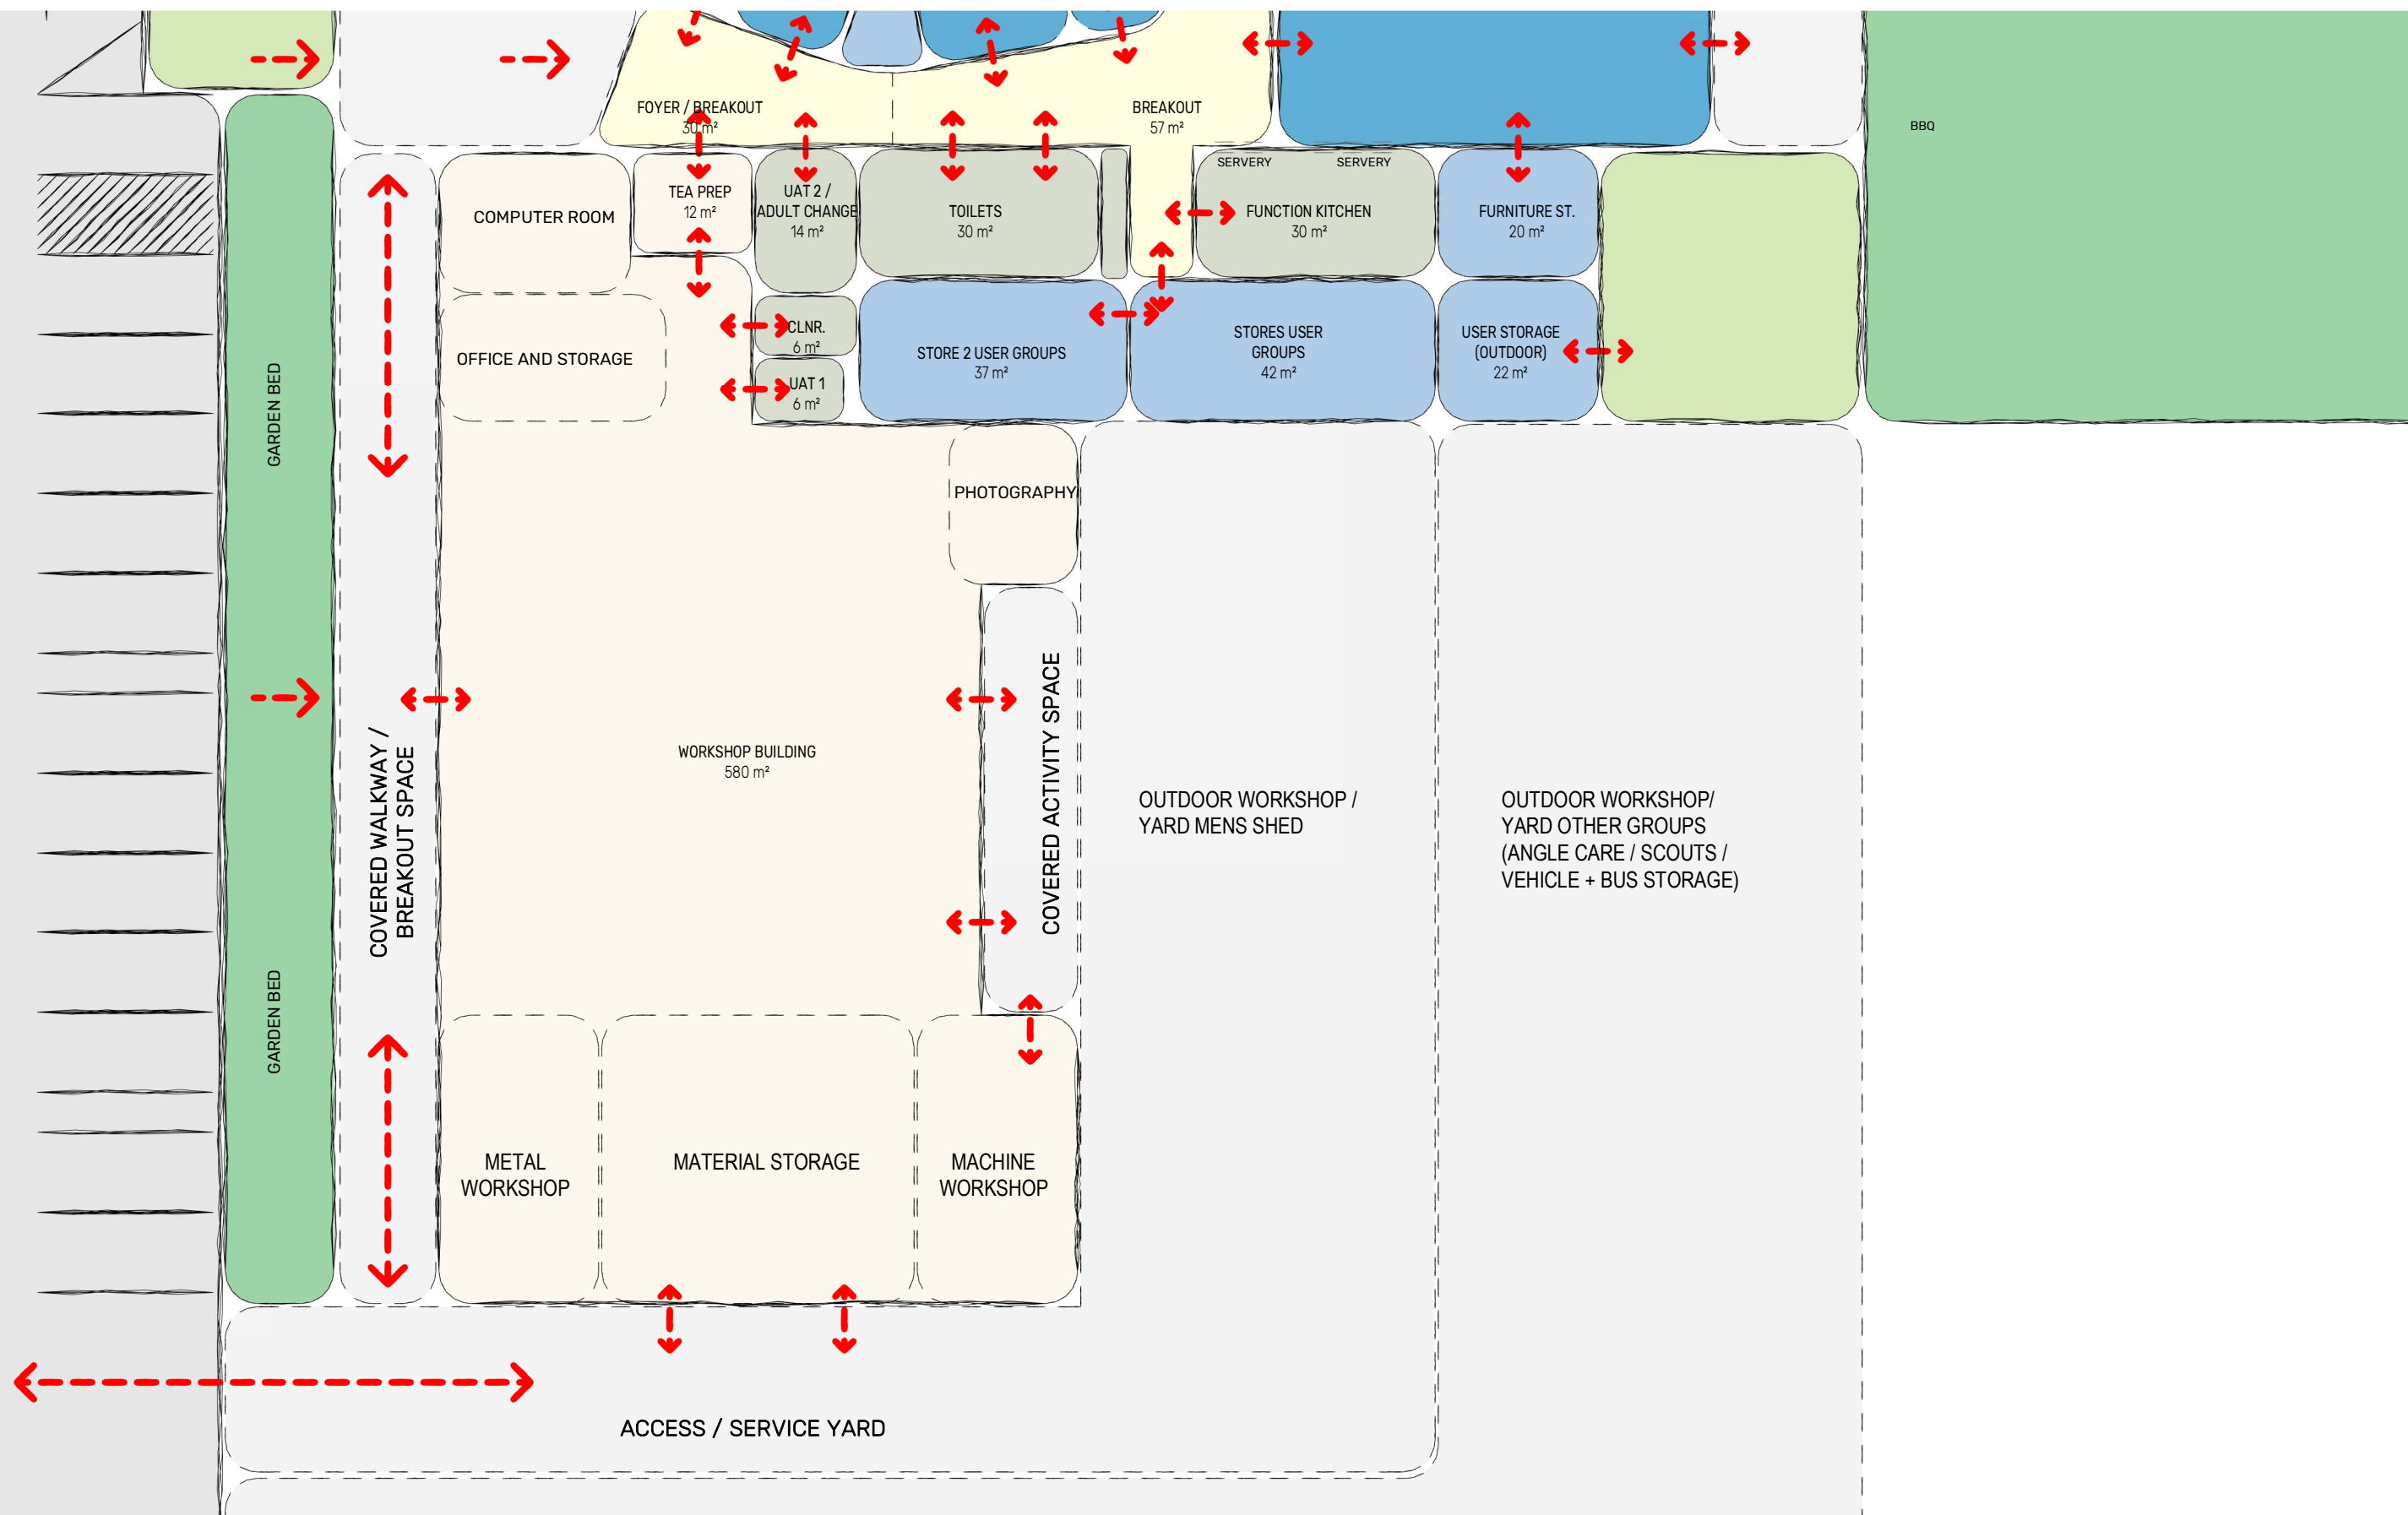

SK15

WORKSHOP SPATIAL PLAN - OPTION A

FEASIBILITY STUDY

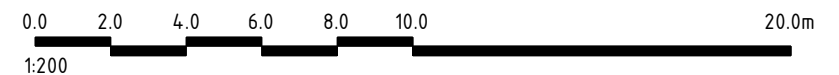

CITY OF SWAN ELLENBROOK COMMUNITY HUB

SITE ARCHITECTURE STUDIO

Level 3, 56 William Street, Perth 6000 WA
 T 08 9226 5661
 mail@sitearchitecture.com.au | www.sitearchitecture.com.au