
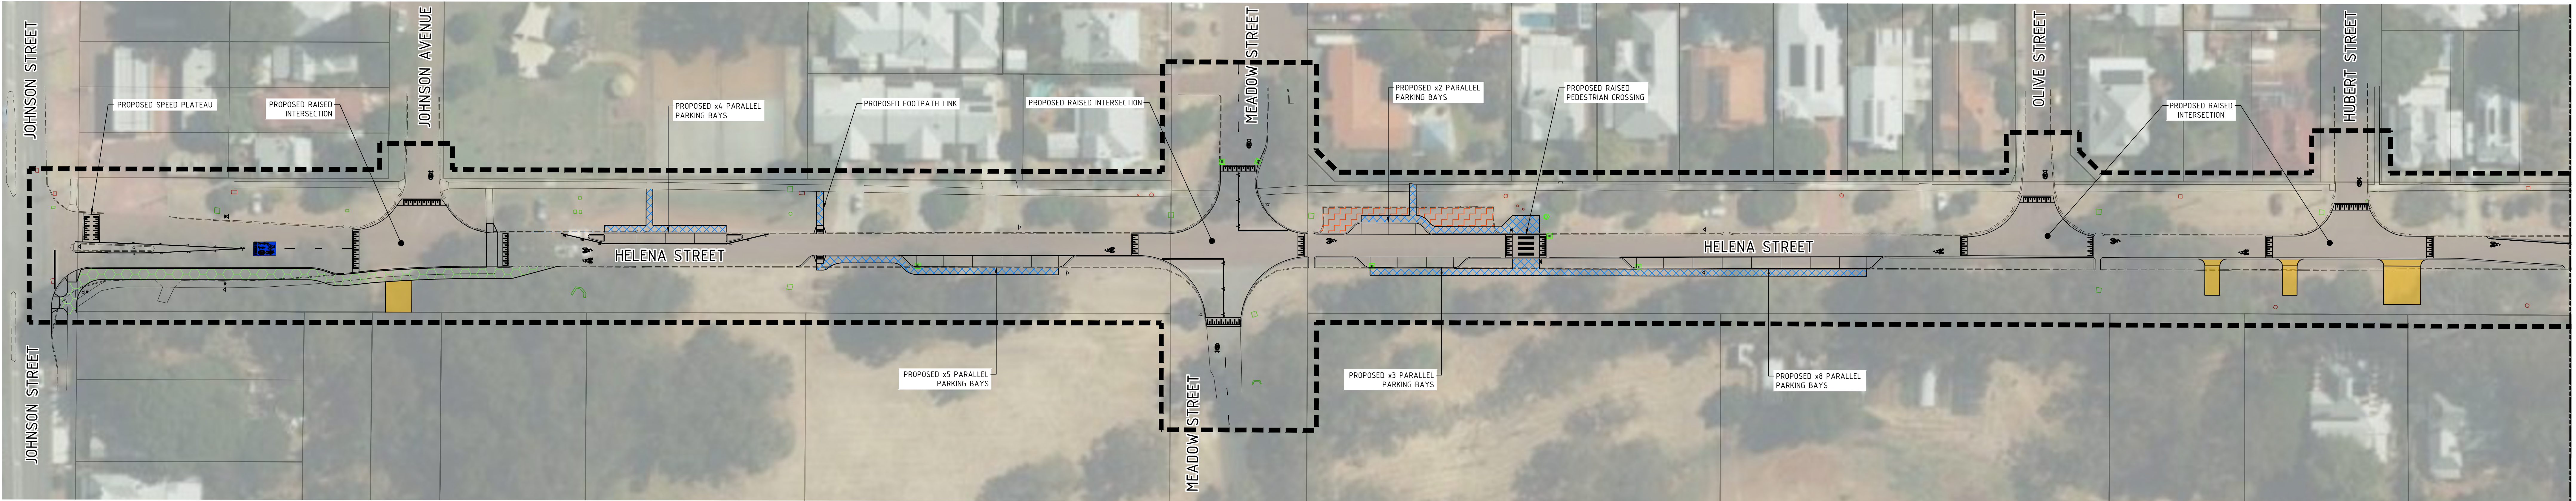
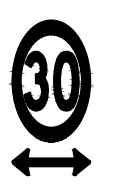


- LEGEND**
- LIMIT OF WORKS
 - - - PROPOSED KERB
 - - - EXISTING KERB
 - PROPOSED/EXISTING DRAINAGE PIT
 - PROPOSED/EXISTING SEWER MANHOLE
 - ▨ EXISTING PAVEMENT TO BE REMOVED
 - PROPOSED CONCRETE CROSSOVERS/INFILL
 - ▤ PROPOSED FOOTPATH 1.5m
 - ▥ PROPOSED FOOTPATH 2.0m
 - ▧ PROPOSED DUAL USE FOOTPATH 2.5m
 - ▩ PROPOSED PRAM RAMP IN ACCORDANCE WITH COUNCIL SPECIFICATIONS
 - SMITH ST ROAD NAME
 - △ EXISTING STREET SIGN
 - ▲ PROPOSED STREET SIGN

SAFE ACTIVE STREET PAVEMENT MARKING

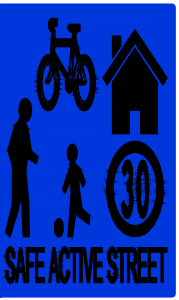

0 5 10 20 30m
SCALE 1500 @ ORIGINAL SHEET SIZE A0

REV	DATE	DRAWN	CHECKED	APPROVED	ISSUED FOR INFORMATION
B	14.05.26	WB	BG	DAH	ISSUED FOR INFORMATION
A	08.05.26	OP	BG	WB	ISSUED FOR INFORMATION

COPYRIGHT
This drawing is copyright and the property of JDSi Pty Ltd (JDSi). Use without written permission from JDSi constitutes an infringement of copyright.
This document and the information are solely for the use of the authorized recipient and may not be used, copied or reproduced in whole or part for any purpose other than that for which it was supplied by JDSi.

NOTE
This drawing shall be preliminary only until it is issued for construction.
Certified Quality System to ISO 9001

JDSi
CONSULTING ENGINEERS



PROJECT:
HELENA STREET & MARKET STREET
SAFE ACTIVE STREET - STAGE 01

DRAWING TITLE:
PUBLIC CONSULTATION PLAN

DRAWN D.PORTELA	WAPC No.
DESIGNED W.BALASOORIYA	SCALE @ A0 1:500
PROJECT MANAGER D.HELLMUTH	DATUM AHG
JDSi PROJECT No. JDS232287.0	CO-ORDS PCD-94
DRAWING No. SK310	REVISION B

WARNING
BEWARE OF UNDERGROUND SERVICES
The location of underground cables are approximate only and their exact position should be checked on site. No guarantee is given that all existing cables and services are shown. Locate all underground cables and services before commencement of work. Refer to Work Health and Safety (General) Regulations 2002.

BEFORE YOU DIG