




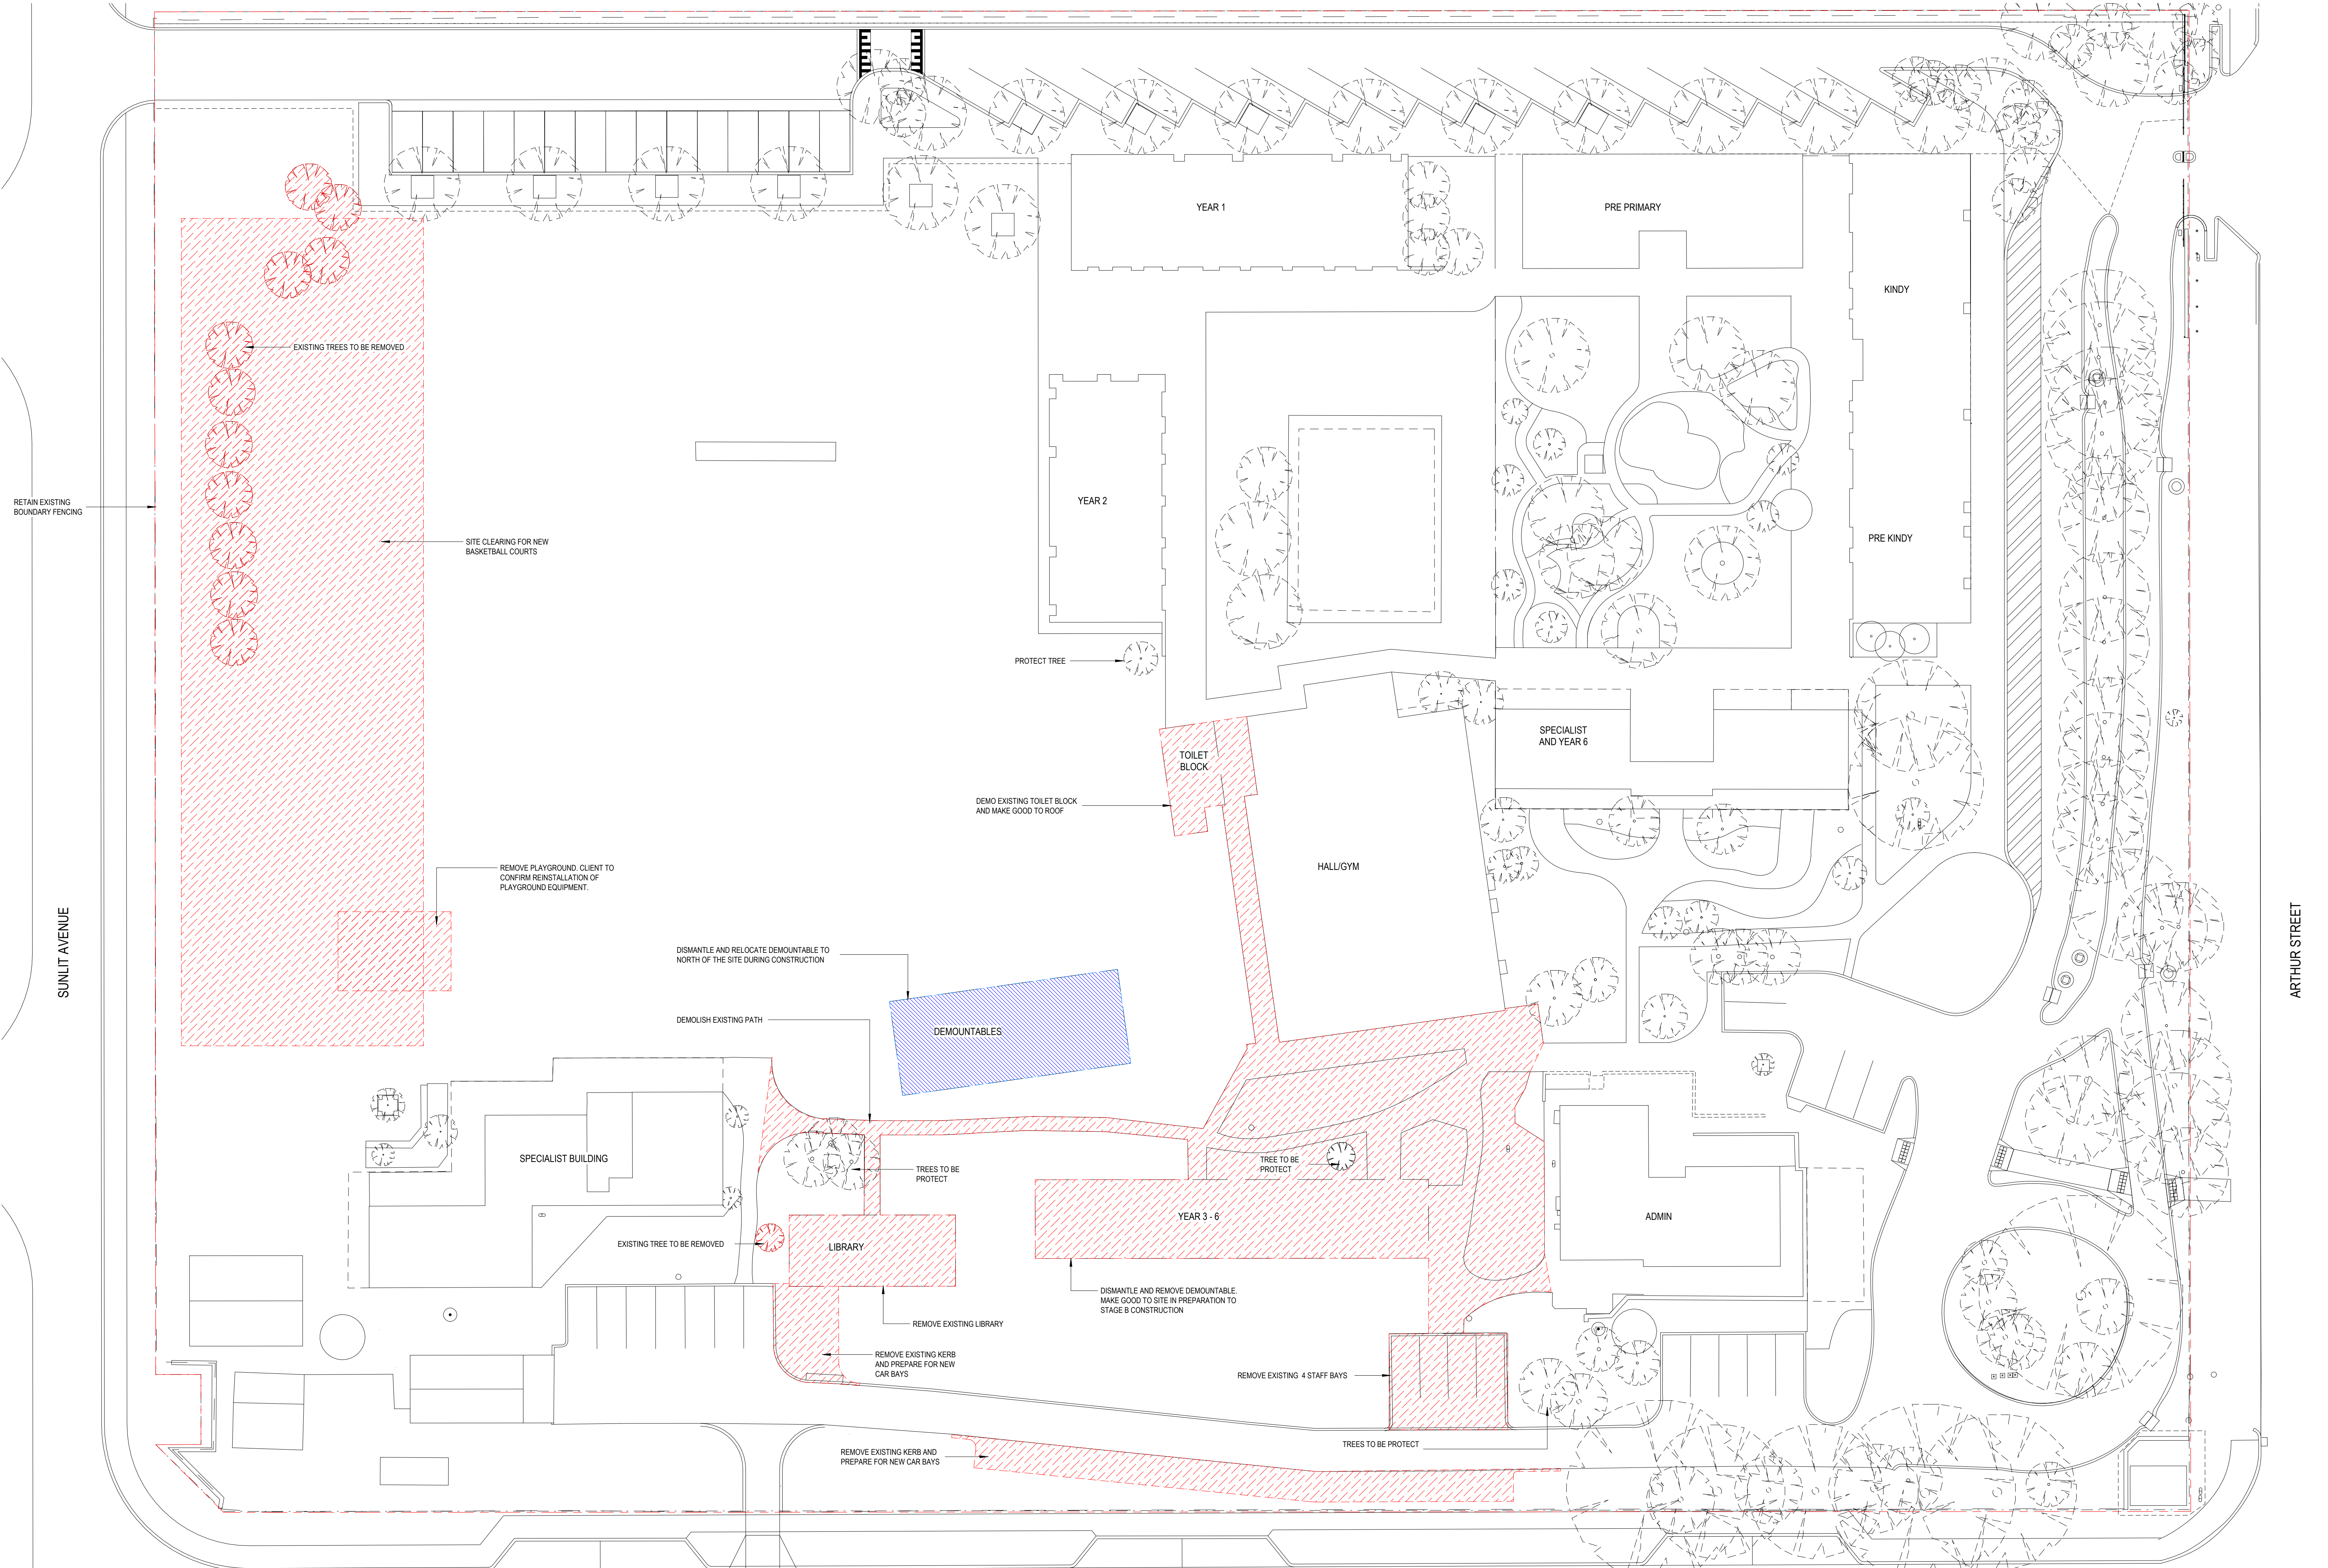

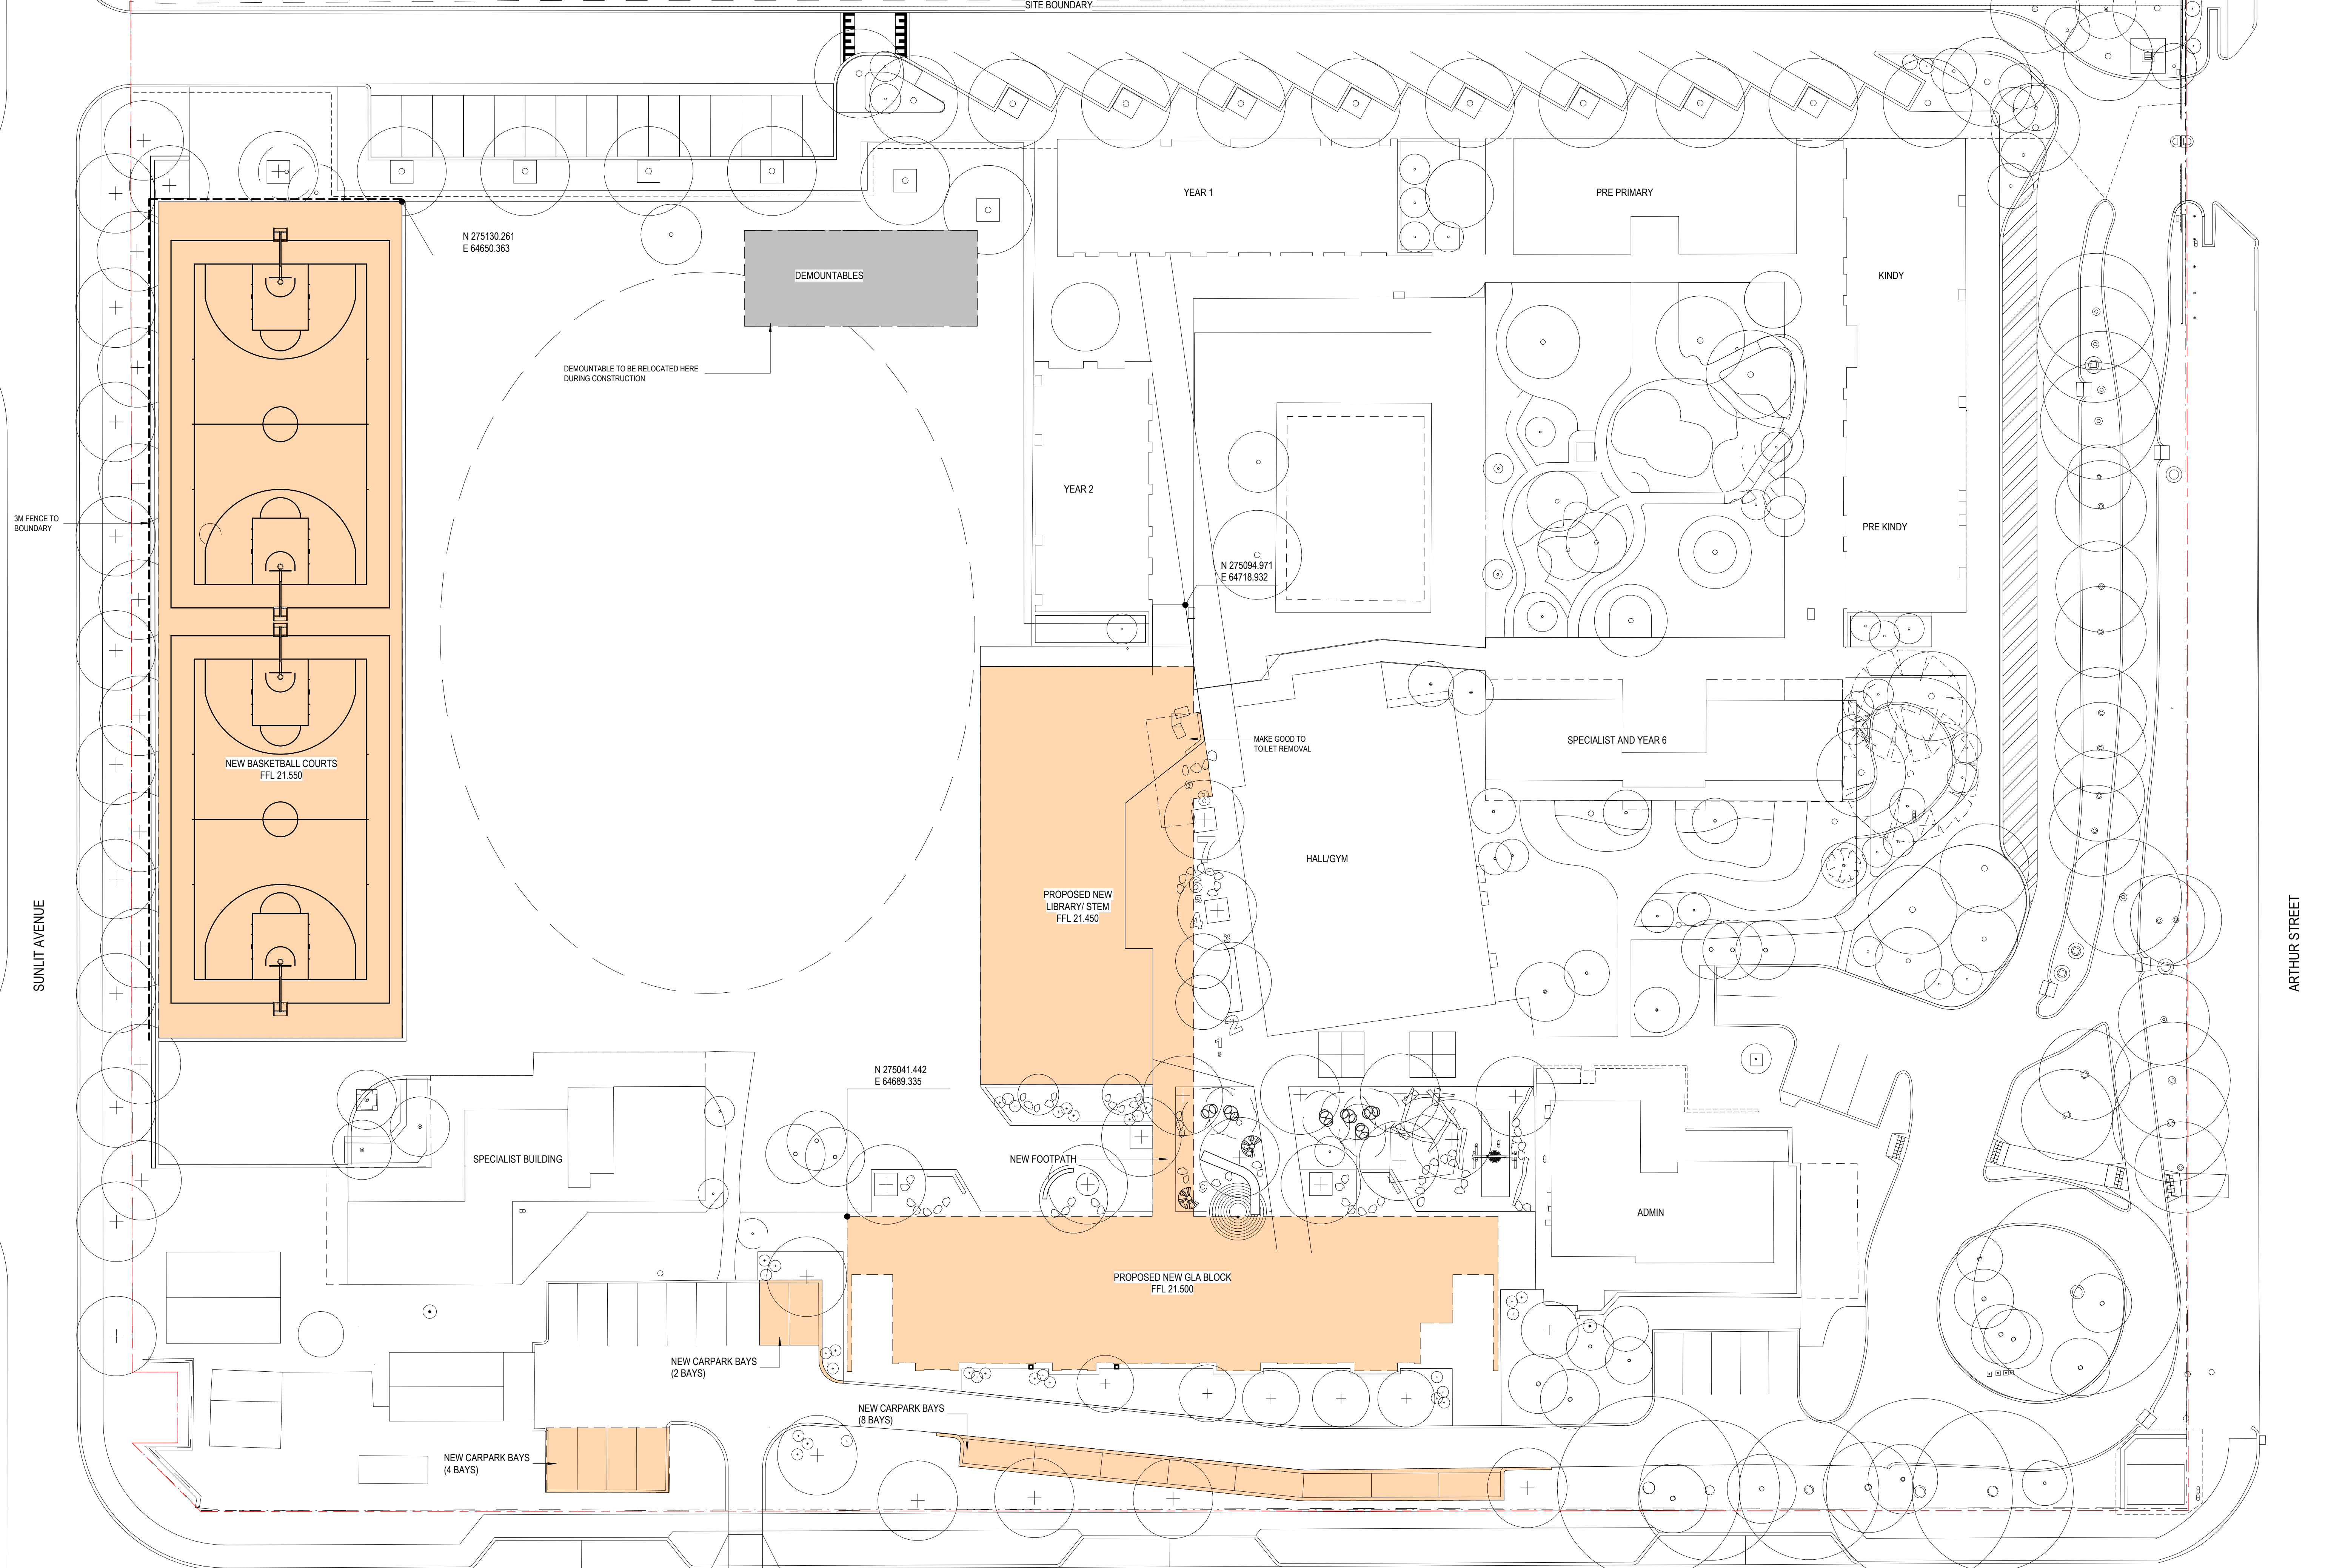


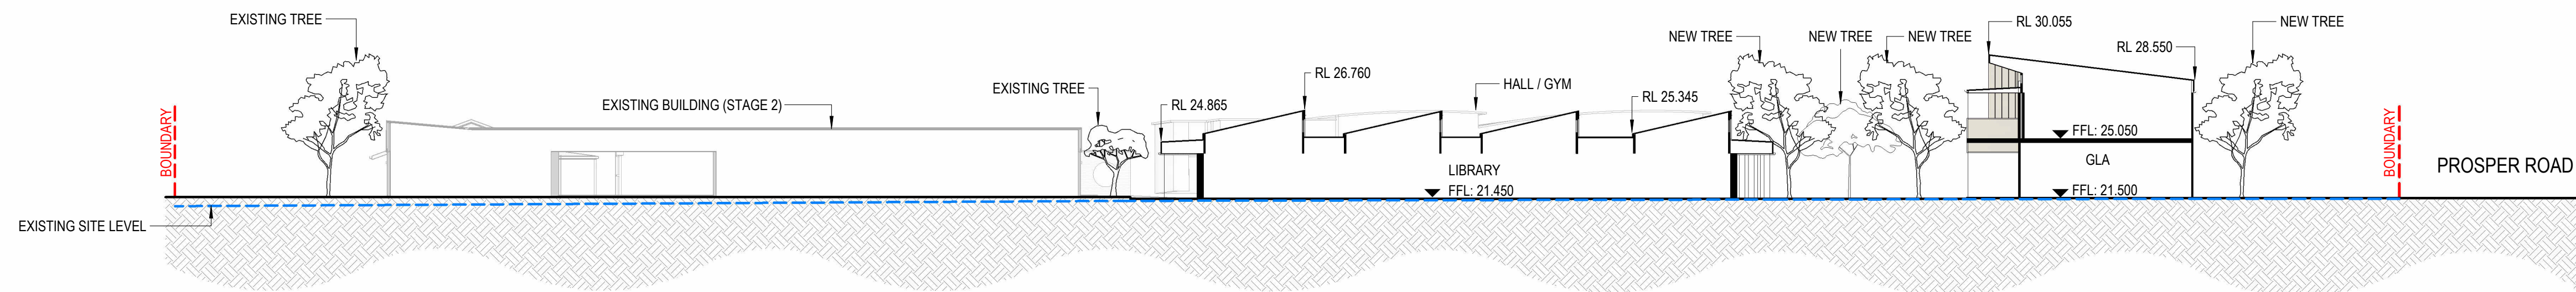


1 SITE SECTION  
1 : 250




2 SITE PLAN  
1 : 250

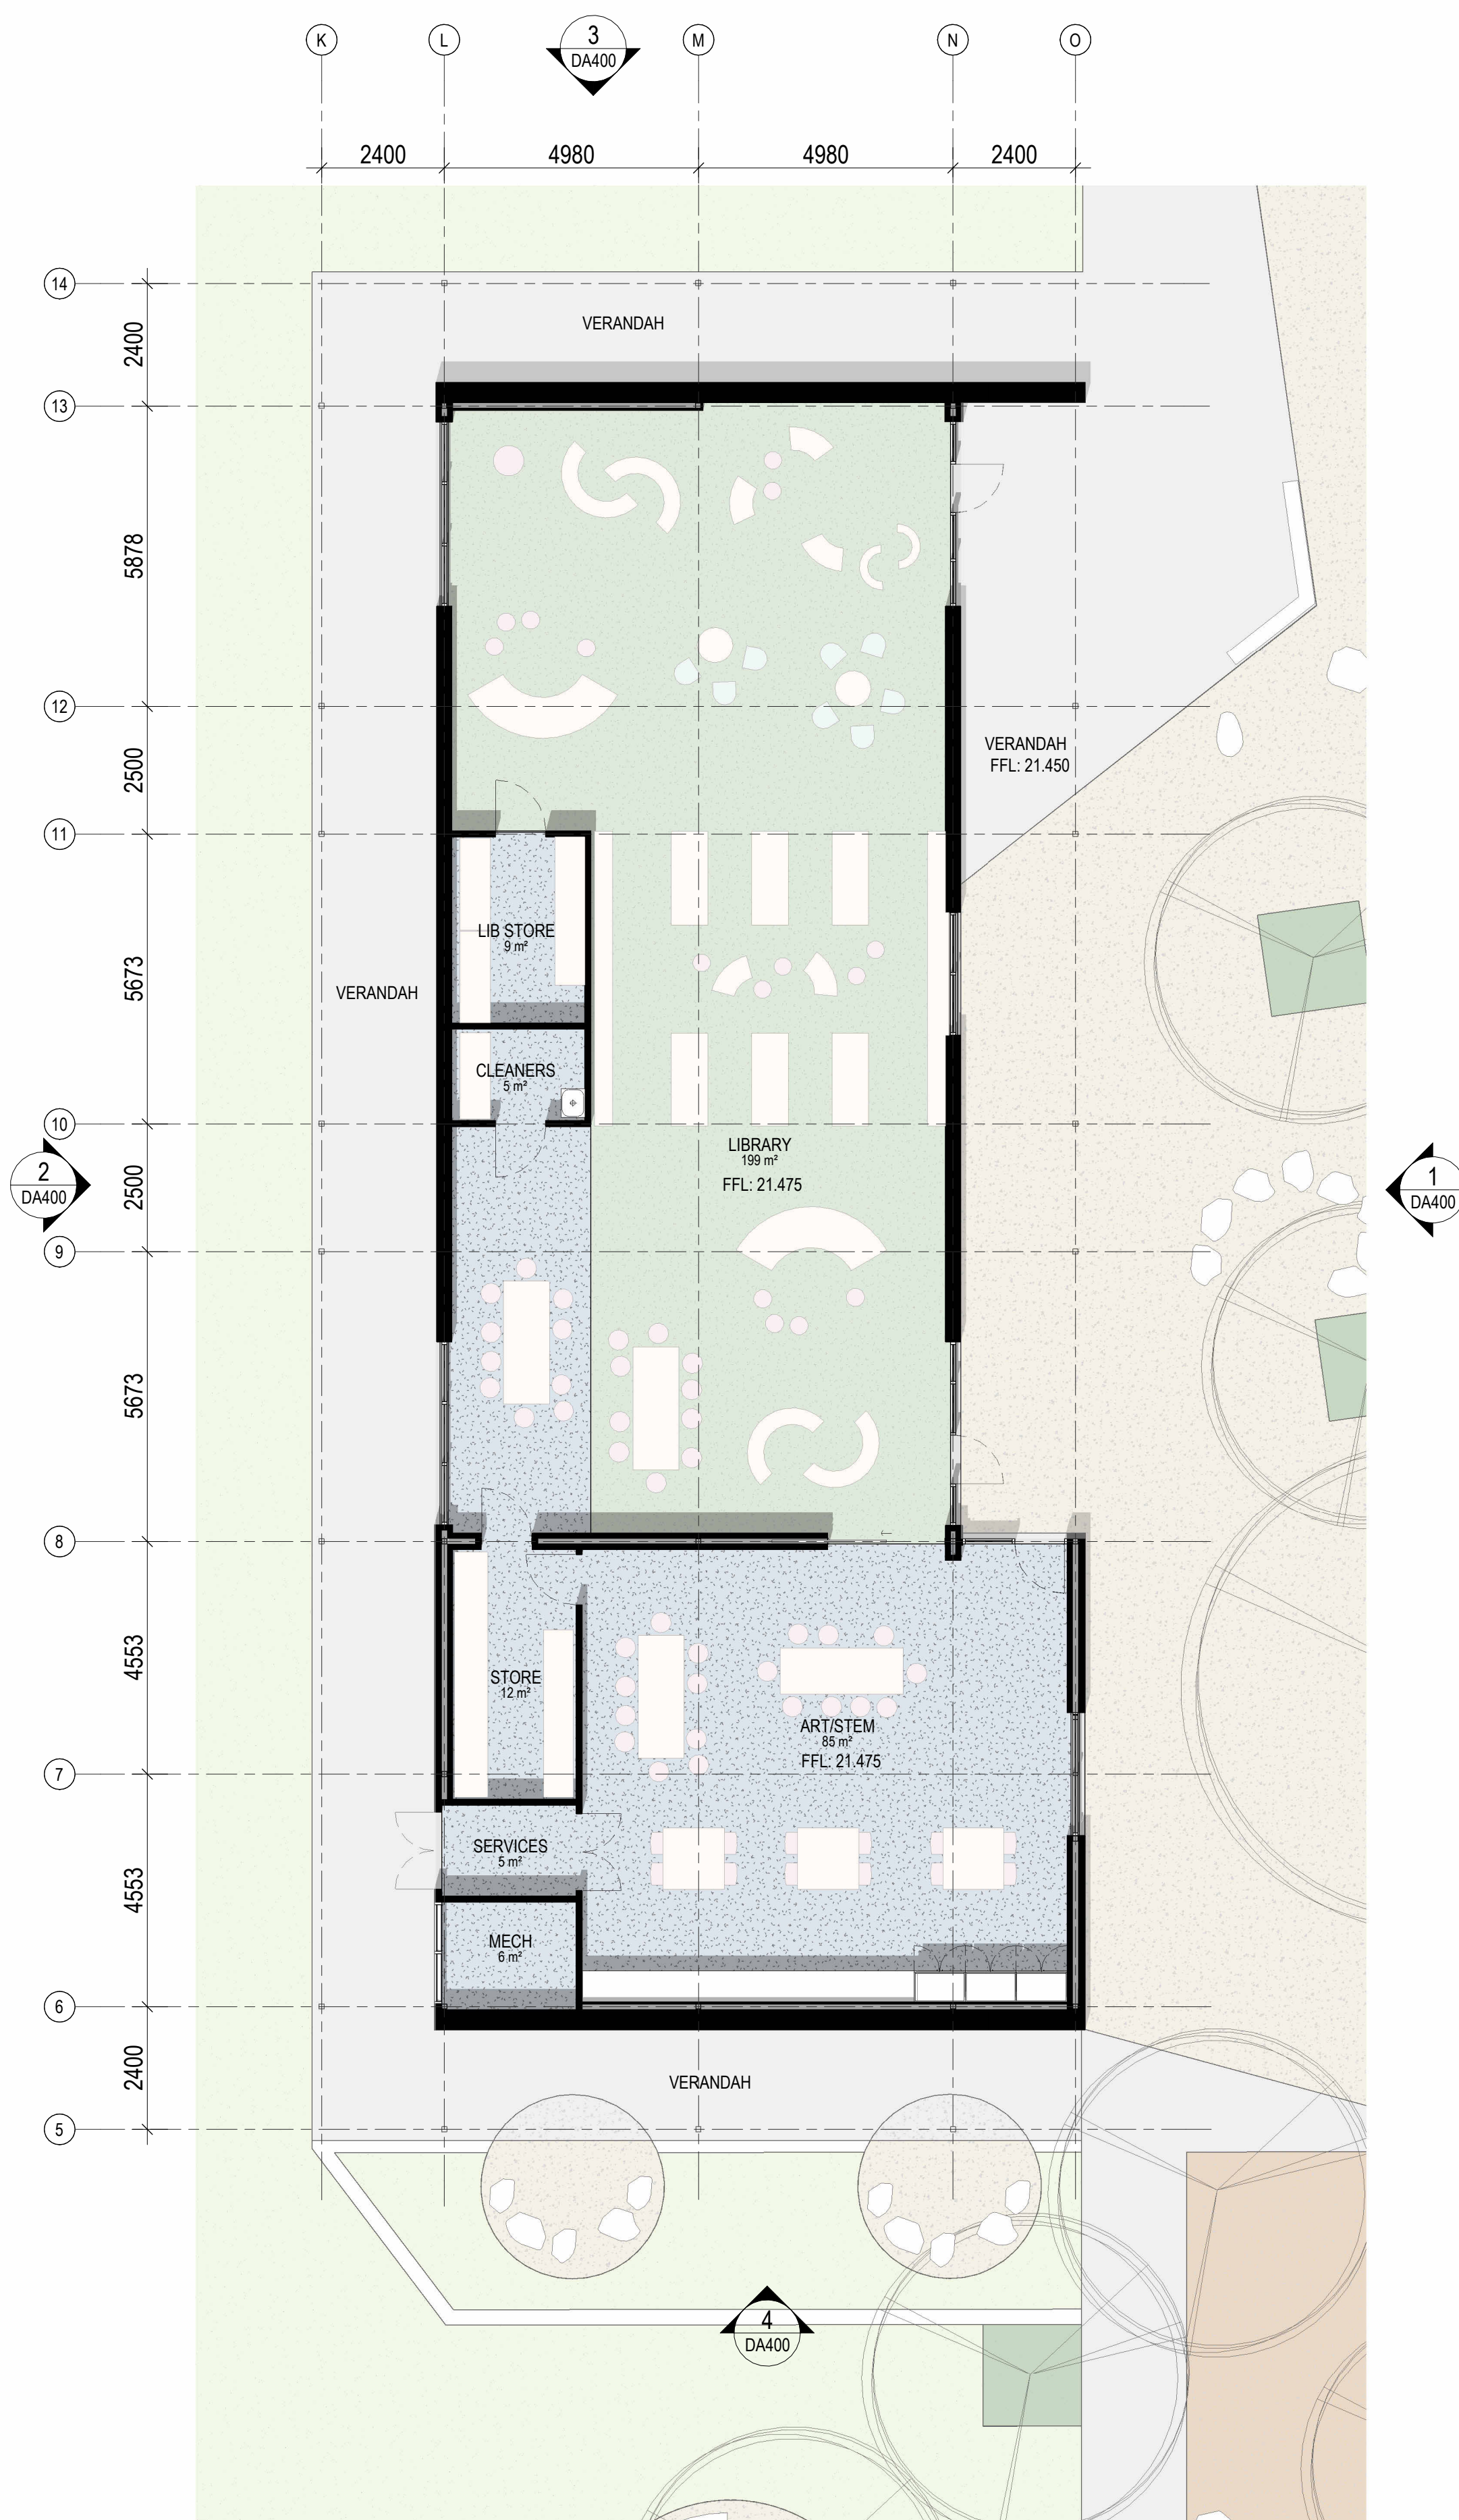


1 PROPOSED NEW LIBRARY - FLOOR PLAN  
1:100

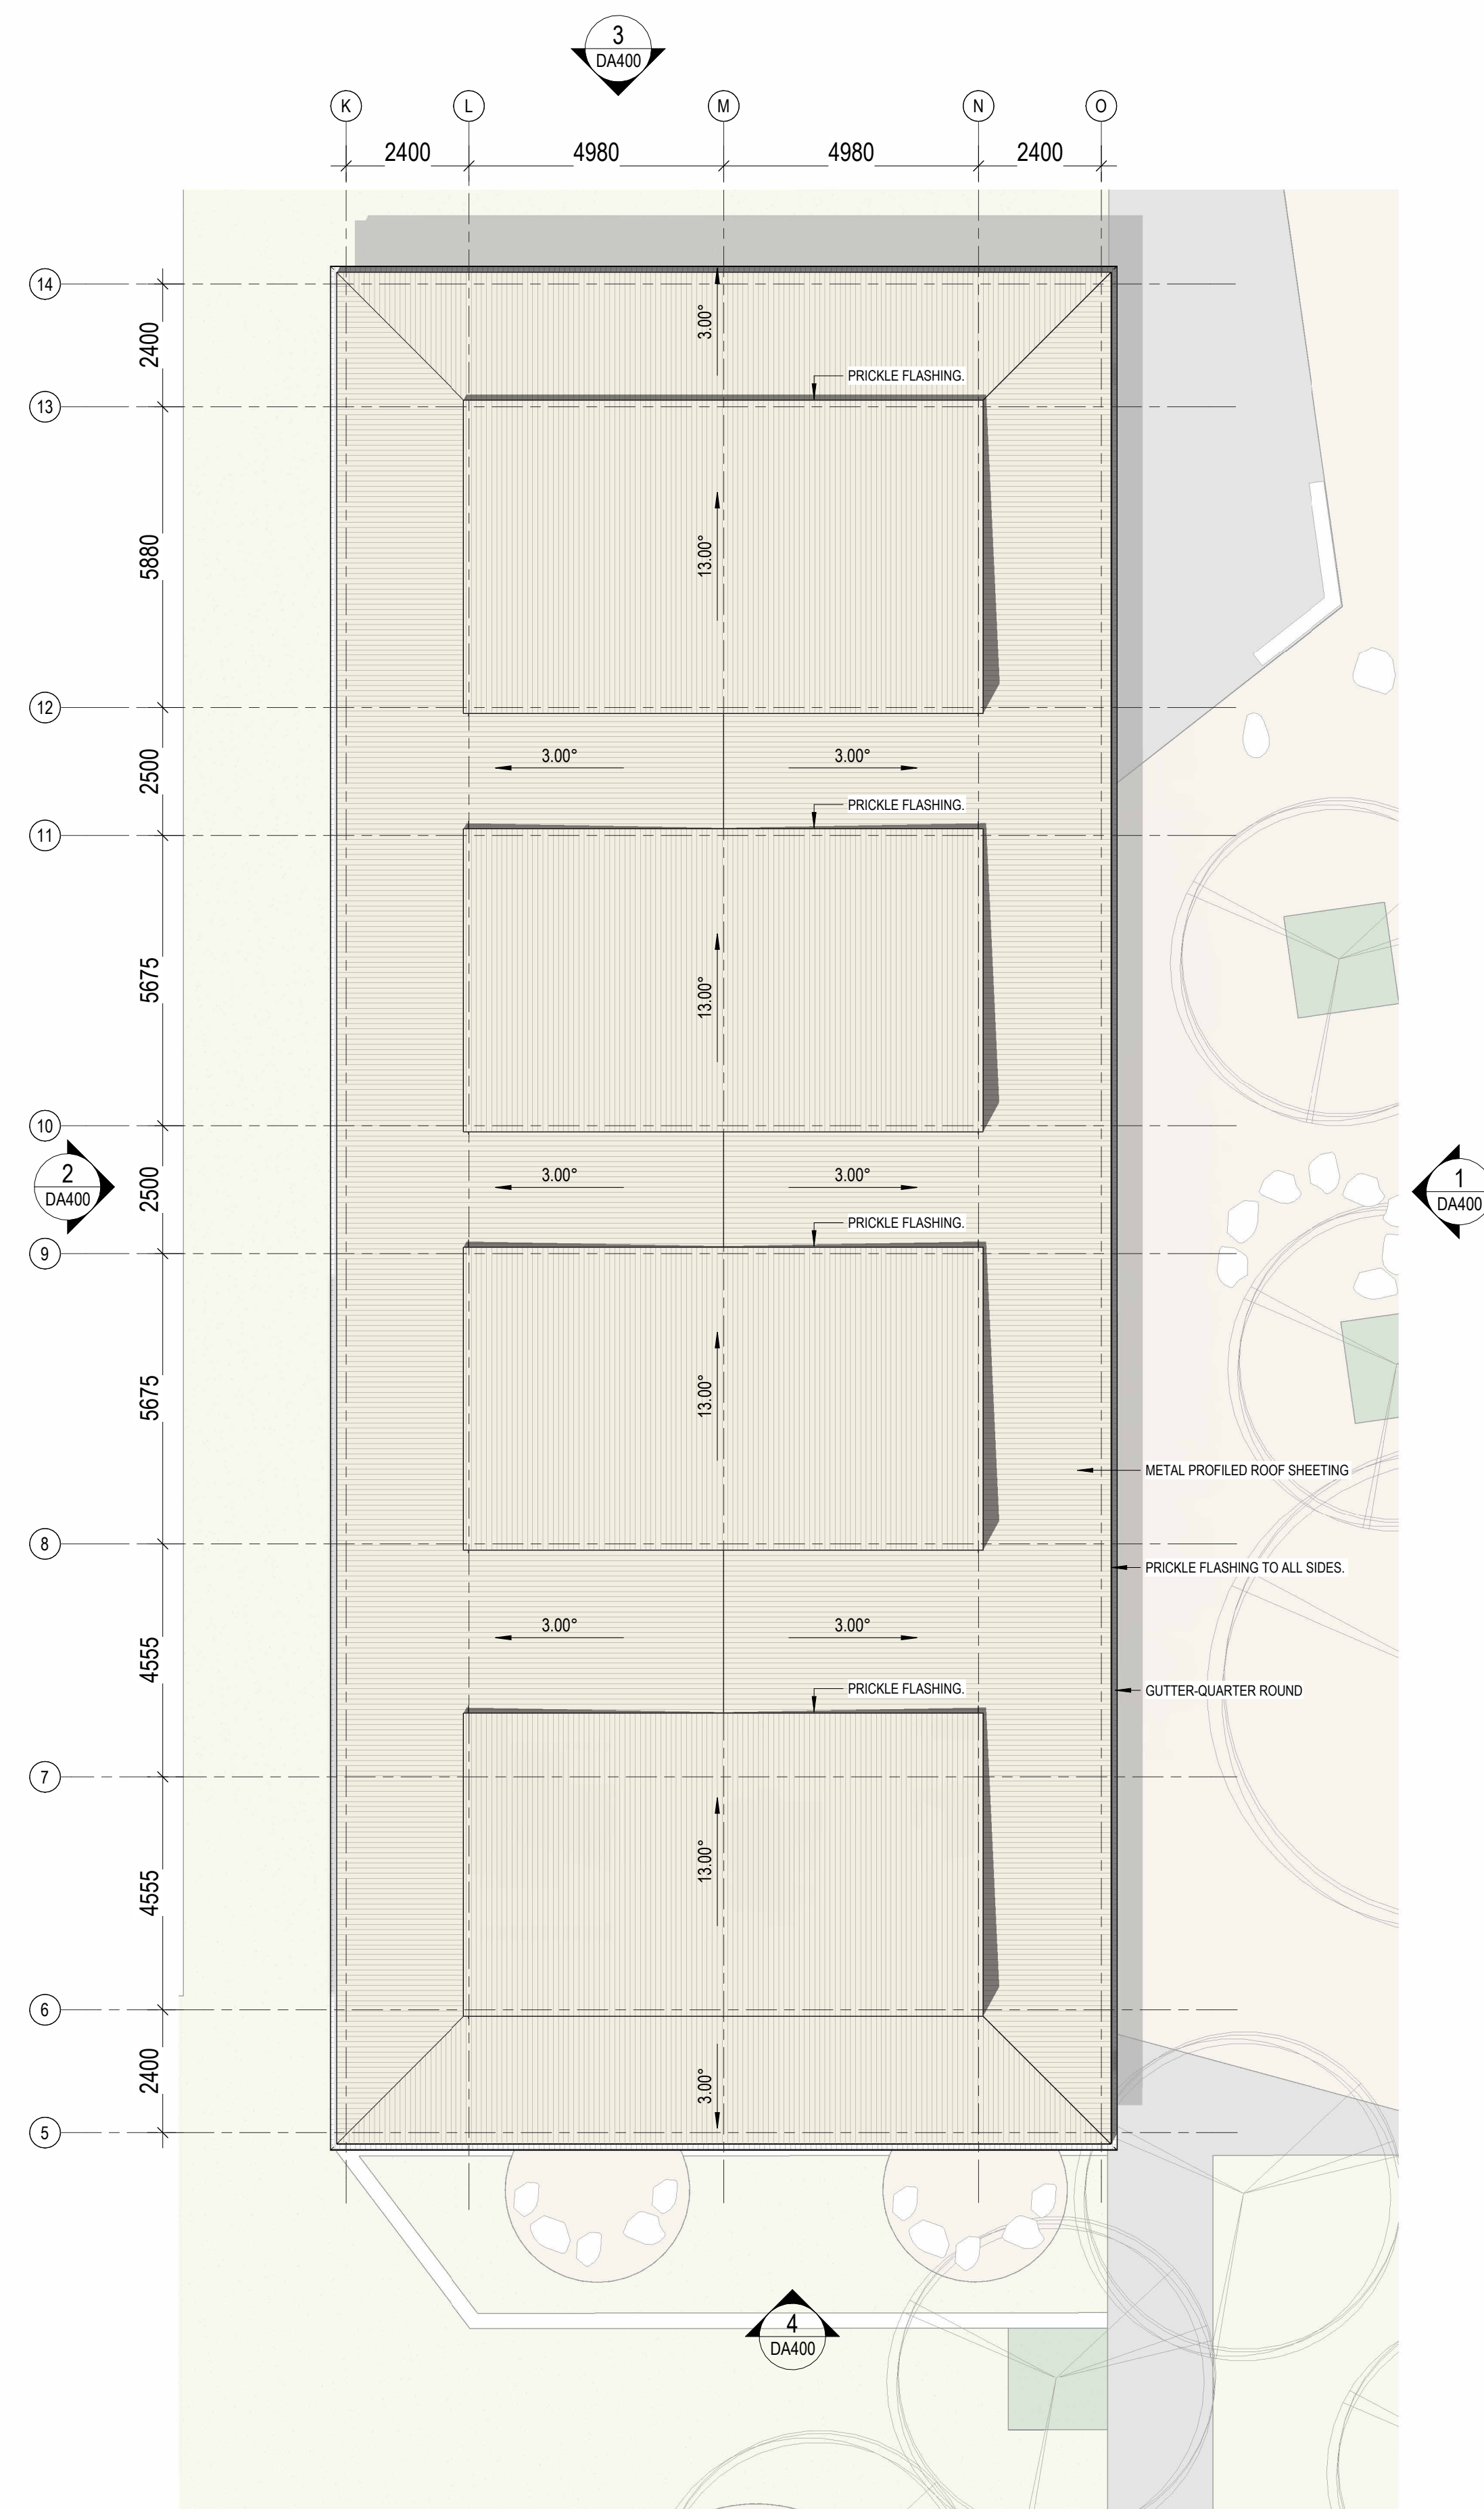


2 PROPOSED NEW LIBRARY - ROOF PLAN  
1:100




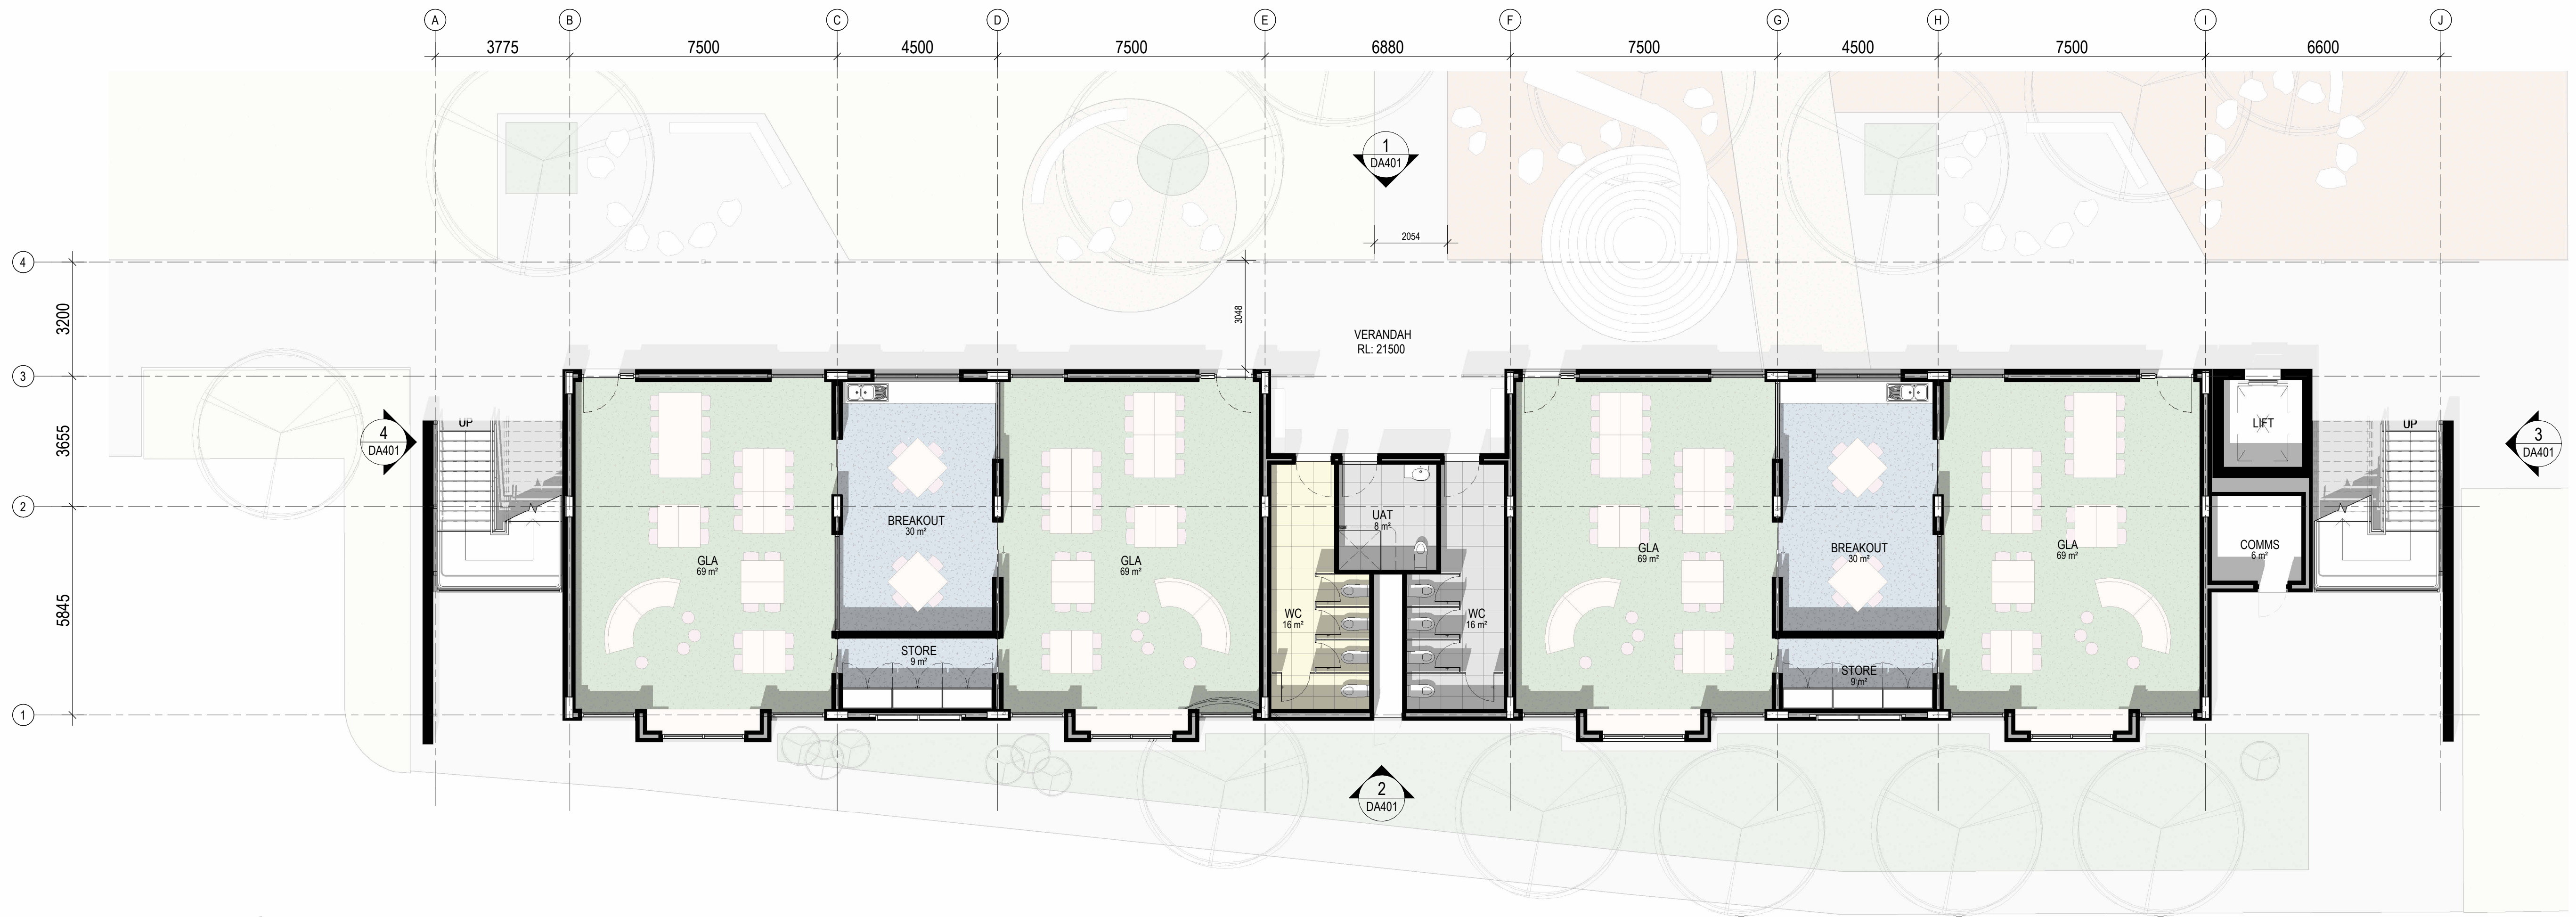



1 FLOOR PLAN - GLA BLOCK GROUND  
1:100

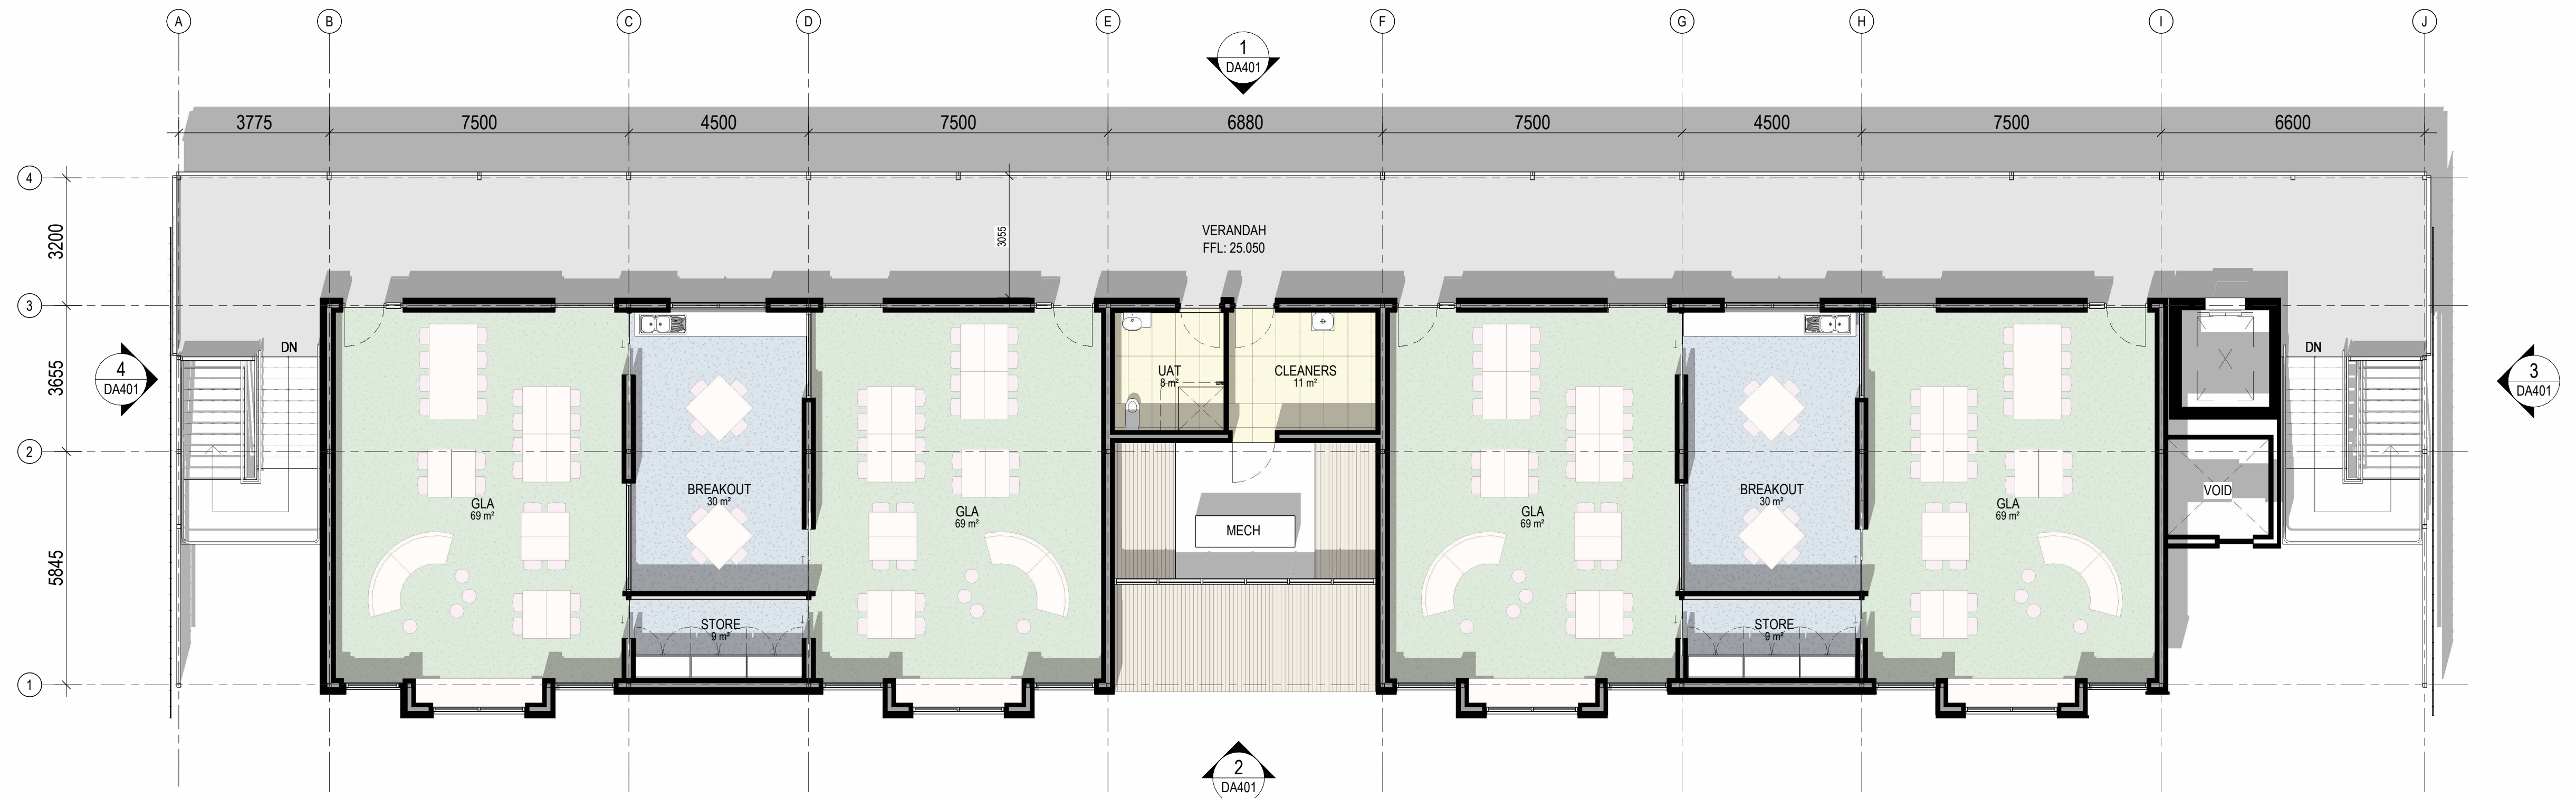


2 FLOOR PLAN - GLA BLOCK LEVEL 1  
1:100

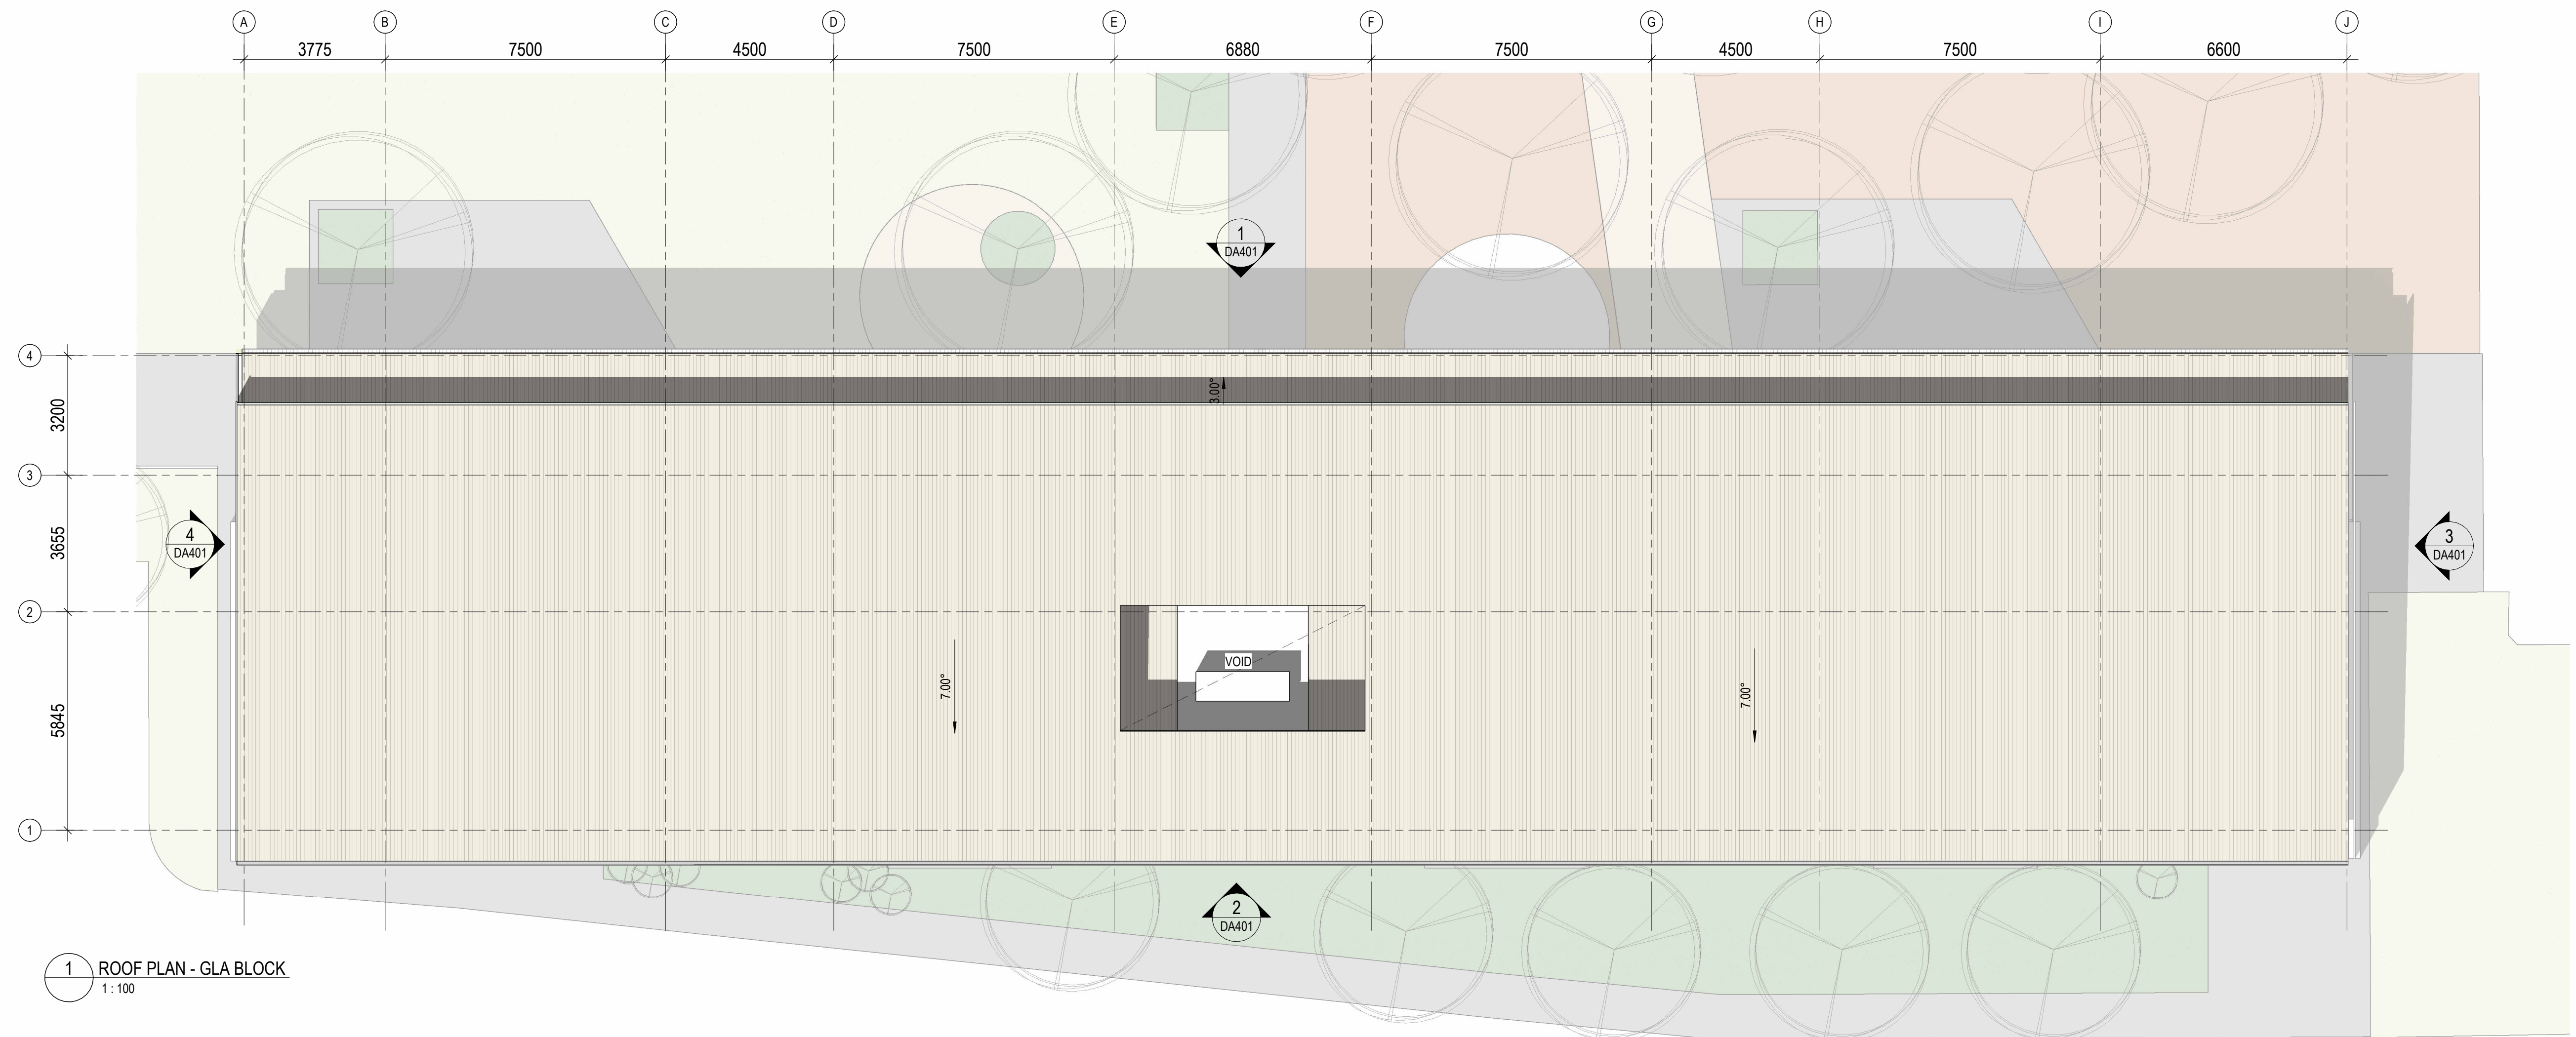

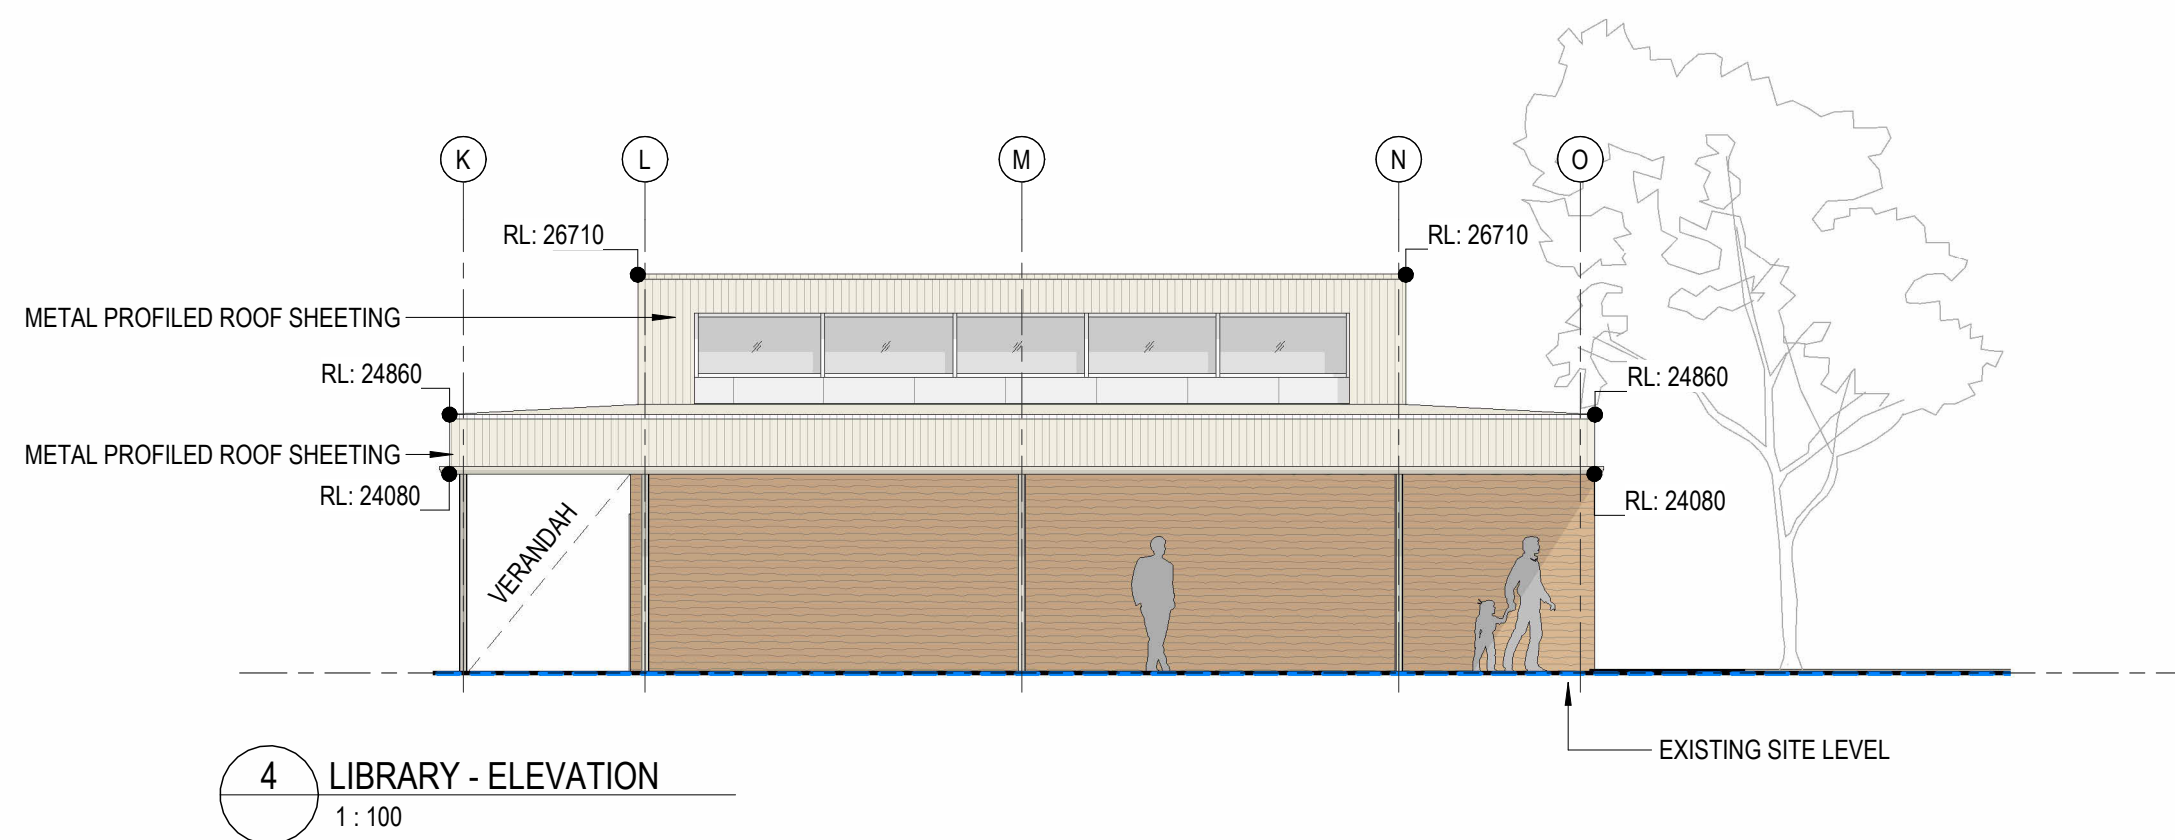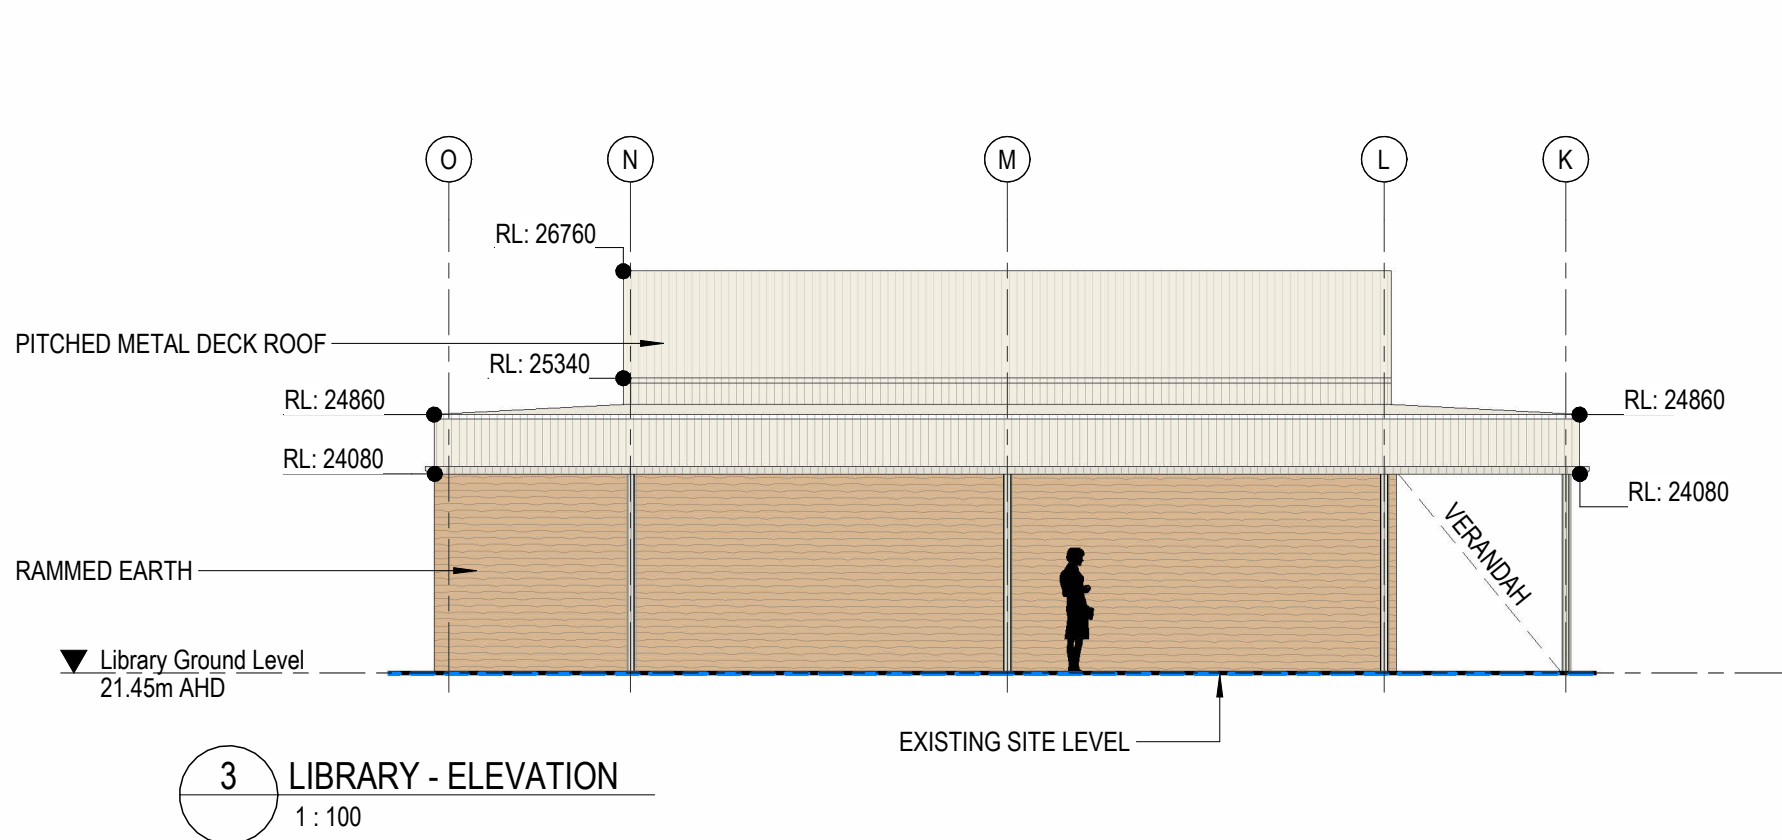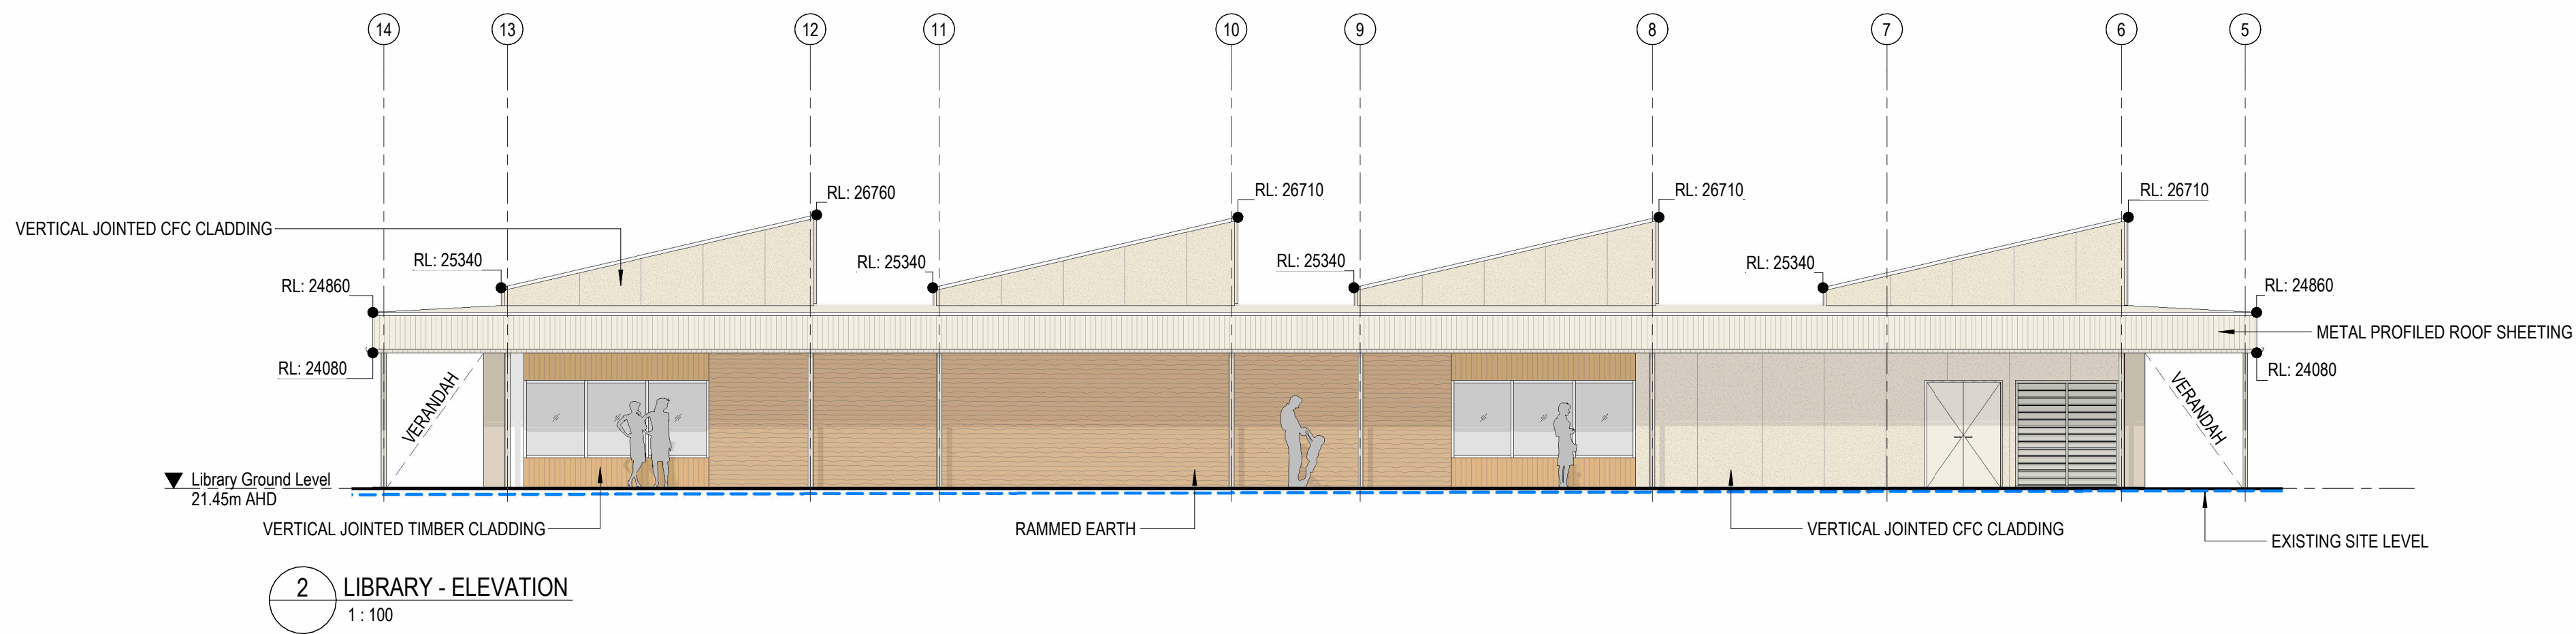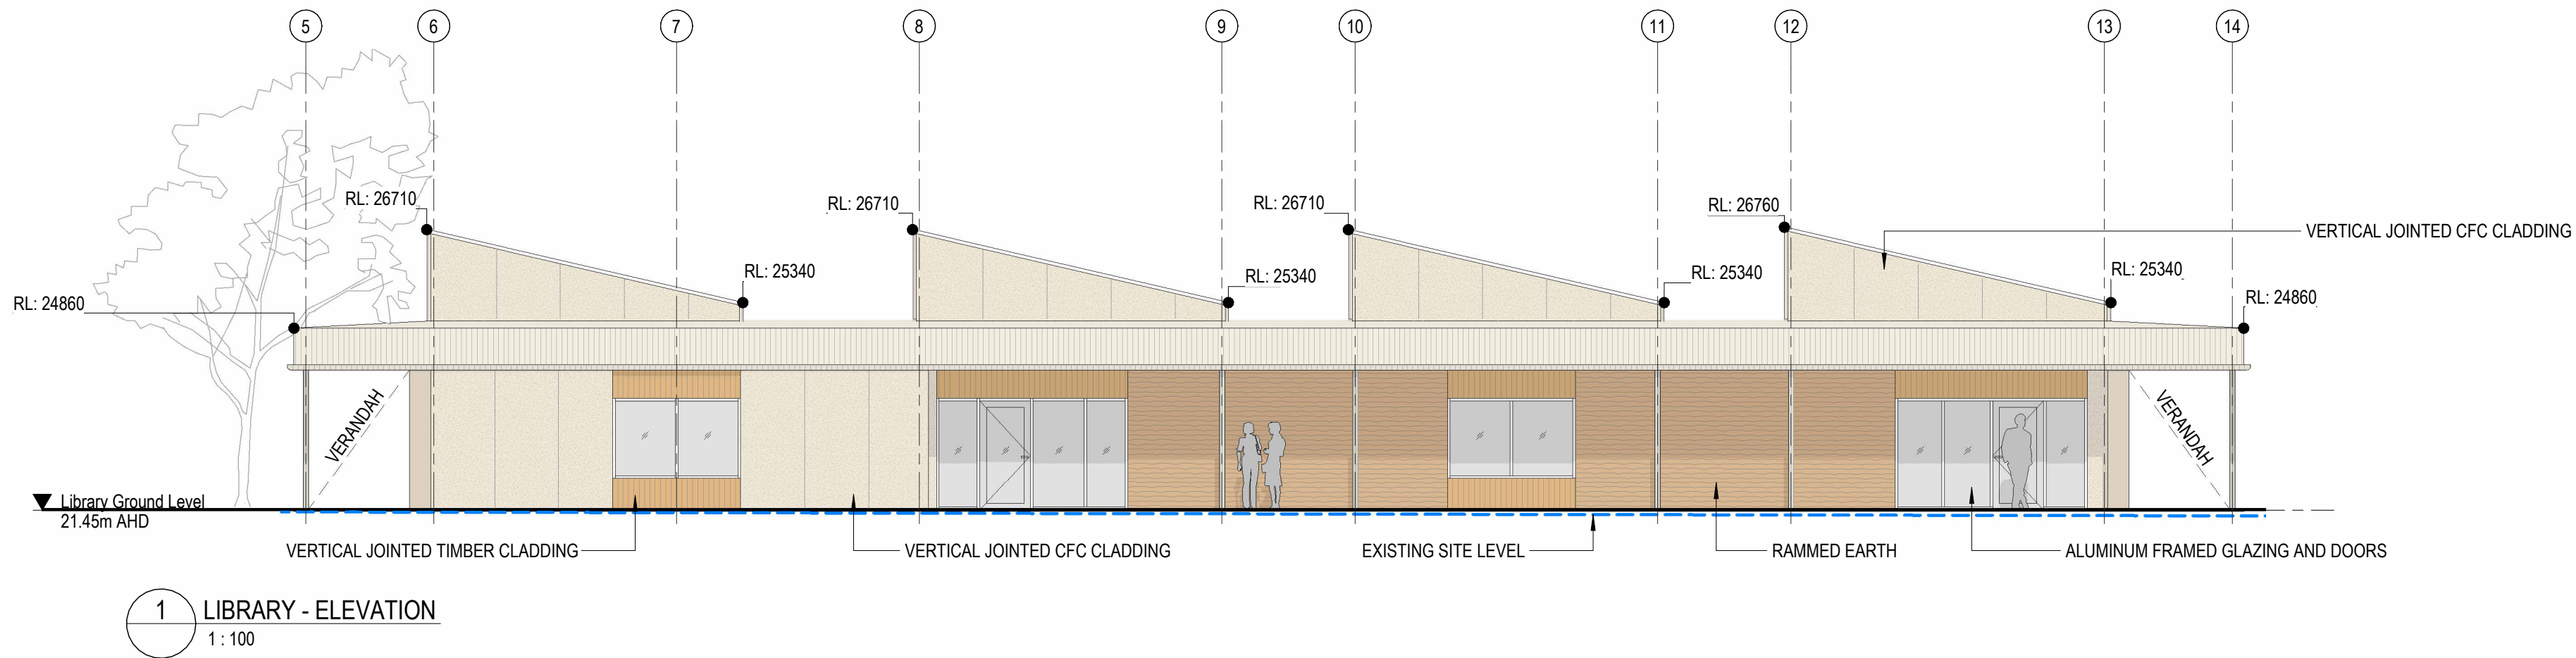


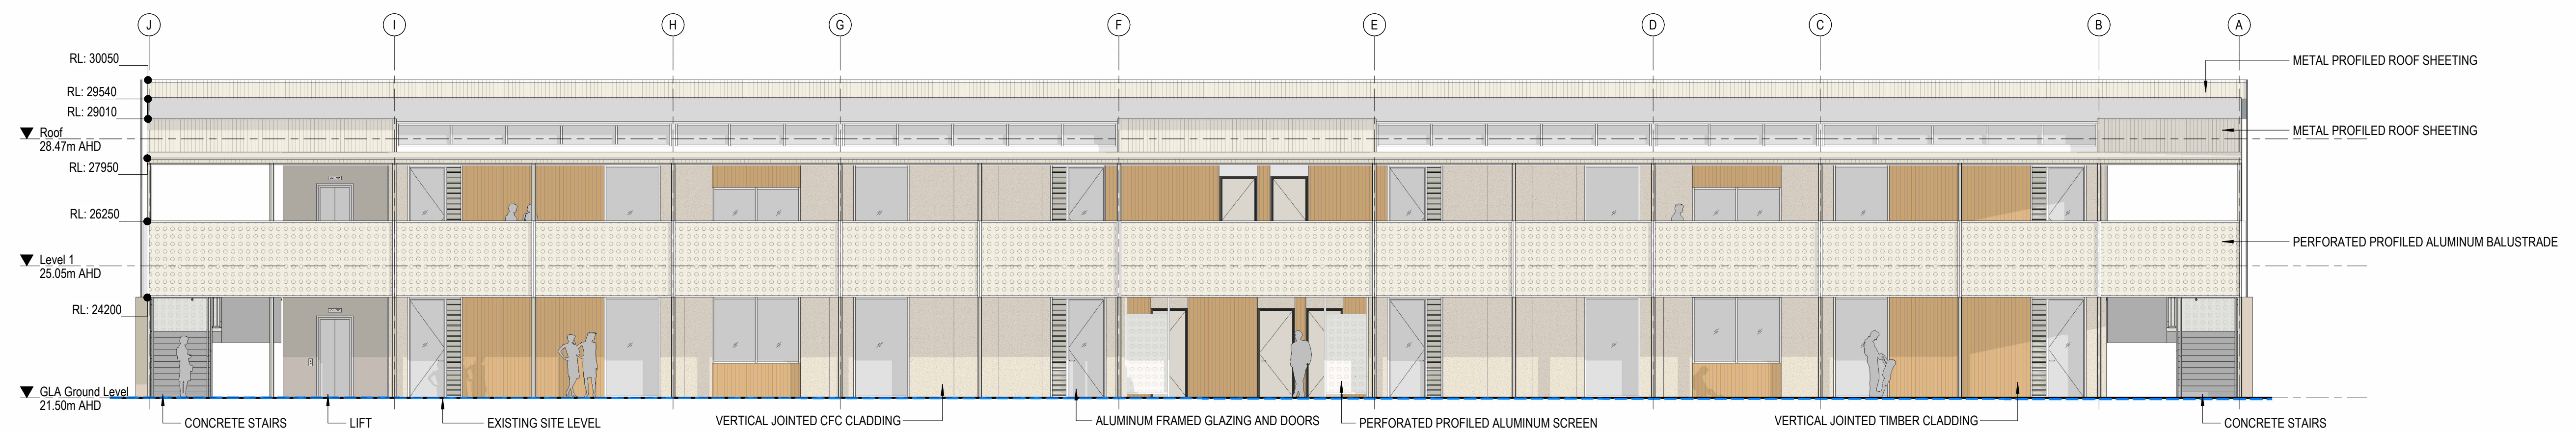

1 GLA BLOCK - ELEVATION  
1:100

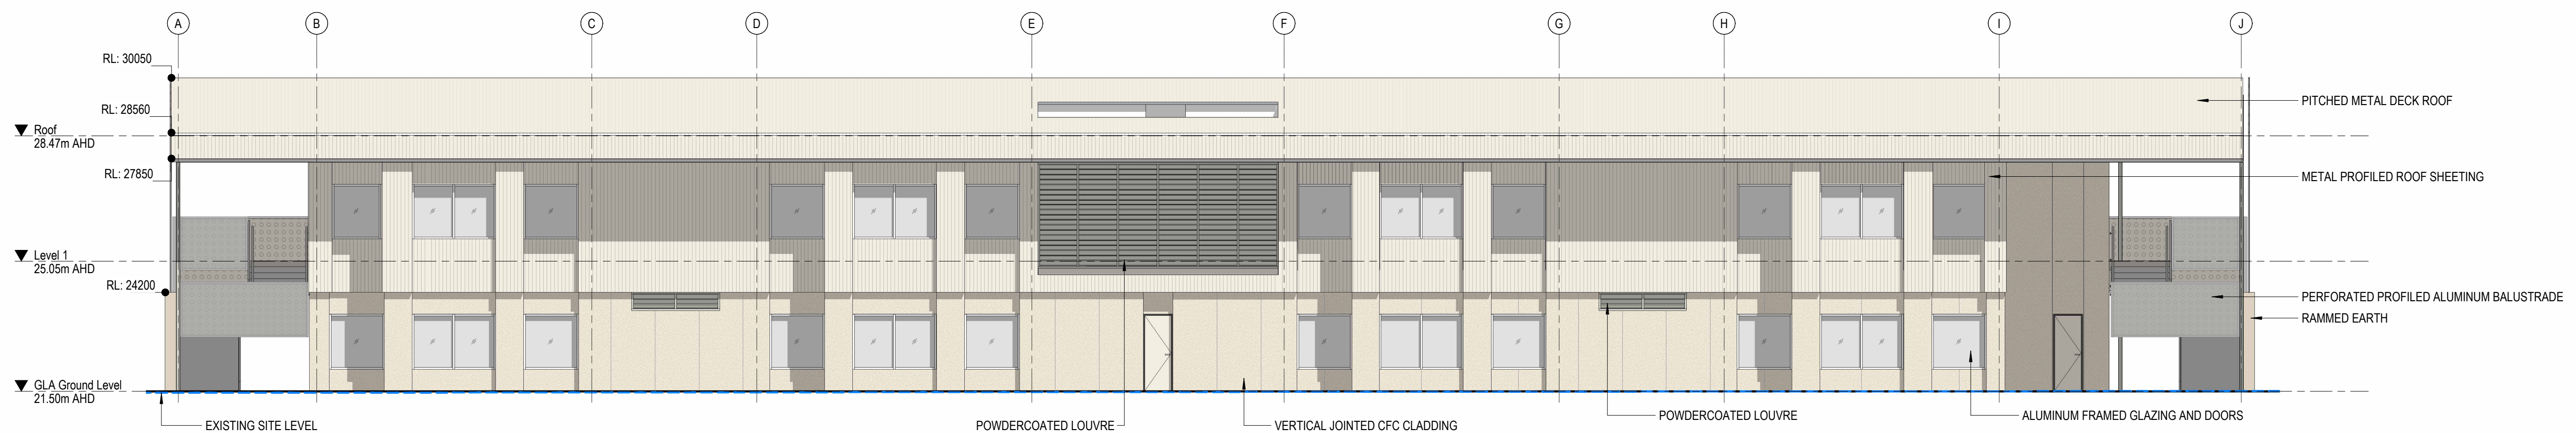

2 GLA BLOCK - ELEVATION  
1:100

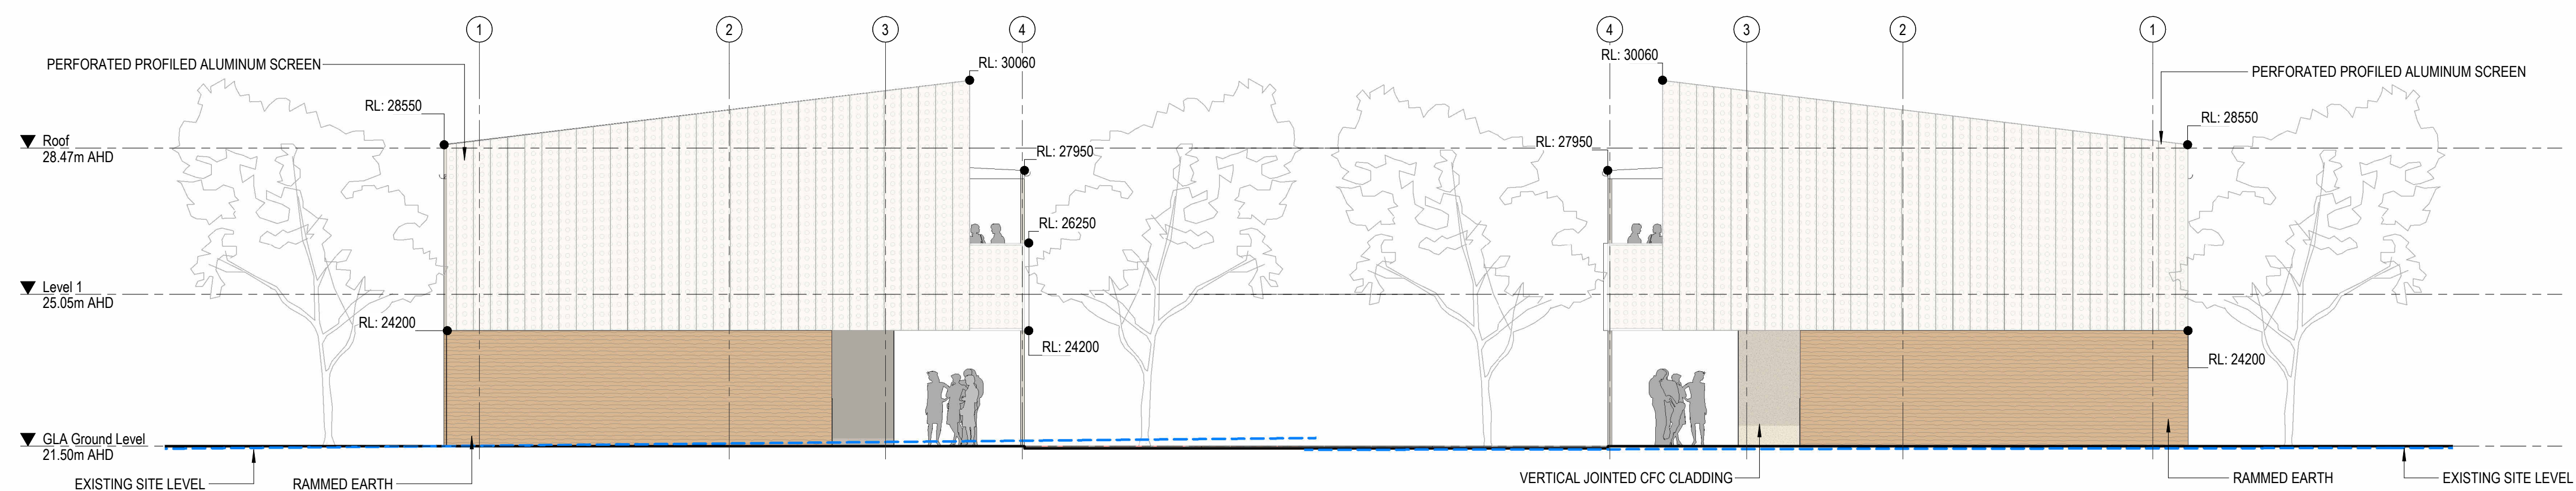

3 GLA BLOCK - ELEVATION  
1:100

4 GLA BLOCK - ELEVATION  
1:100